



PLUMAS COUNTY PRE-DESIGNED ADU



workbench

189 WALNUT AVENUE
SANTA CRUZ, CA 95060
WORKBENCHBUILT.COM
P: 831.227.2217

BY USING THESE PRE-DESIGNED ADU PLANS, THE RECIPIENT IS ACKNOWLEDGING ACCEPTANCE OF THE FOLLOWING CONDITIONS.

1. THE USE OF THIS INFORMATION IS RESTRICTED TO THE ORIGINAL PROJECT FOR WHICH IT WAS PREPARED. THE PRE-DESIGNED ADU PLANS FOR THE COUNTY OF PLUMAS (CALIFORNIA). USE OF THESE PLANS DOES NOT ELIMINATE OR REDUCE THE RECIPIENT'S RESPONSIBILITY TO VERIFY ANY AND ALL INFORMATION RELEVANT TO THE RECIPIENT'S WORK AND RESPONSIBILITY ON THIS PROJECT. WORKBENCH AND/OR THE COUNTY OF PLUMAS SHALL NOT BE RESPONSIBLE FOR TRANSLATION ERRORS.

2. THE RECIPIENT RECOGNIZES AND ACKNOWLEDGES THAT THE USE OF THIS INFORMATION WILL BE AT THEIR SOLE RISK AND WITHOUT ANY LIABILITY OR LEGAL EXPOSURE TO WORKBENCH OR THE COUNTY OF PLUMAS. NO WARRANTIES OF ANY NATURE, WHETHER EXPRESS OR IMPLIED, SHALL ATTACH TO THESE DOCUMENTS AND THE INFORMATION CONTAINED THEREON. ANY USE, REUSE, OR ALTERATION OF THESE DOCUMENTS BY THE RECIPIENT OR BY OTHERS WILL BE AT THE RECIPIENT'S RISK AND FULL LEGAL RESPONSIBILITY. FURTHERMORE, THE RECIPIENT WILL, TO THE FULLEST EXTENT PERMITTED BY LAW, INDEMNIFY AND HOLD WORKBENCH AND THE COUNTY OF PLUMAS HARMLESS FROM ANY AND ALL CLAIMS, SUITS, LIABILITY, DEMANDS, JUDGMENTS, OR COSTS ARISING OUT OF OR RESULTING THERE FROM ON ACCOUNT OF ANY INJURY, DEATH, DAMAGE OR LOSS TO PERSONS OR PROPERTY.

3. THE DESIGNS REPRESENTED BY THESE PLANS ARE COPYRIGHTED AND SUBJECT TO COPYRIGHT PROTECTION. IF THE RECIPIENT DOES NOT AGREE WITH THE ABOVE CONDITIONS, THE RECIPIENT SHOULD NOT PROCEED BEYOND THIS DISCLAIMER.

PLUMAS COUNTY
PRE-DESIGNED ADU

PLAN C- TWO BEDROOM ADU

990 GSF

NOT FOR
CONSTRUCTION

PROJECT
INFORMATION - TYPE
C

G0.0

SCALE: AS NOTED

PLUMAS COUNTY PRE-DESIGNED ADU PROGRAM

In an effort to streamline the ADU-building process, Plumas County has developed four Pre-Designed ADU plans, made available to homeowners for their use. In order for a building permit to be issued, these pre-designed plans shall be submitted to the Plumas Building Department for each project, and will have an expedited review process.

The program includes four floorplans and four exterior architectural styles- "Summit", "Lakeside", "Goldrush" and "Meadow". Floorplans available are: Plan A -Starter One Bedroom ADU (705 GSF), Plan B - Larger One Bedroom ADU (830 GSF), Plan C-Two Bedroom ADU (990 GSF), and Plan D- Three Bedroom ADU (1200 GSF).

Foundations for each ADU are designed as typical slab on grade with monolithic footings per CRC/CBC presumptive soils values. Any project site that does not meet the conditions described will need to seek a soils report for their individual site and develop a custom foundation plan.

This program was funded using an SB2 Planning Grant from the California Department of Housing and Community development (HCD), which provides funding and technical assistance to help local jurisdictions prepare, adopt, and implement plans and process improvements that streamline housing approvals and accelerate housing production.

HOW TO USE THIS PLAN SET

Included within this plan set are a range of pre-designed architectural styles and exterior materials options, allowing Plumas County homeowners to customize their ADU to best fit their needs.

This plan set is considered "Pre-Designed" and does not include unique project or property-specific information. This plan set is intended to be used as-designed, without modification.

To complete the drawing set, project-specific information must be provided by the property owner/applicant. All applicant-provided information will be entered on Sheets G0.0 and G0.1.

In order to receive a building permit, applicants will need to submit a full application for review by the Planning and Building Departments. This will include the Pre-Designed ADU Plan Set, an Administrative Permit Application, a Building Permit Application, and any other supplementary application materials that may be required based on their specific property and project. Refer to the County of Plumas Planning Department for your specific project requirements.

The Architectural and Electrical Plans for each exterior design style are self-contained within their own sheets. The contractor will reference the sheets for the chosen exterior option during construction. Reference the Project Checklist on Sheet G0.0 for specific direction.

The Structural Plans, Architectural Details, Architectural Schedules (door, window, and fixture), Mechanical Plans, and Plumbing Plans are shared across exterior design styles and are contained on specific sheets for these purposes. These sheets will be referenced for all projects.

HOW TO ENTER PROJECT-SPECIFIC INFORMATION and APPLY FOR YOUR BUILDING PERMIT

- Enter PROJECT INFORMATION and a VICINTY MAP in the space provided on Sheet G0.0 and G0.1.
- Review the drawing set and choose your architectural/exterior design style. Mark your selected options on the PROJECT CHECKLIST on Sheet G0.0.
- Create your site plan showing where your ADU will be located on your property. Detailed instructions and space for your site plan are provided on Sheet G0.1.
- Submit your application using the instructions on the County of Plumas website.
- A County of Plumas employee will contact you to discuss fees and project specifics.

ADDIT'L REVIEW

PLANNING DEPARTMENT

PARKING

ENVIRONMENTAL HEALTH DEPARTMENT

PROPERTIES SERVED BY SEPTIC SYSTEM (CAPACITY)
PROPERTIES SERVED BY WELL

BUILDING DEPARTMENT

PROPERTIES REQUIRING SOILS REPORT
PROPERTIES REQUIRING CUSTOM-ENGINEERED FOUNDATION

DEFERRED SUBMITTALS

PHOTOVOLTAIC SYSTEM, WHEN REQUIRED

FIRE SPRINKLERS (WHERE REQUIRED -
REFER TO BUILDING DEPT.)

PROJECT DIRECTORY

ARCHITECT	STRUCTURAL ENGINEER	MECH/PLUMBING ENGINEER
WORKBENCH 189 Walnut Avenue Santa Cruz, CA 95060 831.227.2217 info@workbenchbuilt.com	CM TAYLOR STRUCTURAL ENGINEERING, INC 4245 Capitola Rd, Suite #204 Capitola, CA 95010 831.854.2484 contact@cmtaylorse.com	ZAL ENGINEERING 99 Pacific St, Suite #375G Monterey, CA 93940 831.641.7739 contact@zalengineering.com

PROJECT INFORMATION

OWNER/APPLICANT:
ENTER INFORMATION IN THE PROVIDED SPACE

PARCEL INFORMATION

APN	
STREET ADDRESS	
CITY, STATE, ZIP	
LOT SIZE (in SF or ACRES)	
PRIMARY DWELLING SIZE	The size of the existing primary dwelling in Square Feet
DETACHED GARAGE SIZE	The size of existing detached garage or other accessory structure in Square Feet. If none exists, enter 0.
PROPOSED ADU SIZE	990 GSF
WILDFIRE REBUILD	☐ YES ☐ NO Check ☐ PRIMARY DWELLING ☐ ADU
PARCEL WITHIN FEMA SPECIAL FLOOD HAZARD AREA (SFHA)?	☐ YES ☐ NO 100-YEAR FLOODPLAIN

PROJECT INFORMATION

OCCUPANCY GROUP - R3	TYPE OF CONSTRUCTION - STANDARD/TYPE V-B
MAIN RESIDENCE HAS FIRE SPRINKLERS	☐ YES ☐ NO
PROPERTY OWNER	
NAME	
ADDRESS	
CITY, STATE, ZIP	
PHONE/EMAIL	
PROJECT CONTRACTOR	
NAME	
ADDRESS	
CITY, STATE, ZIP	
PHONE/EMAIL	

PROJECT CHECKLIST-C

EARLY MARK THE BOX FOR EACH SELECTION

ARCHITECTURAL STYLE (SELECT ONE OR MORE SUB-SELECTIONS)	
☐ SUMMIT	For this option, use the listed sheets and details: Architectural: A1.0, A1.1, A1.2, A5.0, A5.1, A5.2, A5.3, A5.4, A6.0 Wall Assembly Details: A5.0 - TYPE E1 Structural: S0.0, S0.1, S1.0C, S2.0, S2.1, S2.2, S2.3 Mechanical/Plumbing: MP0.1, MP0.2, MP2.3 T24: T24.17, T24.18
☐ LAKESIDE	For this option, use the listed sheets and details: Architectural: A2.0, A2.1, A2.2, A5.0, A5.1, A5.2, A5.3, A5.4, A6.0 Wall Assembly Details: A5.0 - TYPES E3, E4 Structural: S0.0, S0.1, S1.0C, S2.0, S2.1, S2.2, S2.3 Mechanical/Plumbing: MP0.1, MP0.2, MP2.3 T24: T24.19, T24.20
☐ GOLDRUSH	For this option, use the listed sheets and details: Architectural: A3.0, A3.1, A3.2, A5.0, A5.1, A5.2, A5.3, A6.0 Wall Assembly Details: A5.0 - TYPES E3, E4 Structural: S0.0, S0.1, S1.0C, S2.0, S2.1, S2.2, S2.3 Mechanical/Plumbing: MP0.1, MP0.2, MP2.3 T24: T24.23, T24.24
☐ MEADOW	For this option, use the listed sheets and details: Architectural: A4.0, A4.1, A4.2A5.0, A5.1, A5.2, A5.3, A6.0 Wall Assembly Details: A5.0 - TYPES E3, E4 Structural: S0.0, S0.1, S1.0C, S2.0, S2.1, S2.2, S2.3 Mechanical/Plumbing: MP0.1, MP0.2, MP2.3 T24: T24.21, T24.22
INTERIOR OPTIONS (SELECT CHOICES, IF OPTION IS DESIRED)	
☐ OPTIONAL CURBLESS SHOWER	Requires foundation coordination. See detail 6/A5.3.
CODE COMPLIANCE (CHECK IF APPLICABLE)	
☐ EXT. WALL WITHIN 0-5' OF PROPERTY LINE	Within 0'-5' of Property Line, the wall assembly shall be 1-Hour Rated. Within 3'-5' of the Property Line, the area of openings shall be limited to 25% of the wall area. Within 0'-3' of the Property Line, all exterior openings shall be omitted.
☐ EXT. WALL WITHIN 0-3' OF PROPERTY LINE	
SITE PLAN (REQUIRED)	
☐ OWNER PROVIDED SITE PLAN COMPLETE	Complete Sheet CG0.1, Owner-Provided Site Plan

PERMIT APPLICATION SET

DRAWING INDEX

CHECK BOXES FOR THE OPTIONS
SELECTED ON THE PROJECT CHECKLIST

GENERAL SHEETS

- | | |
|------|-----------------------------------|
| G0.0 | PROJECT INFORMATION - TYPE C |
| G0.1 | OWNER-PROVIDED SITE PLAN - TYPE C |
| G1.0 | GENERAL NOTES - TYPE C |
| G2.0 | CALGREEN REQUIREMENTS - TYPE C |
| G2.1 | CALGREEN REQUIREMENTS - TYPE C |

ARCHITECTURAL

- | | |
|-------------------------------|--|
| ☐ A1.0 | C - SUMMIT - FLOORPLAN & ELEVATIONS |
| ☐ A1.1 | C - SUMMIT - ROOF PLAN, ELECTRICAL & RCP |
| ☐ A1.2 | C - SUMMIT - SECTIONS |
| ☐ A2.0 | C - LAKESIDE - FLOORPLAN & ELEVATIONS |
| ☐ A2.1 | C - LAKESIDE - ROOF PLAN, ELECTRICAL & RCP |
| ☐ A2.2 | C - LAKESIDE - SECTIONS |
| ☐ A3.0 | C - GOLDRUSH - FLOORPLAN & ELEVATIONS |
| ☐ A3.1 | C - GOLDRUSH - ROOF PLAN, ELECTRICAL & RCP |
| ☐ A3.2 | C - GOLDRUSH - SECTIONS |
| ☐ A4.0 | C - MEADOW - FLOORPLAN & ELEVATIONS |
| ☐ A4.1 | C - MEADOW - ROOF PLAN, ELECTRICAL & RCP |
| ☐ A4.2 | C - MEADOW - SECTIONS |
| A5.0 | EXTERIOR WALL ASSEMBLY DETAILS |
| A5.1 | EXTERIOR WUI AND ROOF DETAILS |
| A5.2 | EXTERIOR DETAILS |
| A5.3 | INTERIOR DETAILS & WALL PARTITIONS |
| A6.0 | C - SCHEDULES |

STRUCTURAL

- | | |
|-------|---|
| S0.0 | TYPICAL DETAILS |
| S0.1 | STRUCTURAL NOTES |
| S1.0C | TYPE C ONE BEDROOM ROOF/CEILING FRAMING & FOUNDATION PLAN |
| S2.0 | FOUNDATION DETAILS |
| S2.1 | ROOF FRAMING DETAILS |
| S2.2 | ROOF FRAMING DETAILS |
| S2.3 | ROOF FRAMING DETAILS |

MECHANICAL AND PLUMBING

- | | |
|--------------------------------|--|
| MP0.1 | TITLE SHEET |
| MP0.2 | SCHEDULES, DETAILS MECHANICAL & PLUMBING |
| ☐ MP2.3 | TYPE C TWO BEDROOM - SUMMIT |
| ☐ MP2.3 | TYPE C TWO BEDROOM - MEADOW |
| ☐ MP2.3 | TYPE C TWO BEDROOM - LAKESIDE |
| ☐ MP2.3 | TYPE C TWO BEDROOM - GOLDRUSH |

ENERGY COMPLIANCE/TITLE 24

- | | |
|---------------------------------|-------------------------------------|
| ☐ T24.17 | TITLE 24 FORMS TWO BEDROOM SUMMIT |
| ☐ T24.18 | TITLE 24 FORMS TWO BEDROOM SUMMIT |
| ☐ T24.19 | TITLE 24 FORMS TWO BEDROOM LAKESIDE |
| ☐ T24.20 | TITLE 24 FORMS TWO BEDROOM LAKESIDE |
| ☐ T24.21 | TITLE 24 FORMS TWO BEDROOM MEADOW |
| ☐ T24.22 | TITLE 24 FORMS TWO BEDROOM MEADOW |
| ☐ T24.23 | TITLE 24 FORMS TWO BEDROOM GOLDRUSH |
| ☐ T24.24 | TITLE 24 FORMS TWO BEDROOM GOLDRUSH |

BUILDING CODES USED

- 2022 CALIFORNIA BUILDING CODE
- 2022 CALIFORNIA RESIDENTIAL CODE
- 2022 CALIFORNIA ELECTRICAL CODE
- 2022 CALIFORNIA PLUMBING CODE
- 2022 CALIFORNIA MECHANICAL CODE
- 2022 CALIFORNIA FIRE CODE
- 2022 CALIFORNIA GREEN BUILDING STANDARDS CODE
- 2022 CALIFORNIA ENERGY EFFICIENCY STANDARDS CODE
- 2022 PLUMAS COUNTY CODE OF ORDINANCES

SCOPE OF WORK - TWO BEDROOM

CONSTRUCTION OF A NEW, DETACHED 990 GROSS SQUARE FOOT (GSF) ACCESSORY DWELLING UNIT (ADU) ON THE SUBJECT PARCEL. ADU CONSISTS OF TWO BEDROOMS, TWO FULL BATHROOMS, KITCHEN/GREAT ROOM, AND LAUNDRY AREA.

TWO BEDROOM SUMMIT EXTERIOR - PERSPECTIVE VIEW



TWO BEDROOM LAKESIDE EXTERIOR - PERSPECTIVE VIEW



TWO BEDROOM GOLDRUSH EXTERIOR - PERSPECTIVE VIEW



TWO BEDROOM MEADOW EXTERIOR - PERSPECTIVE VIEW





189 WALNUT AVENUE
SANTA CRUZ, CA 95060
WORKBENCHBUILT.COM
P: 831.227.2217

BY USING THESE PRE-DESIGNED ADU PLANS, THE RECIPIENT IS ACKNOWLEDGING ACCEPTANCE OF THE FOLLOWING CONDITIONS.

1. THE USE OF THIS INFORMATION IS RESTRICTED TO THE ORIGINAL PROJECT FOR WHICH IT WAS PREPARED (THE PRE-DESIGNED ADU PLANS FOR THE COUNTY OF PLUMAS, CALIFORNIA). USE OF THESE PLANS DOES NOT ELIMINATE OR REDUCE THE RECIPIENT'S RESPONSIBILITY TO VERIFY ANY AND ALL INFORMATION RELEVANT TO THE RECIPIENT'S WORK AND RESPONSIBILITY ON THIS PROJECT. WORKBENCH AND/OR THE COUNTY OF PLUMAS SHALL NOT BE RESPONSIBLE FOR TRANSLATION ERRORS.

2. THE RECIPIENT RECOGNIZES AND ACKNOWLEDGES THAT THE USE OF THIS INFORMATION WILL BE AT THEIR SOLE RISK AND WITHOUT ANY LIABILITY OR LEGAL EXPOSURE TO WORKBENCH OR THE COUNTY OF PLUMAS. NO WARRANTIES OF ANY NATURE, WHETHER EXPRESS OR IMPLIED, SHALL ATTACH TO THESE DOCUMENTS AND THE INFORMATION CONTAINED THEREON. ANY USE, REUSE, OR ALTERATION OF THESE DOCUMENTS BY THE RECIPIENT OR BY OTHERS WILL BE AT THE RECIPIENT'S RISK AND FULL LEGAL RESPONSIBILITY. FURTHERMORE, THE RECIPIENT WILL, TO THE FULLEST EXTENT PERMITTED BY LAW, INDEMNIFY AND HOLD WORKBENCH AND THE COUNTY OF PLUMAS HARMLESS FROM ANY AND ALL CLAIMS, SUITS, LIABILITY, DEMANDS, JUDGEMENTS, OR COSTS ARISING OUT OF OR RESULTING THERE FROM ON ACCOUNT OF ANY INJURY, DEATH, DAMAGE OR LOSS TO PERSONS OR PROPERTY.

3. THE DESIGNS REPRESENTED BY THESE PLANS ARE COPYRIGHTED AND SUBJECT TO COPYRIGHT PROTECTION. IF THE RECIPIENT DOES NOT AGREE WITH THE ABOVE CONDITIONS, THE RECIPIENT SHOULD NOT PROCEED BEYOND THIS DISCLAIMER.

FIRE RATING NOTES

WITHIN 4-5 FT OF PROPERTY LINE, THE WALL ASSEMBLY SHALL BE 1-HOUR RATED WITH THE AREA OF OPENINGS LIMITED TO 25% OF THE WALL AREA.

REFERENCE A5.0 "FIRE RATING NOTES" FOR STANDARD
1-HR RATED WALL PER CBC TABLE 721.12, ITEM #15-1.12"

BUILDING HEIGHT - PLUMAS COUNTY

NO STRUCTURE IN THE SINGLE-FAMILY RESIDENTIAL ZONES (2-R, 3-R, 7-R) SHALL EXCEED THIRTY-FIVE (35') FEET IN HEIGHT. REFER TO ARTICLE 13 SECTION 9-2.1303 OF THE PLUMAS COUNTY CODE OF ORDINANCES.

VICINITY MAP (OPTIONAL) NOT TO SCALE

INSERT MAP SHOWING VICINITY OF PROJECT HERE, INCLUDING NEARBY STREETS

SITE PLAN CHECKLIST

THE OWNER SHALL PROVIDE A DIMENSIONED AND SCALED SITE PLAN SHOWING THE BELOW INFORMATION. THIS CHECKLIST IS PROVIDED TO HELP GUIDE YOU THROUGH THE CREATION OF YOUR PROPERTY'S SITE PLAN.

SITE PLAN INFORMATION	EXPLANATION
☐ DRAWING SCALE	SITE PLAN SHOULD BE DRAWN TO A MEASURABLE SCALE (FOR EXAMPLE, 1/8" = 1' OR 1" = 10'). INCLUDE A LABEL WITH THIS INFORMATION ON THE SITE PLAN.
☐ PROPERTY LINES	SHOW OUTLINE OF PROPERTY USING DASHED LINE. DIMENSION EACH PROPERTY LINE WITH ITS RESPECTIVE LENGTH
☐ LABELED YARDS	LABEL FRONT, REAR, SIDE YARDS, WALKWAYS, DRIVEWAYS, AND PATIO/OUTDOOR HARDSCAPING AREAS USING TEXT. LABEL ANY PROPOSED NEW PATHWAYS, PARKING SPACES, OR ACCESS ROUTES TO THE NEW ADU. IF APPLICABLE, INDICATE LOCATION OF FENCES, GATES, TREES AND WATERCOURSES.
☐ SETBACKS OF EXISTING STRUCTURE AND NEW ADU FROM PROPERTY LINE - DIMENSIONED	"SETBACK" REFERS TO THE DISTANCE BETWEEN A BUILDING AND THE PROPERTY LINE OR BETWEEN TWO BUILDINGS. THE ADU SHOULD BE LOCATED 5'-0" FROM ANY SIDE/REAR PROPERTY LINES, <i>PER STORY</i> . IF THE EXTERIOR WALLS ARE FIRE RATED THE ADU MAY BE LOCATED 4'-0" FROM PROPERTY LINES. USING A DIMENSION LINE, INDICATE THE DISTANCE FROM THE ADU EXTERIOR WALLS TO THE PROPERTY LINE.
☐ EASEMENTS (IF SUCH EXIST)	"EASEMENT" REFERS TO A PROPERTY RIGHT HELD BY A PARTY THAT IS NOT OWNER OF THE PROPERTY. THIS COULD INCLUDE ITEMS SUCH AS A RIGHT-OF-WAY OR UTILITY COMPANY EASEMENT.
☐ LOCATION OF EXISTING UTILITIES AND PROPOSED NEW UTILITIES	NOTE AND LABEL THE LOCATION OF ANY UTILITY POLES, OVERHEAD SERVICE, SEWER DRAINS/CLEANOUTS, ELECTRICAL PANELS, PHOTOVOLTAIC CONTROLS, AND GAS METERS/LINES WHICH EXIST ON THE PROPERTY OR ARE PROPOSED. INDICATE SIZE OF SUBPANELS. INDICATE LOCATION OF EXISTING OR PROPOSED FIRE SUPPRESSION SYSTEM TANK AND CAPACITY.
☐ LABELED STREETS	SITE PLAN SHOULD SHOW THE STREET EDGE WITH THE STREET NAME LABELED. LABEL EXISTING SIDEWALK AND CURBS, IF SUCH EXIST.
☐ PROPOSED LOCATION OF ADU ADDRESS NUMBERS	NOTE AND LABEL PROPOSED LOCATION OF ADU ADDRESS NUMBERS. NUMBERS SHALL BE VISIBLE FROM THE STREET, HIGH-CONTRAST, AND NO LESS THAN 4" IN HEIGHT. REFER TO CURRENT COUNTY OF PLUMAS ADDRESSING STANDARDS AND ADDRESS APPLICATION.
☐ FOOTPRINT OF EXISTING BUILDINGS	"FOOTPRINT" REFERS TO THE OUTLINE OF A BUILDING. SHOW THE FOOTPRINT OF ALL EXISTING BUILDINGS/STRUCTURES AND ANY ATTACHED DECKS OR PORCHES.
☐ FOOTPRINT OF PROPOSED ADU	"FOOTPRINT" REFERS TO THE OUTLINE OF A BUILDING. SHOW THE PROPOSED LOCATION OF THE NEW ADU BY PLACING THE FOOTPRINT ON THE SITE PLAN WITH THE TEXT LABEL "PROPOSED ADU"
☐ DIMENSION SHOWING MINIMUM SEPARATION SPACE BETWEEN ADU AND EXISTING STRUCTURES	USING A DIMENSION LINE, INDICATE IN FEET AND INCHES THE DISTANCE BETWEEN THE ADU AND ANY EXISTING DWELLINGS, GARAGES, SHEDS, OR ACCESSORY STRUCTURES. REQUIRED MINIMUM SEPARATION BETWEEN BUILDINGS SHALL BE 5 FEET.

SITE PLAN LEGEND

USE THESE SYMBOLS TO DRAW AND ANNOTATE YOUR SITE PLAN

	NORTH ARROW (INDICATES LOCATION OF NORTH)
	DIMENSION LINE (SHOWS MEASUREMENT BETWEEN 2 PLANES) LABEL WITH MEASUREMENT IN FEET AND INCHES
	PROPERTY LINE (SHOWS OUTLINE OF PROPERTY)
	DASHED LINE - USE FOR EASEMENTS, FENCES, PARKING SPOTS
	SOLID LINE - USE TO SHOW OUTLINE OF EXISTING BUILDINGS, EXTENTS OF DRIVEWAYS OR PATIOS
MAIN ST.	TEXT LABEL - USE TO LABEL DRAWING AS NEEDED
	ARROW - USE FOR CALLOUTS AS NEEDED

PLUMAS COUNTY
PRE-DESIGNED ADU
PLAN C- TWO BEDROOM ADU
990 GSF

NOT FOR
CONSTRUCTION

OWNER-PROVIDED
SITE PLAN - TYPE C
G0.1
SCALE : AS NOTED

GENERAL NOTES

1.

ALL WORK PERFORMED SHALL COMPLY WITH THE CONTRACT DOCUMENTS, DRAWINGS AND SPECIFICATIONS, INCLUDING THESE GENERAL NOTES. THE CONTRACTOR SHALL COORDINATE THE INTENT OF THE GENERAL NOTES WITH ALL TRADES.
2.

NO DEVIATION FROM CONTRACT DRAWINGS AND SPECIFICATIONS SHALL BE MADE WITHOUT WRITTEN APPROVAL OF THE OWNER. REVISIONS TO BE SUBMITTED, REVIEWED AND APPROVED BY THE COUNTY OF PLUMAS.
3.

ALL MATERIALS AND WORKMANSHIP SHALL CONFORM TO THE DRAWINGS AND SPECIFICATIONS.
4.

CONTRACTOR TO REVIEW DOCUMENTS, VERIFY DIMENSIONS AND FIELD CONDITIONS AND CONFIRM THAT WORK IS BUILDABLE AS SHOWN. REPORT ANY CONFLICTS OR OMISSIONS TO THE OWNER FOR DIRECTION PRIOR TO PERFORMING ANY WORK IN QUESTION.
5.

THE STRUCTURAL, MECHANICAL AND PLUMBING DRAWINGS ARE SUPPLEMENTARY TO THE ARCHITECTURAL DRAWINGS. CONTRACTOR TO REVIEW STRUCTURAL, MECHANICAL, AND PLUMBING DRAWINGS BEFORE THE INSTALLATION OF STRUCTURAL, MECHANICAL AND PLUMBING WORK. SHOULD THERE BE A CONFLICT OR DISCREPANCY BETWEEN THE ARCHITECTURAL DRAWINGS AND THE CONSULTING ENGINEERS' DRAWINGS IT SHALL BE BROUGHT TO THE OWNER'S ATTENTION FOR DIRECTION PRIOR TO INSTALLATION OF SAID WORK, ANY WORK INSTALLED IN CONFLICT WITH THE ARCHITECTURAL DRAWINGS SHALL BE CORRECTED BY THE CONTRACTOR AT NO ADDITIONAL COST.
6.

DO NOT SCALE DRAWINGS; DIMENSIONS SHALL TAKE PRECEDENCE OVER SCALES SHOWN ON DRAWINGS, GENERAL CONTRACTOR SHALL VERIFY ALL DIMENSIONS, GRADES AND CONDITIONS AT SITE PRIOR TO COMMENCING THE WORK.
7.

ALL DIMENSIONS ARE TO FACE OF CONCRETE, FACE OF CONCRETE BLOCK WALLS AND FACE OF SCHEDULED PARTITION, UNLESS OTHERWISE NOTED.
8.

DIMENSIONS ARE TO FRAMING OR STRUCTURAL MEMBERS, UNLESS OTHERWISE NOTED.
9.

WHERE A TYPICAL DETAIL IS SHOWN, IT SHALL BE UNDERSTOOD THAT ALL LIKE OR SIMILAR CONDITIONS ARE THE SAME UNLESS SPECIFICALLY NOTED OR DETAILED OTHERWISE.
10.

CONTRACTOR TO COMPLY WITH CODES, LAWS, ORDINANCES, RULES, AND REGULATIONS OF PUBLIC AUTHORITIES GOVERNING THE WORK.
11.

CONTRACTOR SHALL OBTAIN ALL NECESSARY PERMITS FROM THE STATE OF CALIFORNIA DIVISION OF INDUSTRIAL SAFETY, OSHA DEPARTMENT, FOR TRENCHES OR EXCAVATIONS GREATER THAN 5'-0" DEEP INTO WHICH A PERSON IS REQUIRED TO DESCEND FOR CONSTRUCTION PURPOSES.
12.

CONTRACTOR TO MAINTAIN EXITS, EXIT LIGHTING, FIRE PROTECTIVE DEVICES AND ALARMS IN CONFORMANCE WITH CODES AND ORDINANCES.
13.

CONTRACTOR SHALL PROVIDE TEMPORARY EXIT SIGNS TO ASSURE A MEANS OF EGRESS DURING CONSTRUCTION.
14.

CONTRACTOR SHALL PROTECT THE AREA OF WORK AND ADJACENT AREAS FROM DAMAGE.
15.

CONTRACTOR SHALL COORDINATE TRASH REMOVAL ACCESS PER MUNICIPALITY REQUIREMENTS.
16.

MATERIALS STORED ON THE SITE SHALL BE PROPERLY STACKED & PROTECTED TO PREVENT DAMAGE & DETERIORATION UNTIL USE. FAILURE TO PROTECT MATERIALS MAY BE CAUSE FOR REJECTION OF WORK BY OWNER.
17.

CONTRACTOR SHALL PROTECT STORED ON-SITE AND INSTALLED ABSORPTIVE MATERIALS FROM MOISTURE DAMAGE AND MAINTAIN THE JOB SITE IN A CLEAN, ORDERLY CONDITION FREE OF DEBRIS AND LITTER. EACH SUB-CONTRACTOR IMMEDIATELY UPON COMPLETION OF EACH PHASE OF THEIR WORK SHALL REMOVE ALL TRASH & DEBRIS AS A RESULT OF THEIR OPERATIONS.
18.

CONTRACTOR TO MAINTAIN WORK AREAS SECURE AND LOCKABLE DURING CONSTRUCTION.
19.

FIRE PROTECTION EQUIPMENT AND SERVICE ACCESS MUST BE MAINTAINED AND PROVIDED DURING THE CONSTRUCTION PERIOD.
20.

PUBLIC IMPROVEMENTS AND SERVICES ADJACENT TO THE SITE SHALL BE MAINTAINED DURING CONSTRUCTION. APPROVAL OF THE APPROPRIATE GOVERNING BODY IS REQUIRED BEFORE ANY WORK IS COMMENCED.
21.

CONTRACTOR SHALL COORDINATE SITE PLUMBING, DRAINAGE, ELECTRICAL, TELEPHONE WORK AND EXISTING UTILITIES TO PROVIDE A COMPLETE OPERATING SYSTEM.
22.

CLIENT WILL PROVIDE WORK NOTED "BY OTHERS" OR "N.I.C." UNDER A SEPARATE CONTRACT. INCLUDE SCHEDULE REQUIREMENTS IN CONSTRUCTION PROGRESS SCHEDULE AND COORDINATE TO ASSURE ORDERLY SEQUENCE OF INSTALLATION.
23.

EXCEPT WHERE SHOWN IN DIMENSIONAL DETAIL, OR AS REQUIRED BY CODE, THE LOCATIONS OF PLUMBING, MECHANICAL EQUIPMENT, DUCTS, PIPING AND FITTING ARE APPROXIMATE. THE EXACT LOCATIONS SHALL BE DETERMINED BY THE CONTRACTOR IN ACCORDANCE WITH ALL APPLICABLE BUILDING CODES.
24.

CONTRACTOR SHALL VERIFY SIZES AND LOCATIONS OF ALL MECHANICAL EQUIPMENT PADS AND BASES AS WELL AS POWER AND WATER OR DRAIN INSTALLATIONS WITH EQUIPMENT MANUFACTURERS BEFORE PROCEEDING WITH THE WORK. CHANGES TO ACCOMMODATE FIELD CONDITIONS OR SUBSTITUTIONS SHALL BE MADE AT NO ADDITIONAL COST.
25.

CONTRACTOR SHALL VERIFY SIZE AND LOCATION OF ALL MECHANICAL OPENINGS THROUGH THE ROOF WITH MECHANICAL EQUIPMENT MANUFACTURERS.
26.

CONTRACTOR SHALL PROVIDE AND INSTALL ALL STIFFENERS, BRACING, BLOCKING, BACK-UP PLATES AND SUPPORTING BRACKETS REQUIRED FOR THE INSTALLATION OF ALL CASEWORK, TOILET ROOM ACCESSORIES, FIXTURES AND PARTITIONS AND ALL WALL MOUNTED OR SUSPENDED MECHANICAL, ELECTRICAL OR MISCELLANEOUS EQUIPMENT AND FURNISHINGS.
27.

CONTRACTOR TO COORDINATE AND PROVIDE BACKING FOR MILLWORK AND ITEMS ATTACHED OR MOUNTED TO WALLS OR CEILINGS.
28.

CONTRACTOR SHALL CONFINЕ OPERATIONS AT THE SITE TO AREAS PERMITTED BY LAW, ORDINANCES, PERMITS & THE CONTRACT DOCUMENTS, AND SHALL NOT UNREASONABLY ENCUMBER THE SITE WITH ANY MATERIALS OR EQUIPMENT.

29.

SHOULD CONFLICT OCCUR IN OR BETWEEN DRAWINGS & SPECIFICATIONS, OR WHERE DETAIL REFERENCES ON CONTRACT DRAWINGS HAVE BEEN OMITTED, CONTRACTOR IS DEEMED TO HAVE ESTIMATED THE MOST EXPENSIVE MATERIALS AND CONSTRUCTION INVOLVED UNLESS THEY SHALL HAVE ASKED FOR AND OBTAINED ANY WRITTEN DECISIONS FROM THE OWNER AS TO WHICH METHOD OR MATERIALS WILL BE REQUIRED.
30.

ALL MECHANICAL & ELECTRICAL EQUIPMENT SHALL HAVE A UL DESIGN LISTING/NUMBER. ANY EQUIPMENT NOT LISTED WILL REQUIRE FIELD TESTING & CERTIFICATION BY AN APPROVED TESTING AGENCY. IT IS THE RESPONSIBILITY OF THE OWNER & THEIR DESIGN/CONSTRUCTION TEAM TO NOTIFY THE BUILDING DEPARTMENT IF FIELD-TESTING IS REQUIRED FOR ANY EQUIPMENT WITHOUT AN EQUIVALENT LISTED LABEL APPROVED BY THE LOCAL CITY OR COUNTY BUILDING DEPARTMENT. PROOF OF EQUIPMENT CERTIFICATION SHALL BE SUBMITTED & APPROVED BEFORE A CERTIFICATE OF OCCUPANCY CAN BE ISSUED.
31.

HAZARDOUS MATERIALS: THE ARCHITECT AND THE ARCHITECT'S CONSULTANTS SHALL HAVE NO RESPONSIBILITY FOR THE DISCOVERY, PRESENCE, HANDLING, REMOVAL, OR DISPOSAL OF OR EXPOSURE OF PERSONS TO ASBESTOS OR HAZARDOUS OR TOXIC SUBSTANCES IN ANY FORM OF THE PROJECT SITE. PROFESSIONAL SERVICES RELATED OR IN ANY WAY CONNECTED WITH THE INVESTIGATION, DETECTION, ABATEMENT, REPLACEMENT, USE, SPECIFICATION, OR REMOVAL OF PRODUCTS, MATERIALS, OR PROCESSES CONTAINING ASBESTOS OR HAZARDOUS OR TOXIC MATERIALS ARE BEYOND THE SCOPE OF THE AGREEMENT.
32.

ACCESSORY DWELLING UNITS (ADUS) ARE TO BE PROVIDED WITH ACCESSIBLE SHUTOFFS FOR WATER AND GAS CONNECTIONS SERVING THE ADU.
33.

EXISTING OR PROPOSED FIRE SUPPRESSION SYSTEM TO COMPLY WITH COUNTY POLICY ON FREEZE PROTECTION. SEE BELOW FOR ADDITIONAL INFORMATION.

FREEZE PROTECTION

THE FOLLOWING ARE REQUIREMENTS PER FREEZE PROTECTION 312.6 2022 C.P.C. POLICY #03-03-06 REV. 01-10-13

APPROVED ADEQUATE PROVISION FOR NEW CONSTRUCTION AND/OR NEW ADDITIONS TO EXISTING STRUCTURES SHALL BE AS FOLLOWS:

- 1)

NO WATER SUPPLY LINES, DWV TRAPS, OR WATER RETAINING APPLIANCES OR DEVICES (I.E., WASHING MACHINES, PRESSURE TANKS, RECESSED WASHING MACHINE OR ICE MAKER SUPPLY BOXES, ETC.) ARE TO BE LOCATED IN UNHEATED SPACES OF THE STRUCTURE (I.E. EXTERIOR WALLS, ATTIC GARAGES, UNHEATED CLOSETS, ETC.).
- 2)

WATER SUPPLY LINES MAY BE IN THE EXTERIOR WALL OF CONDITIONED SPACES IF:

A)

THE WALL IS A MINIMUM 4" THICK AND MINIMUM 1" MIN OF UNCOMPRESSED WALL INSULATION IS PROPERLY INSTALLED BEHIND THE PIPING.

B)

THE PIPING IS LOCATED AT LEAST A MINIMUM 1" MIN OF UNCOMPRESSED WALL INSULATION IS PROPERLY INSTALLED BEHIND THE PIPING.
- 3)

WATER SUPPLY LINES AND DWV TRAPS ARE ALLOWED IN UNDERFLOOR AREAS OF CONDITIONED SPACES WHEN LOCATED MORE THAN 5' FROM A FOUNDATION VENT OR SIMILAR OPENING.
- 4)

A WATER PIPING DRAIN DOWN SYSTEM IS RECOMMENDED, BUT NOT REQUIRED IN AREAS WITH SNOW LOADS LESS THAN 100 LB/SQ.FT. IN AREAS WITH 100 LB/SQ.FT. AND GREATER SNOW LOADS, DRAIN DOWN SYSTEM IS REQUIRED.
- 5)

HEAT TAPE IS NOT AN APPROVED ALTERNATE FREEZE PROTECTION METHOD FOR NEW CONSTRUCTION.

ABBREVIATIONS

AB	ANCHOR BOLT	DEPT	DEPARTMENT	FTG	FOOTING
AC	ASPHALT CONCRETE	DIA	DIAMETER	GA	GAUGE
AD	AREA DRAIN	DIAG	DIAGONAL	GALV	GALVANIZED
ADJ	ADJACENT	DIM	DIMENSION	GC	GENERAL CONTRACTOR
AFF	ABOVE FINISH FLOOR	DL	DEAD LOAD	GWB	GYPSUM WALL BOARD
AL	ALIGN	DN	DOWN	HD	HOLDDOWN
ALUM	ALUMINUM	DR	DOOR	HDR	HEADER
ALT	ALTERNATE	DWG	DRAWING	HGR	HANGER
ARCH	ARCHITECT/ARCHITECTURAL	DW	DISHWASHER	HM	HOLLOW METAL
AVG	AVERAGE	(E)	EXISTING	HORIZ	HORIZONTAL
BD	BOARD	EA	EACH	HT	HEIGHT
BLDG	BUILDING	EB	EXPANSION BOLT	HVAC	HEATING/VENTILATION/
BLKG	BLOCKING	EJ	EXPANSION JOINT		AIR CONDITIONING
BTM	BOTTOM	ELEC	ELECTRIC/ELECTRICAL	HW	HOT WATER
BTWN	BETWEEN	ELEV	ELEVATOR/ELEVATION	IN	INCH/INCHES
BUR	BUILT-UP ROOFING	EN	EDGE NAILING	INFO	INFORMATION
CB	CATCH BASIN	ENCL	ENCLOSURE	INSUL	INSULATION
CF	CUBIC FEET	EP	ELECTRICAL PANEL	INT	INTERIOR
CJ	CONTROL JOINT	EQUIP	EQUIPMENT	JT	JOINT
CLKG	CAULKING	EXT	EXTERIOR	KIT	KITCHEN
CLG	CEILING	FD	FLOOR DRAIN	LB	LAG BOLT
CLR	CLEAR	FF	FINISH FLOOR	LBS	POUNDS
CO	CLEANOUT	FIN	FINISH	LF	LINEAR FOOT
COTG	CLEANOUT TO GRADE	FL	FLOW LINE	LL	LIVE LOAD
COL	COLUMN	FLSHG	FLASHING	LS	LAG SCREW
CONC	CONCRETE	FLR	FLOOR	MAX	MAXIMUM
CONT	CONTINUOUS	FOC	FACE OF CONCRETE	MB	MACHINE BOLT
CT	CERAMIC TILE	FOS	FACE OF STUD	MECH	MECHANICAL
CTR	CENTER	FOW	FACE OF WALL	MFD	MANUFACTURED
CW	COLD WATER	FRMG	FRAMING	MFR	MANUFACTURER
DBL	DOUBLE	FT	FOOT	MICRO	MICROWAVE

ELECTRICAL NOTES

1.

PROVIDE GFCI PROTECTED OUTLETS AT ALL KITCHEN COUNTERTOPS, BATHROOM COUNTERTOPS, OUTDOOR LAUNDRY AREAS, DISHWASHERS, OUTDOOR LOCATIONS, AND REQUIRED LOCATIONS PER CEC 210.8.
2.

KITCHEN COUNTERTOP RECEPTACLES SHALL BE INSTALLED SO THAT NO POINT ALONG THE WALL LINE IS MORE THAN 24" FROM AN OUTLET.
3.

PROVIDE (2) TWO 20 AMP SMALL APPLIANCE CIRCUITS IN KITCHEN.
4.

PROVIDE SEPARATE CIRCUIT FOR ELECTRIC RANGE AS REQUIRED BY CEC 210.19.
5.

PROVIDE SEPARATE CIRCUIT FOR RANGE HOOD OR MICROWAVE/HOOD UNIT.
6.

PROVIDE SEPARATE CIRCUIT FOR DISHWASHER. DISHWASHER RECEPTACLE MUST BE ACCESSIBLE AND GFCI PROTECTED.
7.

PROVIDE SEPARATE CIRCUIT FOR GARBAGE DISPOSAL, IF USED, AND SHALL BE GFCI PROTECTED.
8.

PROVIDE SEPARATE CIRCUIT AT LOCATIONS OF ELECTRIC DRYERS PER CEC 220.54.
9.

PROVIDE SEPARATE CIRCUIT AT LOCATIONS OF ELECTRIC WATER HEATERS PER CEC 422.13.
10.

ALL BRANCH CIRCUITS THAT SUPPLY OUTLETS INSTALLED IN DWELLING UNIT KITCHENS, FAMILY ROOMS, DINING ROOMS, LIVING ROOMS, PARLORS, LIBRARIES, DENS, BEDROOMS, SUNROOMS, RECREATION ROOMS, CLOSETS, HALLWAYS, LAUNDRY AREAS, OR SIMILAR ROOMS OR AREAS SHALL BE PROTECTED BY AN ARC-FAULT CIRCUIT INTERRUPTER W/ BATTERY BACKUP.
11.

ALL SMOKE DETECTORS OR CARBON MONOXIDE DETECTORS TO BE 110V, ARC-FAULT CIRCUIT INTERRUPTER INTERCONNECTED, W/ BATTERY BACKUP.
12.

PROVIDE UFER GROUND FOR NEW SERVICES. PROVIDE DISCONNECT SWITCH AT SEPARATE STRUCTURE IF MORE THAN TWO BRANCH CIRCUITS ARE PROPOSED. MINIMUM 225 AMP PUSH BAR REQUIRED.
13.

ALL 125-VOLT, 15-AND 20 AMPERE RECEPTACLES IN THE DWELLING SHALL BE TAMPER RESISTANT. CEC406.12.
14.

KITCHEN RECEPTACLES SHALL BE SPACED AND INSTALLED PER CEC 210.52.
15.

ALL NEW, MODIFIED, REPLACED OR EXTENDED 120 VOLT BRANCH CIRCUITS SERVING KITCHENS, FAMILY ROOMS, DINING ROOMS, LIVING ROOMS, DENS, BEDROOMS, CLOSETS, HALLWAYS, LAUNDRY AREAS, OR SIMILAR AREAS MUST HAVE ARC-FAULT CIRCUIT INTERRUPTION (AFCI) PROTECTION. SEE CEC 210.12[A] GANG SWITCHES ARE TO ALIGN OUTLETS TO SWITCH VERTICALLY.
16.

ELECTRIC RECEPTACLES, OUTLETS, SWITCHES AND CONTROLS (INCLUDING CONTROLS FOR WATER HEATING AND AIR CONDITIONING) INTENDED TO BE USED BY OCCUPANTS SHALL BE LOCATED NO MORE THAN 48 INCHES MEASURED FROM THE TOP OF THE OUTLET BOX AND NOT LESS THAN 15 INCHES MEASURED FROM THE BOTTOM OF THE OUTLET BOX ABOVE THE FINISH FLOOR PER CEC R327.1.1.1.
17.

PROVIDE BATTERY-READY INFRASTRUCTURE PER 2022 BUILDING ENERGY EFFICIENCY STANDARDS FOR SINGLE-FAMILY RESIDENCES (150.0) FOR ALL SERVICES SUPPLYING DWELLING UNITS SHALL BE PROVIDED WITH A SURGE-PROTECTIVE DEVICE (SPD). THE SPD SHALL BE AN INTEGRAL PART OF THE SERVICE EQUIPMENT OR SHALL BE LOCATED IMMEDIATELY ADJACENT THERETO. THE SPD SHALL BE THE 1-2 SPD. WHERE SERVICE EQUIPMENT IS REPLACE, ALL OF THE REQUIREMENTS OF THIS SECTION SHALL APPLY. CEC 230.67

ACCORDING TO PLACE NOTES

THE FOLLOWING ARE MINIMUM REQUIREMENTS PER THE MOST RECENT VERSION OF THE CALIFORNIA RESIDENTIAL CODE, R327.1.1

- AT LEAST ONE BATHROOM ON THE ENTRY LEVEL SHALL BE PROVIDED WITH REINFORCEMENT INSTALLED IN ACCORDANCE WITH THE FOLLOWING:

1.

REINFORCEMENT SHALL BE AT LEAST 2X8 LUMBER AND SHALL BE LOCATED BETWEEN 32" AND 39-1/4" ABOVE THE FINISHED FLOOR.

2.

WATER CLOSET REINFORCEMENT SHALL BE INSTALLED ON BOTH SIDE WALLS OF THE FIXTURE OR ON ONE SIDE WALL AND THE BACK WALL. (SEE EXCEPTION FOR TOILETS NOT LOCATED ADJACENT TO A WALL).

3.

SHOWER REINFORCEMENT SHALL BE CONTINUOUS WHERE WALL FRAMING IS PROVIDED.

4.

BATHTUB AND COMBINATION BATHTUB/SHOWER REINFORCEMENT SHALL BE CONTINUOUS ON EACH END OF THE BATHTUB AND THE BACK WALL. ADDITIONALLY, BACK WALL REINFORCEMENT FOR A LOWER GRAB BAR SHALL BE PROVIDED WITH THE BOTTOM EDGE LOCATED NO MORE THAN 6 INCHES ABOVE THE BATHTUB RIM.

WUI/SRA NOTES

THE FOLLOWING ARE MINIMUM REQUIREMENTS PER THE MOST RECENT VERSION OF THE CALIFORNIA BUILDING CODE, CHAPTER 7A, AND THE CALIFORNIA RESIDENTIAL CODE SECTION R337.

NEW BUILDINGS LOCATED IN ANY FIRE HAZARD SEVERITY ZONE OR ANY WILDLAND-URBAN INTERFACE (WUI) FIRE AREA DESIGNATED BY THE ENFORCING AGENCY CONSTRUCTED AFTER THE APPLICATION DATE SHALL COMPLY WITH THE PROVISIONS OF THESE SECTIONS.

VEGETATION MANAGEMENT COMPLIANCE. R3371.5
PRIOR TO BUILDING PERMIT FINAL APPROVAL, THE PROPERTY SHALL BE IN COMPLIANCE WITH THE VEGETATION MANAGEMENT REQUIREMENTS PRESCRIBED IN CALIFORNIA FIRE CODE SECTION 4906 AND 4907, INCLUDING CALIFORNIA PUBLIC RESOURCES CODE 4291 OR CALIFORNIA GOVERNMENT CODE SECTION 51182.

ROOFS AND ROOF EDGES. CBC 705A / CRC R337.5
ROOFS SHALL COMPLY WITH THE REQUIREMENTS OF THE CBC 705A AND SECTIONS CRC337 AND CRC902. NONCOMBUSTIBLE (TILE OR METAL) OR CLASS 'A' ROOFING (CLASS A ASPHALT SHINGLES) ASSEMBLY IS REQUIRED IN SRA - VERY HIGH FIRE HAZARD SEVERITY ZONES. BIRD STOPS SHALL BE USED AT THE EAVES WHEN THE PROFILE FITS, TO PREVENT DEBRIS AT THE EAVE. HIP AND RIDGE CAPS SHALL BE MUDDIED IN TO PREVENT INTRUSION OF FIRE OR EMBERS.

OFF RIDGE AND RIDGE VENTS. R337.6.2.1
VENTS THAT ARE INSTALLED ON A SLOPED ROOF, SUCH AS DORMER VENTS, SHALL COMPLY WITH ALL THE FOLLOWING:

1.

VENTS SHALL BE COVERED WITH A MESH WHERE THE DIMENSIONS OF THE MESH THEREIN SHALL BE A MINIMUM OF 1/16 INCH (1.6 MM) AND SHALL NOT EXCEED 1/8 INCH (3.2 MM) IN DIAMETER.

2.

THE MESH MATERIAL SHALL BE NONCOMBUSTIBLE.

3.

THE MESH MATERIAL SHALL BE CORROSION RESISTANT.

EXTERIOR WALLS/SIDING. CBC 707A.3 /CRC R337.7.1/CRC R337.7.3
WALLS SHALL BE A NONCOMBUSTIBLE MATERIAL, LISTED IGNITION-RESISTANT MATERIALS, OR FIRE-RETARDANT TREATED WOOD. HEAVY TIMBER, 5/8" TYPE X GYPSUM SHEATHING BEHIND EXTERIOR COVERING, BOXED-IN ROOF EAVE SOFFIT ASSEMBLIES THAT MEET THE PERFORMANCE CRITERIA IN SECTION R337.7.11 AND SFM STANDARD 12-71-3. EXTERIOR PORTION OF 1-HR ASSEMBLY OR LOG WALL CONSTRUCTION IS ALLOWED. EXTERIOR WALL COVERINGS SHALL EXTEND FROM THE TOP OF THE FOUNDATION TO THE ROOF, AND TERMINATE AT 2 INCH NOMINAL SOLID WOOD BLOCKING BETWEEN RAFTERS AT ALL ROOF OVERHANGS, OR IN THE CASE OF ENCLOSED EAVES, TERMINATE AT THE ENCLOSURE.

EAVES AND PORCH CEILINGS CBC 707A.4, A.6 / CRC 337.7.4. R337.7.6
THE EXPOSED ROOF DECK UNDER UNENCLOSED EAVES AND UNDERSIDE OF PORCH CEILINGS SHALL BE NONCOMBUSTIBLE, LISTED IGNITION-RESISTANT MATERIALS, FIRE-RETARDANT-TREATED WOOD, MATERIALS APPROVED FOR NOT LESS THAN 1-HOUR FIRE-RESISTANCE-RATED, OR 5/8" TYPE X GYPSUM SHEATHING BEHIND EXTERIOR COVERING. SOLID WOOD RAFTER TAILS SHALL BE PROTECTED WITH AN APPROVED METHOD, AND NOT EXPOSED.

VENTS. CBC 706A / CRC R337.6
VENTILATION OPENINGS SHALL BE FULLY COVERED WITH WILDFIRE FLAME AND EMBER RESISTANT VENTS APPROVED AND LISTED BY THE CALIFORNIA STATE FIRE MARSHAL, OR WUI VENTS TESTED TO ASTM E2886. VENTS THAT ARE INSTALLED ON A SLOPE SHALL COMPLY WITH **CBC 706A2.1**.

WINDOWS AND EXTERIOR DOORS. CBC 708A / CRC R337.8
WINDOWS, SKYLIGHTS AND EXTERIOR GLAZED DOOR ASSEMBLIES SHALL BE CONSTRUCTED OF MULTIPANE GLAZING WITH A MINIMUM OF 1 TEMPERED PANE OR 20 MIN RATED OR GLASS BLOCK. EXTERIOR DOORS MUST BE NONCOMBUSTIBLE OR IGNITION RESISTANT MATERIAL OR 1 3/8" SOLID CORE, OR HAVE A 20 MIN FIRE-RESISTANCE RATING.

EXTERIOR DECKING AND STAIRS. CBC 709A / CRC R337.9
WALKING SURFACES OF DECKS, PORCHES, BALCONIES AND STAIRS WITHIN 10 FEET OF THE BUILDING MUST BE CONSTRUCTED OF NONCOMBUSTIBLE, FIRE-RETARDANT TREATED OR HEAVY-TIMBER CONSTRUCTION. ALTERNATE MATERIALS CAN BE USED IF THEY ARE IGNITION-RESISTANT AND PASS PERFORMANCE REQUIREMENTS SPECIFIED BY THE STATE FIRE MARSHAL.

UNDERFLOOR AND APPENDAGES. CBC 707A.8 / CRC R337.7.8
EXPOSED UNDERFLOORS, UNDERSIDE OF CANTILEVERED AND OVERHANGING DECKS, BALCONIES AND SIMILAR APPENDAGES SHALL BE NON-COMBUSTIBLE, IGNITION RESISTANT, 5/8" TYPE X GYPSUM SHEATHING BEHIND EXTERIOR COVERING, EXTERIOR PORTION OF 1-HR ASSEMBLY, MEET PERFORMANCE CRITERIA SFM STANDARD 12-7A-3 OR BE ENCLOSED TO GRADE.

ACCESSORY BUILDINGS AND MISCELLANEOUS STRUCTURES. CBC 710A
GROUP U OCCUPANCY ACCESSORY BUILDINGS AND MISCELLANEOUS STRUCTURES THAT HAVE THE POTENTIAL TO POSE A SIGNIFICANT EXTERIOR FIRE EXPOSURE HAZARD DURING WILDFIRES SHALL BE CONSTRUCTED TO CONFORM TO THE IGNITION-RESISTANCE REQUIREMENTS OF THIS SECTION.



189 WALNUT AVENUE
SANTA CRUZ, CA 95060
WORKBENCHBUILT.COM
P: 831.227.2217

BY USING THESE PRE-DESIGNED ADU PLANS, THE RECIPIENT IS ACKNOWLEDGING ACCEPTANCE OF THE FOLLOWING CONDITIONS.

1. THE USE OF THIS INFORMATION IS RESTRICTED TO THE ORIGINAL PROJECT FOR WHICH IT WAS PREPARED (THE PRE-DESIGNED ADU PLANS FOR THE COUNTY OF PLUMAS, CALIFORNIA). USE OF THESE PLANS DOES NOT ELIMINATE OR REDUCE THE RECIPIENT'S RESPONSIBILITY TO VERIFY ANY AND ALL INFORMATION RELEVANT TO THE RECIPIENT'S WORK AND RESPONSIBILITY ON THIS PROJECT. WORKBENCH AND/OR THE COUNTY OF PLUMAS SHALL NOT BE RESPONSIBLE FOR TRANSLATION ERRORS.

2. THE RECIPIENT RECOGNIZES AND ACKNOWLEDGES THAT THE USE OF THIS INFORMATION WILL BE AT THEIR SOLE RISK AND WITHOUT ANY LIABILITY OR LEGAL EXPOSURE TO WORKBENCH OR THE COUNTY OF PLUMAS. NO WARRANTIES OF ANY NATURE, WHETHER EXPRESS OR IMPLIED, SHALL ATTACH TO THESE DOCUMENTS AND THE INFORMATION CONTAINED THEREON. ANY USE, REUSE, OR ALTERATION OF THESE DOCUMENTS BY THE RECIPIENT OR BY OTHERS WILL BE AT THE RECIPIENT'S RISK AND FULL LEGAL RESPONSIBILITY. FURTHERMORE, THE RECIPIENT WILL, TO THE FULLEST EXTENT PERMITTED BY LAW, INDEMNIFY AND HOLD WORKBENCH AND THE COUNTY OF PLUMAS HARMLESS FROM ANY AND ALL CLAIMS, SUITS, LIABILITY, DEMANDS, JUDGMENTS, OR COSTS ARISING OUT OF OR RESULTING THEREFROM ON ACCOUNT OF ANY INJURY, DEATH, DAMAGE OR LOSS TO PERSONS OR PROPERTY.

3. THE DESIGNS REPRESENTED BY THESE PLANS ARE COPYRIGHTED AND SUBJECT TO COPYRIGHT PROTECTION. IF THE RECIPIENT DOES NOT AGREE WITH THE ABOVE CONDITIONS, THE RECIPIENT SHOULD NOT PROCEED BEYOND THIS DISCLAIMER.


PLUMAS COUNTY
PRE-DESIGNED ADU
PLAN C- TWO BEDROOM ADU
990 GSF

NOT FOR
CONSTRUCTION


GENERAL NOTES -
TYPE C

G1.0


SCALE: AS NOTED

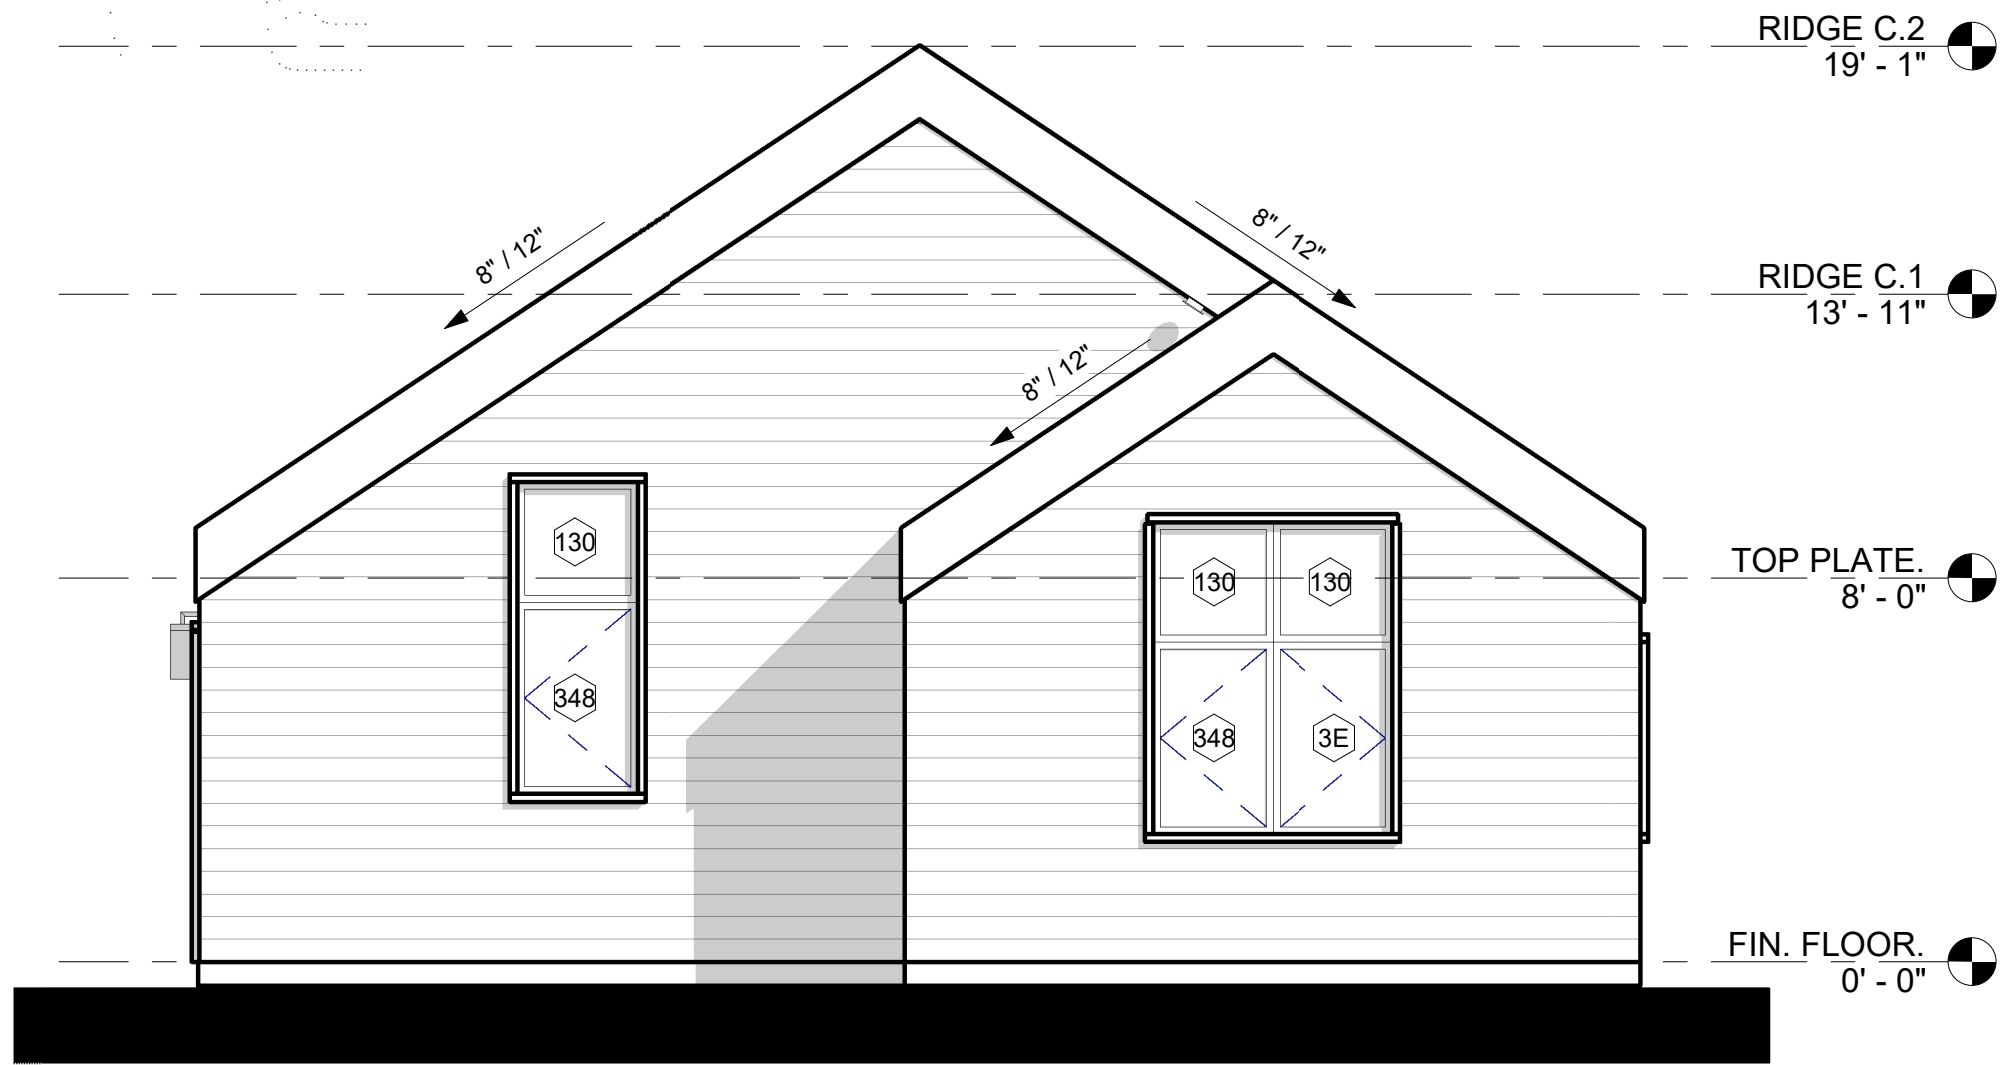

3 RIGHT ELEVATION - SUMMIT
1/4" = 1'-0"

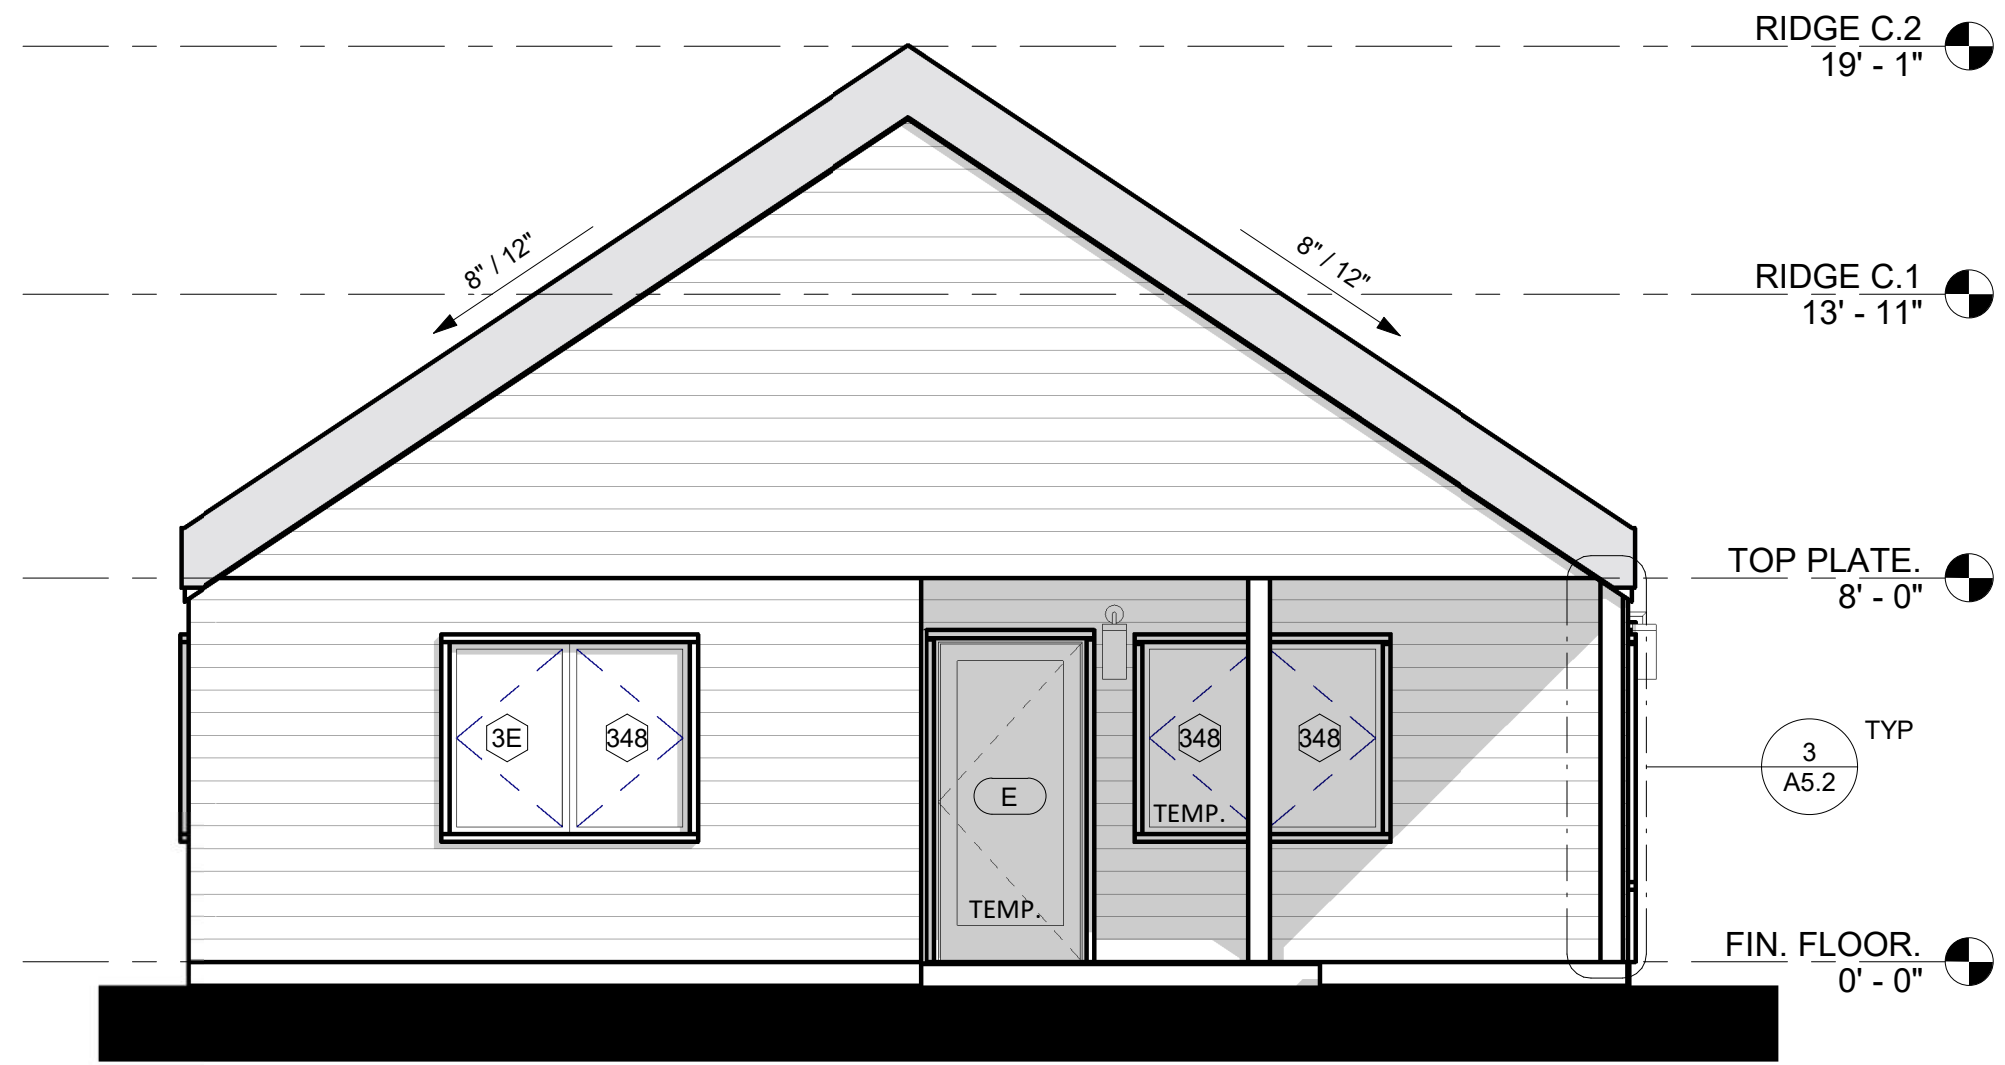


4 LEFT ELEVATION - SUMMIT
1/4" = 1'-0"

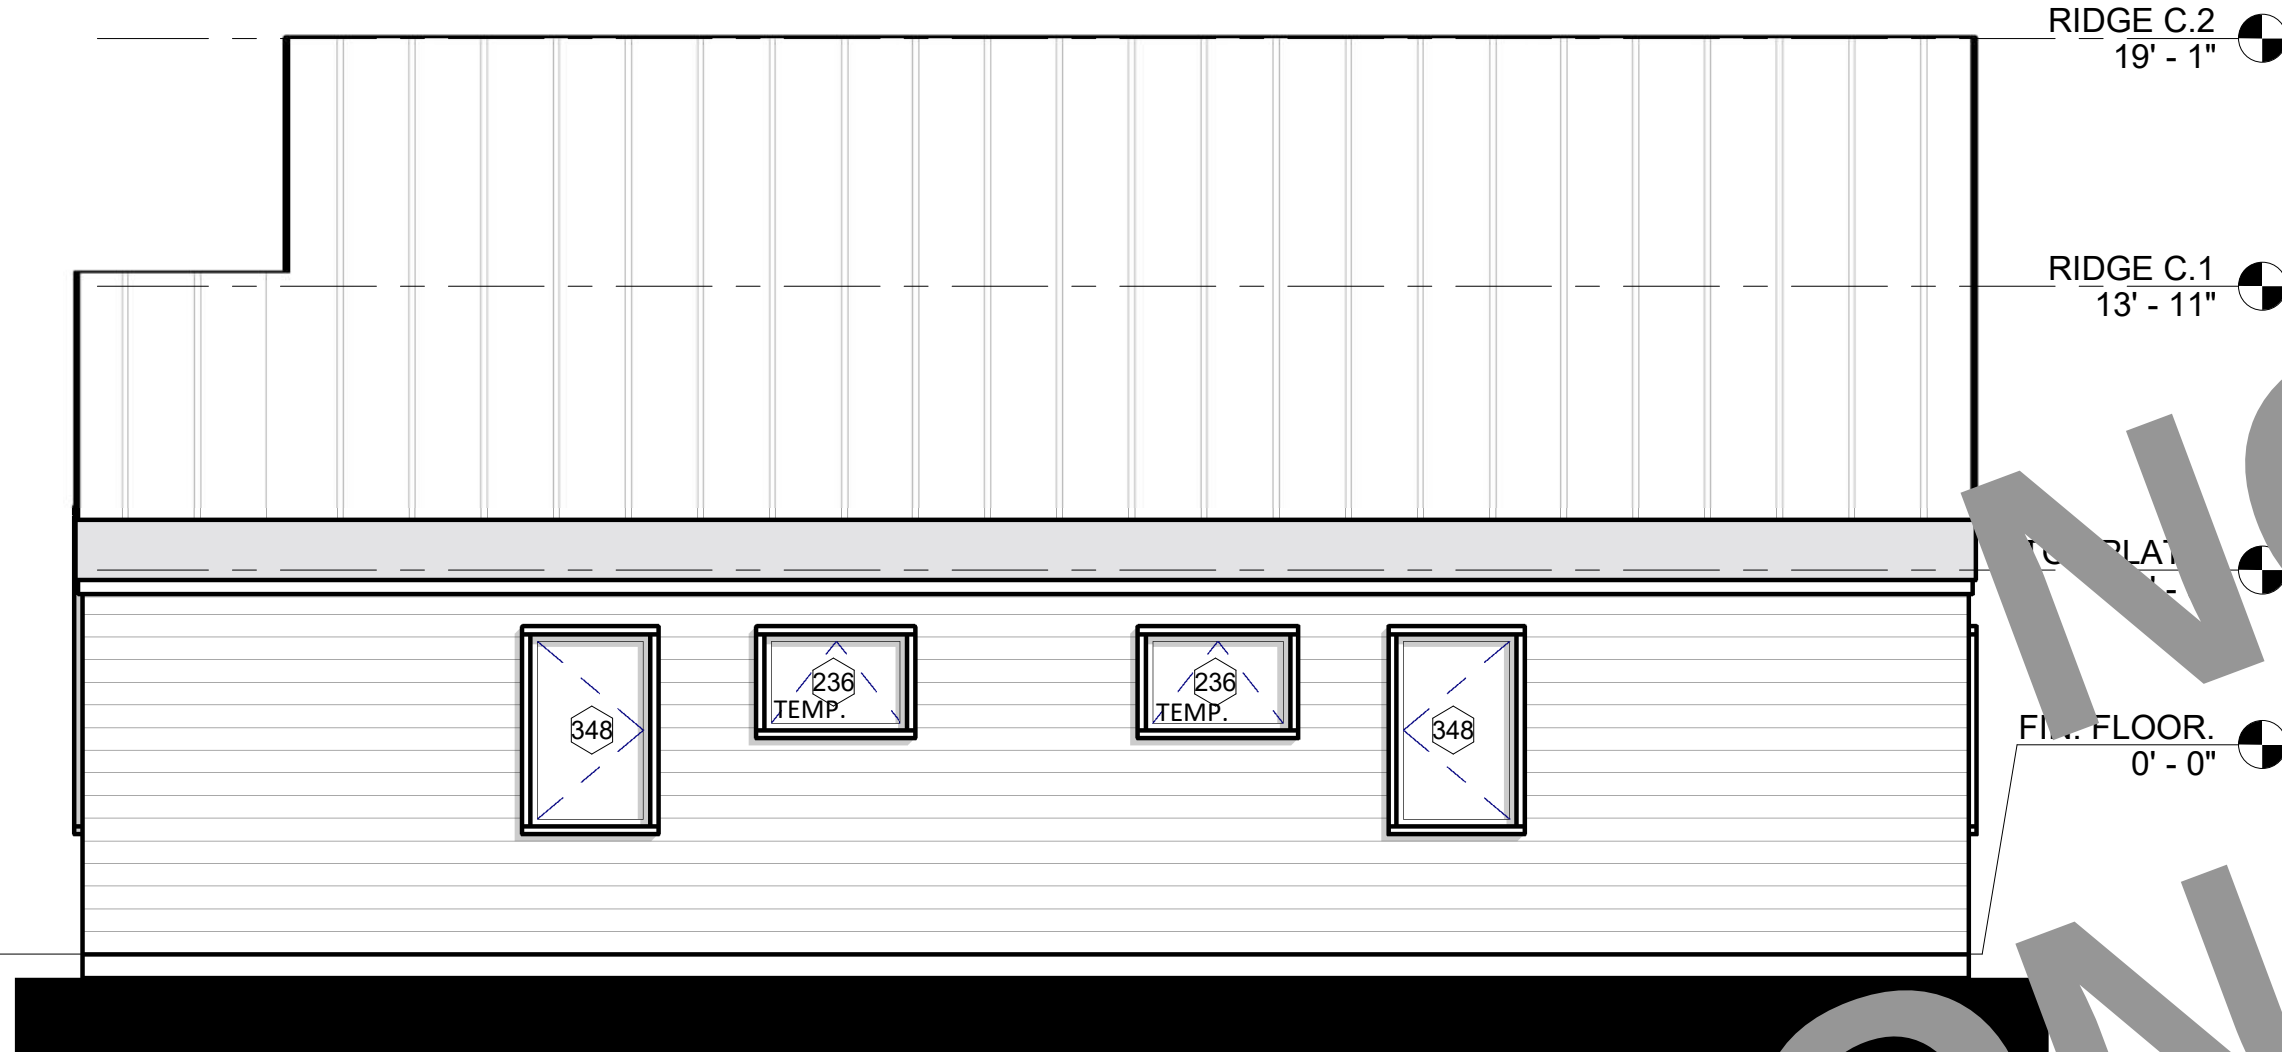

2 REAR ELEVATION - SUMMIT
1/4" = 1'-0"



5 FRONT ELEVATION - SUMMIT
1/4" = 1'-0"

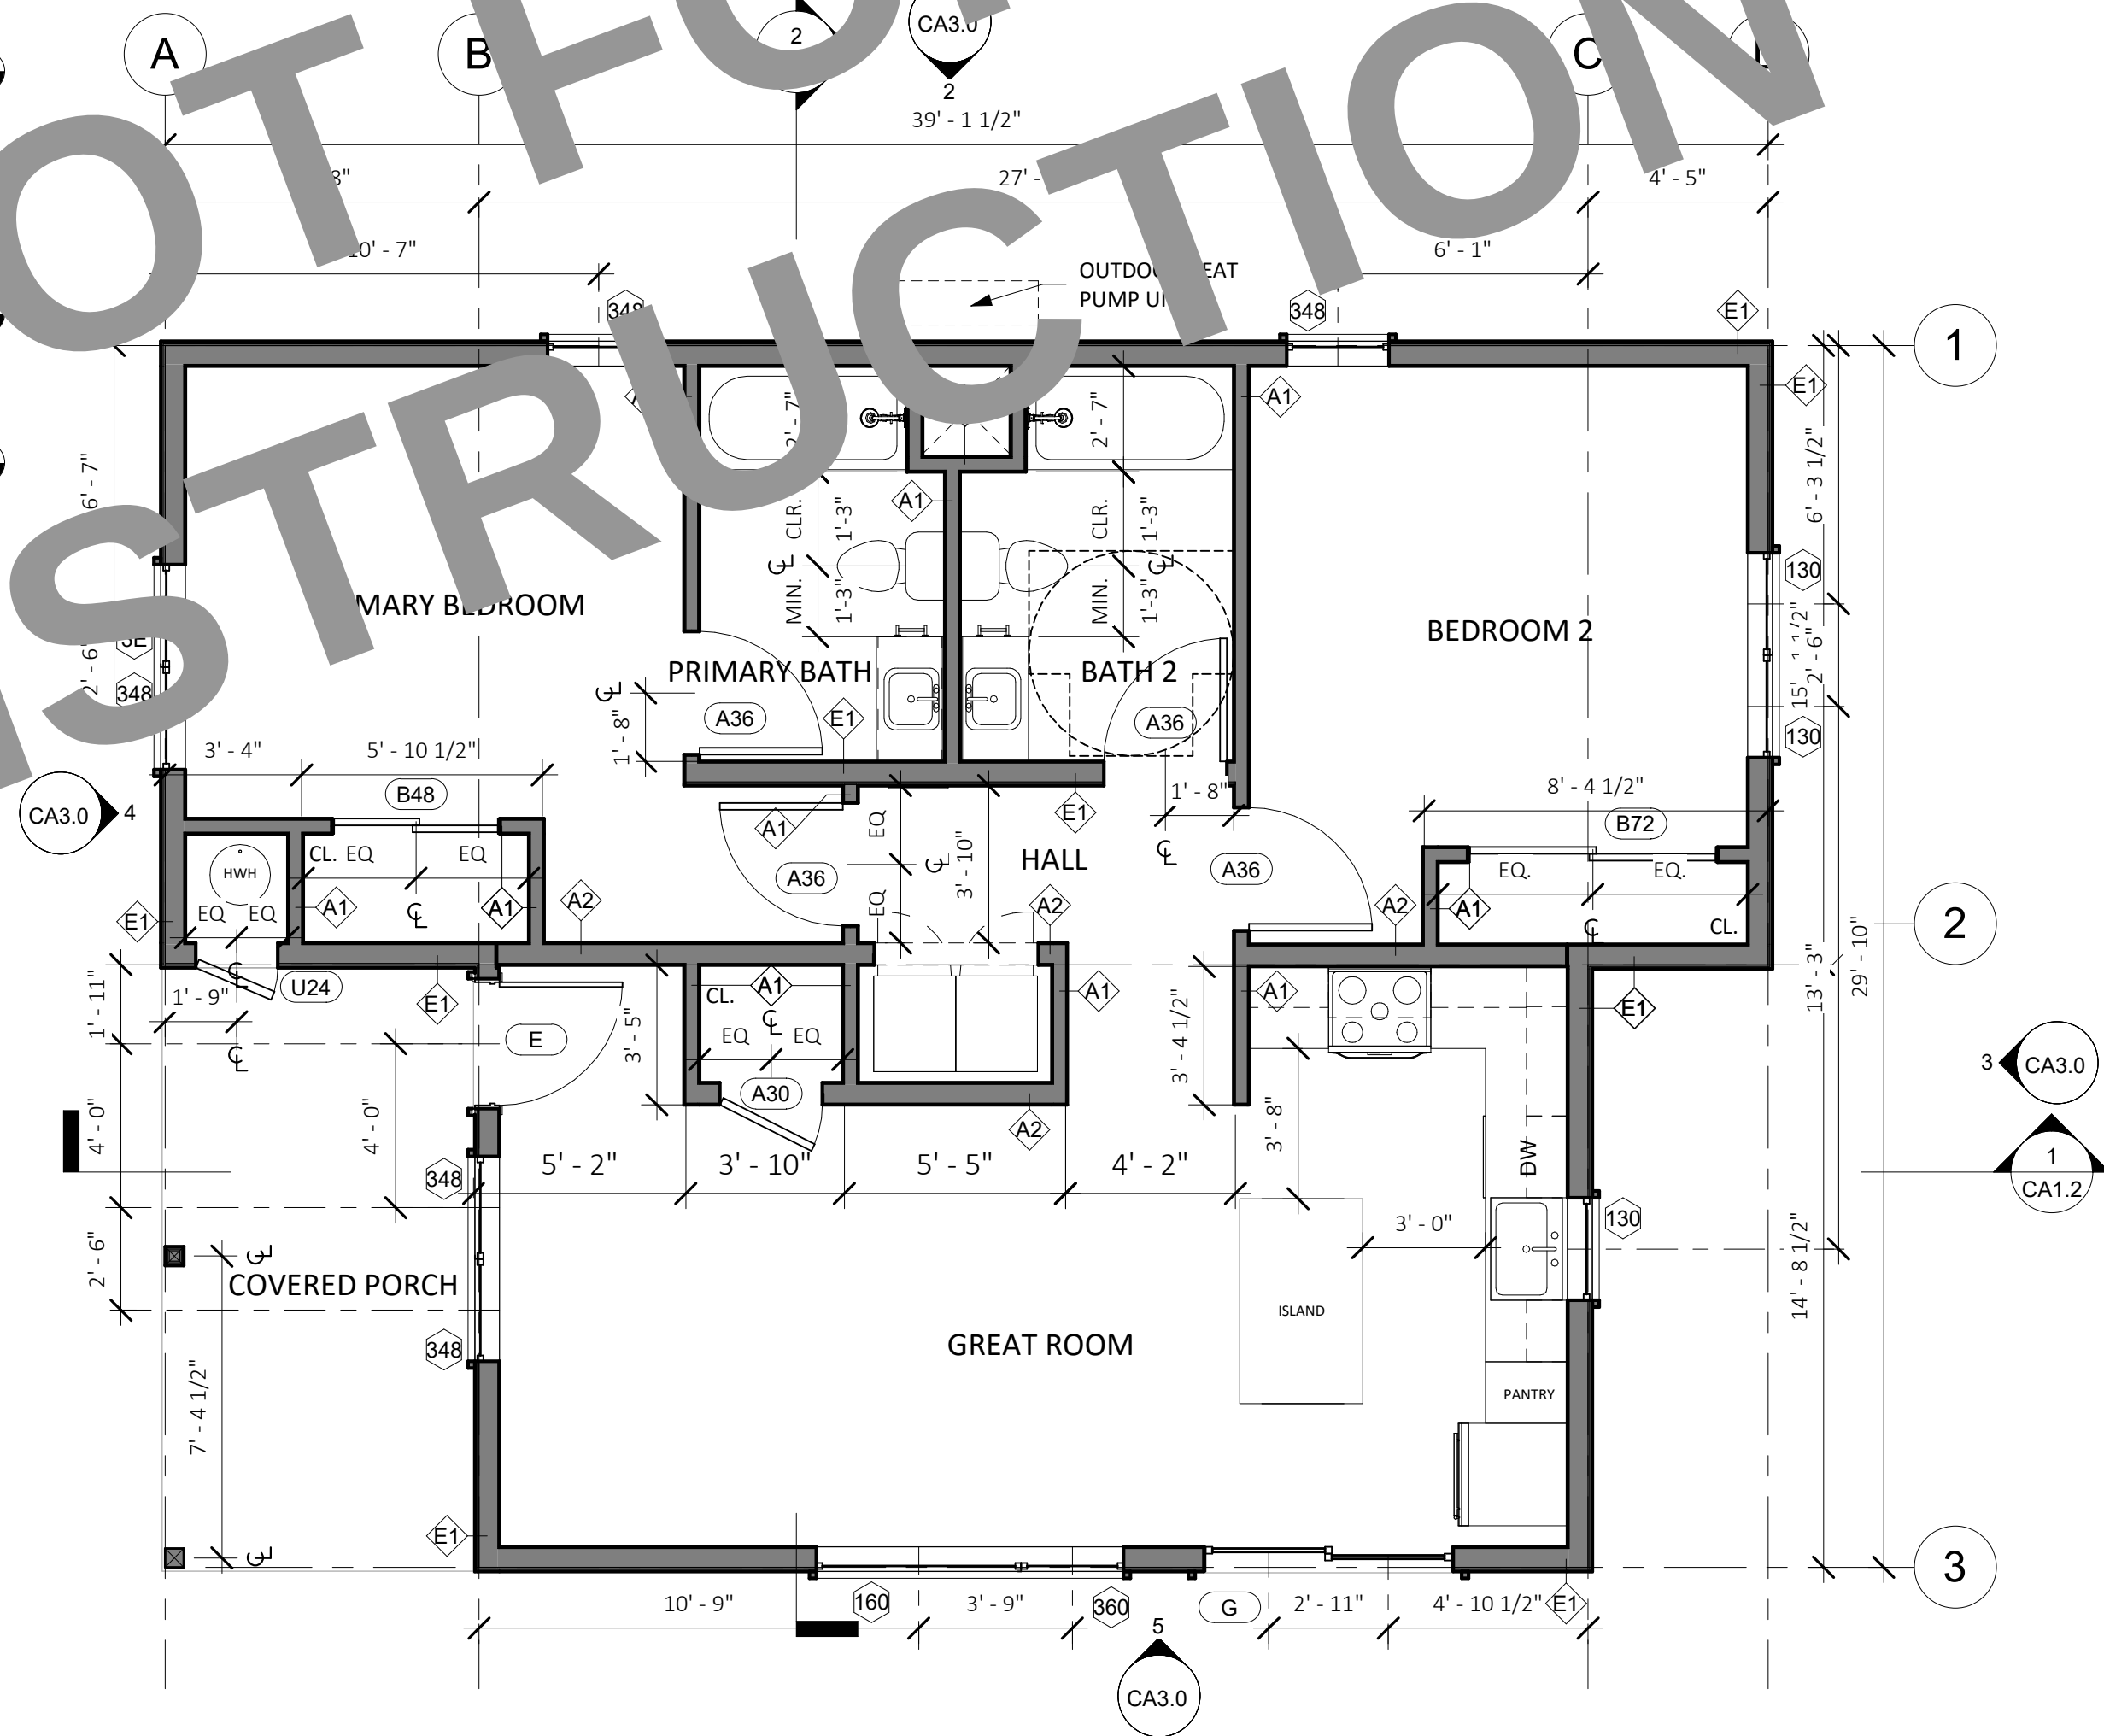

1 PLAN - TWO BEDROOM (990 GSF)
1/4" = 1'-0"

FLOORPLAN LEGEND

- (N) PARTITION
- CONCRETE SLAB (ARCHITECTURAL)
- (N) OUTLET AT 18", U.O.N
- (N) LIGHT SWITCH

GRAPHIC LEGEND

- Room name
- 101 ROOM NUMBER
 - X X X X ROOM FINISHES
 - 150 SF ROOM AREA
- BUILDING SECTION NUMBER
- 1 SIM SHEET NUMBER
 - 1 A101 DETAIL NUMBER
 - 101 DOOR OR GATE NUMBER
 - 1t WALL TAG
 - 1t WINDOW TAG
 - ELEVATION MARKER
 - 1 REVISION NUMBER
 - ? KEYNOTE NUMBER
 - 1 Ref ELEVATION NUMBER
 - 1 Ref SHEET NUMBER

FLOOR PLAN NOTES

- FLOORPLAN DIMENSIONS ARE TO FACE OF FRAMING OF SCHEDULED PARTITION OR GRIDLINE, UNLESS OTHERWISE NOTED.
- ALL INTERIOR WALLS ARE TYPE A1 UNLESS OTHERWISE NOTED.
- SEE SHEET A5.0 FOR EXTERIOR WALL TYPES AND DETAILS.
- WHERE THRESHOLDS ARE REQUIRED, PROVIDE ACCESSIBLE THRESHOLDS WITH MAXIMUM 1/2" ELEVATION CHANGE.
- PROVIDE STRUCTURAL BACKING IN WALLS TO FACILITATE FUTURE INSTALLATION OF GRAB BARS AT TOILET AND SHOWER.
- CONTRACTOR TO VERIFY LAYOUT, ROUGH FRAMING AND FINISH DIMS WITH OWNER'S FINAL INTERIOR DOORS AND FINISH SELECTIONS.
- CONTRACTOR TO VERIFY EQUIPMENT SIZES PRIOR TO FRAMING.
- FLOOR IN BATHROOMS TO BE NON-SLIP CERAMIC TILE.
- SHOWER WALL SURFACES SHALL BE FINISHED WITH A NONABSORBENT SURFACE, SUCH SURFACE SHALL EXTEND TO A HEIGHT OF NOT LESS THAN 6 FEET (72 INCHES) ABOVE THE FLOOR. (CRC R307.2)
- MATERIALS USED AS BACKERS FOR WALL TILE IN TUB AND SHOWER AREAS AND WALL PANELS IN SHOWER AREAS SHALL BE OF MATERIALS LISTED IN THE CRC TABLE R702.4.2, AND INSTALLED IN ACCORDANCE WITH THE MANUFACTURER'S RECOMMENDATIONS.
- PROVIDE GRAB BAR REINFORCEMENT IN BATHROOMS PER CRC SECTION R327.1.1.
- SHOWER AND TUB SHOWER COMBINATIONS SHALL BE PROVIDED WITH INDIVIDUAL CONTROL VALVES OF THE PRESSURE BALANCE, THERMOSTATIC, OR COMBINATION PRESSURE BALANCE AND THERMOSTATIC TYPES THAT PROVIDE SCALD AND THERMAL SHOCK PROTECTION.
- CONTROL VALVES AND SHOWER HEADS SHALL BE ARRANGED SO THAT THE SHOWER HEAD DOES NOT DISCHARGE DIRECTLY AT ENTRANCE TO THE COMPARTMENT SO THAT THE BATHER CAN ADJUST THE VALVES PRIOR TO STEPPING INTO THE SHOWER SPRAY.
- CLOTHES DRYER MOISTURE EXHAUST DUCTS SHALL TERMINATE OUTSIDE THE BUILDING AND HAVE A BACK-DRAFT DAMPER. EXHAUST DUCT IS LIMITED TO 14' WITH TWO ELBOWS. THIS SHALL BE REDUCED BY 2' FOR EVERY ELBOW IN EXCESS OF TWO. (CMC 504.3)

ELEVATION NOTES

- ELEVATION DIMENSIONS ARE TO GRIDLINE OR CENTERLINE OF WINDOWS, UNLESS OTHERWISE NOTED.
- SEE SHEET A5.0 FOR EXTERIOR WALL TYPES AND DETAILS.
- MATERIALS INDICATED ARE SHOWN GENERICALLY. ACTUAL MATERIALS ARE AS SELECTED BY THE OWNER.



workbench

189 WALNUT AVENUE
SANTA CRUZ, CA 95060
WORKBENCHBUILT.COM
P: 831.227.2217

BY USING THESE PRE-DESIGNED ADU PLANS, THE RECIPIENT IS ACKNOWLEDGING ACCEPTANCE OF THE FOLLOWING CONDITIONS.

1. THE USE OF THIS INFORMATION IS RESTRICTED TO THE ORIGINAL PROJECT FOR WHICH IT WAS PREPARED. THE PRE-DESIGNED ADU PLANS FOR THE COUNTY OF PLUMAS (CALIFORNIA). USE OF THESE PLANS DOES NOT ELIMINATE OR REDUCE THE RECIPIENT'S RESPONSIBILITY TO VERIFY ANY AND ALL INFORMATION RELEVANT TO THE RECIPIENT'S WORK AND RESPONSIBILITY ON THIS PROJECT. WORKBENCH AND/OR THE COUNTY OF PLUMAS SHALL NOT BE RESPONSIBLE FOR TRANSLATION ERRORS.

2. THE RECIPIENT RECOGNIZES AND ACKNOWLEDGES THAT THE USE OF THIS INFORMATION WILL BE AT THEIR SOLE RISK AND WITHOUT ANY LIABILITY OR LEGAL EXPOSURE TO WORKBENCH OR THE COUNTY OF PLUMAS. NO WARRANTIES OF ANY NATURE, WHETHER EXPRESS OR IMPLIED, SHALL ATTACH TO THESE DOCUMENTS AND THE INFORMATION CONTAINED THEREON. ANY USE, REUSE, OR ALTERATION OF THESE DOCUMENTS BY THE RECIPIENT OR BY OTHERS WILL BE AT THE RECIPIENT'S RISK AND FULL LEGAL RESPONSIBILITY. FURTHERMORE, THE RECIPIENT WILL, TO THE FULLEST EXTENT PERMITTED BY LAW, INDEMNIFY AND HOLD WORKBENCH AND THE COUNTY OF PLUMAS HARMLESS FROM ANY AND ALL CLAIMS, SUITS, LIABILITY, DEMANDS, JUDGMENTS, OR COSTS ARISING OUT OF OR RESULTING THERE FROM ON ACCOUNT OF ANY INJURY, DEATH, DAMAGE OR LOSS TO PERSONS OR PROPERTY.

3. THE DESIGNS REPRESENTED BY THESE PLANS ARE COPYRIGHTED AND SUBJECT TO COPYRIGHT PROTECTION. IF THE RECIPIENT DOES NOT AGREE WITH THE ABOVE CONDITIONS, THE RECIPIENT SHOULD NOT PROCEED BEYOND THIS DISCLAIMER.

PLUMAS COUNTY
PRE-DESIGNED ADU

PLAN C- TWO BEDROOM ADU
990 GSF



NOT FOR
CONSTRUCTION

C - SUMMIT -
FLOORPLAN &
ELEVATIONS

A1.0

SCALE: AS NOTED

12/14/2023 10:29:53 AM

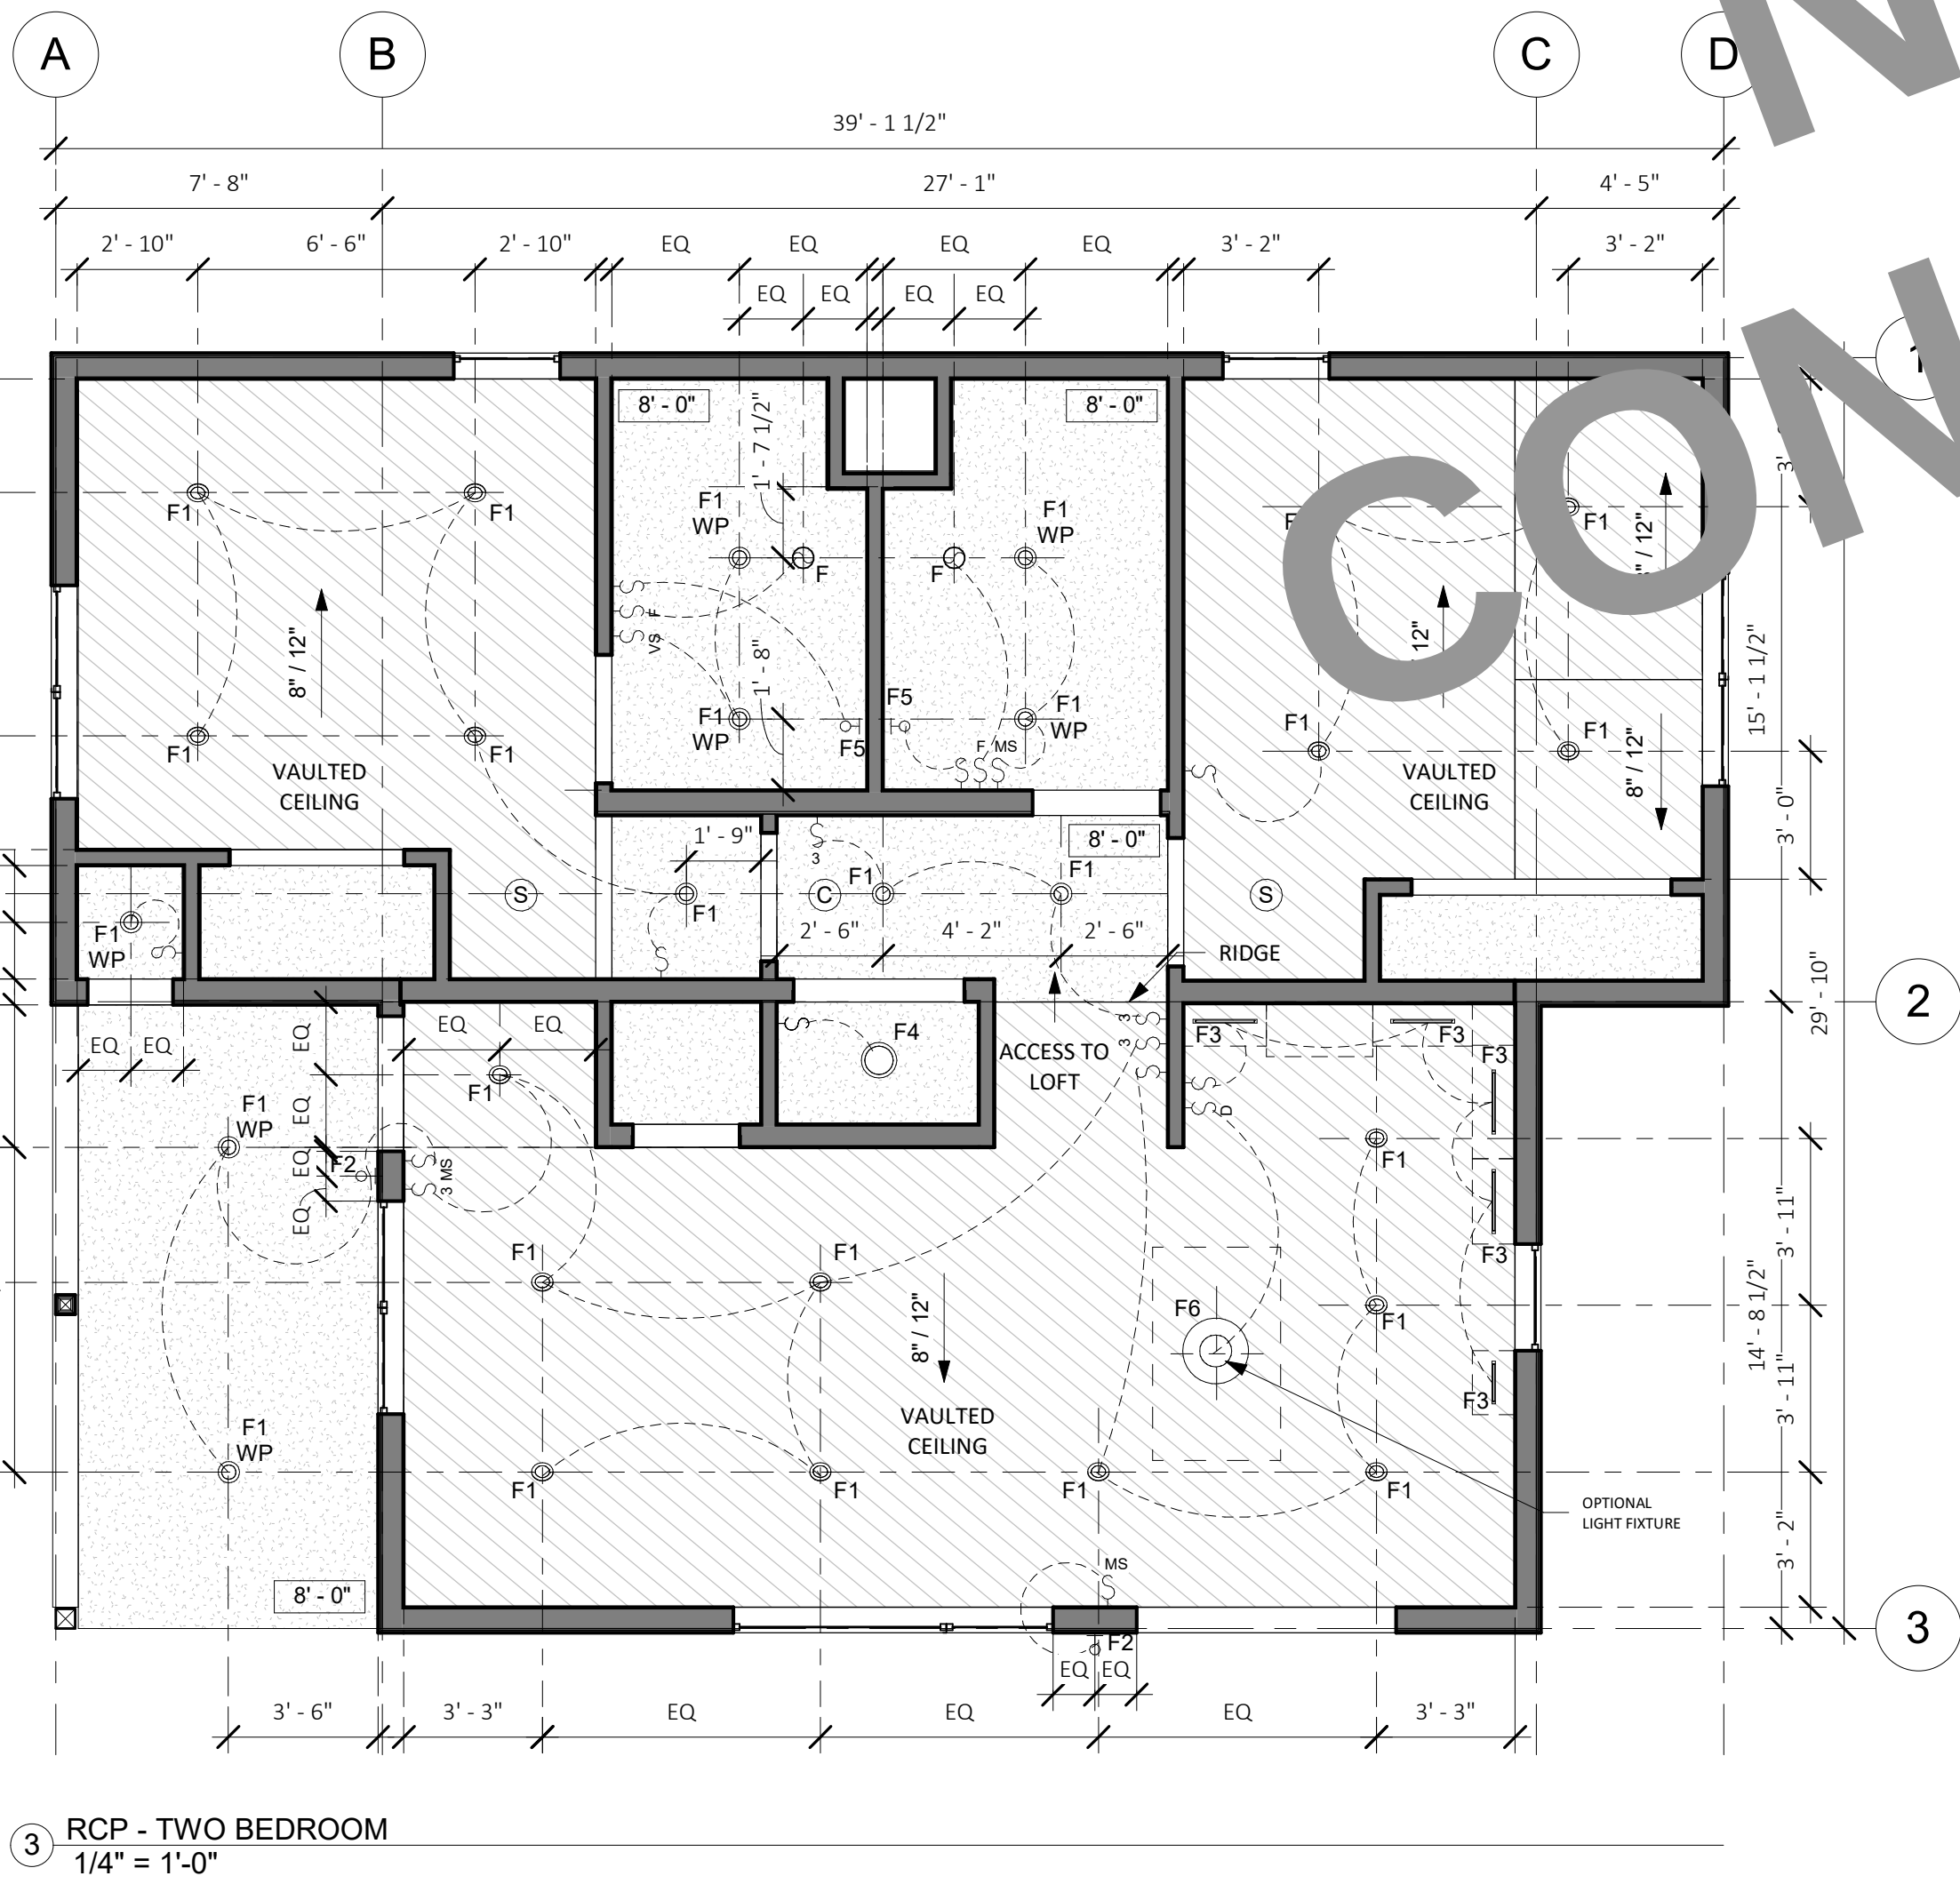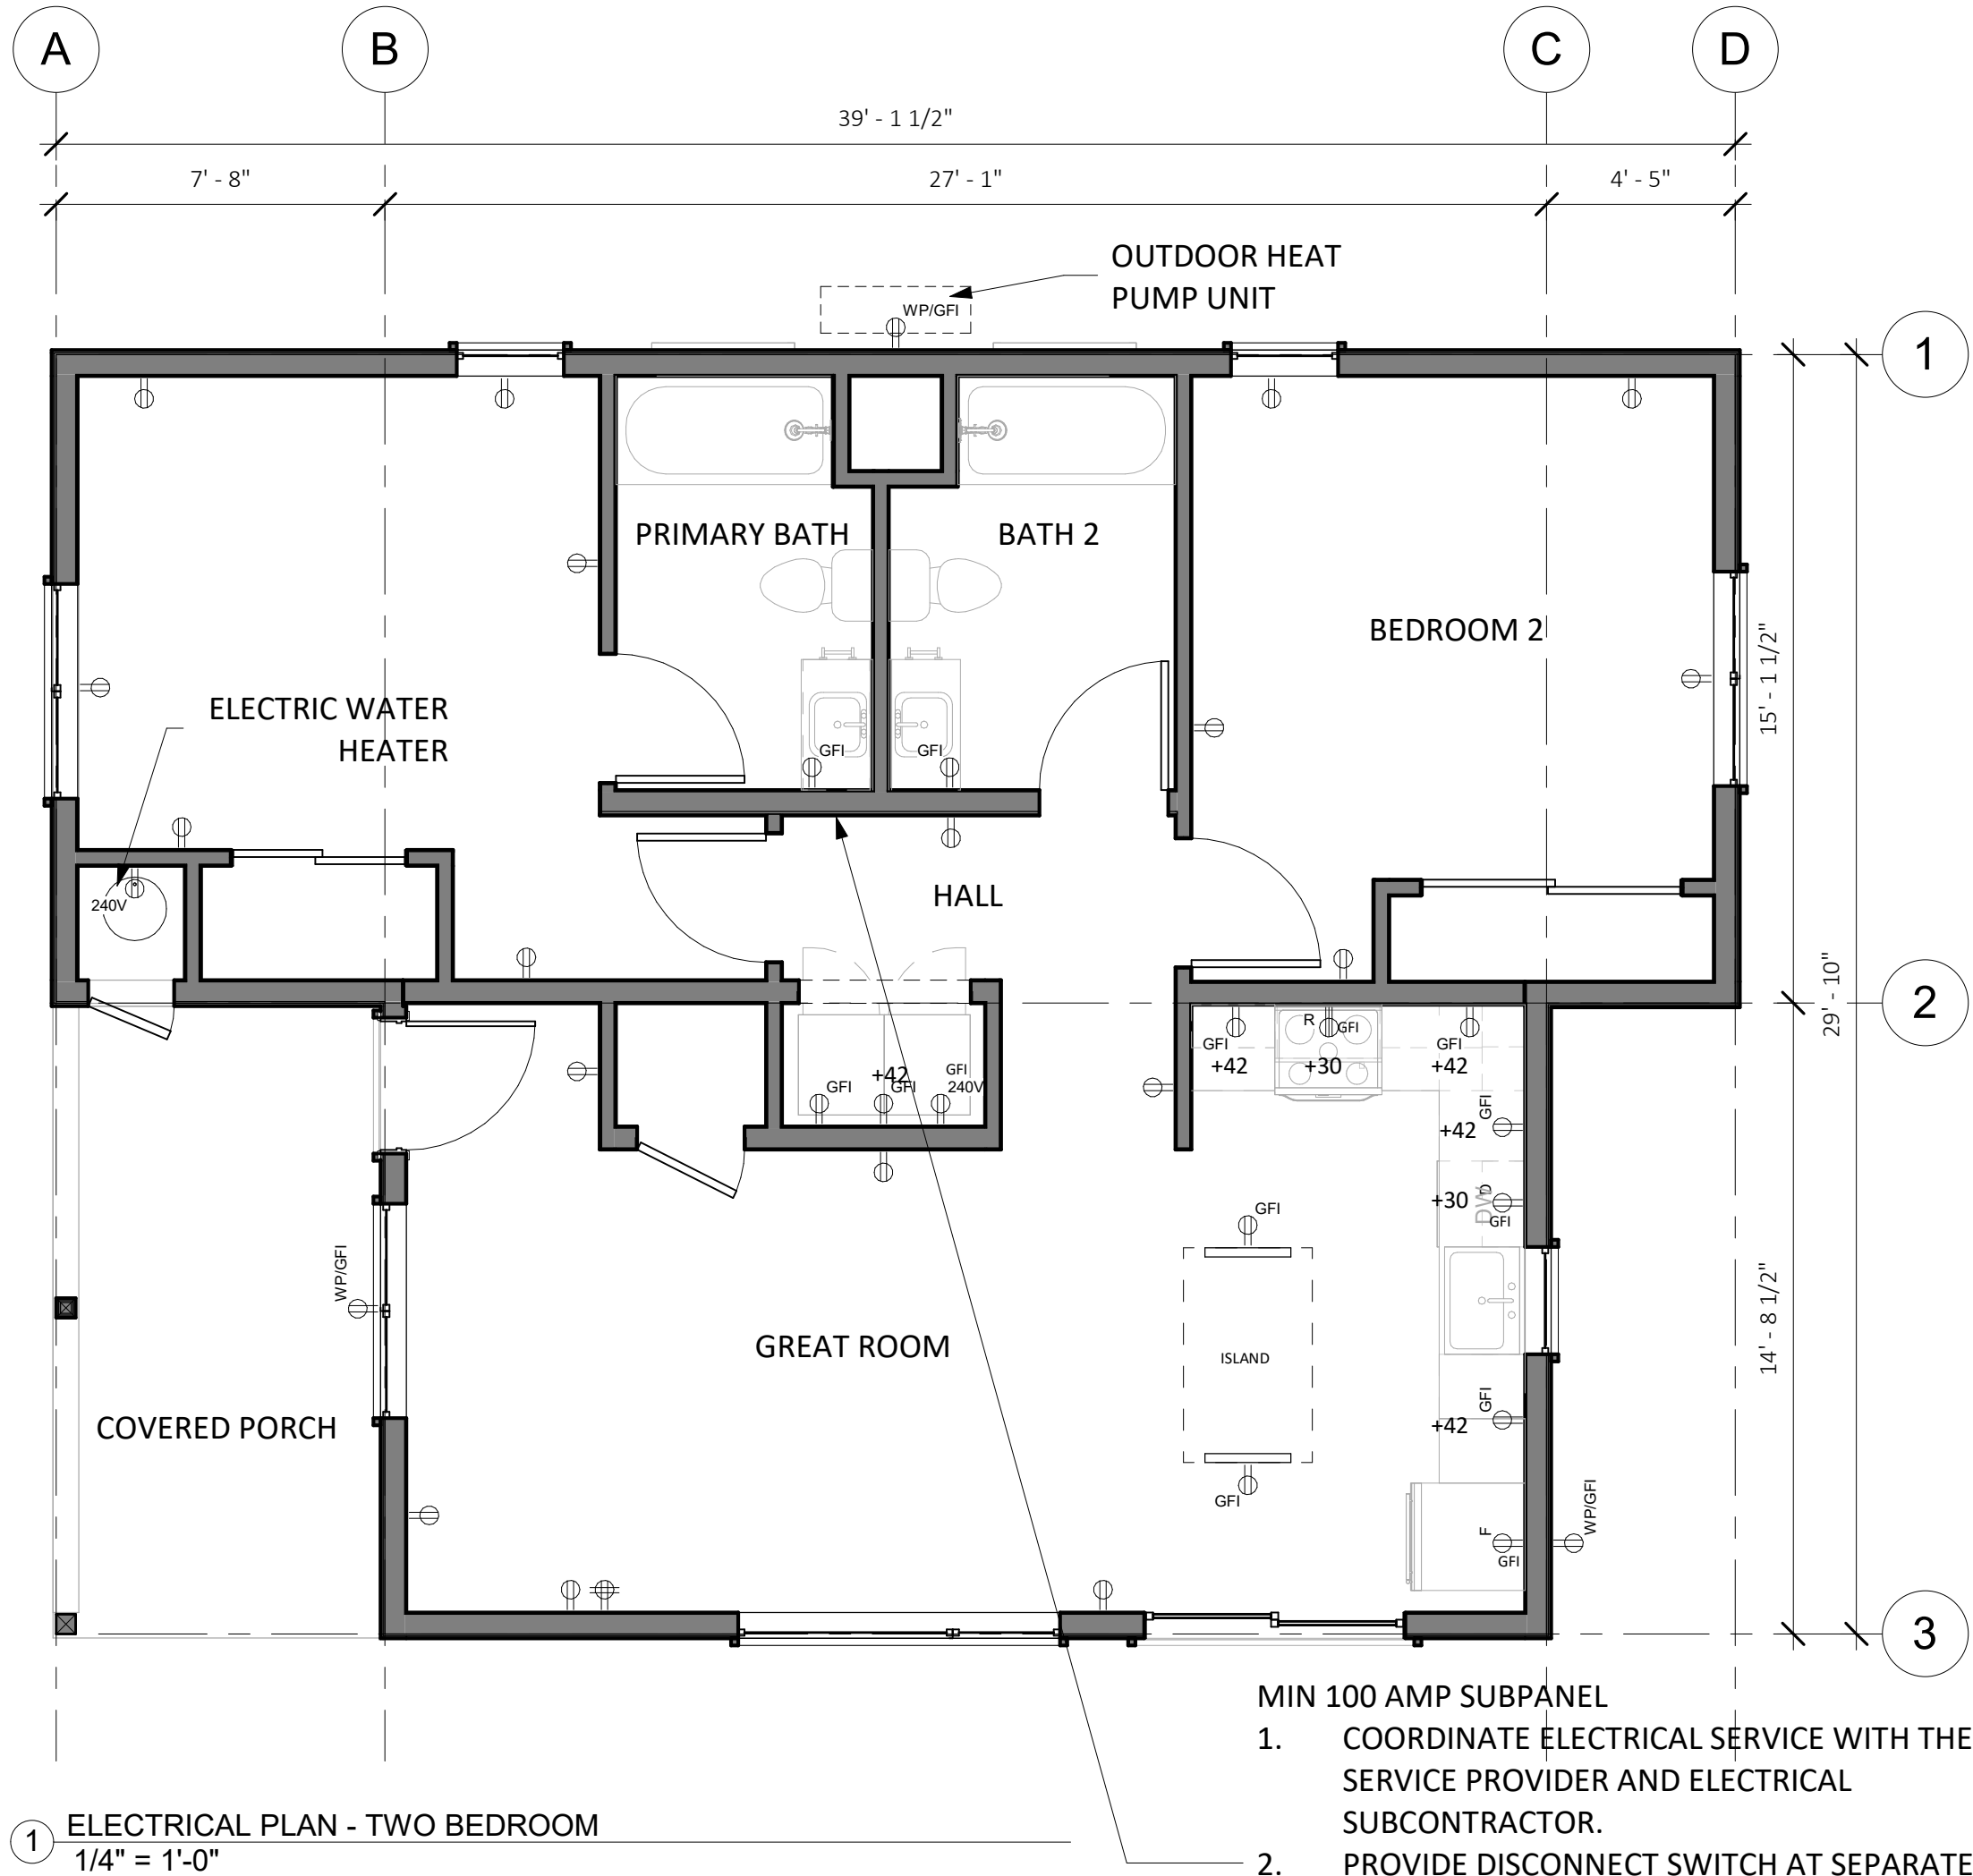

ROOF PLAN NOTES

- ROOF DIMENSIONS TAKEN FROM ROOF EDGE/FASCIA TO EXTERIOR FACE OF PLYWOOD. REFER TO REFERENCED DETAILS FOR OVERHANG DIMENSIONS.
- ALL ROOF AREAS SHALL BE CLASS A RATED COMPOSITION TILES OR EQUAL.
- WOOD SHINGLES SHALL NOT BE USED.
- PROVIDE 26 GAUGE CORROSION RESISTANT METAL FLASHING AT ROOF/WALL INTERSECTIONS AND AROUND ROOF OPENINGS.
- GANG VENTS WHENEVER POSSIBLE.
- ROOFER AND SOLAR INSTALLER TO COORDINATE INSTALLATION OF PVS AND PV ROOF CLIPS.
- INSTALL SNOW GUARDS AT METAL ROOFS PER MFG'S. INSTRUCTIONS
- INSTALL ICE DAM PROTECTION AT ALL ROOF EAVES, VALLEYS AND PITCH CHANGES PER PLUMAS COUNTY AMENDMENTS TO CBC 1507.2.8.2. SEE EAVE DETAILS.

ELECTRICAL LEGEND

- | | | | |
|---|------------------------------|---|---|
| ⊙ | CEILING-MOUNTED EXHAUST UNIT | Ⓜ | MOTION-SENSOR SWITCH |
| ⊕ | DUPLEX RECEPTACLE | Ⓢ | VACANCY SWITCH |
| ⊕ | QUAD RECEPTACLE | Ⓢ | FAN SWITCH/HUMIDITY SENSOR |
| ⊕ | GFCI RECEPTACLE | — | SWITCH LEG |
| ⊕ | 220 VOLT RECEPTACLE OUTLET | Ⓢ | WHOLE HOUSE VENTILATION FAN PER ASHRAE 62.2, DUCT TO EXTERIOR PER MANUFACTURER'S SPECIFICATIONS |
| ⊕ | DEDICATED OUTLET | Ⓢ | 3 WAY SWITCH |
| ⊕ | RECESSED LED DOWN LIGHT | Ⓢ | NOTE: SEE ELECTRICAL NOTES ON SHEET G1.0 |
| ⊕ | WALL MOUNT LIGHT | | |
| ⊕ | LED STRIP LIGHT | | |
| ⊕ | SWITCH | | |
| ⊕ | DIMMER SWITCH | | |

REFLECTED CEILING PLAN NOTES

- LIGHT FIXTURE DIMENSIONS ARE TO CENTERLINE OF FIXTURE AND FACE OF FINISH AT WALL.
- PROVIDED TOTALS OF LIGHT FIXTURES ARE FOR REFERENCE ONLY. ACTUAL TOTALS TO BE VERIFIED BY CONTRACTOR.
- SMOKE DETECTORS SHALL BE LISTED FOR USE WITHIN 10 FEET OF A COOKING APPLIANCE.

REFLECTED CEILING PLAN LEGEND

GYP. BD. CLG., PTD.

8'-0" FRAMED CEILING HEIGHT A.F.F.

Ⓢ PHOTOELECTRIC CEILING MOUNTED SMOKE DETECTOR. HARDWIRED WITH BATTERY BACKUP. OWNER TO APPROVE SELECTION PRIOR TO PURCHASE. ALL SMOKE DETECTORS SHALL COMPLY WITH 2022 C.R.C. SECTION R314 AND SHALL BE 120V STATE FIRE MARSHAL APPROVED DEVICES INSTALLED IN ACCORDANCE WITH THEIR LISTING.

Ⓢ CARBON MONOXIDE DETECTOR COMBINATION SMOKE DETECTOR AND CARBON MONOXIDE DETECTOR TO BE CEILING MOUNTED. HARDWIRED WITH BATTERY BACKUP. OWNER TO APPROVE SELECTION PRIOR TO PURCHASE. CARBON MONOXIDE ALARMS COMBINED WITH SMOKE ALARMS SHALL COMPLY WITH 2022 C.R.C. SECTION 315, ALL APPLICABLE STANDARDS, AND REQUIREMENTS FOR LISTINGS AND APPROVAL BY THE OFFICE OF THE STATE FIRE MARSHAL.

LIGHTING NOTES

- ALL PERMANENTLY INSTALLED LUMINAIRES SHALL BE CLASSIFIED HIGH LUMINOUS EFFICACY, AS SPECIFIED IN CEC 150.0(K). RECESSED DOWNLIGHT LUMINAIRES MUST CONTAIN LIGHT SOURCES THAT ARE JA8-CERTIFIED, MUST NOT CONTAIN SCREW-BASED LAMPS AND MUST NOT CONTAIN LIGHT SOURCES THAT ARE FOR USE IN ENCLOSED LUMINAIRES OR NOT FOR USE IN RECESSED LUMINAIRES.
- FOR ENCLOSED LUMINAIRES AND RECESSED LUMINAIRES OTHER THAN CEILING-RECESSED DOWNLIGHTS, THE INSTALLED LIGHT SOURCES MUST BE JA8-COMPLIANT AND MEET THE ELEVATED TEMPERATURES TESTING REQUIREMENT.
- THE FOLLOWING SPACES ARE REQUIRED TO HAVE AT LEAST ONE INSTALLED LUMINAIRE IN THE SPACE CONTROLLED BY AN OCCUPANCY OR VACANCY SENSORY PROVIDING AUTOMATIC-OFF FUNCTIONALITY:
 - BATHROOMS
 - GARAGES
 - LAUNDRY ROOMS
 - UTILITY ROOMS
 - WALK-IN CLOSETS
- THE NUMBER OF BLANK ELECTRICAL BOXES MORE THAN 5 FEET ABOVE THE FINISHED FLOOR SHALL NOT BE GREATER THAN THE NUMBER OF BEDROOMS. THESE BOXES SHALL BE CONTROLLED BY A DIMMER, VACANCY SENSOR, OR FAN SPEED CONTROL. CEC 150.0(K)8.
- EXHAUST FANS (EXCLUDING KITCHEN EXHAUST HOOD) SHALL BE SWITCHED SEPARATE FROM LIGHTING (OR UTILIZE A DEVICE WHERE LIGHTING CAN BE TURNED OFF WHILE FAN IS RUNNING).
- PROVIDE SEPARATE SWITCHING FOR ANY UNDER CABINET LIGHTING FROM OTHER LIGHTING SYSTEMS CEC150.0(K)2L.
- ALL RECESSED DOWNLIGHT LUMINAIRES IN CEILINGS SHALL MEET ALL OF THE FOLLOWING REQUIREMENTS:
 - BE LISTED, AS DEFINED ON SECTION 100.1, FOR ZERO CLEARANCE INSULATION CONTACT(IC) BY UNDERWRITERS LABORATORY OR OTHER NATIONALLY RECOGNIZED TESTING/RATING LABORATORY; AND HAVE A LABEL THAT CERTIFIES THE LUMINAIRE IS AIRTIGHT WITH AIR LEAKAGE LESS THAN 2.0 CFM AT 75 PASCALS WHEN TESTED IN ACCORDANCE WITH ASTM E283. ANY EXHAUST FAN HOUSING SHALL NOT BE REQUIRED TO BE CERTIFIED AIRTIGHT; AND
 - BE SEALED WITH A GASKET OR CAULK BETWEEN THE LUMINAIRE HOUSING AND CEILING, AND SHALL HAVE ALL AIR LEAK PATHS BETWEEN CONDITIONED AND UNCONDITIONED SPACES SEALED WITH A GASKET OUR CAULK; AND
 - FOR LUMINAIRES WITH HARDWIRED BALLASTS OR DRIVERS, ALLOW BALLAST OR DRIVER MAINTENANCE AND REPLACEMENT TO BE READILY ACCESSIBLE TO BUILDING OCCUPANTS FROM BELOW CEILING WITHOUT REQUIRING THE CUTTING OF HOLES IN THE CEILING; AND
 - SHALL NOT CONTAIN SCREW-BASED SOCKETS; AND
 - SHALL CONTAIN LIGHT SOURCES THAT COMPLY WITH REFERENCES JOINT APPENDIX JA8, INCLUDING THE ELEVATED TEMPERATURE REQUIREMENTS, AND THAT ARE MARKED "JAS-2022-E" AS SPECIFIED IN REFERENCE JOINT APPENDIX JA8.
- ALL OUTDOOR LIGHTING SHALL BE HIGH EFFICACY WITH MANUAL ON/OFF SWITCH AND ONE OF THE FOLLOWING IN ACCORDANCE WITH CEC 150.0(K)3
 - PHOTOCONTROL AND MOTION SENSOR
 - PHOTOCONTROL AND AUTO TIME SWITCH CONTROL
 - ASTRONOMICAL TIME SWITCH CONTROL
 - ENERGY MANAGEMENT CONTROL SYSTEMS
- ALL LIGHT FIXTURES LOCATED IN TUB OR SHOWER ENCLOSURE SHALL BE LABELLED "SUITABLE FOR WET LOCATIONS" CEC 410.10A
- ALL EXTERIOR LIGHTING TO COMPLY WITH THE DARK SKY REGULATION; FIXTURES MUST HAVE A FULLY SHIELDED TOP DIRECTING THE LIGHT DOWNWARD AND A COLOR TEMPERATURE OF 3000K OR LESS.
- STORAGE OR EQUIPMENT SPACES. FOR ATTICS, UNDERFLOOR SPACES, UTILITY ROOMS, AND BASEMENTS, AT LEAST ONE LIGHTING OUTLET CONTAINING A SWITCH OR CONTROLLED BY A WALL SWITCH SHALL BE INSTALLED WHERE THESE SPACES ARE USED FOR STORAGE OR CONTAIN EQUIPMENT REQUIRING SERVICING OR REPLACEMENT. AT LEAST ONE POINT OF CONTROL SHALL BE AT THE USUAL POINT OF ENTRY TO THESE SPACES. THE LIGHTING OUTLET SHALL BE PROVIDED AT OR NEAR THE EQUIPMENT REQUIRING SERVICING OR REPLACEMENT. CEC 210.70(A)(3)



189 WALNUT AVENUE
SANTA CRUZ, CA 95060
WORKBENCHBUILT.COM
P: 831.227.2217

BY USING THESE PRE-DESIGNED ADU PLANS, THE RECIPIENT IS ACKNOWLEDGING ACCEPTANCE OF THE FOLLOWING CONDITIONS.

1. THE USE OF THIS INFORMATION IS RESTRICTED TO THE ORIGINAL PROJECT FOR WHICH IT WAS PREPARED. THE PRE-DESIGNED ADU PLANS FOR THE COUNTY OF PLUMAS CALIFORNIA. USE OF THESE PLANS DOES NOT ELIMINATE OR REDUCE THE RECIPIENT'S RESPONSIBILITY TO VERIFY ANY AND ALL INFORMATION RELEVANT TO THE RECIPIENT'S WORK AND RESPONSIBILITY ON THIS PROJECT. WORKBENCH AND/OR THE COUNTY OF PLUMAS SHALL NOT BE RESPONSIBLE FOR TRANSLATION ERRORS.

2. THE RECIPIENT RECOGNIZES AND ACKNOWLEDGES THAT THE USE OF THIS INFORMATION WILL BE AT THEIR SOLE RISK AND WITHOUT ANY LIABILITY OR LEGAL EXPOSURE TO WORKBENCH OR THE COUNTY OF PLUMAS. NO WARRANTIES OF ANY NATURE, WHETHER EXPRESS OR IMPLIED, SHALL ATTACH TO THESE DOCUMENTS AND THE INFORMATION CONTAINED THEREON. ANY USE, REUSE, OR ALTERATION OF THESE DOCUMENTS BY THE RECIPIENT OR BY OTHERS WILL BE AT THE RECIPIENT'S RISK AND FULL LEGAL RESPONSIBILITY. FURTHERMORE, THE RECIPIENT WILL, TO THE FULLEST EXTENT PERMITTED BY LAW, INDEMNIFY AND HOLD WORKBENCH AND THE COUNTY OF PLUMAS HARMLESS FROM ANY AND ALL CLAIMS, SUITS, LIABILITY, DEMANDS, JUDGMENTS, OR COSTS ARISING OUT OF OR RESULTING THERE FROM ON ACCOUNT OF ANY INJURY, DEATH, DAMAGE OR LOSS TO PERSONS OR PROPERTY.

3. THE DESIGNS REPRESENTED BY THESE PLANS ARE COPYRIGHTED AND SUBJECT TO COPYRIGHT PROTECTION. IF THE RECIPIENT DOES NOT AGREE WITH THE ABOVE CONDITIONS, THE RECIPIENT SHOULD NOT PROCEED BEYOND THIS DISCLAIMER.

PLUMAS COUNTY
PRE-DESIGNED ADU
PLAN C- TWO BEDROOM ADU
990 GSF


NOT FOR
CONSTRUCTION

C - SUMMIT - ROOF
PLAN, ELECTRICAL &
RCP


A1.1

SCALE: AS NOTED

12/14/2023 10:29:55 AM

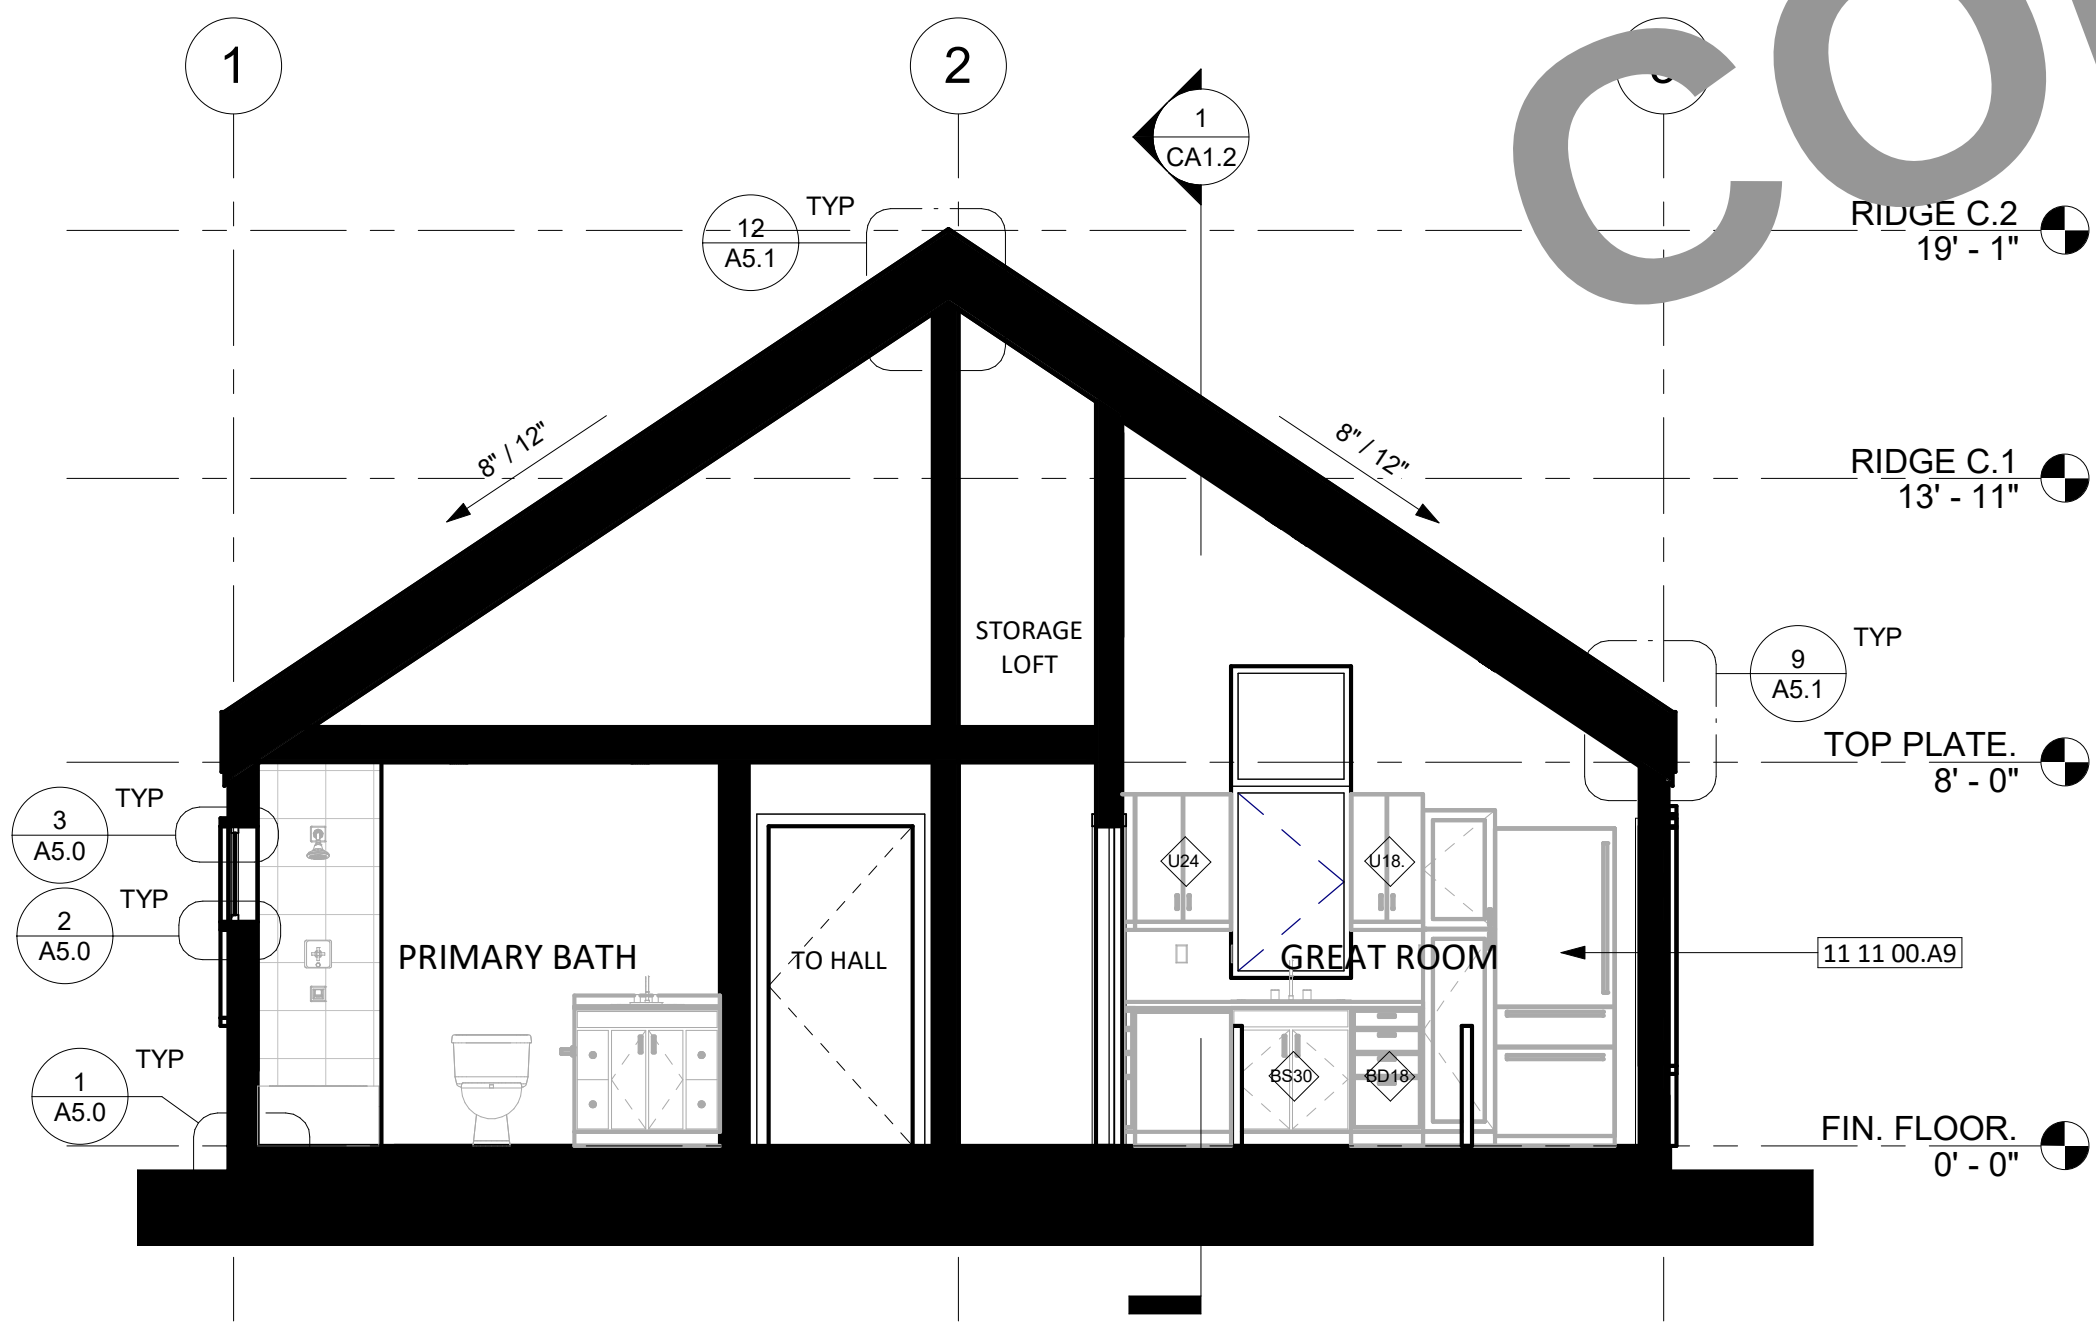

2 CROSS SECTION - SUMMIT
1/4" = 1'-0"

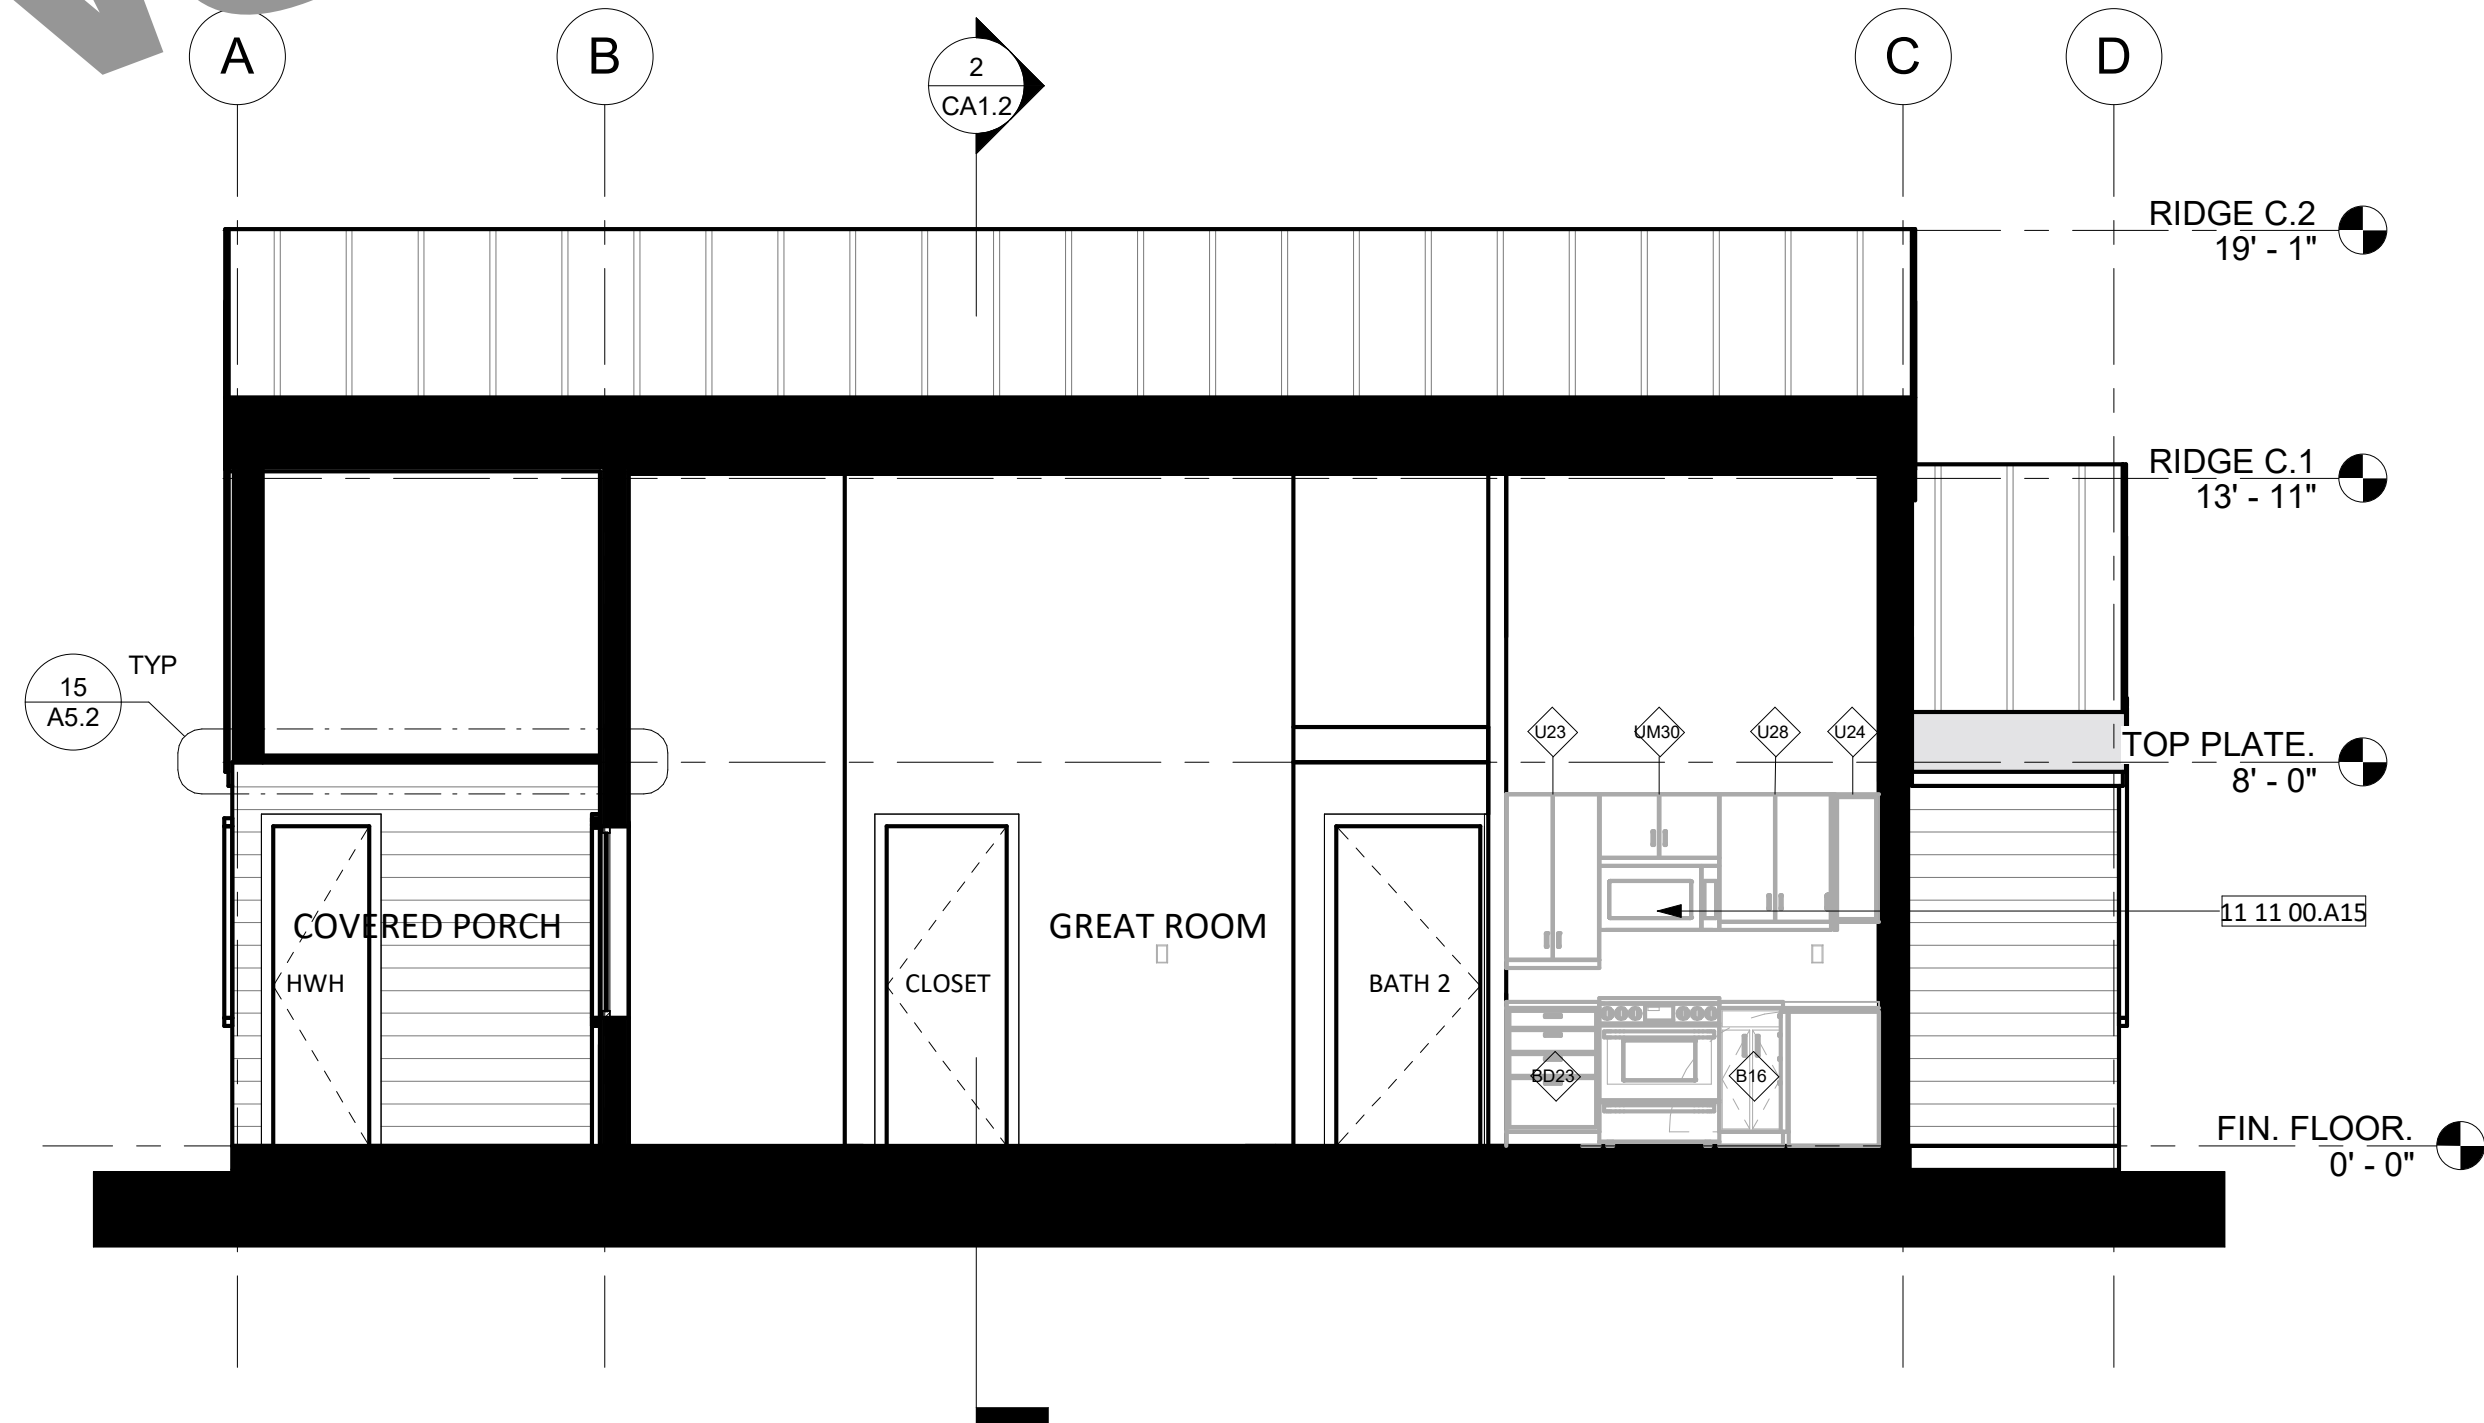

1 LONGITUDINAL SECTION 1 - SUMMIT
1/4" = 1'-0"

KITCHEN KEYNOTES

TAG	DESCRIPTION
CABINET WIDTH	
B16	16" BASE CABINET
BD18	18" BASE CABINET - DRAWERS
BD20	20" BASE CABINET - DRAWERS
BD23	23" BASE CABINET - DRAWERS
U18.	24" UPPER CABINET
U23	23" UPPER CABINET
U24	24" UPPER CABINET
U28	28" UPPER CABINET
U32	27" UPPER CABINET
UM30	30" UPPER CABINET - ABOVE MICROWAVE

APPLIANCES

11 11 00.A1	24" CLOTHES DRYER (HOMEOWNER PROVIDED)
11 11 00.A2	24" CLOTHES WASHER (HOMEOWNER PROVIDED)
11 11 00.A4	24" DISHWASHER
11 11 00.A8	24" STACKED CLOTHES DRYER
11 11 00.A14	30" ELECTRIC RANGE
11 11 00.A15	30" MICROWAVE / HOOD VENT COMBO UNIT
11 11 00.A9	30" REFRIGERATOR

PLUMBING

22 40 00.A4	30" KITCHEN SINK/FAUCET
-------------	-------------------------



189 WALNUT AVENUE
SANTA CRUZ, CA 95060
WORKBENCHBUILT.COM
P: 831.227.2217

BY USING THESE PRE-DESIGNED ADU PLANS, THE RECIPIENT IS ACKNOWLEDGING ACCEPTANCE OF THE FOLLOWING CONDITIONS.

1. THE USE OF THIS INFORMATION IS RESTRICTED TO THE ORIGINAL PROJECT FOR WHICH IT WAS PREPARED (THE PRE-DESIGNED ADU PLANS FOR THE COUNTY OF PLUMAS CALIFORNIA). USE OF THESE PLANS DOES NOT ELIMINATE OR REDUCE THE RECIPIENT'S RESPONSIBILITY TO VERIFY ANY AND ALL INFORMATION RELEVANT TO THE RECIPIENT'S WORK AND RESPONSIBILITY ON THIS PROJECT. WORKBENCH AND/OR THE COUNTY OF PLUMAS SHALL NOT BE RESPONSIBLE FOR TRANSLATION ERRORS.

2. THE RECIPIENT RECOGNIZES AND ACKNOWLEDGES THAT THE USE OF THIS INFORMATION WILL BE AT THEIR SOLE RISK AND WITHOUT ANY LIABILITY OR LEGAL EXPOSURE TO WORKBENCH OR THE COUNTY OF PLUMAS. NO WARRANTIES OF ANY NATURE, WHETHER EXPRESS OR IMPLIED, SHALL ATTACH TO THESE DOCUMENTS AND THE INFORMATION CONTAINED THEREON. ANY USE, REUSE, OR ALTERATION OF THESE DOCUMENTS BY THE RECIPIENT OR BY OTHERS WILL BE AT THE RECIPIENT'S RISK AND FULL LEGAL RESPONSIBILITY. FURTHERMORE, THE RECIPIENT WILL, TO THE FULLEST EXTENT PERMITTED BY LAW, INDEMNIFY AND HOLD WORKBENCH AND THE COUNTY OF PLUMAS HARMLESS FROM ANY AND ALL CLAIMS, SUITS, LIABILITY, DEMANDS, JUDGMENTS, OR COSTS ARISING OUT OF OR RESULTING THERE FROM ON ACCOUNT OF ANY INJURY, DEATH, DAMAGE OR LOSS TO PERSONS OR PROPERTY.

3. THE DESIGNS REPRESENTED BY THESE PLANS ARE COPYRIGHTED AND SUBJECT TO COPYRIGHT PROTECTION. IF THE RECIPIENT DOES NOT AGREE WITH THE ABOVE CONDITIONS, THE RECIPIENT SHOULD NOT PROCEED BEYOND THIS DISCLAIMER.

PLUMAS COUNTY
PRE-DESIGNED ADU
PLAN C- TWO BEDROOM ADU
990 GSF


NOT FOR
CONSTRUCTION

C - SUMMIT -
SECTIONS

A1.2

SCALE: AS NOTED


12/14/2023 10:29:59 AM

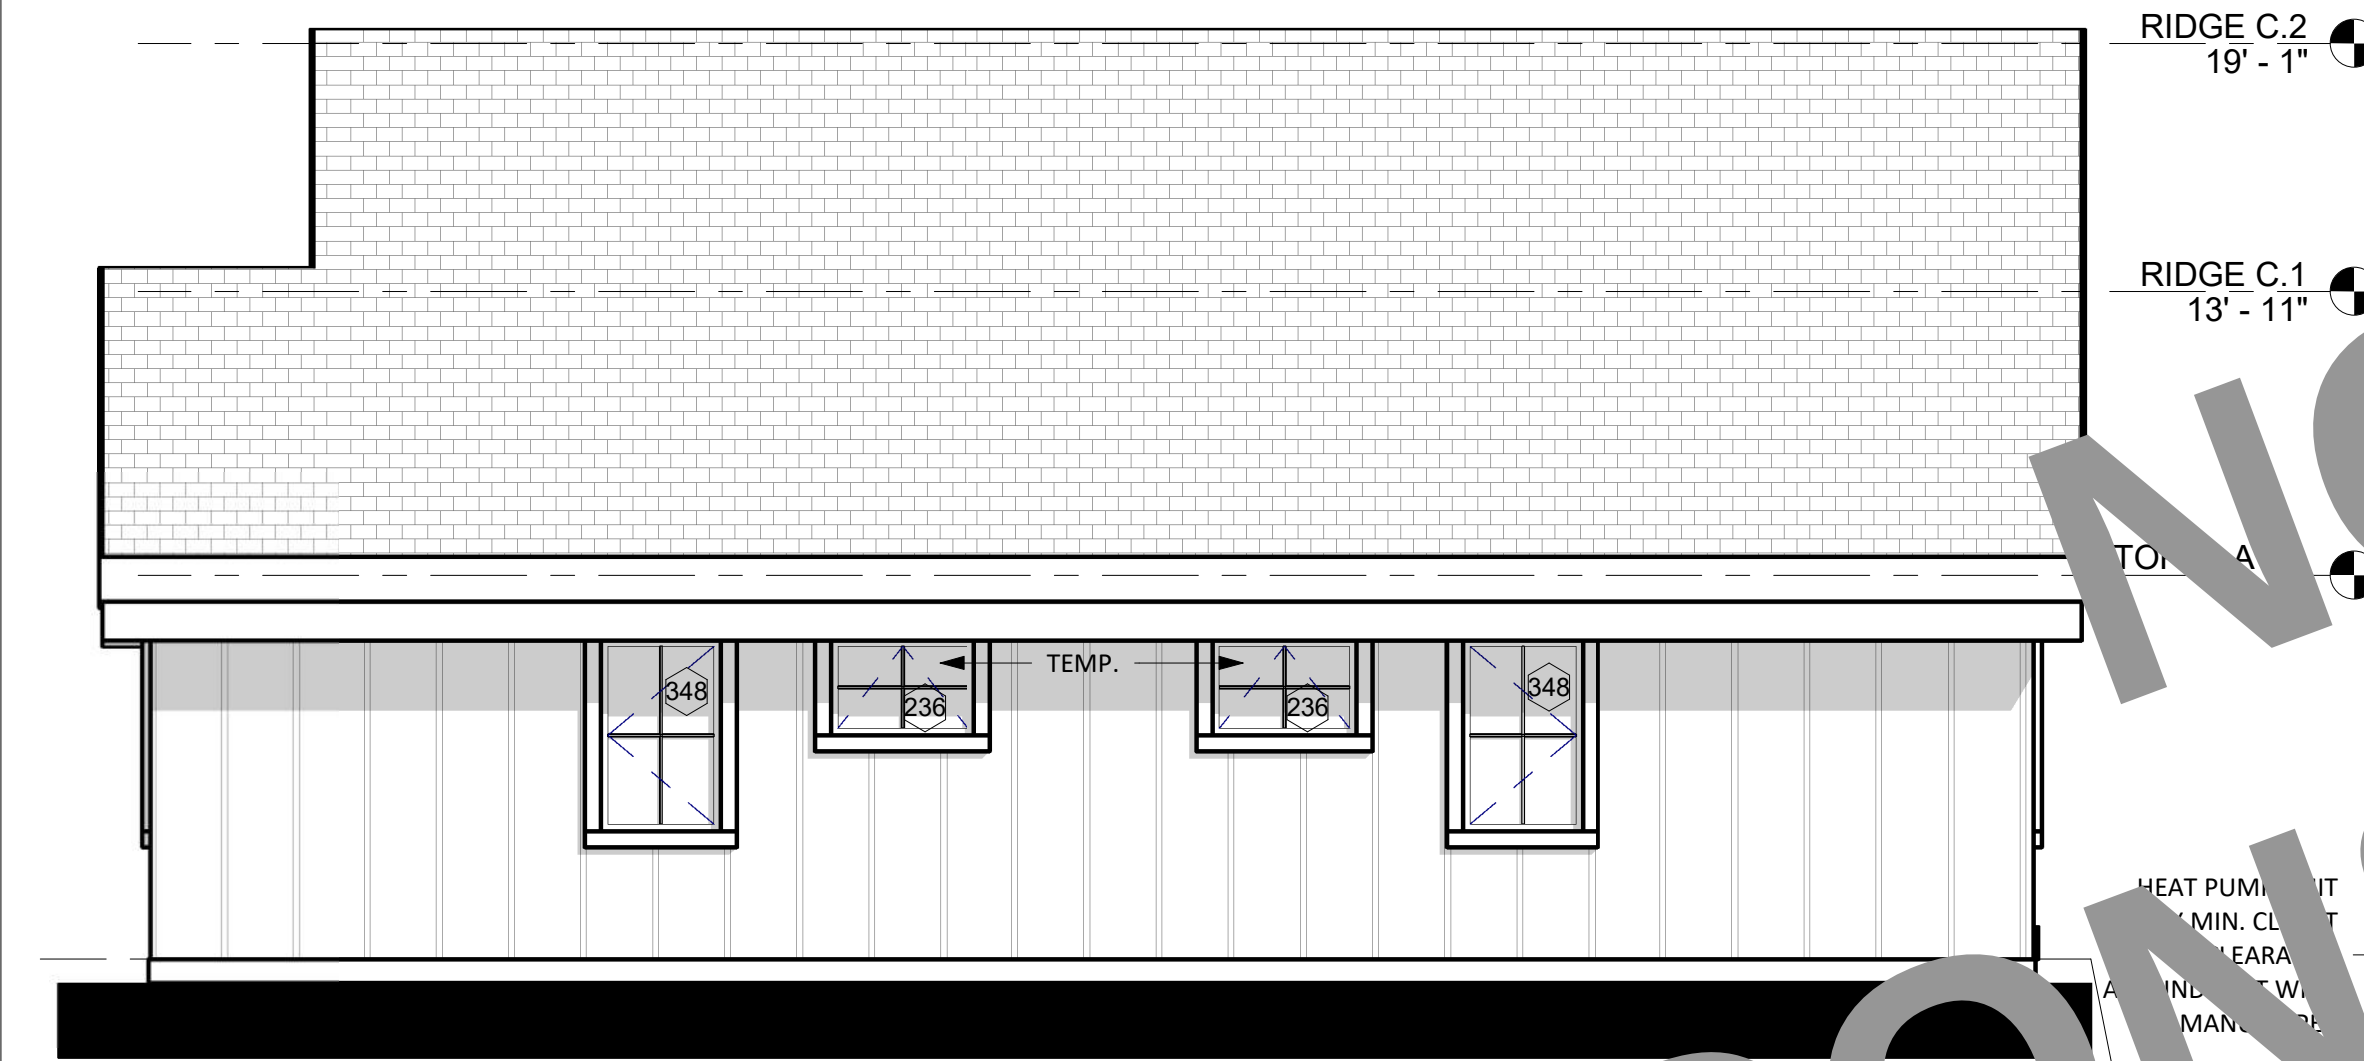


3 RIGHT ELEVATION - LAKESIDE
1/4" = 1'-0"

2 REAR ELEVATION - LAKESIDE
1/4" = 1'-0"

5 FRONT ELEVATION - LAKESIDE
1/4" = 1'-0"

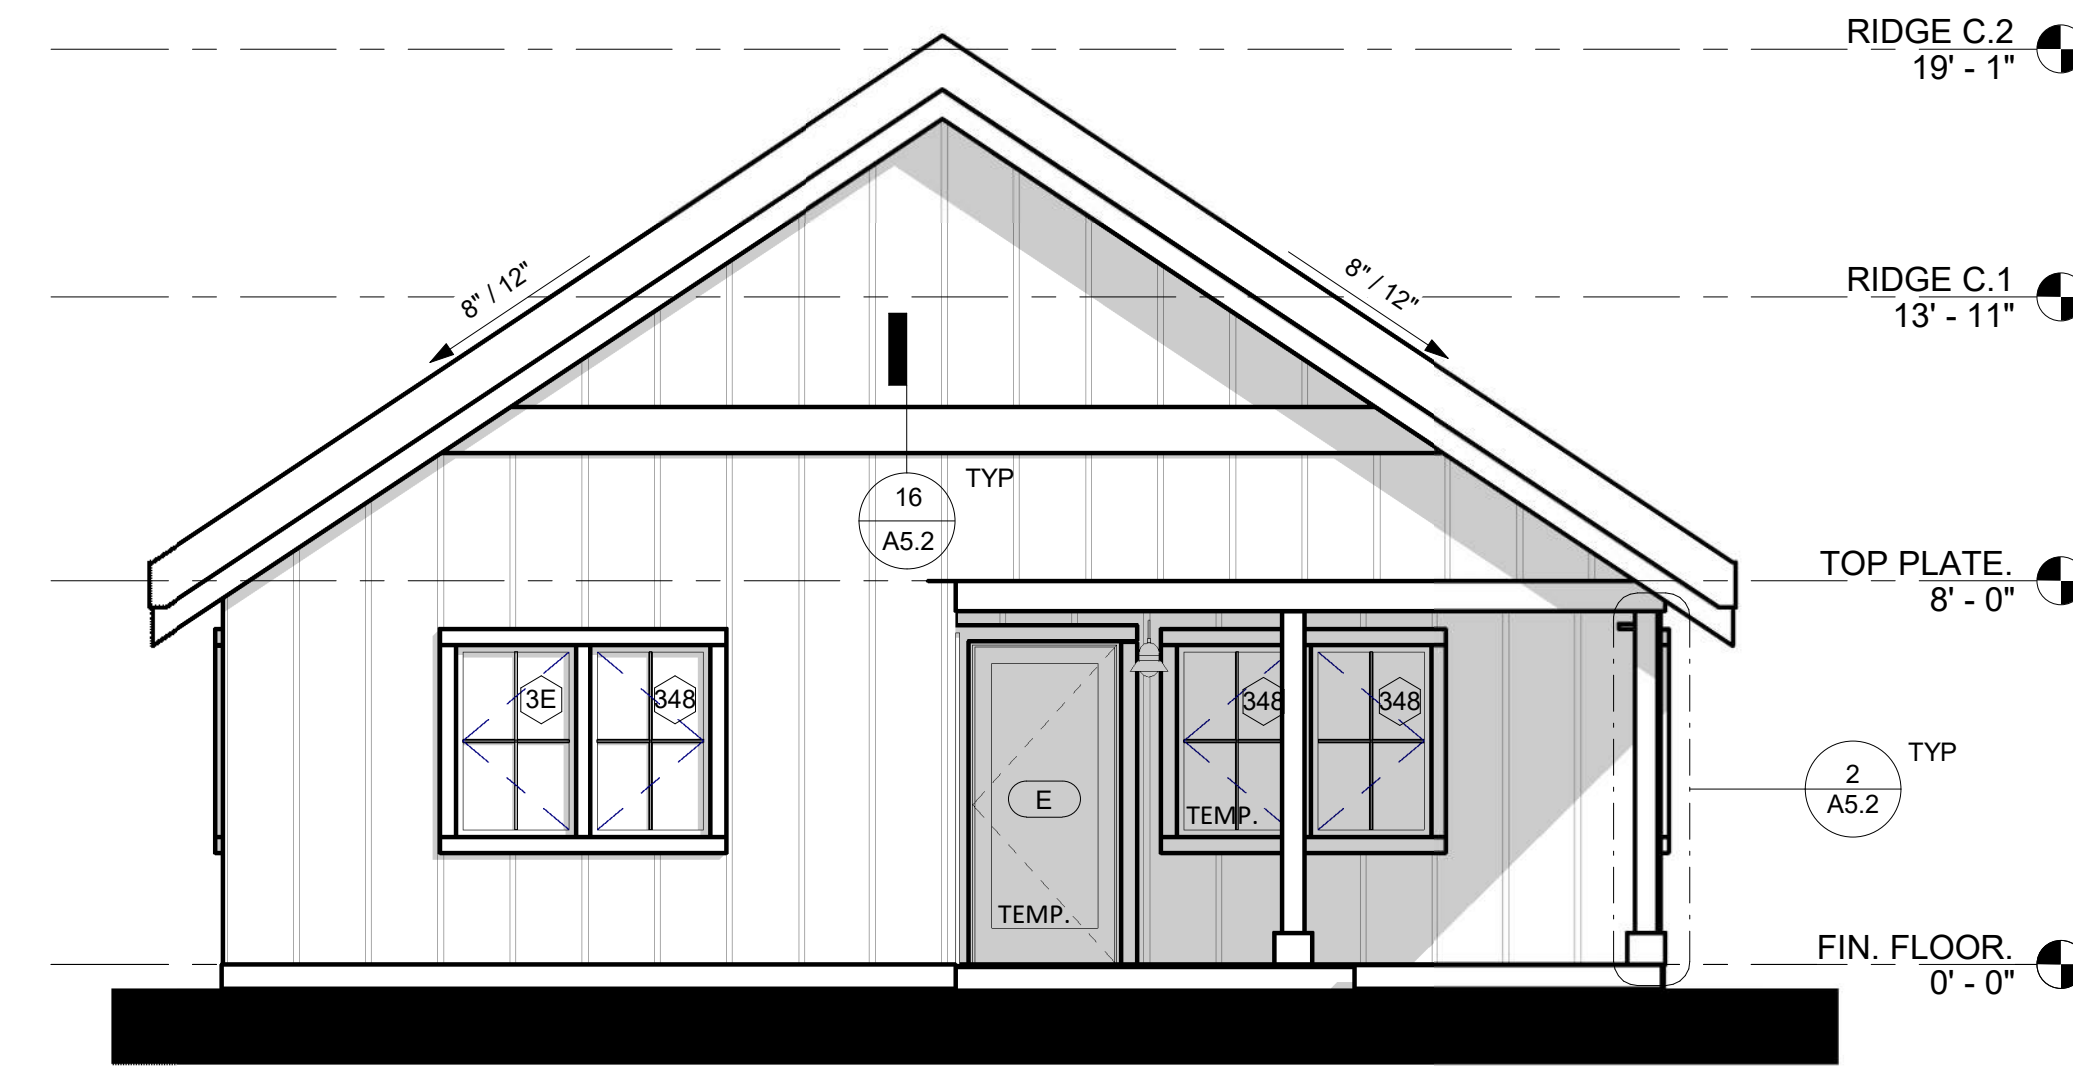

4 LEFT ELEVATION - LAKESIDE
1/4" = 1'-0"

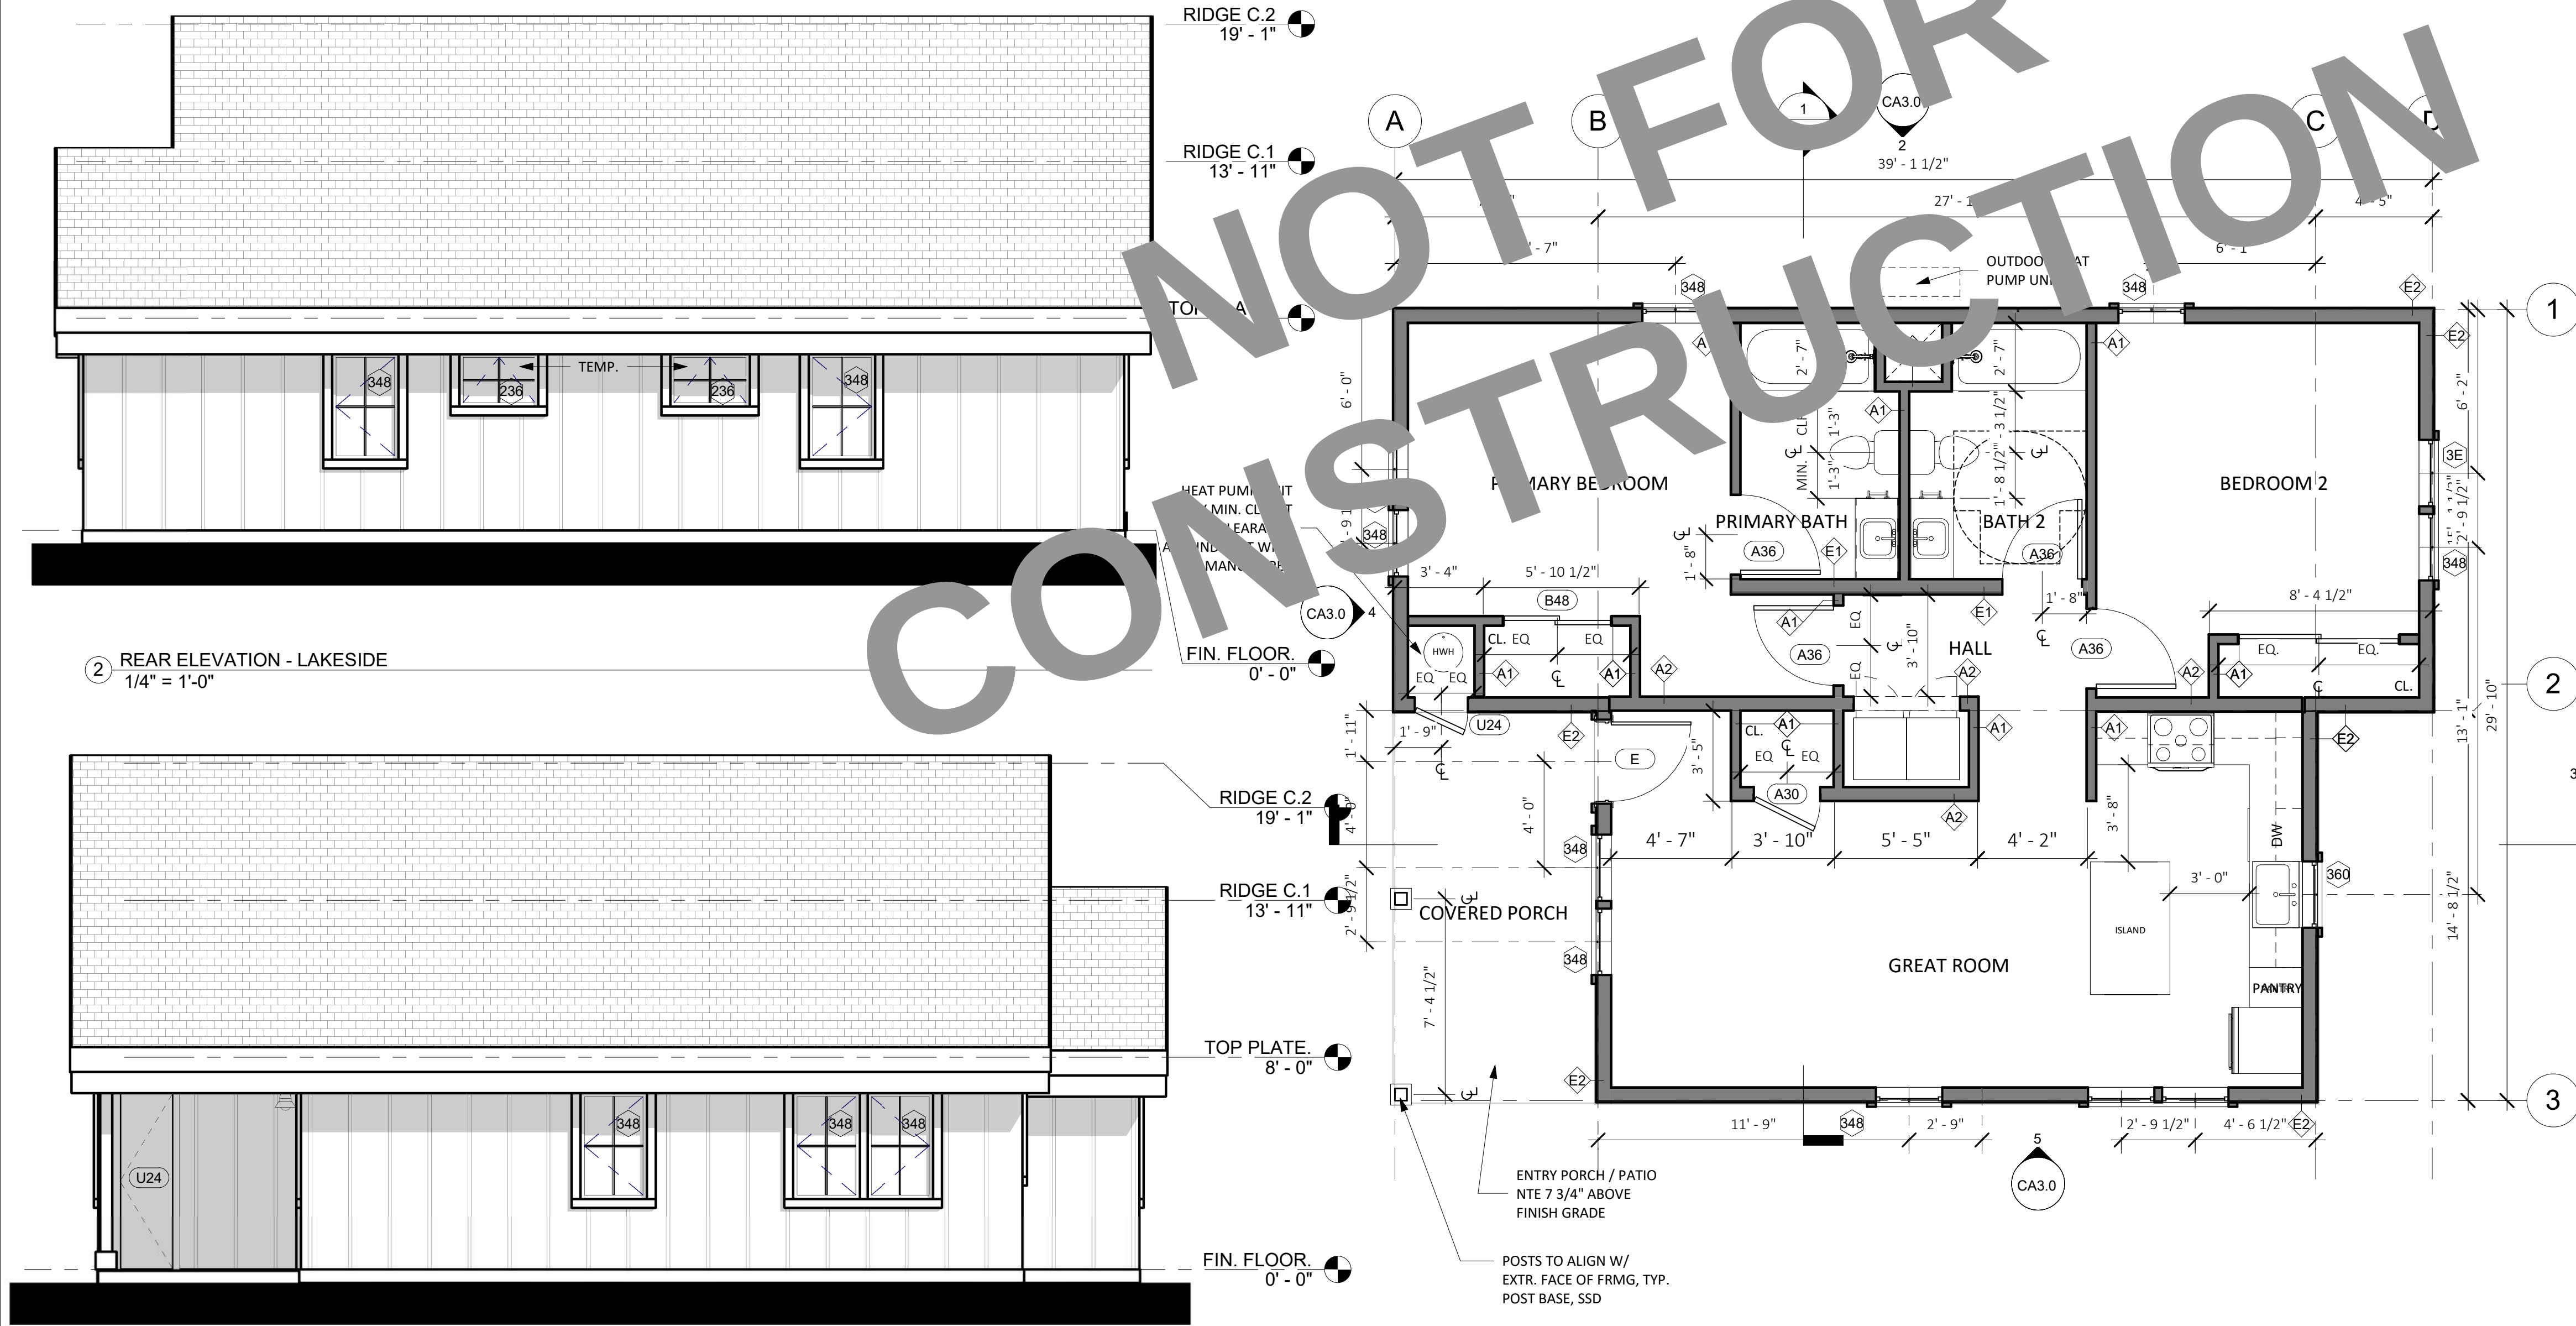

1 PLAN - TWO BEDROOM (990 GSF)
1/4" = 1'-0"

FLOORPLAN LEGEND

- (N) PARTITION
- CONCRETE SLAB (ARCHITECTURAL)
- (N) OUTLET AT 18", U.O.N
- (N) LIGHT SWITCH

GRAPHIC LEGEND

- Room name
- 101 ROOM NUMBER
 - X X X X ROOM FINISHES
 - 150 SF ROOM AREA
- BUILDING SECTION NUMBER
- 1 SIM SHEET NUMBER
 - 1 A101 DETAIL NUMBER
 - 1 A101 SHEET NUMBER
- 101 DOOR OR GATE NUMBER
- 11 WALL TAG
- 11 WINDOW TAG
- ELEVATION MARKER
- REVISION NUMBER
- KEYNOTE NUMBER
- 1 Ref 1 Ref 1 Ref 1 Ref
- A101 ELEVATION NUMBER
- 1 Ref SHEET NUMBER

FLOOR PLAN NOTES

- FLOORPLAN DIMENSIONS ARE TO FACE OF FRAMING OF SCHEDULED PARTITION OR GRIDLINE, UNLESS OTHERWISE NOTED.
- ALL INTERIOR WALLS ARE TYPE A1 UNLESS OTHERWISE NOTED.
- SEE SHEET A5.0 FOR EXTERIOR WALL TYPES AND DETAILS.
- WHERE THRESHOLDS ARE REQUIRED, PROVIDE ACCESSIBLE THRESHOLDS WITH MAXIMUM 1/2" ELEVATION CHANGE.
- PROVIDE STRUCTURAL BACKING IN WALLS TO FACILITATE FUTURE INSTALLATION OF GRAB BARS AT TOILET AND SHOWER.
- CONTRACTOR TO VERIFY LAYOUT, ROUGH FRAMING AND FINISH DIMS WITH OWNER'S FINAL INTERIOR DOORS AND FINISH SELECTIONS.
- CONTRACTOR TO VERIFY EQUIPMENT SIZES PRIOR TO FRAMING.
- FLOOR IN BATHROOMS TO BE NON-SLIP CERAMIC TILE.
- SHOWER WALL SURFACES SHALL BE FINISHED WITH A NONABSORBENT SURFACE, SUCH SURFACE SHALL EXTEND TO A HEIGHT OF NOT LESS THAN 6 FEET (72 INCHES) ABOVE THE FLOOR. (CRC R307.2)
- MATERIALS USED AS BACKERS FOR WALL TILE IN TUB AND SHOWER AREAS AND WALL PANELS IN SHOWER AREAS SHALL BE OF MATERIALS LISTED IN THE CRC TABLE R702.4.2, AND INSTALLED IN ACCORDANCE WITH THE MANUFACTURER'S RECOMMENDATIONS.
- PROVIDE GRAB BAR REINFORCEMENT IN BATHROOMS PER CRC SECTION R327.1.1.
- SHOWER AND TUB SHOWER COMBINATIONS SHALL BE PROVIDED WITH INDIVIDUAL CONTROL VALVES OF THE PRESSURE BALANCE, THERMOSTATIC, OR COMBINATION PRESSURE BALANCE AND THERMOSTATIC TYPES THAT PROVIDE SCALD AND THERMAL SHOCK PROTECTION.
- CONTROL VALVES AND SHOWER HEADS SHALL BE ARRANGED SO THAT THE SHOWER HEAD DOES NOT DISCHARGE DIRECTLY AT ENTRANCE TO THE COMPARTMENT SO THAT THE BATHER CAN ADJUST THE VALVES PRIOR TO STEPPING INTO THE SHOWER SPRAY.
- CLOTHES DRYER MOISTURE EXHAUST DUCTS SHALL TERMINATE OUTSIDE THE BUILDING AND HAVE A BACK-DRAFT DAMPER. EXHAUST DUCT IS LIMITED TO 14' WITH TWO ELBOWS. THIS SHALL BE REDUCED BY 2' FOR EVERY ELBOW IN EXCESS OF TWO.(CMC 504.3)

ELEVATION NOTES

- ELEVATION DIMENSIONS ARE TO GRIDLINE OR CENTERLINE OF WINDOWS, UNLESS OTHERWISE NOTED.
- SEE SHEET A5.0 FOR EXTERIOR WALL TYPES AND DETAILS.
- MATERIALS INDICATED ARE SHOWN GENERICALLY. ACTUAL MATERIALS ARE AS SELECTED BY THE OWNER.



workbench

189 WALNUT AVENUE
SANTA CRUZ, CA 95060
WORKBENCHBUILT.COM
P: 831.227.2217

BY USING THESE PRE-DESIGNED ADU PLANS, THE RECIPIENT IS ACKNOWLEDGING ACCEPTANCE OF THE FOLLOWING CONDITIONS.

1. THE USE OF THIS INFORMATION IS RESTRICTED TO THE ORIGINAL PROJECT FOR WHICH IT WAS PREPARED. THE PRE-DESIGNED ADU PLANS FOR THE COUNTY OF PLUMAS CALIFORNIA. USE OF THESE PLANS DOES NOT ELIMINATE OR REDUCE THE RECIPIENT'S RESPONSIBILITY TO VERIFY ANY AND ALL INFORMATION RELEVANT TO THE RECIPIENT'S WORK AND RESPONSIBILITY ON THIS PROJECT. WORKBENCH AND/OR THE COUNTY OF PLUMAS SHALL NOT BE RESPONSIBLE FOR TRANSLATION ERRORS.

2. THE RECIPIENT RECOGNIZES AND ACKNOWLEDGES THAT THE USE OF THIS INFORMATION WILL BE AT THEIR SOLE RISK AND WITHOUT ANY LIABILITY OR LEGAL EXPOSURE TO WORKBENCH OR THE COUNTY OF PLUMAS. NO WARRANTIES OF ANY NATURE, WHETHER EXPRESS OR IMPLIED, SHALL ATTACH TO THESE DOCUMENTS AND THE INFORMATION CONTAINED THEREON. ANY USE, REUSE, OR ALTERATION OF THESE DOCUMENTS BY THE RECIPIENT OR BY OTHERS WILL BE AT THE RECIPIENT'S RISK AND FULL LEGAL RESPONSIBILITY. FURTHERMORE, THE RECIPIENT WILL, TO THE FULLEST EXTENT PERMITTED BY LAW, INDEMNIFY AND HOLD WORKBENCH AND THE COUNTY OF PLUMAS HARMLESS FROM ANY AND ALL CLAIMS, SUITS, LIABILITY, DEMANDS, JUDGMENTS, OR COSTS ARISING OUT OF OR RESULTING THERE FROM ON ACCOUNT OF ANY INJURY, DEATH, DAMAGE OR LOSS TO PERSONS OR PROPERTY.

3. THE DESIGNS REPRESENTED BY THESE PLANS ARE COPYRIGHTED AND SUBJECT TO COPYRIGHT PROTECTION. IF THE RECIPIENT DOES NOT AGREE WITH THE ABOVE CONDITIONS, THE RECIPIENT SHOULD NOT PROCEED BEYOND THIS DISCLAIMER.

PLUMAS COUNTY
PRE-DESIGNED ADU
PLAN C- TWO BEDROOM ADU
990 GSF


NOT FOR
CONSTRUCTION

C - LAKESIDE -
FLOORPLAN &
ELEVATIONS

A2.0

SCALE: AS NOTED

12/14/2023 10:30:01 AM

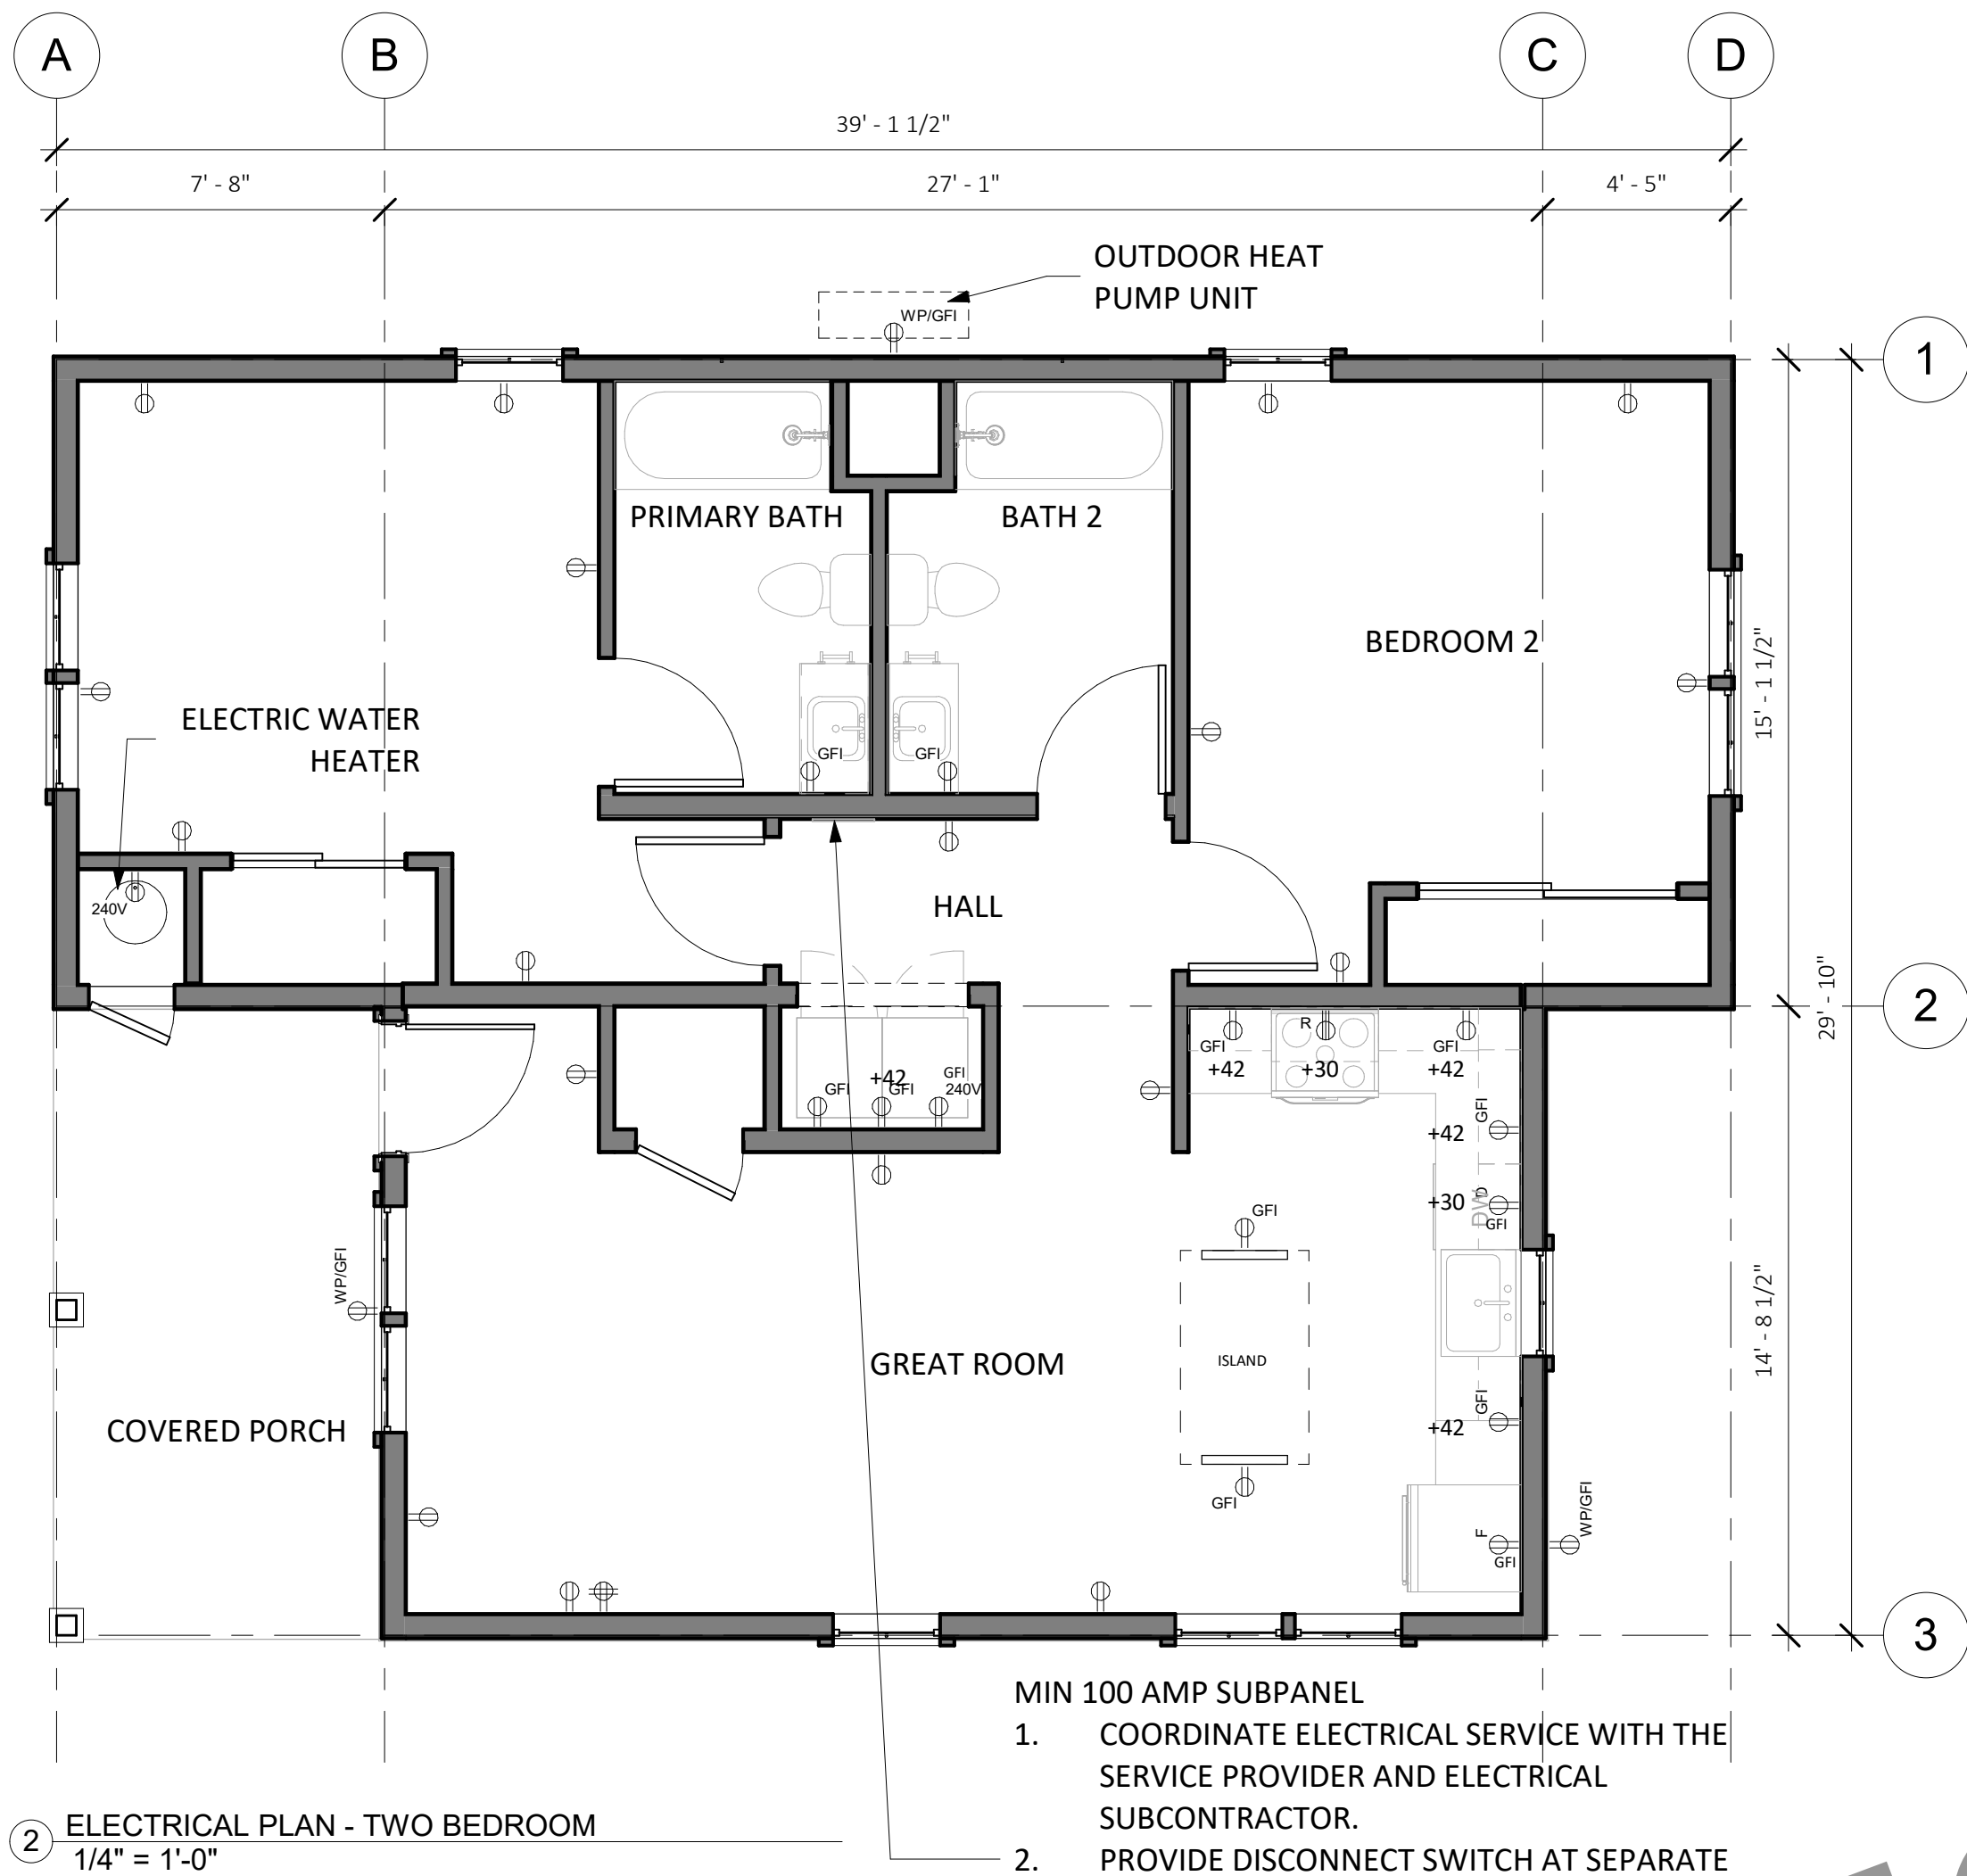

2 ELECTRICAL PLAN - TWO BEDROOM
1/4" = 1'-0"

- MIN 100 AMP SUBPANEL
- COORDINATE ELECTRICAL SERVICE WITH THE SERVICE PROVIDER AND ELECTRICAL SUBCONTRACTOR.
 - PROVIDE DISCONNECT SWITCH AT SEPARATE STRUCTURE IF MORE THAN TWO BRANCH CIRCUITS ARE PROPOSED. MINIMUM 225 A BUS BAR REQUIRED.

ROOF PLAN NOTES

- ROOF DIMENSIONS TAKEN FROM ROOF EDGE/FASCIA TO EXTERIOR FACE OF PLYWOOD. REFER TO REFERENCED DETAILS FOR OVERHANG DIMENSIONS.
- ALL ROOF AREAS SHALL BE CLASS A RATED COMPOSITION TILES OR EQUAL.
- WOOD SHINGLES SHALL NOT BE USED.
- PROVIDE 26 GAUGE CORROSION RESISTANT METAL FLASHING AT ROOF/WALL INTERSECTIONS AND AROUND ROOF OPENINGS.
- GANG VENTS WHENEVER POSSIBLE.
- ROOFER AND SOLAR INSTALLER TO COORDINATE INSTALLATION OF PVS AND PV ROOF CLIPS.
- INSTALL SNOW GUARDS AT METAL ROOFS PER MFG'S. INSTRUCTIONS
- INSTALL ICE DAM PROTECTION AT ALL ROOF EAVES, VALLEYS AND PITCH CHANGES PER PLUMAS COUNTY AMENDMENTS TO CBC 1507.2.8.2. SEE EAVE DETAILS.

ELECTRICAL LEGEND

- | | | | |
|---|------------------------------|---|---|
| ⊙ | CEILING-MOUNTED EXHAUST UNIT | Ⓜ | MOTION-SENSOR SWITCH |
| ⊕ | DUPLEX RECEPTACLE | Ⓥ | VACANCY SWITCH |
| ⊕ | QUAD RECEPTACLE | Ⓢ | FAN SWITCH/HUMIDITY SENSOR |
| ⊕ | GFCI RECEPTACLE | — | SWITCH LEG |
| ⊕ | 220 VOLT RECEPTACLE OUTLET | Ⓜ | WHOLE HOUSE VENTILATION FAN PER ASHRAE 62.2, DUCT TO EXTERIOR PER MANUFACTURER'S SPECIFICATIONS |
| ⊕ | DEDICATED OUTLET | Ⓢ | 3 WAY SWITCH |
| ⊕ | RECESSED LED DOWN LIGHT | Ⓢ | NOTE: SEE ELECTRICAL NOTES ON SHEET G1.0 |
| ⊕ | WALL MOUNT LIGHT | | |
| ⊕ | LED STRIP LIGHT | | |
| ⊕ | SWITCH | | |
| ⊕ | DIMMER SWITCH | | |

REFLECTED CEILING PLAN NOTES

- LIGHT FIXTURE DIMENSIONS ARE TO CENTERLINE OF FIXTURE AND FACE OF FINISH AT WALL.
- PROVIDED TOTALS OF LIGHT FIXTURES ARE FOR REFERENCE ONLY. ACTUAL TOTALS TO BE VERIFIED BY CONTRACTOR.
- SMOKE DETECTORS SHALL BE LISTED FOR USE WITHIN 10 FEET OF A COOKING APPLIANCE.

REFLECTED CEILING PLAN LEGEND

GYP. BD. CLG., PTD.

8'-0" FRAMED CEILING HEIGHT A.F.F.

Ⓢ PHOTOELECTRIC CEILING MOUNTED SMOKE DETECTOR. HARDWIRED WITH BATTERY BACKUP. OWNER TO APPROVE SELECTION PRIOR TO PURCHASE. ALL SMOKE DETECTORS SHALL COMPLY WITH 2022 C.R.C. SECTION R314 AND SHALL BE 120V STATE FIRE MARSHAL APPROVED DEVICES INSTALLED IN ACCORDANCE WITH THEIR LISTING.

Ⓢ CARBON MONOXIDE DETECTOR COMBINATION SMOKE DETECTOR AND CARBON MONOXIDE DETECTOR TO BE CEILING MOUNTED. HARDWIRED WITH BATTERY BACKUP. OWNER TO APPROVE SELECTION PRIOR TO PURCHASE. CARBON MONOXIDE ALARMS COMBINED WITH SMOKE ALARMS SHALL COMPLY WITH 2022 C.R.C. SECTION 315, ALL APPLICABLE STANDARDS, AND REQUIREMENTS FOR LISTINGS AND APPROVAL BY THE OFFICE OF THE STATE FIRE MARSHAL.

LIGHTING NOTES

- ALL PERMANENTLY INSTALLED LUMINAIRES SHALL BE CLASSIFIED HIGH LUMINOUS EFFICACY, AS SPECIFIED IN CEC 150.0(K). RECESSED DOWNLIGHT LUMINAIRES MUST CONTAIN LIGHT SOURCES THAT ARE JA8-CERTIFIED, MUST NOT CONTAIN SCREW-BASED LAMPS AND MUST NOT CONTAIN LIGHT SOURCES THAT ARE FOR USE IN ENCLOSED LUMINAIRES OR NOT FOR USE IN RECESSED LUMINAIRES.
- FOR ENCLOSED LUMINAIRES AND RECESSED LUMINAIRES OTHER THAN CEILING-RECESSED DOWNLIGHTS, THE INSTALLED LIGHT SOURCES MUST BE JA8-COMPLIANT AND MEET THE ELEVATED TEMPERATURES TESTING REQUIREMENT.
- THE FOLLOWING SPACES ARE REQUIRED TO HAVE AT LEAST ONE INSTALLED LUMINAIRE IN THE SPACE CONTROLLED BY AN OCCUPANCY OR VACANCY SENSORY PROVIDING AUTOMATIC-OFF FUNCTIONALITY:
 - BATHROOMS
 - GARAGES
 - LAUNDRY ROOMS
 - UTILITY ROOMS
 - WALK-IN CLOSETS
- THE NUMBER OF BLANK ELECTRICAL BOXES MORE THAN 5 FEET ABOVE THE FINISHED FLOOR SHALL NOT BE GREATER THAN THE NUMBER OF BEDROOMS. THESE BOXES SHALL BE CONTROLLED BY A DIMMER, VACANCY SENSOR, OR FAN SPEED CONTROL. CEC 150.0(K)8.
- EXHAUST FANS (EXCLUDING KITCHEN EXHAUST HOOD) SHALL BE SWITCHED SEPARATE FROM LIGHTING (OR UTILIZE A DEVICE WHERE LIGHTING CAN BE TURNED OFF WHILE FAN IS RUNNING).
- PROVIDE SEPARATE SWITCHING FOR ANY UNDER CABINET LIGHTING FROM OTHER LIGHTING SYSTEMS CEC150.0(K)2L.
- ALL RECESSED DOWNLIGHT LUMINAIRES IN CEILINGS SHALL MEET ALL OF THE FOLLOWING REQUIREMENTS:
 - BE LISTED, AS DEFINED ON SECTION 100.1, FOR ZERO CLEARANCE INSULATION CONTACT (IC) BY UNDERWRITERS LABORATORY OR OTHER NATIONALLY RECOGNIZED TESTING/RATING LABORATORY; AND HAVE A LABEL THAT CERTIFIES THE LUMINAIRE IS AIRTIGHT WITH AIR LEAKAGE LESS THAN 2.0 CFM AT 75 PASCALS WHEN TESTED IN ACCORDANCE WITH ASTM E283. ANY EXHAUST FAN HOUSING SHALL NOT BE REQUIRED TO BE CERTIFIED AIRTIGHT; AND
 - BE SEALED WITH A GASKET OR CAULK BETWEEN THE LUMINAIRE HOUSING AND CEILING, AND SHALL HAVE ALL AIR LEAK PATHS BETWEEN CONDITIONED AND UNCONDITIONED SPACES SEALED WITH A GASKET OUR CAULK; AND
 - FOR LUMINAIRES WITH HARDWIRED BALLASTS OR DRIVERS, ALLOW BALLAST OR DRIVER MAINTENANCE AND REPLACEMENT TO BE READILY ACCESSIBLE TO BUILDING OCCUPANTS FROM BELOW CEILING WITHOUT REQUIRING THE CUTTING OF HOLES IN THE CEILING; AND
 - SHALL NOT CONTAIN SCREW-BASED SOCKETS; AND
 - SHALL CONTAIN LIGHT SOURCES THAT COMPLY WITH REFERENCES JOINT APPENDIX JA8, INCLUDING THE ELEVATED TEMPERATURE REQUIREMENTS, AND THAT ARE MARKED "JAS-2022-E" AS SPECIFIED IN REFERENCE JOINT APPENDIX JA8.
- ALL OUTDOOR LIGHTING SHALL BE HIGH EFFICACY WITH MANUAL ON/OFF SWITCH AND ONE OF THE FOLLOWING IN ACCORDANCE WITH CEC 150.0(K)3
 - PHOTOCONTROL AND MOTION SENSOR
 - PHOTOCONTROL AND AUTO TIME SWITCH CONTROL
 - ASTRONOMICAL TIME SWITCH CONTROL
 - ENERGY MANAGEMENT CONTROL SYSTEMS
- ALL LIGHT FIXTURES LOCATED IN TUB OR SHOWER ENCLOSURE SHALL BE LABELLED "SUITABLE FOR WET LOCATIONS" CEC 410.10A
- ALL EXTERIOR LIGHTING TO COMPLY WITH THE DARK SKY REGULATION; FIXTURES MUST HAVE A FULLY SHIELDED TOP DIRECTING THE LIGHT DOWNWARD AND A COLOR TEMPERATURE OF 3000K OR LESS.
- STORAGE OR EQUIPMENT SPACES. FOR ATTICS, UNDERFLOOR SPACES, UTILITY ROOMS, AND BASEMENTS, AT LEAST ONE LIGHTING OUTLET CONTAINING A SWITCH OR CONTROLLED BY A WALL SWITCH SHALL BE INSTALLED WHERE THESE SPACES ARE USED FOR STORAGE OR CONTAIN EQUIPMENT REQUIRING SERVICING OR REPLACEMENT. AT LEAST ONE POINT OF CONTROL SHALL BE AT THE USUAL POINT OF ENTRY TO THESE SPACES. THE LIGHTING OUTLET SHALL BE PROVIDED AT OR NEAR THE EQUIPMENT REQUIRING SERVICING OR REPLACEMENT. CEC 210.70(A)(3)



workbench

189 WALNUT AVENUE
SANTA CRUZ, CA 95060
WORKBENCHBUILT.COM
P: 831.227.2217

BY USING THESE PRE-DESIGNED ADU PLANS, THE RECIPIENT IS ACKNOWLEDGING ACCEPTANCE OF THE FOLLOWING CONDITIONS.

1. THE USE OF THIS INFORMATION IS RESTRICTED TO THE ORIGINAL PROJECT FOR WHICH IT WAS PREPARED. THE PRE-DESIGNED ADU PLANS FOR THE COUNTY OF PLUMAS CALIFORNIA. USE OF THESE PLANS DOES NOT ELIMINATE OR REDUCE THE RECIPIENT'S RESPONSIBILITY TO VERIFY ANY AND ALL INFORMATION RELEVANT TO THE RECIPIENT'S WORK AND RESPONSIBILITY ON THIS PROJECT. WORKBENCH AND/OR THE COUNTY OF PLUMAS SHALL NOT BE RESPONSIBLE FOR TRANSLATION ERRORS.

2. THE RECIPIENT RECOGNIZES AND ACKNOWLEDGES THAT THE USE OF THIS INFORMATION WILL BE AT THEIR SOLE RISK AND WITHOUT ANY LIABILITY OR LEGAL EXPOSURE TO WORKBENCH OR THE COUNTY OF PLUMAS. NO WARRANTIES OF ANY NATURE, WHETHER EXPRESS OR IMPLIED, SHALL ATTACH TO THESE DOCUMENTS AND THE INFORMATION CONTAINED THEREON. ANY USE, REUSE, OR ALTERATION OF THESE DOCUMENTS BY THE RECIPIENT OR BY OTHERS WILL BE AT THE RECIPIENT'S RISK AND FULL LEGAL RESPONSIBILITY. FURTHERMORE, THE RECIPIENT WILL, TO THE FULLEST EXTENT PERMITTED BY LAW, INDEMNIFY AND HOLD WORKBENCH AND THE COUNTY OF PLUMAS HARMLESS FROM ANY AND ALL CLAIMS, SUITS, LIABILITY, DEMANDS, JUDGMENTS, OR COSTS ARISING OUT OF OR RESULTING THEREFROM ON ACCOUNT OF ANY INJURY, DEATH, DAMAGE OR LOSS TO PERSONS OR PROPERTY.

3. THE DESIGNS REPRESENTED BY THESE PLANS ARE COPYRIGHTED AND SUBJECT TO COPYRIGHT PROTECTION. IF THE RECIPIENT DOES NOT AGREE WITH THE ABOVE CONDITIONS, THE RECIPIENT SHOULD NOT PROCEED BEYOND THIS DISCLAIMER.

PLUMAS COUNTY
PRE-DESIGNED ADU


PLAN C- TWO BEDROOM ADU
990 GSF

NOT FOR
CONSTRUCTION

C - LAKESIDE - ROOF
PLAN, ELECTRICAL &
RCP

A2.1


SCALE: AS NOTED

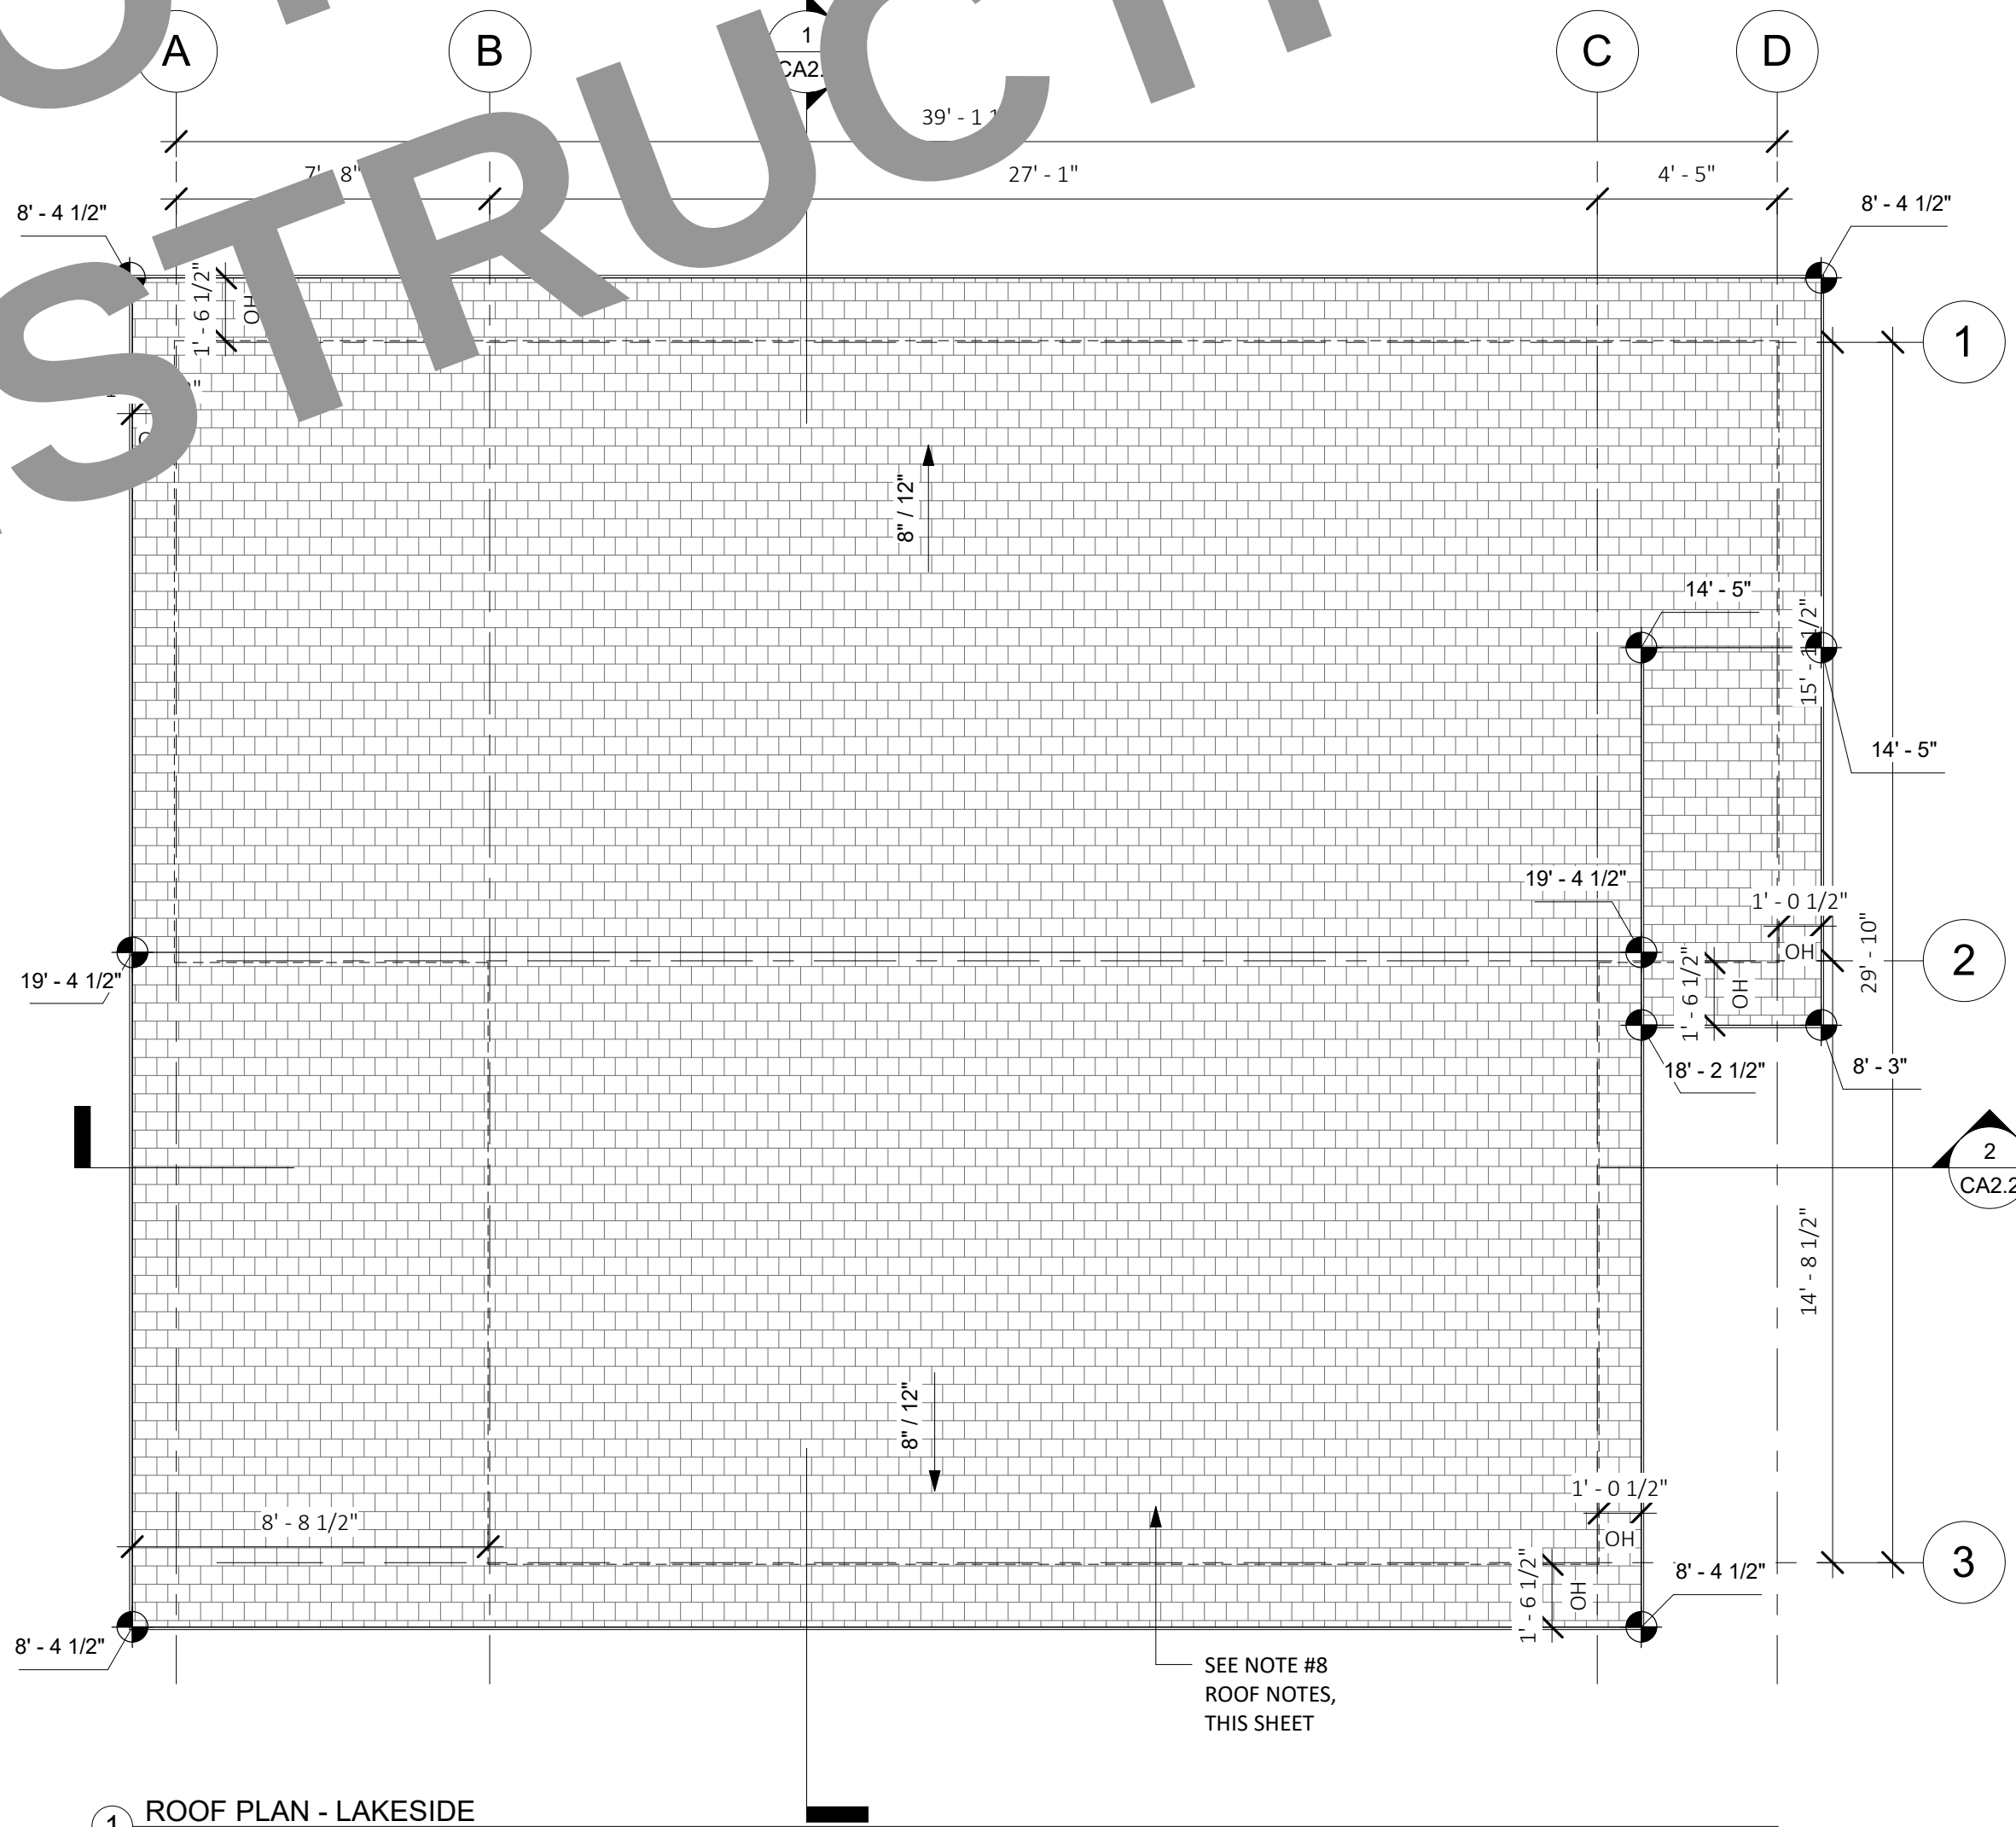


1 ROOF PLAN - LAKESIDE
1/4" = 1'-0"

3 RCP - TWO BEDROOM
1/4" = 1'-0"

12/14/2023 10:30:04 AM

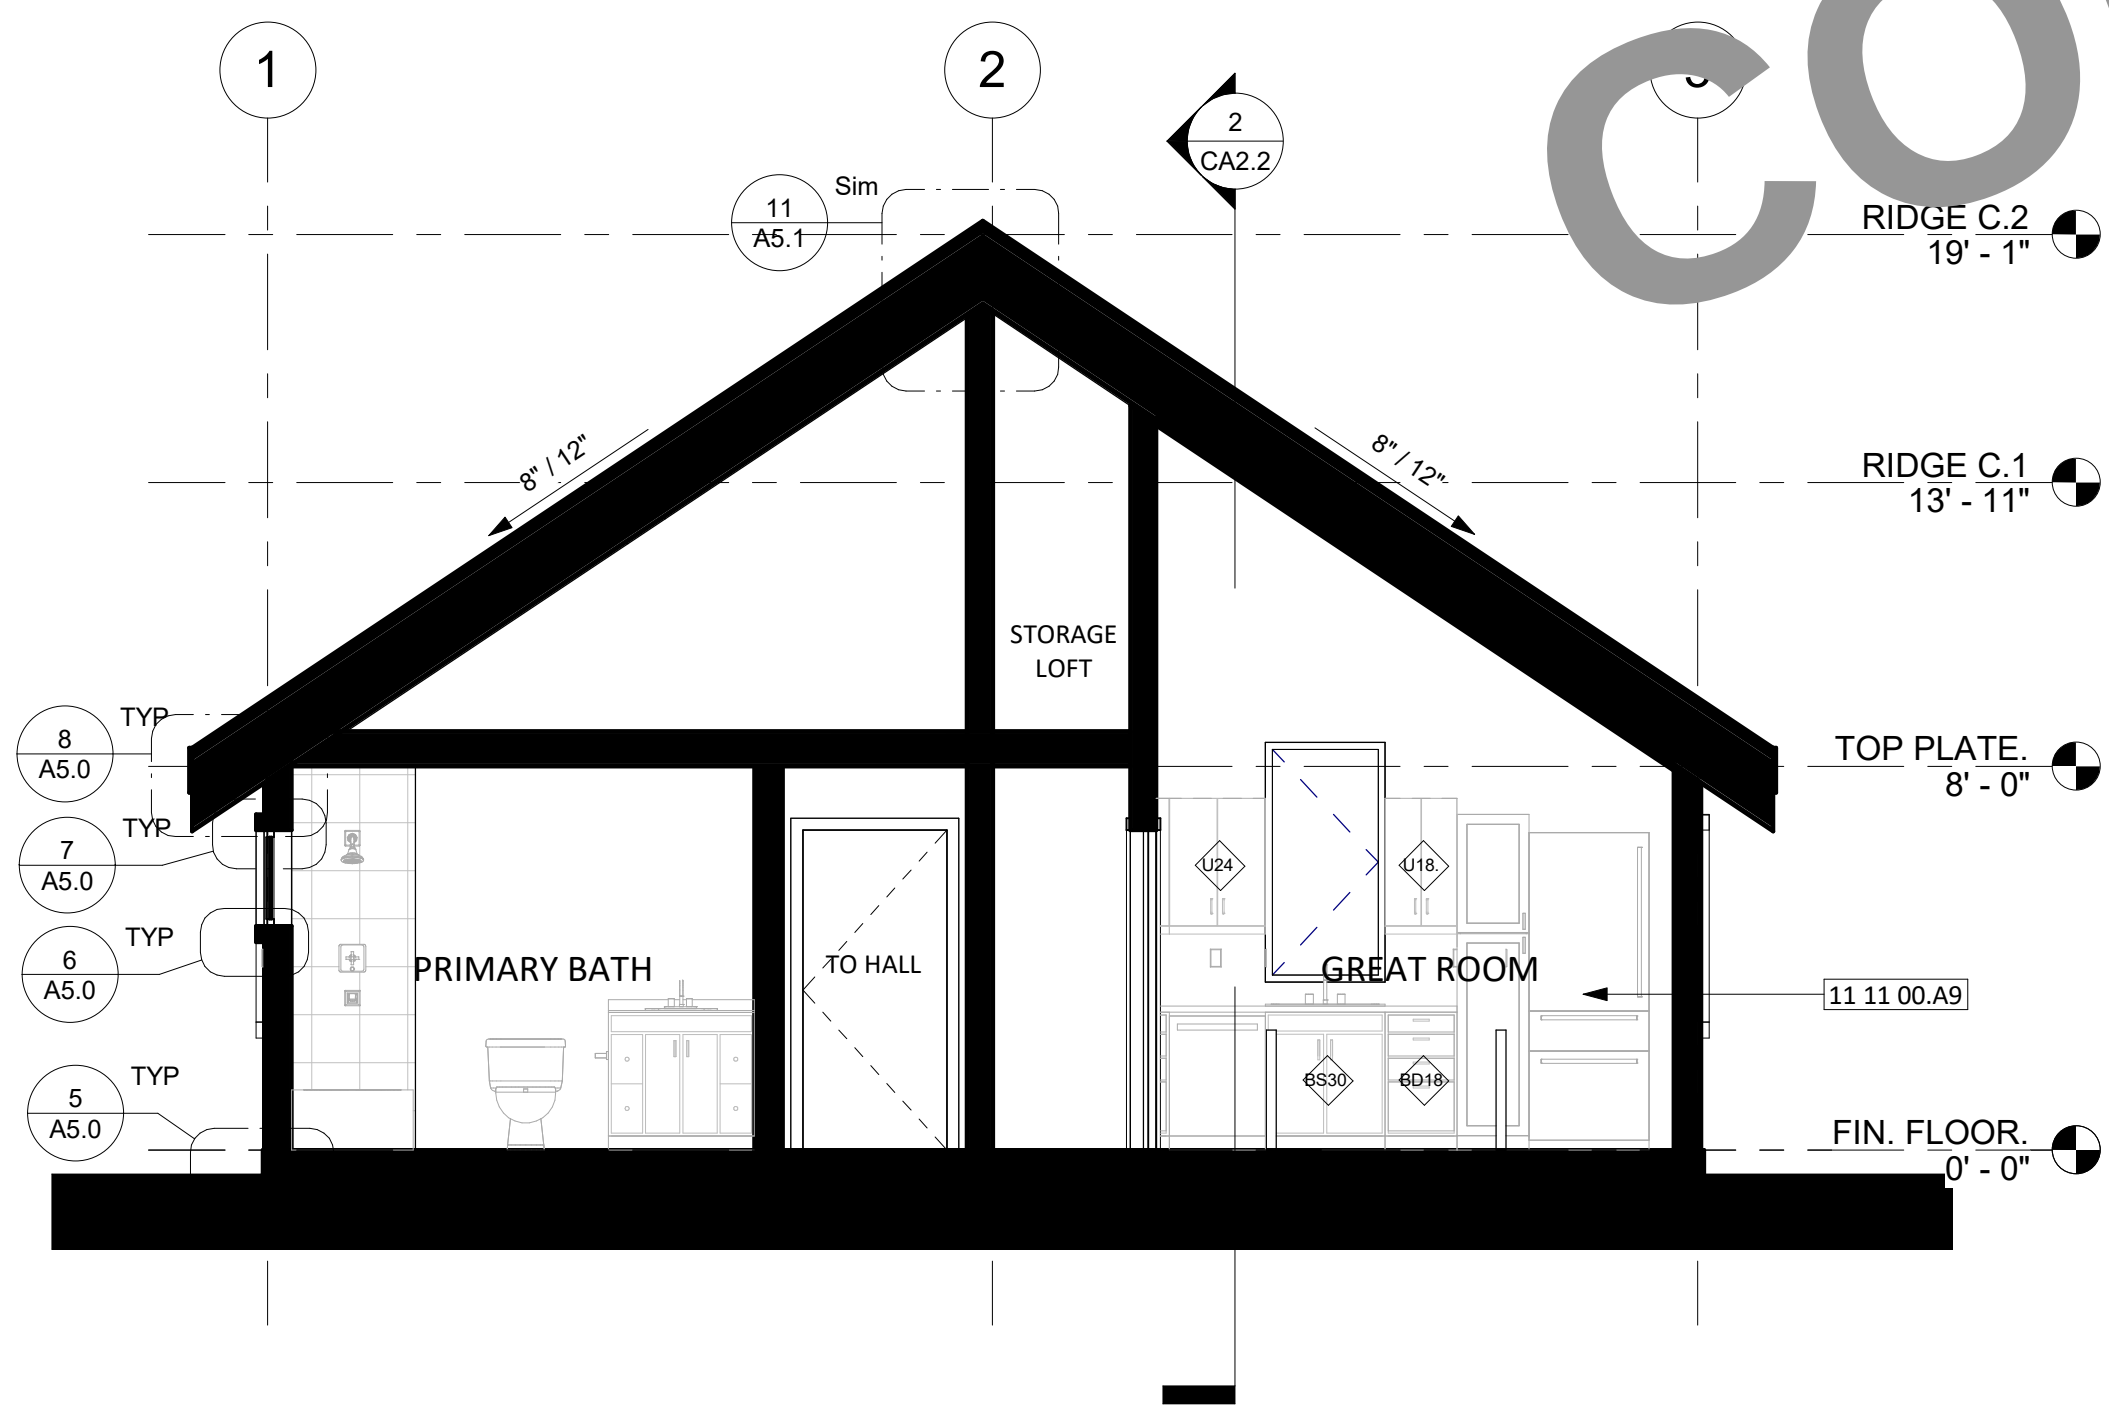

1 CROSS SECTION - LAKESIDE
1/4" = 1'-0"

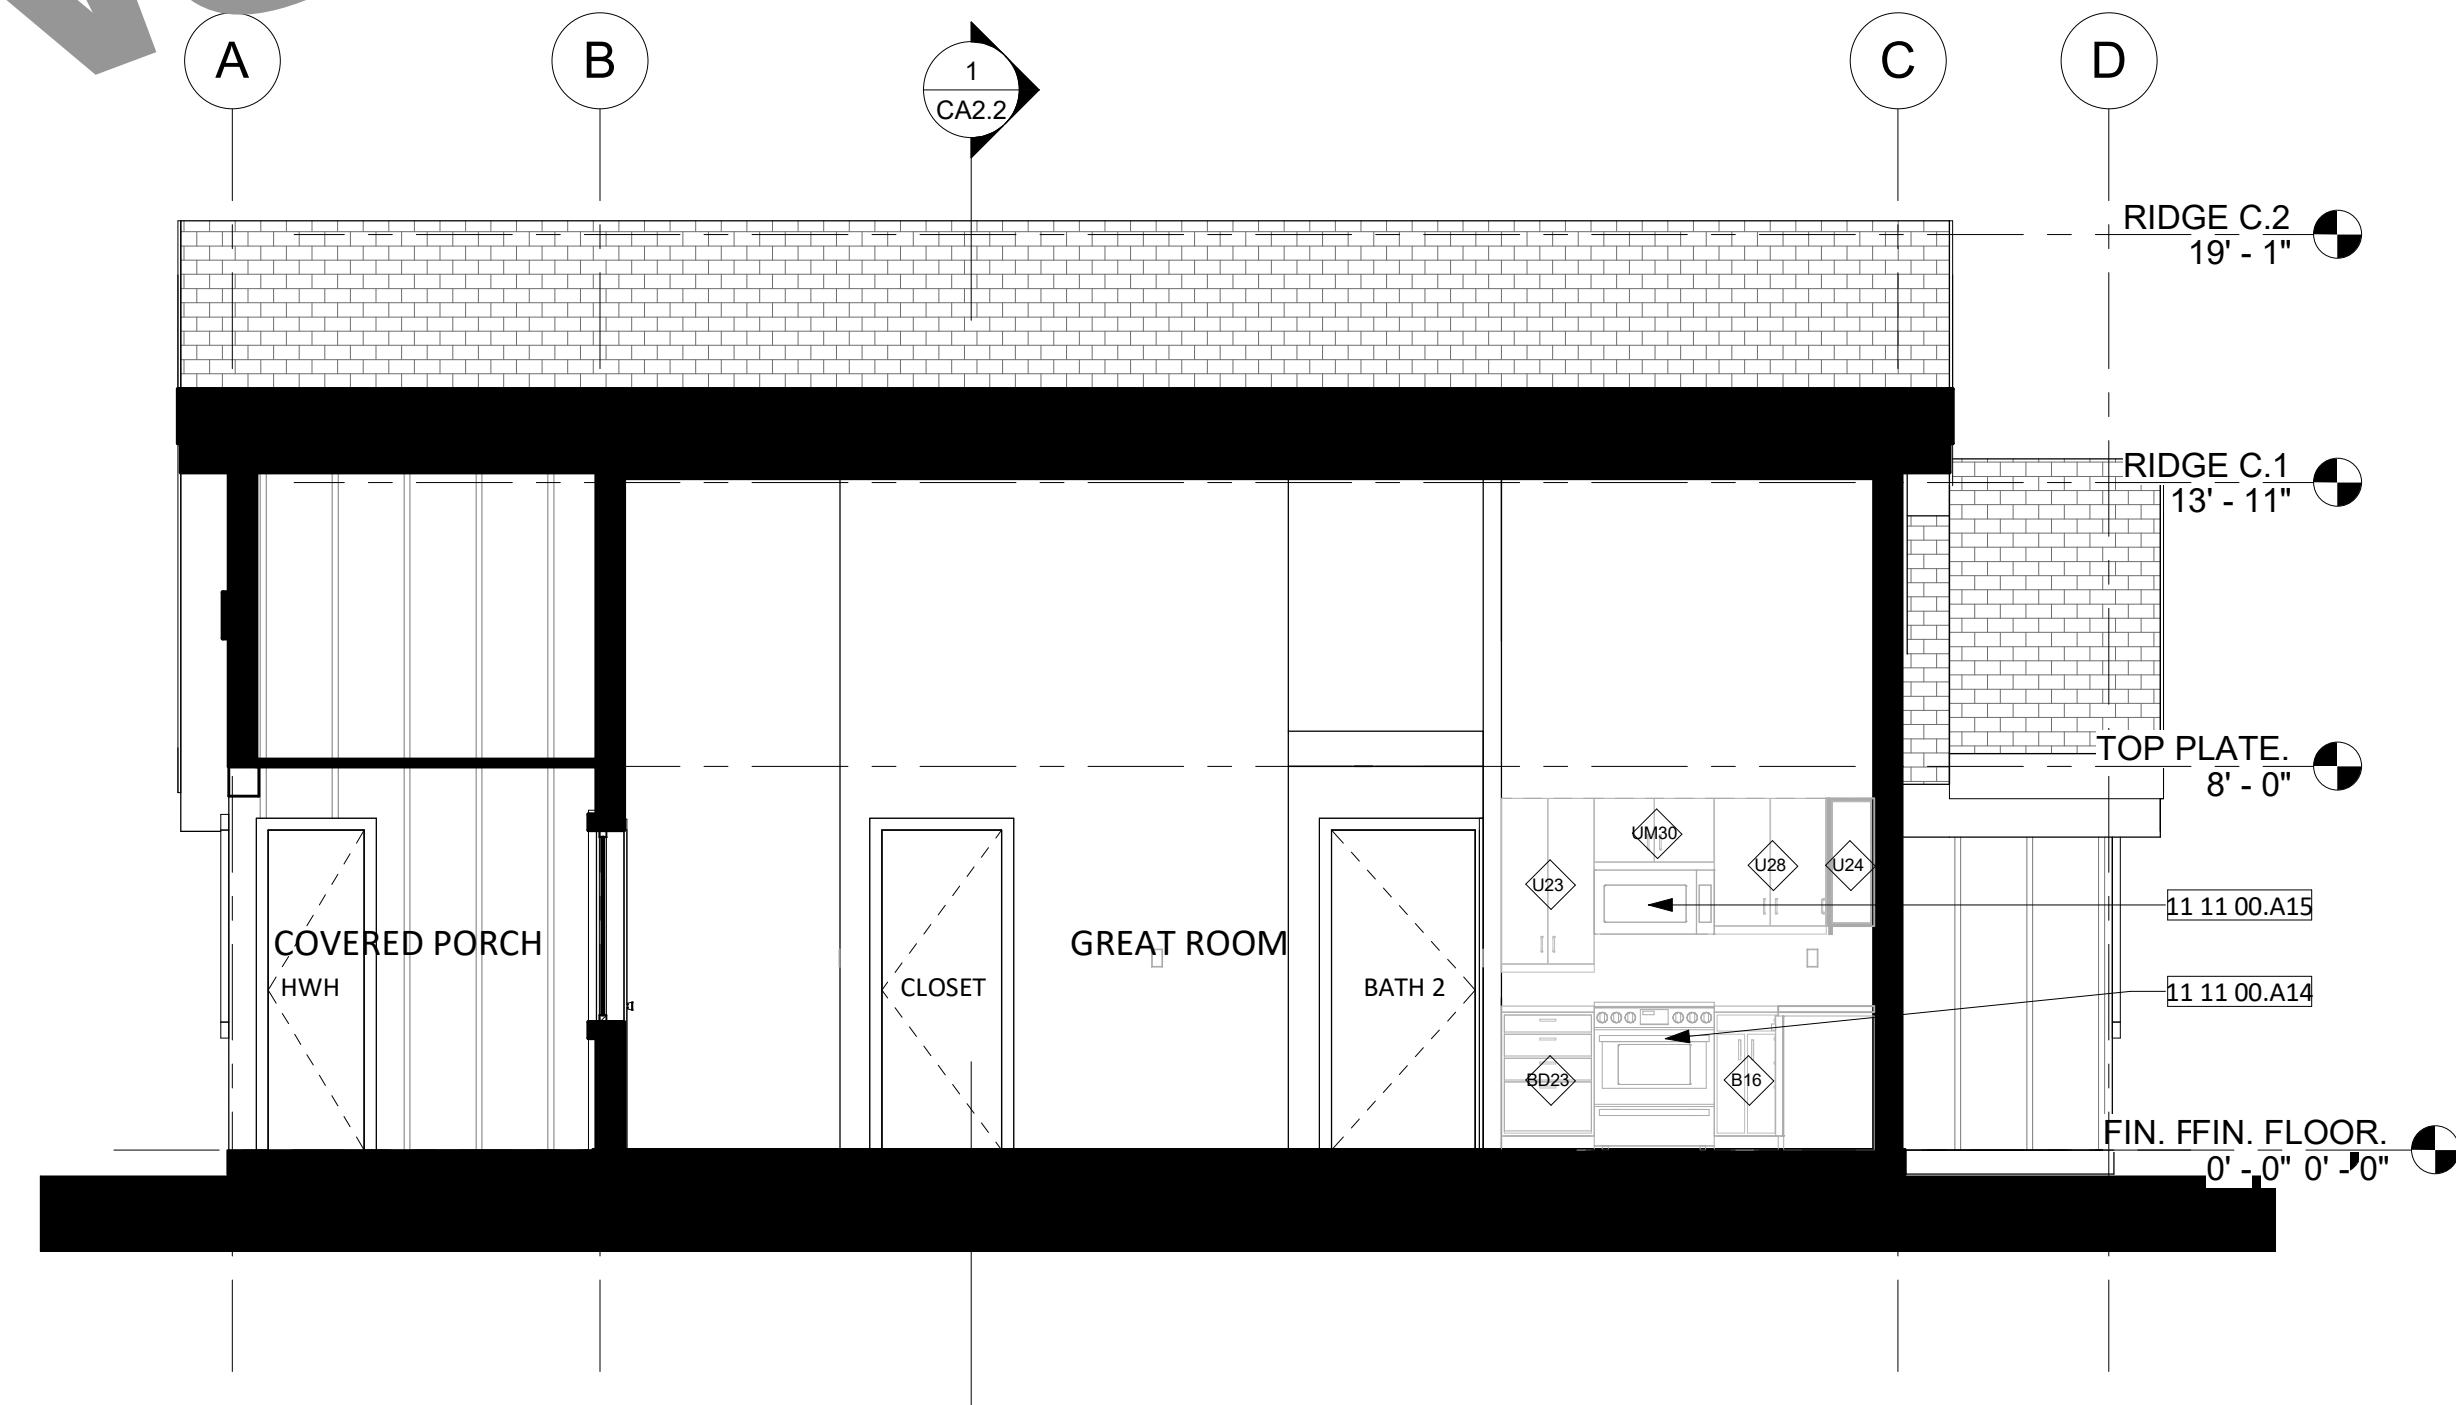

2 LONGITUDINAL SECTION 1 - LAKESIDE
1/4" = 1'-0"

KITCHEN KEYNOTES

TAG	DESCRIPTION
CABINET WIDTH	
B16	16" BASE CABINET
BD18	18" BASE CABINET - DRAWERS
BD20	20" BASE CABINET - DRAWERS
BD23	23" BASE CABINET - DRAWERS
U18.	24" UPPER CABINET
U23	23" UPPER CABINET
U24	24" UPPER CABINET
U28	28" UPPER CABINET
U32	27" UPPER CABINET
UM30	30" UPPER CABINET - ABOVE MICROWAVE

APPLIANCES	
11 11 00.A1	24" CLOTHES DRYER (HOMEOWNER PROVIDED)
11 11 00.A2	24" CLOTHES WASHER (HOMEOWNER PROVIDED)
11 11 00.A4	24" DISHWASHER
11 11 00.A8	24" STACKED CLOTHES DRYER
11 11 00.A14	30" ELECTRIC RANGE
11 11 00.A15	30" MICROWAVE / HOOD VENT COMBO UNIT
11 11 00.A9	30" REFRIGERATOR
PLUMBING	
22 40 00.A4	30" KITCHEN SINK/FAUCET


workbench

189 WALNUT AVENUE
SANTA CRUZ, CA 95060
WORKBENCHBUILT.COM
P: 831.227.2217

BY USING THESE PRE-DESIGNED ADU PLANS, THE RECIPIENT IS ACKNOWLEDGING ACCEPTANCE OF THE FOLLOWING CONDITIONS.

1. THE USE OF THIS INFORMATION IS RESTRICTED TO THE ORIGINAL PROJECT FOR WHICH IT WAS PREPARED (THE PRE-DESIGNED ADU PLANS FOR THE COUNTY OF PLUMAS, CALIFORNIA). USE OF THESE PLANS DOES NOT ELIMINATE OR REDUCE THE RECIPIENT'S RESPONSIBILITY TO VERIFY ANY AND ALL INFORMATION RELEVANT TO THE RECIPIENT'S WORK AND RESPONSIBILITY ON THIS PROJECT. WORKBENCH AND/OR THE COUNTY OF PLUMAS SHALL NOT BE RESPONSIBLE FOR TRANSLATION ERRORS.

2. THE RECIPIENT RECOGNIZES AND ACKNOWLEDGES THAT THE USE OF THIS INFORMATION WILL BE AT THEIR SOLE RISK AND WITHOUT ANY LIABILITY OR LEGAL EXPOSURE TO WORKBENCH OR THE COUNTY OF PLUMAS. NO WARRANTIES OF ANY NATURE, WHETHER EXPRESS OR IMPLIED, SHALL ATTACH TO THESE DOCUMENTS AND THE INFORMATION CONTAINED THEREON. ANY USE, REUSE, OR ALTERATION OF THESE DOCUMENTS BY THE RECIPIENT OR BY OTHERS WILL BE AT THE RECIPIENT'S RISK AND FULL LEGAL RESPONSIBILITY. FURTHERMORE, THE RECIPIENT WILL, TO THE FULLEST EXTENT PERMITTED BY LAW, INDEMNIFY AND HOLD WORKBENCH AND THE COUNTY OF PLUMAS HARMLESS FROM ANY AND ALL CLAIMS, SUITS, LIABILITY, DEMANDS, JUDGMENTS, OR COSTS ARISING OUT OF OR RESULTING THERE FROM ON ACCOUNT OF ANY INJURY, DEATH, DAMAGE OR LOSS TO PERSONS OR PROPERTY.

3. THE DESIGNS REPRESENTED BY THESE PLANS ARE COPYRIGHTED AND SUBJECT TO COPYRIGHT PROTECTION. IF THE RECIPIENT DOES NOT AGREE WITH THE ABOVE CONDITIONS, THE RECIPIENT SHOULD NOT PROCEED BEYOND THIS DISCLAIMER.

PLUMAS COUNTY
PRE-DESIGNED ADU
PLAN C- TWO BEDROOM ADU
990 GSF

NOT FOR
CONSTRUCTION

C - LAKESIDE -
SECTIONS


A2.2

SCALE - AS NOTED


12/14/2023 10:30:08 AM




3 RIGHT ELEVATION - GOLDRUSH
1/4" = 1'-0"

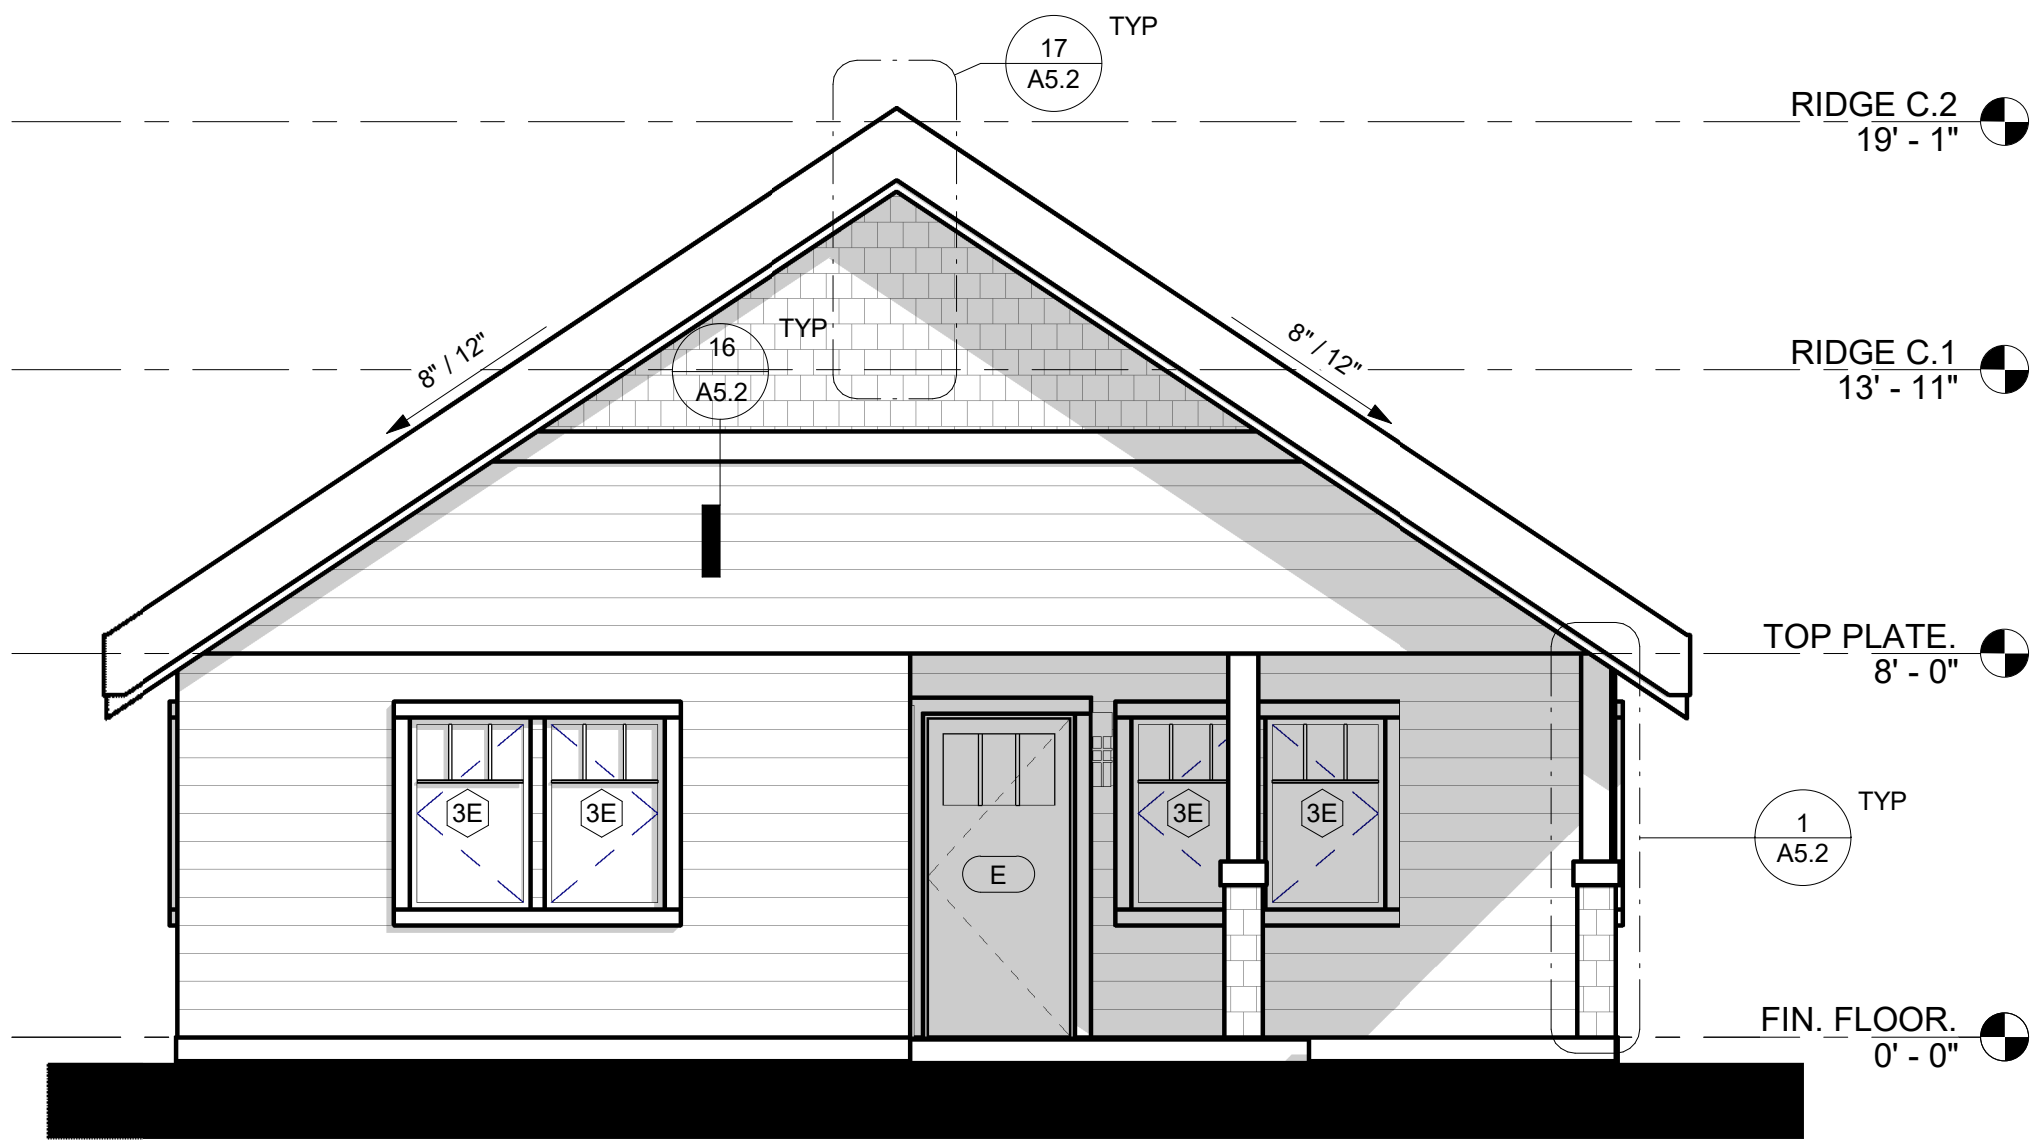


4 LEFT ELEVATION - GOLDRUSH
1/4" = 1'-0"

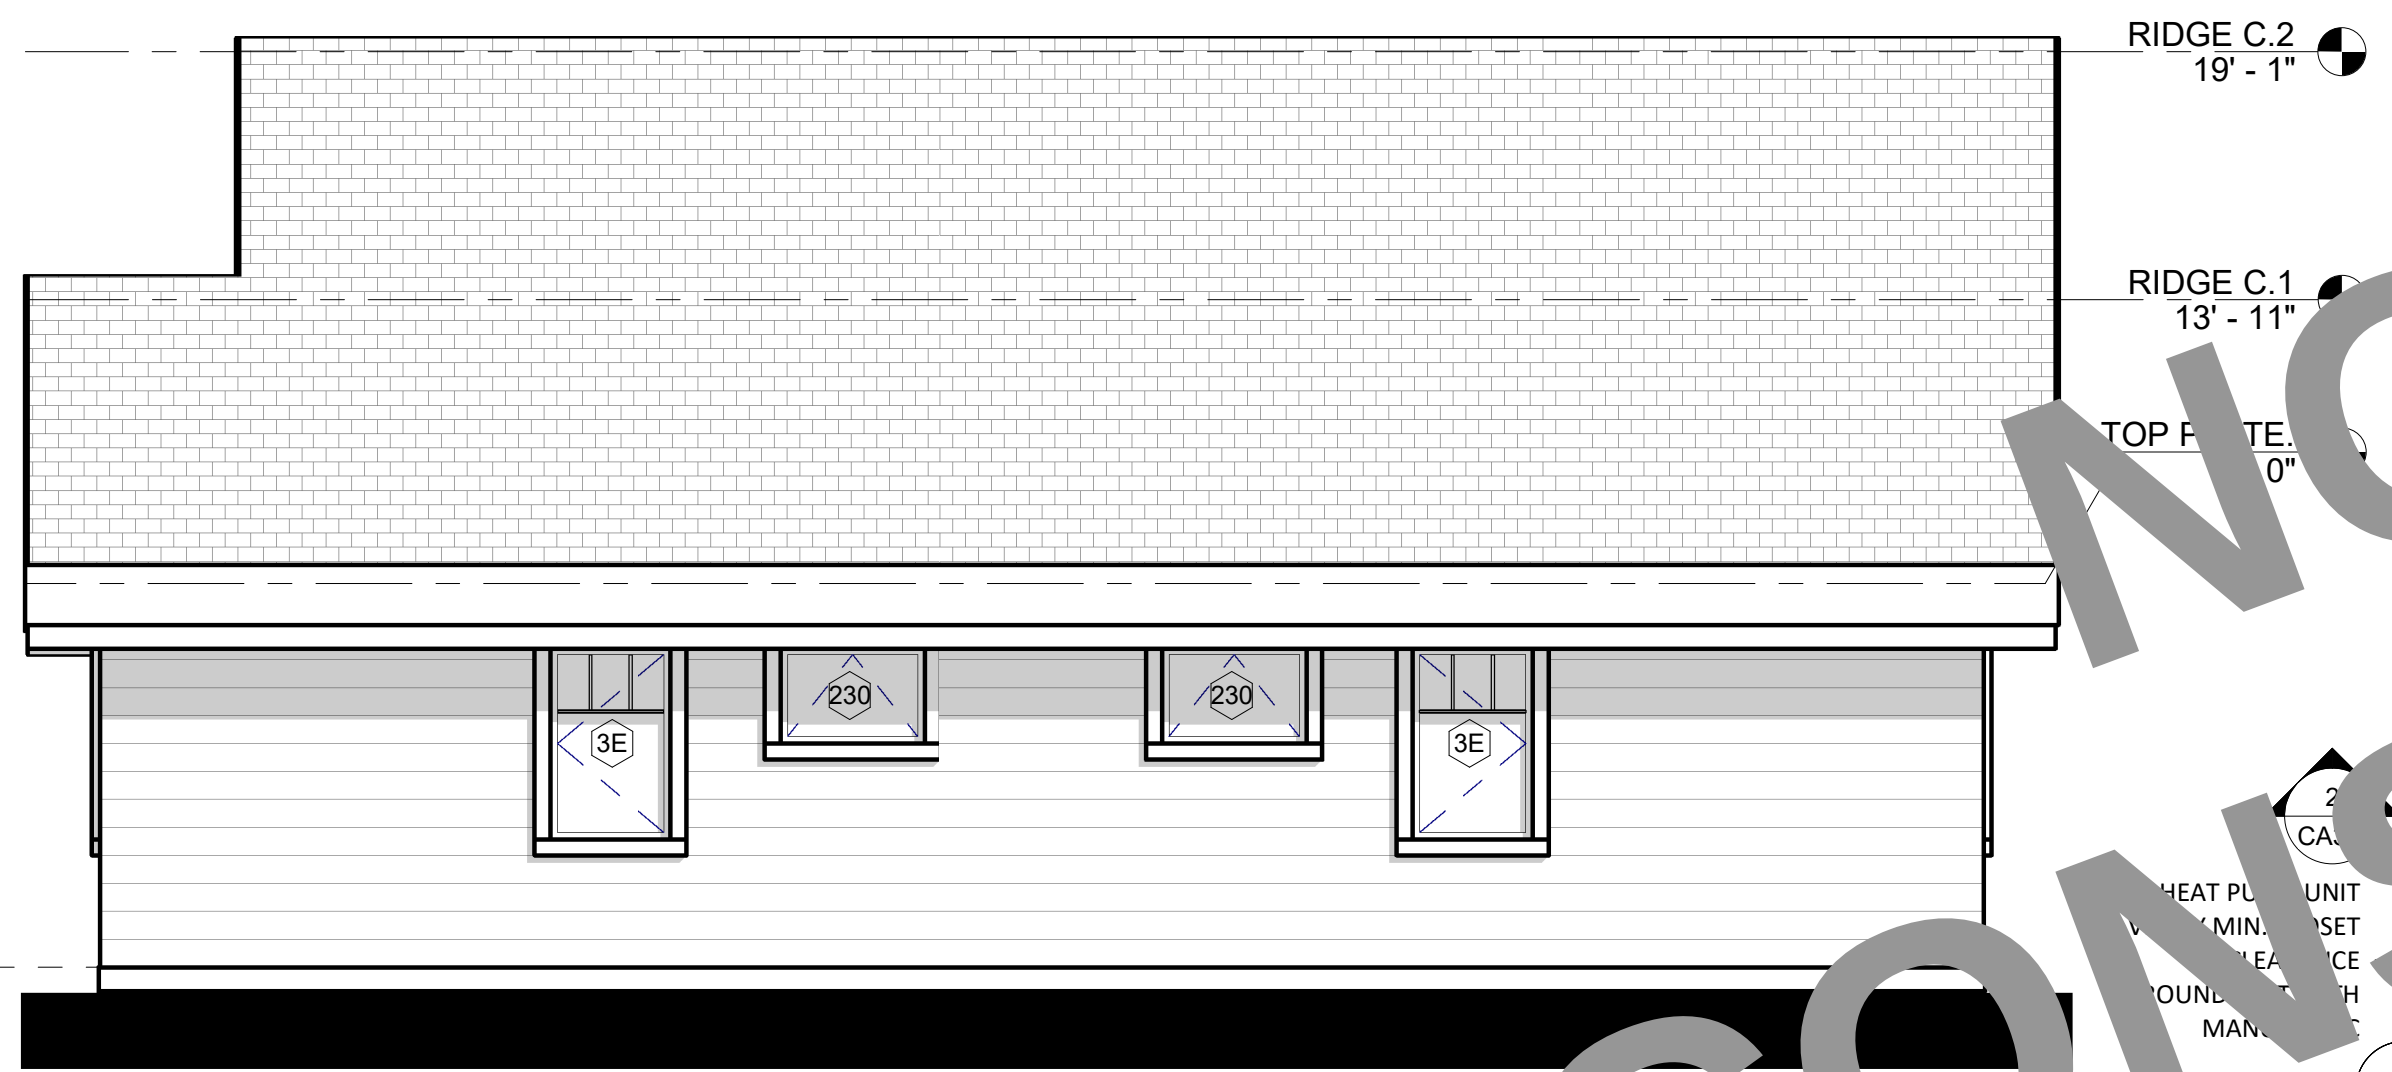

2 REAR ELEVATION - GOLDRUSH
1/4" = 1'-0"

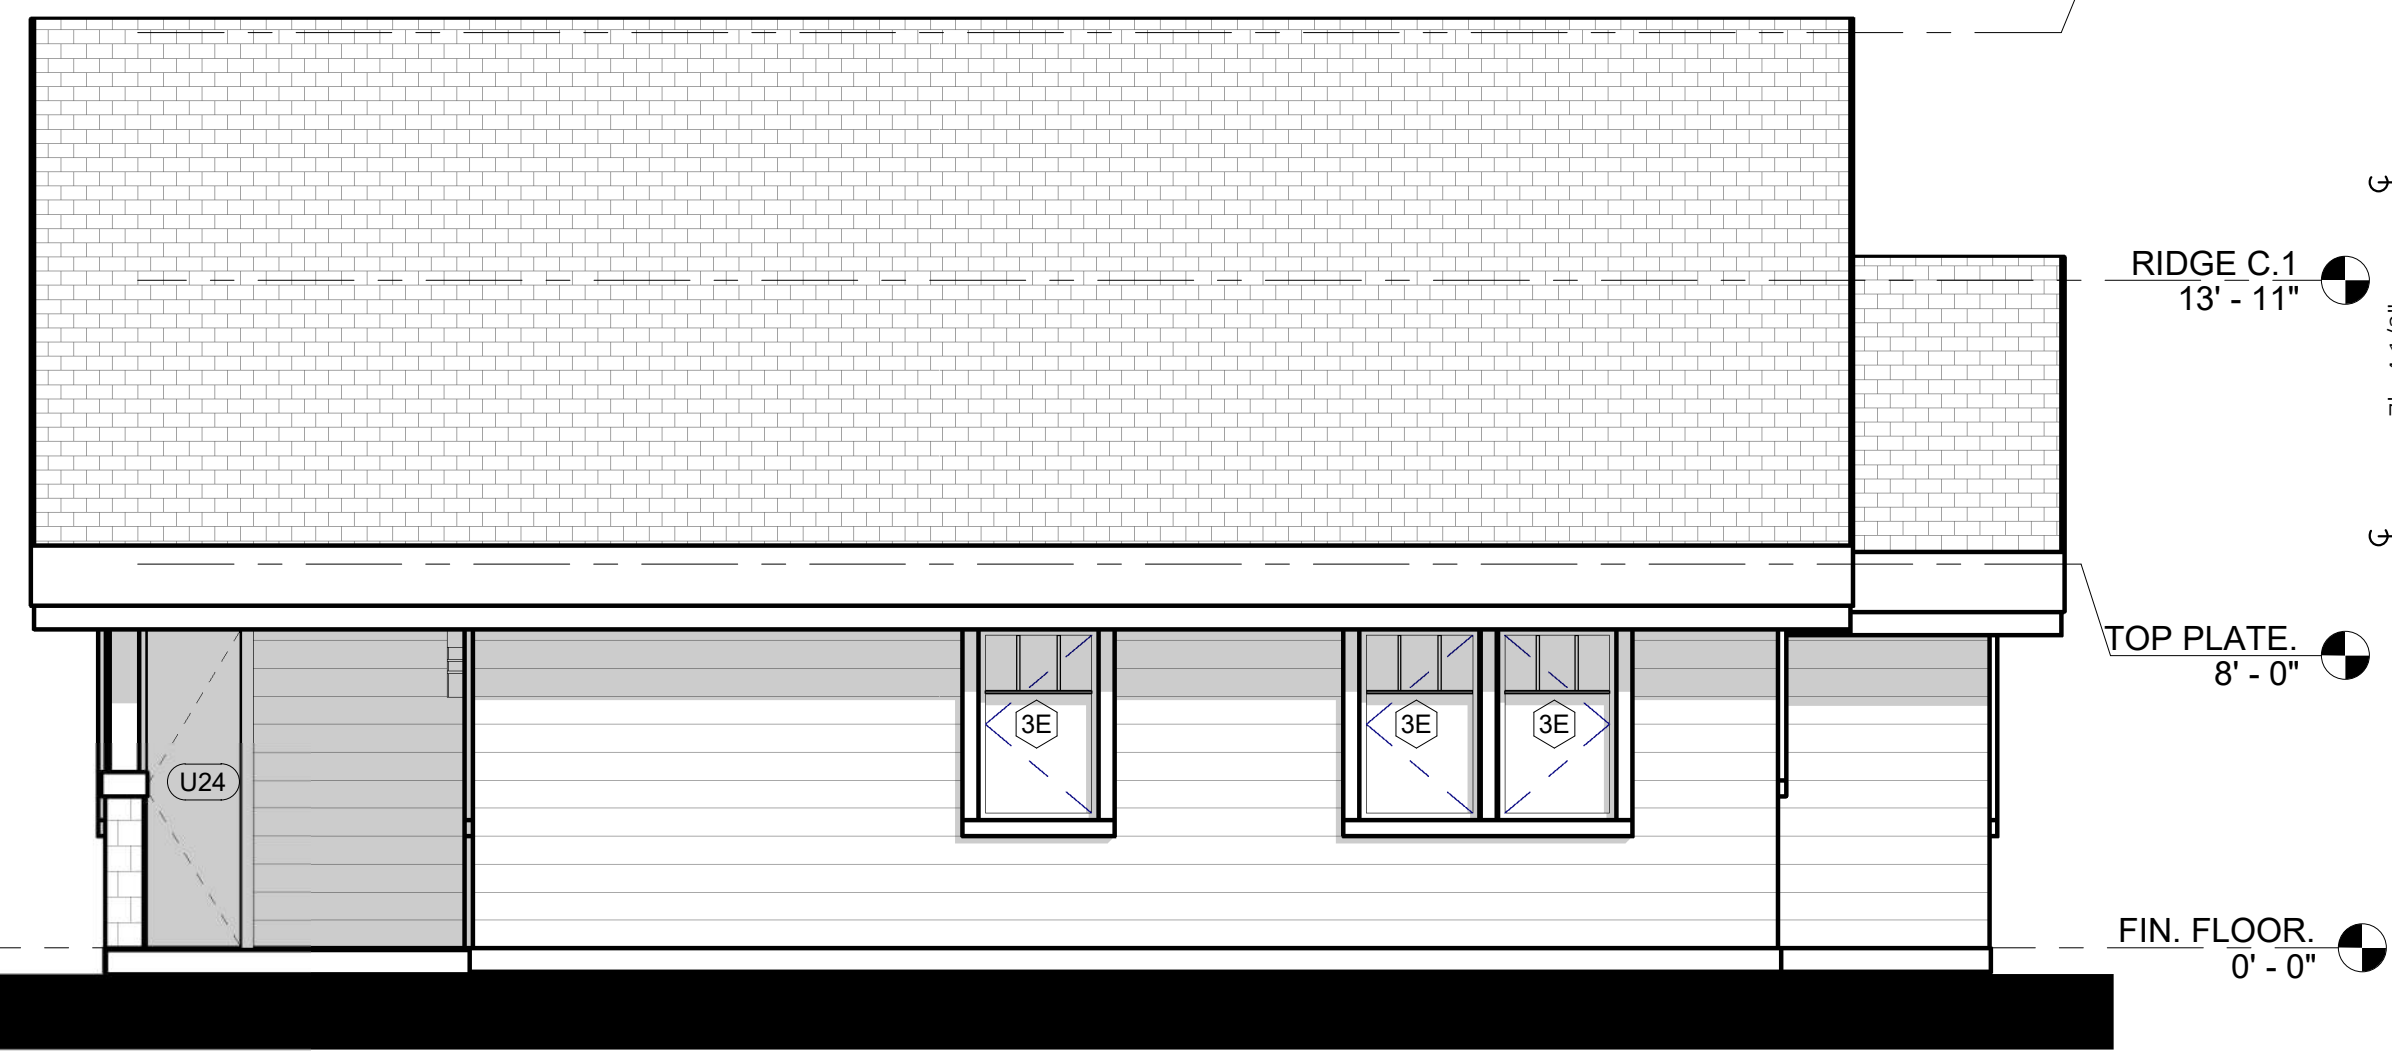

5 FRONT ELEVATION - GOLDRUSH
1/4" = 1'-0"

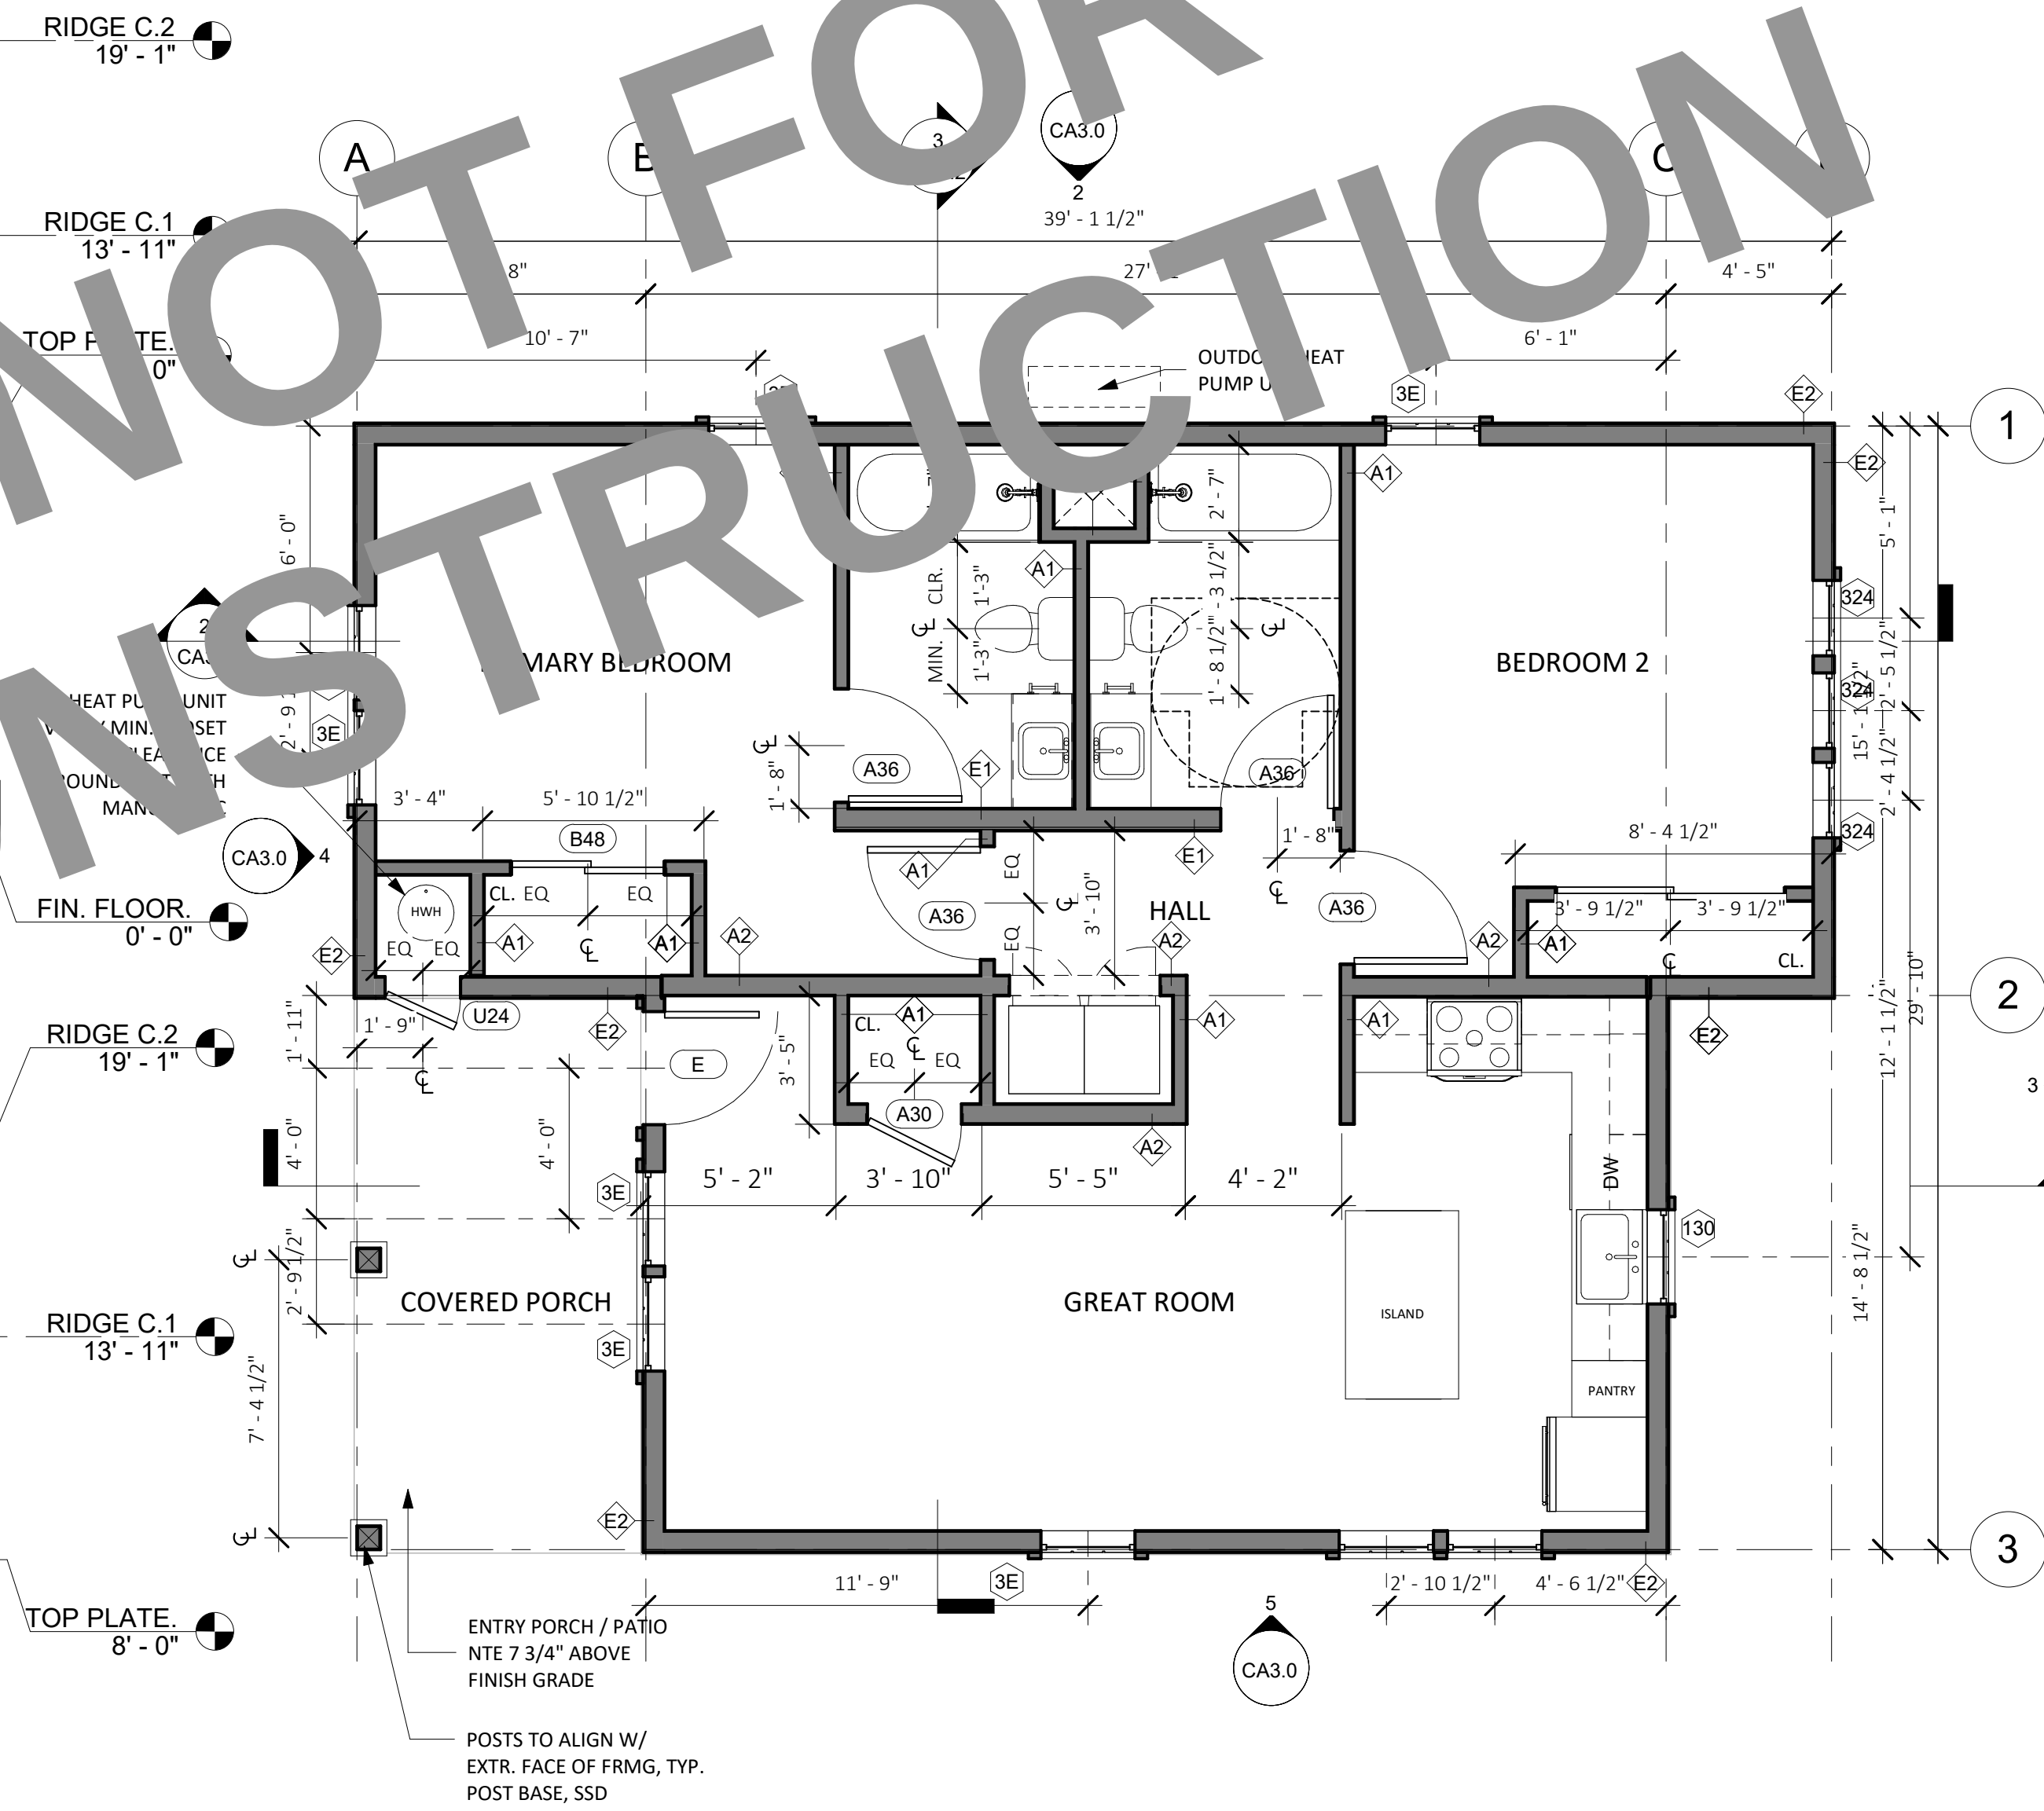

1 PLAN - TWO BEDROOM (990 GSF)
1/4" = 1'-0"

FLOORPLAN LEGEND

- (N) PARTITION
- CONCRETE SLAB (ARCHITECTURAL)
- (N) OUTLET AT 18", U.O.N
- (N) LIGHT SWITCH

GRAPHIC LEGEND

- Room name
- 101 ROOM NUMBER
- X X X X ROOM FINISHES
- 150 SF ROOM AREA
- BUILDING SECTION NUMBER
- SHEET NUMBER
- DETAIL NUMBER
- 101 DOOR OR GATE NUMBER
- 11 WALL TAG
- 11 WINDOW TAG
- ELEVATION MARKER
- REVISION NUMBER
- KEYNOTE NUMBER

- 1 Ref
- A101 ELEVATION NUMBER
- 1 Ref SHEET NUMBER

FLOOR PLAN NOTES

- FLOORPLAN DIMENSIONS ARE TO FACE OF FRAMING OF SCHEDULED PARTITION OR GRIDLINE, UNLESS OTHERWISE NOTED.
- ALL INTERIOR WALLS ARE TYPE A1 UNLESS OTHERWISE NOTED.
- SEE SHEET A5.0 FOR EXTERIOR WALL TYPES AND DETAILS.
- PROVIDE HANGER ROD AND SHELF AT WARDROBE CLOSETS.
- WHERE THRESHOLDS ARE REQUIRED, PROVIDE ACCESSIBLE THRESHOLDS WITH MAXIMUM 1/2" ELEVATION CHANGE.
- PROVIDE STRUCTURAL BACKING IN WALLS TO FACILITATE FUTURE INSTALLATION OF GRAB BARS AT TOILET AND SHOWER.
- CONTRACTOR TO VERIFY LAYOUT, ROUGH FRAMING AND FINISH DIMS WITH OWNER'S FINAL INTERIOR DOORS AND FINISH SELECTIONS.
- CONTRACTOR TO VERIFY EQUIPMENT SIZES PRIOR TO FRAMING.
- FLOOR IN BATHROOMS TO BE NON-SLIP CERAMIC TILE.
- SHOWER WALL SURFACES SHALL BE FINISHED WITH A NONABSORBENT SURFACE, SUCH SURFACE SHALL EXTEND TO A HEIGHT OF NOT LESS THAN 6 FEET (72 INCHES) ABOVE THE FLOOR. (CRC R307.2)
- MATERIALS USED AS BACKERS FOR WALL TILE IN TUB AND SHOWER AREAS AND WALL PANELS IN SHOWER AREAS SHALL BE OF MATERIALS LISTED IN THE CRC TABLE R702.4.2, AND INSTALLED IN ACCORDANCE WITH THE MANUFACTURER'S RECOMMENDATIONS.
- PROVIDE GRAB BAR REINFORCEMENT IN BATHROOMS PER CRC SECTION R327.1.1.
- SHOWER AND TUB SHOWER COMBINATIONS SHALL BE PROVIDED WITH INDIVIDUAL CONTROL VALVES OF THE PRESSURE BALANCE, THERMOSTATIC, OR COMBINATION PRESSURE BALANCE AND THERMOSTATIC TYPES THAT PROVIDE SCALD AND THERMAL SHOCK PROTECTION. CONTROL VALVES AND SHOWER HEADS SHALL BE ARRANGED SO THAT THE SHOWER HEAD DOES NOT DISCHARGE DIRECTLY AT ENTRANCE TO THE COMPARTMENT SO THAT THE BATHER CAN ADJUST THE VALVES PRIOR TO STEPPING INTO THE SHOWER SPRAY.
- CLOTHES DRYER MOISTURE EXHAUST DUCTS SHALL TERMINATE OUTSIDE THE BUILDING AND HAVE A BACK-DRAFT DAMPER. EXHAUST DUCT IS LIMITED TO 14' WITH TWO ELBOWS. THIS SHALL BE REDUCED BY 2' FOR EVERY ELBOW IN EXCESS OF TWO.(CMC 504.3)

ELEVATION NOTES

- ELEVATION DIMENSIONS ARE TO GRIDLINE OR CENTERLINE OF WINDOWS, UNLESS OTHERWISE NOTED.
- SEE SHEET A5.0 FOR EXTERIOR WALL TYPES AND DETAILS.
- MATERIALS INDICATED ARE SHOWN GENERICALLY. ACTUAL MATERIALS ARE AS SELECTED BY THE OWNER.



189 WALNUT AVENUE
SANTA CRUZ, CA 95060
WORKBENCHBUILT.COM
P: 831.227.2217

BY USING THESE PRE-DESIGNED ADU PLANS, THE RECIPIENT IS ACKNOWLEDGING ACCEPTANCE OF THE FOLLOWING CONDITIONS.

1. THE USE OF THIS INFORMATION IS RESTRICTED TO THE ORIGINAL PROJECT FOR WHICH IT WAS PREPARED. THE PRE-DESIGNED ADU PLANS FOR THE COUNTY OF PLUMAS CALIFORNIA. USE OF THESE PLANS DOES NOT ELIMINATE OR REDUCE THE RECIPIENT'S RESPONSIBILITY TO VERIFY ANY AND ALL INFORMATION RELEVANT TO THE RECIPIENT'S WORK AND RESPONSIBILITY ON THIS PROJECT. WORKBENCH AND/OR THE COUNTY OF PLUMAS SHALL NOT BE RESPONSIBLE FOR TRANSLATION ERRORS.

2. THE RECIPIENT RECOGNIZES AND ACKNOWLEDGES THAT THE USE OF THIS INFORMATION WILL BE AT THEIR SOLE RISK AND WITHOUT ANY LIABILITY OR LEGAL EXPOSURE TO WORKBENCH OR THE COUNTY OF PLUMAS. NO WARRANTIES OF ANY NATURE, WHETHER EXPRESS OR IMPLIED, SHALL ATTACH TO THESE DOCUMENTS AND THE INFORMATION CONTAINED THEREON. ANY USE, REUSE, OR ALTERATION OF THESE DOCUMENTS BY THE RECIPIENT OR BY OTHERS WILL BE AT THE RECIPIENT'S RISK AND FULL LEGAL RESPONSIBILITY. FURTHERMORE, THE RECIPIENT WILL, TO THE FULLEST EXTENT PERMITTED BY LAW, INDEMNIFY AND HOLD WORKBENCH AND THE COUNTY OF PLUMAS HARMLESS FROM ANY AND ALL CLAIMS, SUITS, LIABILITY, DEMANDS, JUDGMENTS, OR COSTS ARISING OUT OF OR RESULTING THERE FROM ON ACCOUNT OF ANY INJURY, DEATH, DAMAGE OR LOSS TO PERSONS OR PROPERTY.

3. THE DESIGNS REPRESENTED BY THESE PLANS ARE COPYRIGHTED AND SUBJECT TO COPYRIGHT PROTECTION. IF THE RECIPIENT DOES NOT AGREE WITH THE ABOVE CONDITIONS, THE RECIPIENT SHOULD NOT PROCEED BEYOND THIS DISCLAIMER.

PLUMAS COUNTY
PRE-DESIGNED ADU
PLAN C- TWO BEDROOM ADU
990 GSF


NOT FOR
CONSTRUCTION

C - GOLDRUSH -
FLOORPLAN &
ELEVATIONS

A3.0

SCALE: AS NOTED

12/14/2023 10:30:10 AM

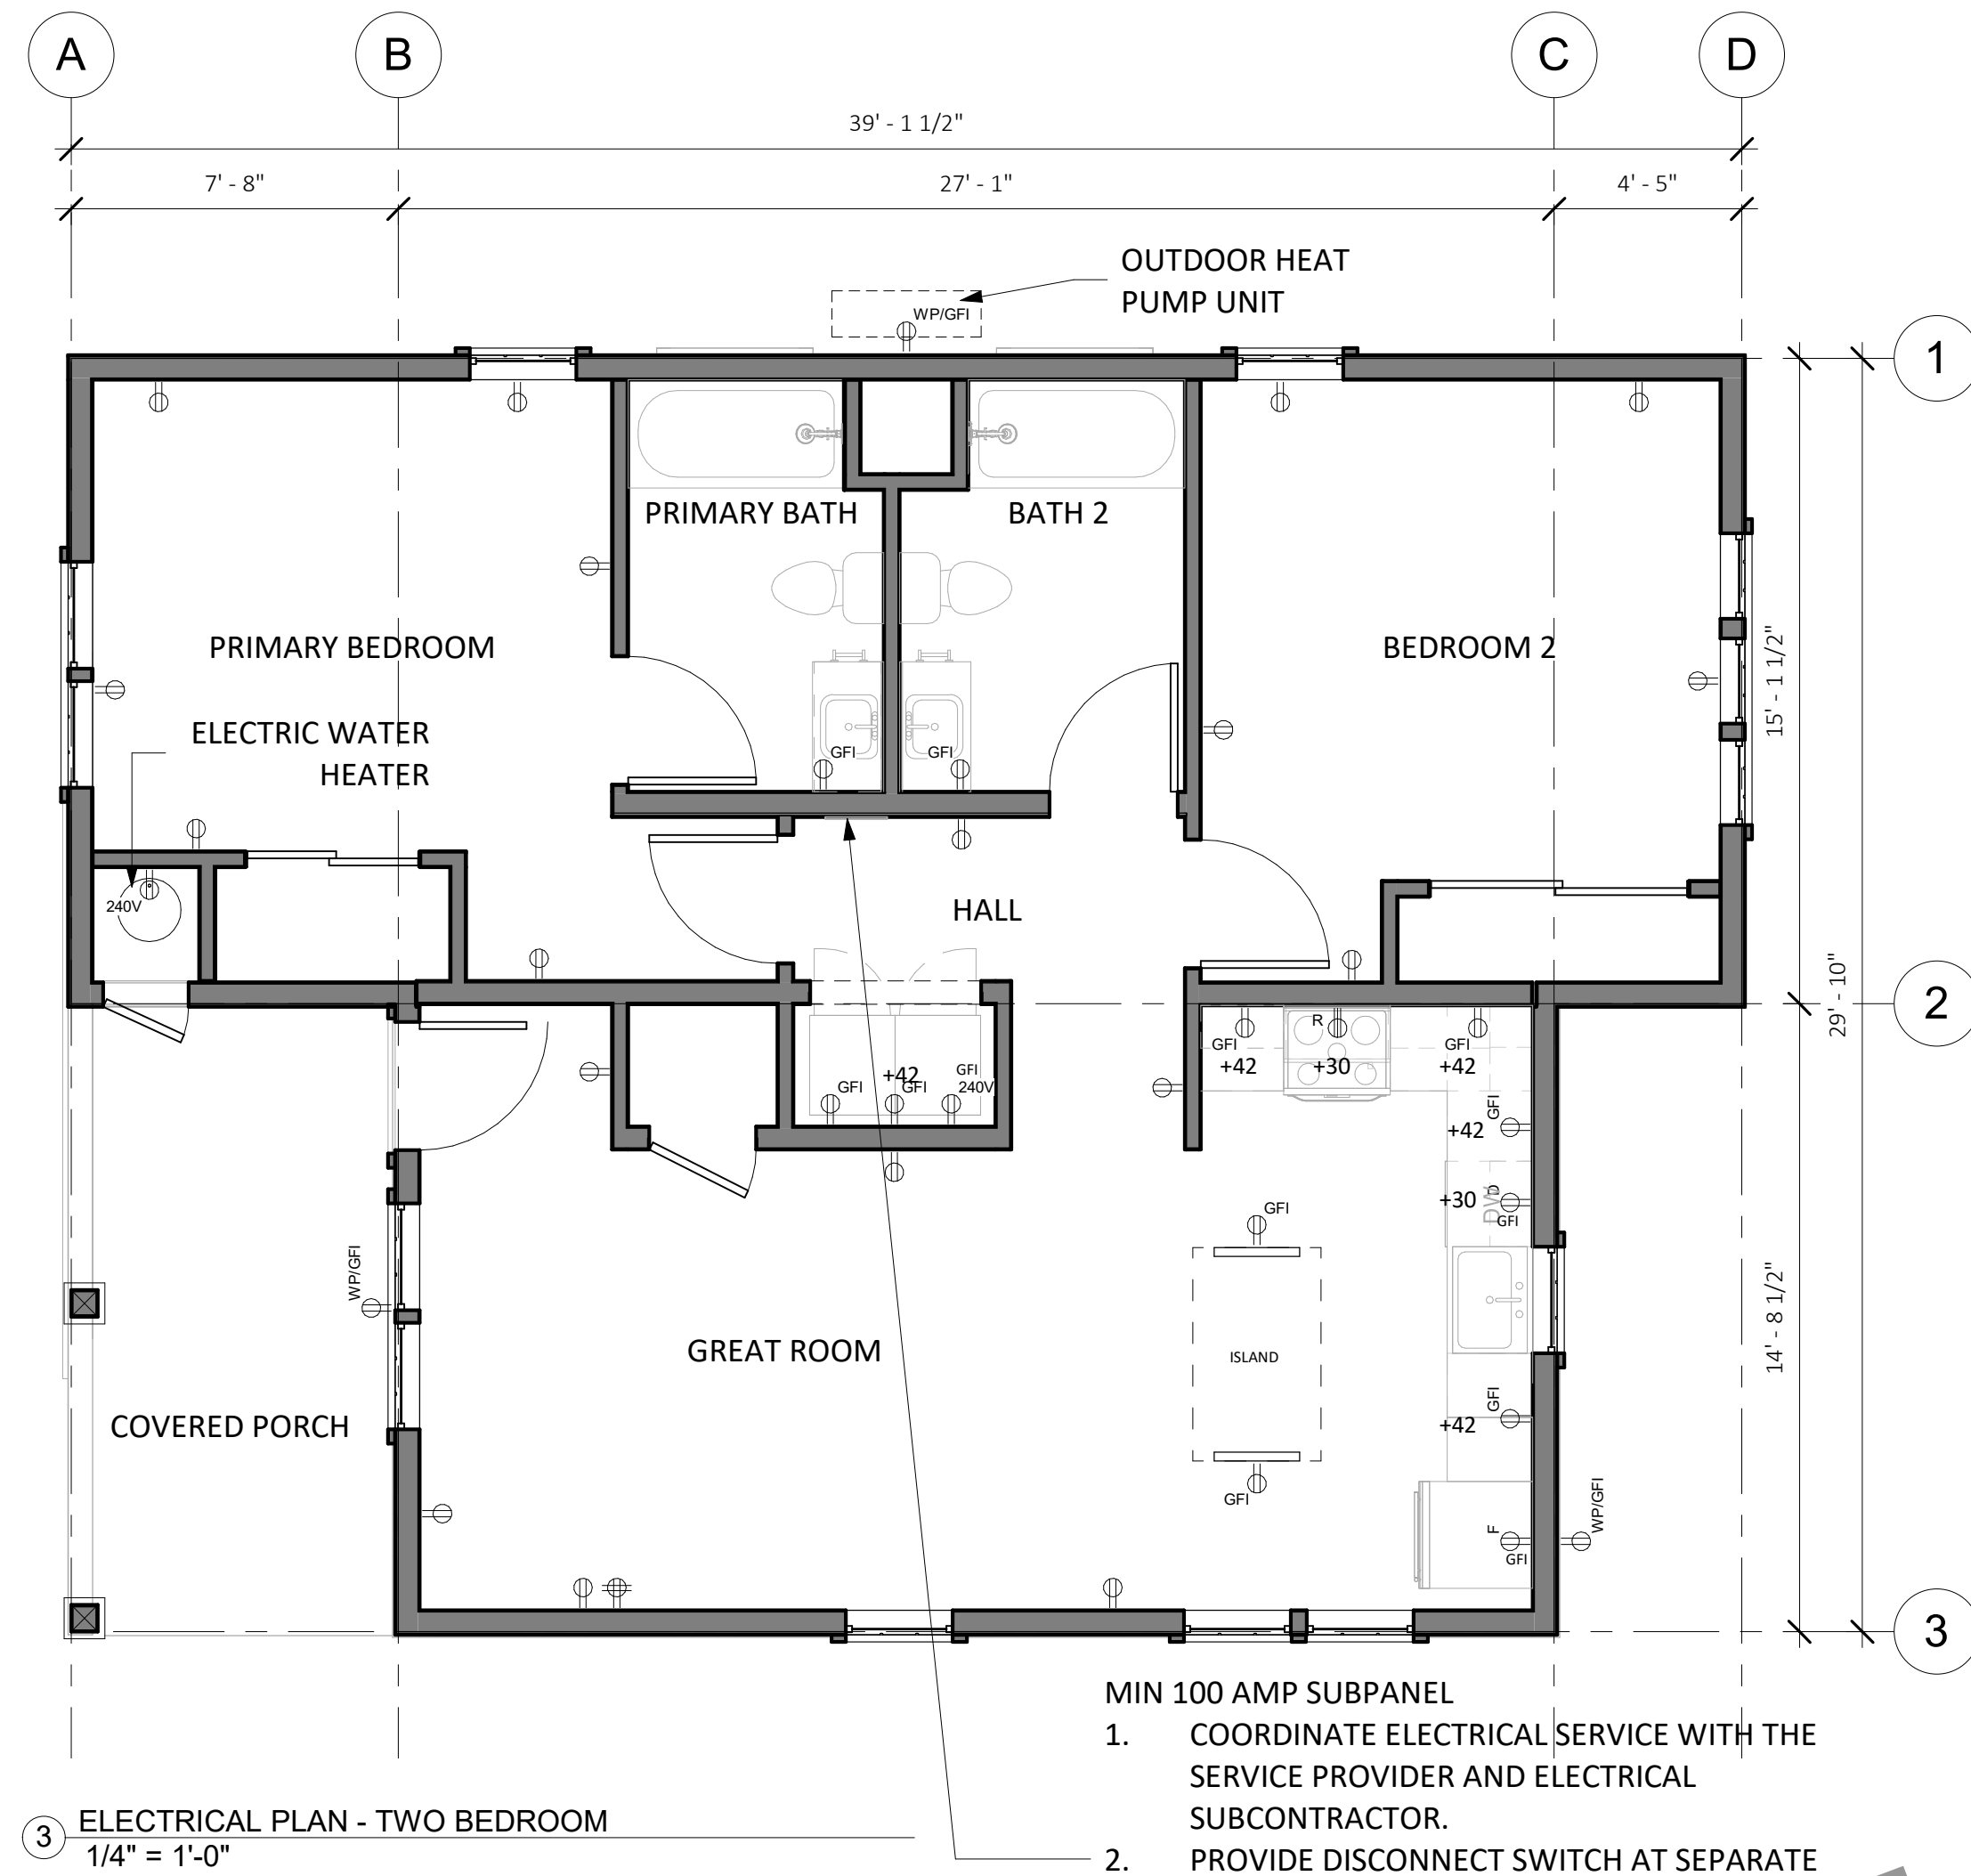

1 ELECTRICAL PLAN - TWO BEDROOM
1/4" = 1'-0"

- MIN 100 AMP SUBPANEL
1. COORDINATE ELECTRICAL SERVICE WITH THE SERVICE PROVIDER AND ELECTRICAL SUBCONTRACTOR.
 2. PROVIDE DISCONNECT SWITCH AT SEPARATE STRUCTURE IF MORE THAN TWO BRANCH CIRCUITS ARE PROPOSED. MINIMUM 2 AMP BUS BAR REQUIRED.

ROOF PLAN NOTES

1. ROOF DIMENSIONS TAKEN FROM ROOF EDGE/FASCIA TO EXTERIOR FACE OF PLYWOOD. REFER TO REFERENCED DETAILS FOR OVERHANG DIMENSIONS.
2. ALL ROOF AREAS SHALL BE CLASS A RATED COMPOSITION TILES OR EQUAL.
3. WOOD SHINGLES SHALL NOT BE USED.
4. PROVIDE 26 GAUGE CORROSION RESISTANT METAL FLASHING AT ROOF/WALL INTERSECTIONS AND AROUND ROOF OPENINGS.
5. GANG VENTS WHENEVER POSSIBLE.
6. ROOFER AND SOLAR INSTALLER TO COORDINATE INSTALLATION OF PVS AND PV ROOF CLIPS.
7. INSTALL SNOW GUARDS AT METAL ROOFS PER MFG'S. INSTRUCTIONS
8. INSTALL ICE DAM PROTECTION AT ALL ROOF EAVES, VALLEYS AND PITCH CHANGES PER PLUMAS COUNTY AMENDMENTS TO CBC 1507.2.8.2. SEE EAVE DETAILS.

ELECTRICAL LEGEND

- | | | | |
|---|------------------------------|---|---|
| ⊙ | CEILING-MOUNTED EXHAUST UNIT | Ⓜ | MOTION-SENSOR SWITCH |
| ⊕ | DUPLEX RECEPTACLE | Ⓢ | VACANCY SWITCH |
| ⊕ | QUAD RECEPTACLE | Ⓢ | FAN SWITCH/HUMIDITY SENSOR |
| ⊕ | GFCI RECEPTACLE | — | SWITCH LEG |
| ⊕ | 220 VOLT RECEPTACLE OUTLET | Ⓢ | WHOLE HOUSE VENTILATION FAN PER ASHRAE 62.2, DUCT TO EXTERIOR PER MANUFACTURER'S SPECIFICATIONS |
| ⊕ | DEDICATED OUTLET | Ⓢ | 3 WAY SWITCH |
| ⊕ | RECESSED LED DOWN LIGHT | Ⓢ | NOTE: SEE ELECTRICAL NOTES ON SHEET G1.0 |
| ⊕ | WALL MOUNT LIGHT | | |
| ⊕ | LED STRIP LIGHT | | |
| ⊕ | SWITCH | | |
| ⊕ | DIMMER SWITCH | | |

REFLECTED CEILING PLAN NOTES

1. LIGHT FIXTURE DIMENSIONS ARE TO CENTERLINE OF FIXTURE AND FACE OF FINISH AT WALL.
2. PROVIDED TOTALS OF LIGHT FIXTURES ARE FOR REFERENCE ONLY. ACTUAL TOTALS TO BE VERIFIED BY CONTRACTOR.
3. SMOKE DETECTORS SHALL BE LISTED FOR USE WITHIN 10 FEET OF A COOKING APPLIANCE.

REFLECTED CEILING PLAN LEGEND

GYP. BD. CLG., PTD.


8'-0" FRAMED CEILING HEIGHT A.F.F.

Ⓢ PHOTOELECTRIC CEILING MOUNTED SMOKE DETECTOR. HARDWIRED WITH BATTERY BACKUP. OWNER TO APPROVE SELECTION PRIOR TO PURCHASE. ALL SMOKE DETECTORS SHALL COMPLY WITH 2022 C.R.C. SECTION R314 AND SHALL BE 120V STATE FIRE MARSHAL APPROVED DEVICES INSTALLED IN ACCORDANCE WITH THEIR LISTING.


Ⓢ CARBON MONOXIDE DETECTOR COMBINATION SMOKE DETECTOR AND CARBON MONOXIDE DETECTOR TO BE CEILING MOUNTED. HARDWIRED WITH BATTERY BACKUP. OWNER TO APPROVE SELECTION PRIOR TO PURCHASE. CARBON MONOXIDE ALARMS COMBINED WITH SMOKE ALARMS SHALL COMPLY WITH 2022 C.R.C. SECTION 315, ALL APPLICABLE STANDARDS, AND REQUIREMENTS FOR LISTINGS AND APPROVAL BY THE OFFICE OF THE STATE FIRE MARSHAL.

LIGHTING NOTES

1. ALL PERMANENTLY INSTALLED LUMINAIRES SHALL BE CLASSIFIED HIGH LUMINOUS EFFICACY, AS SPECIFIED IN CEC 150.0(K). RECESSED DOWNLIGHT LUMINAIRES MUST CONTAIN LIGHT SOURCES THAT ARE JA8-CERTIFIED, MUST NOT CONTAIN SCREW-BASED LAMPS AND MUST NOT CONTAIN LIGHT SOURCES THAT ARE FOR USE IN ENCLOSED LUMINAIRES OR NOT FOR USE IN RECESSED LUMINAIRES.
2. FOR ENCLOSED LUMINAIRES AND RECESSED LUMINAIRES OTHER THAN CEILING-RECESSED DOWNLIGHTS, THE INSTALLED LIGHT SOURCES MUST BE JA8-COMPLIANT AND MEET THE ELEVATED TEMPERATURES TESTING REQUIREMENT.
3. THE FOLLOWING SPACES ARE REQUIRED TO HAVE AT LEAST ONE INSTALLED LUMINAIRE IN THE SPACE CONTROLLED BY AN OCCUPANCY OR VACANCY SENSORY PROVIDING AUTOMATIC-OFF FUNCTIONALITY:
 - A. BATHROOMS
 - B. GARAGES
 - C. LAUNDRY ROOMS
 - D. UTILITY ROOMS
 - E. WALK-IN CLOSETS
4. THE NUMBER OF BLANK ELECTRICAL BOXES MORE THAN 5 FEET ABOVE THE FINISHED FLOOR SHALL NOT BE GREATER THAN THE NUMBER OF BEDROOMS. THESE BOXES SHALL BE CONTROLLED BY A DIMMER, VACANCY SENSOR, OR FAN SPEED CONTROL. CEC 150.0(K)8.
5. EXHAUST FANS (EXCLUDING KITCHEN EXHAUST HOOD) SHALL BE SWITCHED SEPARATE FROM LIGHTING (OR UTILIZE A DEVICE WHERE LIGHTING CAN BE TURNED OFF WHILE FAN IS RUNNING).
6. PROVIDE SEPARATE SWITCHING FOR ANY UNDER CABINET LIGHTING FROM OTHER LIGHTING SYSTEMS CEC150.0(K)2L.
7. ALL RECESSED DOWNLIGHT LUMINAIRES IN CEILINGS SHALL MEET ALL OF THE FOLLOWING REQUIREMENTS:
 - A. BE LISTED, AS DEFINED ON SECTION 100.1, FOR ZERO CLEARANCE INSULATION CONTACT (IC) BY UNDERWRITERS LABORATORY OR OTHER NATIONALLY RECOGNIZED TESTING/RATING LABORATORY; AND HAVE A LABEL THAT CERTIFIES THE LUMINAIRE IS AIRTIGHT WITH AIR LEAKAGE LESS THAN 2.0 CFM AT 75 PASCALS WHEN TESTED IN ACCORDANCE WITH ASTM E283. ANY EXHAUST FAN HOUSING SHALL NOT BE REQUIRED TO BE CERTIFIED AIRTIGHT; AND
 - B. BE SEALED WITH A GASKET OR CAULK BETWEEN THE LUMINAIRE HOUSING AND CEILING, AND SHALL HAVE ALL AIR LEAK PATHS BETWEEN CONDITIONED AND UNCONDITIONED SPACES SEALED WITH A GASKET OUR CAULK; AND
 - C. FOR LUMINAIRES WITH HARDWIRED BALLASTS OR DRIVERS, ALLOW BALLAST OR DRIVER MAINTENANCE AND REPLACEMENT TO BE READILY ACCESSIBLE TO BUILDING OCCUPANTS FROM BELOW CEILING WITHOUT REQUIRING THE CUTTING OF HOLES IN THE CEILING; AND
 - D. SHALL NOT CONTAIN SCREW-BASED SOCKETS; AND
 - E. SHALL CONTAIN LIGHT SOURCES THAT COMPLY WITH REFERENCES JOINT APPENDIX JA8, INCLUDING THE ELEVATED TEMPERATURE REQUIREMENTS, AND THAT ARE MARKED "JAS-2022-E" AS SPECIFIED IN REFERENCE JOINT APPENDIX JA8.
8. ALL OUTDOOR LIGHTING SHALL BE HIGH EFFICACY WITH MANUAL ON/OFF SWITCH AND ONE OF THE FOLLOWING IN ACCORDANCE WITH CEC 150.0(K)3
 - A. PHOTOCONTROL AND MOTION SENSOR
 - B. PHOTOCONTROL AND AUTO TIME SWITCH CONTROL
 - C. ASTRONOMICAL TIME SWITCH CONTROL
 - D. ENERGY MANAGEMENT CONTROL SYSTEMS
9. ALL LIGHT FIXTURES LOCATED IN TUB OR SHOWER ENCLOSURE SHALL BE LABELLED "SUITABLE FOR WET LOCATIONS" CEC 410.10A
10. ALL EXTERIOR LIGHTING TO COMPLY WITH THE DARK SKY REGULATION; FIXTURES MUST HAVE A FULLY SHIELDED TOP DIRECTING THE LIGHT DOWNWARD AND A COLOR TEMPERATURE OF 3000K OR LESS.
11. STORAGE OR EQUIPMENT SPACES. FOR ATTICS, UNDERFLOOR SPACES, UTILITY ROOMS, AND BASEMENTS, AT LEAST ONE LIGHTING OUTLET CONTAINING A SWITCH OR CONTROLLED BY A WALL SWITCH SHALL BE INSTALLED WHERE THESE SPACES ARE USED FOR STORAGE OR CONTAIN EQUIPMENT REQUIRING SERVICING OR REPLACEMENT. AT LEAST ONE POINT OF CONTROL SHALL BE AT THE USUAL POINT OF ENTRY TO THESE SPACES. THE LIGHTING OUTLET SHALL BE PROVIDED AT OR NEAR THE EQUIPMENT REQUIRING SERVICING OR REPLACEMENT. CEC 210.70(A)(3)

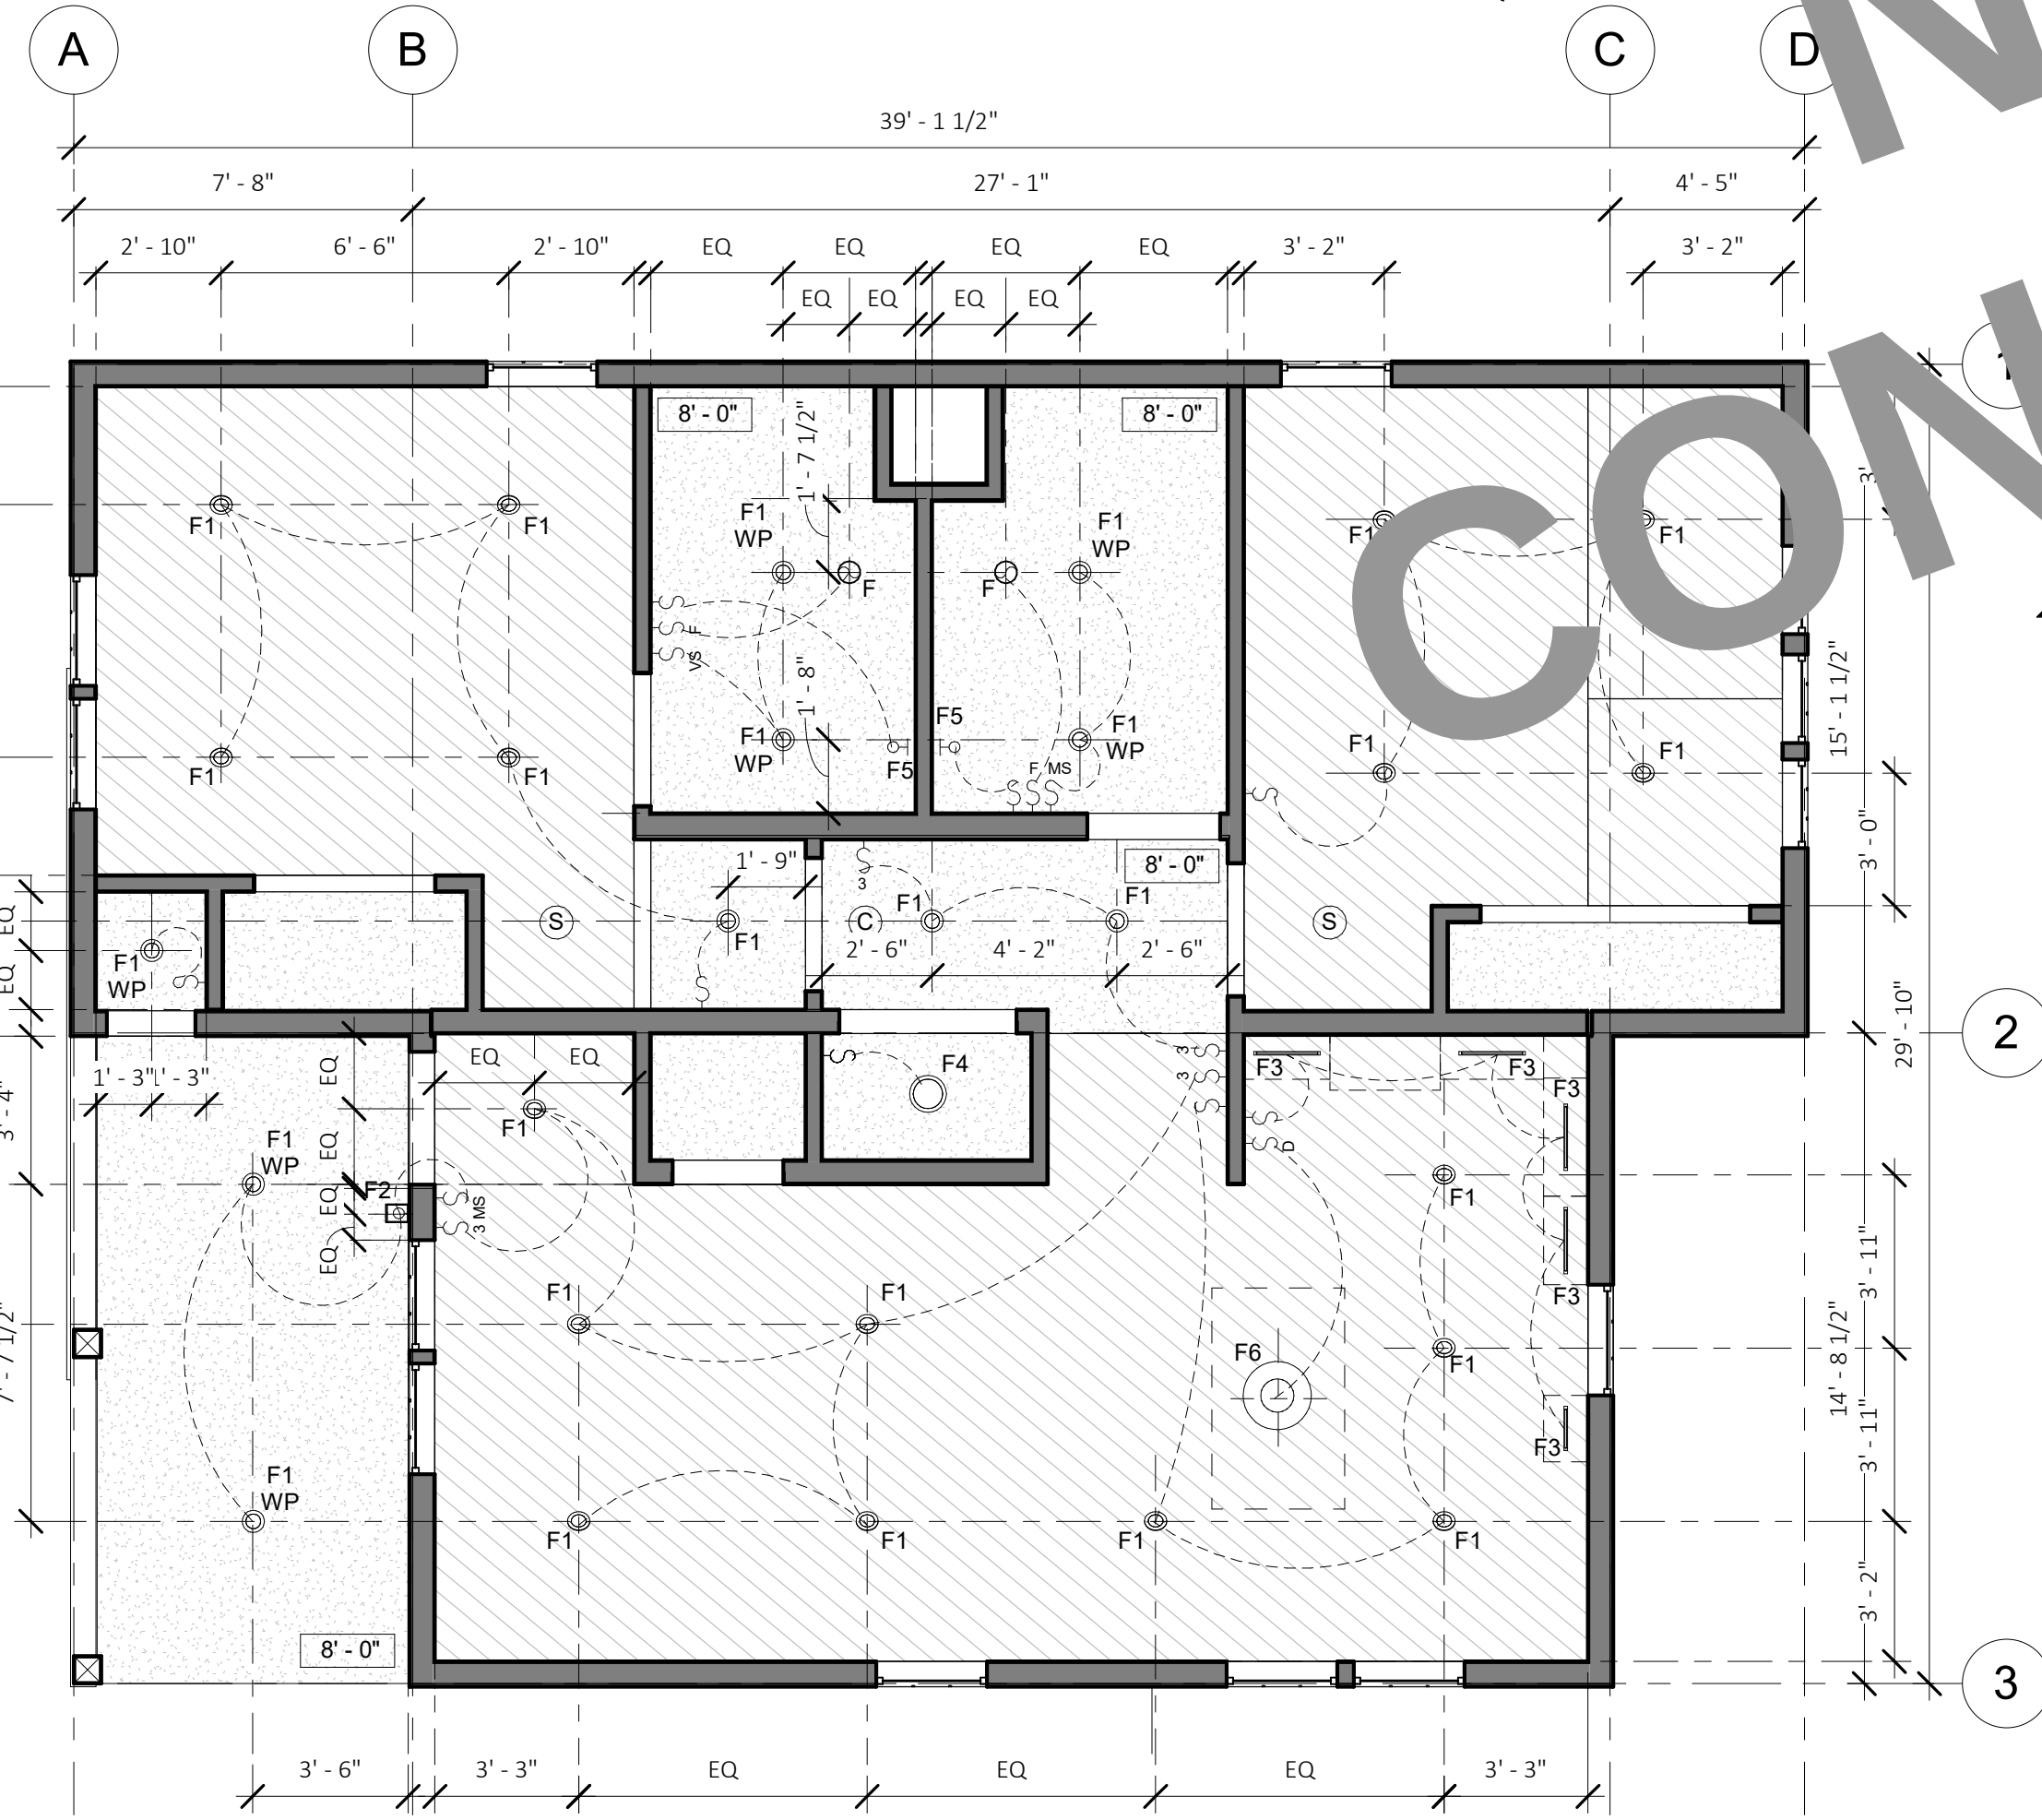

2 RCP - TWO BEDROOM
1/4" = 1'-0"

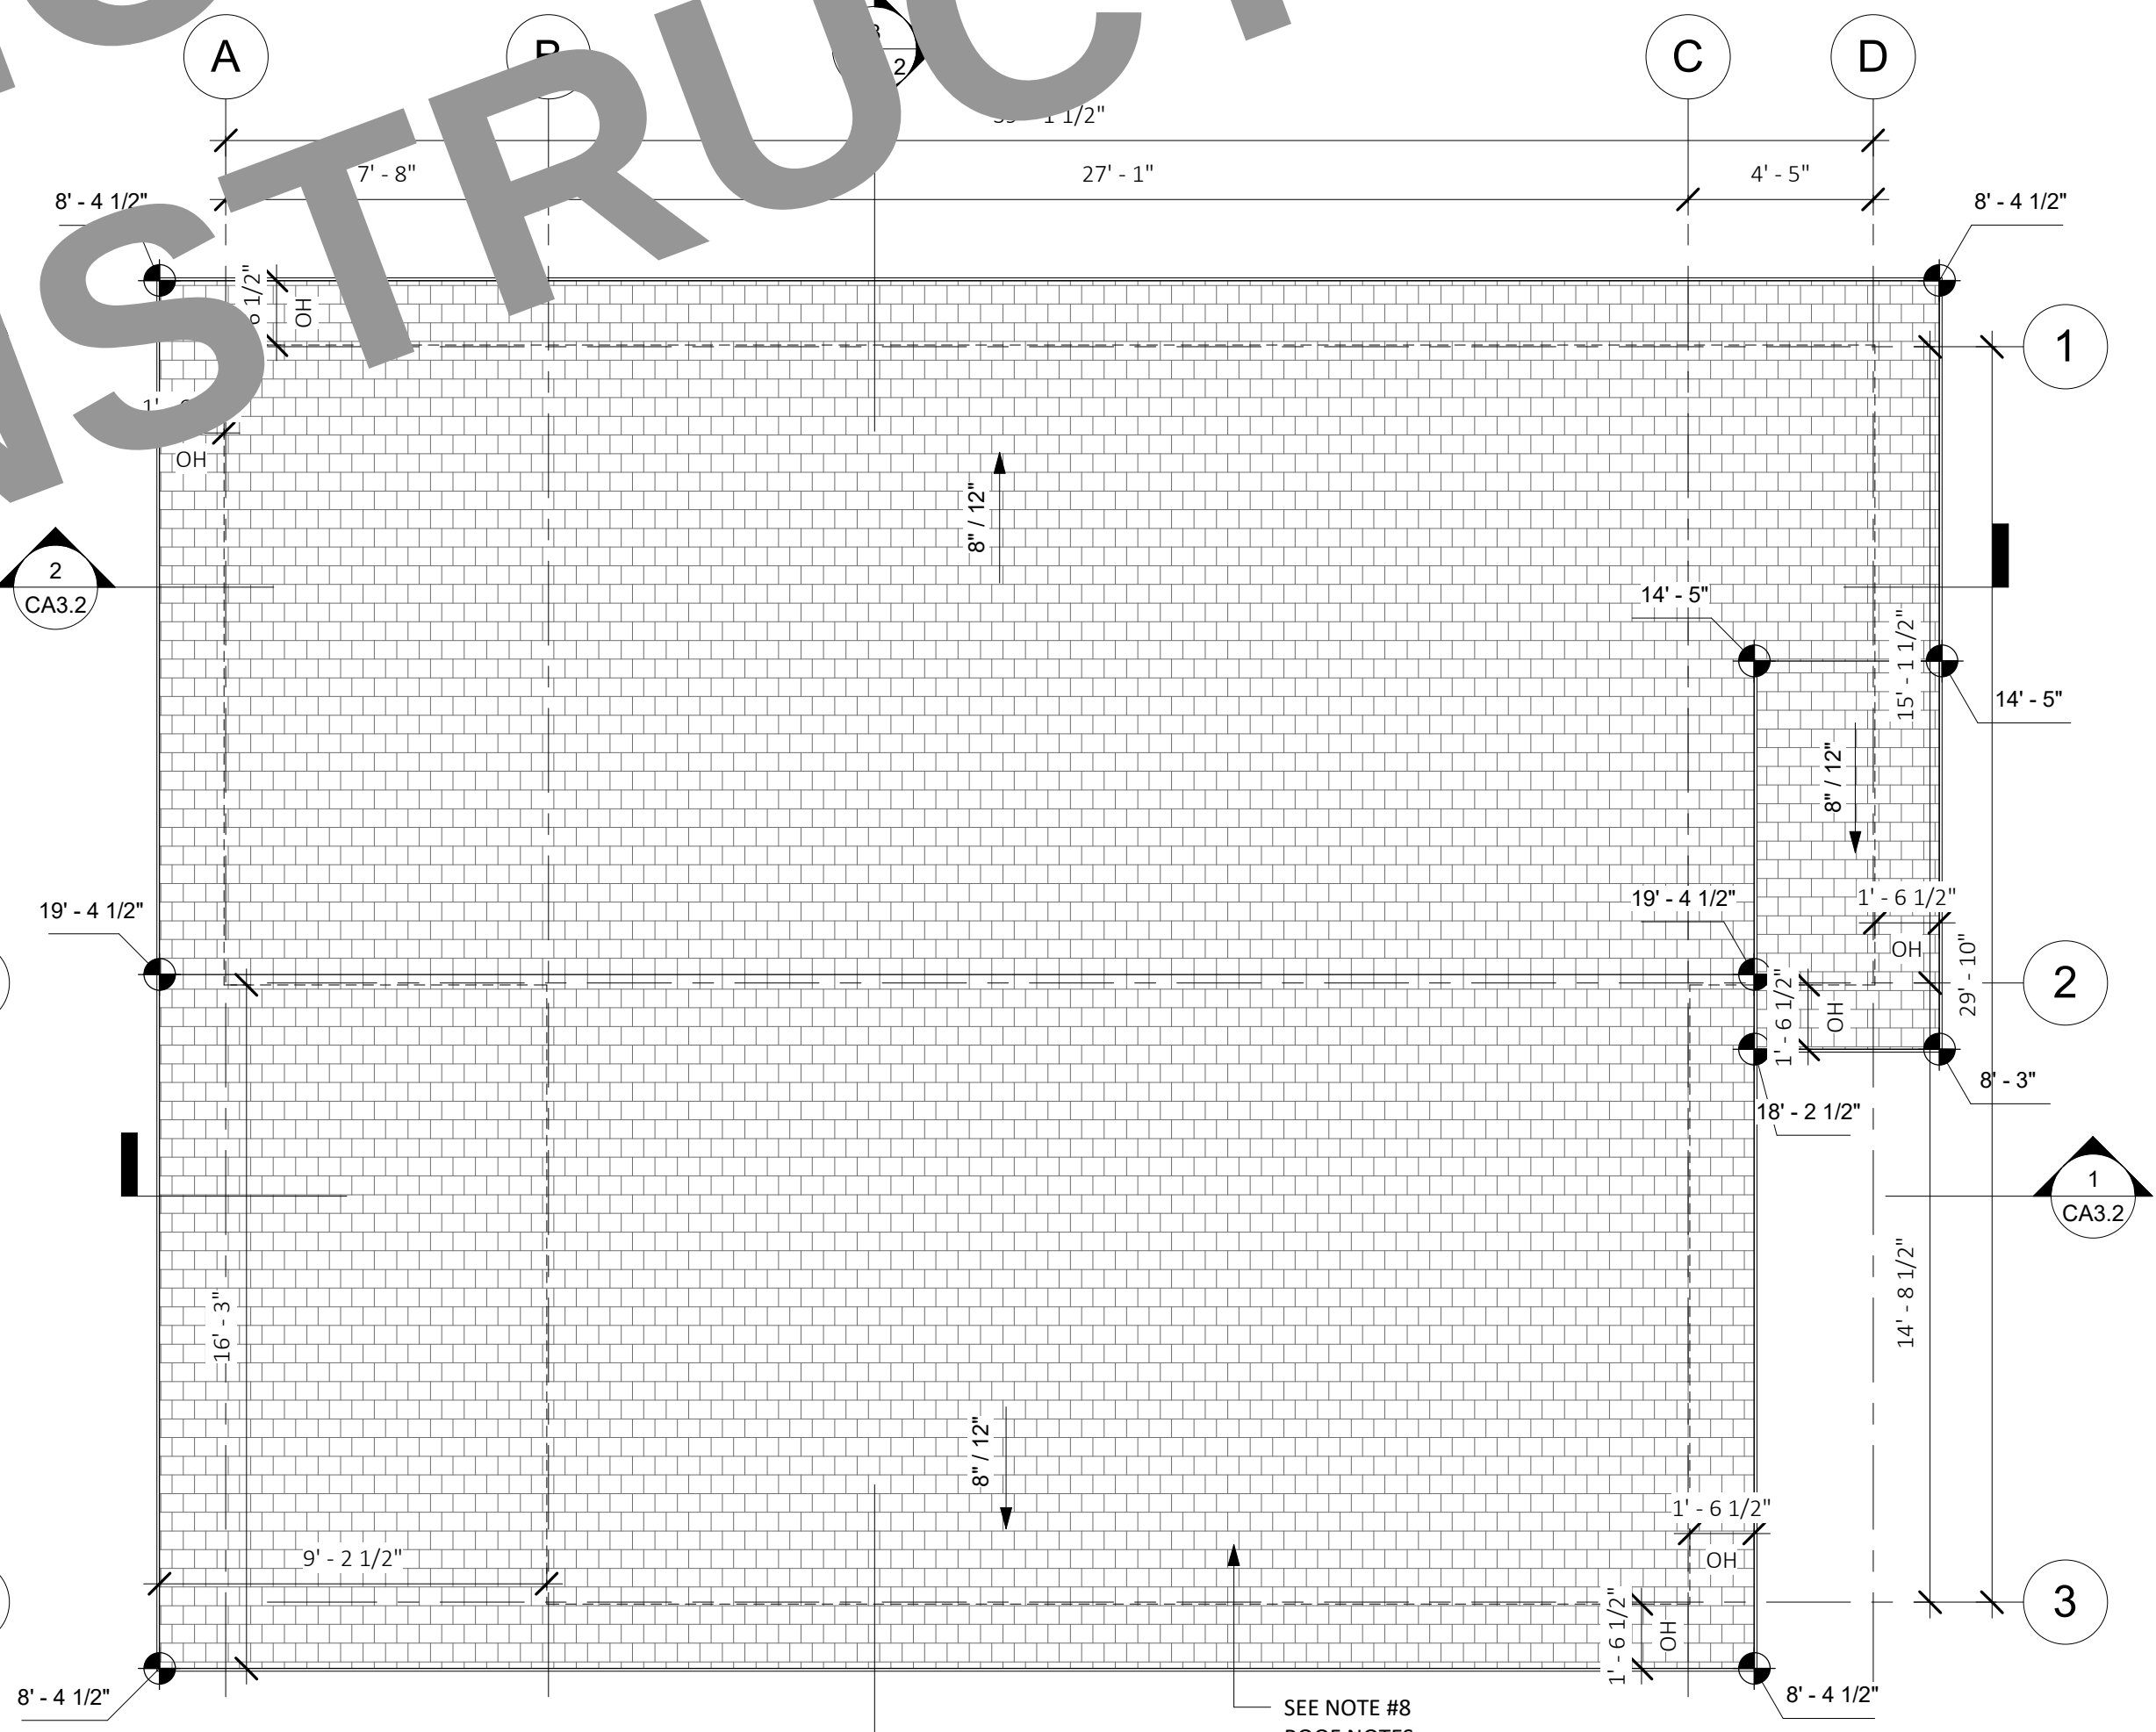

1 ROOF PLAN - GOLDRUSH
1/4" = 1'-0"



189 WALNUT AVENUE
SANTA CRUZ, CA 95060
WORKBENCHBUILT.COM
P: 831.227.2217

BY USING THESE PRE-DESIGNED ADU PLANS, THE RECIPIENT IS ACKNOWLEDGING ACCEPTANCE OF THE FOLLOWING CONDITIONS.

1. THE USE OF THIS INFORMATION IS RESTRICTED TO THE ORIGINAL PROJECT FOR WHICH IT WAS PREPARED. THE RECIPIENT OR BY OTHERS WILL BE AT THE RECIPIENT'S RISK AND FULL LEGAL RESPONSIBILITY. FURTHERMORE, THE RECIPIENT WILL, TO THE FULLEST EXTENT PERMITTED BY LAW, INDEMNIFY AND HOLD WORKBENCH AND THE COUNTY OF PLUMAS HARMLESS FROM ANY AND ALL CLAIMS, SUITS, LIABILITY, DEMANDS, JUDGMENTS, OR COSTS ARISING OUT OF OR RESULTING THERE FROM ON ACCOUNT OF ANY INJURY, DEATH, DAMAGE OR LOSS TO PERSONS OR PROPERTY.

2. THE RECIPIENT RECOGNIZES AND ACKNOWLEDGES THAT THE USE OF THIS INFORMATION WILL BE AT THEIR SOLE RISK AND WITHOUT ANY LIABILITY OR LEGAL EXPOSURE TO WORKBENCH OR THE COUNTY OF PLUMAS. NO WARRANTIES OF ANY NATURE, WHETHER EXPRESS OR IMPLIED, SHALL ATTACH TO THESE DOCUMENTS AND THE INFORMATION CONTAINED THEREIN. ANY USE, REUSE, OR ALTERATION OF THESE DOCUMENTS BY THE RECIPIENT OR BY OTHERS WILL BE AT THE RECIPIENT'S RISK AND FULL LEGAL RESPONSIBILITY. FURTHERMORE, THE RECIPIENT WILL, TO THE FULLEST EXTENT PERMITTED BY LAW, INDEMNIFY AND HOLD WORKBENCH AND THE COUNTY OF PLUMAS HARMLESS FROM ANY AND ALL CLAIMS, SUITS, LIABILITY, DEMANDS, JUDGMENTS, OR COSTS ARISING OUT OF OR RESULTING THERE FROM ON ACCOUNT OF ANY INJURY, DEATH, DAMAGE OR LOSS TO PERSONS OR PROPERTY.

3. THE DESIGNS REPRESENTED BY THESE PLANS ARE COPYRIGHTED AND SUBJECT TO COPYRIGHT PROTECTION. IF THE RECIPIENT DOES NOT AGREE WITH THE ABOVE CONDITIONS, THE RECIPIENT SHOULD NOT PROCEED BEYOND THIS DISCLAIMER.

PLUMAS COUNTY
PRE-DESIGNED ADU
PLAN C- TWO BEDROOM ADU
990 GSF


NOT FOR
CONSTRUCTION

C - GOLDRUSH -
ROOF PLAN,
ELECTRICAL & RCP

A3.1

SCALE: AS NOTED

12/14/2023 10:30:13 AM

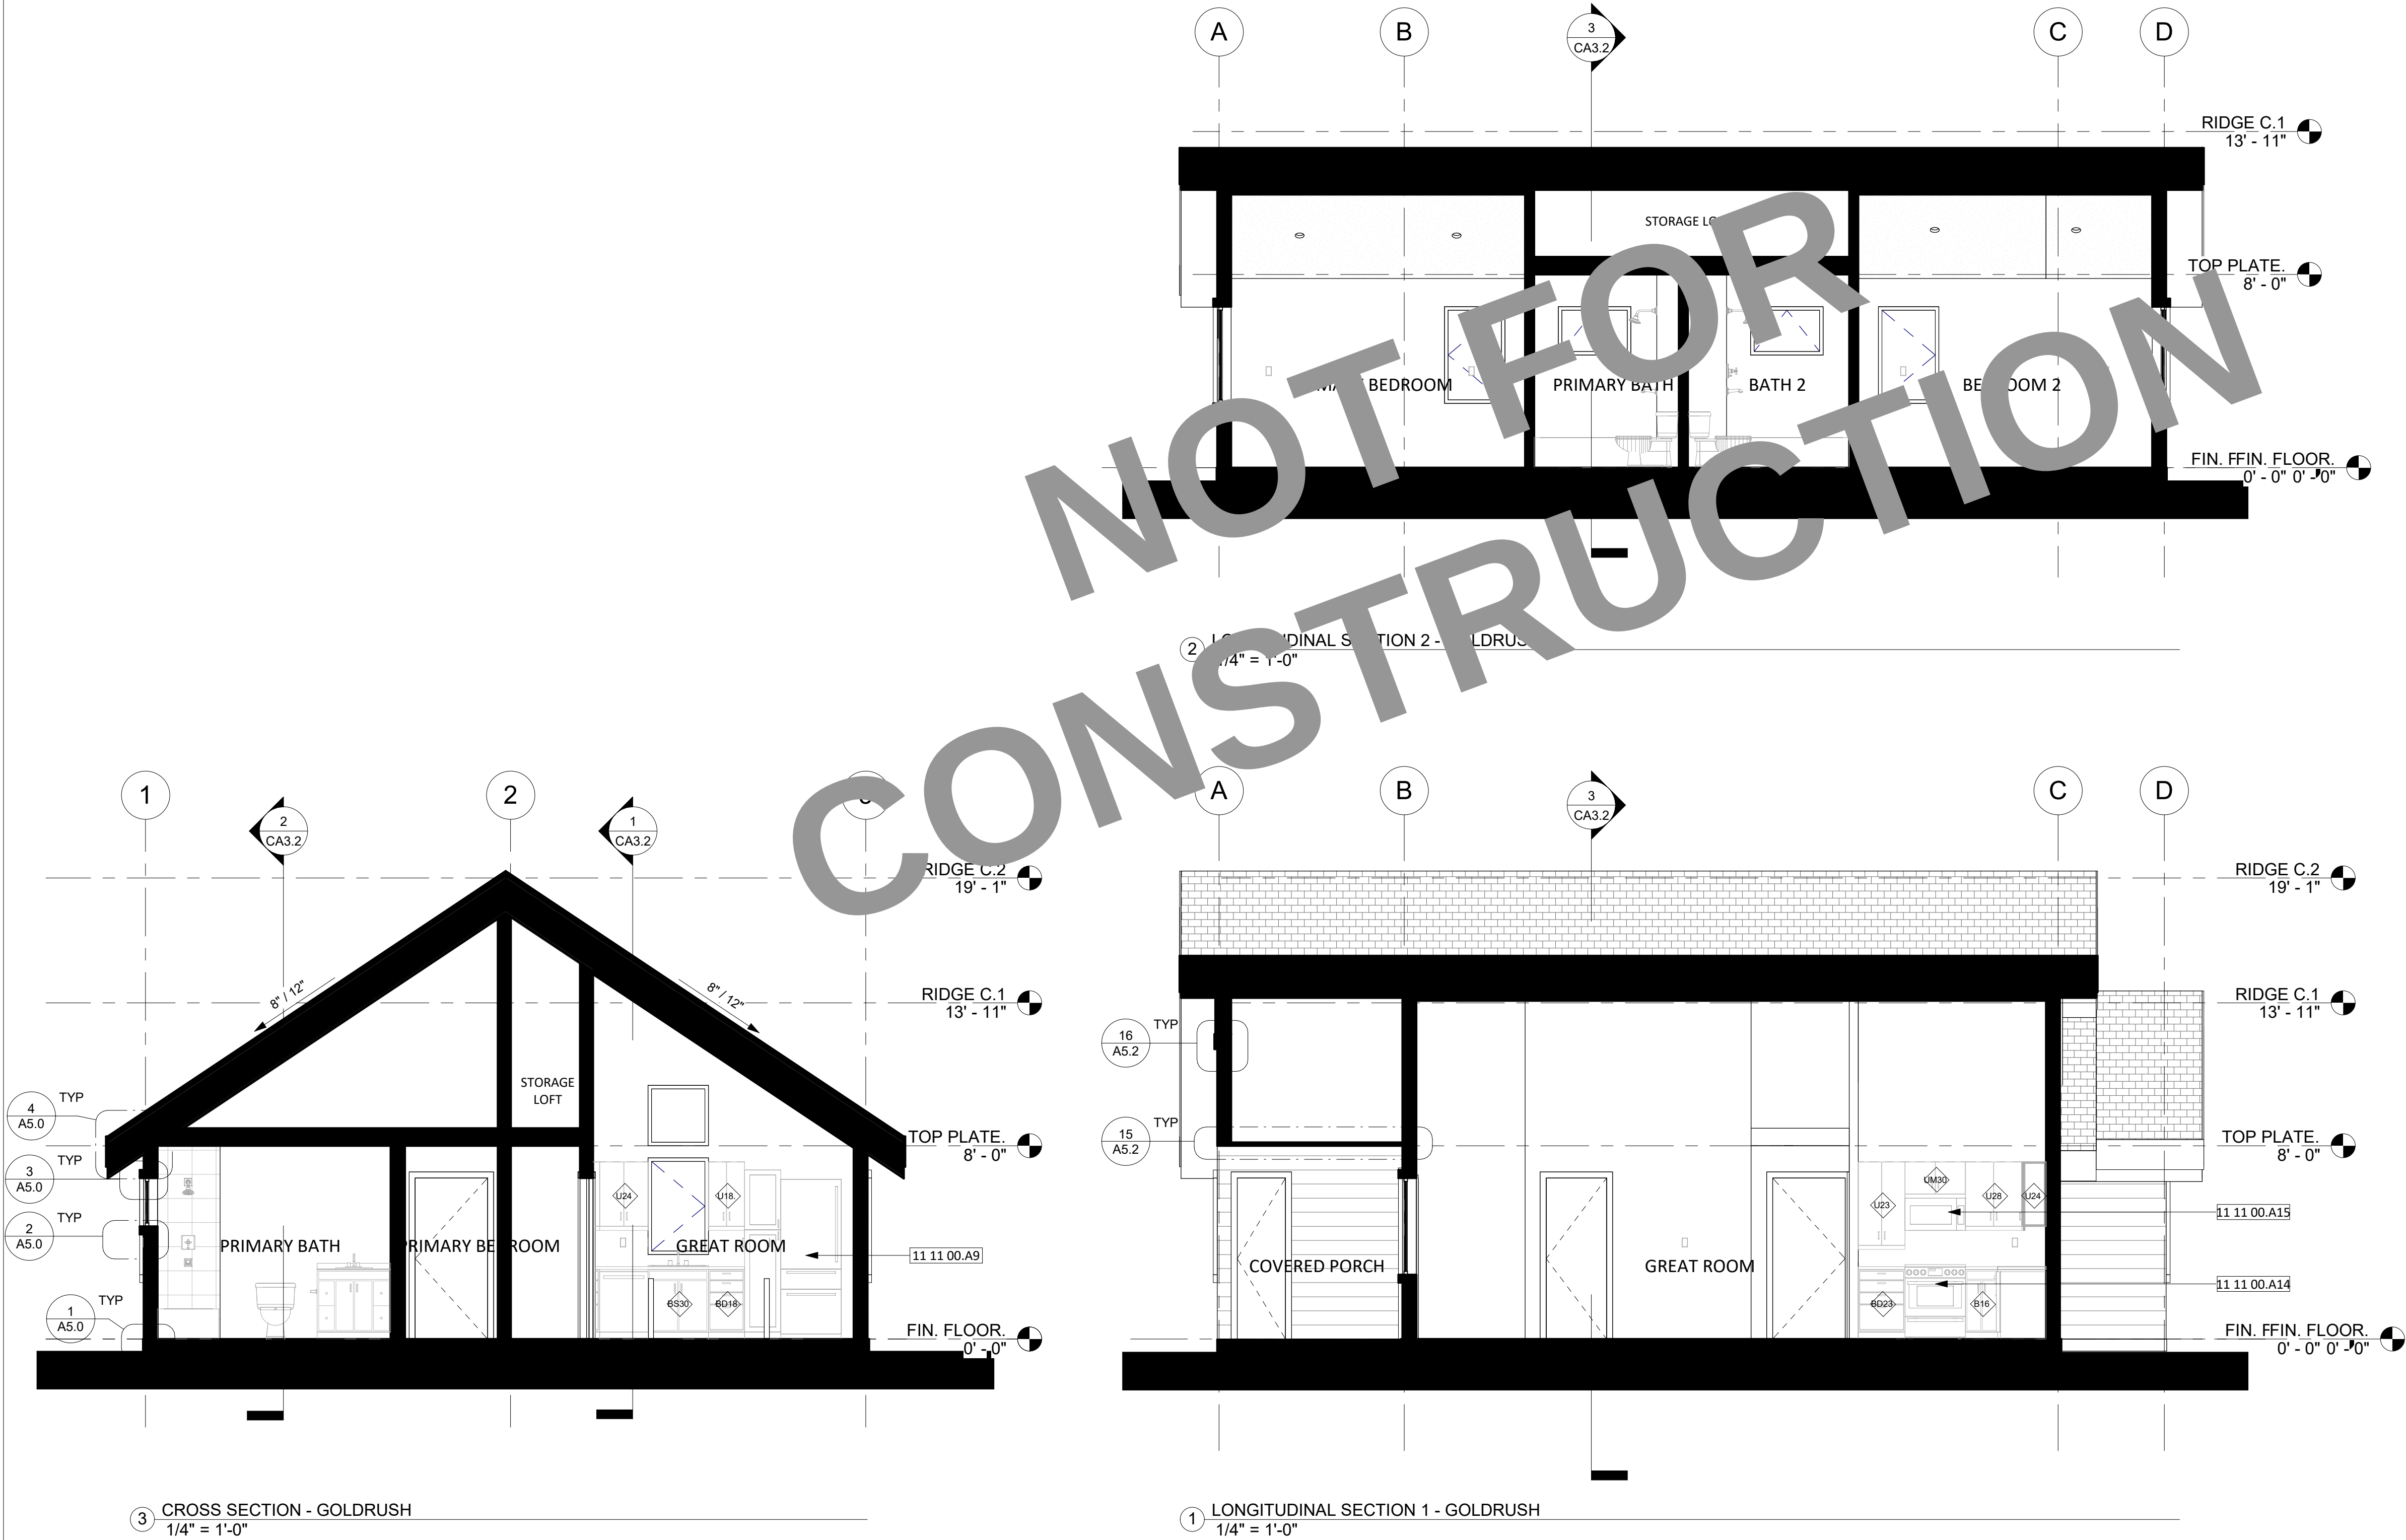

KITCHEN KEYNOTES

TAG	DESCRIPTION
CABINET WIDTH	
B16	16" BASE CABINET
BD18	18" BASE CABINET - DRAWERS
BD20	20" BASE CABINET - DRAWERS
BD23	23" BASE CABINET - DRAWERS
U18.	24" UPPER CABINET
U23	23" UPPER CABINET
U24	24" UPPER CABINET
U28	28" UPPER CABINET
U32	27" UPPER CABINET
UM30	30" UPPER CABINET - ABOVE MICROWAVE

APPLIANCES	
11 11 00.A1	24" CLOTHES DRYER (HOMEOWNER PROVIDED)
11 11 00.A2	24" CLOTHES WASHER (HOMEOWNER PROVIDED)
11 11 00.A4	24" DISHWASHER
11 11 00.A8	24" STACKED CLOTHES DRYER
11 11 00.A14	30" ELECTRIC RANGE
11 11 00.A15	30" MICROWAVE / HOOD VENT COMBO UNIT
11 11 00.A9	30" REFRIGERATOR

PLUMBING	
22 40 00.A4	30" KITCHEN SINK/FAUCET


workbench

189 WALNUT AVENUE
SANTA CRUZ, CA 95060
WORKBENCHBUILT.COM
P: 831.227.2217

BY USING THESE PRE-DESIGNED ADU PLANS, THE RECIPIENT IS ACKNOWLEDGING ACCEPTANCE OF THE FOLLOWING CONDITIONS.

1. THE USE OF THIS INFORMATION IS RESTRICTED TO THE ORIGINAL PROJECT FOR WHICH IT WAS PREPARED (THE PRE-DESIGNED ADU PLANS FOR THE COUNTY OF PLUMAS, CALIFORNIA). USE OF THESE PLANS DOES NOT ELIMINATE OR REDUCE THE RECIPIENT'S RESPONSIBILITY TO VERIFY ANY AND ALL INFORMATION RELEVANT TO THE RECIPIENT'S WORK AND RESPONSIBILITY ON THIS PROJECT. WORKBENCH AND/OR THE COUNTY OF PLUMAS SHALL NOT BE RESPONSIBLE FOR TRANSLATION ERRORS.

2. THE RECIPIENT RECOGNIZES AND ACKNOWLEDGES THAT THE USE OF THIS INFORMATION WILL BE AT THEIR SOLE RISK AND WITHOUT ANY LIABILITY OR LEGAL EXPOSURE TO WORKBENCH OR THE COUNTY OF PLUMAS. NO WARRANTIES OF ANY NATURE, WHETHER EXPRESS OR IMPLIED, SHALL ATTACH TO THESE DOCUMENTS AND THE INFORMATION CONTAINED THEREON. ANY USE, REUSE, OR ALTERATION OF THESE DOCUMENTS BY THE RECIPIENT OR BY OTHERS WILL BE AT THE RECIPIENT'S RISK AND FULL LEGAL RESPONSIBILITY. FURTHERMORE, THE RECIPIENT WILL, TO THE FULLEST EXTENT PERMITTED BY LAW, INDEMNIFY AND HOLD WORKBENCH AND THE COUNTY OF PLUMAS HARMLESS FROM ANY AND ALL CLAIMS, SUITS, LIABILITY, DEMANDS, JUDGMENTS, OR COSTS ARISING OUT OF OR RESULTING THERE FROM ON ACCOUNT OF ANY INJURY, DEATH, DAMAGE OR LOSS TO PERSONS OR PROPERTY.

3. THE DESIGNS REPRESENTED BY THESE PLANS ARE COPYRIGHTED AND SUBJECT TO COPYRIGHT PROTECTION. IF THE RECIPIENT DOES NOT AGREE WITH THE ABOVE CONDITIONS, THE RECIPIENT SHOULD NOT PROCEED BEYOND THIS DISCLAIMER.

PLUMAS COUNTY
PRE-DESIGNED ADU
PLAN C - TWO BEDROOM ADU
990 GSF


NOT FOR
CONSTRUCTION

C - GOLDRUSH -
SECTIONS


A3.2

SCALE: AS NOTED


12/14/2023 10:30:17 AM

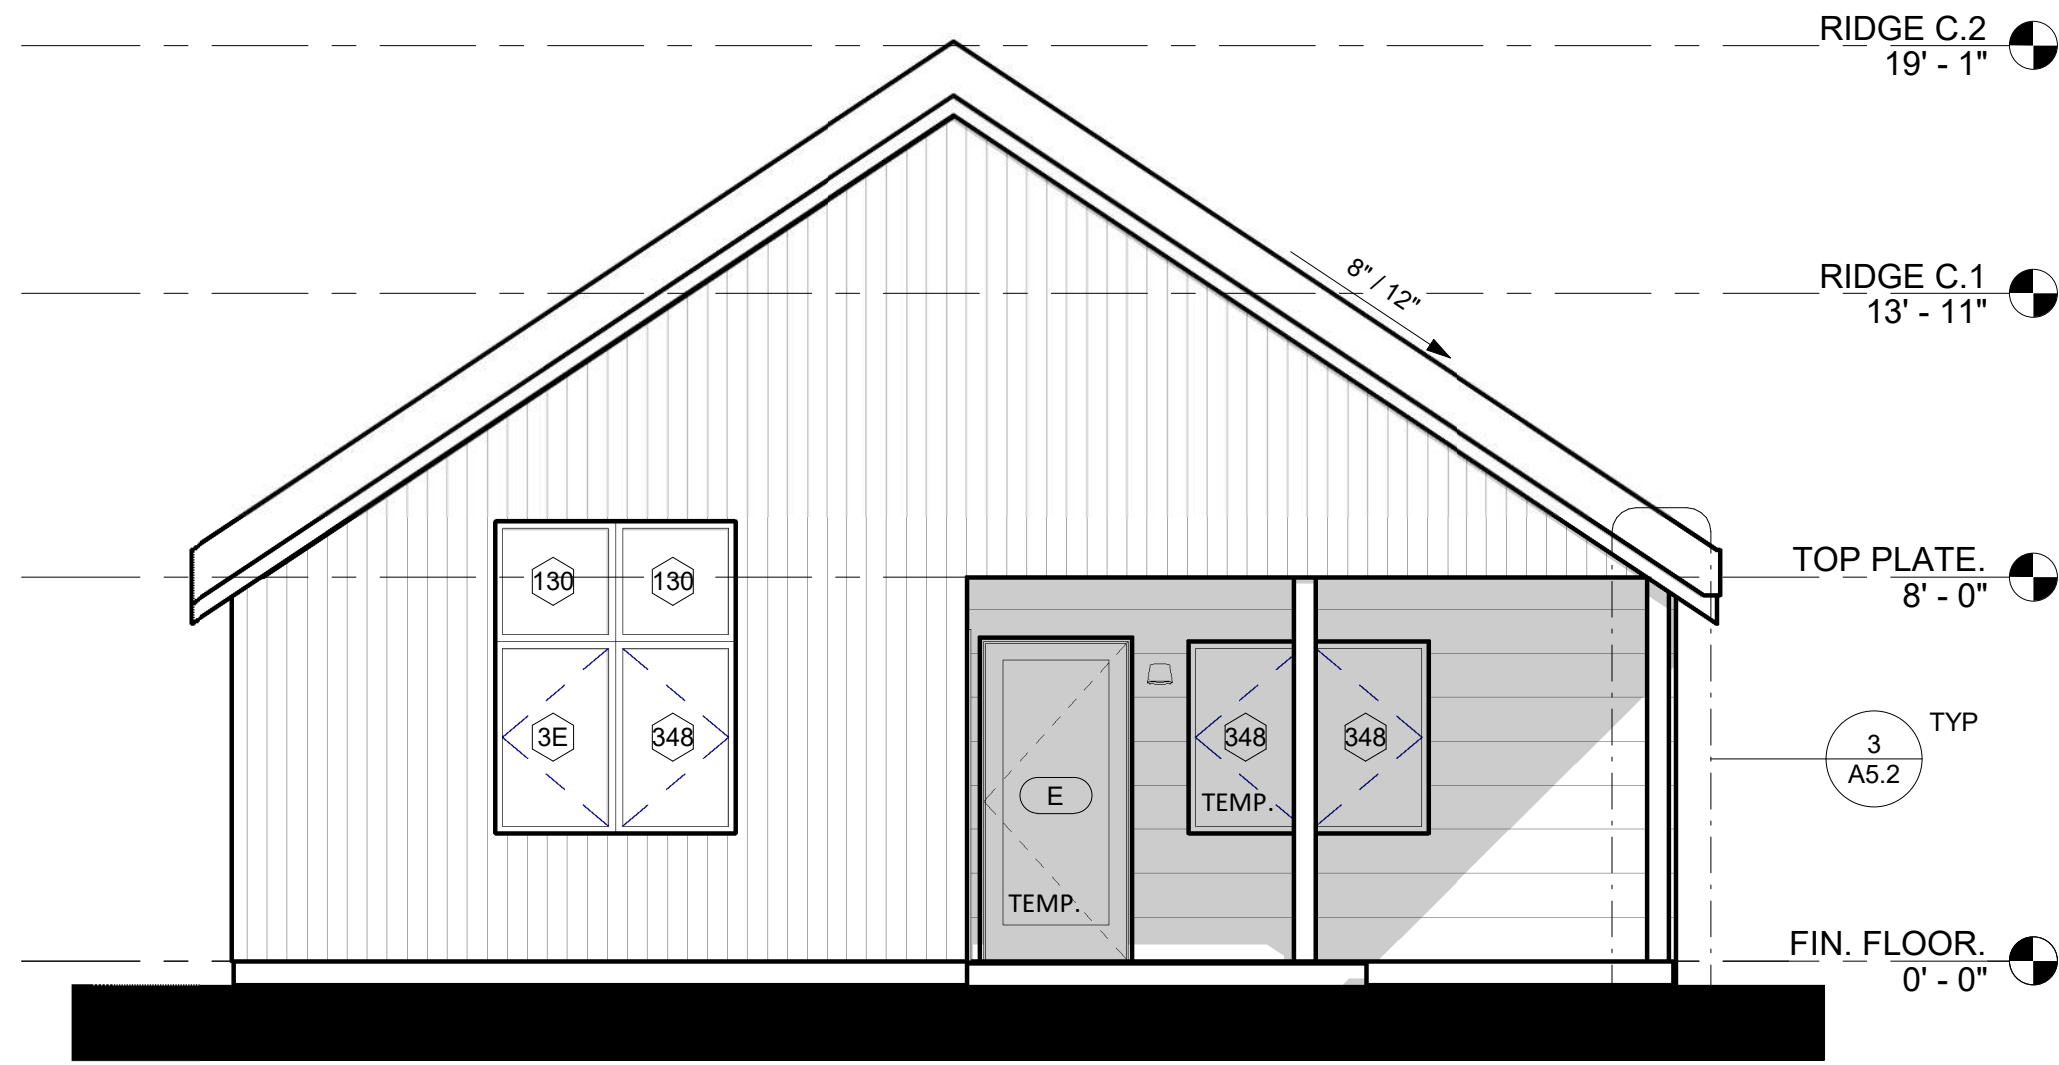


3 LEFT ELEVATION - MEADOW
1/4" = 1'-0"

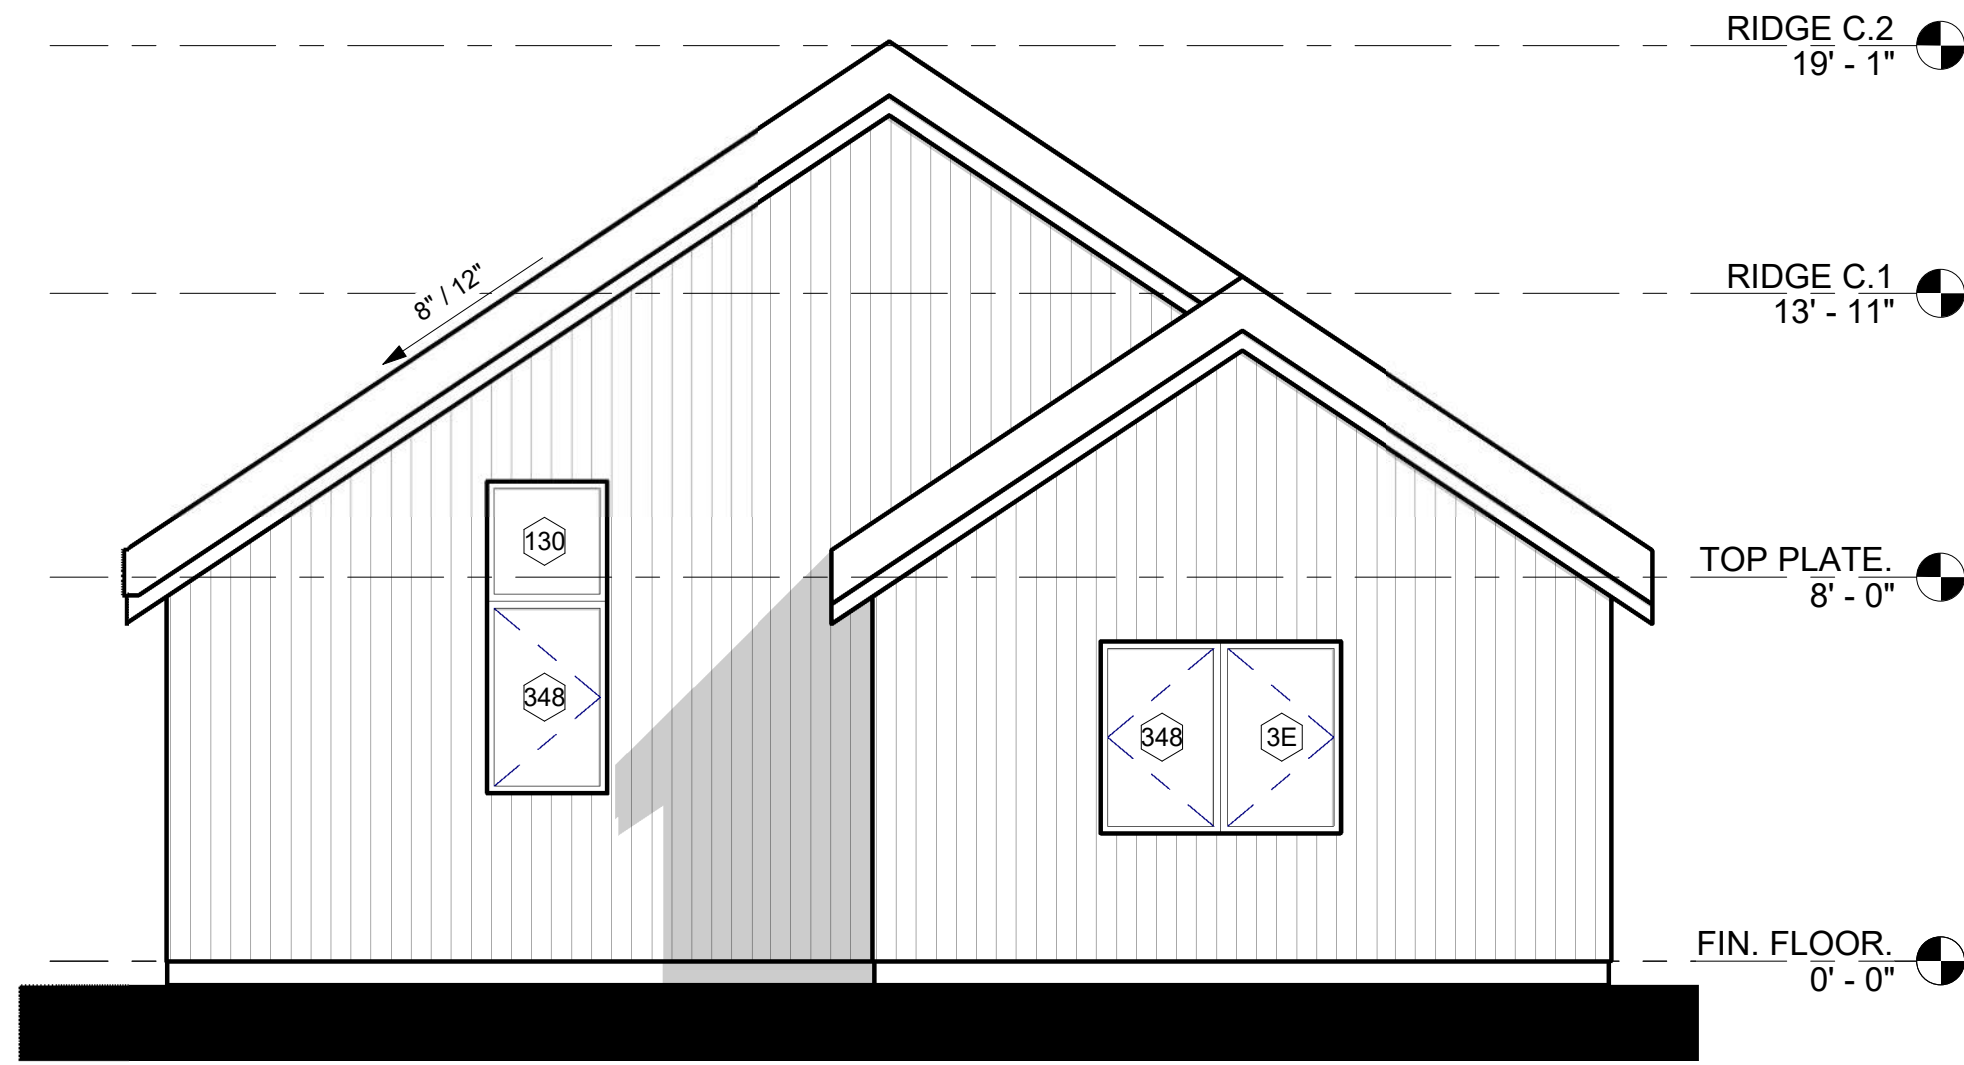


4 RIGHT ELEVATION - MEADOW
1/4" = 1'-0"

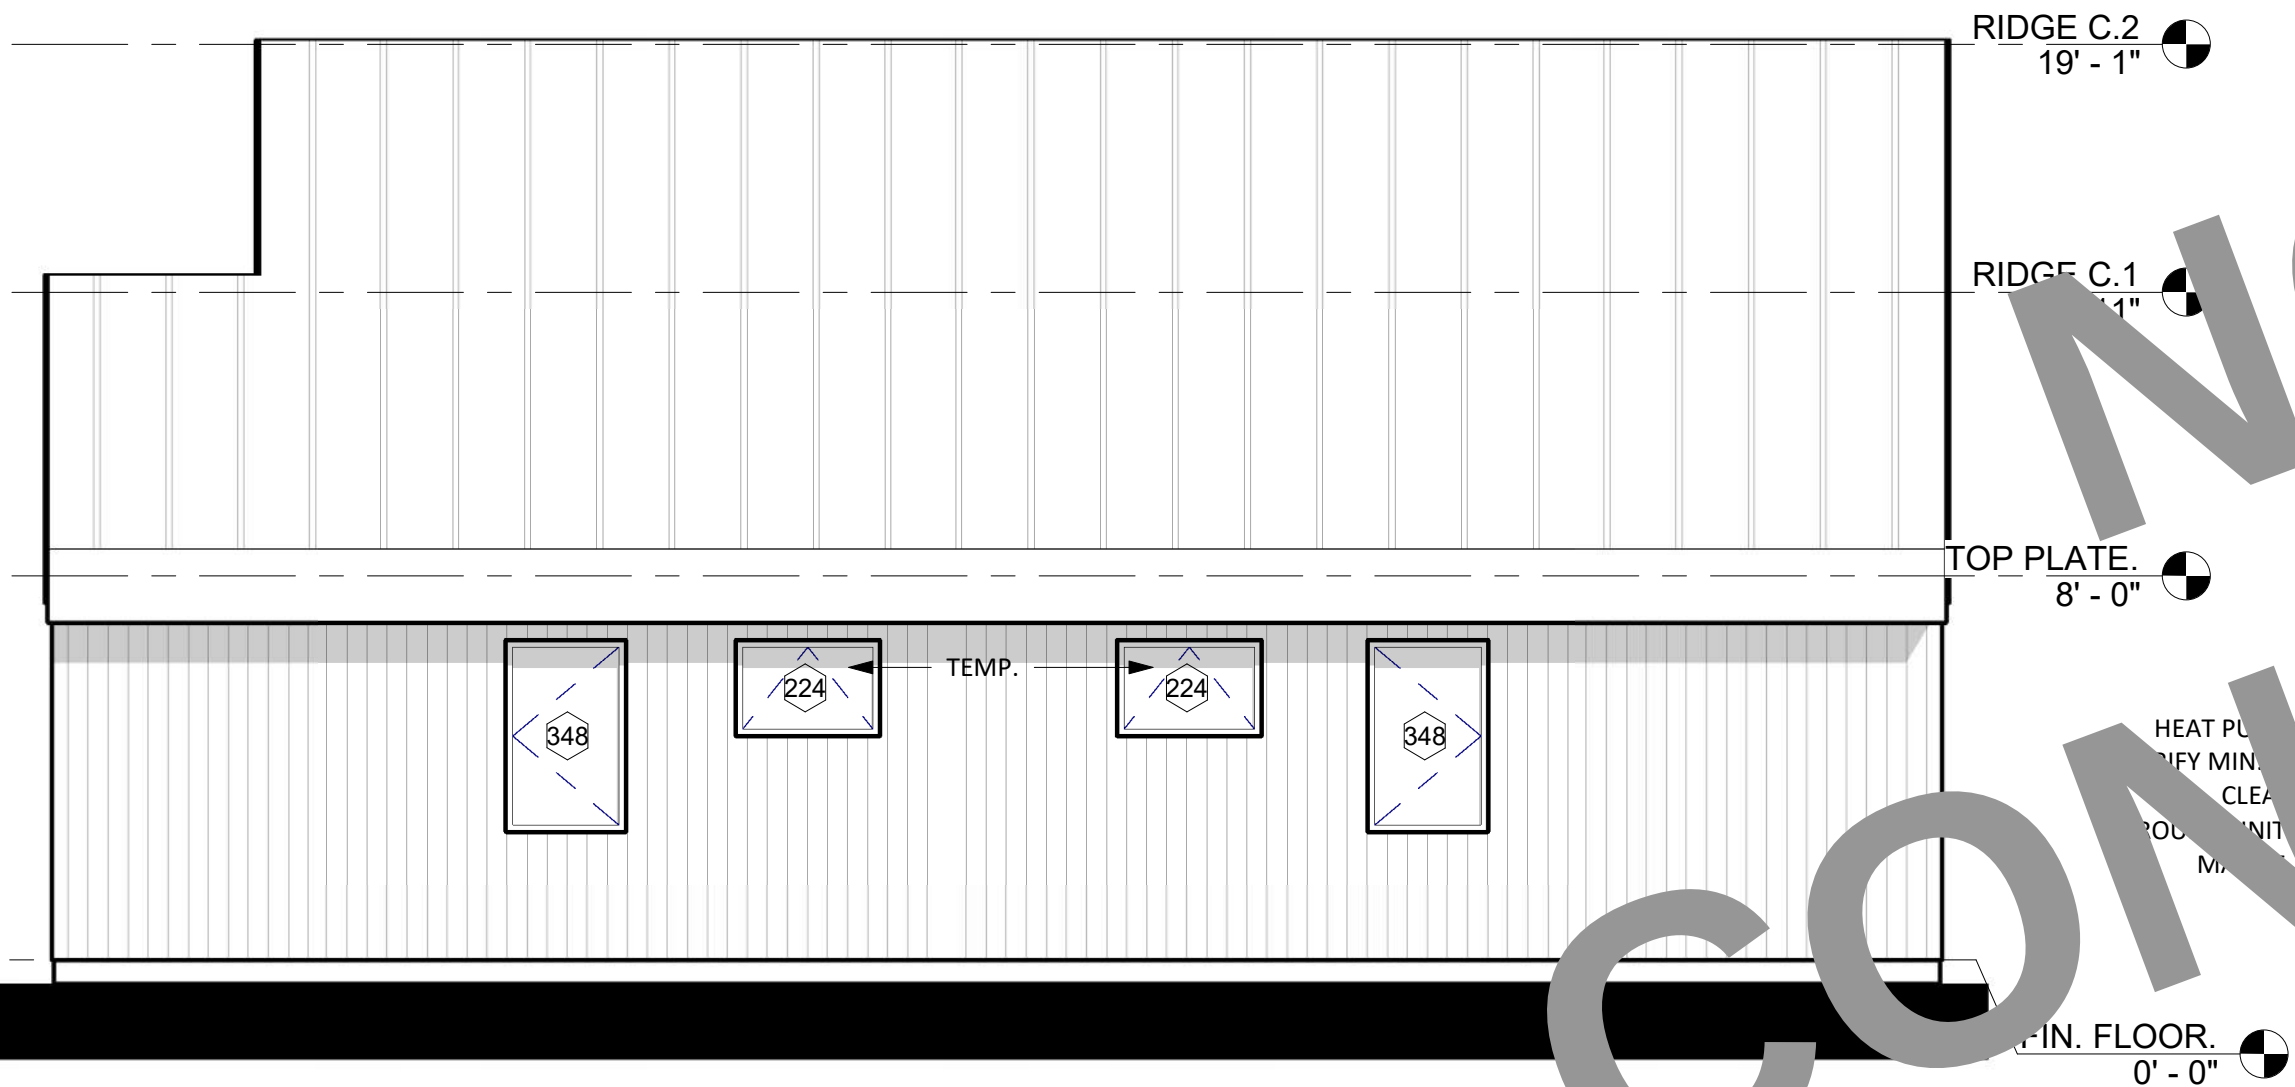

2 REAR ELEVATION - MEADOW
1/4" = 1'-0"

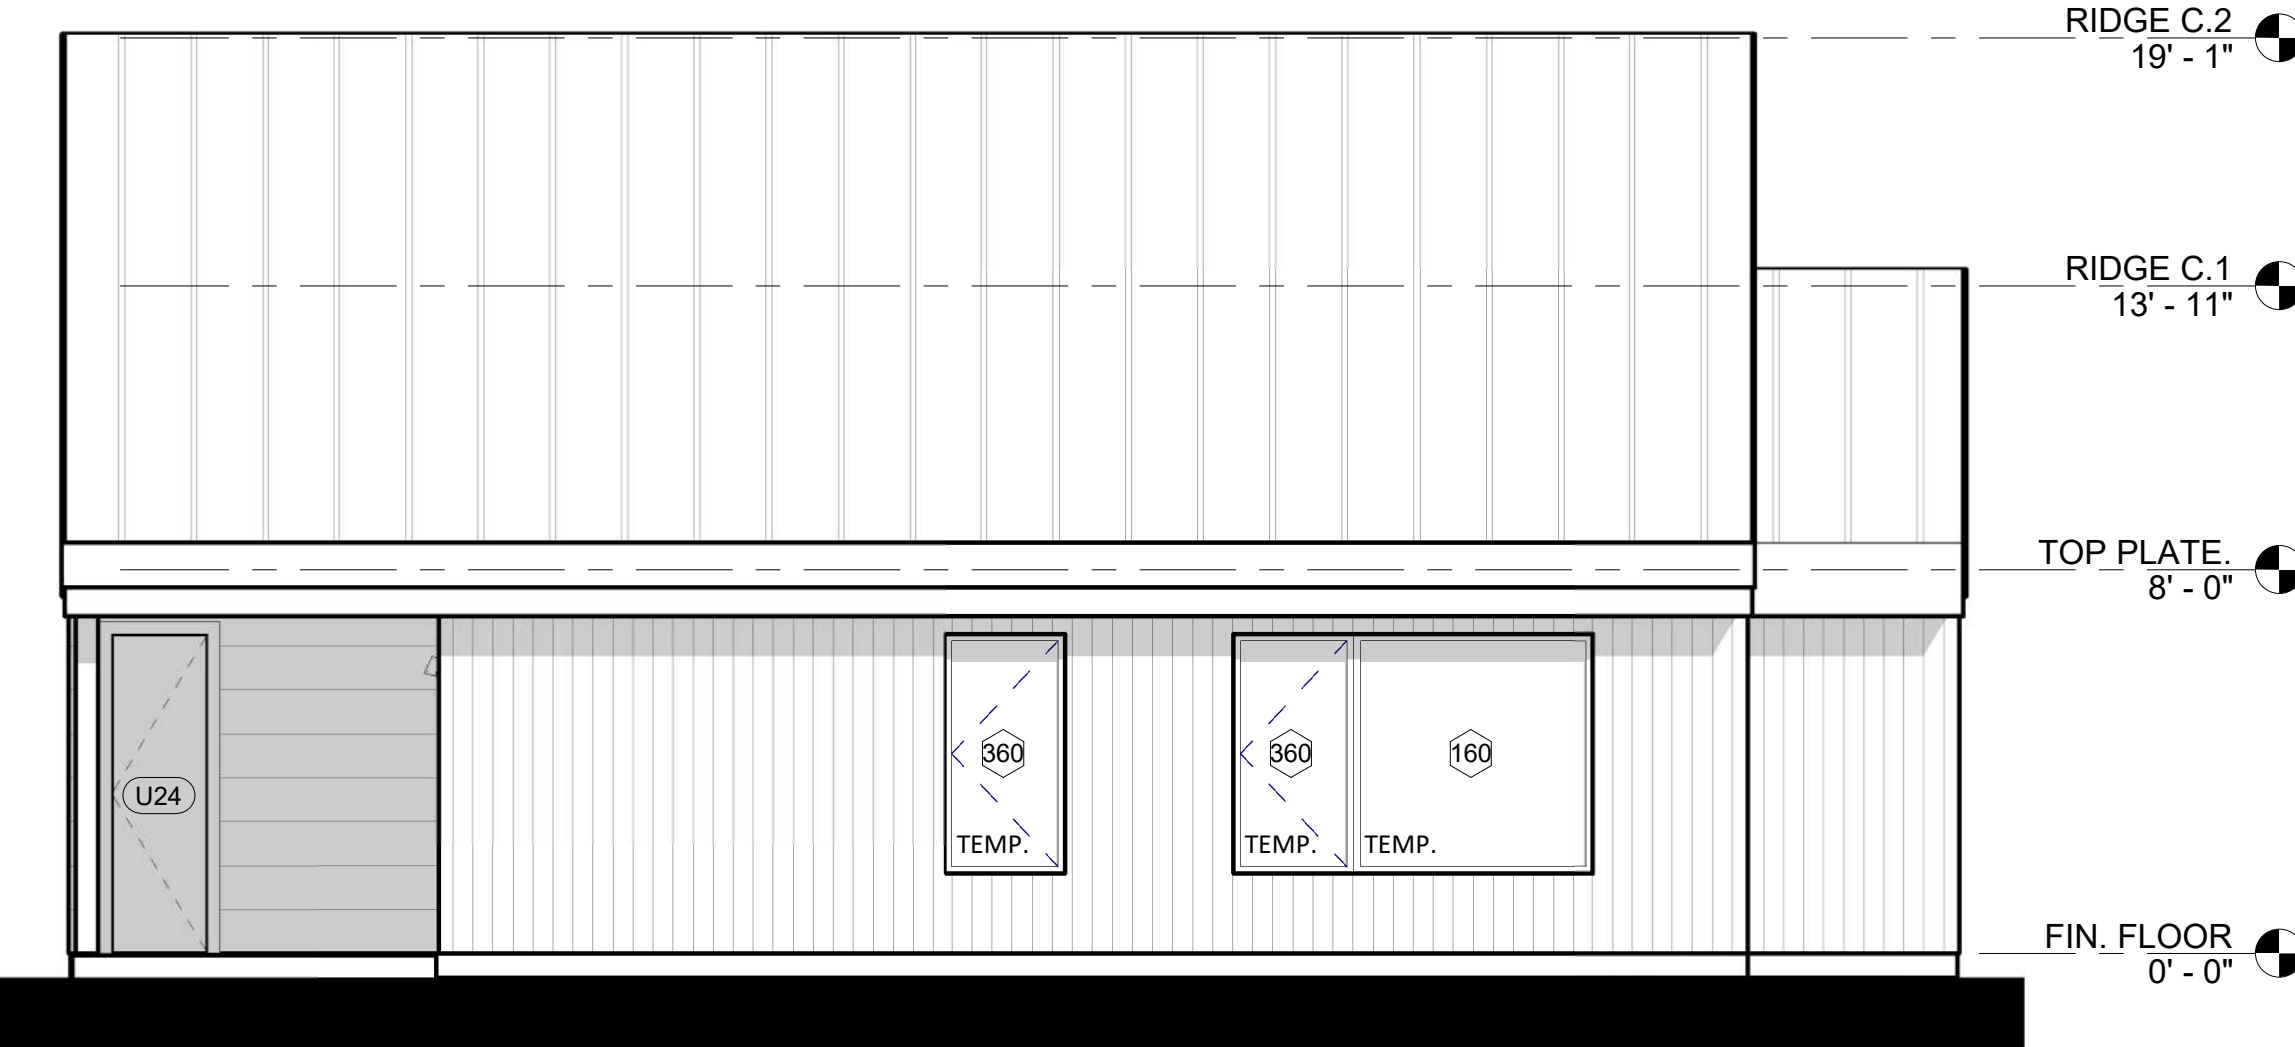

5 FRONT ELEVATION - MEADOW
1/4" = 1'-0"

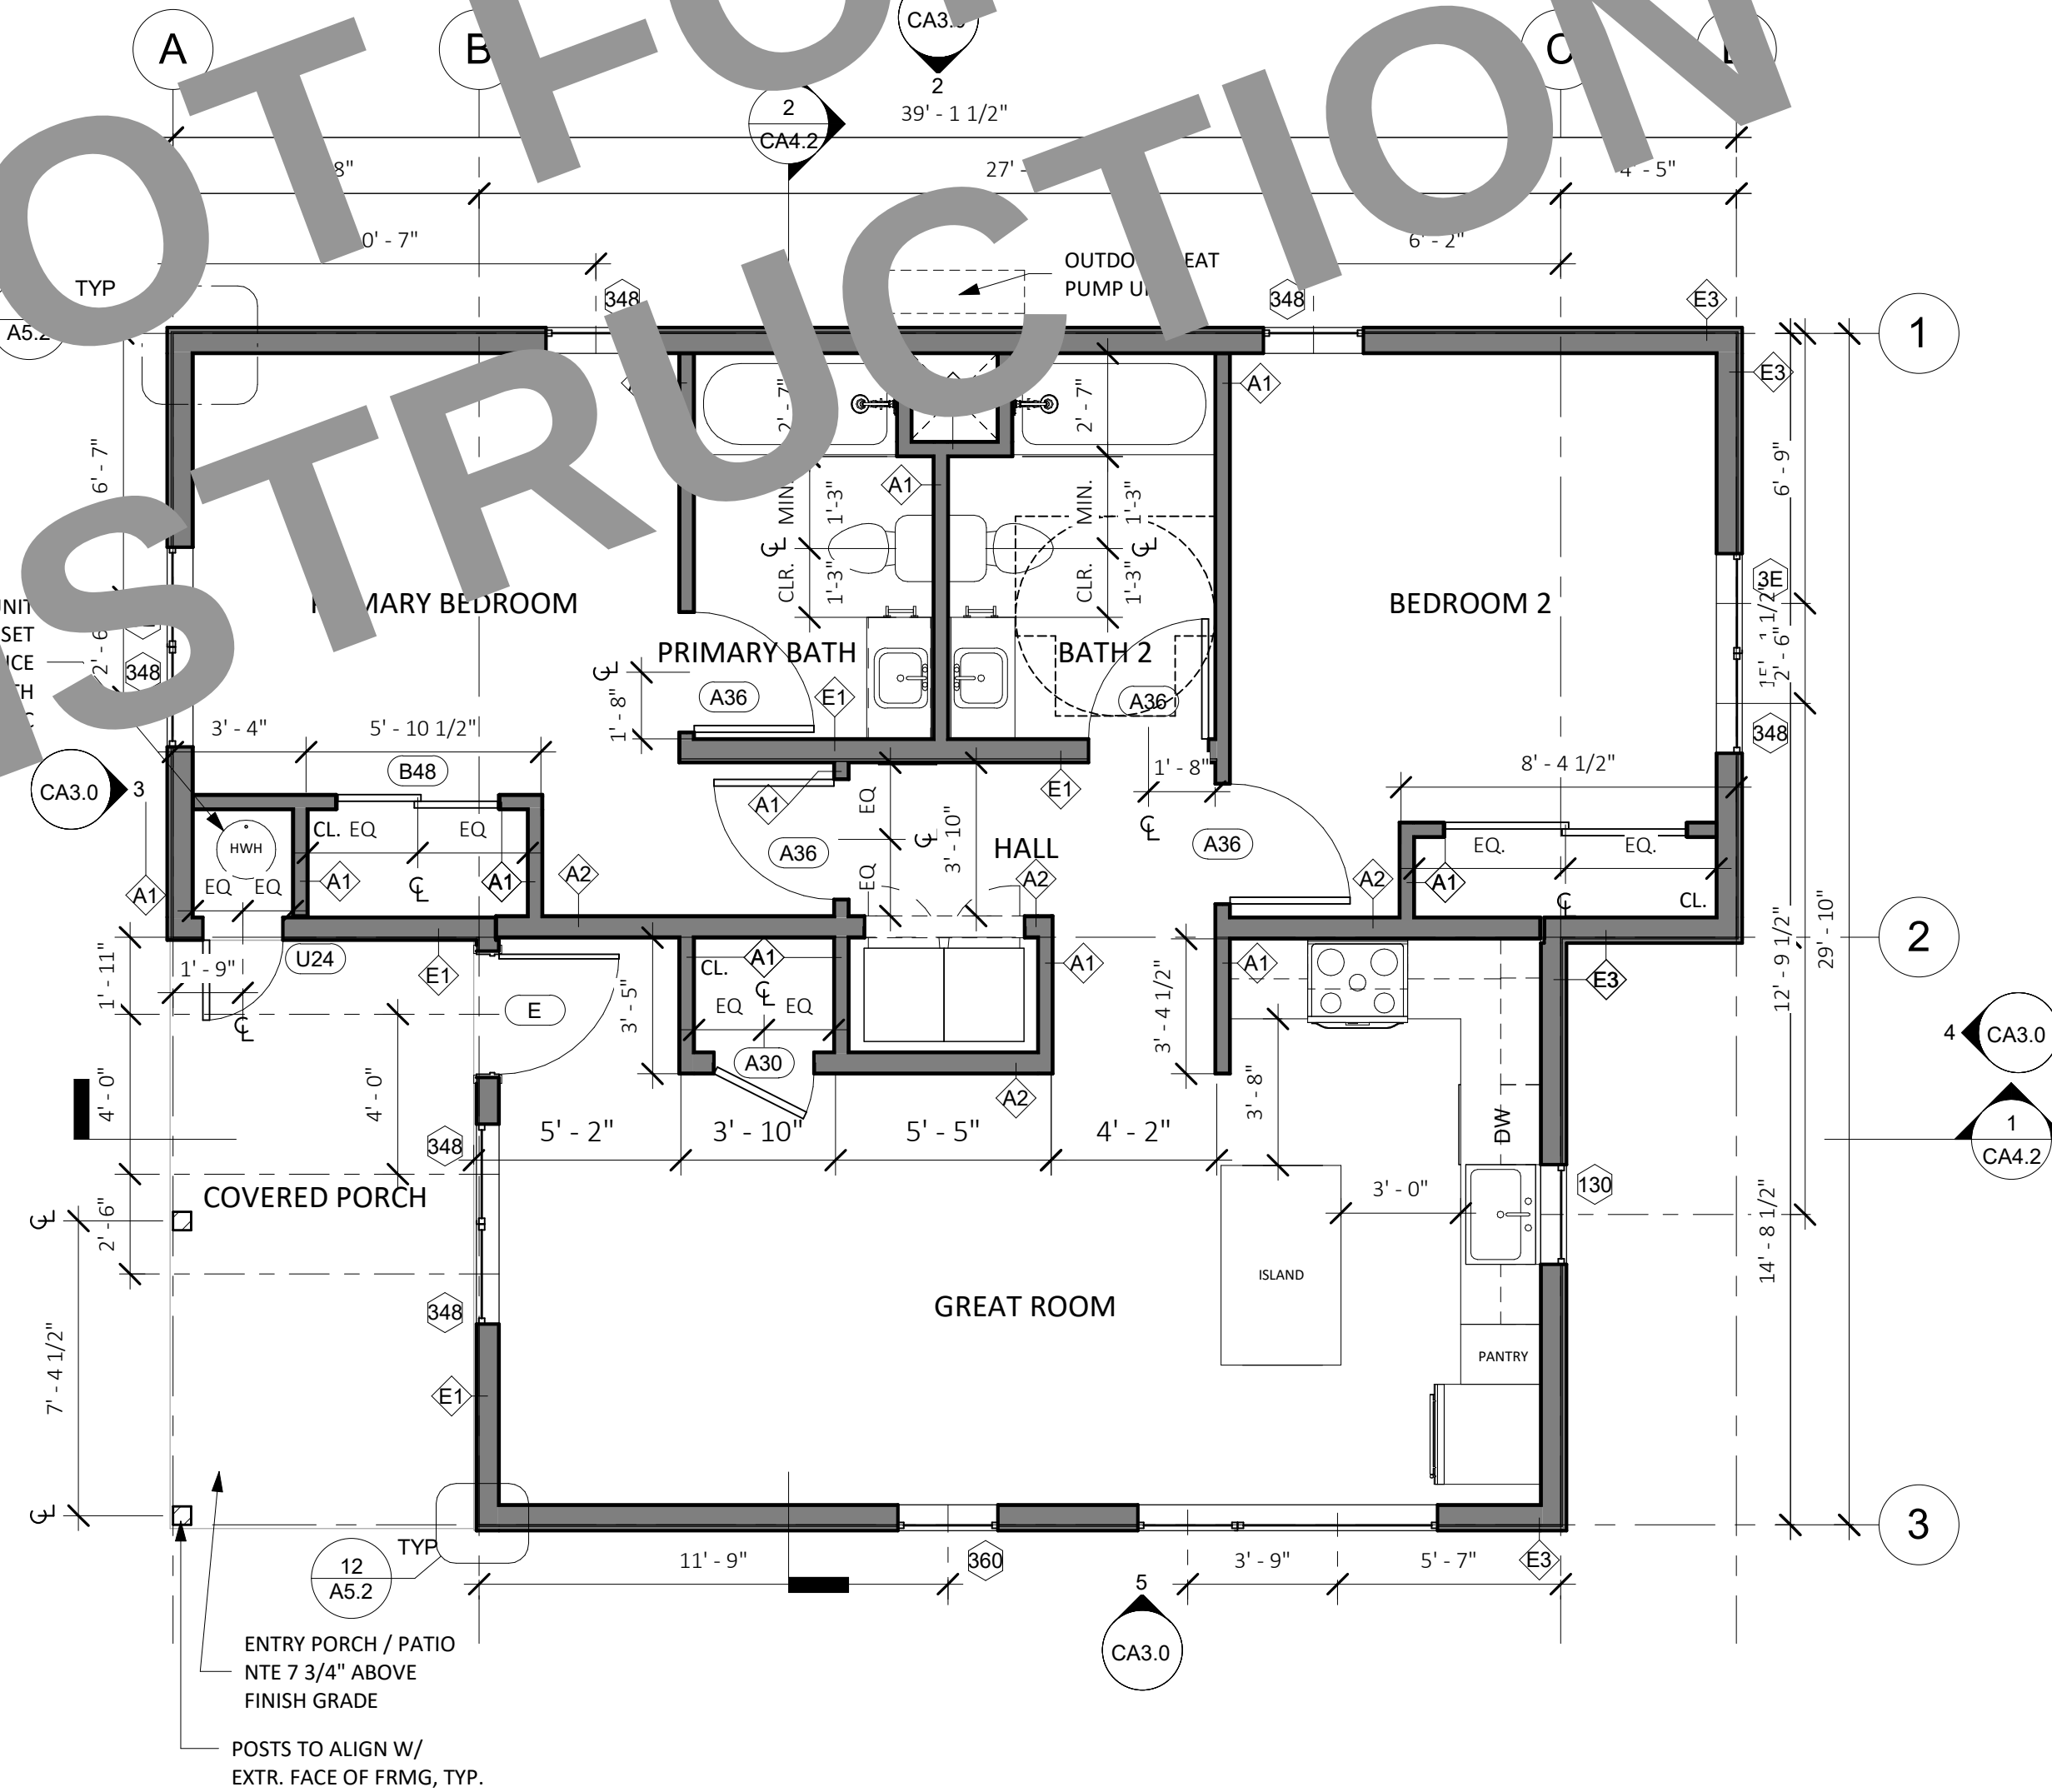

1 PLAN - TWO BEDROOM (990 GSF)
1/4" = 1'-0"

FLOORPLAN LEGEND

- (N) PARTITION
- CONCRETE SLAB (ARCHITECTURAL)
- (N) OUTLET AT 18", U.O.N
- (N) LIGHT SWITCH

GRAPHIC LEGEND

- Room name
- 101 ROOM NUMBER
- X X X X ROOM FINISHES
- 150 SF ROOM AREA
- BUILDING SECTION NUMBER
- SHEET NUMBER
- DETAIL NUMBER
- 101 DOOR OR GATE NUMBER
- 11 WALL TAG
- 11 WINDOW TAG
- ELEVATION MARKER
- REVISION NUMBER
- KEYNOTE NUMBER
- ELEVATION NUMBER
- SHEET NUMBER

FLOOR PLAN NOTES

- FLOORPLAN DIMENSIONS ARE TO FACE OF FRAMING OF SCHEDULED PARTITION OR GRIDLINE, UNLESS OTHERWISE NOTED.
- ALL INTERIOR WALLS ARE TYPE A1 UNLESS OTHERWISE NOTED.
- SEE SHEET A5.0 FOR EXTERIOR WALL TYPES AND DETAILS.
- PROVIDE HANGER ROD AND SHELF AT WARDROBE CLOSETS.
- WHERE THRESHOLDS ARE REQUIRED, PROVIDE ACCESSIBLE THRESHOLDS WITH MAXIMUM 1/2" ELEVATION CHANGE.
- PROVIDE STRUCTURAL BACKING IN WALLS TO FACILITATE FUTURE INSTALLATION OF GRAB BARS AT TOILET AND SHOWER.
- CONTRACTOR TO VERIFY LAYOUT, ROUGH FRAMING AND FINISH DIMS WITH OWNER'S FINAL INTERIOR DOORS AND FINISH SELECTIONS.
- CONTRACTOR TO VERIFY EQUIPMENT SIZES PRIOR TO FRAMING.
- FLOOR IN BATHROOMS TO BE NON-SLIP CERAMIC TILE.
- SHOWER WALL SURFACES SHALL BE FINISHED WITH A NONABSORBENT SURFACE, SUCH SURFACE SHALL EXTEND TO A HEIGHT OF NOT LESS THAN 6 FEET (72 INCHES) ABOVE THE FLOOR. (CRC R307.2)
- MATERIALS USED AS BACKERS FOR WALL TILE IN TUB AND SHOWER AREAS AND WALL PANELS IN SHOWER AREAS SHALL BE OF MATERIALS LISTED IN THE CRC TABLE R702.4.2, AND INSTALLED IN ACCORDANCE WITH THE MANUFACTURER'S RECOMMENDATIONS.
- PROVIDE GRAB BAR REINFORCEMENT IN BATHROOMS PER CRC SECTION R327.1.1.
- SHOWER AND TUB SHOWER COMBINATIONS SHALL BE PROVIDED WITH INDIVIDUAL CONTROL VALVES OF THE PRESSURE BALANCE, THERMOSTATIC, OR COMBINATION PRESSURE BALANCE AND THERMOSTATIC TYPES THAT PROVIDE SCALD AND THERMAL SHOCK PROTECTION.
- CONTROL VALVES AND SHOWER HEADS SHALL BE ARRANGED SO THAT THE SHOWER HEAD DOES NOT DISCHARGE DIRECTLY AT ENTRANCE TO THE COMPARTMENT SO THAT THE BATHER CAN ADJUST THE VALVES PRIOR TO STEPPING INTO THE SHOWER SPRAY.
- CLOTHES DRYER MOISTURE EXHAUST DUCTS SHALL TERMINATE OUTSIDE THE BUILDING AND HAVE A BACK-DRAFT DAMPER. EXHAUST DUCT IS LIMITED TO 14' WITH TWO ELBOWS. THIS SHALL BE REDUCED BY 2' FOR EVERY ELBOW IN EXCESS OF TWO. (CMC 504.3)

ELEVATION NOTES

- ELEVATION DIMENSIONS ARE TO GRIDLINE OR CENTERLINE OF WINDOWS, UNLESS OTHERWISE NOTED.
- SEE SHEET A5.0 FOR EXTERIOR WALL TYPES AND DETAILS.
- MATERIALS INDICATED ARE SHOWN GENERICALLY. ACTUAL MATERIALS ARE AS SELECTED BY THE OWNER.



workbench

189 WALNUT AVENUE
SANTA CRUZ, CA 95060
WORKBENCHBUILT.COM
P: 831.227.2217

BY USING THESE PRE-DESIGNED ADU PLANS, THE RECIPIENT IS ACKNOWLEDGING ACCEPTANCE OF THE FOLLOWING CONDITIONS.

1. THE USE OF THIS INFORMATION IS RESTRICTED TO THE ORIGINAL PROJECT FOR WHICH IT WAS PREPARED. THE PRE-DESIGNED ADU PLANS FOR THE COUNTY OF PLUMAS (CALIFORNIA). USE OF THESE PLANS DOES NOT ELIMINATE OR REDUCE THE RECIPIENT'S RESPONSIBILITY TO VERIFY ANY AND ALL INFORMATION RELEVANT TO THE RECIPIENT'S WORK AND RESPONSIBILITY ON THIS PROJECT. WORKBENCH AND/OR THE COUNTY OF PLUMAS SHALL NOT BE RESPONSIBLE FOR TRANSLATION ERRORS.

2. THE RECIPIENT RECOGNIZES AND ACKNOWLEDGES THAT THE USE OF THIS INFORMATION WILL BE AT THEIR SOLE RISK AND WITHOUT ANY LIABILITY OR LEGAL EXPOSURE TO WORKBENCH OR THE COUNTY OF PLUMAS. NO WARRANTIES OF ANY NATURE, WHETHER EXPRESS OR IMPLIED, SHALL ATTACH TO THESE DOCUMENTS AND THE INFORMATION CONTAINED THEREON. ANY USE, REUSE, OR ALTERATION OF THESE DOCUMENTS BY THE RECIPIENT OR BY OTHERS WILL BE AT THE RECIPIENT'S RISK AND FULL LEGAL RESPONSIBILITY. FURTHERMORE, THE RECIPIENT WILL, TO THE FULLEST EXTENT PERMITTED BY LAW, INDEMNIFY AND HOLD WORKBENCH AND THE COUNTY OF PLUMAS HARMLESS FROM ANY AND ALL CLAIMS, SUITS, LIABILITY, DEMANDS, JUDGMENTS, OR COSTS ARISING OUT OF OR RESULTING THEREFROM ON ACCOUNT OF ANY INJURY, DEATH, DAMAGE OR LOSS TO PERSONS OR PROPERTY.

3. THE DESIGNS REPRESENTED BY THESE PLANS ARE COPYRIGHTED AND SUBJECT TO COPYRIGHT PROTECTION. IF THE RECIPIENT DOES NOT AGREE WITH THE ABOVE CONDITIONS, THE RECIPIENT SHOULD NOT PROCEED BEYOND THIS DISCLAIMER.

PLUMAS COUNTY
PRE-DESIGNED ADU

PLAN C- TWO BEDROOM ADU
990 GSF


NOT FOR
CONSTRUCTION

C - MEADOW -
FLOORPLAN &
ELEVATIONS


A4.0

SCALE: AS NOTED

12/14/2023 10:30:19 AM

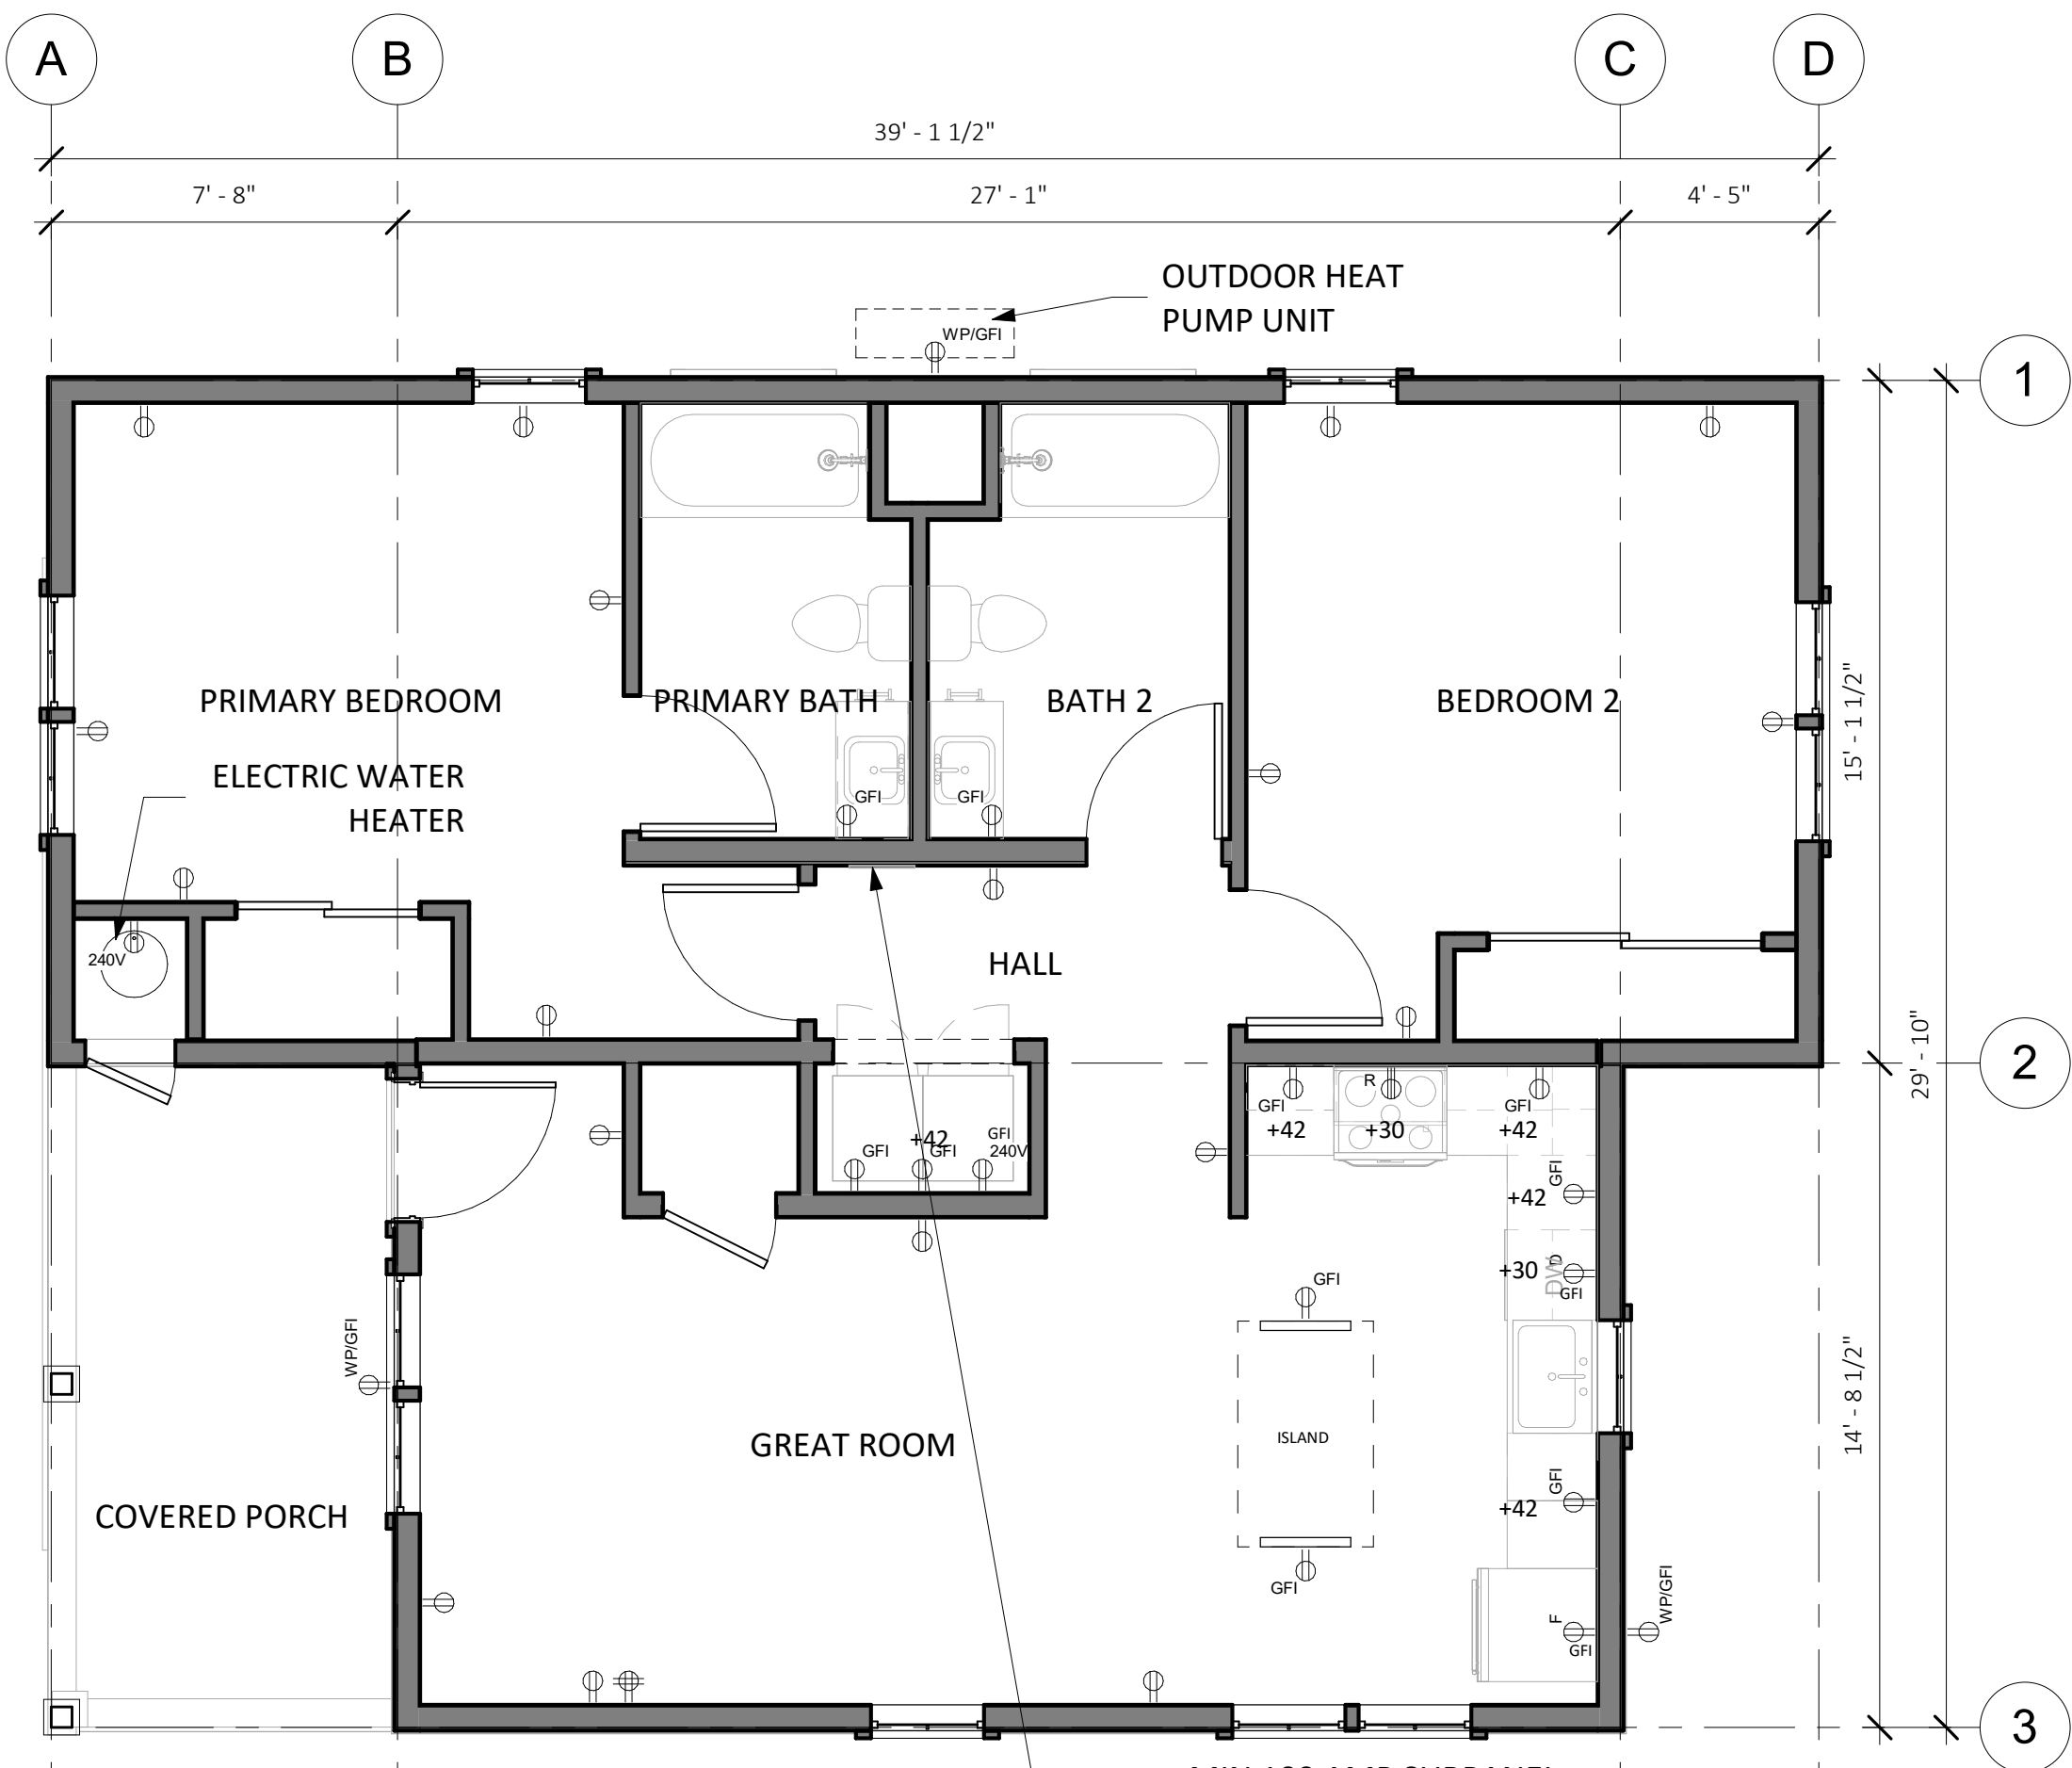

2 ELECTRICAL PLAN - TWO BEDROOM
1/4" = 1'-0"

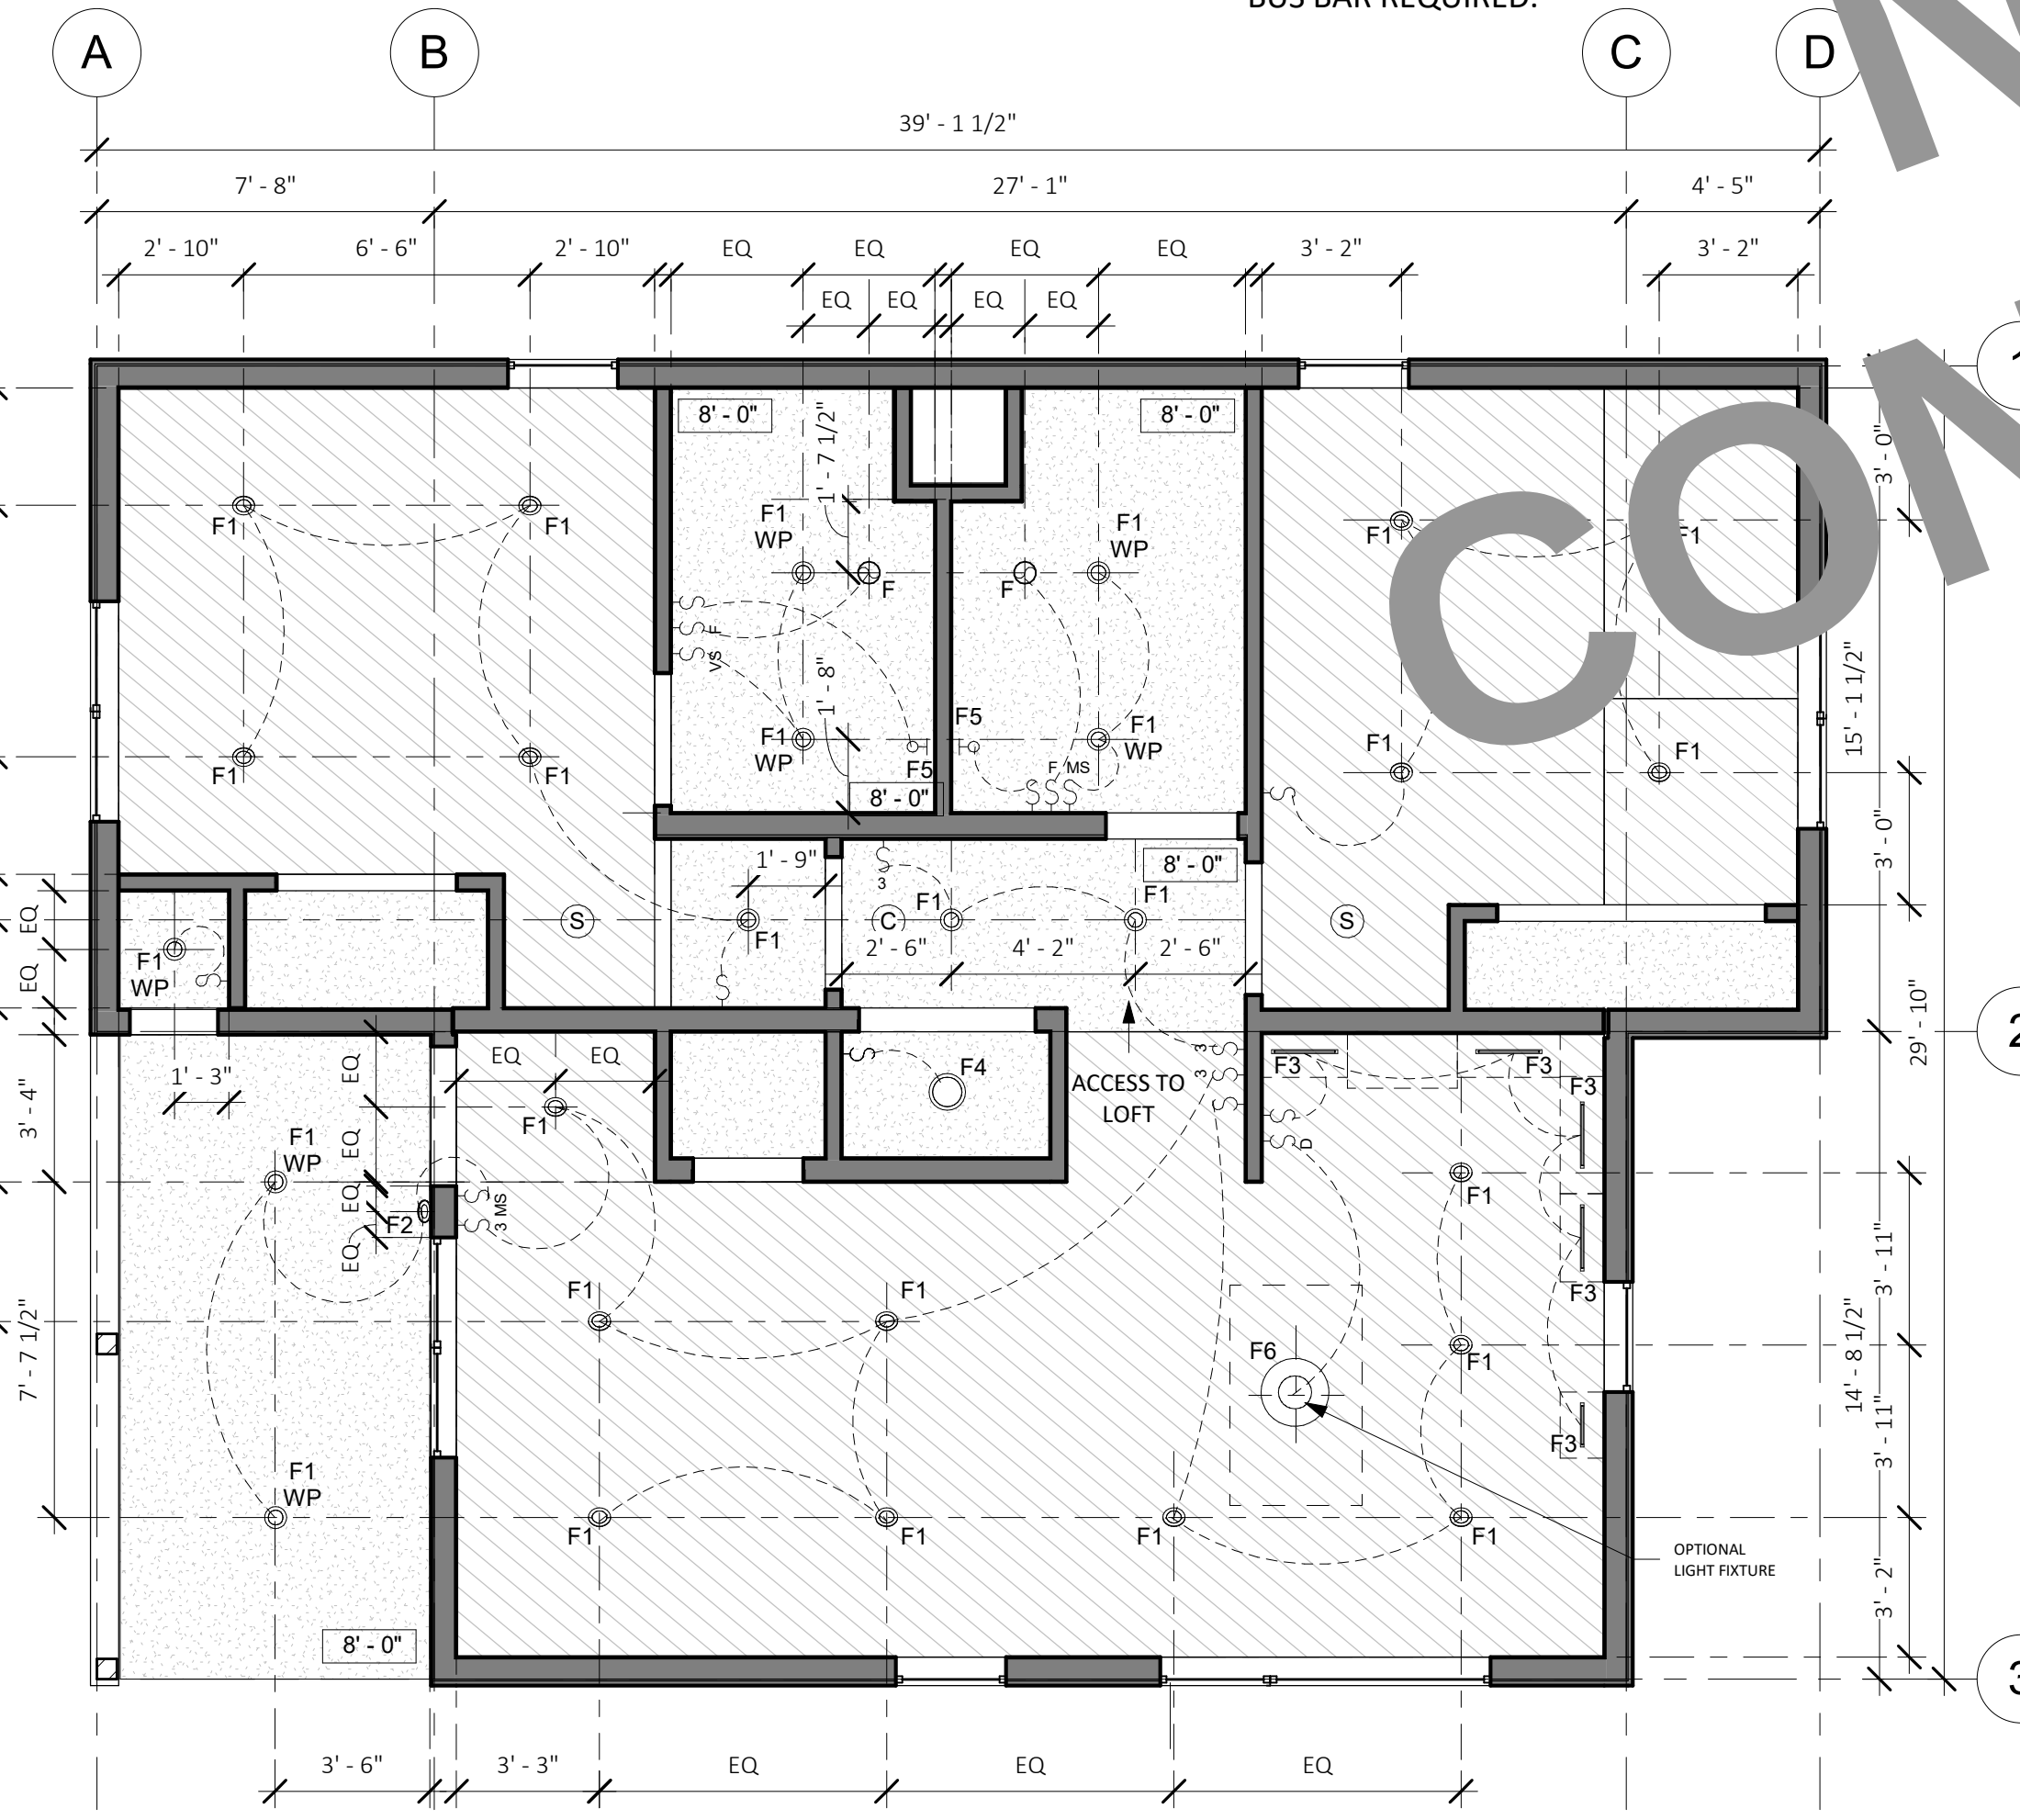

3 RCP - TWO BEDROOM
1/4" = 1'-0"

ROOF PLAN NOTES

1. ROOF DIMENSIONS TAKEN FROM ROOF EDGE/FASCIA TO EXTERIOR FACE OF PLYWOOD. REFER TO REFERENCED DETAILS FOR OVERHANG DIMENSIONS.
2. ALL ROOF AREAS SHALL BE CLASS A RATED COMPOSITION TILES OR EQUAL. WOOD SHINGLES SHALL NOT BE USED.
3. PROVIDE 26 GAUGE CORROSION RESISTANT METAL FLASHING AT ROOF/WALL INTERSECTIONS AND AROUND ROOF OPENINGS.
4. GANG VENTS WHENEVER POSSIBLE.
5. ROOFER AND SOLAR INSTALLER TO COORDINATE INSTALLATION OF PVS AND PV ROOF CLIPS.
6. INSTALL SNOW GUARDS AT METAL ROOFS PER MFG'S. INSTRUCTIONS
7. INSTALL ICE DAM PROTECTION AT ALL ROOF EAVES, VALLEYS AND PITCH CHANGES PER PLUMAS COUNTY AMENDMENTS TO CBC 1507.2.8.2. SEE EAVE DETAILS.
- 8.

ELECTRICAL LEGEND

- | | | | |
|--|------------------------------|--|---|
| | CEILING-MOUNTED EXHAUST UNIT | | MOTION-SENSOR SWITCH |
| | DUPLEX RECEPTACLE | | VACANCY SWITCH |
| | QUAD RECEPTACLE | | FAN SWITCH/HUMIDITY SENSOR |
| | GFCI RECEPTACLE | | SWITCH LEG |
| | 220 VOLT RECEPTACLE OUTLET | | WHOLE HOUSE VENTILATION FAN PER ASHRAE 62.2, DUCT TO EXTERIOR PER MANUFACTURER'S SPECIFICATIONS |
| | DEDICATED OUTLET | | 3 WAY SWITCH |
| | RECESSED LED DOWN LIGHT | | NOTE: SEE ELECTRICAL NOTES ON SHEET G1.0 |
| | WALL MOUNT LIGHT | | |
| | LED STRIP LIGHT | | |
| | SWITCH | | |
| | DIMMER SWITCH | | |

REFLECTED CEILING PLAN NOTES

1. LIGHT FIXTURE DIMENSIONS ARE TO CENTERLINE OF FIXTURE AND FACE OF FINISH AT WALL.
2. PROVIDED TOTALS OF LIGHT FIXTURES ARE FOR REFERENCE ONLY. ACTUAL TOTALS TO BE VERIFIED BY CONTRACTOR.
3. SMOKE DETECTORS SHALL BE LISTED FOR USE WITHIN 10 FEET OF A COOKING APPLIANCE.


REFLECTED CEILING PLAN LEGEND

- | | |
|--|---|
| | GYP. BD. CLG., PTD. |
| | FRAMED CEILING HEIGHT A.F.F. |
| | PHOTOELECTRIC CEILING MOUNTED SMOKE DETECTOR. HARDWIRED WITH BATTERY BACKUP. OWNER TO APPROVE SELECTION PRIOR TO PURCHASE. ALL SMOKE DETECTORS SHALL COMPLY WITH 2022 C.R.C. SECTION R314 AND SHALL BE 120V STATE FIRE MARSHAL APPROVED DEVICES INSTALLED IN ACCORDANCE WITH THEIR LISTING. |
| | CARBON MONOXIDE DETECTOR COMBINATION SMOKE DETECTOR AND CARBON MONOXIDE DETECTOR TO BE CEILING MOUNTED. HARDWIRED WITH BATTERY BACKUP. OWNER TO APPROVE SELECTION PRIOR TO PURCHASE. CARBON MONOXIDE ALARMS COMBINED WITH SMOKE ALARMS SHALL COMPLY WITH 2022 C.R.C. SECTION 315, ALL APPLICABLE STANDARDS, AND REQUIREMENTS FOR LISTINGS AND APPROVAL BY THE OFFICE OF THE STATE FIRE MARSHAL. |

LIGHTING NOTES

1. ALL PERMANENTLY INSTALLED LUMINAIRES SHALL BE CLASSIFIED HIGH LUMINOUS EFFICACY, AS SPECIFIED IN CEC 150.0(K). RECESSED DOWNLIGHT LUMINAIRES MUST CONTAIN LIGHT SOURCES THAT ARE JA8-CERTIFIED, MUST NOT CONTAIN SCREW-BASED LAMPS AND MUST NOT CONTAIN LIGHT SOURCES THAT ARE FOR USE IN ENCLOSED LUMINAIRES OR NOT FOR USE IN RECESSED LUMINAIRES.
2. FOR ENCLOSED LUMINAIRES AND RECESSED LUMINAIRES OTHER THAN CEILING-RECESSED DOWNLIGHTS, THE INSTALLED LIGHT SOURCES MUST BE JA8-COMPLIANT AND MEET THE ELEVATED TEMPERATURES TESTING REQUIREMENT.
3. THE FOLLOWING SPACES ARE REQUIRED TO HAVE AT LEAST ONE INSTALLED LUMINAIRE IN THE SPACE CONTROLLED BY AN OCCUPANCY OR VACANCY SENSORY PROVIDING AUTOMATIC-OFF FUNCTIONALITY:
 - A. BATHROOMS
 - B. GARAGES
 - C. LAUNDRY ROOMS
 - D. UTILITY ROOMS
 - E. WALK-IN CLOSETS
4. THE NUMBER OF BLANK ELECTRICAL BOXES MORE THAN 5 FEET ABOVE THE FINISHED FLOOR SHALL NOT BE GREATER THAN THE NUMBER OF BEDROOMS. THESE BOXES SHALL BE CONTROLLED BY A DIMMER, VACANCY SENSOR, OR FAN SPEED CONTROL. CEC 150.0(K)8.
5. EXHAUST FANS (EXCLUDING KITCHEN EXHAUST HOOD) SHALL BE SWITCHED SEPARATE FROM LIGHTING (OR UTILIZE A DEVICE WHERE LIGHTING CAN BE TURNED OFF WHILE FAN IS RUNNING).
6. PROVIDE SEPARATE SWITCHING FOR ANY UNDER CABINET LIGHTING FROM OTHER LIGHTING SYSTEMS CEC150.0(K)2L.
7. ALL RECESSED DOWNLIGHT LUMINAIRES IN CEILINGS SHALL MEET ALL OF THE FOLLOWING REQUIREMENTS:
 - A. BE LISTED, AS DEFINED ON SECTION 100.1, FOR ZERO CLEARANCE INSULATION CONTACT(IC) BY UNDERWRITERS LABORATORY OR OTHER NATIONALLY RECOGNIZED TESTING/RATING LABORATORY; AND HAVE A LABEL THAT CERTIFIES THE LUMINAIRE IS AIRTIGHT WITH AIR LEAKAGE LESS THAN 2.0 CFM AT 75 PASCALS WHEN TESTED IN ACCORDANCE WITH ASTM E283. ANY EXHAUST FAN HOUSING SHALL NOT BE REQUIRED TO BE CERTIFIED AIRTIGHT; AND
 - B. BE SEALED WITH A GASKET OR CAULK BETWEEN THE LUMINAIRE HOUSING AND CEILING, AND SHALL HAVE ALL AIR LEAK PATHS BETWEEN CONDITIONED AND UNCONDITIONED SPACES SEALED WITH A GASKET OUR CAULK; AND
 - C. FOR LUMINAIRES WITH HARDWIRED BALLASTS OR DRIVERS, ALLOW BALLAST OR DRIVER MAINTENANCE AND REPLACEMENT TO BE READILY ACCESSIBLE TO BUILDING OCCUPANTS FROM BELOW CEILING WITHOUT REQUIRING THE CUTTING OF HOLES IN THE CEILING; AND
 - D. SHALL NOT CONTAIN SCREW-BASED SOCKETS; AND
 - E. SHALL CONTAIN LIGHT SOURCES THAT COMPLY WITH REFERENCES JOINT APPENDIX JA8, INCLUDING THE ELEVATED TEMPERATURE REQUIREMENTS, AND THAT ARE MARKED "JAS-2022-E" AS SPECIFIED IN REFERENCE JOINT APPENDIX JA8.
8. ALL OUTDOOR LIGHTING SHALL BE HIGH EFFICACY WITH MANUAL ON/OFF SWITCH AND ONE OF THE FOLLOWING IN ACCORDANCE WITH CEC 150.0(K)3
 - A. PHOTOCONTROL AND MOTION SENSOR
 - B. PHOTOCONTROL AND AUTO TIME SWITCH CONTROL
 - C. ASTRONOMICAL TIME SWITCH CONTROL
 - D. ENERGY MANAGEMENT CONTROL SYSTEMS
9. ALL LIGHT FIXTURES LOCATED IN TUB OR SHOWER ENCLOSURE SHALL BE LABELLED "SUITABLE FOR WET LOCATIONS" CEC 410.10A
10. ALL EXTERIOR LIGHTING TO COMPLY WITH THE DARK SKY REGULATION; FIXTURES MUST HAVE A FULLY SHIELDED TOP DIRECTING THE LIGHT DOWNWARD AND A COLOR TEMPERATURE OF 3000K OR LESS.
11. STORAGE OR EQUIPMENT SPACES. FOR ATTICS, UNDERFLOOR SPACES, UTILITY ROOMS, AND BASEMENTS, AT LEAST ONE LIGHTING OUTLET CONTAINING A SWITCH OR CONTROLLED BY A WALL SWITCH SHALL BE INSTALLED WHERE THESE SPACES ARE USED FOR STORAGE OR CONTAIN EQUIPMENT REQUIRING SERVICING OR REPLACEMENT. AT LEAST ONE POINT OF CONTROL SHALL BE AT THE USUAL POINT OF ENTRY TO THESE SPACES. THE LIGHTING OUTLET SHALL BE PROVIDED AT OR NEAR THE EQUIPMENT REQUIRING SERVICING OR REPLACEMENT. CEC 210.70(A)(3)

NOT FOR CONSTRUCTION

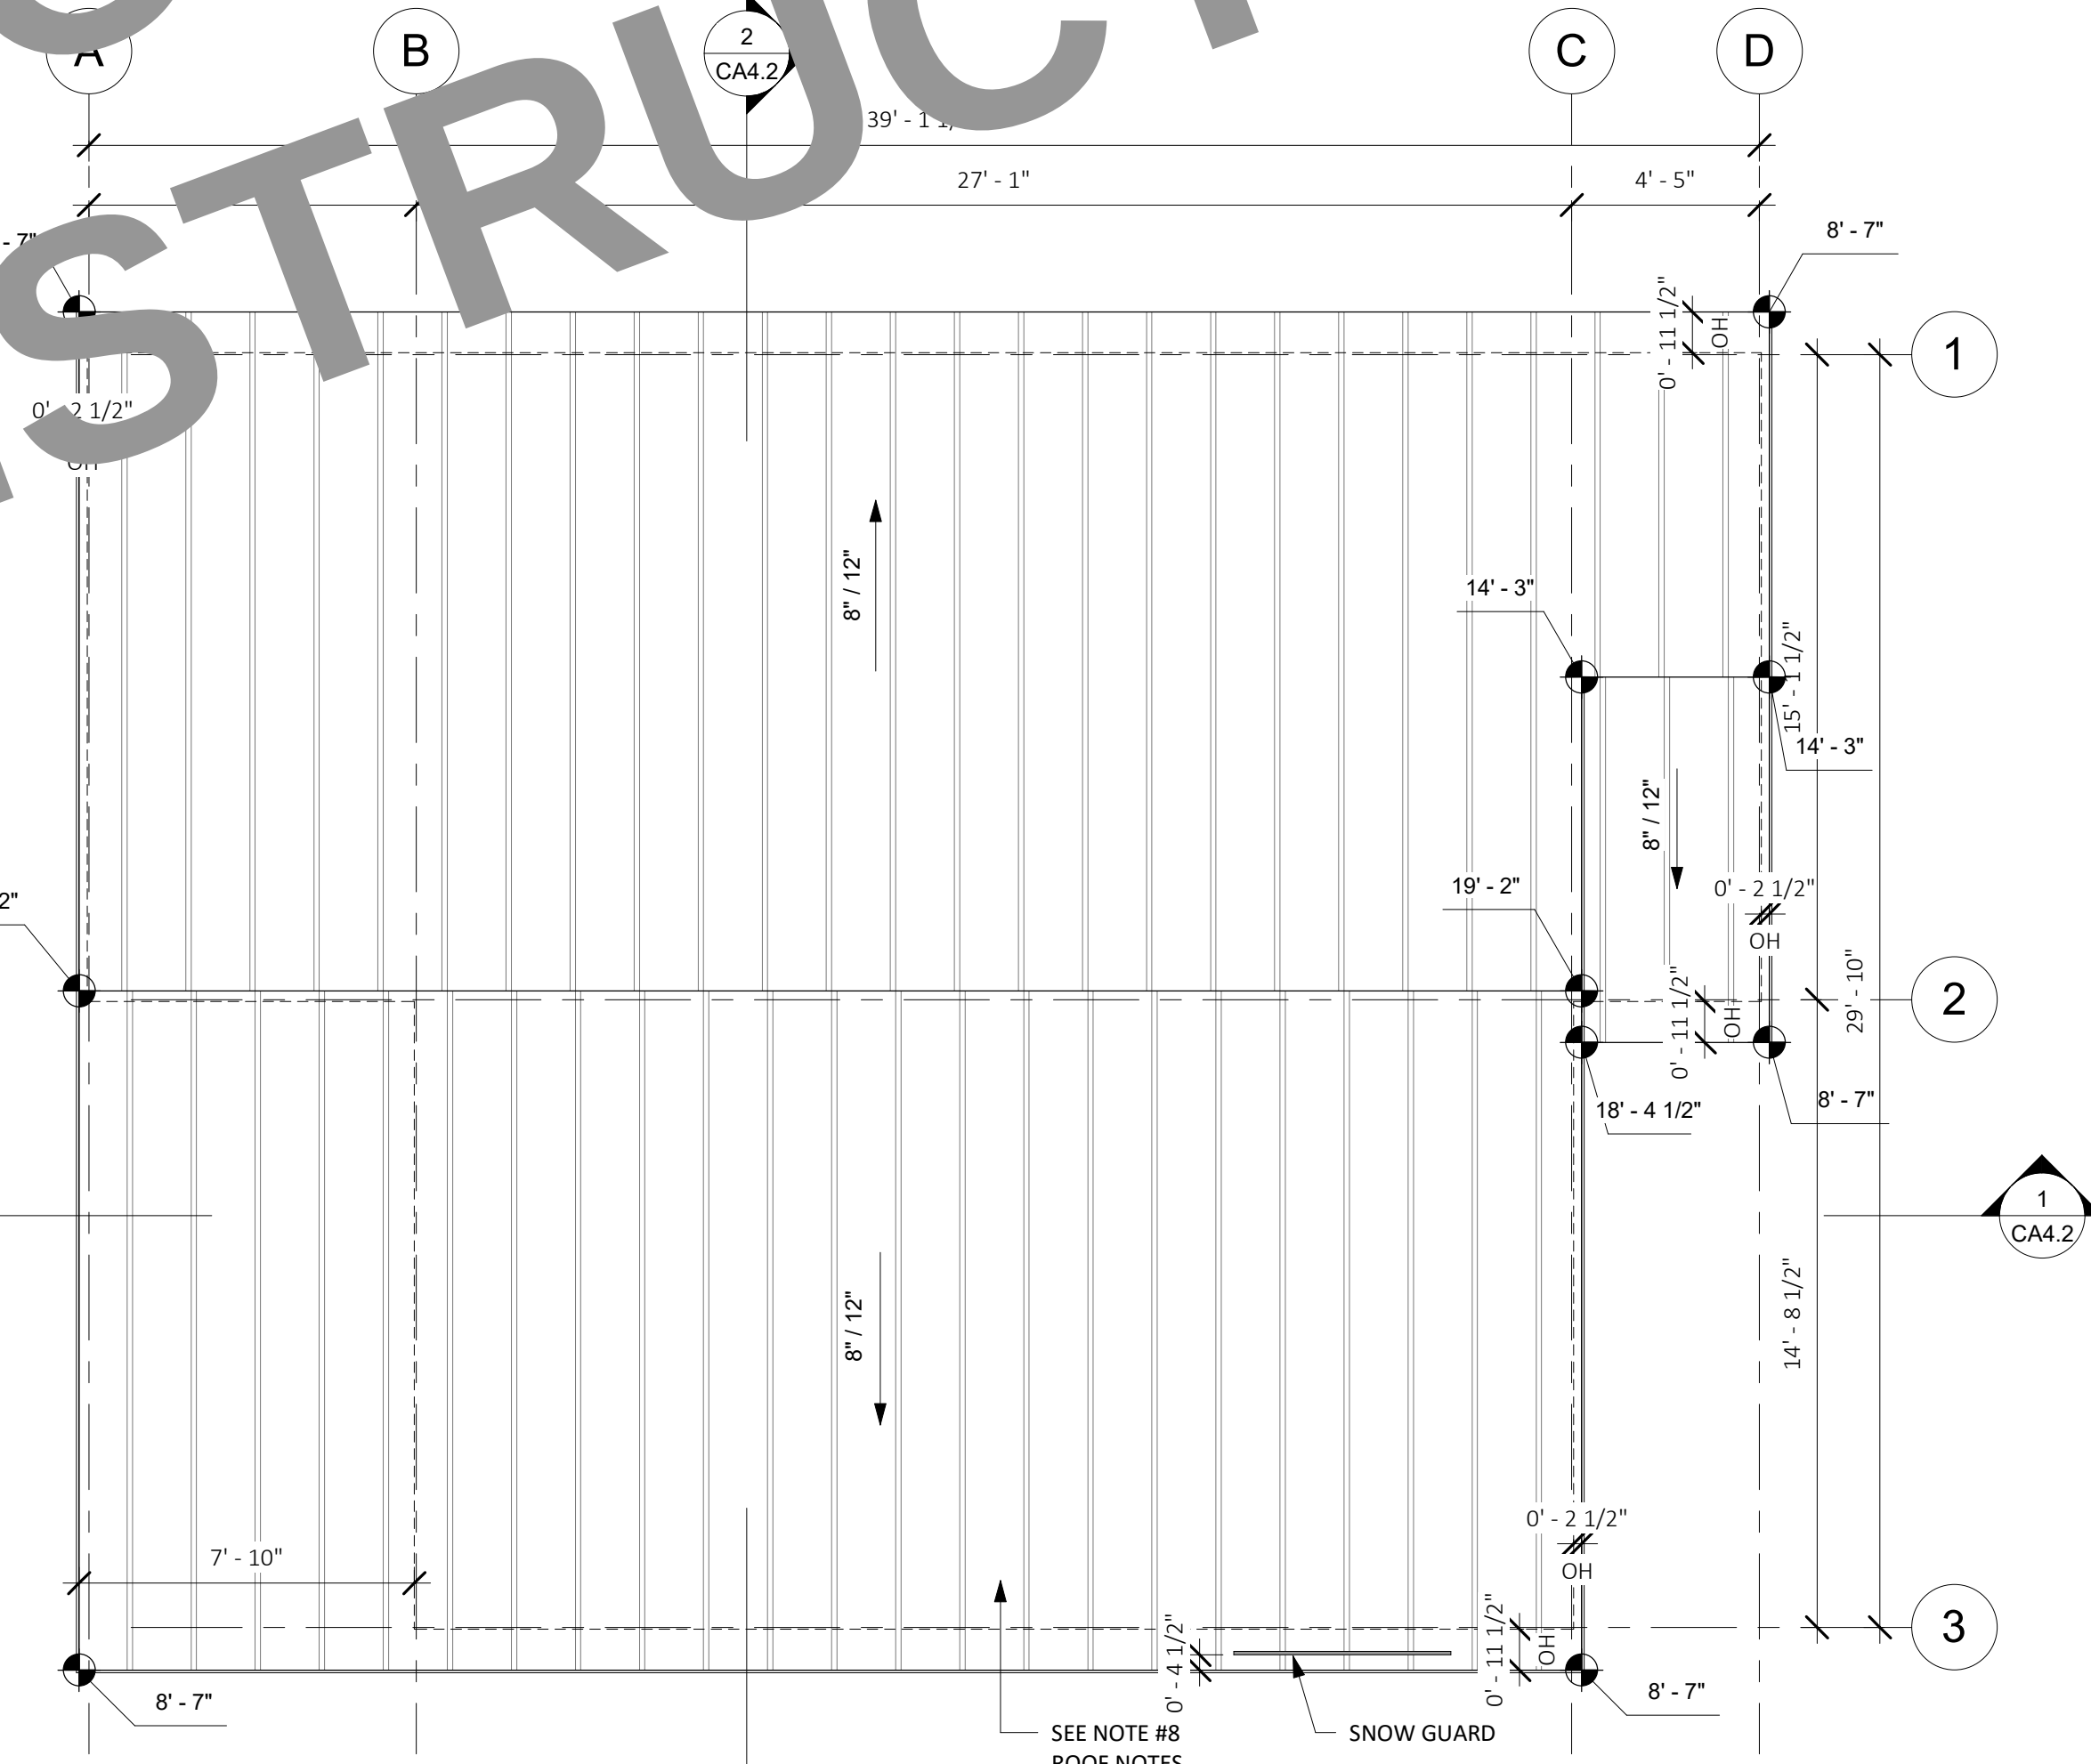

1 ROOF PLAN - MEADOW
1/4" = 1'-0"



189 WALNUT AVENUE
SANTA CRUZ, CA 95060
WORKBENCHBUILT.COM
P: 831.227.2217

BY USING THESE PRE-DESIGNED ADU PLANS, THE RECIPIENT IS ACKNOWLEDGING ACCEPTANCE OF THE FOLLOWING CONDITIONS.

1. THE USE OF THIS INFORMATION IS RESTRICTED TO THE ORIGINAL PROJECT FOR WHICH IT WAS PREPARED. THE PRE-DESIGNED ADU PLANS FOR THE COUNTY OF PLUMAS CALIFORNIA. USE OF THESE PLANS DOES NOT ELIMINATE OR REDUCE THE RECIPIENT'S RESPONSIBILITY TO VERIFY ANY AND ALL INFORMATION RELEVANT TO THE RECIPIENT'S WORK AND RESPONSIBILITY ON THIS PROJECT. WORKBENCH AND/OR THE COUNTY OF PLUMAS SHALL NOT BE RESPONSIBLE FOR TRANSLATION ERRORS.

2. THE RECIPIENT RECOGNIZES AND ACKNOWLEDGES THAT THE USE OF THIS INFORMATION WILL BE AT THEIR SOLE RISK AND WITHOUT ANY LIABILITY OR LEGAL EXPOSURE TO WORKBENCH OR THE COUNTY OF PLUMAS. NO WARRANTIES OF ANY NATURE, WHETHER EXPRESS OR IMPLIED, SHALL ATTACH TO THESE DOCUMENTS AND THE INFORMATION CONTAINED THEREON. ANY USE, REUSE, OR ALTERATION OF THESE DOCUMENTS BY THE RECIPIENT OR BY OTHERS WILL BE AT THE RECIPIENT'S RISK AND FULL LEGAL RESPONSIBILITY. FURTHERMORE, THE RECIPIENT WILL, TO THE FULLEST EXTENT PERMITTED BY LAW, INDEMNIFY AND HOLD WORKBENCH AND THE COUNTY OF PLUMAS HARMLESS FROM ANY AND ALL CLAIMS, SUITS, LIABILITY, DEMANDS, JUDGMENTS, OR COSTS ARISING OUT OF OR RESULTING THERE FROM ON ACCOUNT OF ANY INJURY, DEATH, DAMAGE OR LOSS TO PERSONS OR PROPERTY.

3. THE DESIGNS REPRESENTED BY THESE PLANS ARE COPYRIGHTED AND SUBJECT TO COPYRIGHT PROTECTION. IF THE RECIPIENT DOES NOT AGREE WITH THE ABOVE CONDITIONS, THE RECIPIENT SHOULD NOT PROCEED BEYOND THIS DISCLAIMER.


PLUMAS COUNTY
PRE-DESIGNED ADU
PLAN C- TWO BEDROOM ADU
990 GSF

NOT FOR CONSTRUCTION


C - MEADOW - ROOF
PLAN, ELECTRICAL &
RCP

A4.1
SCALE: AS NOTED

12/14/2023 10:30:22 AM

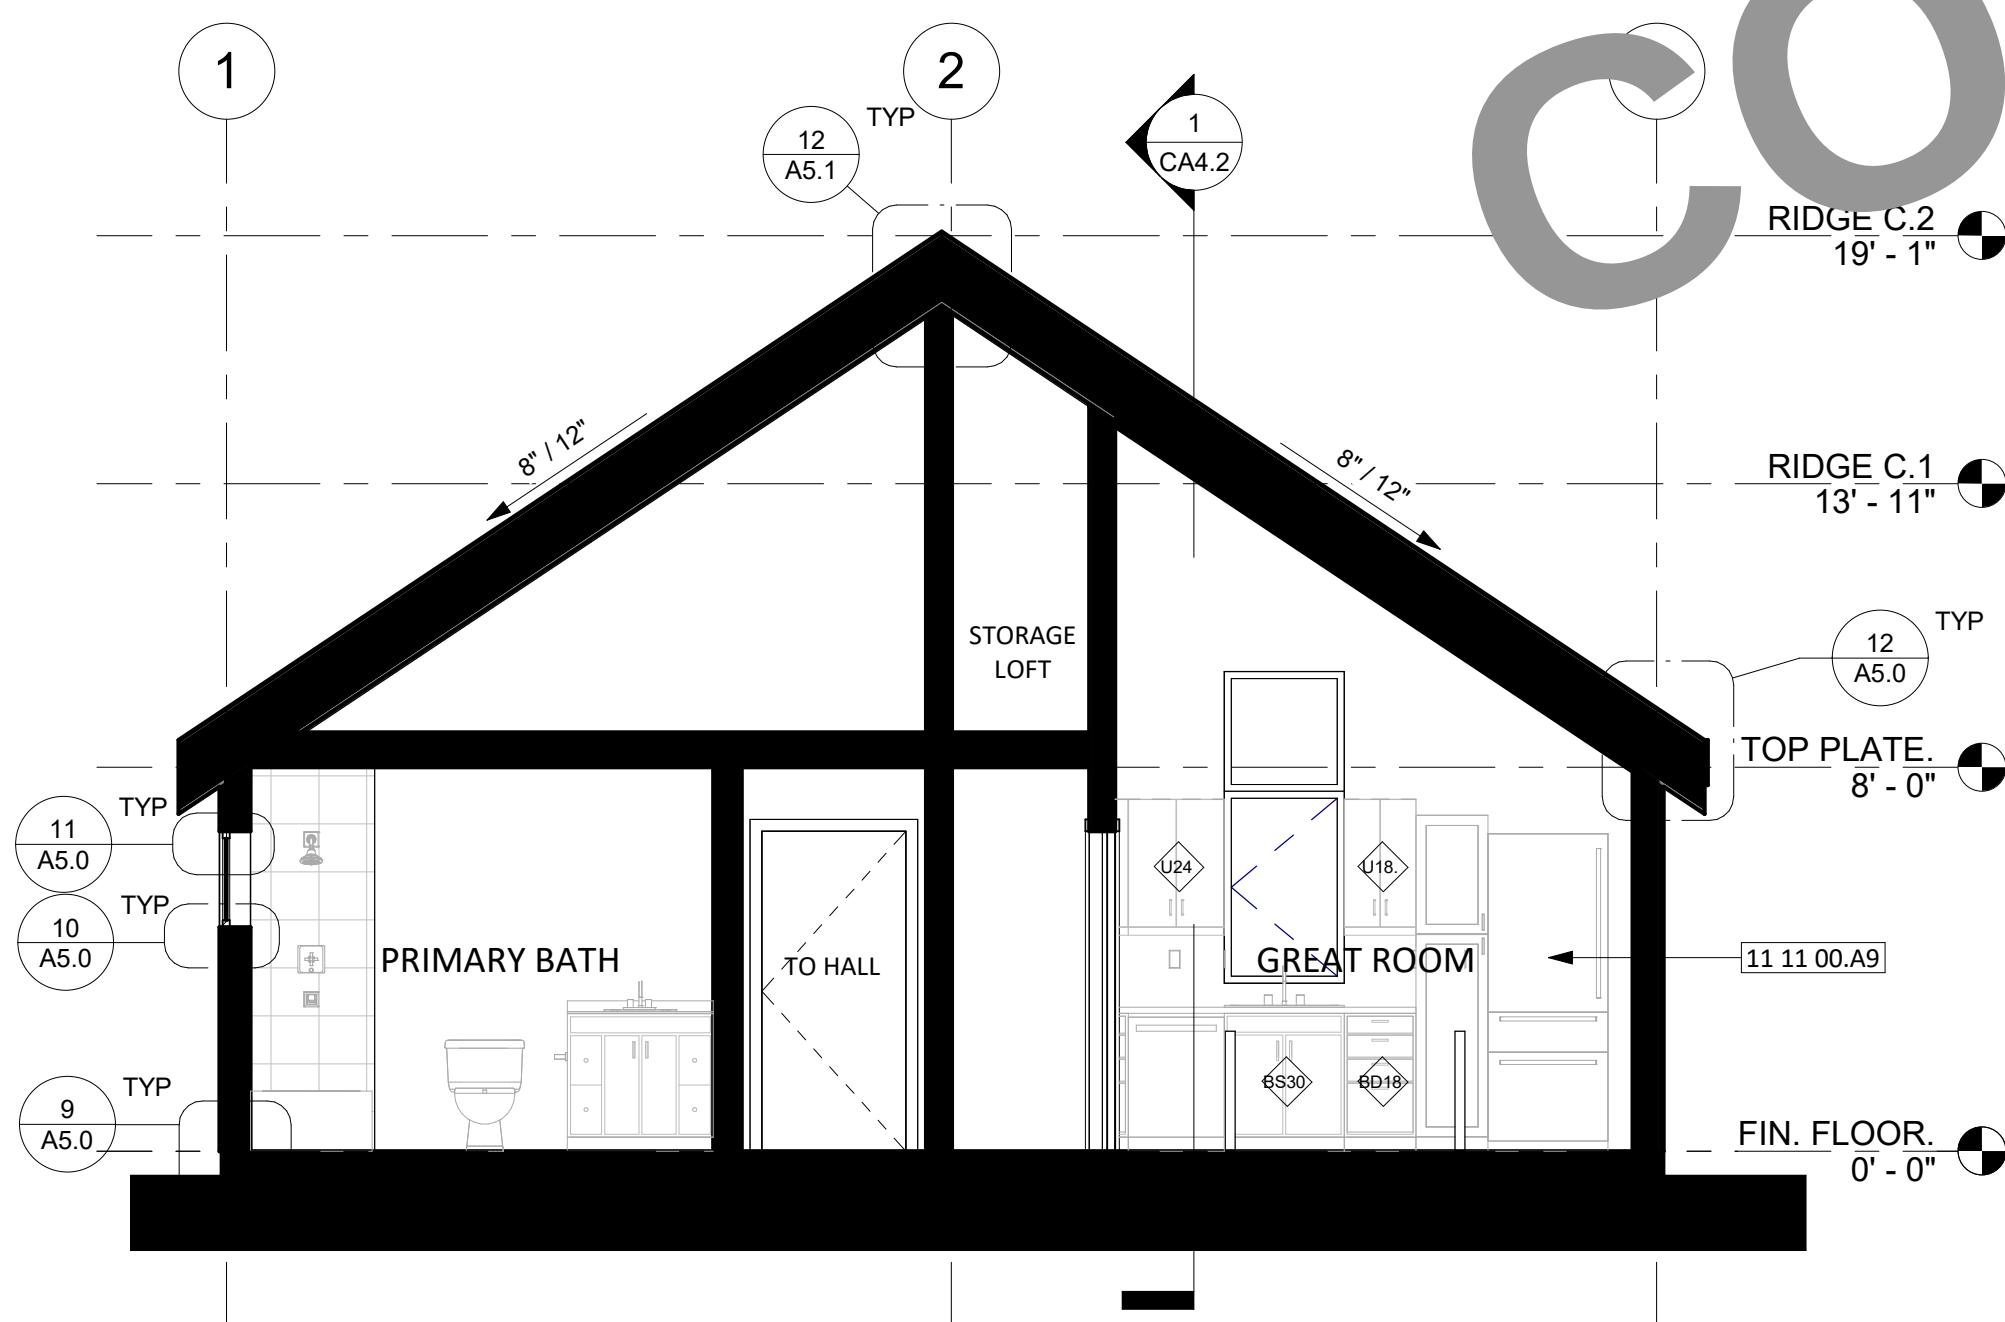

2 CROSS SECTION - MEADOW
1/4" = 1'-0"

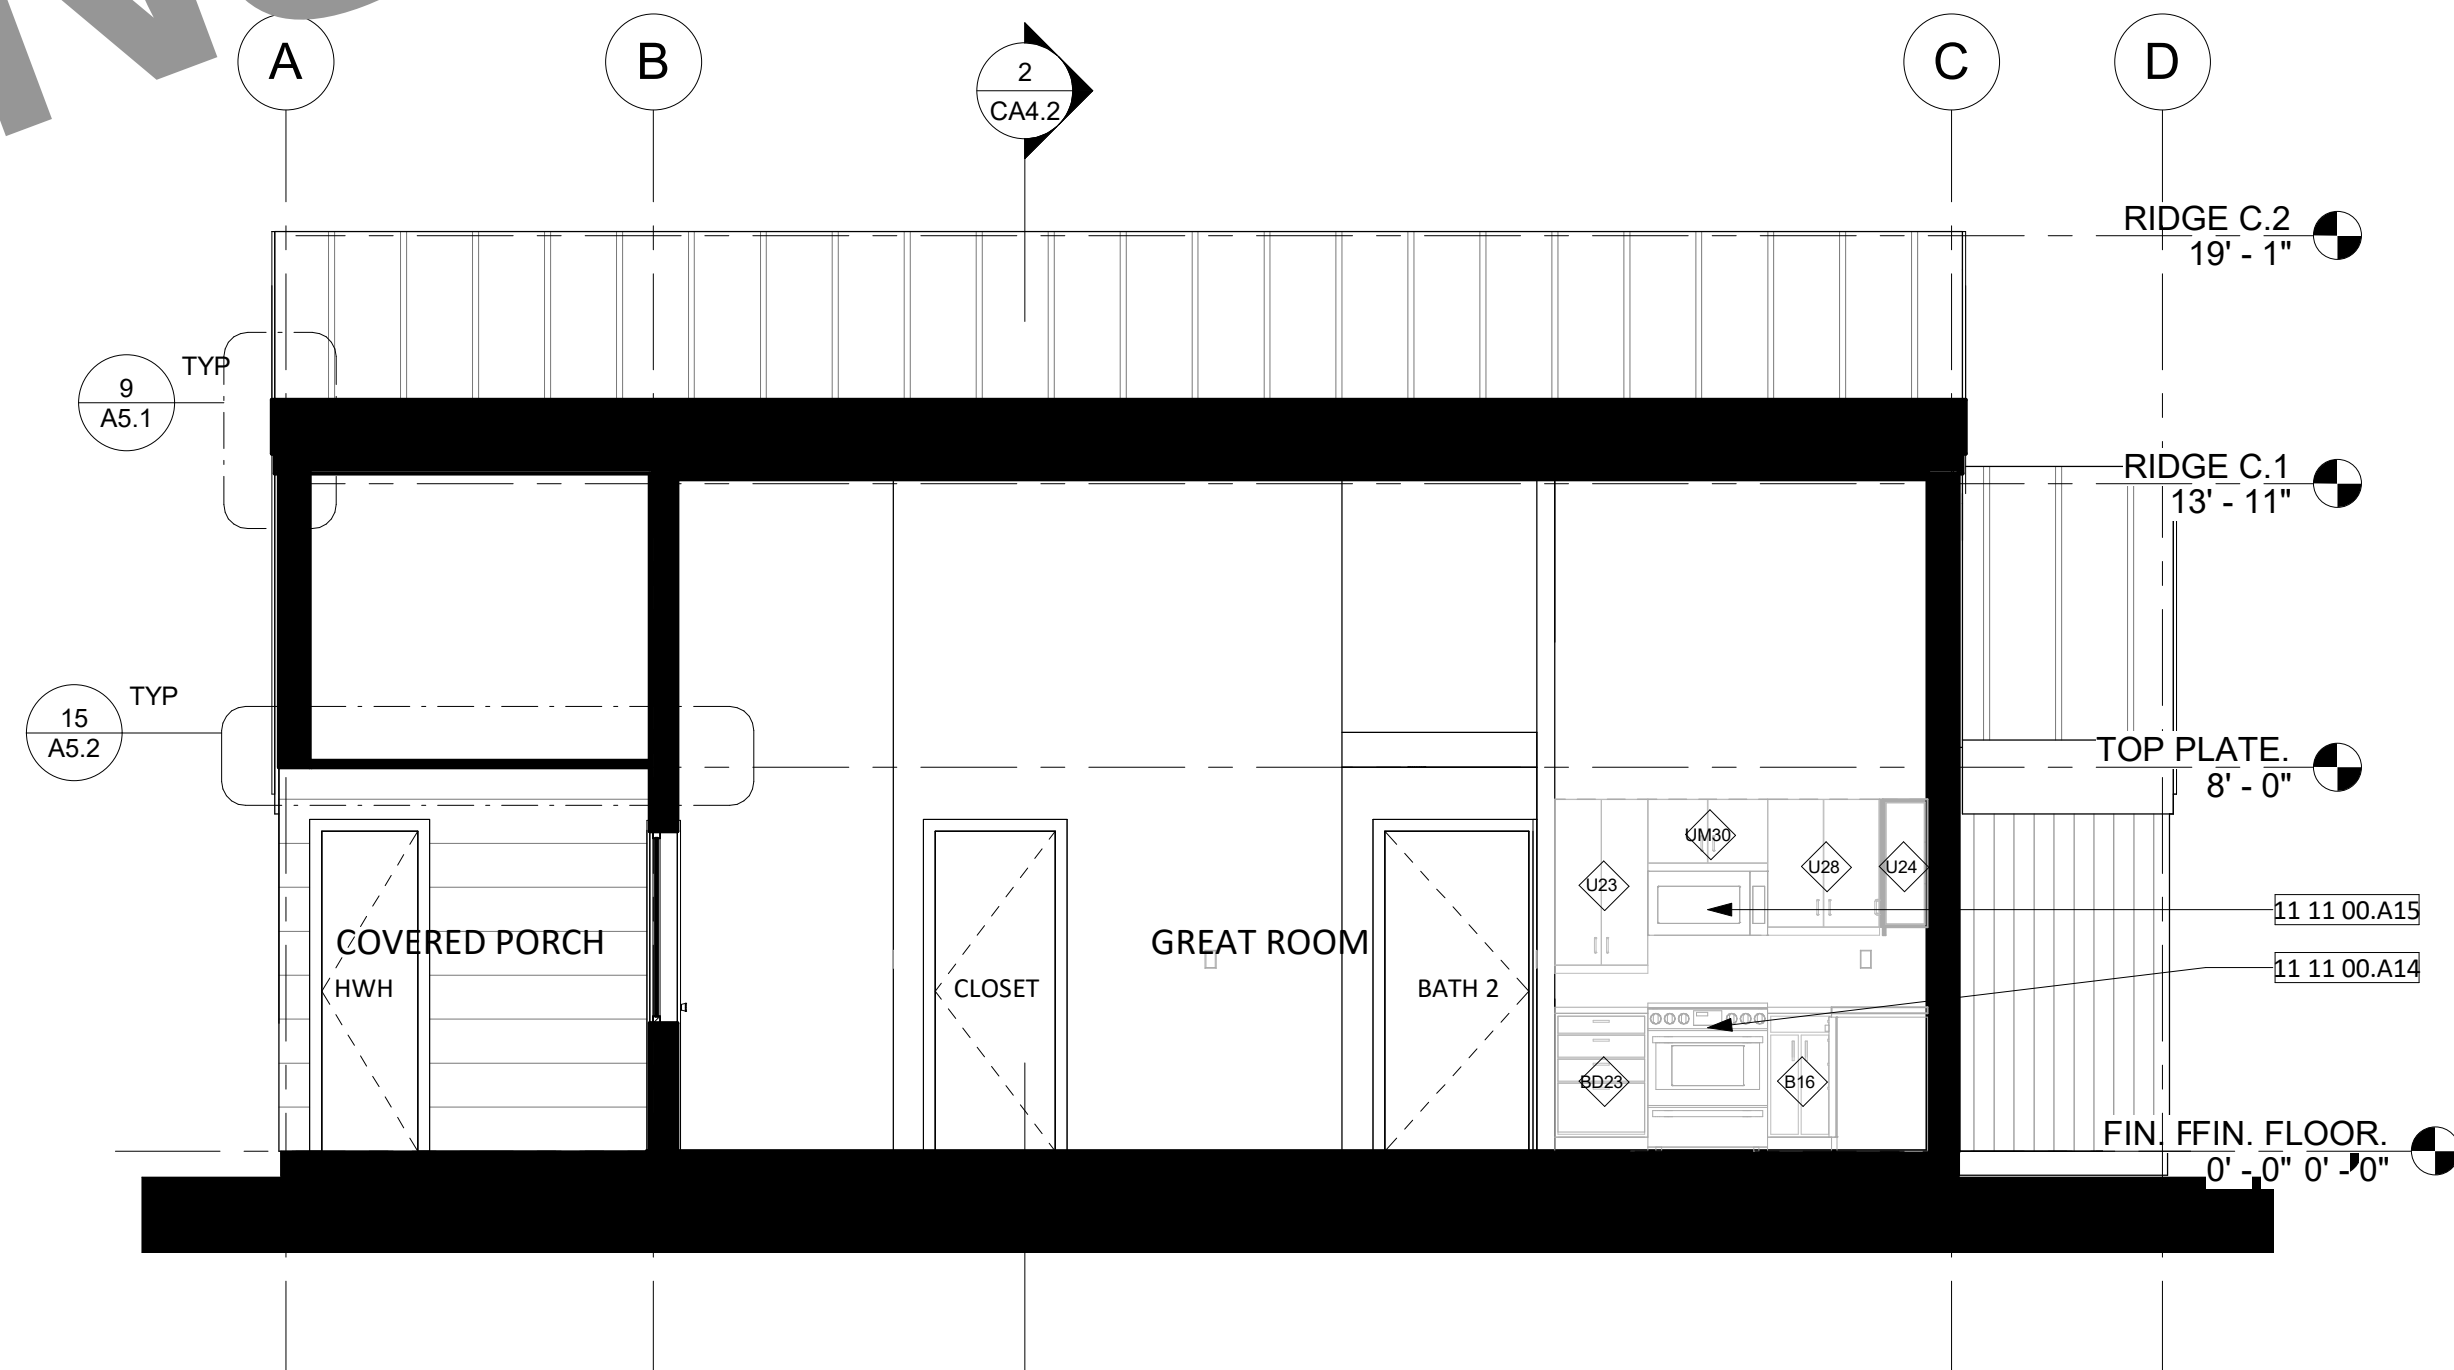

1 LONGITUDINAL SECTION 1 - LAKESIDE
1/4" = 1'-0"

KITCHEN KEYNOTES

TAG	DESCRIPTION
CABINET WIDTH	
B16	16" BASE CABINET
BD18	18" BASE CABINET - DRAWERS
BD20	20" BASE CABINET - DRAWERS
BD23	23" BASE CABINET - DRAWERS
U18.	24" UPPER CABINET
U23	23" UPPER CABINET
U24	24" UPPER CABINET
U28	28" UPPER CABINET
U32	27" UPPER CABINET
UM30	30" UPPER CABINET - ABOVE MICROWAVE

APPLIANCES

11 11 00.A1	24" CLOTHES DRYER (HOMEOWNER PROVIDED)
11 11 00.A2	24" CLOTHES WASHER (HOMEOWNER PROVIDED)
11 11 00.A4	24" DISHWASHER
11 11 00.A8	24" STACKED CLOTHES DRYER
11 11 00.A14	30" ELECTRIC RANGE
11 11 00.A15	30" MICROWAVE / HOOD VENT COMBO UNIT
11 11 00.A9	30" REFRIGERATOR

PLUMBING

22 40 00.A4	30" KITCHEN SINK/FAUCET
-------------	-------------------------



workbench

189 WALNUT AVENUE
SANTA CRUZ, CA 95060
WORKBENCHBUILT.COM
P: 831.227.2217

BY USING THESE PRE-DESIGNED ADU PLANS, THE RECIPIENT IS ACKNOWLEDGING ACCEPTANCE OF THE FOLLOWING CONDITIONS.

1. THE USE OF THIS INFORMATION IS RESTRICTED TO THE ORIGINAL PROJECT FOR WHICH IT WAS PREPARED (THE PRE-DESIGNED ADU PLANS FOR THE COUNTY OF PLUMAS CALIFORNIA). USE OF THESE PLANS DOES NOT ELIMINATE OR REDUCE THE RECIPIENT'S RESPONSIBILITY TO VERIFY ANY AND ALL INFORMATION RELEVANT TO THE RECIPIENT'S WORK AND RESPONSIBILITY ON THIS PROJECT. WORKBENCH AND/OR THE COUNTY OF PLUMAS SHALL NOT BE RESPONSIBLE FOR TRANSLATION ERRORS.

2. THE RECIPIENT RECOGNIZES AND ACKNOWLEDGES THAT THE USE OF THIS INFORMATION WILL BE AT THEIR SOLE RISK AND WITHOUT ANY LIABILITY OR LEGAL EXPOSURE TO WORKBENCH OR THE COUNTY OF PLUMAS. NO WARRANTIES OF ANY NATURE, WHETHER EXPRESS OR IMPLIED, SHALL ATTACH TO THESE DOCUMENTS AND THE INFORMATION CONTAINED THEREON. ANY USE, REUSE, OR ALTERATION OF THESE DOCUMENTS BY THE RECIPIENT OR BY OTHERS WILL BE AT THE RECIPIENT'S RISK AND FULL LEGAL RESPONSIBILITY. FURTHERMORE, THE RECIPIENT WILL, TO THE FULLEST EXTENT PERMITTED BY LAW, INDEMNIFY AND HOLD WORKBENCH AND THE COUNTY OF PLUMAS HARMLESS FROM ANY AND ALL CLAIMS, SUITS, LIABILITY, DEMANDS, JUDGMENTS, OR COSTS ARISING OUT OF OR RESULTING THERE FROM ON ACCOUNT OF ANY INJURY, DEATH, DAMAGE OR LOSS TO PERSONS OR PROPERTY.

3. THE DESIGNS REPRESENTED BY THESE PLANS ARE COPYRIGHTED AND SUBJECT TO COPYRIGHT PROTECTION. IF THE RECIPIENT DOES NOT AGREE WITH THE ABOVE CONDITIONS, THE RECIPIENT SHOULD NOT PROCEED BEYOND THIS DISCLAIMER.

PLUMAS COUNTY
PRE-DESIGNED ADU

PLAN C- TWO BEDROOM ADU

990 GSF

NOT FOR
CONSTRUCTION

C - MEADOW -
SECTIONS

A4.2

SCALE: AS NOTED



189 WALNUT AVENUE
SANTA CRUZ, CA 95060
WORKBENCHBUILD.COM
P: 831.227.2217

BY USING THESE PRE-DESIGNED ADU PLANS, THE RECIPIENT IS ACKNOWLEDGING ACCEPTANCE OF THE FOLLOWING CONDITIONS.

1. THE USE OF THIS INFORMATION IS RESTRICTED TO THE ORIGINAL PROJECT FOR WHICH IT WAS PREPARED. THE RECIPIENT DOES NOT AGREE WITH THE ABOVE CONDITIONS, THE RECIPIENT SHOULD NOT PROCEED BEYOND THIS DISCLAIMER.

2. THE RECIPIENT RECOGNIZES AND ACKNOWLEDGES THAT THE USE OF THIS INFORMATION WILL BE AT THEIR SOLE RISK AND WITHOUT ANY LIABILITY OR LEGAL EXPOSURE TO WORKBENCH OR THE COUNTY OF PLUMAS. NO WARRANTIES OF ANY NATURE, WHETHER EXPRESS OR IMPLIED, SHALL ATTACH TO THESE DOCUMENTS AND THE INFORMATION CONTAINED THEREIN. ANY USE, REUSE, OR ALTERATION OF THESE DOCUMENTS BY THE RECIPIENT OR BY OTHERS WILL BE AT THE RECIPIENT'S RISK AND FULL LEGAL RESPONSIBILITY. FURTHERMORE, THE RECIPIENT WILL, TO THE FULLEST EXTENT PERMITTED BY LAW, INDEMNIFY AND HOLD WORKBENCH AND THE COUNTY OF PLUMAS HARMLESS FROM ANY AND ALL CLAIMS, SUITS, LIABILITY, DEMANDS, JUDGMENTS, OR COSTS ARISING OUT OF OR RESULTING THEREFROM ON ACCOUNT OF ANY INJURY, DEATH, DAMAGE OR LOSS TO PERSONS OR PROPERTY.

3. THE DESIGNS REPRESENTED BY THESE PLANS ARE COPYRIGHTED AND SUBJECT TO COPYRIGHT PROTECTION. IF THE RECIPIENT DOES NOT AGREE WITH THE ABOVE CONDITIONS, THE RECIPIENT SHOULD NOT PROCEED BEYOND THIS DISCLAIMER.

PLUMAS COUNTY
PRE-DESIGNED ADU
PLAN A- STARTER ONE BEDROOM ADU
705 GSF

NOT FOR
CONSTRUCTION

EXTERIOR WALL
ASSEMBLY DETAILS
A5.0

SCALE: AS NOTED

DETAIL GENERAL NOTES

- BASIS OF OPAQUE WALL DESIGN IS HARDIE PANEL SIDING. FAILURE TO FOLLOW JAMES HARDIE WRITTEN INSTALLATION INSTRUCTION AND COMPLY WITH APPLICABLE BUILDING CODES MAY VIOLATE LOCAL LAWS, AFFECT BUILDING ENVELOPE PERFORMANCE, AND MAY AFFECT WARRANTY COVERAGE.
- BASIS OF WINDOW DESIGN IS ANDERSEN 100 SERIES COMPOSITE WINDOWS, COMPLYING WITH THE PERFORMANCE REQUIREMENTS INDICATED BY TITLE 24/MECHANICAL SHEETS AND TESTED ACCORDING TO NAFS.
- PROTECTION OF WOOD AND WOOD-BASED PRODUCTS FROM DECAY SHALL BE PROVIDED BY THE USE OF NATURALLY DURABLE WOOD OR WOOD THAT IS AWPA U1 LISTED PRESERVATIVE-TREATED FOR WOOD SIDING, SHEATHING, AND WALL FRAMING ON THE EXTERIOR OF A BUILDING HAVING A CLEARANCE OF LESS THAN 6-INCHES FROM THE GROUND OR LESS THAN 2-INCHES MEASURED VERTICALLY FROM CONCRETE STEPS, PORCH SLABS, PATIO SLABS AND SIMILAR HORIZONTAL SURFACES EXPOSED TO WEATHER [CRC R317.1.5]
- REFERENCE STRUCTURAL DETAILS, DRAWINGS AND CALCULATIONS FOR ALL STRUCTURAL RELATED MEMBER SIZES, CONNECTION DETAILS, REBAR REQUIREMENTS AND SPACING, HARDWARE AND SPECIFICATIONS. REFER TO TITLE 24/MECHANICAL SHEETS FOR MINIMUM INSULATION VALUES.

WUI NOTES

THE WILDLAND-URBAN INTERFACE (WUI) IS A ZONE OF TRANSITION BETWEEN WILDERNESS (UNOCCUPIED LAND) AND LAND DEVELOPED BY HUMAN ACTIVITY - AN AREA WHERE A BUILT ENVIRONMENT MEETS OR INTERMINGLES WITH A NATURAL ENVIRONMENT. HOMEOWNERS SHOULD VERIFY WITH THEIR JURISDICTION'S BUILDING DEPARTMENT TO SEE IF THEIR PROPERTY IS LOCATED WITHIN A WUI ZONE. THE FOLLOWING ARE MINIMUM REQUIREMENTS PER THE MOST RECENT VERSION OF THE CALIFORNIA BUILDING CODE, CHAPTER 7A, AND CALIFORNIA RESIDENTIAL CODE.

ROOFS AND ROOF EDGES. CBC 705A / CRC R337.5
ROOFS SHALL COMPLY WITH THE REQUIREMENTS OF THE CBC 705A AND SECTIONS CRC337 AND CRC902. NONCOMBUSTIBLE (TILE OR METAL) OR CLASS 'A' ROOFING (CLASS A ASPHALT SHINGLES) ASSEMBLY IS REQUIRED IN SRA - VERY HIGH FIRE HAZARD SEVERITY ZONES. WHERE THE ROOF PROFILE ALLOWS A SPACE BETWEEN THE ROOF COVERING AND THE ROOF DECKING, THE SPACES SHALL: BE CONSTRUCTED TO PREVENT THE INTRUSION OF FLAMES AND EMBERS; BE FIRESTOPPED WITH APPROVED MATERIALS; OR HAVE ONE LAYER OF NO. 72 CAP SHEET INSTALLED OVER THE COMBUSTIBLE DECKING.
WHERE PROVIDED, VALLEY FLASHING MUST BE NOT LESS THAN 26 GAUGE GALVANIZED SHEET METAL OVER A 36-INCH WIDE NO. 72 ASTM CAP SHEET.

EXTERIOR WALLS/SIDING. CBC 707A.3 / CRC R337.7.3
NONCOMBUSTIBLE, LISTED IGNITION-RESISTANT MATERIALS, HEAVY TIMBER, 5/8" TYPE X GYPSUM SHEATHING BEHIND EXTERIOR COVERING, EXTERIOR PORTION OF 1-HR ASSEMBLY OR LOG WALL CONSTRUCTION IS ALLOWED. THE OSFM WEBSITE LISTS MANY TYPES OF EXTERIOR WALL COVERINGS THAT ARE APPROVED.

EAVES AND PORCH CEILINGS CBC 707A.4, A.6 / CRC 337.7.4, R337.7.6
THE EXPOSED ROOF DECK UNDER UNENCLOSED EAVES AND UNDERSIDE OF PORCH CEILINGS SHALL BE NONCOMBUSTIBLE, LISTED IGNITION-RESISTANT MATERIALS, OR 5/8" TYPE X GYPSUM SHEATHING BEHIND EXTERIOR COVERING. SOLID WOOD RAFTER TAILS ON THE EXPOSED UNDERSIDE OF ROOF EAVES HAVING A MINIMUM 2" NOMINAL DIMENSION MAY BE UNPROTECTED.

VENTS. CBC 706A / CRC R337.6
VENTS SHALL NOT BE INSTALLED ON THE UNDERSIDE OF EAVES UNLESS THE VENTS ARE WILDLAND FLAME AND EMBER RESISTANT (WUI) VENTS APPROVED AND LISTED BY THE CALIFORNIA STATE FIRE MARSHAL, OR WUI VENTS LISTED TO ASTM E2886. AN EXCEPTION ALLOWS VENTS TO BE INSTALLED ON THE UNDERSIDE OF EAVES FOR VENTILATED ATTIC SPACES PROTECTED WITH FIRE SPRINKLERS, AND VENTS ARE LOCATED MORE THAN 12 FEET FROM THE GROUND OR WALKING SURFACE OF A DECK, PORCH, PATIO OR SIMILAR SURFACE. VENTILATION OPENINGS FOR ENCLOSED ATTICS, ENCLOSED EAVE SOFFIT SPACES, ENCLOSED RAFTER SPACES FORMED WHERE CEILINGS ARE APPLIED DIRECTLY TO THE UNDERSIDE OF ROOF RAFTERS, AND UNDERLOOR VENTILATION OPENINGS SHALL BE FULLY COVERED WITH WILDLAND FLAME AND EMBER RESISTANT (WUI) VENTS APPROVED AND LISTED BY THE CALIFORNIA STATE FIRE MARSHAL, OR WUI VENTS LISTED TO ASTM E2886. AN EXCEPTION ALLOWS VENT 1/8" OPENINGS ON TOP OF SLOPED ROOFS THAT ARE CORROSION-RESISTANT, NONCOMBUSTIBLE WIRE MESH OR EQUIVALENT.

WINDOWS AND EXTERIOR DOORS. CBC 708A / CRC R337.8
WINDOWS MUST BE INSULATED GLASS WITH A MINIMUM OF 1 TEMPERED PANE OR 20 MIN RATED OR GLASS BLOCK. EXTERIOR DOORS MUST BE NONCOMBUSTIBLE OR IGNITION RESISTANT MATERIAL OR 1 3/8" SOLID CORE, OR HAVE A 20 MIN FIRE-RESISTANCE RATING.

EXTERIOR DECKING AND STAIRS. CBC 709A / CRC R337.9
WALKING SURFACES OF DECKS, PORCHES, BALCONIES AND STAIRS WITHIN 10 FEET OF THE BUILDING MUST BE CONSTRUCTED OF NONCOMBUSTIBLE, FIRE-RETARDANT TREATED OR HEAVY-TIMBER CONSTRUCTION. ALTERNATE MATERIALS CAN BE USED IF THEY ARE IGNITION-RESISTANT AND PASS PERFORMANCE REQUIREMENTS SPECIFIED BY THE STATE FIRE MARSHAL.

UNDERFLOOR AND APPENDAGES. CBC 707A.8 / CRC R337.7.8
EXPOSED UNFLOOR FLOORS, UNDERSIDE OF CANTILEVERED AND OVERHANGING DECKS, BALCONIES AND SIMILAR APPENDAGES SHALL BE NON-COMBUSTIBLE, IGNITION RESISTANT, 5/8" TYPE X GYPSUM SHEATHING BEHIND EXTERIOR COVERING, EXTERIOR PORTION OF 1-HR ASSEMBLY, MEET PERFORMANCE CRITERIA SFM STANDARD 12-7A-3 OR BE ENCLOSED TO GRADE.

PERFORMANCE NOTES



ENSURE THAT MANDATORY MINIMUM REQUIREMENTS ARE MET, PER BUILDING ENERGY EFFICIENCY STANDARDS FOR RESIDENTIAL BUILDINGS / TITLE 24, PART 6, INCLUDING BUT NOT LIMITED TO:

- SECTION 110.6: MANDATORY REQUIREMENTS FOR FENESTRATION PRODUCTS AND EXTERIOR DOORS, I.E. CERTIFICATION OF AIR LEAKAGE, U-FACTOR, SHGC, VISIBLE LIGHT TRANSMITTANCE, ETC.
- SECTION 110.7: LIMITING AIR LEAKAGE, I.E. ALL JOINTS, PENETRATIONS AND OTHER OPENINGS IN THE BUILDING ENVELOPE THAT ARE POTENTIAL SOURCES OF AIR LEAKAGE SHALL BE CAULKED, GASKETED, WEATHER STRIPPED, OR OTHERWISE SEALED TO LIMIT INFILTRATION OR EXFILTRATION.
- SECTION 110.8: MANDATORY REQUIREMENTS FOR INSULATION, ROOFING PRODUCTS AND RADIANT BARRIERS, INCLUDING REQUIREMENTS FOR FLAME SPREAD RATING OF INSULATION AND APPLICABLE SLAB INSULATION REQUIREMENTS.
- SECTION 150.0: MANDATORY FEATURES AND DEVICES AND SECTION 150.1 - PERFORMANCE AND PRESCRIPTIVE COMPLIANCE APPROACHES FOR LOW-RISE RESIDENTIAL BUILDINGS (AS APPLICABLE).


FIRE RATING NOTES

- WITHIN 3-5 FT OF PROPERTY LINE, THE WALL ASSEMBLY SHALL BE 1-HOUR RATED WITH THE AREA OF OPENINGS LIMITED TO 25% OF THE WALL AREA.


WB STANDARD:
1-HR RATED WALL PER CBC TABLE 721.1(2), ITEM #15-1.12"

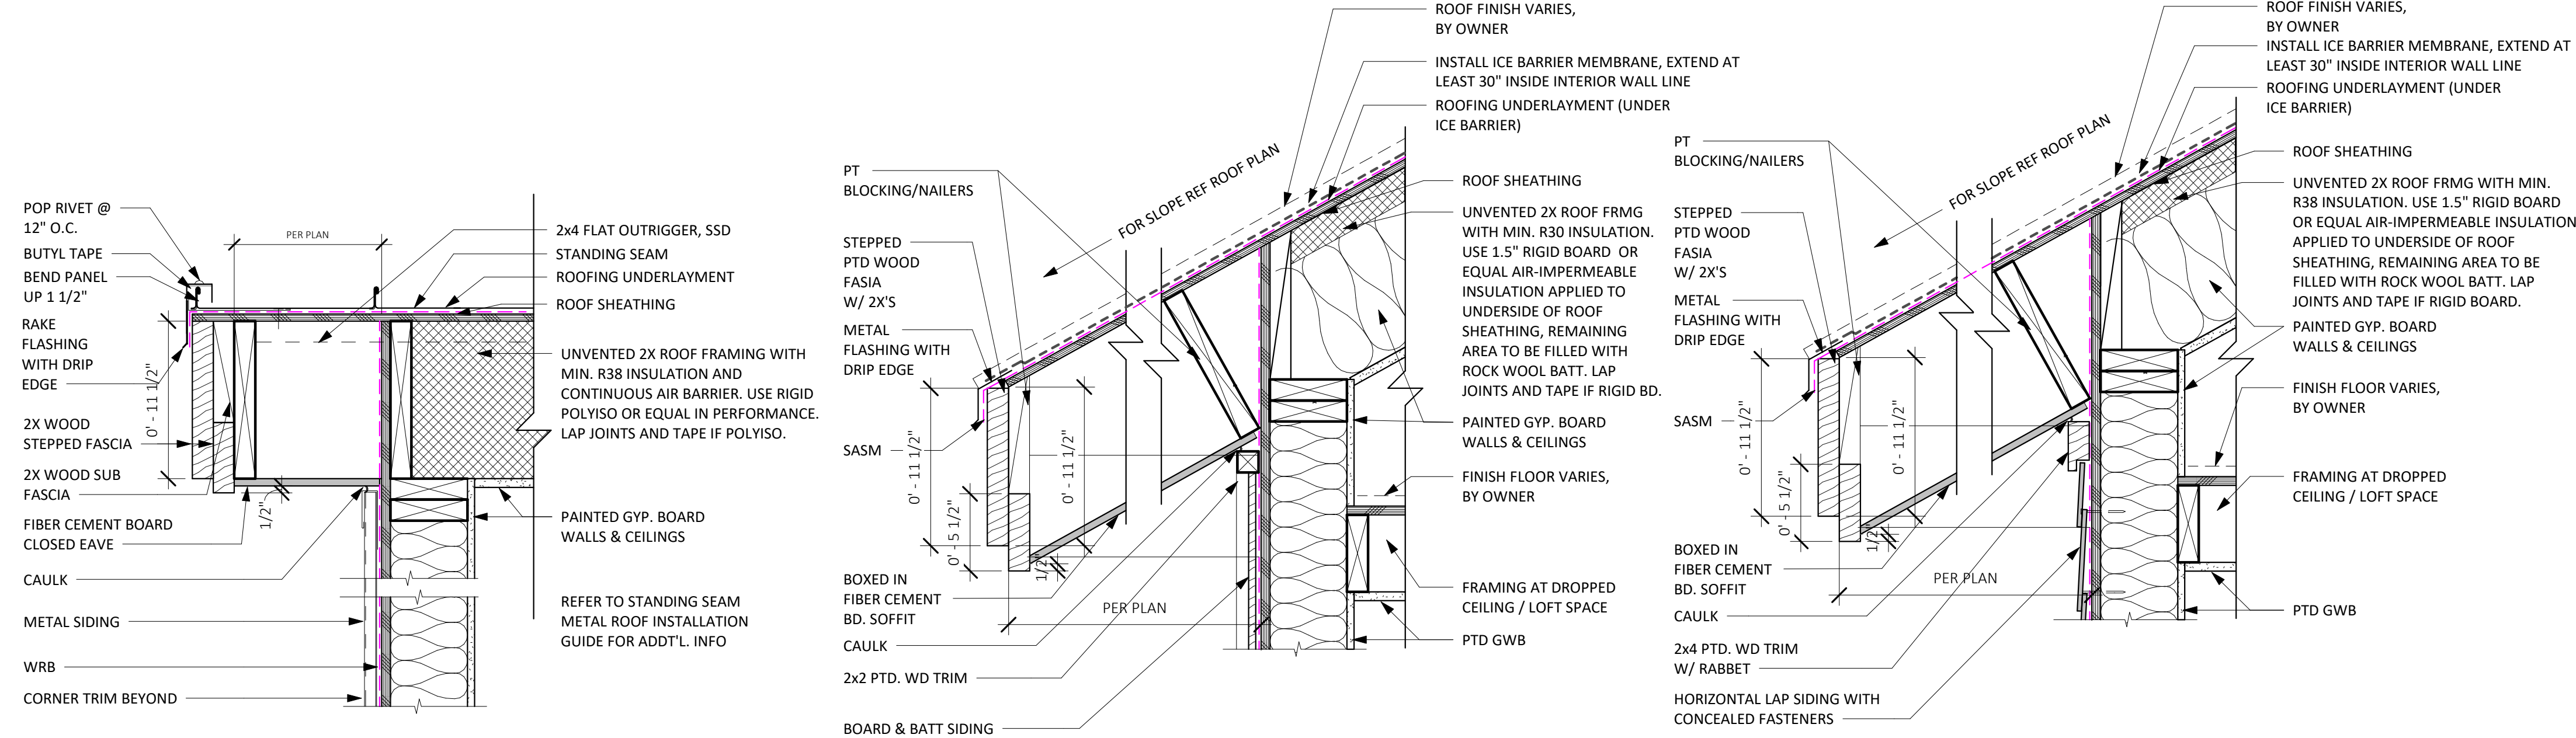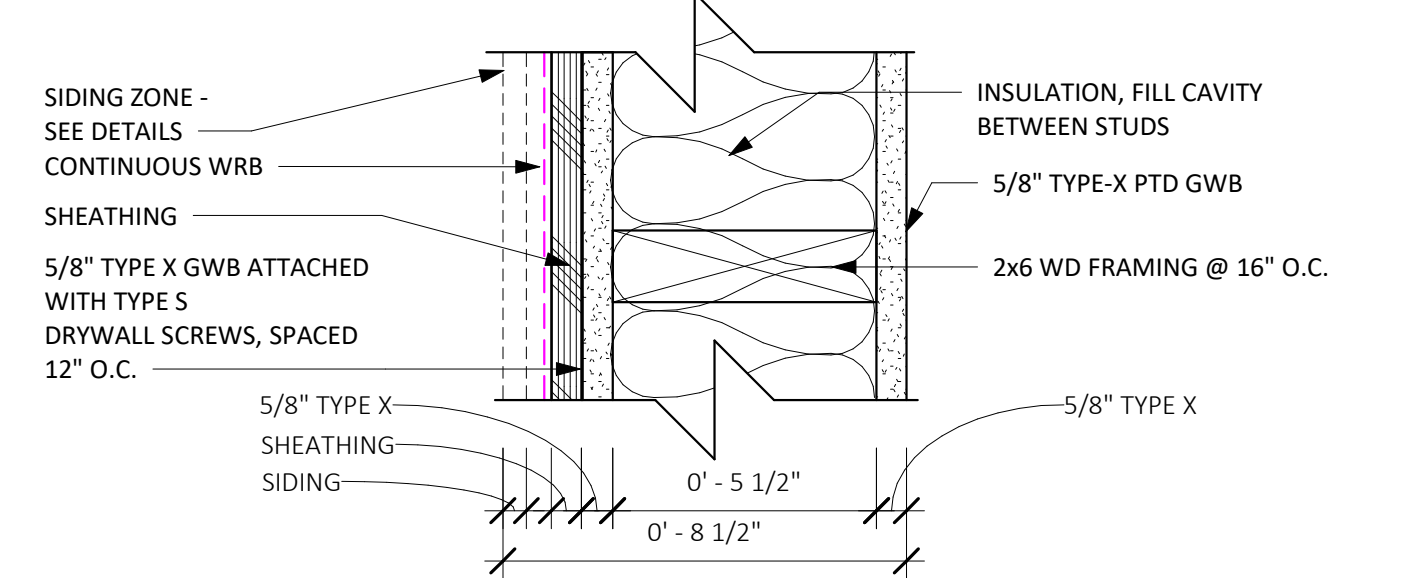


12 BASIC RAKE @ STANDING SEAM
1 1/2" = 1'-0"

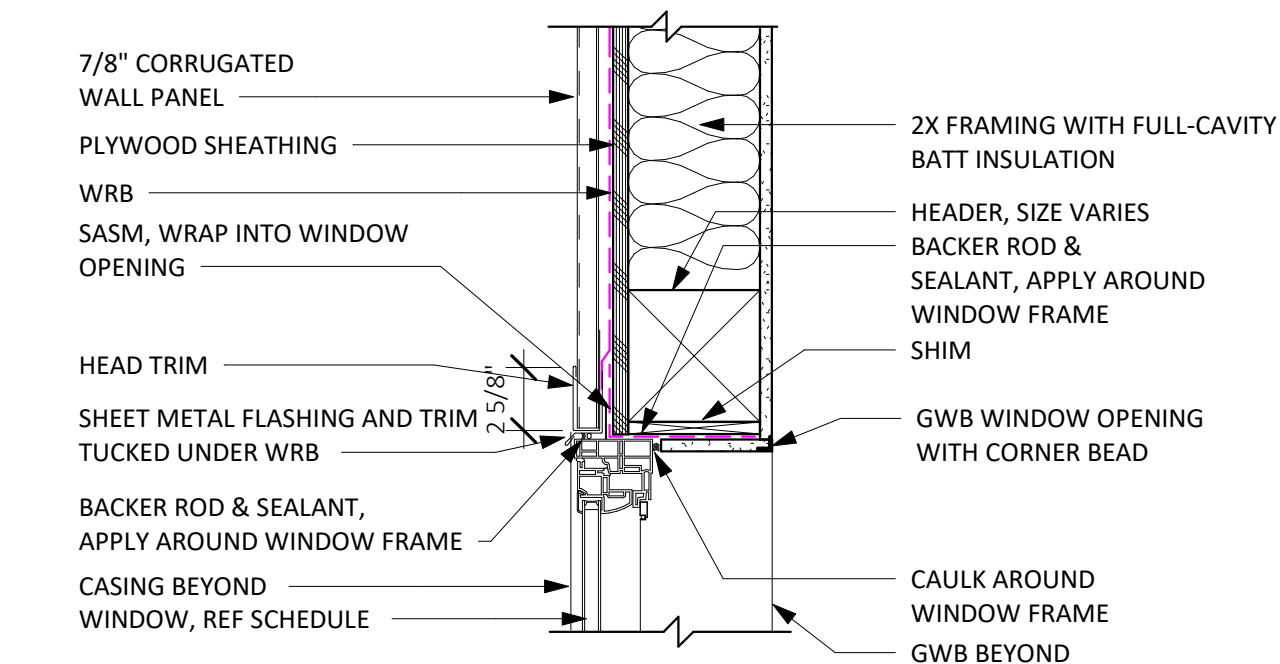


11 WINDOW HEAD AT METAL SIDING
1 1/2" = 1'-0"

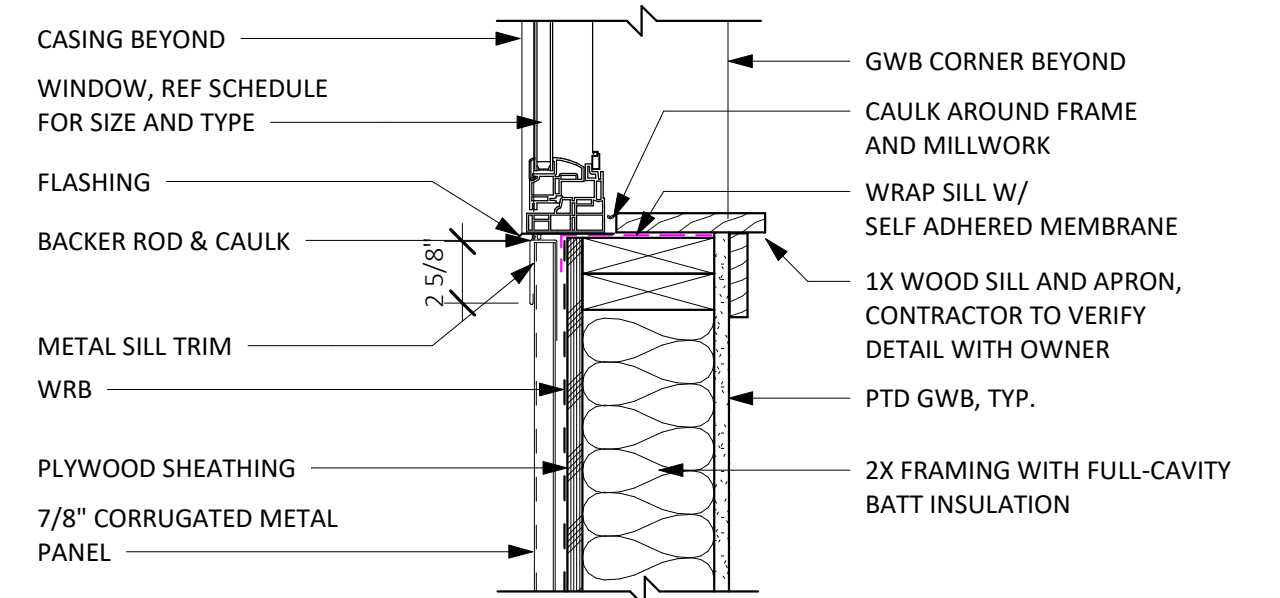


8 EAVE AT BOARD & BATT NO GUTTER
1 1/2" = 1'-0"

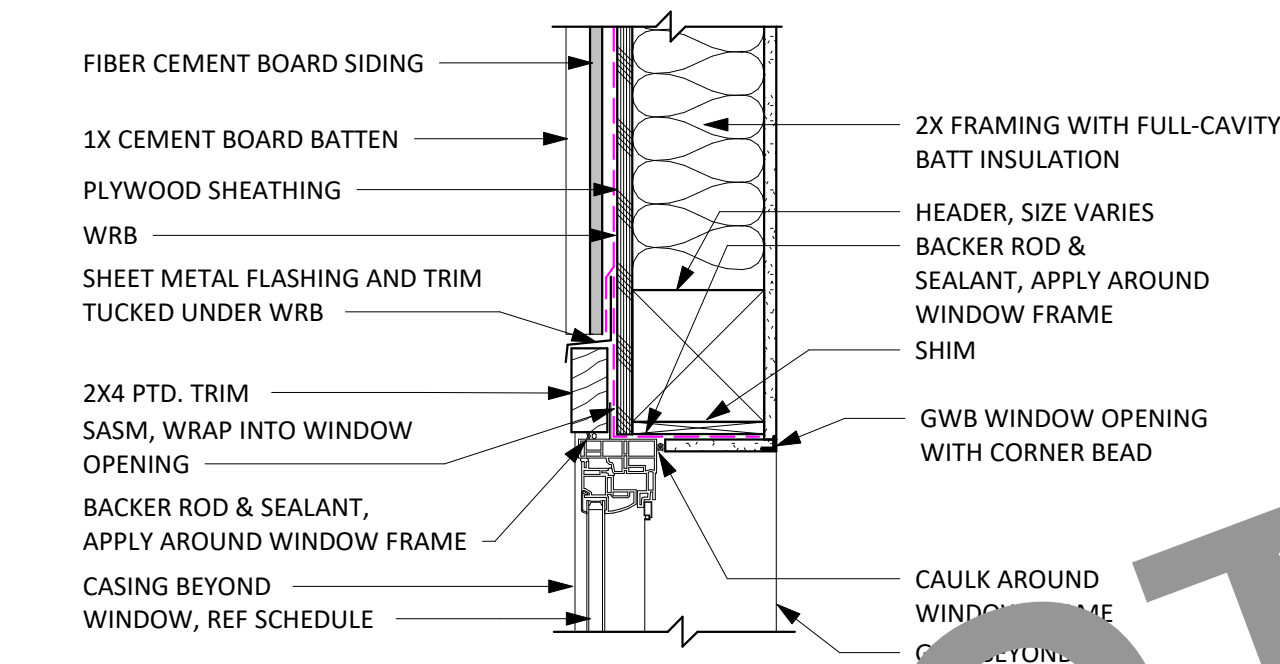


7 WINDOW HEAD AT BOARD AND BATTEN
1 1/2" = 1'-0"

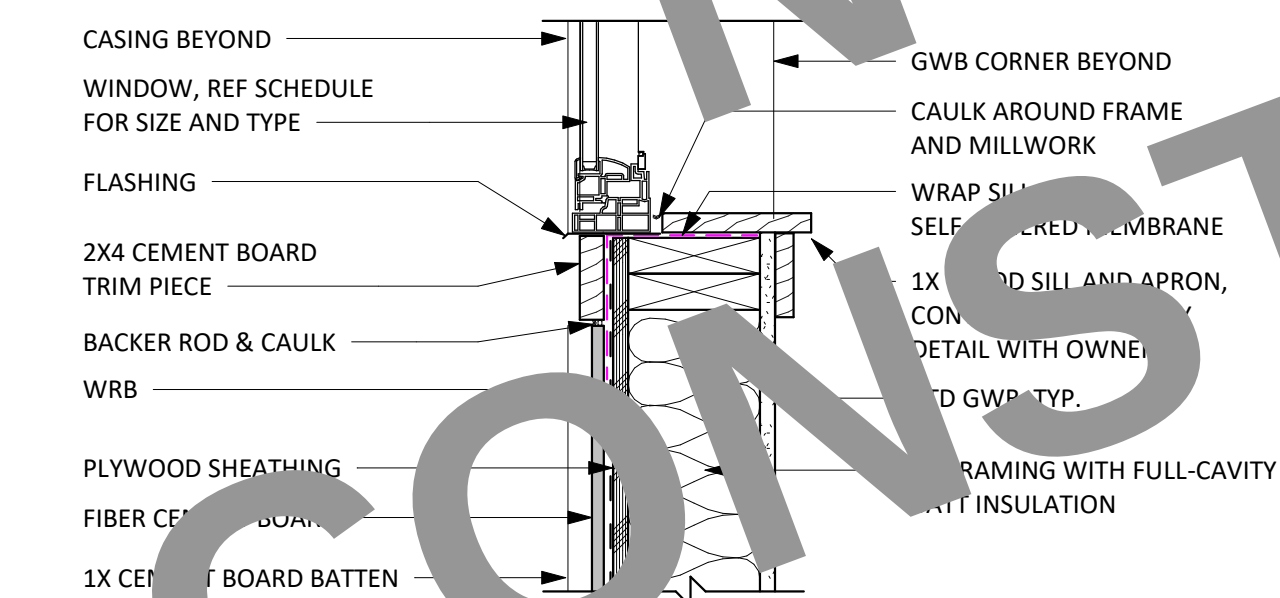

10 WINDOW SILL AT METAL SIDING
1 1/2" = 1'-0"

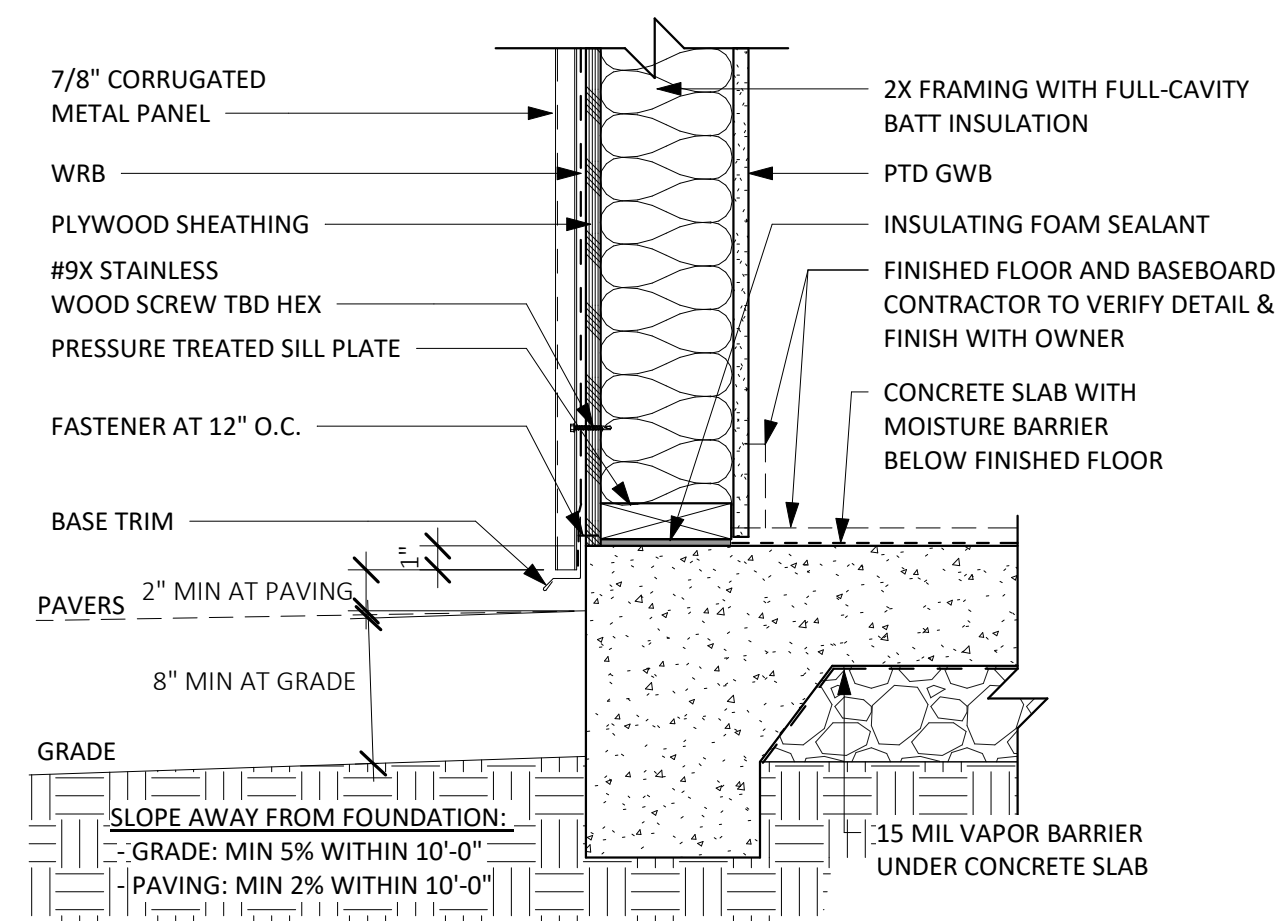

6 WINDOW SILL AT BOARD & BATTEN
1 1/2" = 1'-0"

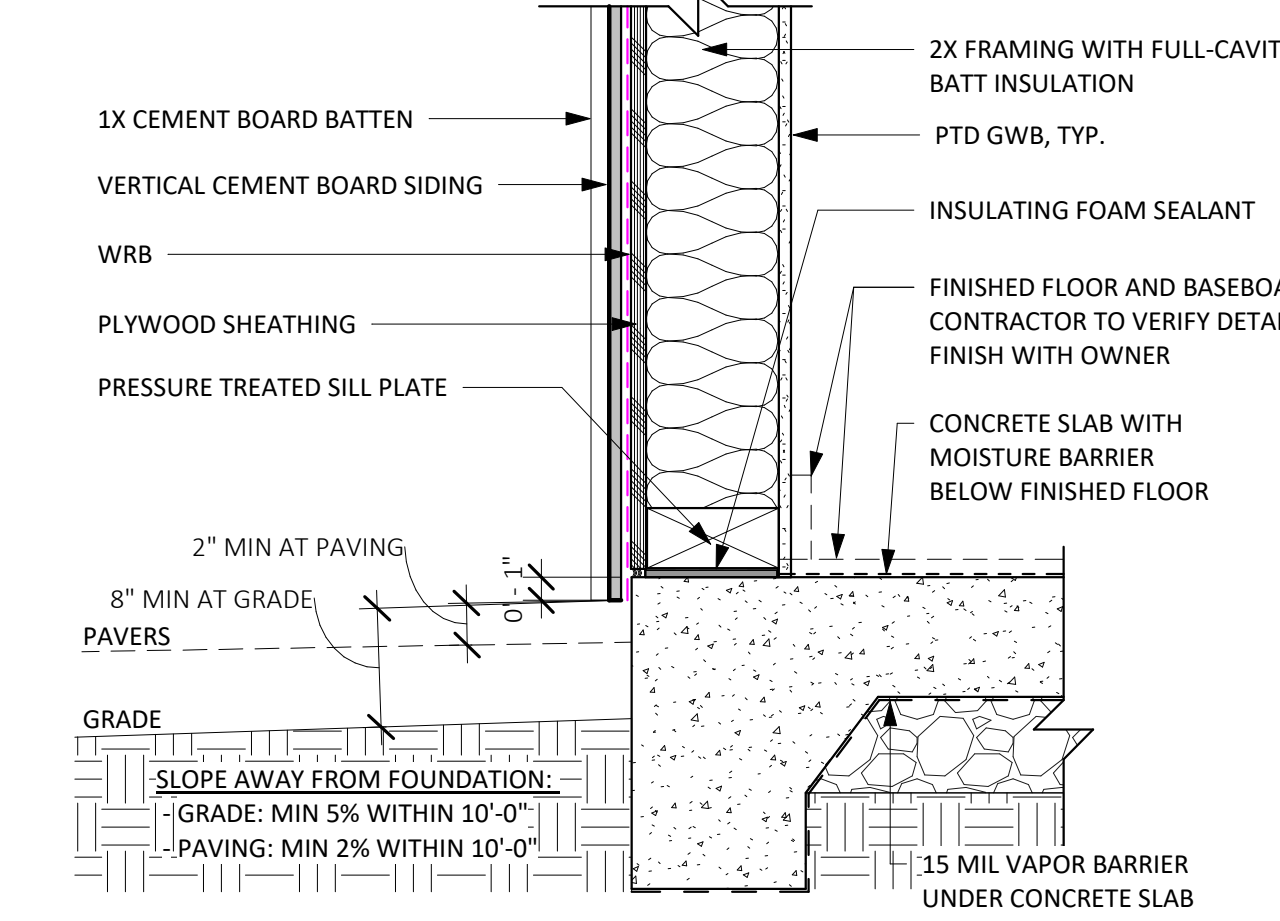


9 SLAB EDGE AT METAL SIDING
1 1/2" = 1'-0"


5 SLAB AT BOARD & BATTEN SIDING
1 1/2" = 1'-0"

E2 BOARD AND BATTEN SIDING - FIBER CEMENT


4 EAVE AT LAP SIDING NO GUTTER
1 1/2" = 1'-0"

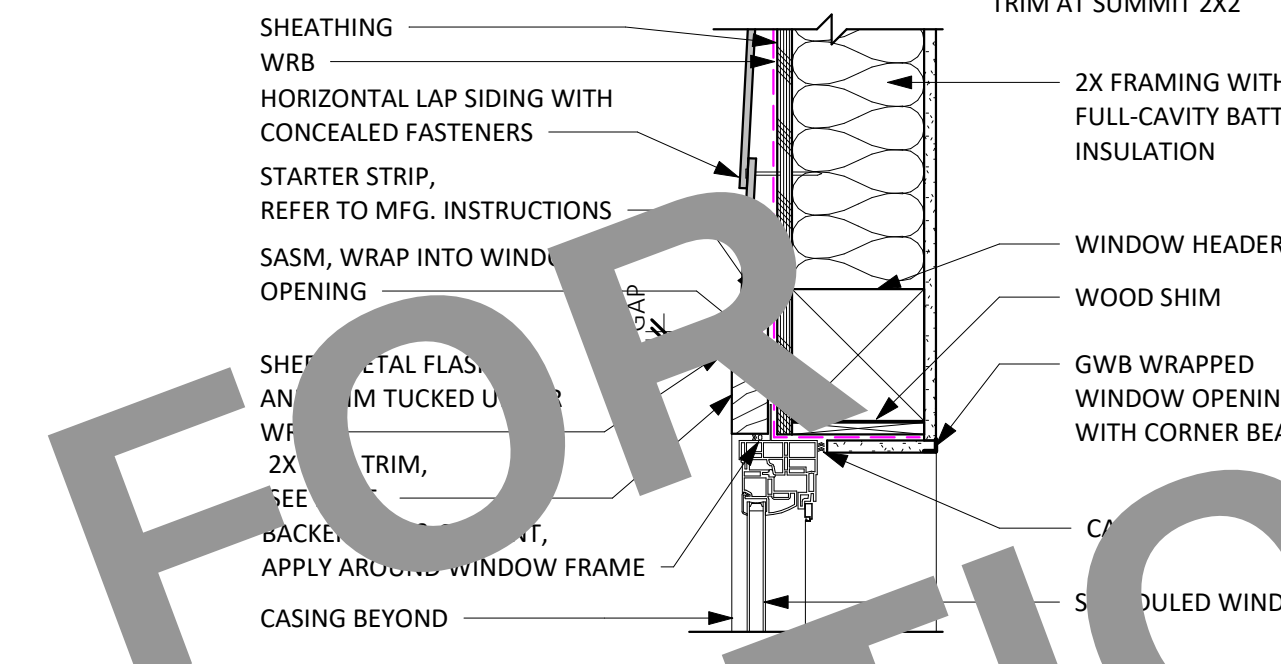

3 WINDOW HEAD AT LAP SIDING
1 1/2" = 1'-0"

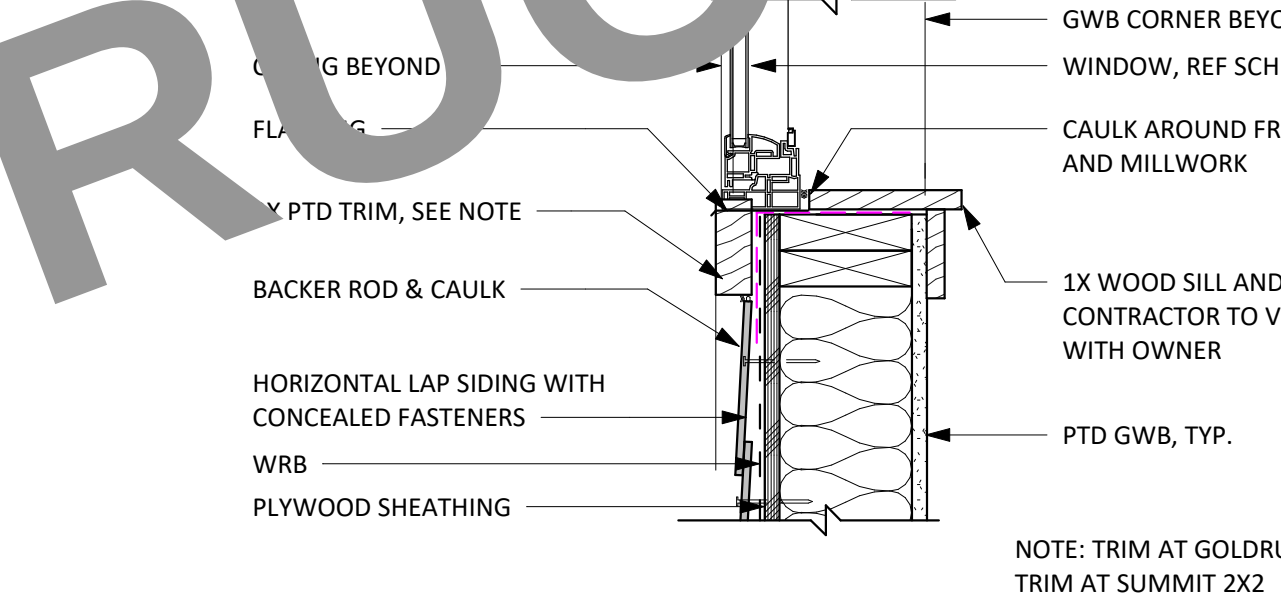

2 WINDOW SILL AT LAP SIDING
1 1/2" = 1'-0"

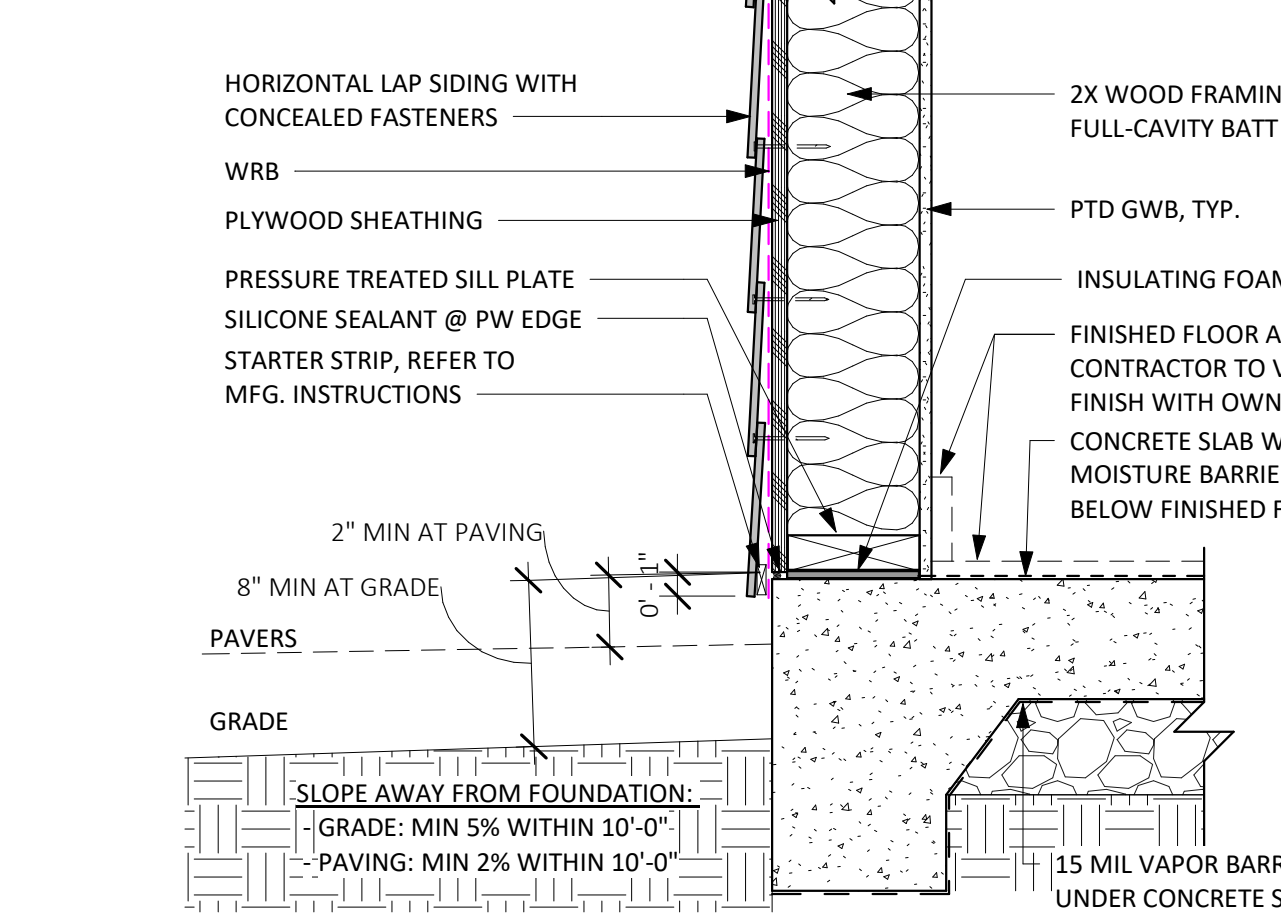

1 SLAB EDGE AT LAP SIDING
1 1/2" = 1'-0"

E1 HORIZONTAL LAP SIDING - FIBER CEMENT



189 WALNUT AVENUE
SANTA CRUZ, CA 95060
WORKBENCHBUILT.COM
P: 831.227.2217

BY USING THESE PRE-DESIGNED ADU PLANS, THE RECIPIENT IS ACKNOWLEDGING ACCEPTANCE OF THE FOLLOWING CONDITIONS.

1. THE USE OF THIS INFORMATION IS RESTRICTED TO THE ORIGINAL PROJECT FOR WHICH IT WAS PREPARED. THE PRE-DESIGNED ADU PLANS FOR THE COUNTY OF PLUMAS CALIFORNIA. USE OF THESE PLANS DOES NOT ELIMINATE OR REDUCE THE RECIPIENT'S RESPONSIBILITY TO VERIFY ANY AND ALL INFORMATION RELEVANT TO THE RECIPIENT'S WORK AND RESPONSIBILITY ON THIS PROJECT. WORKBENCH AND/OR THE COUNTY OF PLUMAS SHALL NOT BE RESPONSIBLE FOR TRANSLATION ERRORS.

2. THE RECIPIENT RECOGNIZES AND ACKNOWLEDGES THAT THE USE OF THIS INFORMATION WILL BE AT THEIR SOLE RISK AND WITHOUT ANY LIABILITY OR LEGAL EXPOSURE TO WORKBENCH OR THE COUNTY OF PLUMAS. NO WARRANTIES OF ANY NATURE, WHETHER EXPRESS OR IMPLIED, SHALL ATTACH TO THESE DOCUMENTS AND THE INFORMATION CONTAINED THEREIN. ANY USE, REUSE, OR ALTERATION OF THESE DOCUMENTS BY THE RECIPIENT OR BY OTHERS WILL BE AT THE RECIPIENT'S RISK AND FULL LEGAL RESPONSIBILITY. FURTHERMORE, THE RECIPIENT WILL, TO THE FULLEST EXTENT PERMITTED BY LAW, INDEMNIFY AND HOLD WORKBENCH AND THE COUNTY OF PLUMAS HARMLESS FROM ANY AND ALL CLAIMS, SUITS, LIABILITY, DEMANDS, JUDGMENTS, OR COSTS ARISING OUT OF OR RESULTING THEREFROM ON ACCOUNT OF ANY INJURY, DEATH, DAMAGE OR LOSS TO PERSONS OR PROPERTY.

3. THE DESIGNS REPRESENTED BY THESE PLANS ARE COPYRIGHTED AND SUBJECT TO COPYRIGHT PROTECTION. IF THE RECIPIENT DOES NOT AGREE WITH THE ABOVE CONDITIONS, THE RECIPIENT SHOULD NOT PROCEED BEYOND THIS DISCLAIMER.

PLUMAS COUNTY
PRE-DESIGNED ADU
PLAN A- STARTER ONE BEDROOM ADU
705 GSF

NOT FOR
CONSTRUCTION

EXTERIOR WUI AND
ROOF DETAILS

A5.1

SCALE: AS NOTED

DETAIL GENERAL NOTES

- BASIS OF OPAQUE WALL DESIGN IS HARDIE PANEL SIDING. FAILURE TO FOLLOW JAMES HARDIE WRITTEN INSTALLATION INSTRUCTION AND COMPLY WITH APPLICABLE BUILDING CODES MAY VIOLATE LOCAL LAWS, AFFECT BUILDING ENVELOPE PERFORMANCE, AND MAY AFFECT WARRANTY COVERAGE.
- BASIS OF WINDOW DESIGN IS ANDERSEN 100 SERIES COMPOSITE WINDOWS, COMPLYING WITH THE PERFORMANCE REQUIREMENTS INDICATED BY TITLE 24/MECHANICAL SHEETS AND TESTED ACCORDING TO NAFS.
- PROTECTION OF WOOD AND WOOD-BASED PRODUCTS FROM DECAY SHALL BE PROVIDED BY THE USE OF NATURALLY DURABLE WOOD OR WOOD THAT IS AWPA U1 LISTED PRESERVATIVE-TREATED FOR WOOD SIDING, SHEATHING, AND WALL FRAMING ON THE EXTERIOR OF A BUILDING HAVING A CLEARANCE OF LESS THAN 6-INCHES FROM THE GROUND OR LESS THAN 2-INCHES MEASURED VERTICALLY FROM CONCRETE STEPS, PORCH SLABS, PATIO SLABS AND SIMILAR HORIZONTAL SURFACES EXPOSED TO WEATHER [CRC R317.1.5] REFERENCE STRUCTURAL DETAILS, DRAWINGS AND CALCULATIONS FOR ALL STRUCTURAL RELATED MEMBER SIZES, CONNECTION DETAILS, REBAR REQUIREMENTS AND SPACING, HARDWARE AND SPECIFICATIONS.
- REFER TO TITLE 24/MECHANICAL SHEETS FOR MINIMUM INSULATION VALUES.

WUI NOTES

THE WILDLAND-URBAN INTERFACE (WUI) IS A ZONE OF TRANSITION BETWEEN WILDERNESS (UNOCCUPIED LAND) AND LAND DEVELOPED BY HUMAN ACTIVITY - AN AREA WHERE A BUILT ENVIRONMENT MEETS OR INTERMINGLES WITH A NATURAL ENVIRONMENT. HOMEOWNERS SHOULD VERIFY WITH THEIR JURISDICTION'S BUILDING DEPARTMENT TO SEE IF THEIR PROPERTY IS LOCATED WITHIN A WUI ZONE. THE FOLLOWING ARE MINIMUM REQUIREMENTS PER THE MOST RECENT VERSION OF THE CALIFORNIA BUILDING CODE, CHAPTER 7A, AND CALIFORNIA RESIDENTIAL CODE.

ROOFS AND ROOF EDGES. CBC 705A / CRC R337.5
ROOFS SHALL COMPLY WITH THE REQUIREMENTS OF THE CBC 705A AND SECTIONS CRC337 AND CRC902. NONCOMBUSTIBLE (TILE OR METAL) OR CLASS 'A' ROOFING (CLASS A ASPHALT SHINGLES) ASSEMBLY IS REQUIRED IN SRA - VERY HIGH FIRE HAZARD SEVERITY ZONES. WHERE THE ROOF PROFILE ALLOWS A SPACE BETWEEN THE ROOF COVERING AND THE ROOF DECKING, THE SPACES SHALL: BE CONSTRUCTED TO PREVENT THE INTRUSION OF FLAMES AND EMBERS; BE FIRESTOPPED WITH APPROVED MATERIALS; OR HAVE ONE LAYER OF NO. 72 CAP SHEET INSTALLED OVER THE COMBUSTIBLE DECKING.
WHERE PROVIDED, VALLEY FLASHING MUST BE NOT LESS THAN 26 GAUGE GALVANIZED SHEET METAL OVER A 36-INCH WIDE NO. 72 ASTM CAP SHEET.

EXTERIOR WALLS/SIDING. CBC 707A.3 / CRC R337.7.3
NONCOMBUSTIBLE, LISTED IGNITION-RESISTANT MATERIALS, HEAVY TIMBER, 5/8" TYPE X GYPSUM SHEATHING BEHIND EXTERIOR COVERING, EXTERIOR PORTION OF 1-HR ASSEMBLY OR LOG WALL CONSTRUCTION IS ALLOWED. THE OSFM WEBSITE LISTS MANY TYPES OF EXTERIOR WALL COVERINGS THAT ARE APPROVED.

EAVES AND PORCH CEILINGS. CBC 707A.4, A.6 / CRC 337.7.4, R337.7.6
THE EXPOSED ROOF DECK UNDER UNENCLOSED EAVES AND UNDERSIDE OF PORCH CEILINGS SHALL BE NONCOMBUSTIBLE, LISTED IGNITION-RESISTANT MATERIALS, OR 5/8" TYPE X GYPSUM SHEATHING BEHIND EXTERIOR COVERING. SOLID WOOD RAFTER TAILS ON THE EXPOSED UNDERSIDE OF ROOF EAVES HAVING A MINIMUM 2" NOMINAL DIMENSION MAY BE UNPROTECTED.

VENTS. CBC 706A / CRC R337.6
VENTS SHALL NOT BE INSTALLED ON THE UNDERSIDE OF EAVES UNLESS THE VENTS ARE WILDLAND FLAME AND EMBER RESISTANT (WUI) VENTS APPROVED AND LISTED BY THE CALIFORNIA STATE FIRE MARSHAL, OR WUI VENTS LISTED TO ASTM E2886. AN EXCEPTION ALLOWS VENTS TO BE INSTALLED ON THE UNDERSIDE OF EAVES FOR VENTILATED ATTIC SPACES PROTECTED WITH FIRE SPRINKLERS, AND VENTS ARE LOCATED MORE THAN 12 FEET FROM THE GROUND OR WALKING SURFACE OF A DECK, PORCH, PATIO OR SIMILAR SURFACE. VENTILATION OPENINGS FOR ENCLOSED ATTICS, ENCLOSED EAVE SOFFIT SPACES, ENCLOSED RAFTER SPACES FORMED WHERE CEILINGS ARE APPLIED DIRECTLY TO THE UNDERSIDE OF ROOF RAFTERS, AND UNDERFLOOR VENTILATION OPENINGS SHALL BE FULLY COVERED WITH WILDLAND FLAME AND EMBER RESISTANT (WUI) VENTS APPROVED AND LISTED BY THE CALIFORNIA STATE FIRE MARSHAL, OR WUI VENTS LISTED TO ASTM E2886. AN EXCEPTION ALLOWS VENT 1/8" OPENINGS ON TOP OF SLOPED ROOFS THAT ARE CORROSION-RESISTANT, NONCOMBUSTIBLE WIRE MESH OR EQUIVALENT.

WINDOWS AND EXTERIOR DOORS. CBC 708A / CRC R337.8
WINDOWS MUST BE INSULATED GLASS WITH A MINIMUM OF 1 TEMPERED PANE OR 20 MIN RATED OR GLASS BLOCK. EXTERIOR DOORS MUST BE NONCOMBUSTIBLE OR IGNITION RESISTANT MATERIAL OR 1 3/8" SOLID CORE, OR HAVE A 20 MIN FIRE-RESISTANCE RATING.

EXTERIOR DECKING AND STAIRS. CBC 709A / CRC R337.9
WALKING SURFACES OF DECKS, PORCHES, BALCONIES AND STAIRS WITHIN 10 FEET OF THE BUILDING MUST BE CONSTRUCTED OF NONCOMBUSTIBLE, FIRE-RETARDANT TREATED OR HEAVY-TIMBER CONSTRUCTION. ALTERNATE MATERIALS CAN BE USED IF THEY ARE IGNITION-RESISTANT AND PASS PERFORMANCE REQUIREMENTS SPECIFIED BY THE STATE FIRE MARSHAL.

UNDERFLOOR AND APPENDAGES. CBC 707A.8 / CRC R337.7.8
EXPOSED UNFLOORS, UNDERSIDE OF CANTILEVERED AND OVERHANGING DECKS, BALCONIES AND SIMILAR APPENDAGES SHALL BE NON-COMBUSTIBLE, IGNITION RESISTANT, 5/8" TYPE X GYPSUM SHEATHING BEHIND EXTERIOR COVERING, EXTERIOR PORTION OF 1-HR ASSEMBLY, MEET PERFORMANCE CRITERIA SFM STANDARD 12-7A-3 OR BE ENCLOSED TO GRADE.



PERFORMANCE NOTES

- ENSURE THAT MANDATORY MINIMUM REQUIREMENTS ARE MET, PER BUILDING ENERGY EFFICIENCY STANDARDS FOR RESIDENTIAL BUILDINGS / TITLE 24, PART 6, INCLUDING BUT NOT LIMITED TO:
- SECTION 110.6: MANDATORY REQUIREMENTS FOR FENESTRATION PRODUCTS AND EXTERIOR DOORS, I.E. CERTIFICATION OF AIR LEAKAGE, U-FACTOR, SHGC, VISIBLE LIGHT TRANSMITTANCE, ETC.
 - SECTION 110.7: LIMITING AIR LEAKAGE, I.E. ALL JOINTS, PENETRATIONS AND OTHER OPENINGS IN THE BUILDING ENVELOPE THAT ARE POTENTIAL SOURCES OF AIR LEAKAGE SHALL BE CAULKED, GASKETED, WEATHER STRIPPED, OR OTHERWISE SEALED TO LIMIT INFILTRATION OR EXFILTRATION.
 - SECTION 110.8: MANDATORY REQUIREMENTS FOR INSULATION, ROOFING PRODUCTS AND RADIANT BARRIERS, INCLUDING REQUIREMENTS FOR FLAME SPREAD RATING OF INSULATION AND APPLICABLE SLAB INSULATION REQUIREMENTS.
 - SECTION 150.0: MANDATORY FEATURES AND DEVICES AND SECTION 150.1 - PERFORMANCE AND PRESCRIPTIVE COMPLIANCE APPROACHES FOR LOW-RISE RESIDENTIAL BUILDINGS (AS APPLICABLE).


FIRE RATING NOTES

- WITHIN 3-5 FT OF PROPERTY LINE, THE WALL ASSEMBLY SHALL BE 1-HOUR RATED WITH THE AREA OF OPENINGS LIMITED TO 25% OF THE WALL AREA.


**WB STANDARD:
1-HR RATED WALL PER CBC TABLE 721.1(2), ITEM #15-1.12***

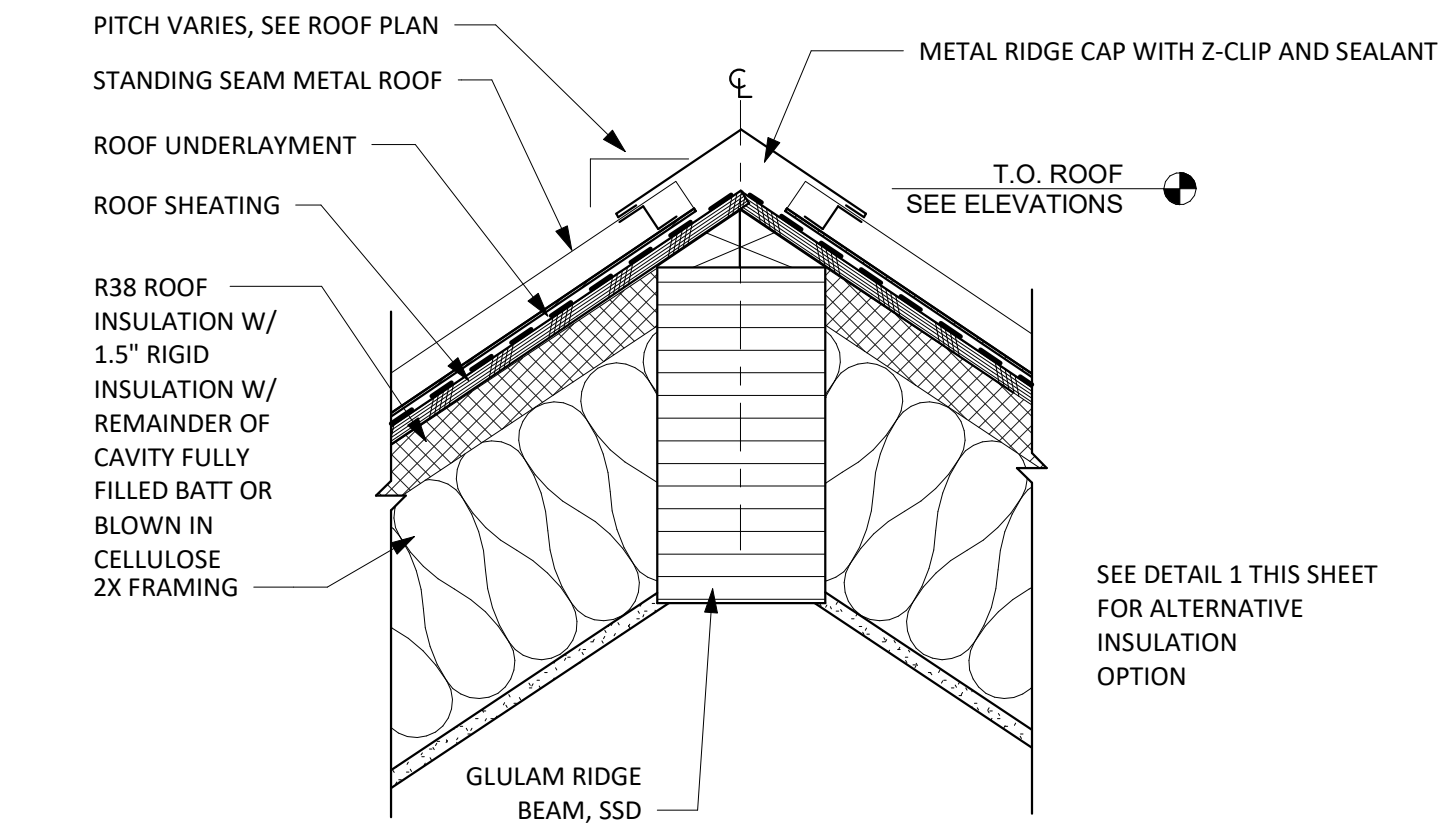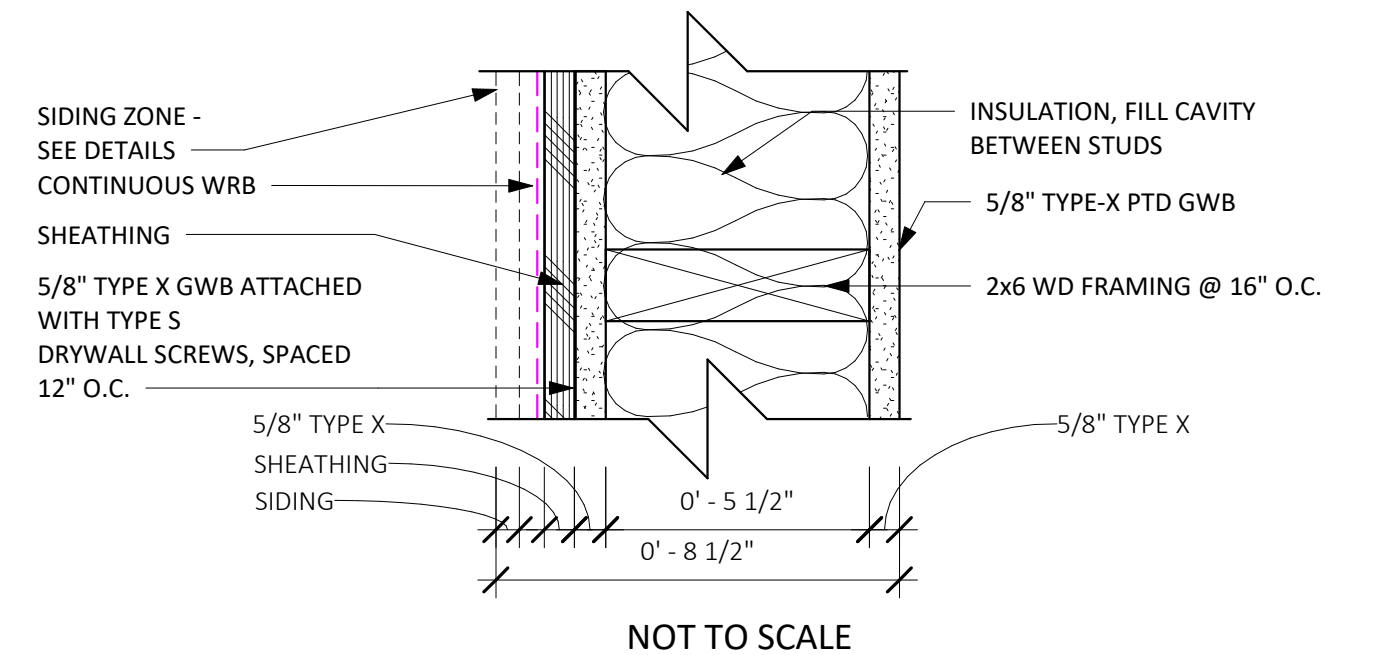


12 UNVENTED RIDGE AT STANDING SEAM
1 1/2" = 1'-0"

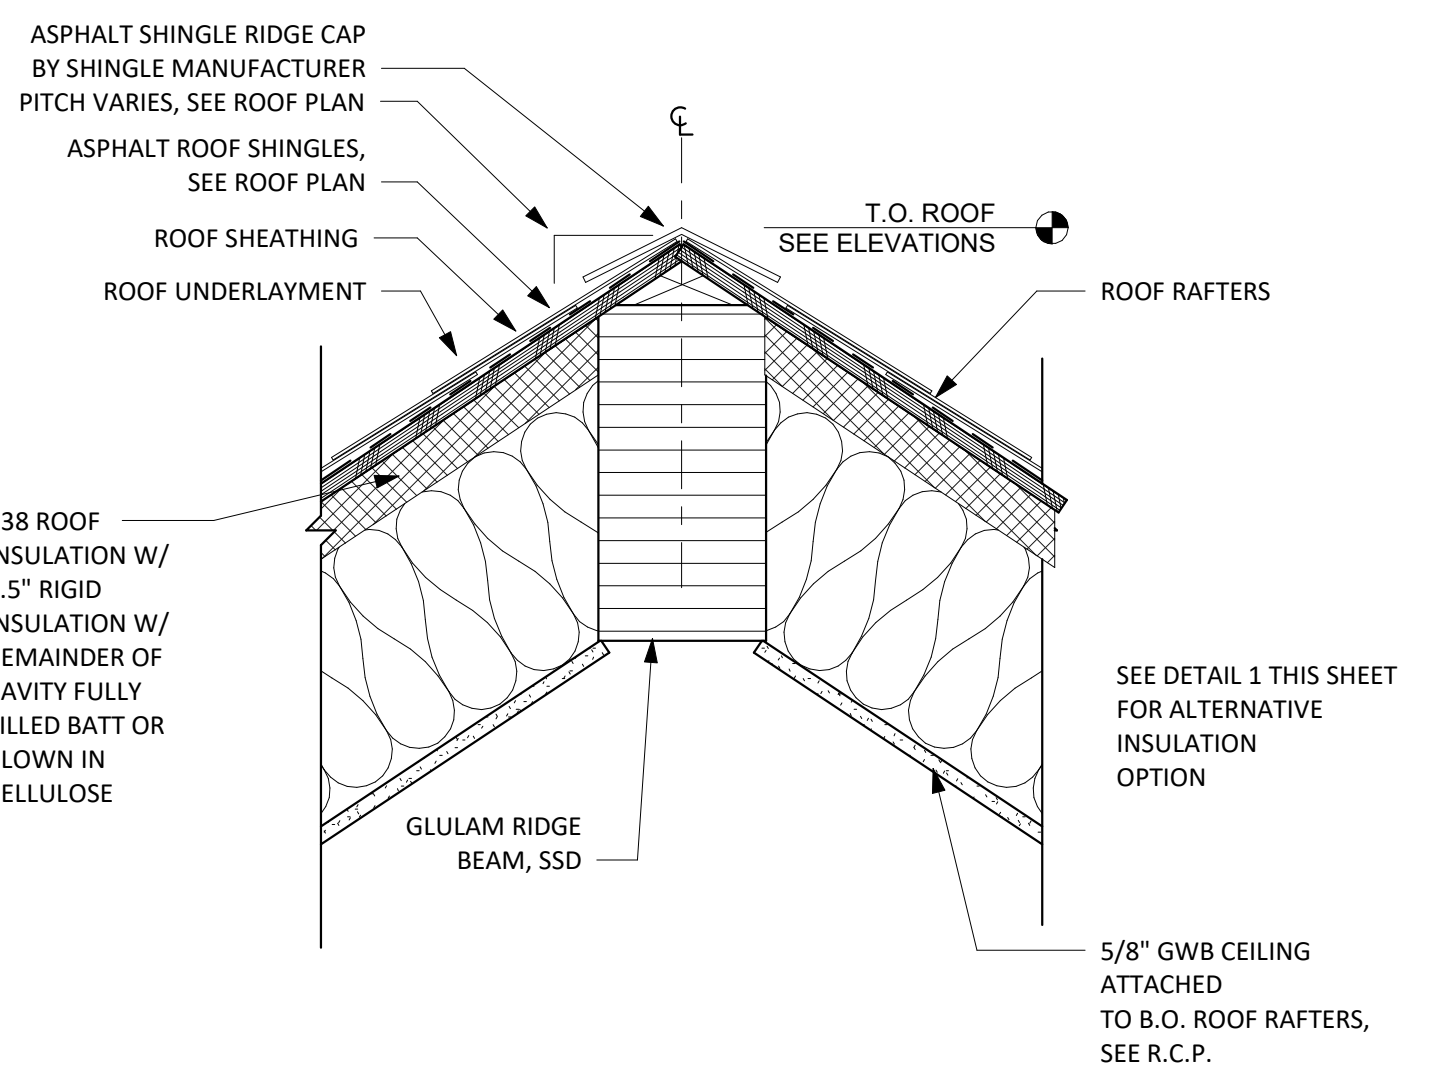


11 UNVENTED RIDGE AT ASPHALT SHINGLE
1 1/2" = 1'-0"

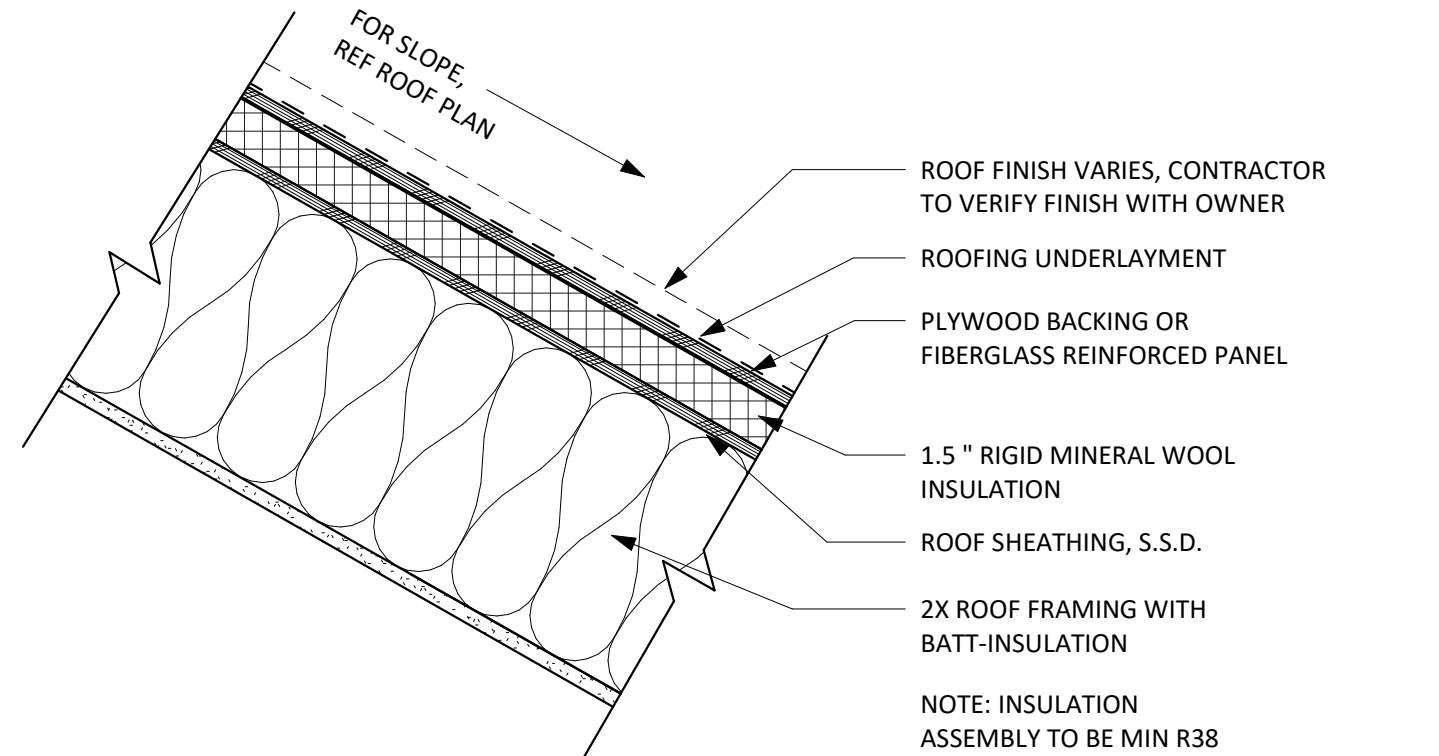


10 EXTERIOR INSULATION AT ROOF-OPTIONAL
1 1/2" = 1'-0"

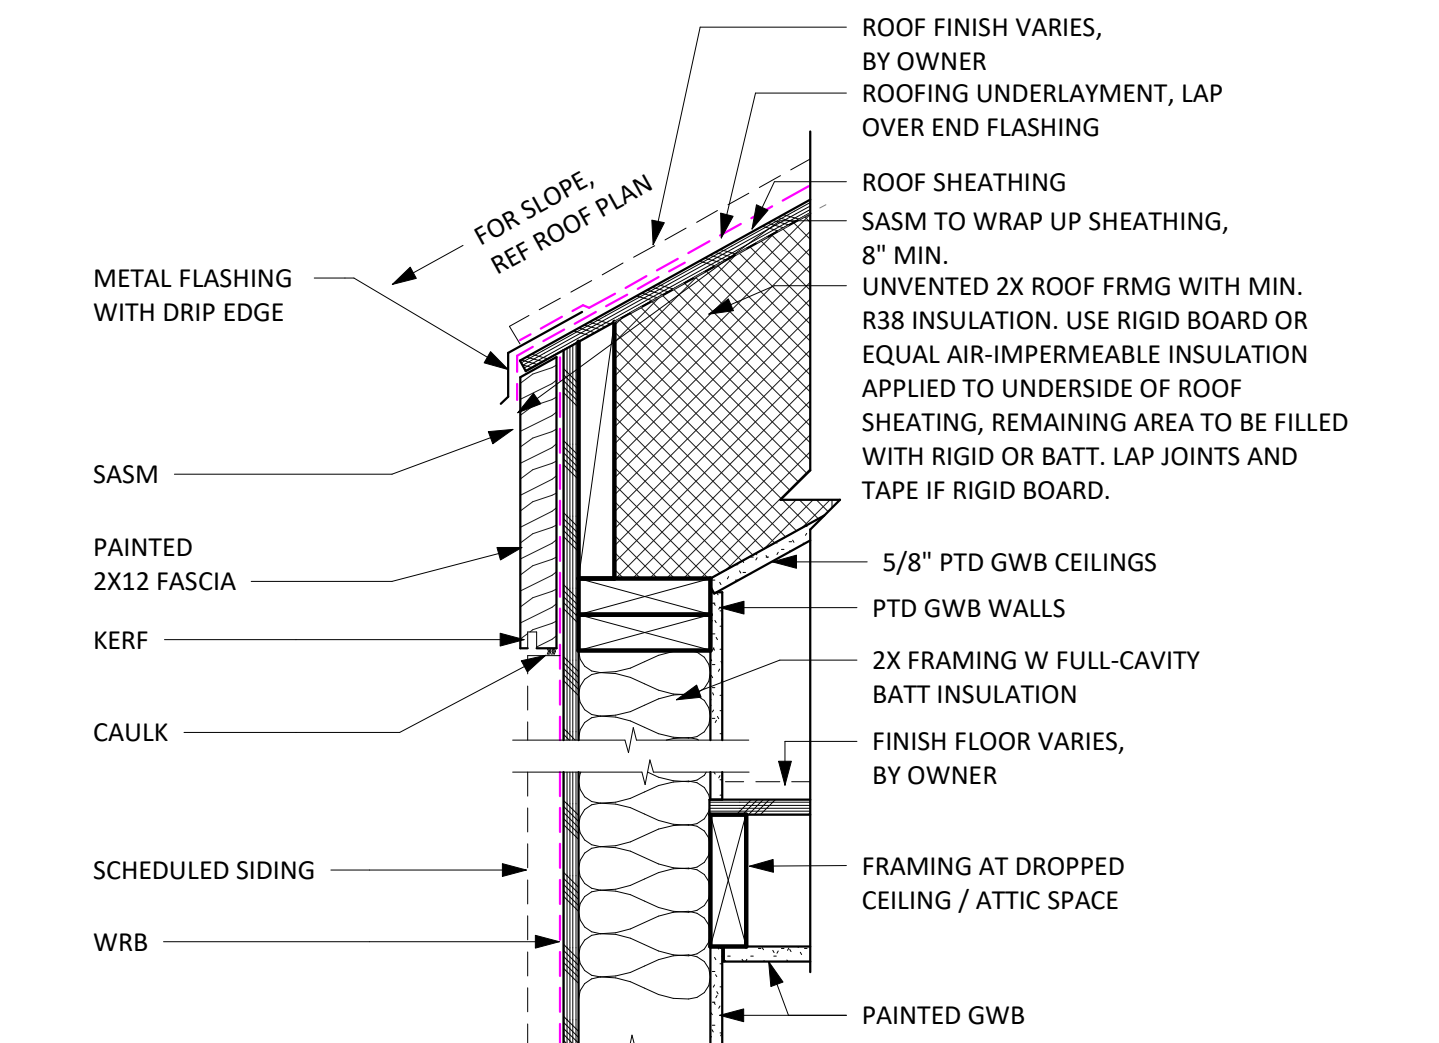


9 EAVE WITH ZERO OVERHANG
1 1/2" = 1'-0"

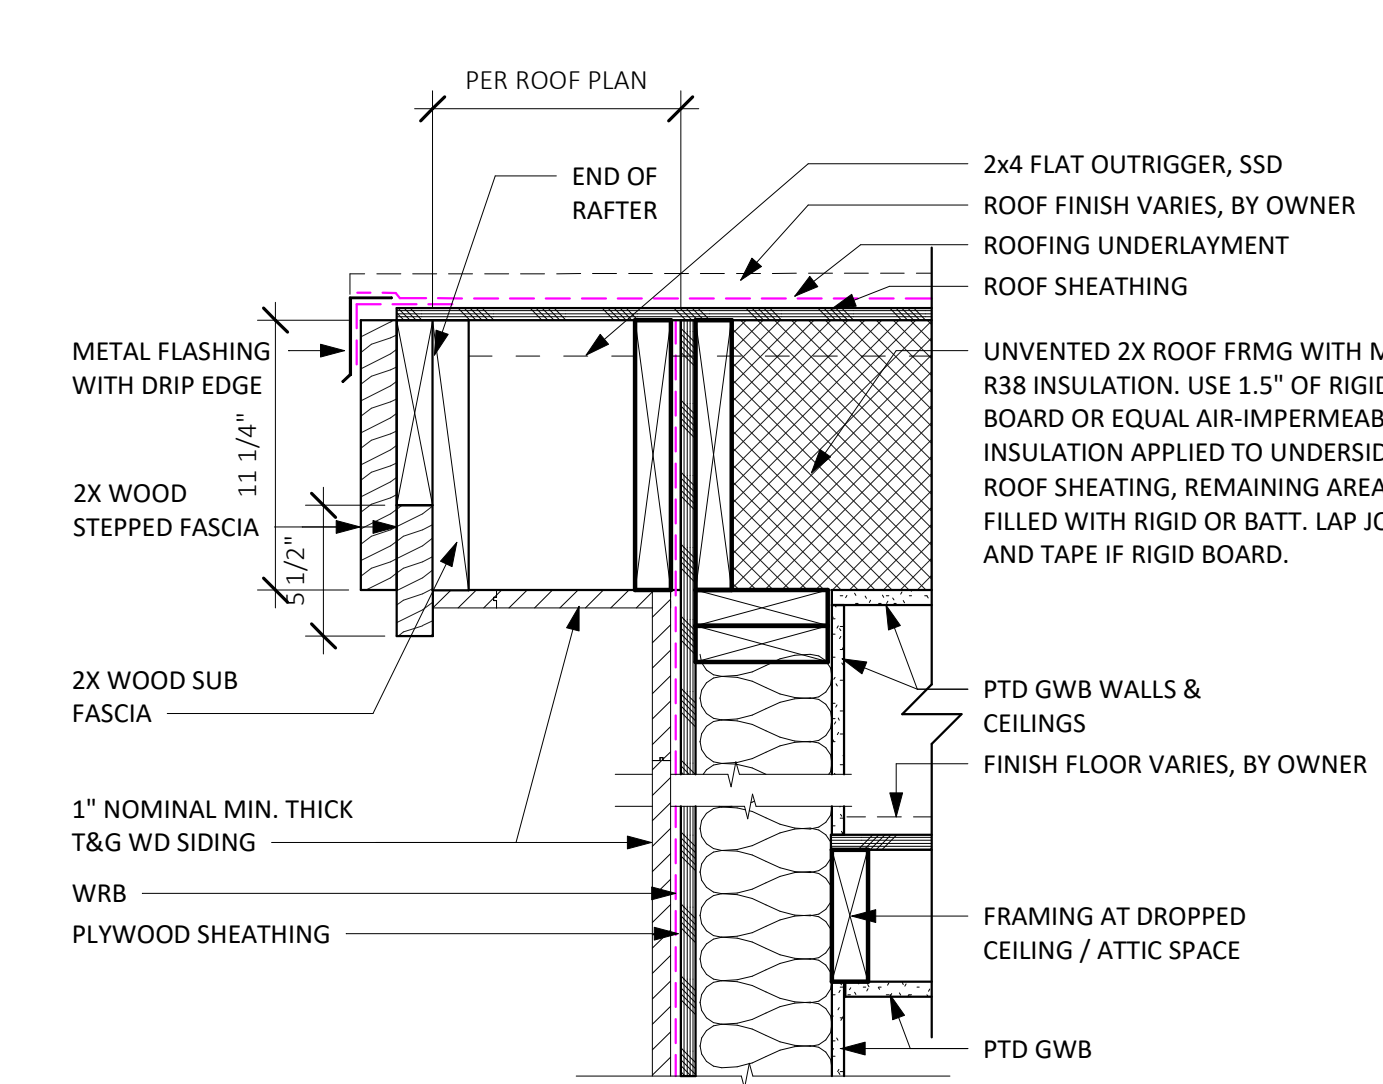


8 EAVE WITH T&G SIDING - WUI COMPLIANT
1 1/2" = 1'-0"

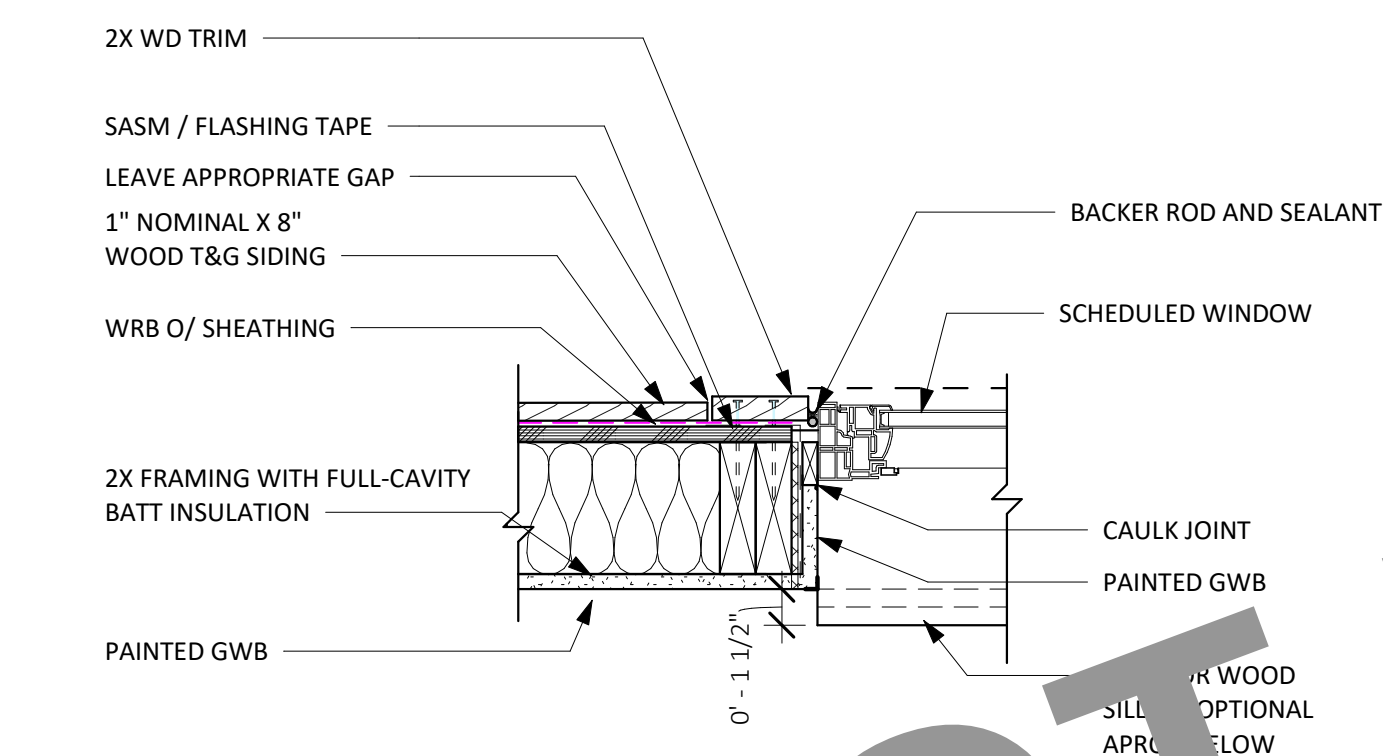

7 WINDOW JAMB AT T&G SIDING - WUI COMPLIANT
1 1/2" = 1'-0"

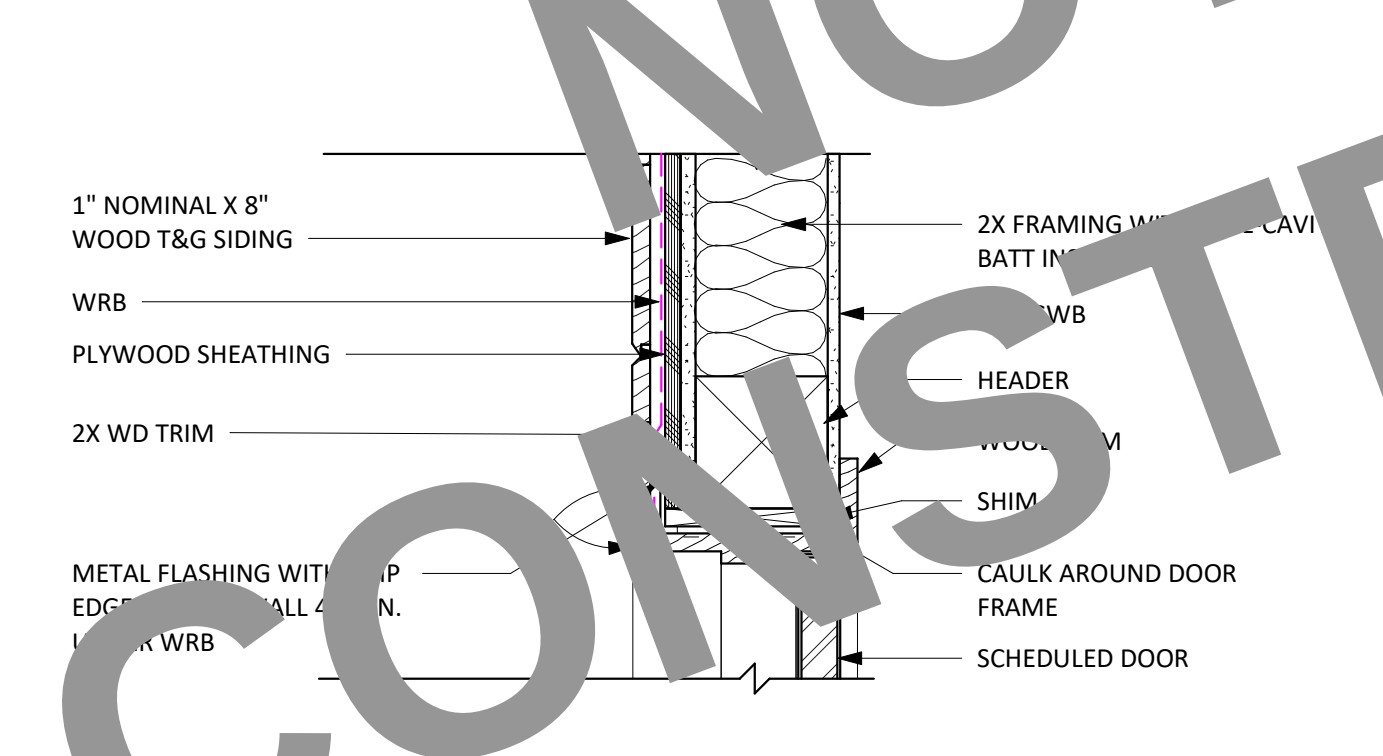


6 DOOR HEAD AT T&G SIDING - WUI COMPLIANT
1 1/2" = 1'-0"

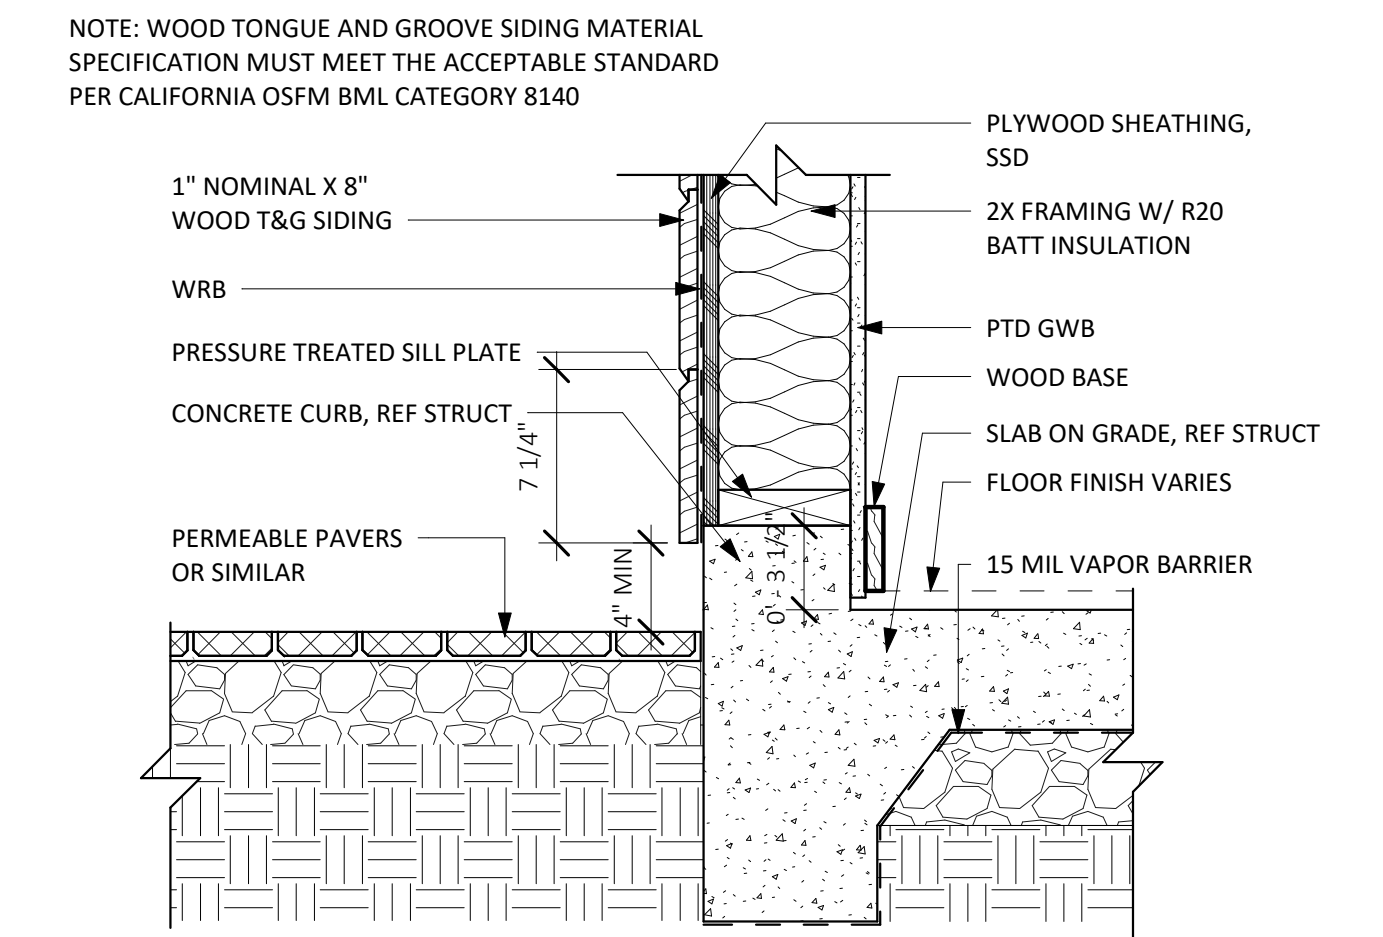


5 SLAB EDGE AT T&G SIDING / PAVERS
1 1/2" = 1'-0"


E5 T&G SIDING WITHIN WUI ZONE

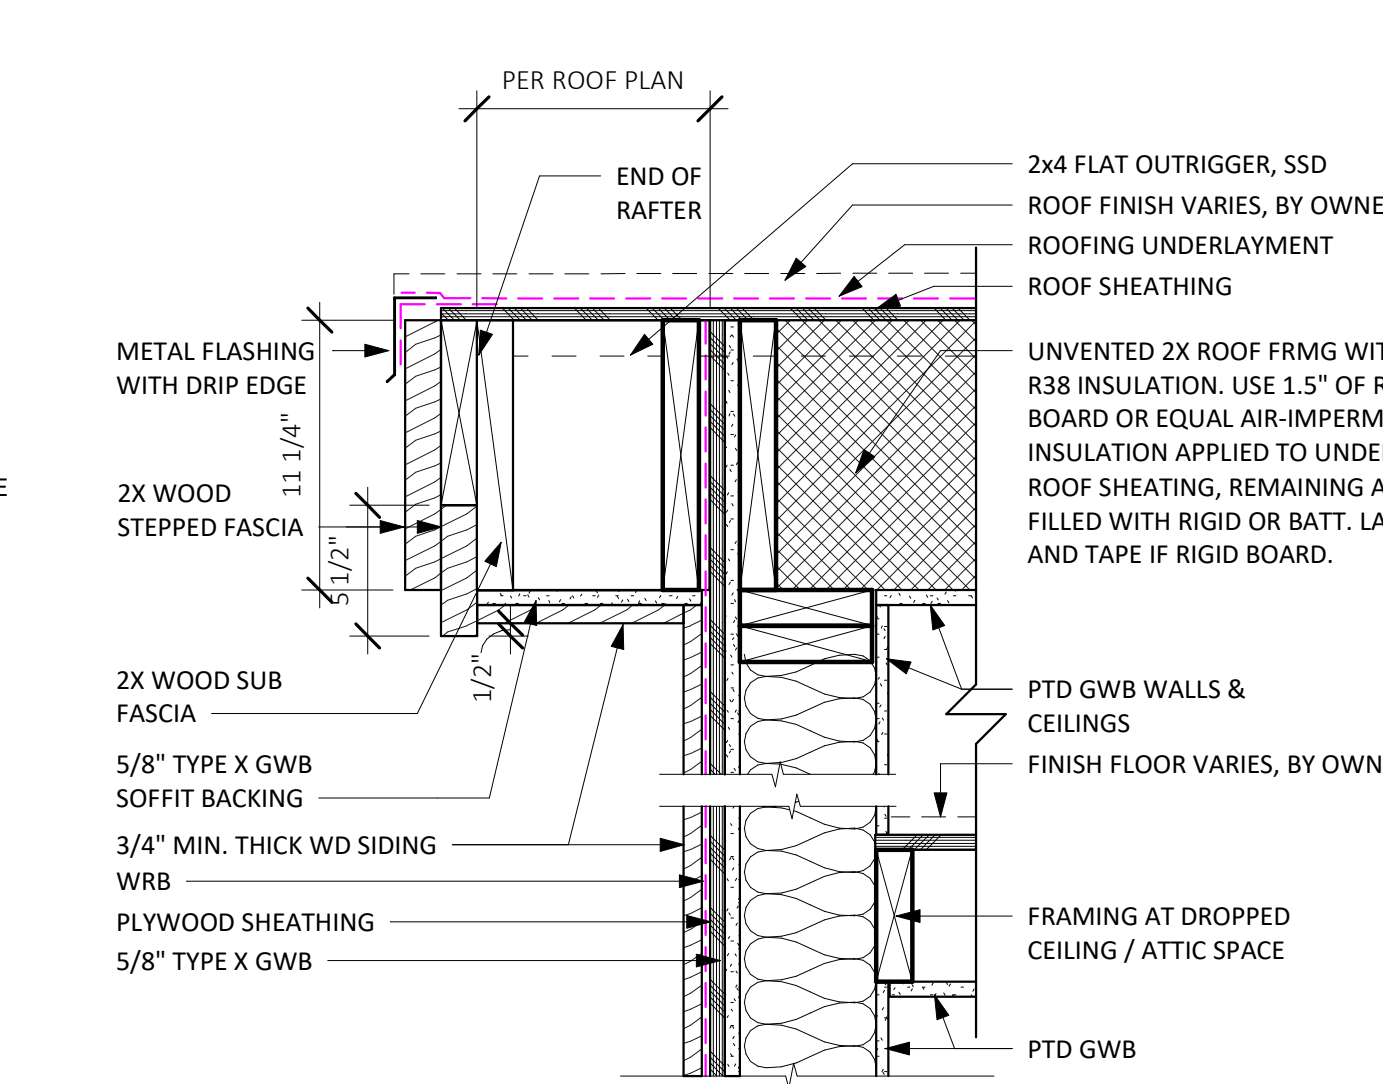


4 EAVE WITH WOOD SIDING - WUI COMPLIANT
1 1/2" = 1'-0"

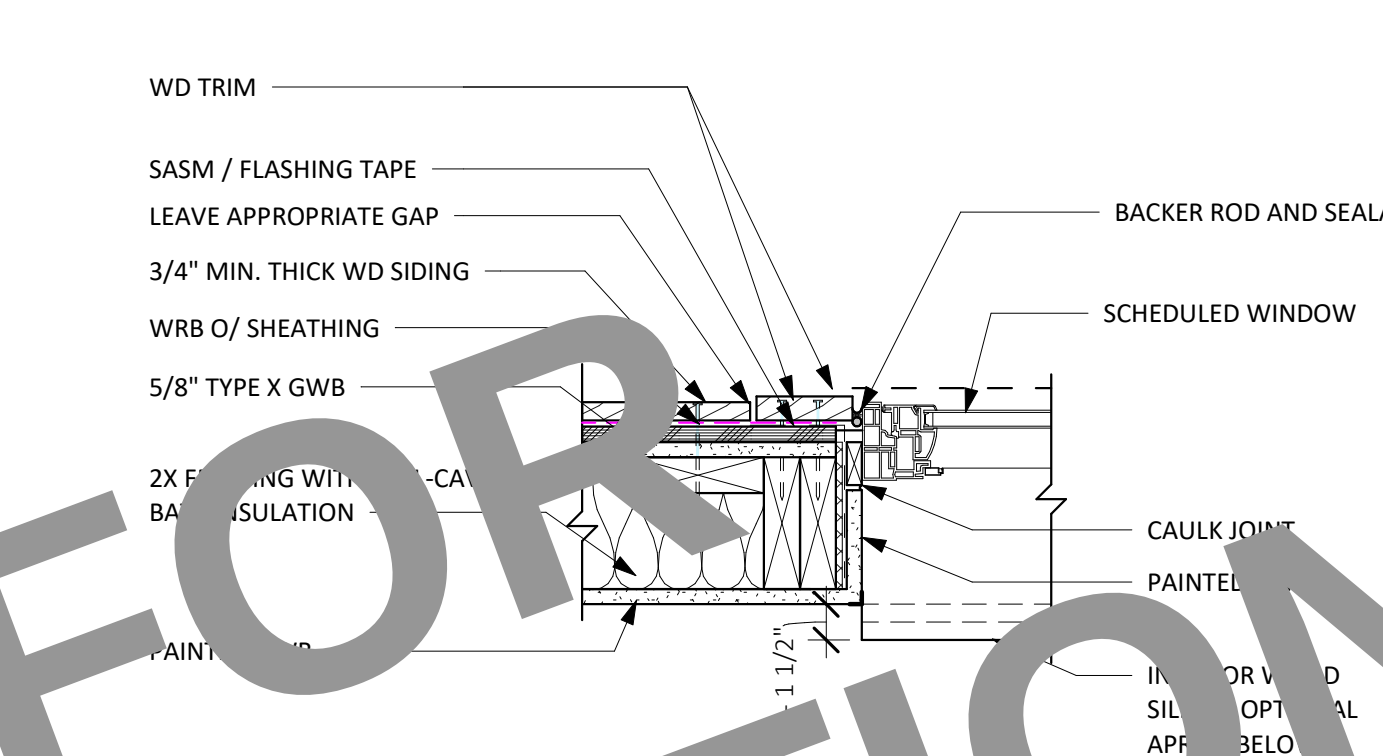

3 WINDOW JAMB AT WOOD SIDING - WUI COMPLIANT
1 1/2" = 1'-0"




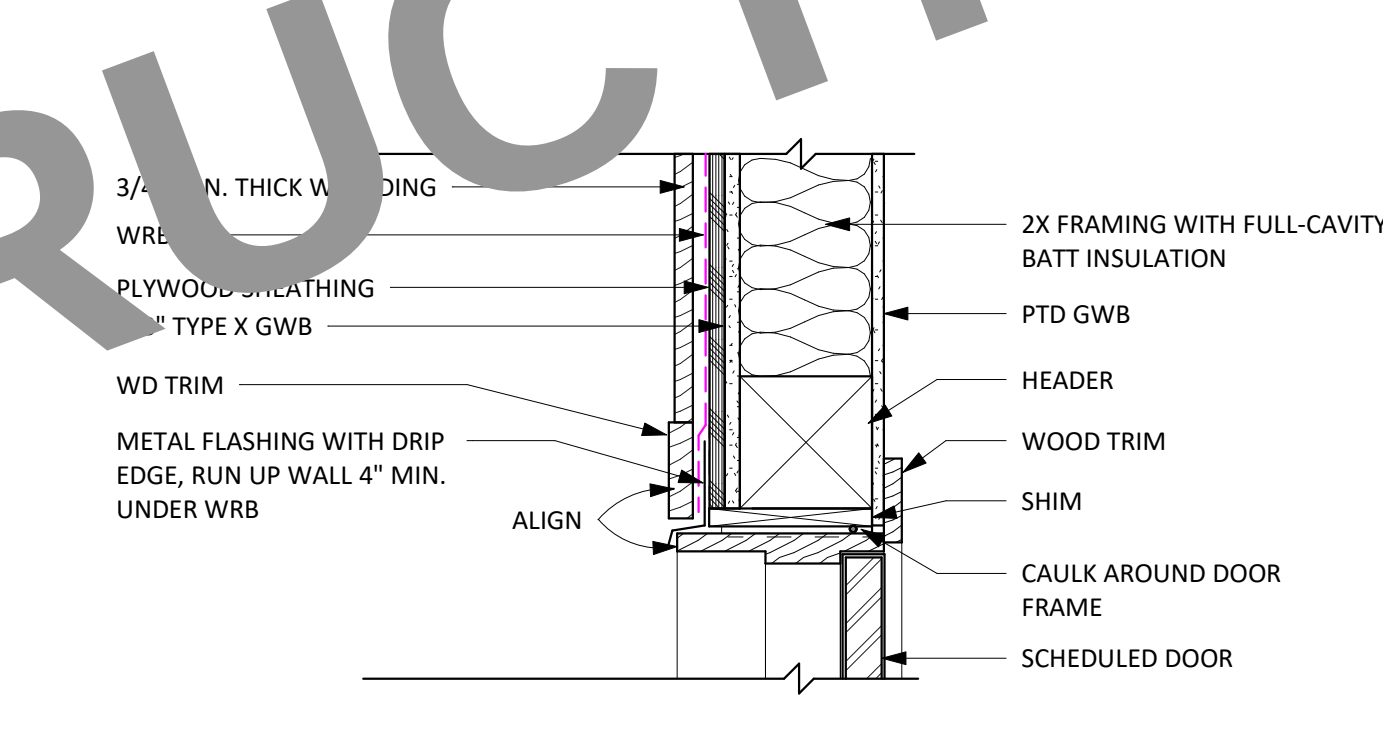


2 DOOR HEAD AT WOOD SIDING - WUI COMPLIANT
1 1/2" = 1'-0"

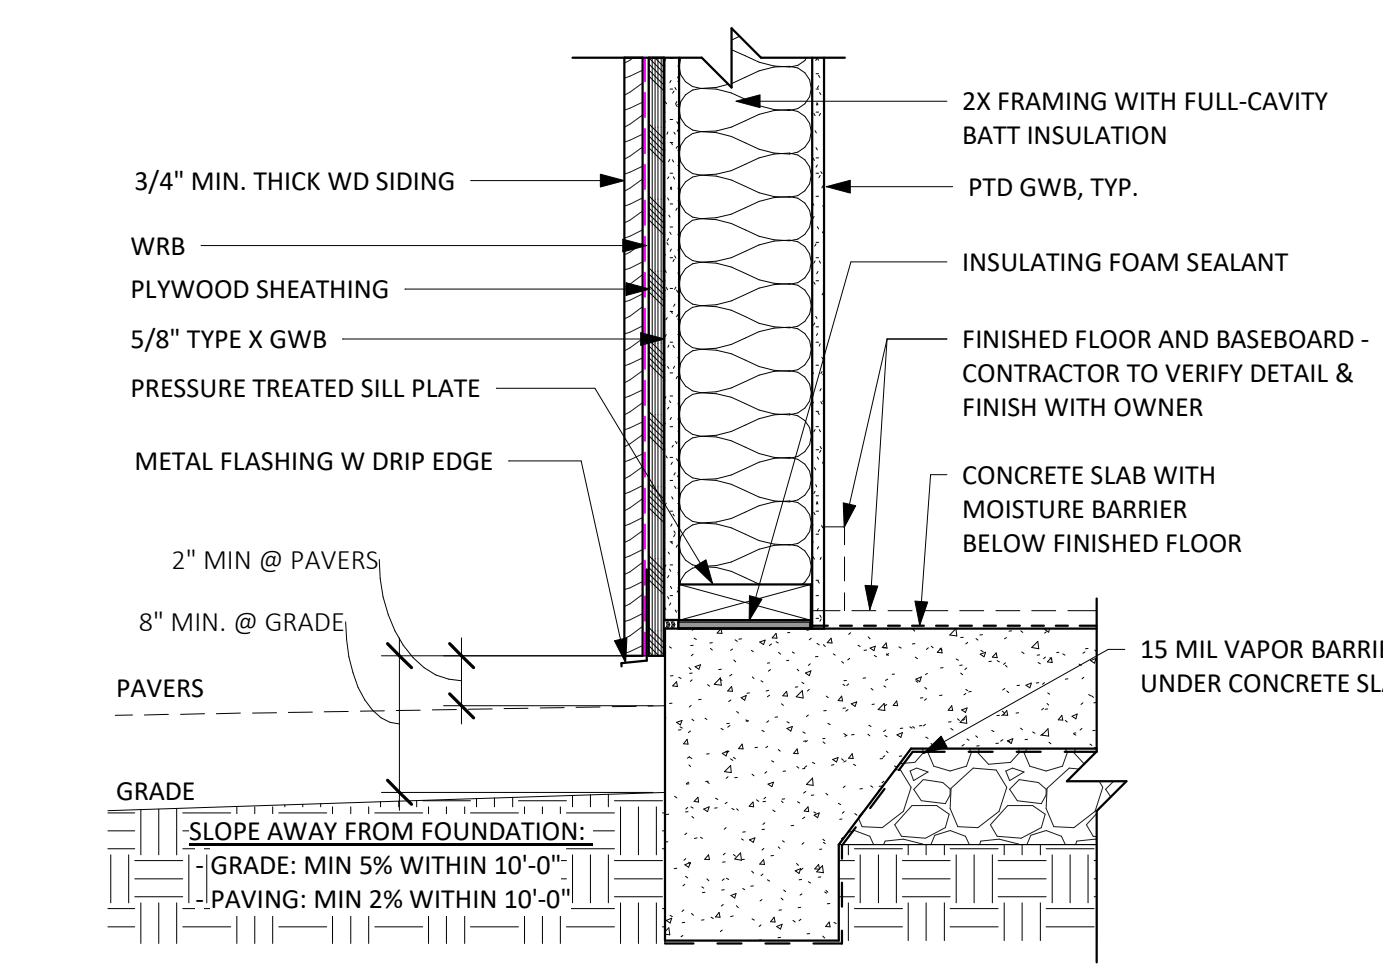

1 SLAB EDGE AT WOOD SIDING - WUI COMPLIANT
1 1/2" = 1'-0"

E4 HORIZONTAL LAP SIDING - CEDAR - WUI ZONE

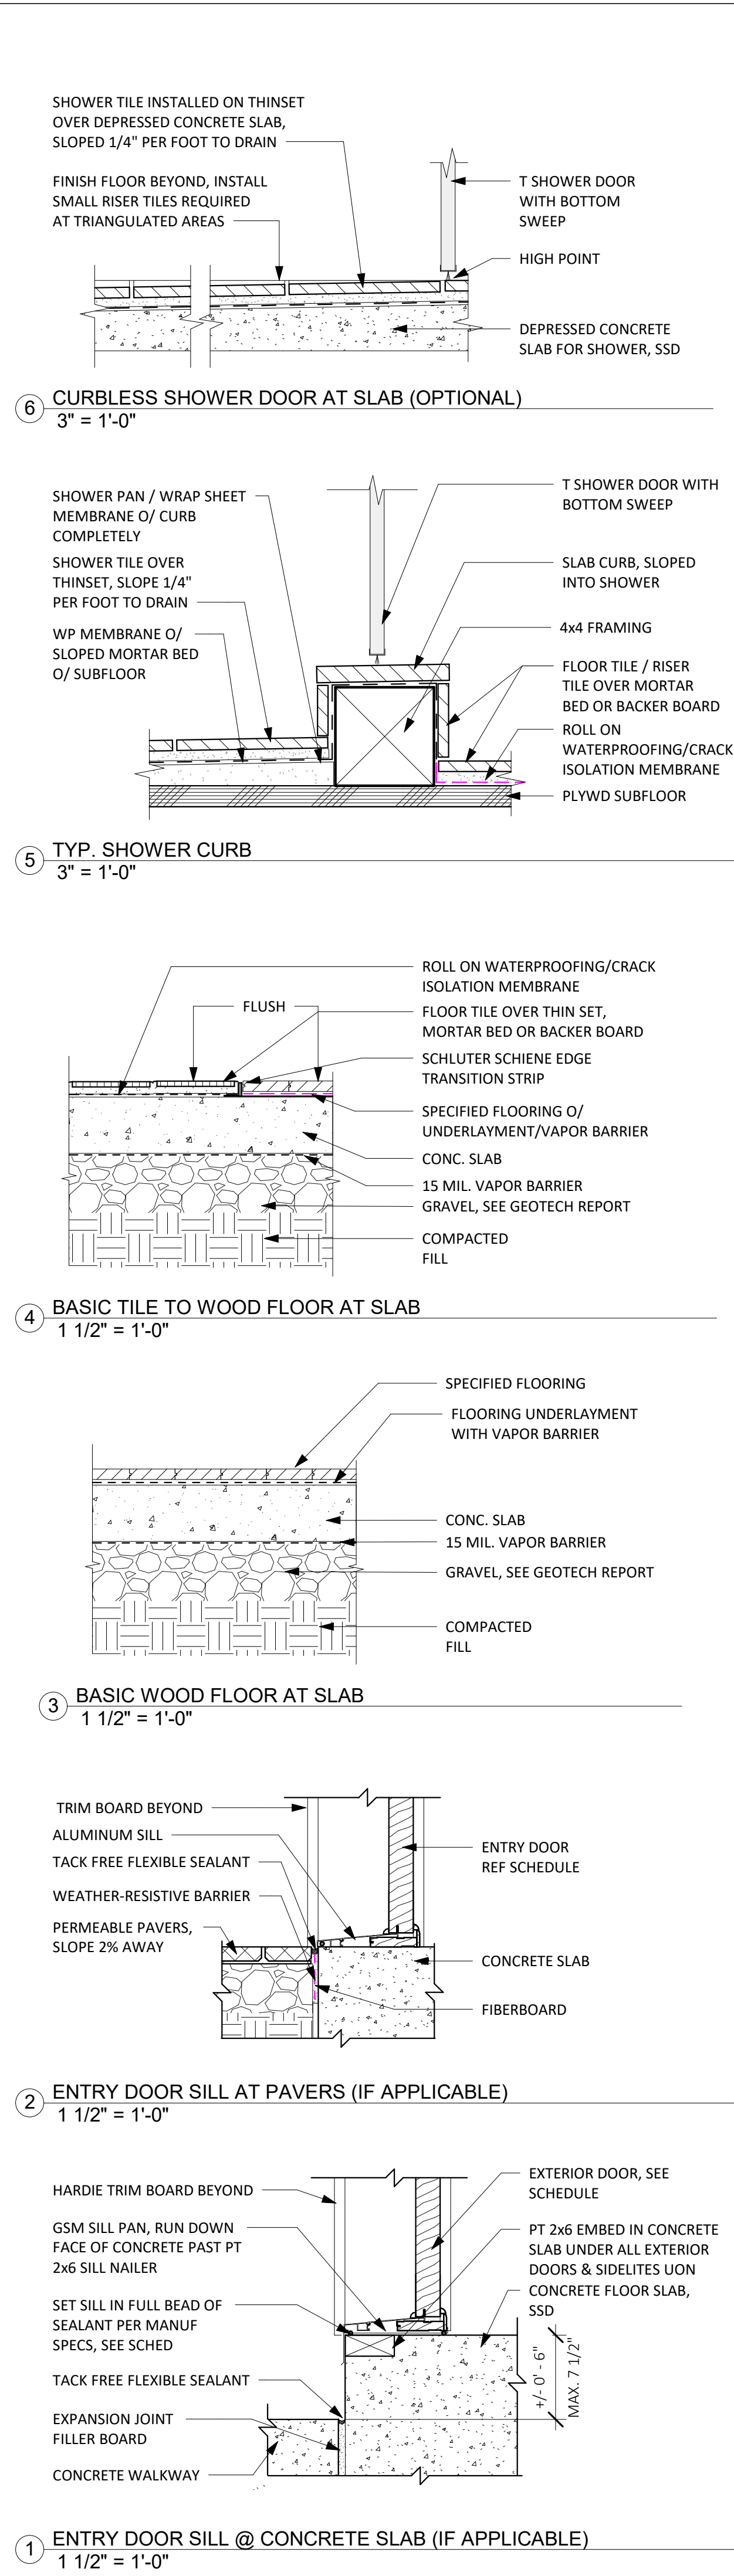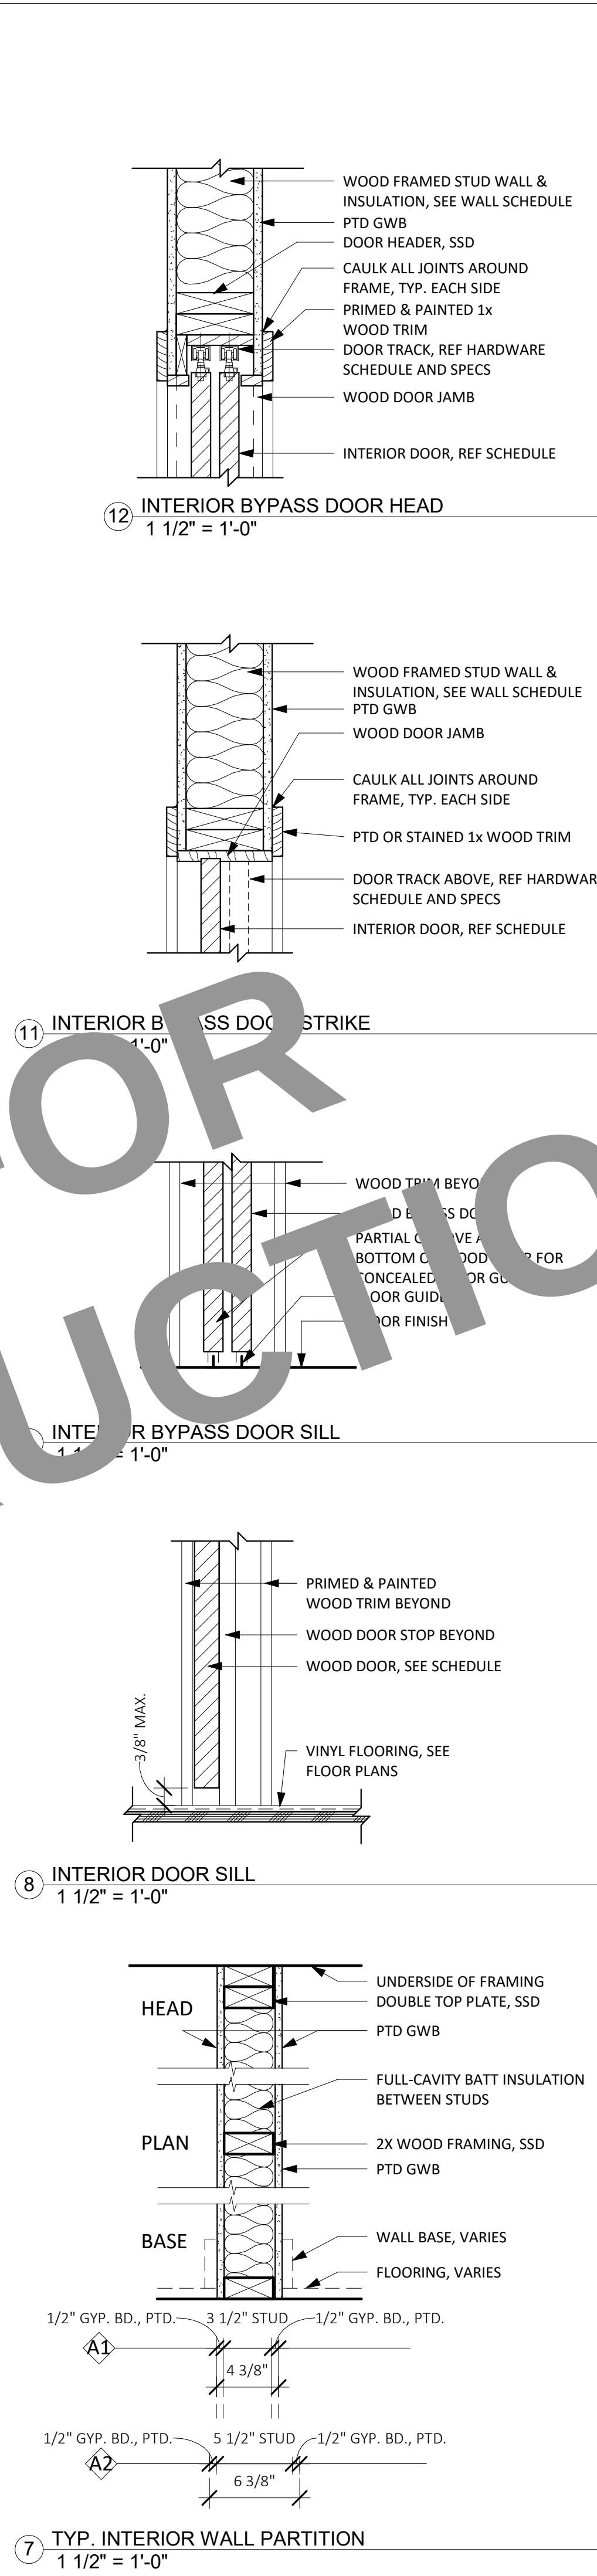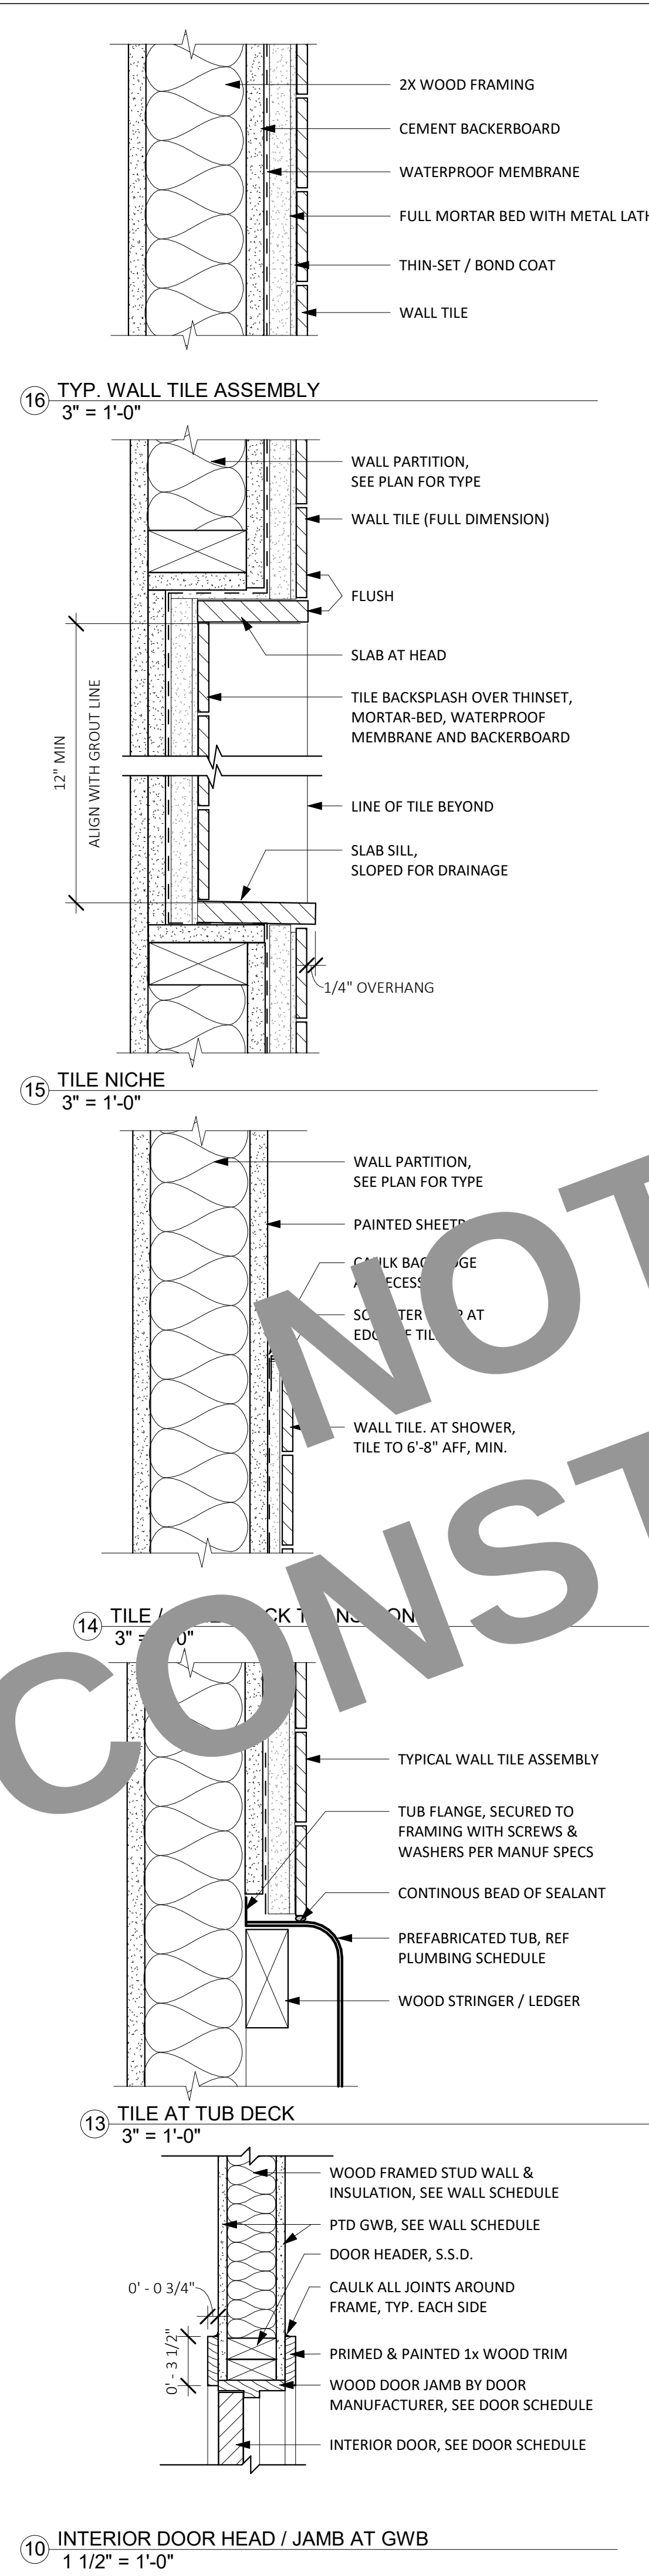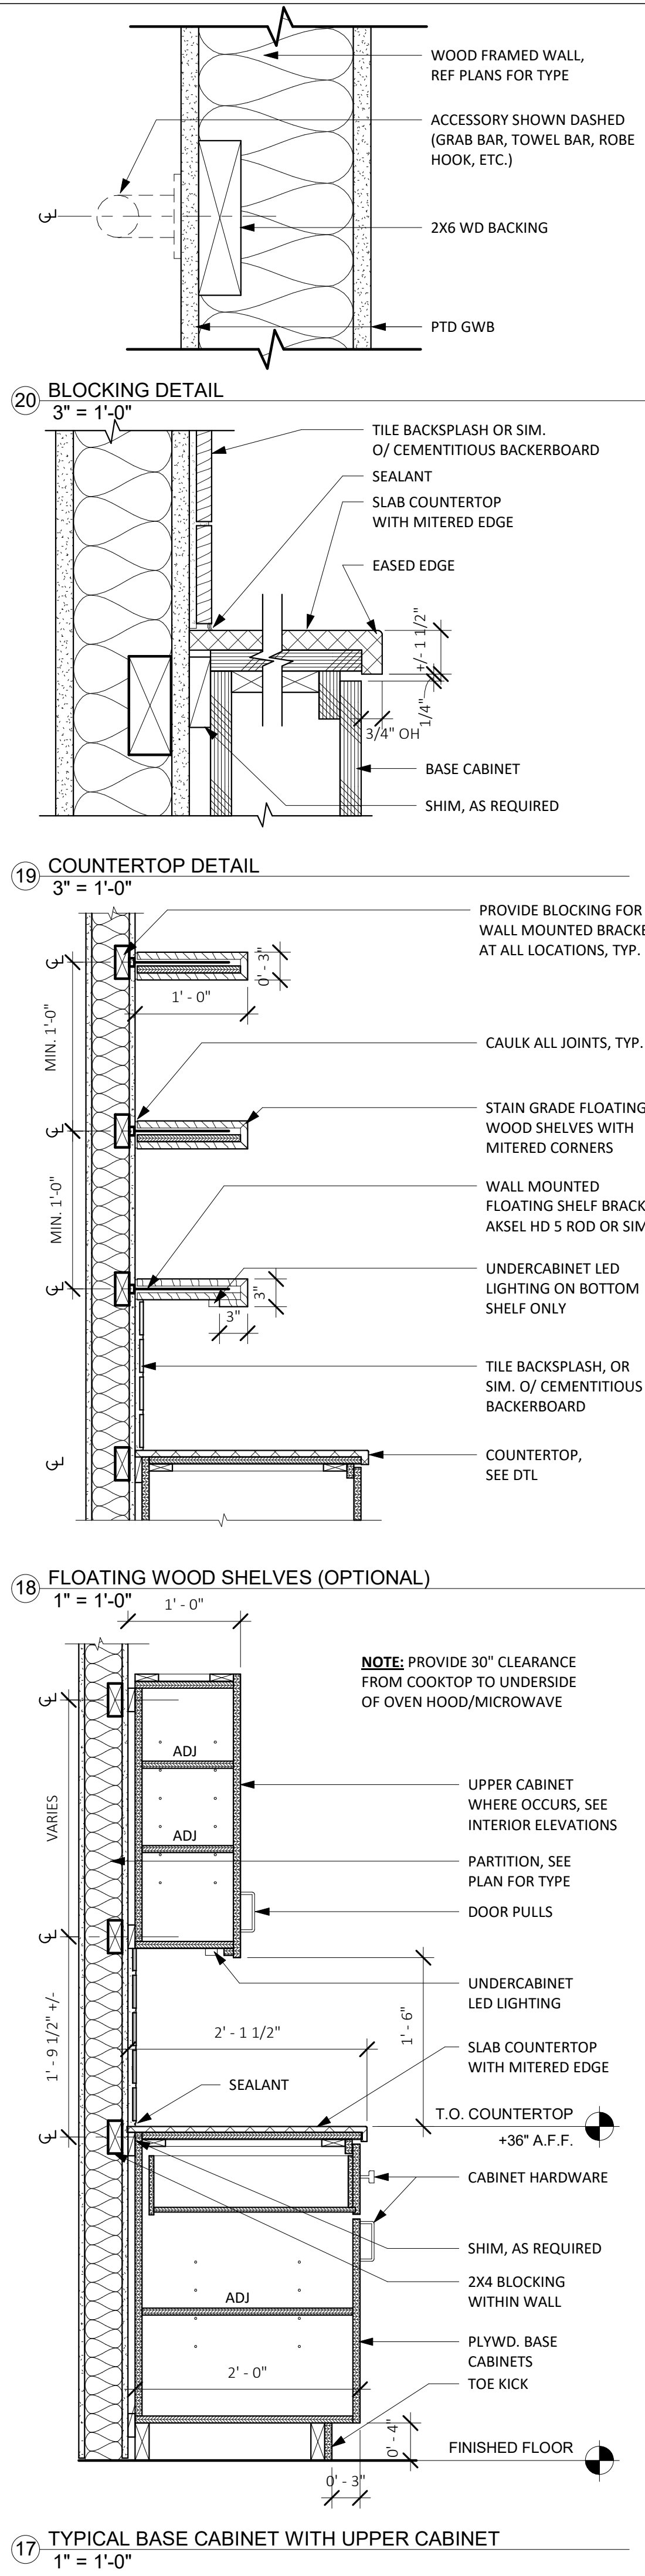

189 WALNUT AVENUE
SANTA CRUZ, CA 95060
WORKBENCHBUILT.COM
P: 831.227.2217

BY USING THESE PRE-DESIGNED ADU PLANS, THE RECIPIENT IS ACKNOWLEDGING ACCEPTANCE OF THE FOLLOWING CONDITIONS.

1. THE USE OF THIS INFORMATION IS RESTRICTED TO THE ORIGINAL PROJECT FOR WHICH IT WAS PREPARED. THE PRE-DESIGNED ADU PLANS FOR THE COUNTY OF PLUMAS CALIFORNIA. USE OF THESE PLANS DOES NOT ELIMINATE OR REDUCE THE RECIPIENT'S RESPONSIBILITY TO VERIFY ANY AND ALL INFORMATION RELEVANT TO THE RECIPIENT'S WORK AND RESPONSIBILITY ON THIS PROJECT. WORKBENCH AND/OR THE COUNTY OF PLUMAS SHALL NOT BE RESPONSIBLE FOR TRANSLATION ERRORS.

2. THE RECIPIENT RECOGNIZES AND ACKNOWLEDGES THAT THE USE OF THIS INFORMATION WILL BE AT THEIR SOLE RISK AND WITHOUT ANY LIABILITY OR LEGAL EXPOSURE TO WORKBENCH OR THE COUNTY OF PLUMAS. NO WARRANTIES OF ANY NATURE, WHETHER EXPRESS OR IMPLIED, SHALL ATTACH TO THESE DOCUMENTS AND THE INFORMATION CONTAINED THEREON. ANY USE, REUSE, OR ALTERATION OF THESE DOCUMENTS BY THE RECIPIENT OR BY OTHERS WILL BE AT THE RECIPIENT'S RISK AND FULL LEGAL RESPONSIBILITY. FURTHERMORE, THE RECIPIENT WILL, TO THE FULLEST EXTENT PERMITTED BY LAW, INDEMNIFY AND HOLD WORKBENCH AND THE COUNTY OF PLUMAS HARMLESS FROM ANY AND ALL CLAIMS, SUITS, LIABILITY, DEMANDS, JUDGMENTS, OR COSTS ARISING OUT OF OR RESULTING THERE FROM ON ACCOUNT OF ANY INJURY, DEATH, DAMAGE OR LOSS TO PERSONS OR PROPERTY.

3. THE DESIGNS REPRESENTED BY THESE PLANS ARE COPYRIGHTED AND SUBJECT TO COPYRIGHT PROTECTION. IF THE RECIPIENT DOES NOT AGREE WITH THE ABOVE CONDITIONS, THE RECIPIENT SHOULD NOT PROCEED BEYOND THIS DISCLAIMER.

PLUMAS COUNTY
PRE-DESIGNED ADU
PLAN A- STARTER ONE BEDROOM ADU
705 GSF

NOT FOR
CONSTRUCTION

INTERIOR DETAILS &
WALL PARTITIONS

A5.3

SCALE: AS NOTED

WINDOW SCHEDULE									
USE WINDOW SCHEDULE ONLY FOR SELECTED ARCHITECTURAL STYLE (REF. SHEET G0.0/PROJECT CHECKLIST)									
WINDOW SCHEDULE - TYPE C - SUMMIT									
TYPE	TAG	OPERATION	COUNT	UNIT WIDTH	UNIT HEIGHT	SILL HEIGHT	HEAD HEIGHT	COMMENTS	
1	130	30" X 30" PICTURE	3	2' - 6"	2' - 6"			PROVIDE TEMPERED PANE OF EXTERIOR GLAZING IN WUI	
1	160	60" X 60" PICTURE	1	5' - 0"	5' - 0"	1' - 8"	6' - 8"	PROVIDE TEMPERED PANE OF EXTERIOR GLAZING IN WUI	
2	236	36" X 24" AWNING	2	3' - 0"	2' - 0"	4' - 8"	6' - 8"	PROVIDE TEMPERED PANE OF EXTERIOR GLAZING IN WUI	
3	3E	30" X 48" CASEMENT (EGRESS LOCATION)	2	2' - 6"	4' - 0"	2' - 8"	6' - 8"	PROVIDE TEMPERED PANE OF EXTERIOR GLAZING IN WUI	
3	348	30" X 48" CASEMENT	7	2' - 6"	4' - 0"			PROVIDE TEMPERED PANE OF EXTERIOR GLAZING IN WUI	
3	360	30" X 60" CASEMENT	1	2' - 6"	5' - 0"	1' - 8"	6' - 8"	PROVIDE TEMPERED PANE OF EXTERIOR GLAZING IN WUI	


WINDOW SCHEDULE - TYPE C - LAKESIDE									
TYPE	TAG	OPERATION	COUNT	UNIT WIDTH	UNIT HEIGHT	SILL HEIGHT	HEAD HEIGHT	COMMENTS	
2	236	36" X 24" AWNING	2	3' - 0"	2' - 0"	4' - 8"	6' - 8"	PROVIDE TEMPERED PANE OF EXTERIOR GLAZING IN WUI	
3	3E	30" X 48" CASEMENT (EGRESS LOCATION)	2	2' - 6"	4' - 0"	2' - 8"	6' - 8"	PROVIDE TEMPERED PANE OF EXTERIOR GLAZING IN WUI	
3	348	30" X 48" CASEMENT	9	2' - 6"	4' - 0"			PROVIDE TEMPERED PANE OF EXTERIOR GLAZING IN WUI	
3	360	30" X 60" CASEMENT	1	2' - 6"	5' - 0"	3' - 6"	8' - 6"	PROVIDE TEMPERED PANE OF EXTERIOR GLAZING IN WUI	

WINDOW SCHEDULE - TYPE C - GOLDRUSH									
TYPE	TAG	OPERATION	COUNT	UNIT WIDTH	UNIT HEIGHT	SILL HEIGHT	HEAD HEIGHT	COMMENTS	
1	130	30" X 30" PICTURE	1	2' - 6"	2' - 6"	8' - 0"	10' - 6"	PROVIDE TEMPERED PANE OF EXTERIOR GLAZING IN WUI	
2	230	30" X 24" AWNING	2	3' - 0"	2' - 0"	4' - 8"		PROVIDE TEMPERED PANE OF EXTERIOR GLAZING IN WUI	
3	3E		10	2' - 6"	4' - 0"			PROVIDE TEMPERED PANE OF EXTERIOR GLAZING IN WUI	
3	324	24" X 48" CASEMENT	3	2' - 0"	4' - 0"	2' - 8"	6' - 8"	PROVIDE TEMPERED PANE OF EXTERIOR GLAZING IN WUI	


WINDOW SCHEDULE - TYPE C - MEADOW									
TYPE	TAG	OPERATION	COUNT	UNIT WIDTH	UNIT HEIGHT	SILL HEIGHT	HEAD HEIGHT	COMMENTS	
1	130	30" X 30" PICTURE	3	2' - 6"	2' - 6"			PROVIDE TEMPERED PANE OF EXTERIOR GLAZING IN WUI	
1	160	60" X 60" PICTURE	1	5' - 0"	5' - 0"	1' - 8"	6' - 8"	PROVIDE TEMPERED PANE OF EXTERIOR GLAZING IN WUI	
2	224	36" X 24" AWNING	2	3' - 0"	2' - 0"	4' - 8"	6' - 8"	PROVIDE TEMPERED PANE OF EXTERIOR GLAZING IN WUI	
3	3E	30" X 48" CASEMENT (EGRESS LOCATION)	2	2' - 6"	4' - 0"	2' - 8"	6' - 8"	PROVIDE TEMPERED PANE OF EXTERIOR GLAZING IN WUI	
3	348	30" X 48" CASEMENT	7	2' - 6"	4' - 0"			PROVIDE TEMPERED PANE OF EXTERIOR GLAZING IN WUI	
3	360	30" X 60" CASEMENT	2	2' - 6"	5' - 0"	1' - 8"	6' - 8"	PROVIDE TEMPERED PANE OF EXTERIOR GLAZING IN WUI	

WINDOW TYPES


WINDOWS SHOWN HERE ARE GENERIC. REFERENCE ELEVATIONS FOR WINDOW STYLING AND MUNTIN LAYOUT

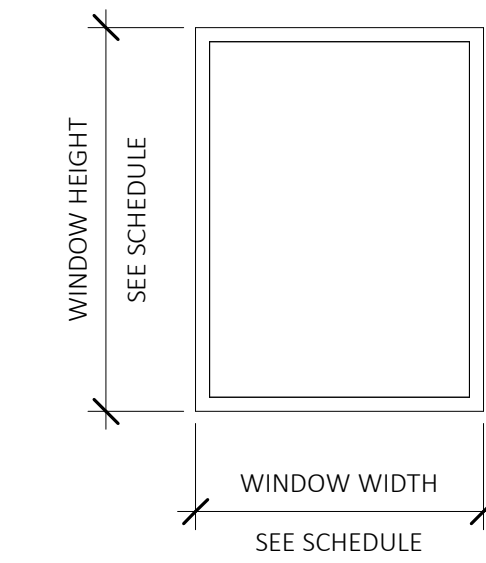

1 FIXED PICTURE WINDOW

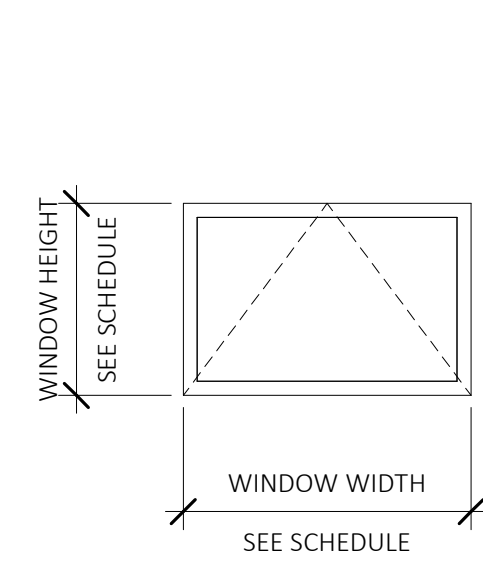


2 AWNING WINDOW


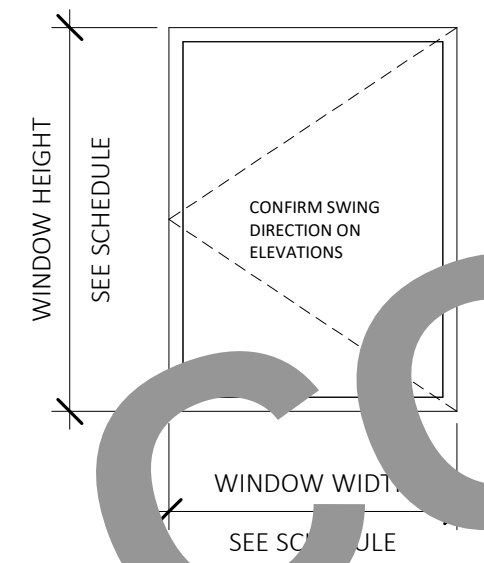


3 CASEMENT WINDOW

3E CASEMENT WINDOW (EGRESS)

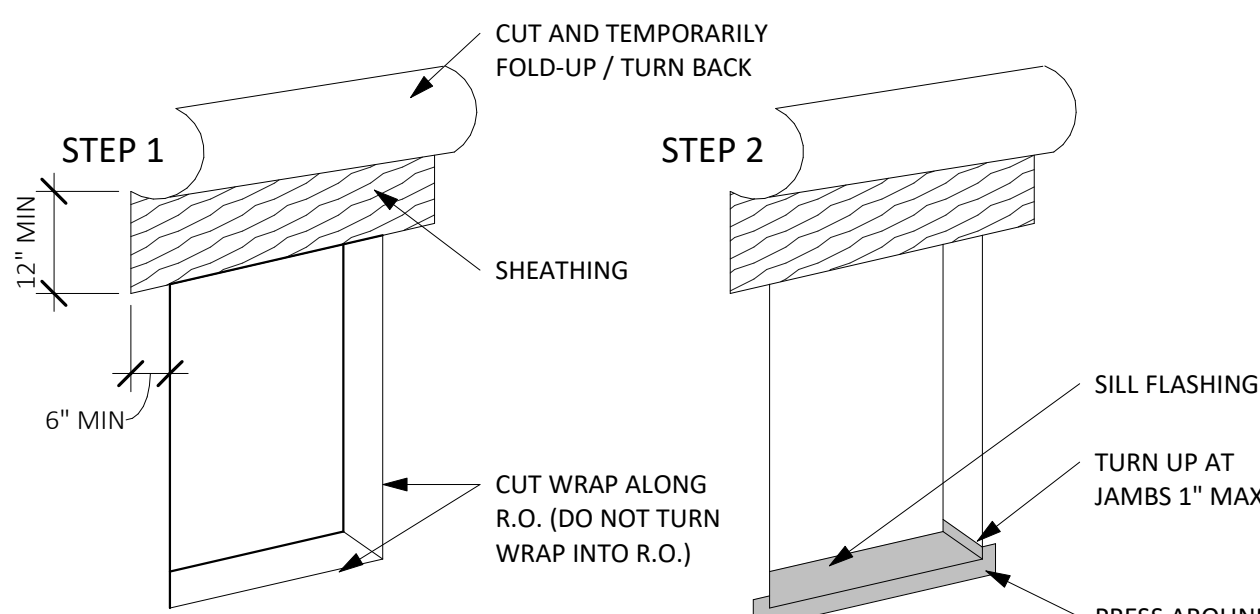


NOT TO SCALE

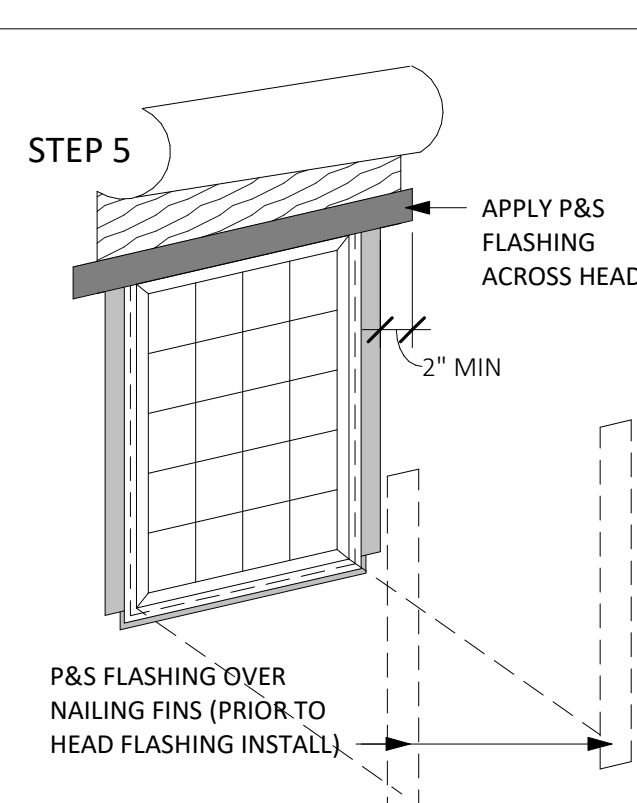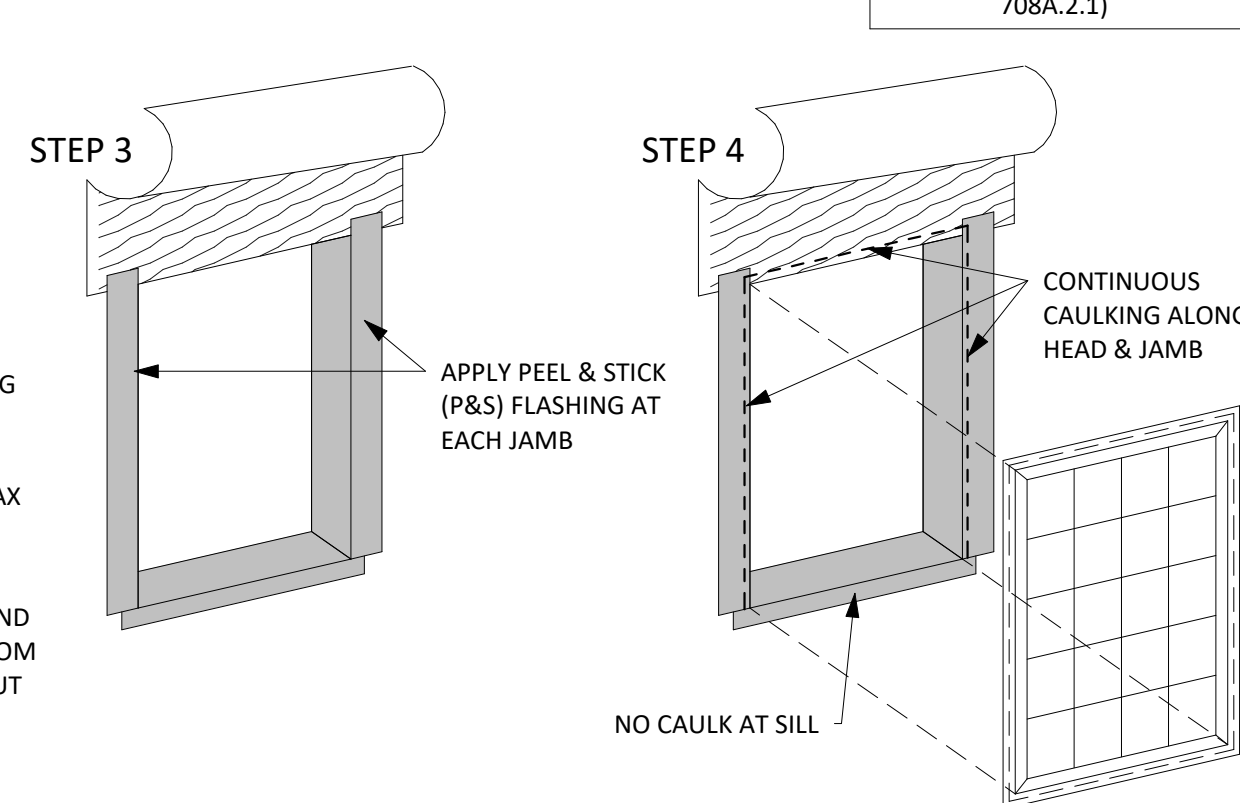

DOOR SCHEDULE

DOOR SCHEDULE - ONE BEDROOM - TYPE B															
DOOR TYPE	DOOR MARK	DESCRIPTION	DIMENSIONS			MATERIALS				DETAILS			HARDWARE GROUP		
			UNIT WIDTH	UNIT HEIGHT	THICKNESS	DOOR MATERIAL	DOOR FINISH	GLAZING TYPE	FRAME MATERIAL	FRAME FINISH	HEAD	JAMB			
A	A30	INTERIOR SWING DOOR	2' - 6"	6' - 8"	0' - 2"	SC	PTD	N/A	WD	PTD			BY HOMEOWNER		
A	A36	INTERIOR SWING DOOR	3' - 0"	6' - 8"	0' - 2"	SC	PTD	N/A	WD	PTD			BY HOMEOWNER		
B	B48	BYPASS CLOSET DOOR	4' - 0"	7' - 0"	0' - 2"	SC	PTD	N/A	WD	PTD			BY HOMEOWNER		
B	B72	BYPASS CLOSET DOOR	6' - 0"	7' - 0"	0' - 2"	SC	PTD	N/A	WD	PTD			BY HOMEOWNER		
D	D36	INTERIOR CLOSET DOUBLE FLUSH DOOR	3' - 0"	6' - 8"	0' - 2"	SC	PTD	N/A	WD	PTD			BY HOMEOWNER		
D	D48	INTERIOR CLOSET DOUBLE FLUSH DOOR	4' - 0"	6' - 8"	0' - 2"	SC	PTD	N/A	WD	PTD			BY HOMEOWNER		
E	E	EXTERIOR ENTRY DOOR WITH GLAZING	3' - 0"	6' - 8"	0' - 1 3/8"	COMP	INT	GL-2 TEMP	COMP	INT			PER MFR		
U	U24	EXTERIOR SINGLE SWING DOOR - UTILITY CLOSET	2' - 0"	6' - 8"	0' - 2"	COMP	INT	N/A	COMP	INT			PER MFR		
U	U36	EXTERIOR SINGLE SWING DOOR - UTILITY CLOSET	3' - 0"	6' - 8"	0' - 2"	COMP	INT	N/A	COMP	INT			PER MFR		

DOOR TYPES

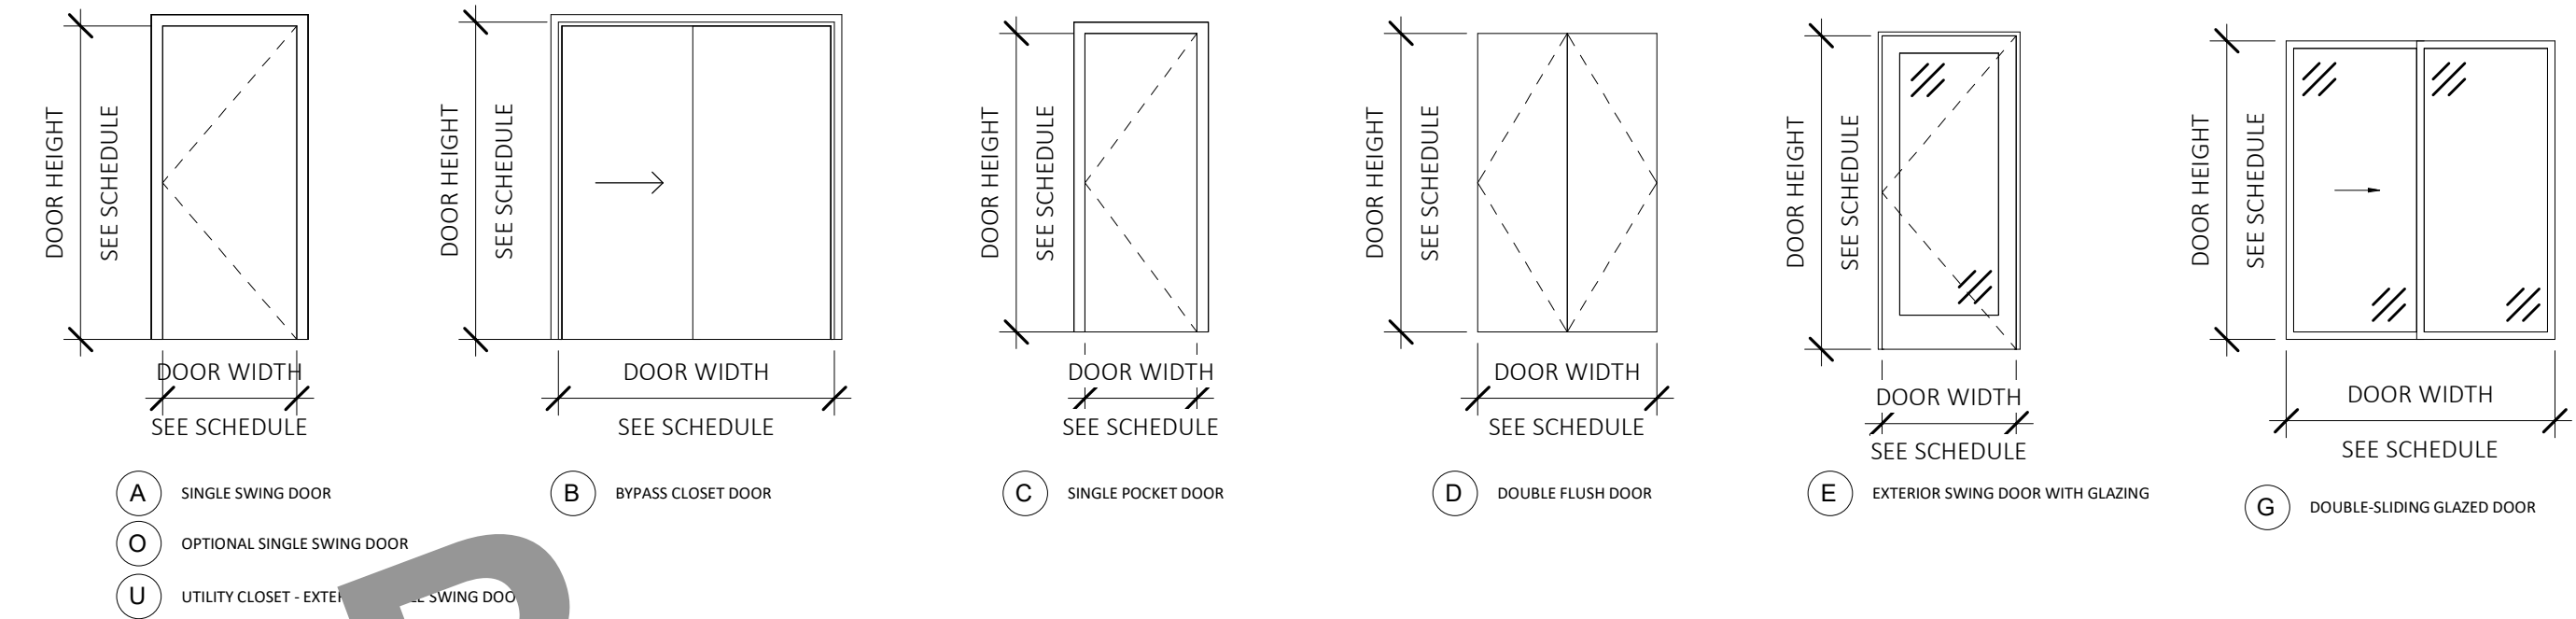


DOOR MATERIAL LEGEND


DOOR MATERIAL	DOOR FINISH	GLAZING TYPE	FRAME MATERIAL	FRAME FINISH
SC	PAINTED	REFER TO SECTION 24 FOR REQUIRED U-FACTOR AND SHGC VALUES, N.T.E.	WD	WOOD
HM	STAINED		HM	HOLLOW METAL
ALUM	ANNO		ALUM	ALUMINUM
VIN	INT		VIN	VINYL
COMP		GL-1 1" OVERALL DOUBLE GLAZED UNIT	COMP	COMPOSITE
E		GL-2 1" OVERALL DOUBLE GLAZED UNIT, TEMPERED	E	EXISTING
		GL-3 1" OVERALL DOUBLE GLAZED UNIT, TEMPERED, TRANSLUCENT		

WINDOW TYPES


WINDOWS SHOWN HERE ARE GENERIC. REFERENCE ELEVATIONS FOR WINDOW STYLING AND MUNTIN LAYOUT

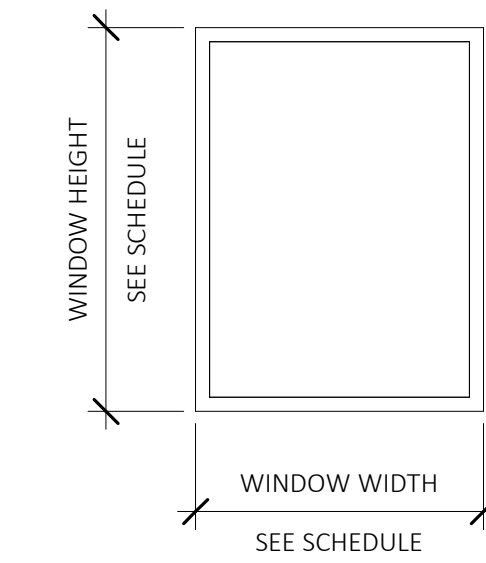

1 FIXED PICTURE WINDOW

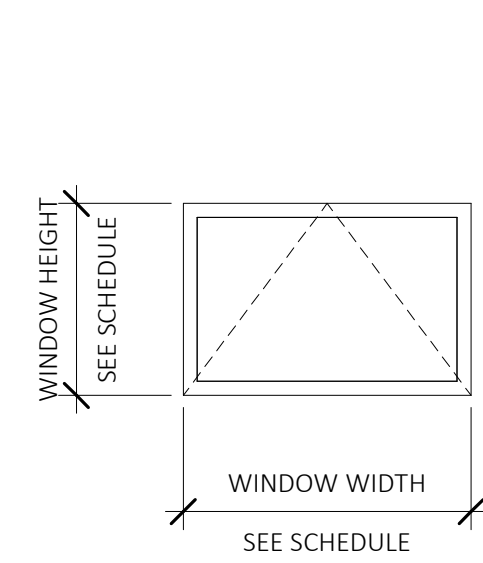

2 AWNING WINDOW

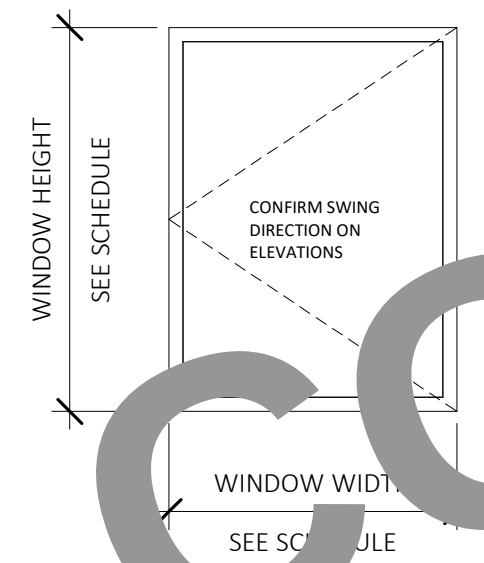

3 CASEMENT WINDOW

3E CASEMENT WINDOW (EGRESS)

WINDOW MATERIAL LEGEND

FRAME MATERIAL	FRAME FINISH	GLAZING TYPE
WD	WOOD	REFER TO SECTION 24 FOR REQUIRED U-FACTOR AND SHGC VALUES, N.T.E.
WC	WOOD-CLAD	GL-1 1" OVERALL DOUBLE GLAZED UNIT
FIBR	FIBERGLASS	GL-2 1" OVERALL DOUBLE GLAZED UNIT, TEMPERED
ALUM	ALUMINUM	GL-3 1" OVERALL DOUBLE GLAZED UNIT, TEMPERED, TRANSLUCENT
VIN	VINYL	
COMP	COMPOSITE	
E	EXISTING	

TEMPERED GLAZING LOCATIONS

- GLAZING IN ALL FIXED AND OPERABLE PANELS OF SWINGING, SLIDING AND BIFOLD DOORS SHALL BE TEMPERED.
- GLAZING IN AN INDIVIDUAL FIXED PANEL ADJACENT TO A DOOR SHALL BE TEMPERED.
- GLAZING IN AN INDIVIDUAL FIXED OR OPERABLE PANEL THAT MEETS THE FOLLOWING CRITERIA SHALL BE TEMPERED:
 - THE EXPOSED AREA IS GREATER THAN 9 SQ. FT.
 - THE BOTTOM EDGE OF THE GLAZING IS LESS THAN 18 INCHES ABOVE THE FLOOR.
 - THE TOP EDGE OF THE GLAZING IS GREATER THAN 36 INCHES ABOVE THE FLOOR.
 - ONE OR MORE WALKING SURFACES ARE WITHIN 36 INCHES, MEASURED HORIZONTALLY AND IN A STRAIGHT LINE, OF THE PLANE OF THE GLAZING.
- GLAZING IN AN INDIVIDUAL FIXED OR OPERABLE PANEL ADJACENT TO A DOOR WHERE THE NEAREST VERTICAL EDGE OF THE GLAZING IS WITHIN A 24-INCH (610 MM) ARC OF EITHER VERTICAL EDGE OF THE DOOR IN A CLOSED POSITION AND WHERE THE BOTTOM EXPOSED EDGE OF THE GLAZING IS LESS THAN 60 INCHES (1524 MM) ABOVE THE WALKING SURFACE SHALL BE CONSIDERED A HAZARDOUS LOCATION. CBC 2406.4.2
- GLAZING IN WALLS, ENCLOSURES OR FENCES CONTAINING OR ADJACENT TO HOT TUBS, SPAS, WHIRLPOOLS, SAUNAS, STEAM ROOMS, BATHTUBS, SHOWERS AND INDOOR OR OUTDOOR SWIMMING POOLS WHERE THE BOTTOM EXPOSED EDGE OF THE GLAZING IS LESS THAN 60 INCHES (1524 MM) MEASURED VERTICALLY ABOVE ANY STANDING OR WALKING SURFACE SHALL BE CONSIDERED TO BE A HAZARDOUS LOCATION. THIS SHALL APPLY TO SINGLE GLAZING AND EACH PANE IN MULTIPLE GLAZING.
- GLAZING FOR STRUCTURES IN WUI ZONE: EXTERIOR WINDOWS, SKYLIGHTS AND EXTERIOR GLAZED DOOR ASSEMBLIES SHALL COMPLY WITH ONE OF THE FOLLOWING REQUIREMENTS: TO BE CONSTRUCTED OF MULTIPANE GLAZING WITH A MINIMUM OF ONE TEMPERED PANE MEETING THE REQUIREMENTS OF SECTION 2406 SAFETY GLAZING, OR HAVE A FIRE-RESISTANCE RATING OF NOT LESS THAN 20 MINUTES WHEN TESTED ACCORDING TO NFPA 257, OR BE TESTED TO MEET THE PERFORMANCE REQUIREMENTS OF SFM STANDARD 12-7A-2. (CBC 708A.2.1)

LIGHTING FIXTURE SCHEDULE

LIGHTING FIXTURE SCHEDULE - TWO BEDROOM - TYPE C				
TYPE	DESCRIPTION	MANUFACTURER	MODEL	COUNT
F1	ADJUSTABLE LED DOWNLIGHT (LOW PROFILE)			21
F1	LED DOWNLIGHT (LOW PROFILE / WATERPROOF)			7
WP				
F2	EXTERIOR WALL SCONCE			2
F3	UNDERCABINET LED STRIP LIGHT			5
F4	LED SURFACE-MOUNT LIGHT			1
F5	BATHROOM WALL SCONCE			2
F6	PENDANT LIGHTING (OPTIONAL)			1



189 WALNUT AVENUE
SANTA CRUZ, CA 95060
WORKBENCHBUILT.COM
P: 831.227.2217

BY USING THESE PRE-DESIGNED ADU PLANS, THE RECIPIENT IS ACKNOWLEDGING ACCEPTANCE OF THE FOLLOWING CONDITIONS.

1. THE USE OF THIS INFORMATION IS RESTRICTED TO THE ORIGINAL PROJECT FOR WHICH IT WAS PREPARED. THE PRE-DESIGNED ADU PLANS FOR THE COUNTY OF PLUMAS (CALIFORNIA). USE OF THESE PLANS DOES NOT ELIMINATE OR REDUCE THE RECIPIENT'S RESPONSIBILITY TO VERIFY ANY AND ALL INFORMATION RELEVANT TO THE RECIPIENT'S WORK AND RESPONSIBILITY ON THIS PROJECT. WORKBENCH AND/OR THE COUNTY OF PLUMAS SHALL NOT BE RESPONSIBLE FOR TRANSLATION ERRORS.

2. THE RECIPIENT RECOGNIZES AND ACKNOWLEDGES THAT THE USE OF THIS INFORMATION WILL BE AT THEIR SOLE RISK AND WITHOUT ANY LIABILITY OR LEGAL EXPOSURE TO WORKBENCH OR THE COUNTY OF PLUMAS. NO WARRANTIES OF ANY NATURE, WHETHER EXPRESS OR IMPLIED, SHALL ATTACH TO THESE DOCUMENTS AND THE INFORMATION CONTAINED THEREON. ANY USE, REUSE, OR ALTERATION OF THESE DOCUMENTS BY THE RECIPIENT OR BY OTHERS WILL BE AT THE RECIPIENT'S RISK AND FULL LEGAL RESPONSIBILITY. FURTHERMORE, THE RECIPIENT WILL, TO THE FULLEST EXTENT PERMITTED BY LAW, INDEMNIFY AND HOLD WORKBENCH AND THE COUNTY OF PLUMAS HARMLESS FROM ANY AND ALL CLAIMS, SUITS, LIABILITY, DEMANDS, JUDGMENTS, OR COSTS ARISING OUT OF OR RESULTING THEREFROM ON ACCOUNT OF ANY INJURY, DEATH, DAMAGE OR LOSS TO PERSONS OR PROPERTY.

3. THE DESIGNS REPRESENTED BY THESE PLANS ARE COPYRIGHTED AND SUBJECT TO COPYRIGHT PROTECTION. IF THE RECIPIENT DOES NOT AGREE WITH THE ABOVE CONDITIONS, THE RECIPIENT SHOULD NOT PROCEED BEYOND THIS DISCLAIMER.

PLUMAS COUNTY
PRE-DESIGNED ADU
PLAN C- TWO BEDROOM ADU
990 GSF

NOT FOR
CONSTRUCTION

C - SCHEDULES

A6.0

SCALE: AS NOTED

A. DESIGN CRITERIA

- ## B. GENERAL

6. THE CONTRACTOR SHALL EXAMINE AND CHECK ALL EXISTING CONDITIONS, DIMENSIONS, LEVELS, AND MATERIALS AND NOTIFY THE OWNER, ARCHITECT, OR ENGINEER OF ANY DISCREPANCIES BEFORE PROCEEDING WITH THE WORK. SHOULD A DISCREPANCY APPEAR IN THE SPECIFICATIONS OR DIMENSIONS, OR IN THE MATERIALS, OR IN THE METHODS OF THE CONTRACTOR, THAT MAY AFFECT ANY WORK, THE ARCHITECT OR ENGINEER SHALL BE NOTIFIED AT ONCE FOR INSTRUCTIONS ON HOW TO PROCEED. IF THE CONTRACTOR PROCEEDS WITH THE WORK AFFECTED, WITHOUT INSTRUCTIONS FROM THE ARCHITECT OR ENGINEER, THE CONTRACTOR SHALL MAKE GOOD ANY RESULTING DAMAGE OR DEFECT TO THE SATISFACTION OF THE ARCHITECT OR ENGINEER. SHOULD A CONFLICT OCCUR IN THE DRAWINGS AND SPECIFICATIONS, OR WHERE DETAIL REFERENCES ON CONTRACT DRAWINGS HAVE BEEN OMITTED, THE CONTRACTOR IS DEEMED TO HAVE ESTIMATED THE MOST EXPENSIVE MATERIALS AND CONSTRUCTION METHOD INVOLVED, UNLESS A WRITTEN DECISION OF THE ARCHITECT OR ENGINEER HAS BEEN OBTAINED, WHICH DESCRIBES AN ALTERNATE METHOD AND/OR MATERIALS.
7. ALL MATERIAL STORED ON SITE SHALL BE PROPERLY STACKED AND PROTECTED TO PREVENT DAMAGE AND DESTRUCTION. USE OF FIRE TO PROTECT MATERIAL MAY BE CAUSE FOR REJECTION OF WORK.
8. THE CONTRACTOR SHALL, ALL CUTTING, FITTING, OR PATCHING OF HIS WORK THAT MAY BE REQUIRED, MAKE ITS SEVERAL PARTS FIT TOGETHER PROPERLY, AND SHALL NOT ENJOIN THE OTHER WORK BY CUTTING, OR OTHERWISE, INTERFERING, THE TOTAL WORK OR ANY PART OF IT. CONTRACTOR SHALL EXERCISE CARE IN PROTECTING ANY EXISTING CONSTRUCTION SO THAT IT WILL NOT BE INJURED OR DAMAGED. REPLACING, REPAIRING, OR REPLACING, OR WHERE DETAIL REFERENCES ON CONTRACT DRAWINGS HAVE BEEN OMITTED, THE CONTRACTOR IS DEEMED TO HAVE ESTIMATED THE MOST EXPENSIVE MATERIALS AND CONSTRUCTION METHOD INVOLVED, UNLESS A WRITTEN DECISION OF THE ARCHITECT OR ENGINEER HAS BEEN OBTAINED, WHICH DESCRIBES AN ALTERNATE METHOD AND/OR MATERIALS.
9. THE CONTRACTOR SHALL PROVIDE ALL NECESSARY BRACKETS, HANGING, AND FILING, LIGHT FIXTURES, ELECTRICAL, UNITS, PULLEY, AND OTHER ACCESSORIES, INCLUDING HEATING EQUIPMENT, AND ALL OTHER ITEMS REQUIRING SUPPORT.

C. EARTHWORK

1. FOOTINGS SHALL BE EMBEDDED AT LEAST 18 INCHES BELOW EXISTING FINISHED GRADE AND EXTEND AT LEAST 12 INCHES INTO THE SUBGRADE NATIVE SOIL. FOOTINGS ARE PROPORTIONED PER PLUMAS COUNTY BUILDING DEPARTMENT FOR AN ALLOWABLE SOIL BEARING CAPACITY OF 2000 P.S.F.
2. CONTRACTOR SHALL REMOVE AND DISPOSE OF ALL MATERIALS NECESSARY OF WHATEVER NATURE, FOR CONSTRUCTION OF THE FOUNDATION MATERIAL OF AN UNSUITABLE OR DELETERIOUS NATURE. COVERED BELOW THE BOTTOMS OF THE FOUNDATIONS SHALL BE BROUGHT TO THE ATTENTION OF THE ENGINEER BEFORE PROCEEDING WITH THE WORK.
3. THE PROVIDED FOUNDATION DESIGN IS BASED ON CBC PRESUMPTIVE LOAD BEARING VALUES. SOME SITES MAY REQUIRE A GEOTECHNICAL INVESTIGATION REPORT. AN ALTERNATIVE FOUNDATION DESIGN MAY BE REQUIRED TO CONFORM TO THE RECOMMENDATIONS OF THE GEOTECHNICAL INVESTIGATION REPORT. THE ALTERNATIVE FOUNDATION DESIGN SHALL BE PREPARED BY A LICENSED CIVIL OR STRUCTURAL ENGINEER AND APPROVED BY THE CITY IN THIS CASE. THE ALTERNATIVE FOUNDATION DESIGN SUPERSEDES THE FOUNDATION PLAN AND DETAILS SHOWN ON THESE DRAWINGS.

D. CONCRETE

1. POURED IN PLACE CONCRETE WORK SHALL BE CONSTRUCTED OF NORMAL WEIGHT, PORTLAND CEMENT CONCRETE, HAVING A MINIMUM 28-DAY COMPRESSIVE STRENGTH OF 3000 PSI (DESIGN BASED ON 2500 PSI). ALL PORTLAND CEMENT CONCRETE SHALL CONFORM TO THE REQUIREMENTS OF ACI 318, "BUILDING CODE REQUIREMENTS FOR REINFORCED CONCRETE", LATEST EDITION. MAXIMUM CONCRETE SLUMP SHALL BE 4 INCHES. THE USE OF ANY ADMIXTURE IN THE CONCRETE MUST BE APPROVED BY THE ENGINEER.
2. CONCRETE MIX DESIGN MAY SUBSTITUTE A MAXIMUM OF 25% OF THE REQUIRED CEMENT CONTENT WITH RECYCLED FLY ASH.
3. ALL NEWLY PLACED CONCRETE SHALL BE CURED IN ACCORDANCE WITH THE PROVISIONS IN ACI 308, "STANDARD PRACTICE FOR CURING CONCRETE", LATEST EDITION. METHOD OF CURING SHALL BE AT THE OPTION OF THE CONTRACTOR WITH APPROVAL OF THE OWNER.
4. ALL METAL ANCHORAGE DEVICES, ANCHOR BOLTS, ETC. SHALL BE SECURED IN PLACE AND INSPECTED BY ENGINEER PRIOR TO PLACING CONCRETE.
5. ALL WORK DONE UNDER THIS SECTION SHALL CONFORM WITH THE APPLICABLE PORTIONS OF ACI 318, LATEST EDITION.

E. REINFORCEMENT

1. USE GRADE 40 DEFORMED REINFORCING FOR #4 AND SMALLER BARS AND GRADE 60 FOR #5 AND LARGER BARS CONFORMING TO THE REQUIREMENTS OF ASTM A615. STAGGERED REINFORCING BAR CONTACT SPLICES SHALL LAP 40 DIAMETERS. SUPPORT HORIZONTAL STEEL AT BOTTOM ON MORTAR BLOCKS. MINIMUM CLEARANCE SHALL BE 3 INCHES FOR SURFACES POURED AGAINST EARTH AND 1.5 INCHES ELSEWHERE U.N.O.
 2. ALL REINFORCING SHALL BE SECURED IN PLACE AND INSPECTED BY THE ENGINEER PRIOR TO PLACING ANY CONCRETE OR GROUT.
 3. ALL WORK DONE UNDER THIS SECTION SHALL CONFORM WITH THE APPLICABLE PORTIONS OF ACI 318, LATEST EDITION.
- ## WOOD FRAMING
1. ALL CONSTRUCTION SHALL CONFORM TO THE "GENERAL CONSTRUCTION REQUIREMENTS", THE "CONVENTIONAL CONSTRUCTION PROVISIONS", AND ANY OTHER APPLICABLE SECTION OF CHAPTER 23 OF THE CBC UNLESS NOTED OTHERWISE IN THE PLANS OR THESE SPECIFICATIONS.
 2. NO STRUCTURAL MEMBER SHALL BE CUT OR NOTCHED UNLESS SPECIFICALLY SHOWN, NOTED, OR APPROVED BY THE ENGINEER. HOLES IN WOOD SILLS OR PLATES OF SHEAR OR BEARING WALLS SHALL BE PLACED IN THE CENTER OF THE PIECE. HOLES IN EXCESS OF 1 INCH DIAMETER ARE NOT PERMITTED IN ANY MEMBER OF A SHEAR WALL, NOR IN ANY TWO-BY-FOUR DOUBLE TOP PLATES. TWO-BY-SIX DOUBLE TOP PLATES MAY HAVE UP TO TWO-INCH DIAMETER HOLES UNLESS NOTED OTHERWISE. HOLES LARGER THAN NOTED ABOVE MAY BE BORED IN SILLS PROVIDING THE SILL IS CONSIDERED CUT IN TWO AND ANCHOR BOLTS PLACED ACCORDINGLY.
 3. DRILLING AND NOTCHING OF STUDS. ANY STUD IN AN EXTERIOR WALL OR BEARING PARTITION MAY BE CUT OR NOTCHED TO A DEPTH NOT EXCEEDING 25% OF ITS WIDTH. STUDS IN NONBEARING PARTITIONS MAY BE NOTCHED TO A DEPTH NOT TO EXCEED 40% OF A SINGLE STUD WIDTH. ANY STUD MAY BE BORED OR DRILLED, PROVIDED THE DIAMETER OF THE RESULTING HOLE IS NO MORE THAN 60% OF THE STUD WIDTH, THE EDGE OF THE HOLE IS NO MORE THAN 5/8 INCH TO THE EDGE OF THE STUD, AND THE HOLE IS NOT LOCATED IN A SECTION AS A CUT OR NOTCH. STUDS LOCATED IN EXTERIOR WALL OR BEARING PARTITIONS DRILLED OVER 40% AND UP TO 60% SHALL ALSO BE DOUBLED WITH NO MORE THAN TWO SUCCESSIVE STUDS BORED.

F. WOOD FRAMING (CONTINUED)

4. DRILLING AND NOTCHING OF TOP PLATE. WHEN PIPING OR DUCTWORK IS PLACED IN OR PARTLY IN AN EXTERIOR WALL OR INTERIOR LOAD-BEARING WALL, NECESSITATING CUTTING, DRILLING, OR NOTCHING OF THE TOP PLATE BY MORE THAN 50% OF ITS WIDTH: A GALVANIZED METAL TIE NOT LESS THAN 0.054 INCH DIAMETER AND EXTENDING ACROSS AND TO THE PLATE AT EACH SIDE OF THE OPENING WITH NOT LESS THAN 8 10D NAILS HAVING A MINIMUM LENGTH OF 1-1/2 INCHES AT EACH SIDE OR EQUIVALENT. THE METAL TIE MUST EXTEND MINIMUM 6 INCHES PAST THE OPENING.
5. ALL WOOD FRAMING SHALL BE OF DOUGLAS FIR AND SHALL BE OF THE GRADE SPECIFIED IN THESE SPECIFICATIONS UNLESS NOTED OTHERWISE IN THE PLANS, AND SHALL BE MANUFACTURED AND GRADED PER WPPA GRADING RULES, LATEST EDITION.

SILLS.....	PTDF NO. 2 OR BETTER
JOISTS, RAFTERS, BEAMS, HEADERS.....	UP TO 4x - DF NO. 2
	6x - DF NO. 1
STUDS AND BLOCKING.....	DF STANDARD, NO. 2 OR BETTER
POSTS AND DOUBLE TOP PLATES.....	DF NO. 1
GLULAM BEAMS.....	DF 24F-V4
1.75x LVL.....	BOISE CASCADE VERSA-LAM LVL 2.1E 3100 DF
5.5x 5.5x & 7x LVL BEAMS.....	BOISE CASCADE VERSA-LAM LVL 2.1E 3100 DF
RIM BOARD AND BLKS.....	BOISE CASCADE VERSA-LAM LVL 1.1E 2400 DF
3.5x, 5.25x & 7x LVL POST.....	BOISE CASCADE VERSA-LAM LVL 2.1E 3100 DF

8. ALL PLYWOOD SHEATHING SHALL BE APA RATED SHEATHING, EXTERIOR EXPOSURE, CONFORMING TO THE LATEST EDITION OF U.S. PRODUCT STANDARD PS 1 FOR CONSTRUCTION AND INDUSTRIAL PLYWOOD. ALL PLYS SHALL BE GROUP 1 OR 2 SPECIES. SPACE PLATE ENDS AND EDGES 1/8" MINIMUM. WHERE WET OR HUMID CONDITIONS PREVAIL, DOUBLE THIS SPACING. MINIMUM SIZE OF PLYWOOD PANELS SHALL BE 2' x 4'.
9. FOR SHEAR WALL NAILING, ANCHOR BOLTS, AND SHEAR TRANSFER DEVICES, SEE SHEAR WALL SCHEDULE AND DETAILS.
10. STUD WALLS SUPPORTING BEAMS SHALL HAVE POSTS WITH A MINIMUM WIDTH EQUAL TO THE WIDTH OF THE BEAM LOCATED BELOW THE BEAM, UNLESS NOTED OTHERWISE.
11. ALL METAL FRAMING DEVICES SHALL BE AS MANUFACTURED BY SIMPSON STRONG-TIE COMPANY OR APPROVED EQUAL, AND INSTALLED IN CONFORMANCE WITH THE MANUFACTURER'S SPECIFICATIONS. ONLY SIMPSON "N" TYPE FASTENERS SHALL BE USED. ALL SUCH FASTENERS SHALL BE OF THE LARGEST SIZE AND QUANTITY SPECIFIED IN THE MANUFACTURER'S PUBLISHED SCHEDULES, U.N.O.
12. BOLT HOLES SHALL BE 1/16 INCH LARGER THAN THE NOMINAL SIZE OF THE BOLT. CUT FLAT WASHERS SHALL BE PROVIDED AT ALL HEADS AND NUTS WHICH WOULD OTHERWISE BEAR DIRECTLY ON WOOD. ALL BOLTS SHALL BE TIGHTENED TO A SNUG CONDITION AND RETIGHTENED UPON JOB COMPLETION OR IMMEDIATELY BEFORE CONSTRUCTING WORK WHICH WILL MAKE THEM INACCESSIBLE.
13. USE COMMON TYPE NAILS UNLESS U.N.O. WHERE NOT SPECIFIED OTHERWISE, THE NAILING REQUIREMENTS OF CBC TABLE 2304.9.1 OR CRC TABLE R602.3(1) SHALL APPLY.
14. ALL WOOD FRAMING MEMBERS IN CONTACT WITH CONCRETE OR EXPOSED TO WEATHER SHALL BE PRESERVATIVE TREATED OR NATURAL DURABLE WOOD ACCORDING TO CRC R317.1.
15. ALL FASTENERS (NAILS, BOLTS, CONNECTORS, ETC.) EXPOSED TO WEATHER OR IN CONTACT WITH PRESERVATIVE TREATED LUMBER SHALL BE HOT DIPPED GALVANIZED ZINC COATED, Z-MAX, OR STAINLESS STEEL. SEE RECOMMENDATIONS IN THE CORROSION INFORMATION SECTION OF THE SIMPSON WOOD CONSTRUCTION CONNECTORS CATALOG TO DETERMINE WHICH TYPE OF COATING IS APPROPRIATE FOR THE CONNECTOR APPLICATION, BASED ON THE TYPE OF PRESERVATIVE USED TO TREAT THE WOOD AND THE ENVIRONMENT. WHEN STAINLESS STEEL CONNECTORS ARE USED STAINLESS STEEL FASTENERS SHOULD BE USED. WHEN HOT-DIPPED GALVANIZED OR Z-MAX CONNECTORS ARE USED, FASTENERS SHALL BE GALVANIZED PER ASTM A153.
16. WOOD STUD WALLS SHALL BE CAPPED WITH A DOUBLE TOP PLATE INSTALLED TO PROVIDE OVERLAPPING AT CORNERS AND AT INTERSECTIONS WITH OTHER PARTITIONS. END JOINTS IN DOUBLE TOP PLATES SHALL BE OFFSET AT LEAST 24 INCHES. JOINTS IN PLATES NEED NOT OCCUR OVER STUDS. PLATES SHALL BE MINIMUM NOMINAL 2 INCHES THICK AND HAVE WIDTH AT LEAST EQUAL TO WIDTH OF STUDS.
17. TOP PLATE LAP SPLICES SHALL BE FACE-NAILED WITH A MINIMUM OF (8) 16D NAILS ON EACH SIDE OF SPLICE. MINIMUM LAP SHALL BE 4 FEET LONG NAILED WITH (2) 16D AT 16 INCHES CENTER-TO-CENTER. NAILS AND CUTS IN PLATES SHALL OCCUR OVER STUDS.
18. STUDS SHALL HAVE FULL BEARING ON NOMINAL 2-INCH THICK OR LARGER SILL PLATE WITH WIDTH AT LEAST EQUAL TO STUD WIDTH.
19. WALL PLATES OR SILLS SHALL BE ANCHORED TO FOOTINGS WITH 5/8" DIA STEEL ANCHOR BOLTS EMBEDDED AT LEAST 7" INTO CONCRETE AND SPACED NOT MORE THAN 4'-0" O.C. THERE SHALL BE A MINIMUM OF TWO BOLTS PER PIECE WITH ONE BOLT LOCATED NOT MORE THAN 12" OR LESS THAN 7 BOLT DIAMETERS (4 1/2") FROM THE END OF THE PIECE. ANCHOR BOLTS SHALL BE PROVIDED WITH 3"x3/4" PLATE WASHERS AND NUTS. ANCHOR BOLT SPACING ON SHEAR SCHEDULE SHALL TAKE PRECEDENCE

G. BOISE CASCADE ENGINEERED WOOD PRODUCTS

1. ALL PREFABRICATED STRUCTURAL LUMBER PRODUCTS SHALL BE MANUFACTURED BY BOISE CASCADE, UNLESS NOTED OTHERWISE.
2. BOISE CASCADE PRODUCTS SHALL BE INSTALLED PER THE PLANS AND PER THE MANUFACTURER'S RECOMMENDATIONS.
3. CONTRACTOR SHALL BE FAMILIAR WITH TYPICAL FRAMING METHODS AND DETAILS PER BOISE CASCADE SPECIFICATIONS.

PLYWOOD SHEAR WALL SCHEDULE									
MARK	MATERIAL	NAILING OF PANEL EDGES, COLLECTORS AND TIES (EN)	FIELD NAILING (FN)	TOP PLATE CONNECTION	MINIMUM FND PLATE THICKNESS	BOTTOM PLATE CONNECTION	ANCHOR BOLTS		ALLOWABLE SHEAR (kN)
							SIZE	SPACING (O.C.)	
	1/2" CDX	10d @ 6"	10d @ 12"	A35 at 18"	2x	16d @ 6"	5/8"	48"	260
	1/2" CDX	10d @ 4"	10d @ 12"	A35 at 12"	2x	16d @ 4"	5/8"	42"	380
	1/2" CDX	10d @ 3"	10d @ 12"	A35 at 10"	2x	16d @ 3"	5/8"	30"	490


NOTES:

1. NAIL SIZE NOTED IN TABLE IS FOR COMMON OR GALVANIZED BOX NAILS. IF BOX OR SINKER NAILS ARE USED, THEN THE NEXT LARGER SHEAR MARK THAN THAT WHICH IS SHOWN ON PLANS, SHALL BE USED.
2. WHERE NAILS ARE SPACED LESS THAN 4 INCHES ON CENTER, FRAMING MEMBER AND/OR BLOCKING AT ADJOINING PANEL ELEMENTS SHALL BE 2" NOMINAL OR GREATER AND STAGGERED NAILING, OR USE DOUBLE FRAMING MEMBERS THAT ARE AT LEAST 2" IN NOMINAL THICKNESS.
3. A35 FRAMING CLIPS SHALL BE BY SIMPSON STRONG-TIE CO., INC.
4. STAGGER VERTICAL JOINTS WHERE PLYWOOD IS APPLIED TO BOTH SIDES OF THE WALL.
5. ALL FASTENERS (BOLTS, NAILS, WASHERS, FRAMING CLIP, ETC.) EXPOSED TO WEATHER OR IN CONTACT WITH PRESSURE TREATED LUMBER SHALL BE HOT-DIP GALVANIZED ZINC COATED OR STAINLESS STEEL.
6. ALL PANEL EDGES SHALL BE BACKED WITH 2x NOMINAL OR WIDER FRAMING.
7. ALL PANEL EDGES SHALL BE 1/2" MINIMUM DIAMETER EMBEDDED AT LEAST 7 INCHES INTO CONCRETE WITH 3x3x1/4" STEEL PLATE WASHERS, UNO, THE PLATE WASHER SHALL EXTEND TO WITHIN 1/2" OF THE EDGE OF THE BOTTOM PLATE ON THE SIDE WITH SHEATHING.
8. OSB OF THE SAME THICKNESS MAY BE SUBSTITUTED FOR CDX PLYWOOD SCHEDULED ABOVE.
9. PLYWOOD MAY BE INSTALLED OVER 5/8" GYPSUM WALL BOARD WHERE 1-RH FIRE RATING IS REQUIRED. SEE ARCHITECTURAL DWGS FOR FIRE RATING NOTES.

AB	Anchor Bolt	(E)	Existing	PLY	Plywood
ABV	Above	(E)	Each	PSF	Pounds per Square Foot
ACI	American	EN	Engine Nailing	PSI	Pounds per Square Inch
ALT	Concrete Institute	ENGR	Engineer	PTDF	Preservative Treated
ALC	Aluminate	EXT	Exterior		Douglas Fir
APA	American	FLR	Floor	RWDW	Redwood
	Plywood	FND	Foundation	REINF	Reinforcement
	Association	FOC	Face of Concrete	REQD	Required
ARCH	Architect	FOS	Face of Stud	RF	Roof
BD	Board	FRMG	Framing	RM	Room
BLK(G)	Block(ing)	FT	Foot or Feet	RTW	Retaining Wall
BLW	Below	FTG	Footing	SAD	See Architectural Drawings
BM	Beam	GALV	Galvanized	SB	Solid Blocking
BN	Boundary Nailing	GL	Glue Laminated	SF	Square Foot
BP	Built Up Plate	GYP	Gypsum	SIM	Similar
BRG	Bearing	HD	Holdown	SPEC	Specifications
BTWN	Between	HDR	Header	SQ	Square Feet
CBC	CA Building Code	HORIZ	Horizontal	SS	Stainless Steel
CL	Center Line	HT	Height		Board
CLG	Ceiling	INT	Interior		
CLR	Clear, Clearance	JST(J)	Joist(ing)	LT	Light
COL	Column	MB	Machined	TL	Top and Bottom
CONC	Concrete	MI	Malleable	T&T	Top and Groove
CONN	Connection	MIN	Minimum	TOP	Top of
CONT	Continuous	(N)	New	TOP	Top of
CONTR	Center	OC	On Center	TRD	Threaded Rod
CR	CA Residential	OH	Opposite	TY	Typical
	Code	OPNG	Opening	UNO	Unless Noted Otherwise
DBL	Double	PAF	Power Access	VIF	Verify In Field
DF	Douglas Fir		Fastener	Ø	Diameter
DIA	Diameter	PL	Plate or Property		
DTL	Detail		Line		
DWG	Drawing				


AB	Anchor Bolt	(E)	Existing	PLY	Plywood
ABV	Above	(E)	Each	PSF	Pounds per Square Foot
ACI	American	EN	Engine Nailing	PSI	Pounds per Square Inch
ALT	Concrete Institute	ENGR	Engineer	PTDF	Preservative Treated
ALC	Aluminate	EXT	Exterior		Douglas Fir
APA	American	FLR	Floor	RWDW	Redwood
	Plywood	FND	Foundation	REINF	Reinforcement
	Association	FOC	Face of Concrete	REQD	Required
ARCH	Architect	FOS	Face of Stud	RF	Roof
BD	Board	FRMG	Framing	RM	Room
BLK(G)	Block(ing)	FT	Foot or Feet	RTW	Retaining Wall
BLW	Below	FTG	Footing	SAD	See Architectural Drawings
BM	Beam	GALV	Galvanized	SB	Solid Blocking
BN	Boundary Nailing	GL	Glue Laminated	SF	Square Foot
BP	Built Up Plate	GYP	Gypsum	SIM	Similar
BRG	Bearing	HD	Holdown	SPEC	Specifications
BTWN	Between	HDR	Header	SQ	Square Feet
CBC	CA Building Code	HORIZ	Horizontal	SS	Stainless Steel
CL	Center Line	HT	Height		Board
CLG	Ceiling	INT	Interior		
CLR	Clear, Clearance	JST(J)	Joist(ing)	TL	Top Light
COL	Column	MB	Machined	TL	Top and Bottom
CONC	Concrete	MI	Malleable	TL	Top and Groat
CONN	Connection	MIN	Minimum	TOP	Top of
CONT	Continuous	(N)	New	TOP	Top of
CONTR	Center	OC	On Center	TRD	Threaded Rod
CR	CA Residential	OH	Opposite	TY	Typical
	Code	OPNG	Opening	UNO	Unless Noted Otherwise
DBL	Double	PAF	Power Access	VIF	Verify In Field
DF	Douglas Fir		Fastener	Ø	Diameter
DIA	Diameter	PL	Plate or Property		
DTL	Detail		Line		
DWG	Drawing				

REVISION SCHEDULE		
REV	DATE	BY

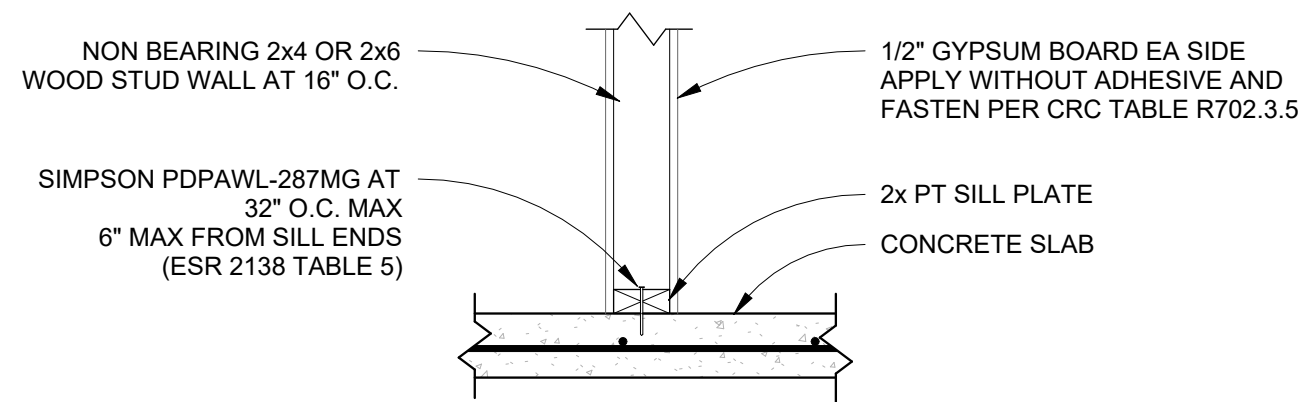

NON BEARING AND NON BRACED/SHEAR INTERIOR WALLS AT CONCRETE SLAB


8
S0.1
1\"/>

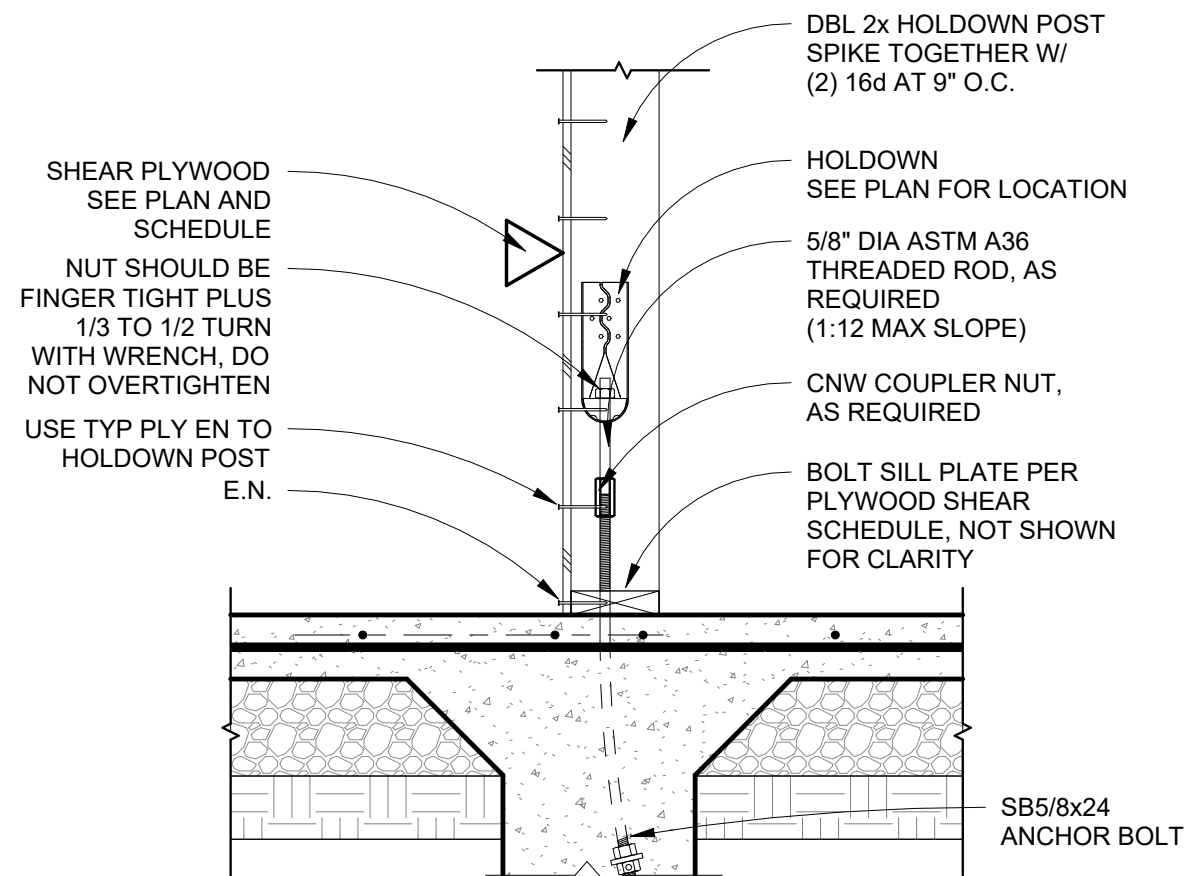

NOTE: FOR ADDITIONAL NOTES NOT SHOWN SEE INTERIOR FOUNDATION DTL 2 / S2.0

10 TYP HD AT INTERIOR FTG

S0.1
1\"/>

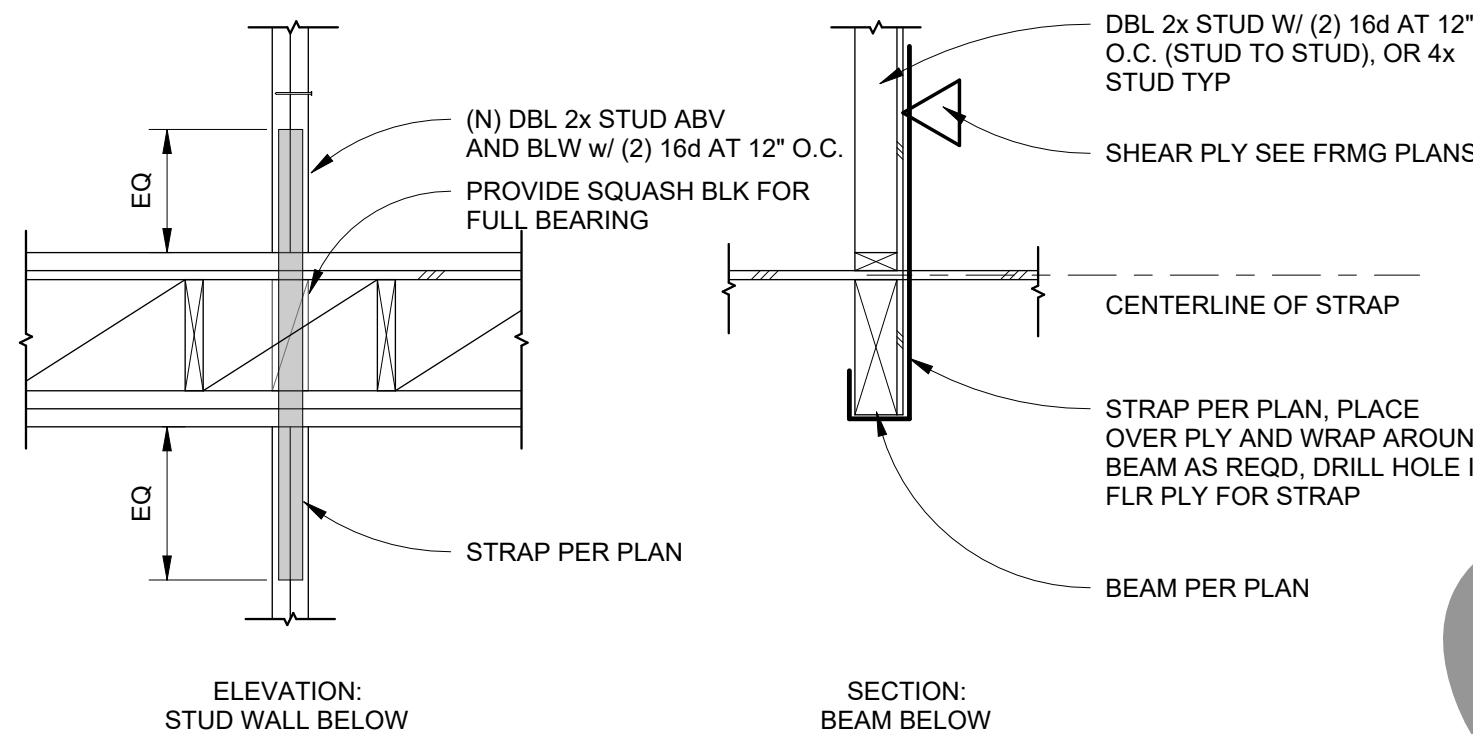


9 TYP HOLDOWN AT PERIM FTG

S0.1
1\"/>

- NOTES:
1. PLACE STRAP OVER PLYWOOD SHEATHING.
 2. USE TYPICAL EDGE NAILING OF PLYWOOD TO STUD WITH STRAP.

HOLDOWN BETWEEN FLOORS


11
S0.1
3/4\"/>

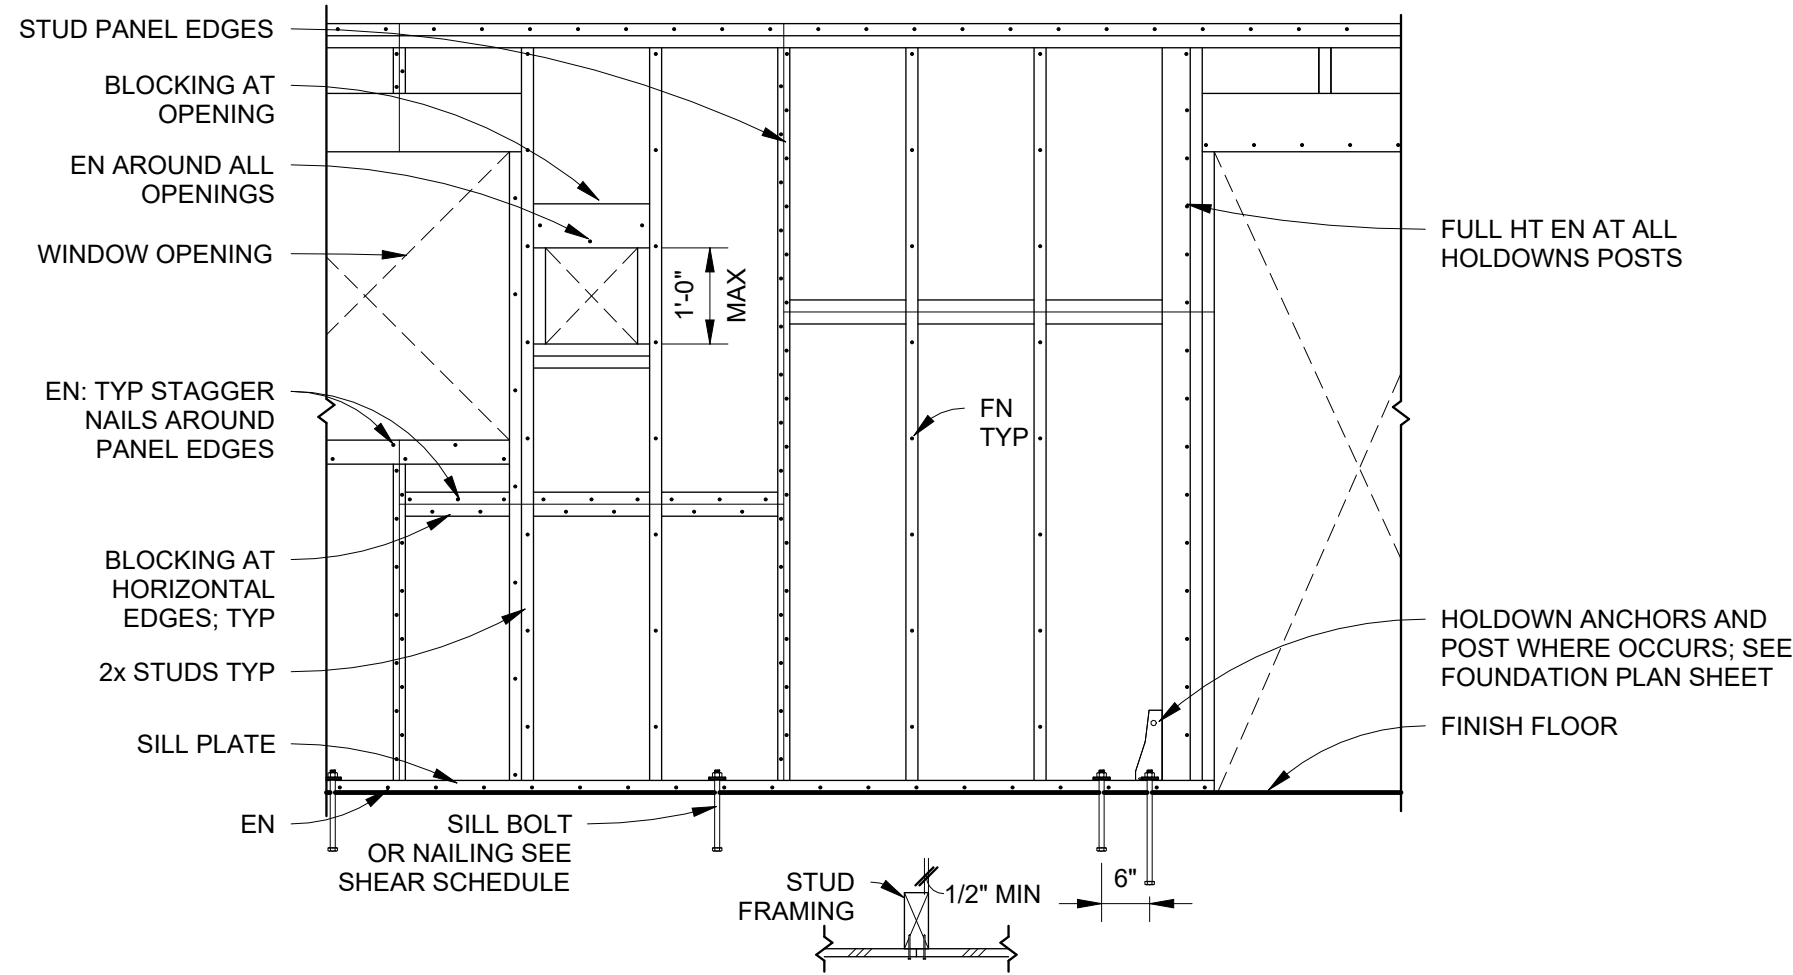

- NOTES:
1. INDIVIDUAL PLYWOOD PIECES SHALL NOT BE LESS THAN 2'-0" IN LEAST DIMENSION NOR LESS THAN 8 SQ. FT.
 2. (2) SILL BOLTS MINIMUM PER PANEL W/ 4" MIN. AND 8" MAX. FROM EACH END. HOLDOWN ANCHOR BOLT DOES NOT COUNT AS A SILL BOLT.
 3. WHERE NAILS ARE SPACED LESS THAN 4 INCHES ON CENTER, FRAMING MEMBER AND/OR BLOCKING AT ADJOINING PANEL EDGES SHALL BE 3" NOMINAL OR GREATER AND STAGGERED NAILING. OR USE DOUBLE FRAMING MEMBERS THAT ARE AT LEAST 2" IN NOMINAL THICKNESS.
 4. SEE TYP. STUD WALL FRAMING DETAIL FOR INFORMATION NOT SHOWN.
 5. SEE PLAN FOR SHEARWALL SCHEDULE.
 6. THIS DETAIL REPRESENTS TYP. SHEARWALL CONSTRUCTION. ACTUAL PROJECT CONDITIONS MAY VARY

5 TYP SHEAR WALL FRAMING


S0.1
1/2\"/>

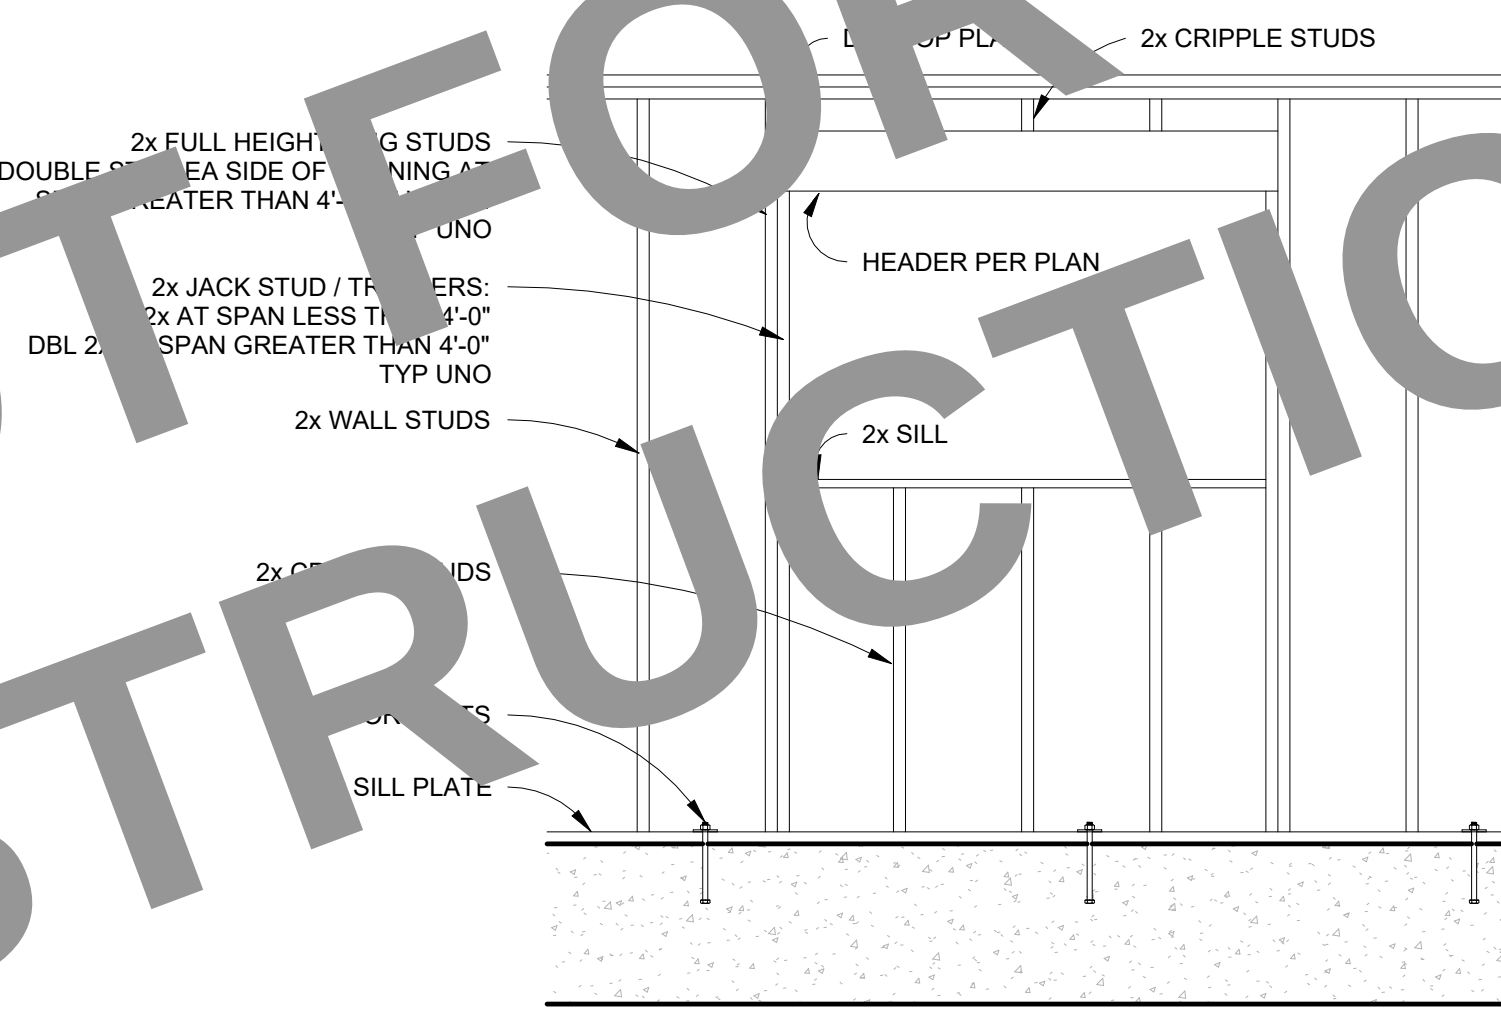

SEE PLAN FOR HEADER SIZE AND NUMBER OF TRIMMERS / KING STUDS

6 TYP WALL FRAMING


S0.1
1/2\"/>

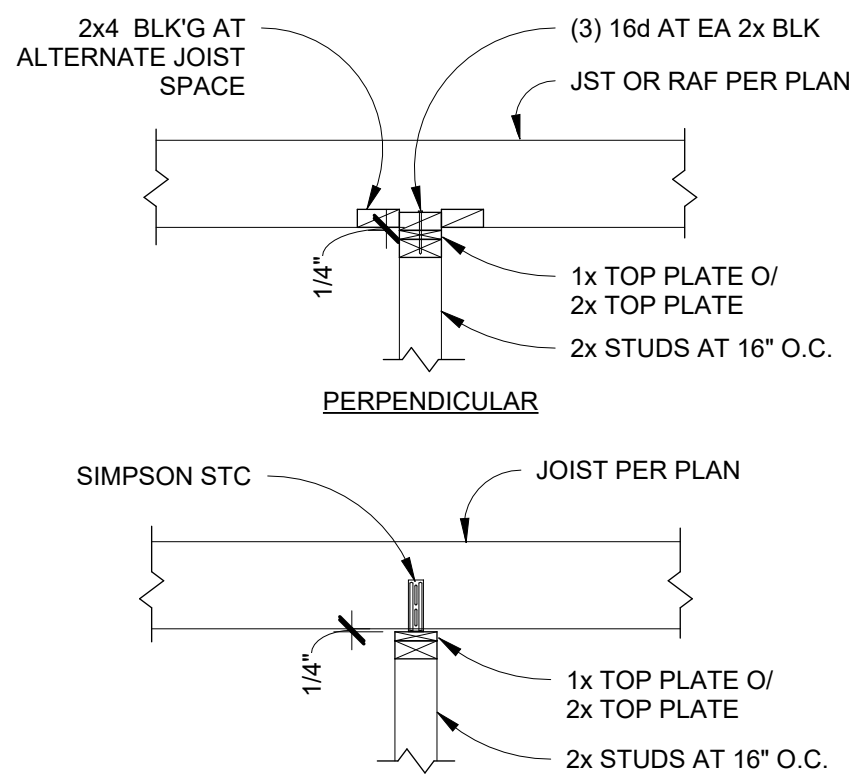

NOTE: DO NOT NAIL TOO TIGHT. ALLOW NAIL TO SLIDE IN CLIP


NON BEARING AND NON BRACED/SHEAR INTERIOR WALLS AT TOP

7
S0.1
3/4\"/>

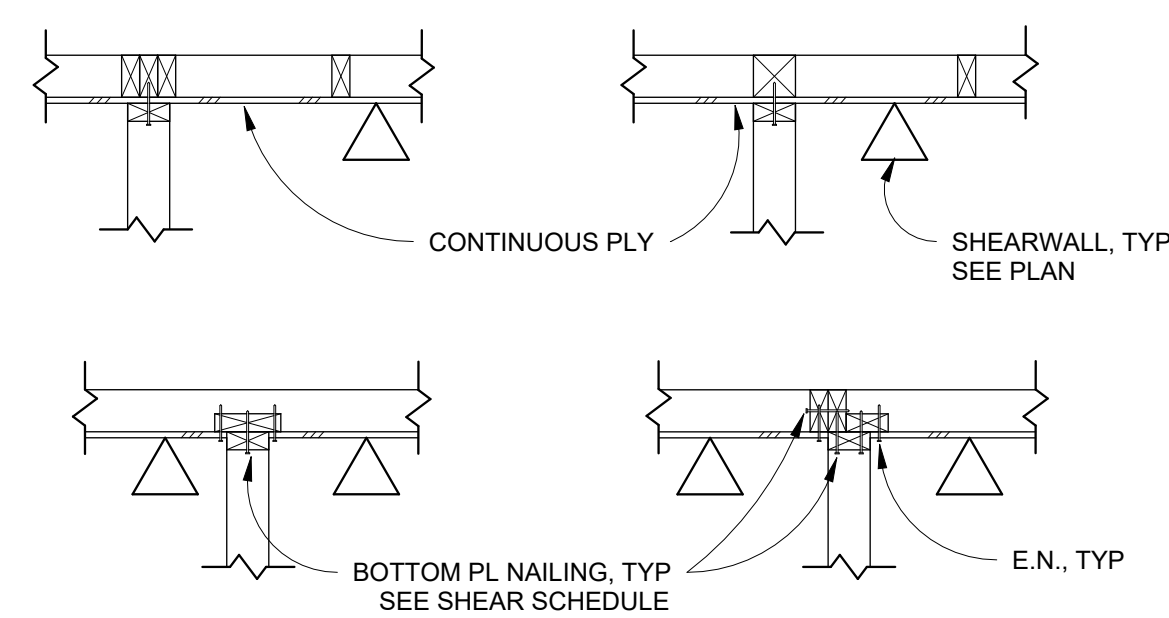


1 CONT SHEAR WALL PLAN DETAIL

S0.1
3/4\"/>

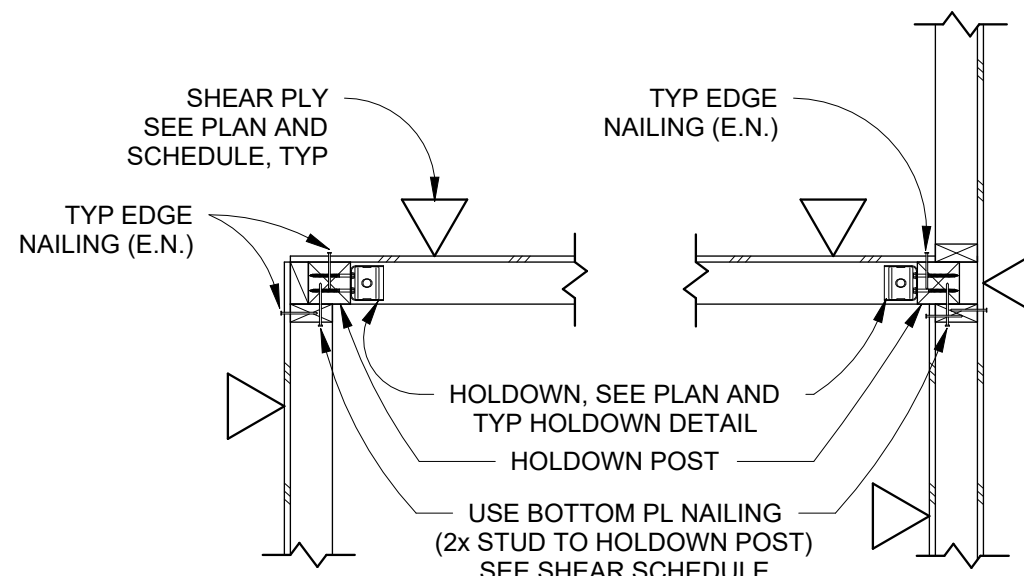


INTERSECTING SHEAR WALL AND HOLDOWN POST DETAIL

2
S0.1
3/4\"/>

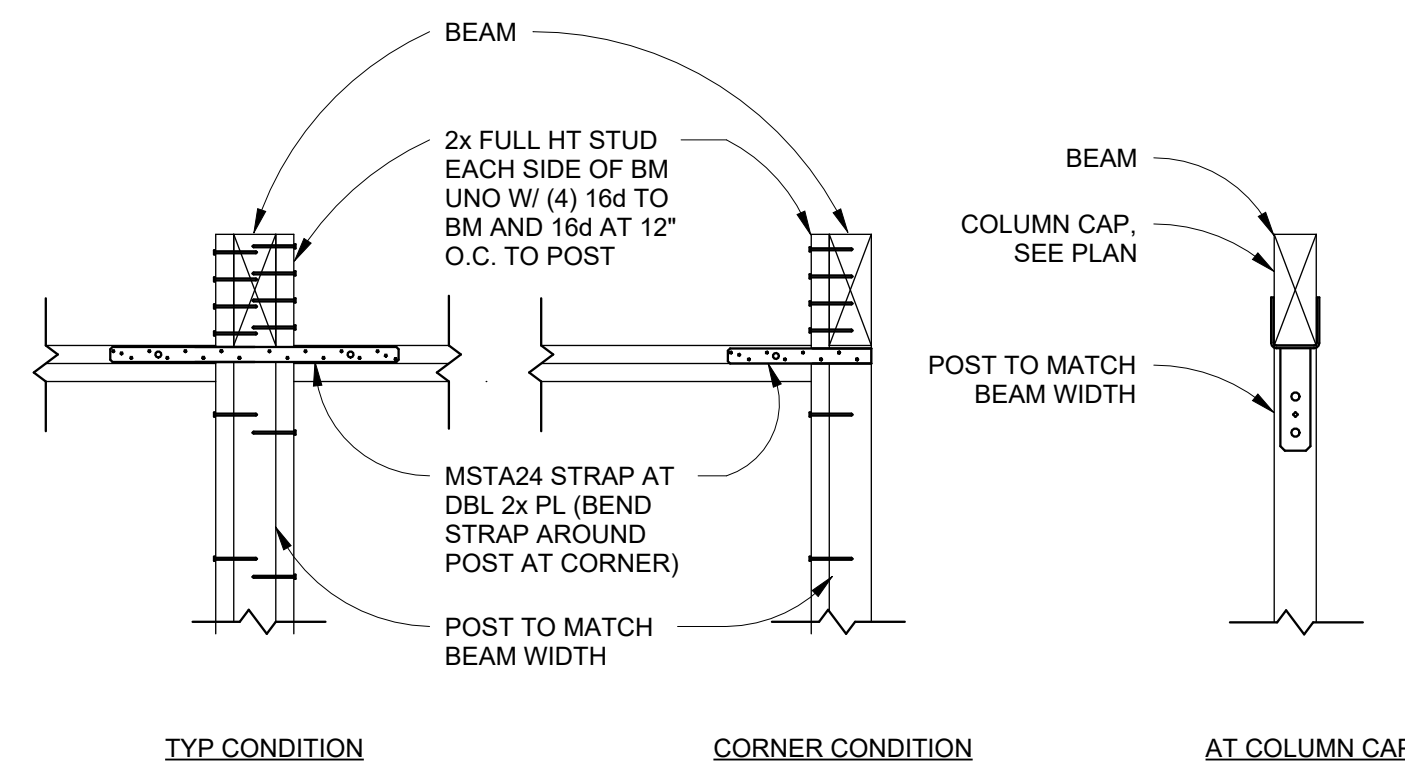

3 TYPICAL POST TO BEAM CONN


S0.1
3/4\"/>

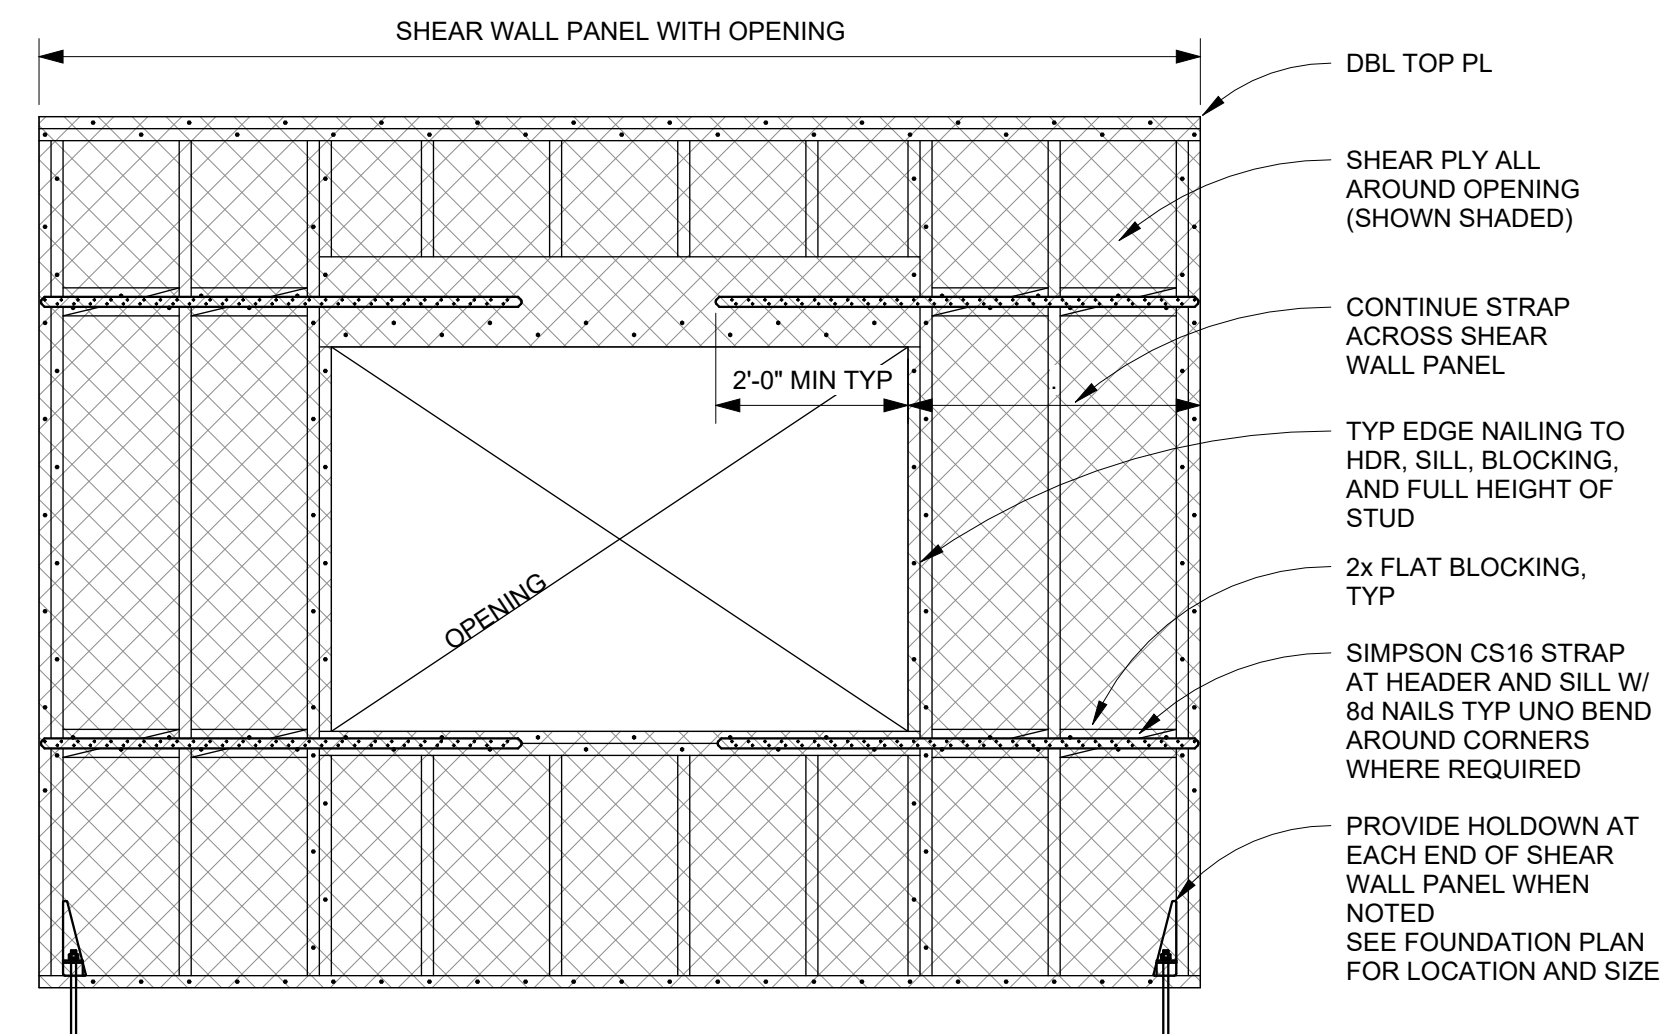

- NOTES:
1. PLACE STRAPS OVER PLYWOOD
 2. HOLDOWN AT END OF SHEARWALL PANEL MAY NOT BE REQUIRED, SEE FRAMING PLAN


STRAP AROUND OPENING

4
S0.1
1/2\"/>

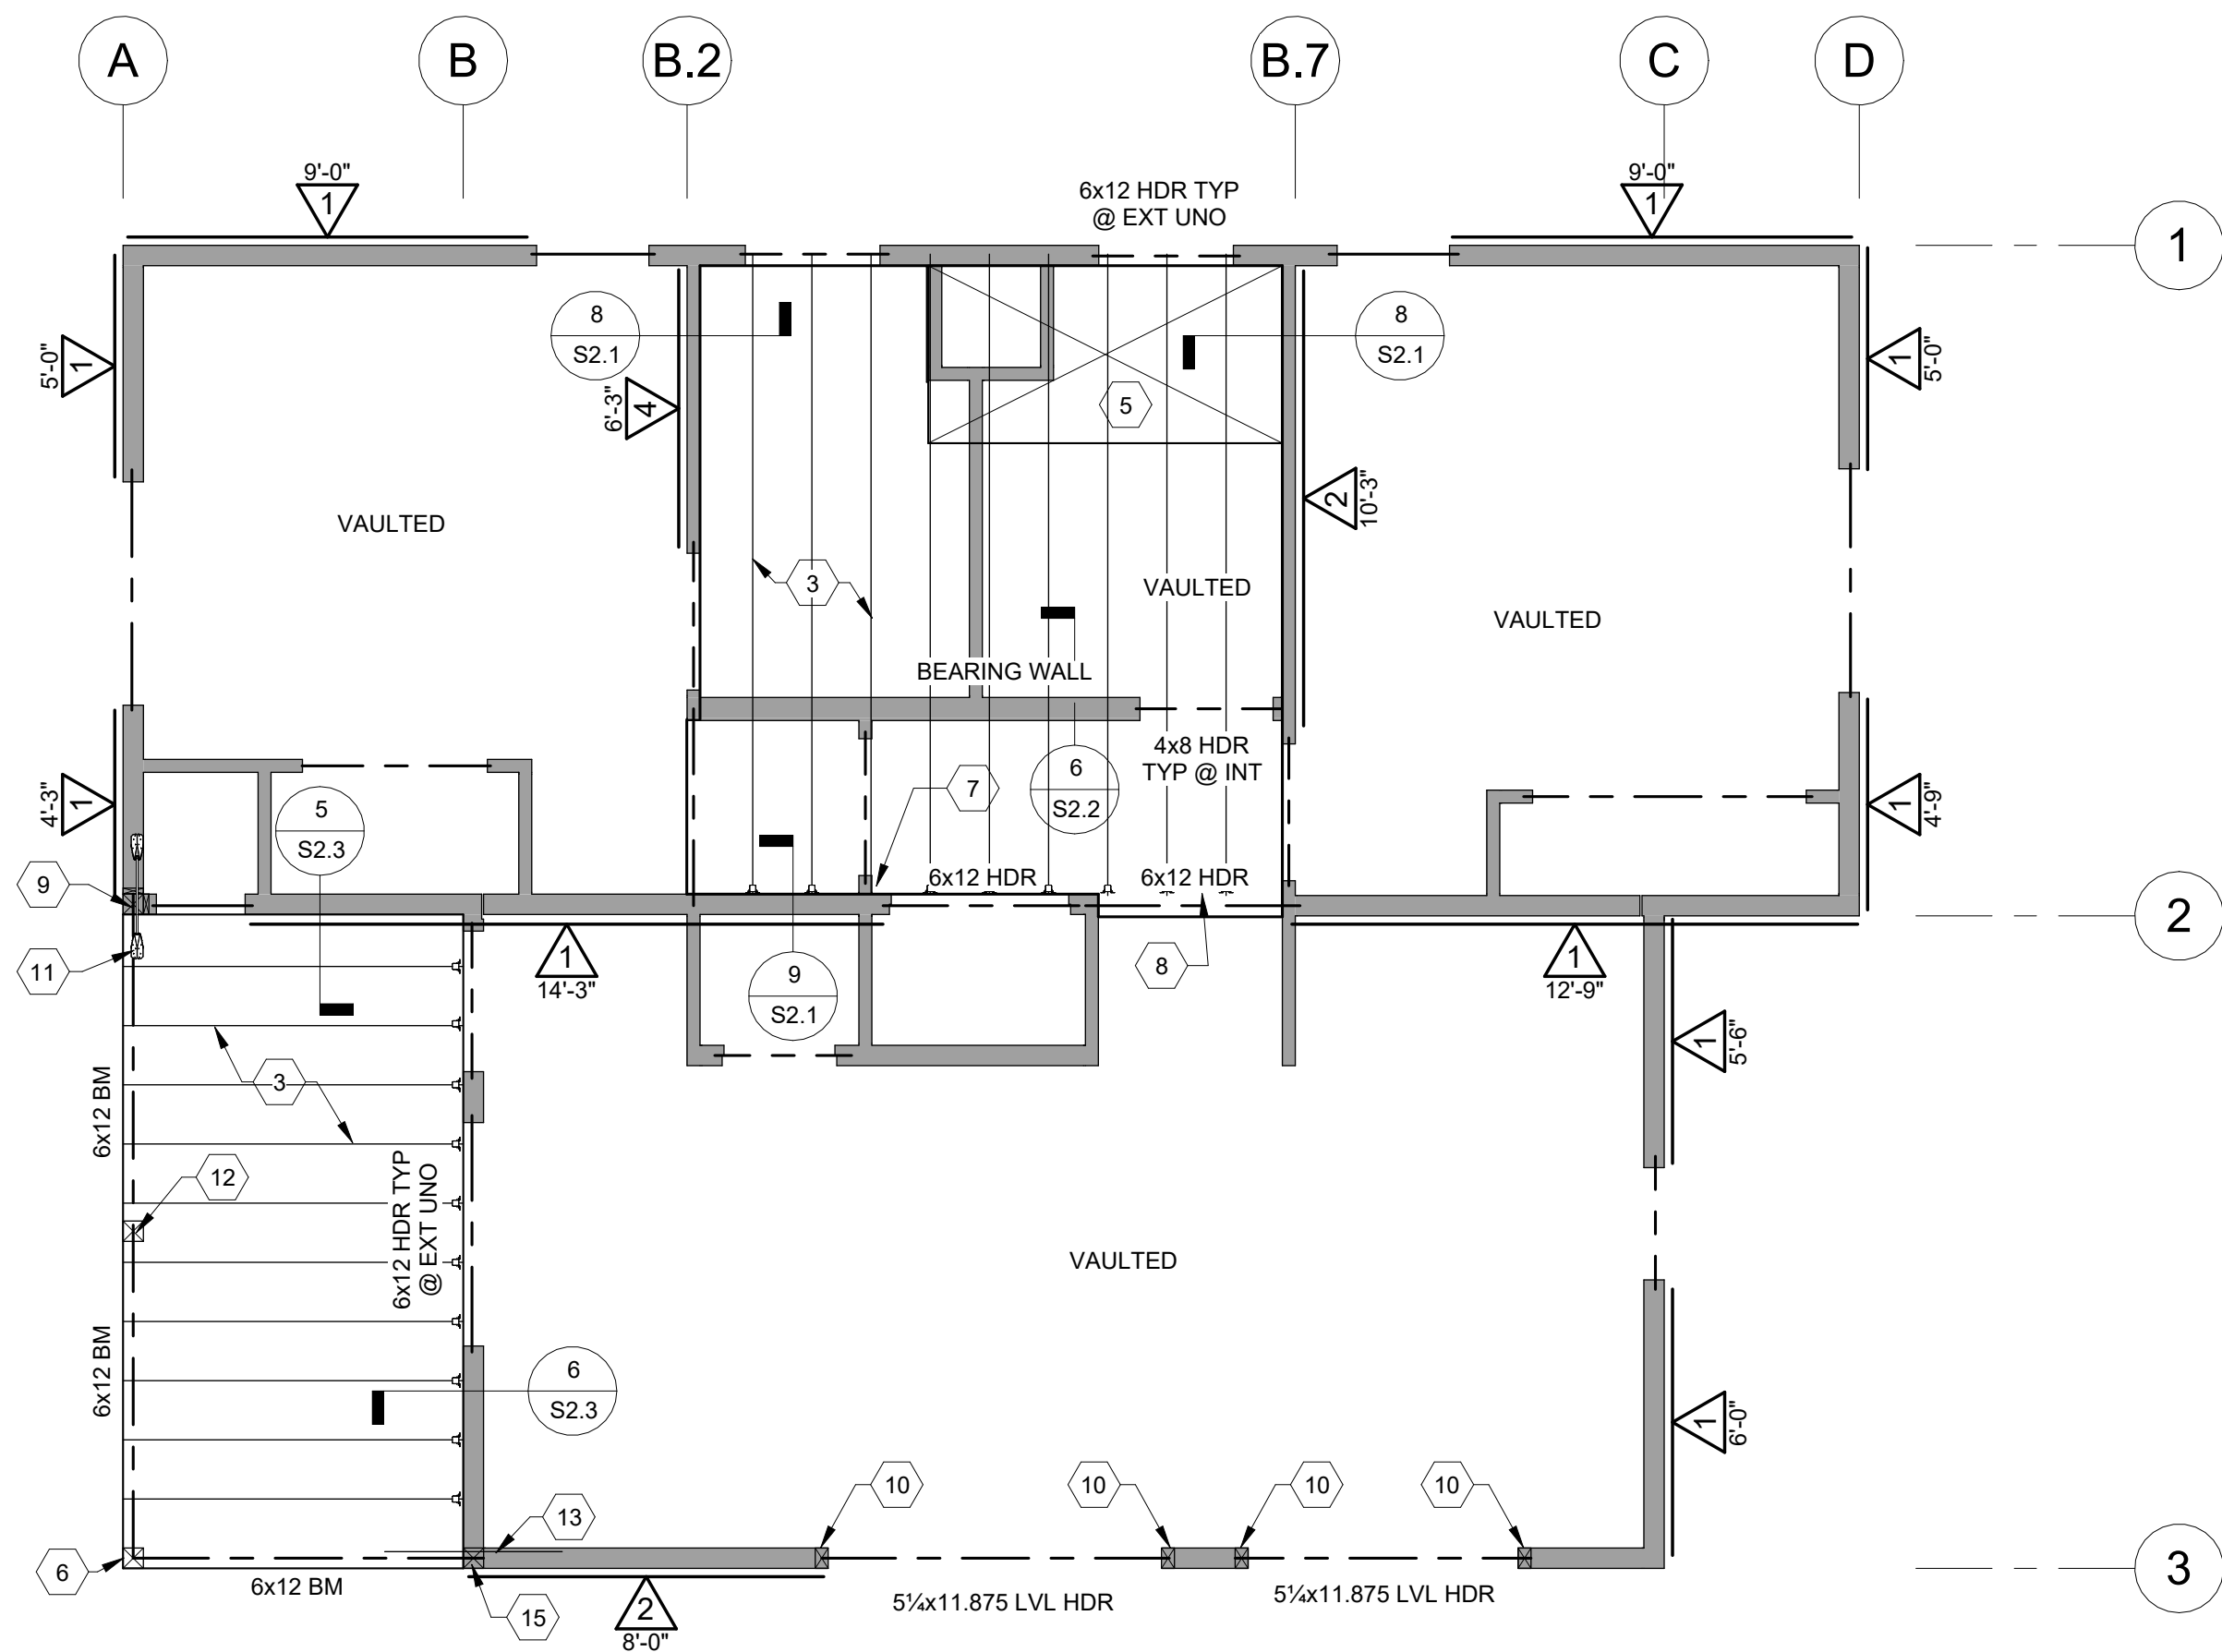


TYPE C TWO BEDROOM CEILING FRAMING PLAN

1/4" = 1'-0"

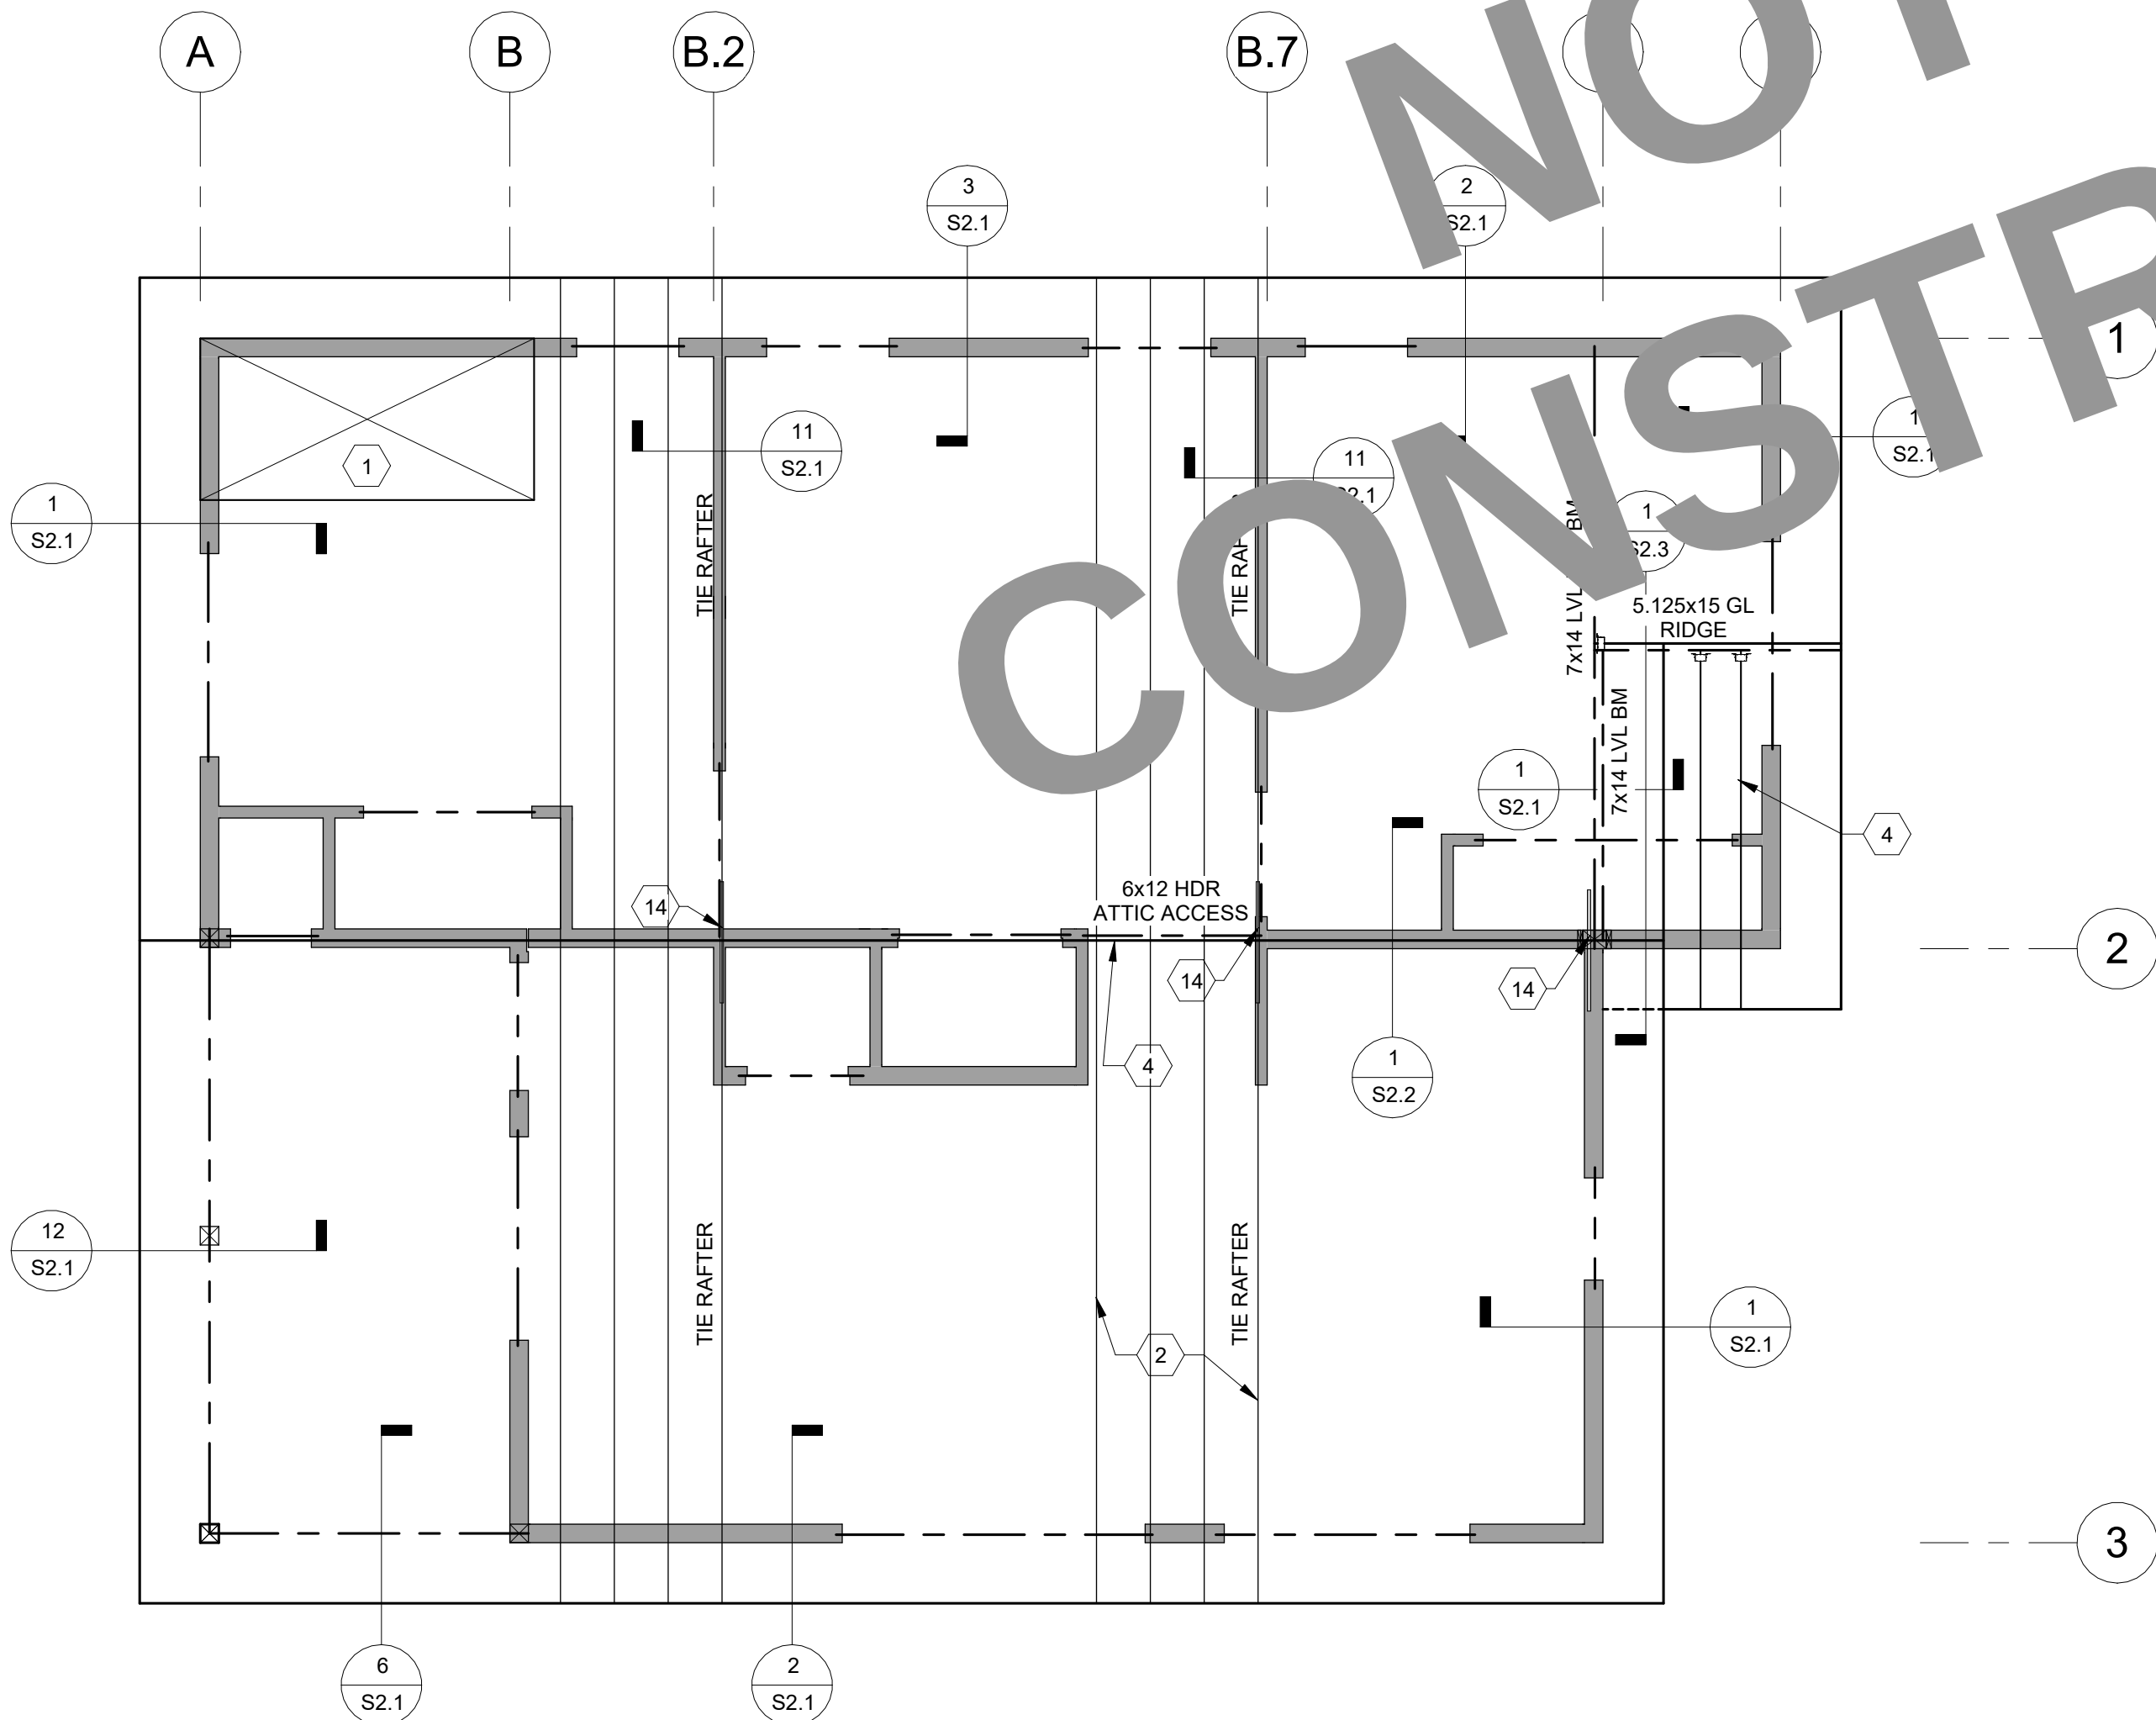

TYPE C TWO BEDROOM ROOF FRAMING PLAN

1/4" = 1'-0"

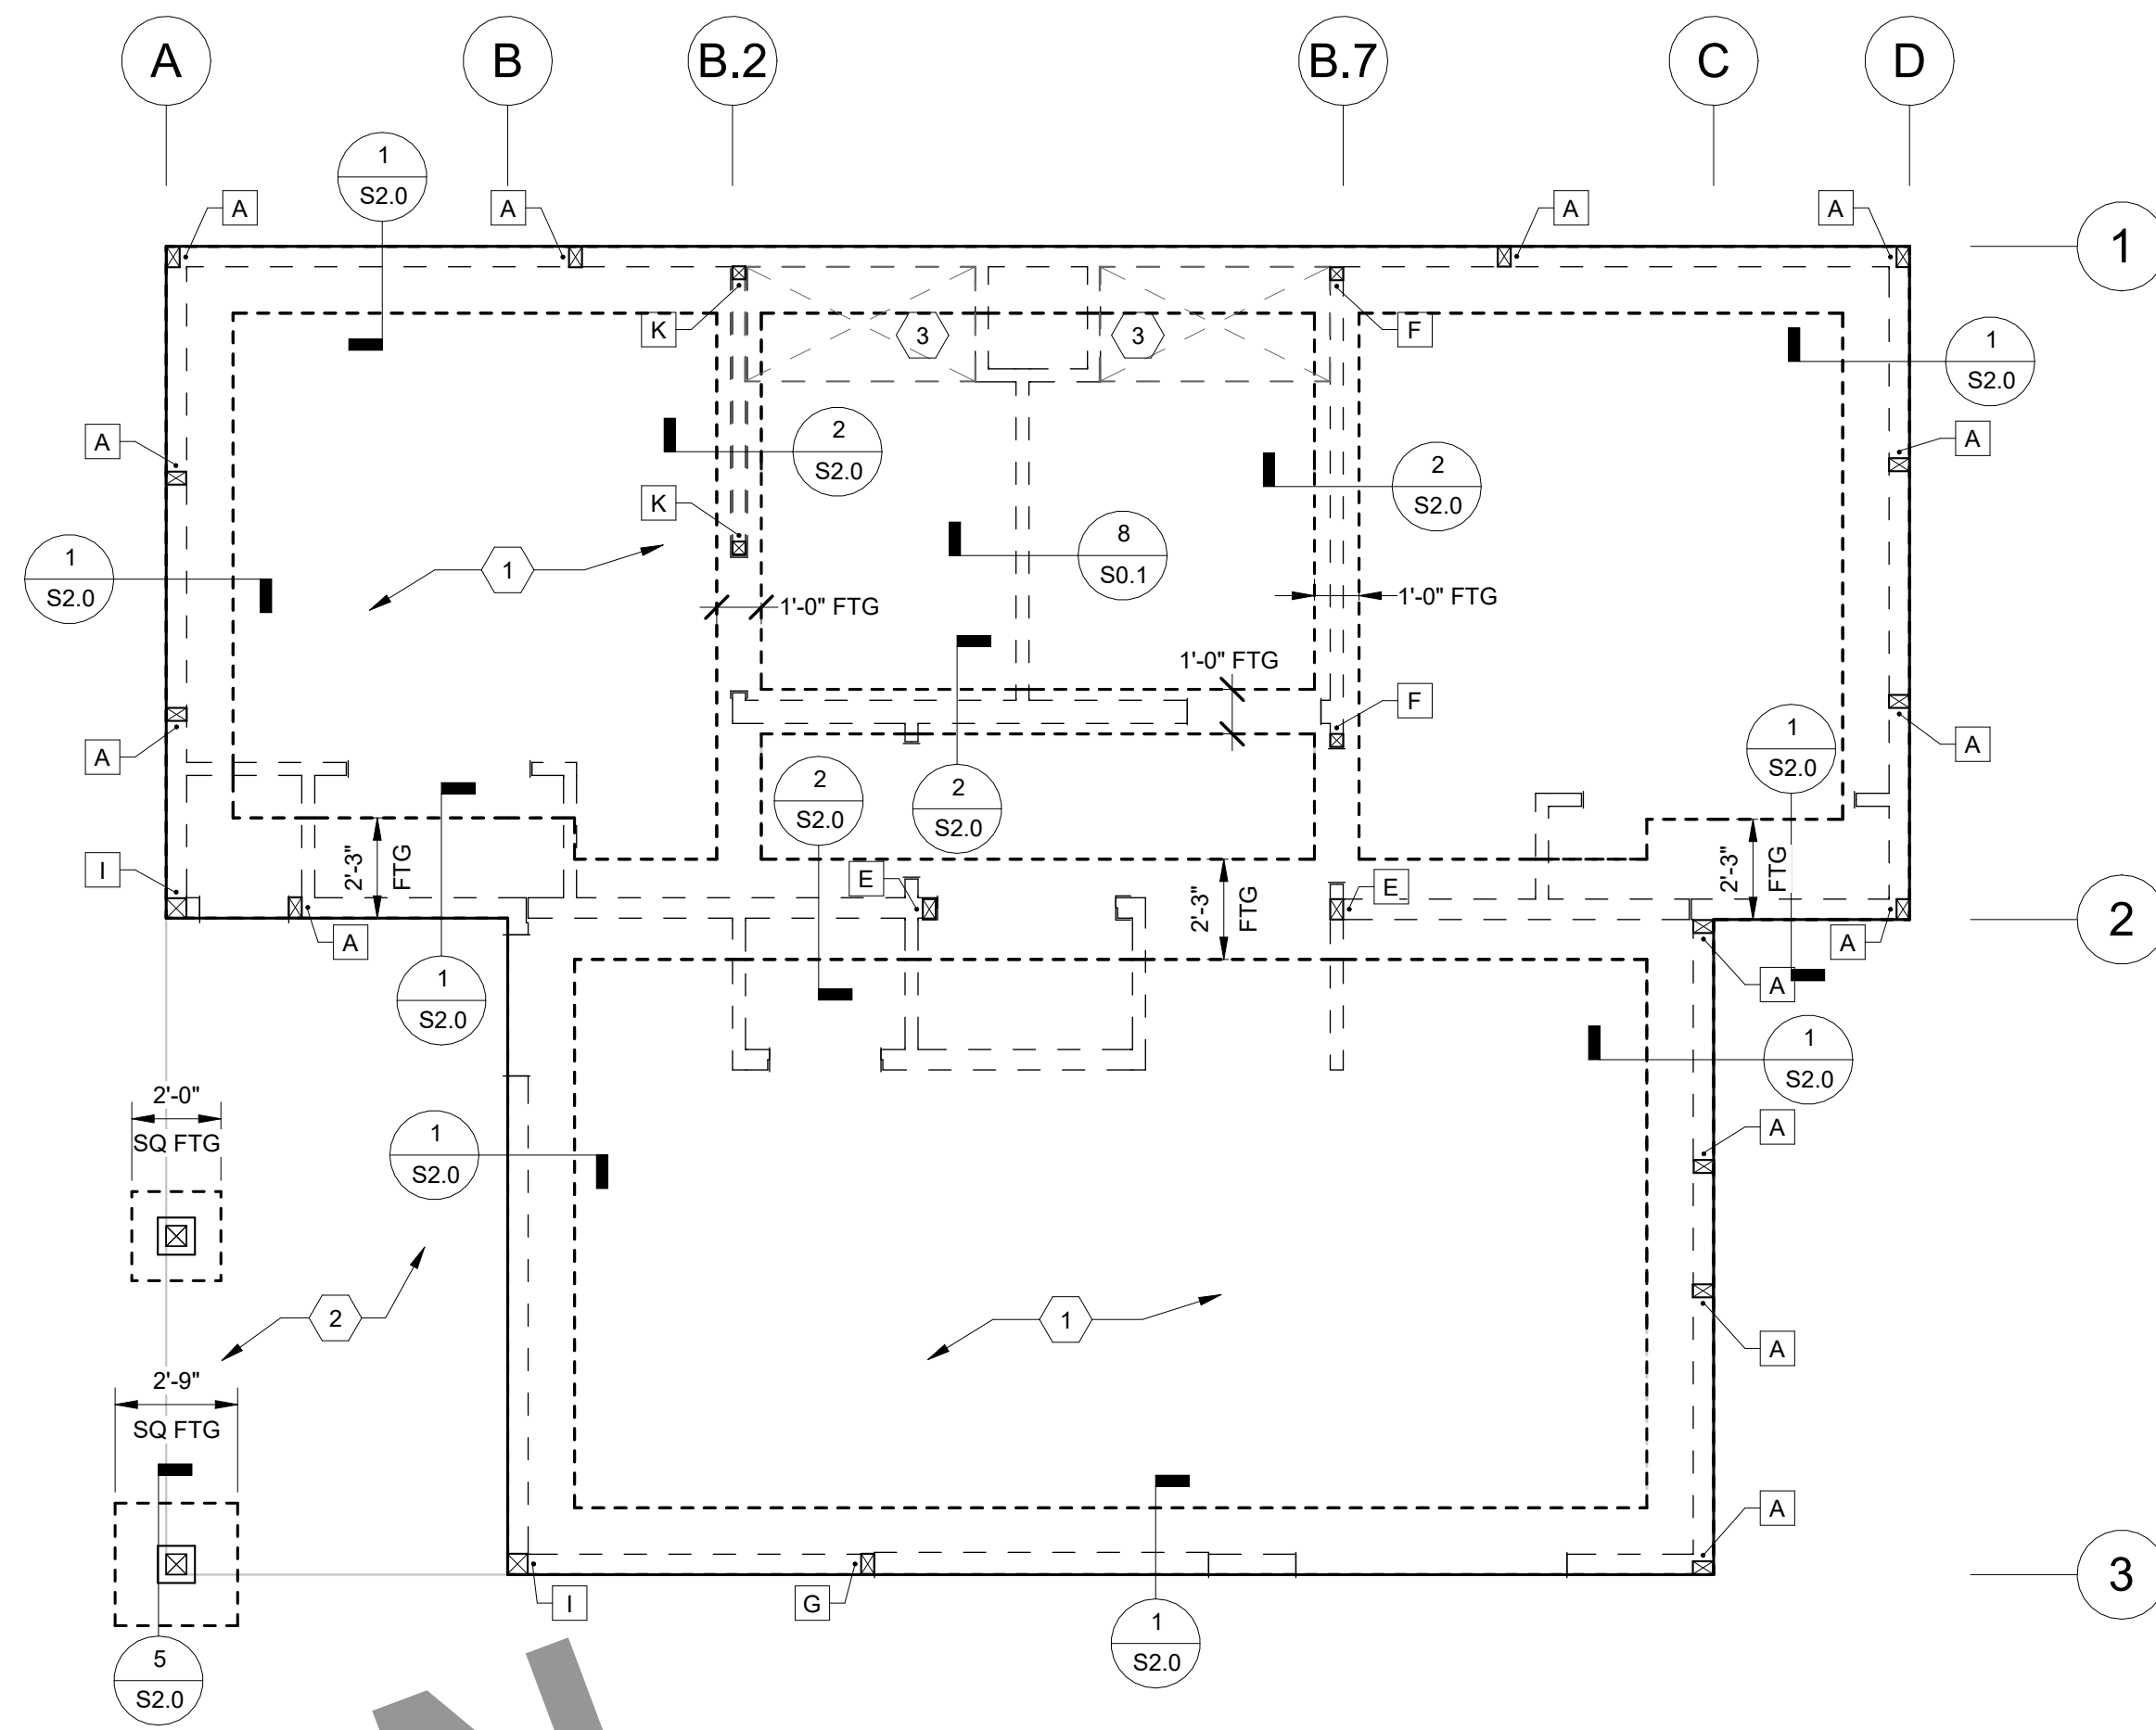

TYPE C TWO BEDROOM FOUNDATION PLAN

1/4" = 1'-0"

LEGEND

- KEYNOTE TAG, SEE KEYNOTE
- SEE HOLDOWN SCHEDULE
- SHEARWALL TAG
- PERFORM SHEARWALL DETAIL 4 / S0.1
- HOLDOWN POST
- WALL ABOVE
- WALL BELOW

ROOF AND CEILING/LOFT FRAMING NOTES

- SEE STRUCTURAL NOTES SHEET S0.0, TYPICAL FRAMING DETAILS SHEET S0.1 AND FOUNDATION NOTES.
- ROOF PLYWOOD SHALL BE 19/32" APA RATED SHEATHING C-D GRADE OR BETTER WITH PANEL SPAN RATING OF 40/20 FASTEN WITH 10d AT 6" O.C. EDGE NAILING (E.N.) AND BOUNDARY NAILING (B.N.) AND 12" O.C. AT INTERMEDIATE SUPPORTS (F.N.). PLACE PLYWOOD PANELS WITH FACE GRAIN PERPENDICULAR TO SUPPORTS AND STAGGER END PANEL JOINTS.
- ALL "TIE" RAFTERS AND JOISTS TO HAVE EDGE NAILING (E.N.) FROM ROOF PLYWOOD TO RAFTER.
- SHEAR WALLS ARE INDICATED BY ETC. ON THE FRAMING PLANS. SEE PLYWOOD SHEAR SCHEDULE.
- UNLESS NOTED OTHERWISE, ALL EXTERIOR WALLS SHALL BE SHEAR WALL TYPE .
- FLOOR/CEILING PLYWOOD SHALL BE 23/32" OR THICKER APA SHEATHING, C-D GRADE OR BETTER WITH PANEL SPAN RATING OF 48/24. FASTEN WITH 10d AT 6" O.C. EDGE NAILING (E.N.) AND BOUNDARY NAILING (B.N.) AT 10" O.C. AT INTERMEDIATE SUPPORTS (F.N.). PLACE PLYWOOD PANELS WITH FACE GRAIN PERPENDICULAR TO SUPPORTS.

FOUNDATION PLAN NOTES

- SEE STRUCTURAL NOTES SHEET S0.0 AND TYPICAL FRAMING DETAILS SHEETS S0.1.
- DIMENSIONS ARE TO FACE OF CONCRETE, CENTERLINE FOOTING AND POSTS, ETC., UNLESS NOTED OTHERWISE, NOTIFY ARCHITECT OF ANY DISCREPANCIES. VERIFY ALL DIMENSIONS WITH ARCHITECT'S PLANS BEFORE BEGINNING WORK.
- HDU2 ETC., SPECIFIES MODEL NUMBER OF FRAMING CONNECTORS MANUFACTURED BY SIMPSON STRONG-TIE AND INSTALLED PER MANUFACTURER'S RECOMMENDATIONS AND THESE DRAWINGS.
- INDICATES HOLDOWN AND POST, SEE FOUNDATION AND FRAMING PLANS FOR SIZE AND LOCATION AND TYPICAL DETAIL SHEET S0.1.
- CONTRACTOR MAY USE CRACK CONTROL JOINTS IN CONCRETE SLAB TO CONTROL CRACKING. JOINTS SHALL BE SPACED NO FURTHER APART THAN 12 FEET ON CENTER AND HAVE A MIN. DEPTH EQUAL TO 1/3 THE SLAB THICKNESS. JOINTS MAY BE TOOLED OR SAWCUT. SAWCUT JOINTS SHALL BE PLACED AS SOON AS POSSIBLE AFTER FINISHING SLAB.

TYPE C TWO BEDROOM ROOF & CEILING FRAMING PLAN KEYNOTES	
NOTE NUMBER	NOTE TEXT
1	ROOF PLYWOOD, SEE ROOF FRAMING AND CEILING/LOFT FRAMING NOTES
2	1.75x14 LVL RAFTERS AT 16" O.C.
3	2x8 CEILING JOIST AT 16" O.C. W/ LUS28 HANGERS
4	1.75x14 RAFTERS AT 16" O.C. WITH HUS1.81/10 HANGER
4	LOFT/ATTIC ACCESS DOOR VERIFY SEE ARCH DWGS FOR LOCATION
5	CEILING PLYWOOD SEE ROOF AND CEILING FRAMING NOTES
6	6x6 POST WITH ECCL POST CAP
7	FULL HEIGHT WALLS
8	LOFT/ATTIC ACCESS DOOR ABOVE ACCESS VERIFY SEE ARCH DWGS
9	6x6 No.1 POST BM POCKET WITH FULL HEIGHT 2x6 STUDS BOTH SIDES
10	4x6 No.1 POST WITH EPC6Z POST CAP
11	DTT2Z WITH 1/2" DIAMETER TR FROM 4x6 BLK'G IN WALL TO TOP OF BEAM
12	6x6 POST WITH CC66 POST CAP
13	CS16 STRAP x60" LONG FROM TOP OF BM TO DBL TOP PLATE
14	MSTA30 STRAP FROM TIE RAF OVER RIDGE TO TIE RAFTER SEE DETAIL 3/S2.1
15	6x6 No.1 POST BM POCKET NOTCH 6x6 3" UNDER DBL TOP PLATE

TYPE C TWO BEDROOM FOUNDATION PLAN KEYNOTES	
NOTE NUMBER	NOTE TEXT
1	4" CONC. SLAB W/ #4 BARS AT 16" O.C. EA WAY, AT CENTER OF SLAB, OVER 15 MIL VAPOR BARRIER, OVER 4" CLEAN 3/4" DIA. CRUSHED ROCK, TYP.
2	ARCHITECTURAL PATIO CONCRETE SLAB ON GRADE, NON STRUCTURAL
3	OPTIONAL CONCRETE SLAB DEPRESSION (1-1/2" MAX) SAD

HOLDOWN SCHEDULE				
MARK	HOLDOWN MODEL	POST SIZE	ANCHOR TYPE	DETAIL
A	HDU2	DBL 2x6	SB5/8x24	9/S0.1
B	HDU4	DBL 2x6	SB5/8x24	9/S0.1
C	HDU5	DBL 2x6	SB5/8x24	9/S0.1
D	HDU5	DBL 2x6	SB5/8x24	10/S0.1
E	HDU2	DBL 2x6	SB5/8x24	10/S0.1
F	HDU2	DBL 2x4	SB5/8x24	10/S0.1
G	HDU2	4x6	SB5/8x24	9/S0.1
H	HDU4	6x6	SB5/8x24	9/S0.1
I	HDU2	6x6	SB5/8x24	9/S0.1
J	HDU2	6x6	SB5/8x24	10/S0.1
K	HDU4	DBL 2x4	SB5/8x24	10/S0.1

REVISION SCHEDULE

REV	DATE	BY

STRUCTURAL ENGINEERING

CM Taylor

C.M. Taylor Structural Engineering, Inc. 4245 Capitola Rd. Suite 204, Capitola, CA 95010
email: contact@cmtylors.com
Phone 831-854-2484

PLUMAS COUNTY PRE-DESIGNED ADU

BY AND UNDER THESE AGREEMENTS AND AS THE REQUIRED NATIONAL BOARD APPROVAL OF THE FOLLOWING CONDITIONS:
1. THE USER OF THESE PRE-DESIGNED ADU PLANS SHALL BE RESPONSIBLE FOR OBTAINING ALL NECESSARY PERMITS AND APPROVALS FROM THE LOCAL JURISDICTION.
TYPE C TWO BEDROOM ROOF/CEILING FRAMING AND FOUNDATION PLAN

DATE: 09-25-2023


JOB NO: 23013

SHEET


S1.0C

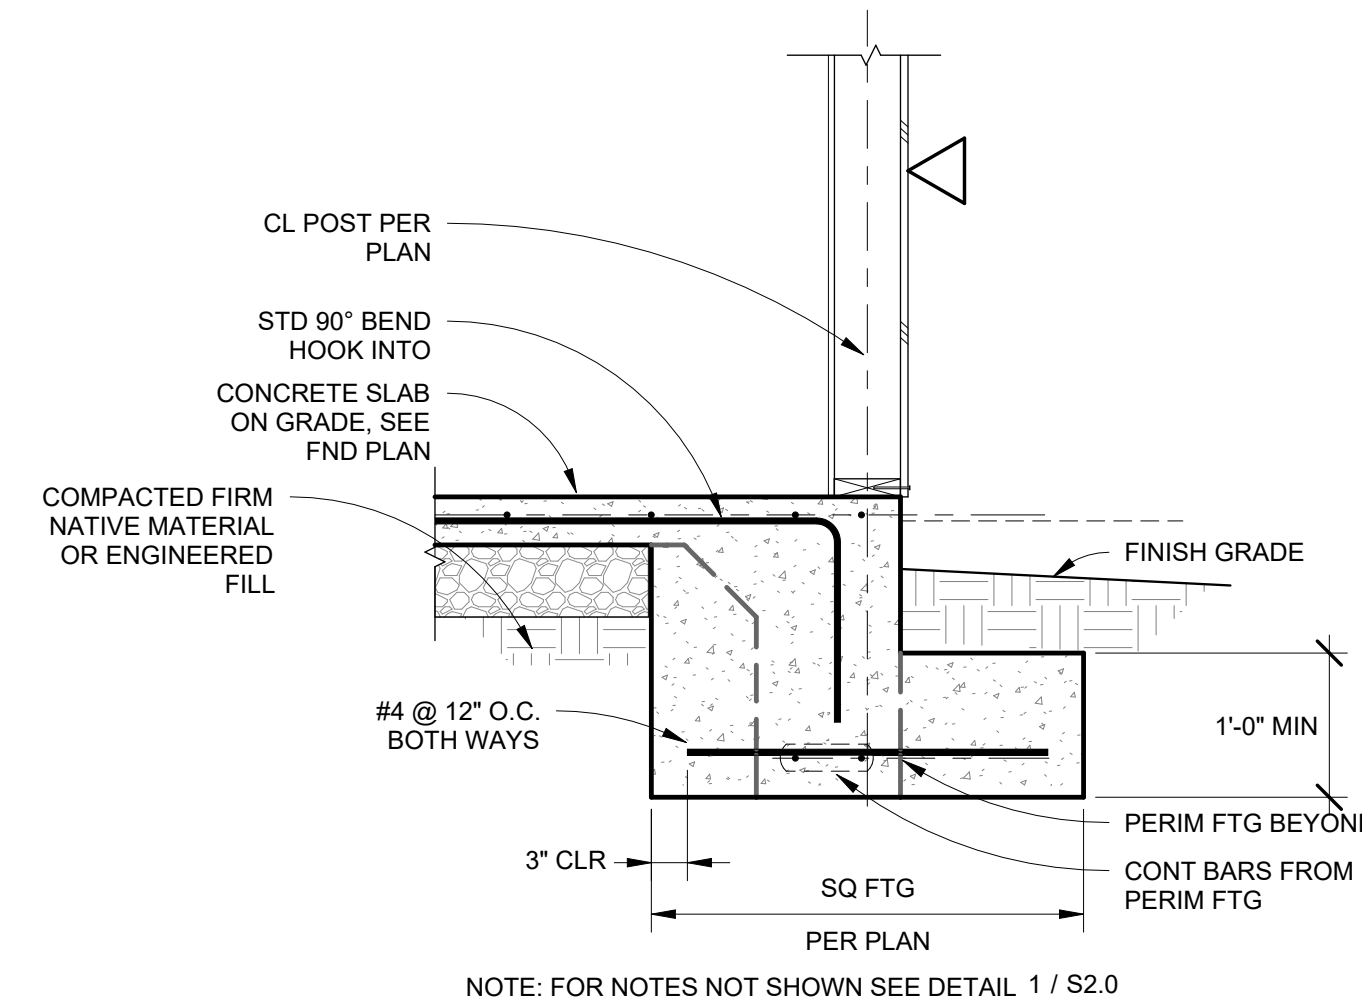


WIDEN FTG AT POST
 $\frac{3}{4}" = 1'-0"$

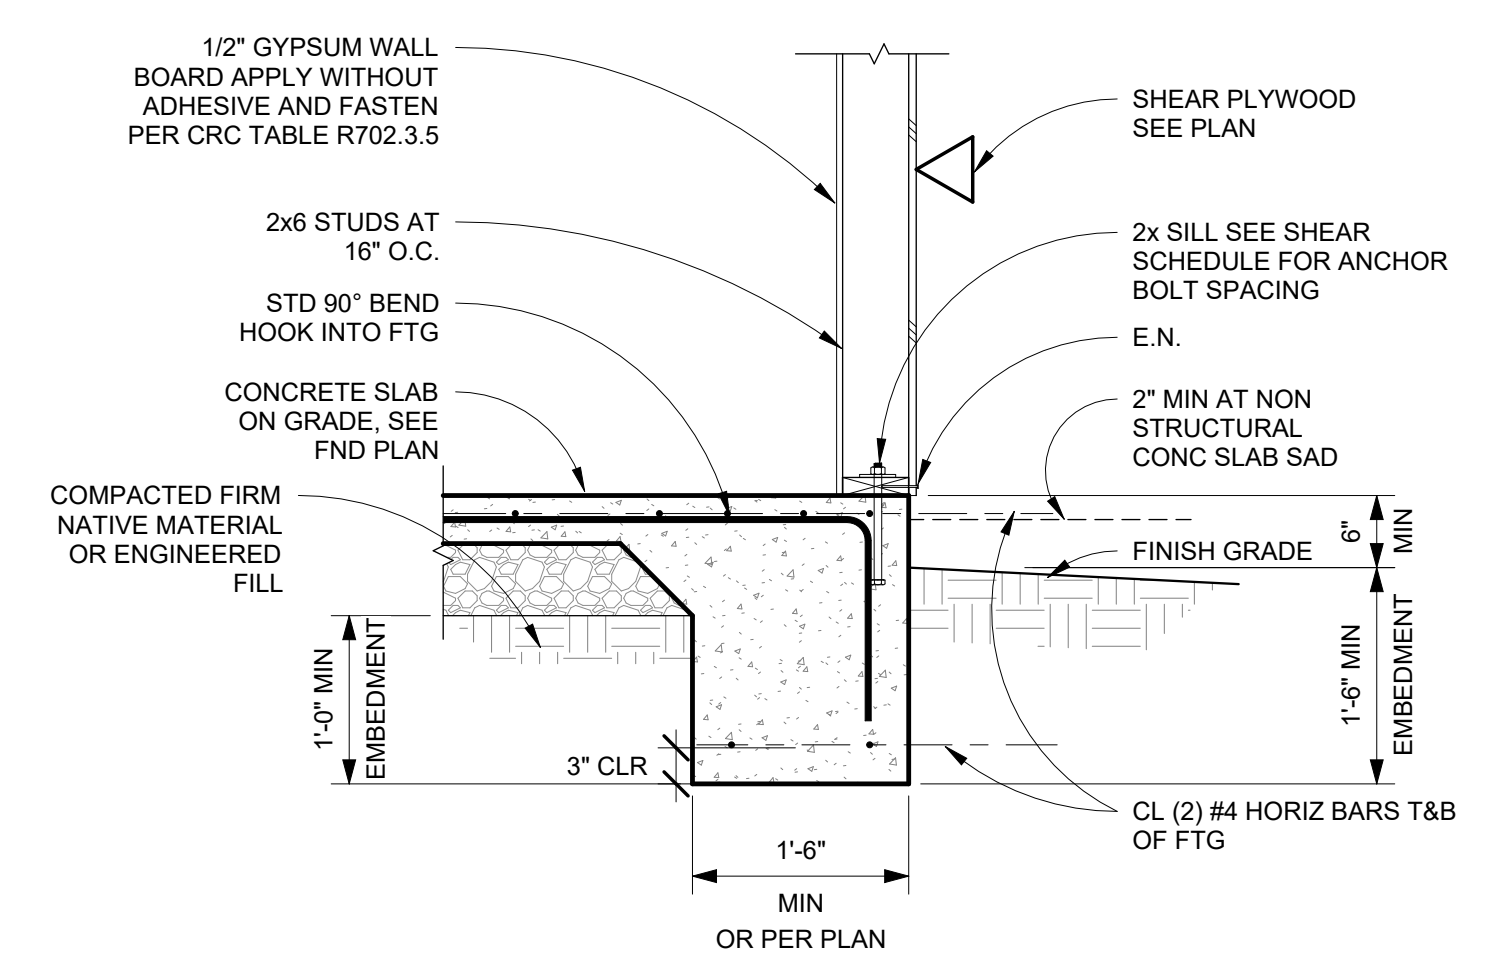


TYP PERIMETER FTG

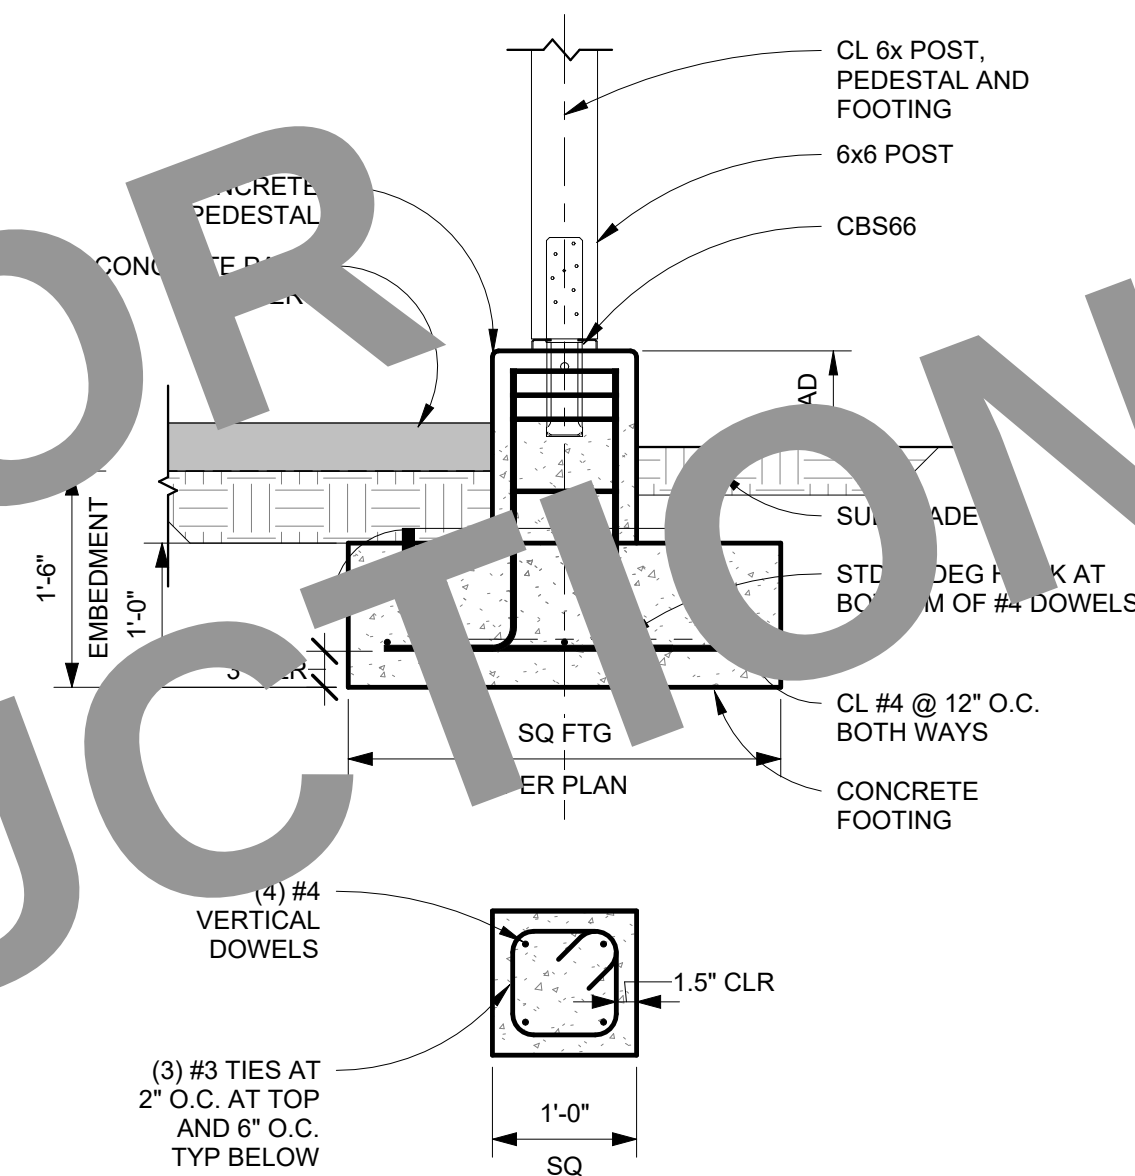

COVERED PORCH POST FTG
 3/4" = 1'-0"

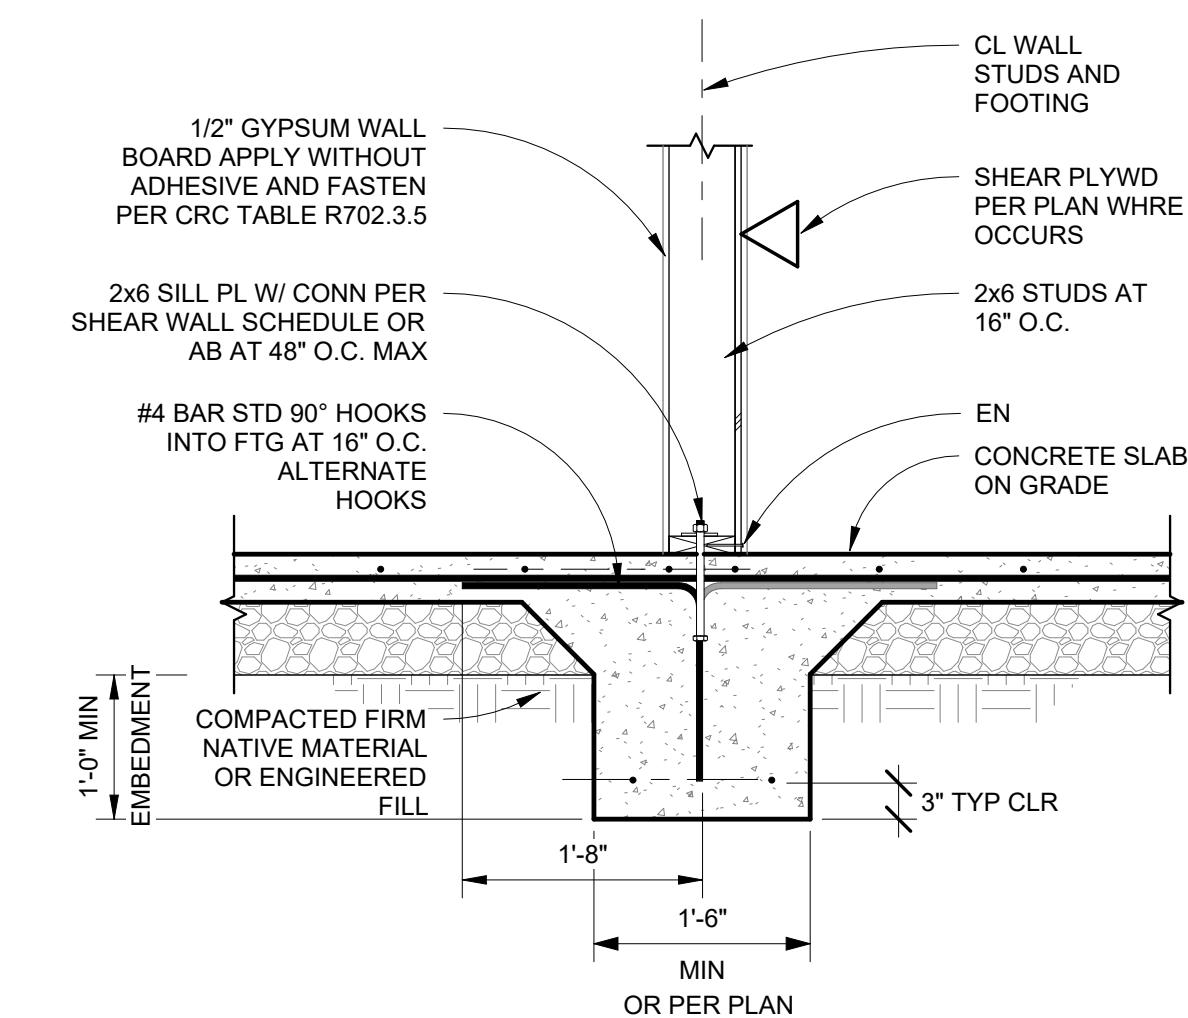


2
S2.0

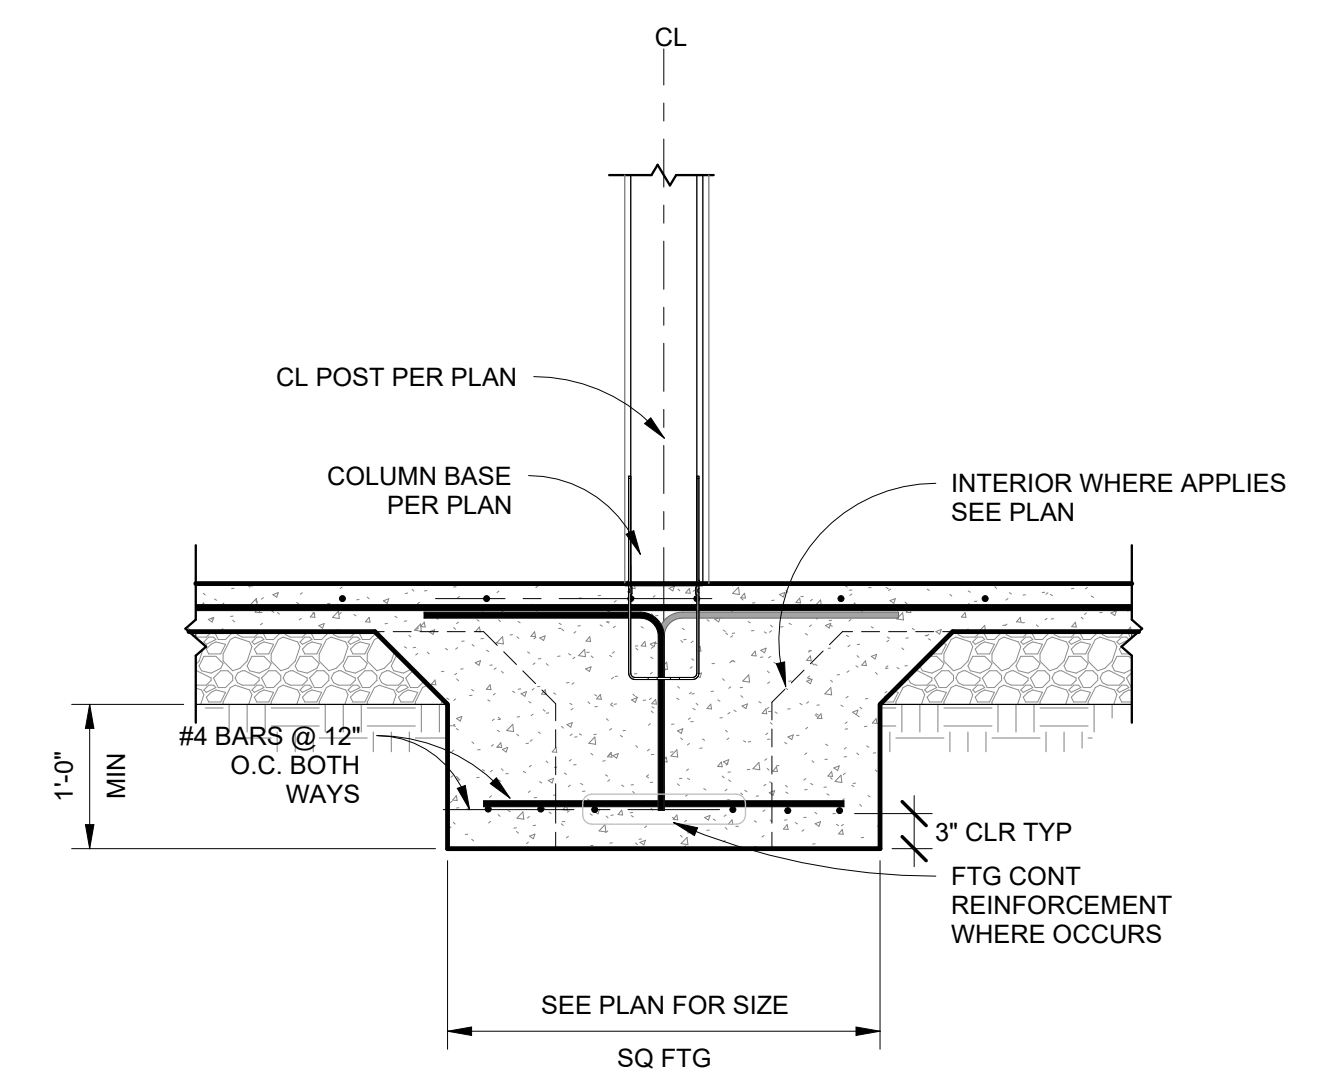


NOTE: FOR NOTES NOT SHOW SEE DTL 2 / S2.0

INTERIOR PAD FOOTING


[illegible]

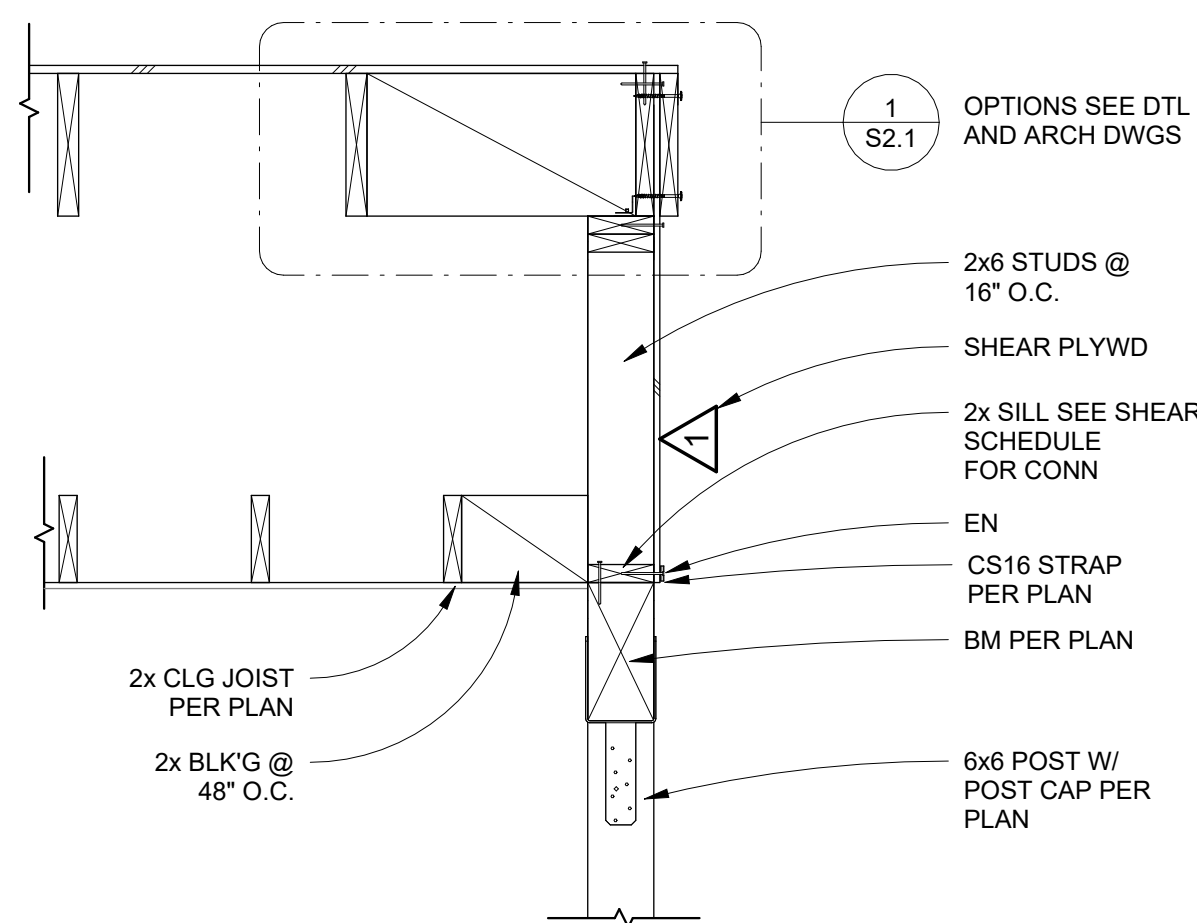


10 RAKE AT PORCH BM
S2.1 3/4" = 1'-0"

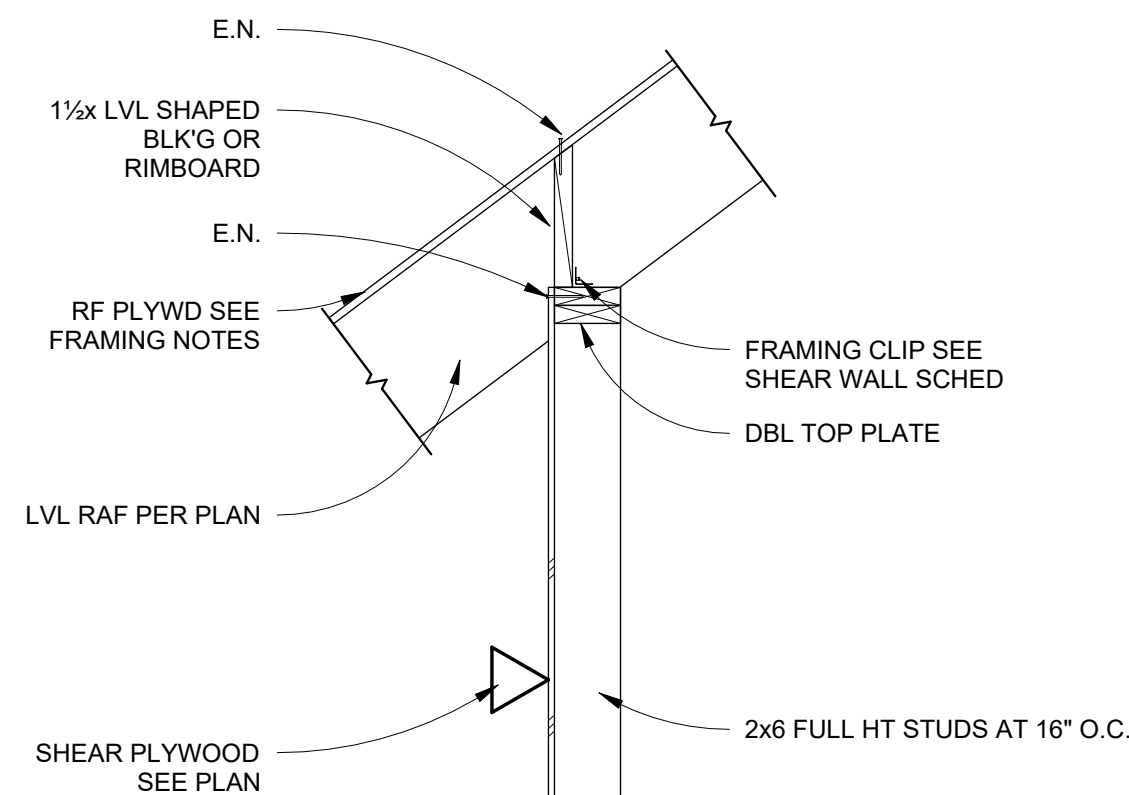


7 SHEAR WALL AT PORCH WALL
S2.1 3/4" = 1'-0"

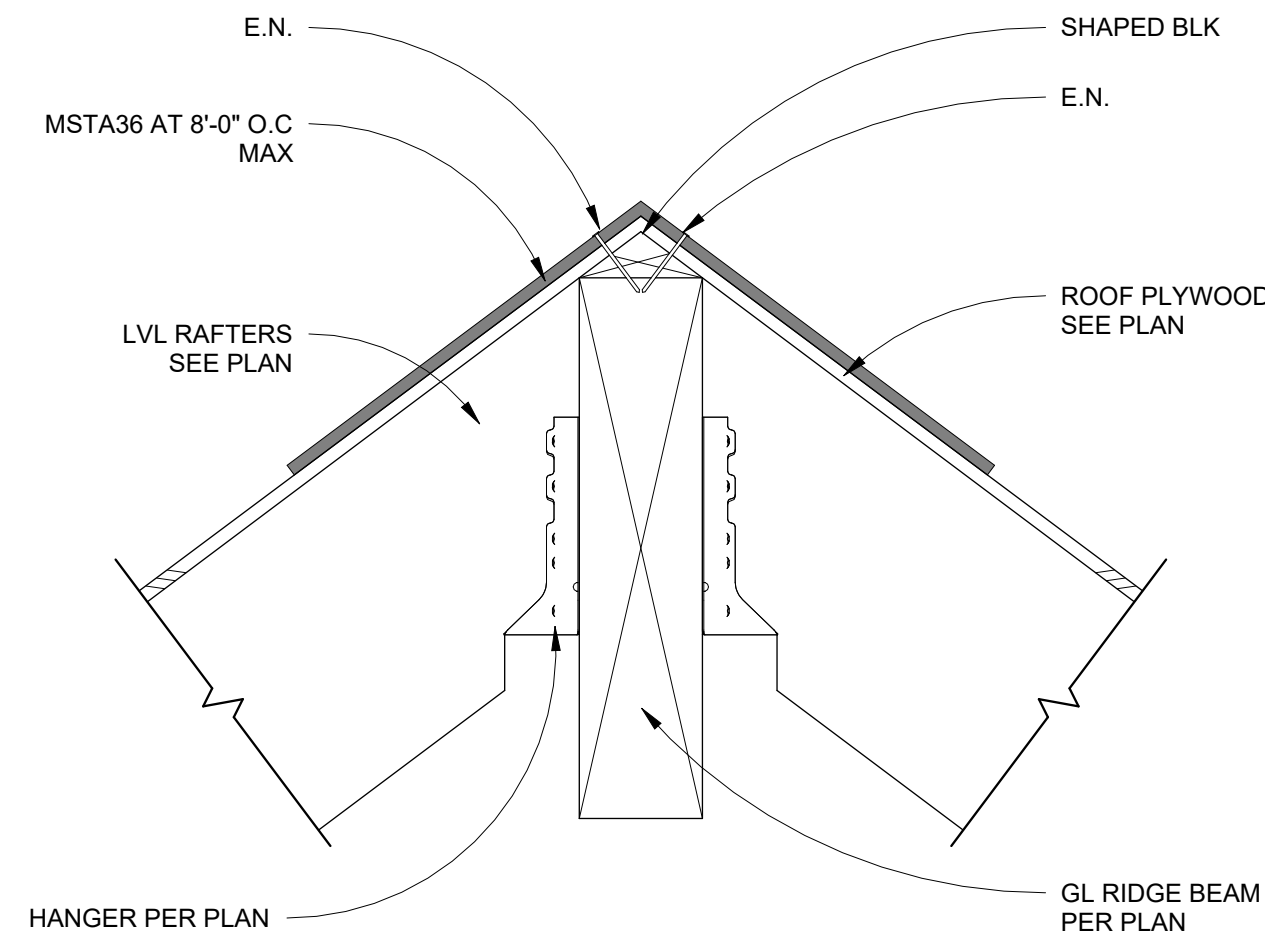


4 TYP RIDGE
S2.1 1 1/2" = 1'-0"

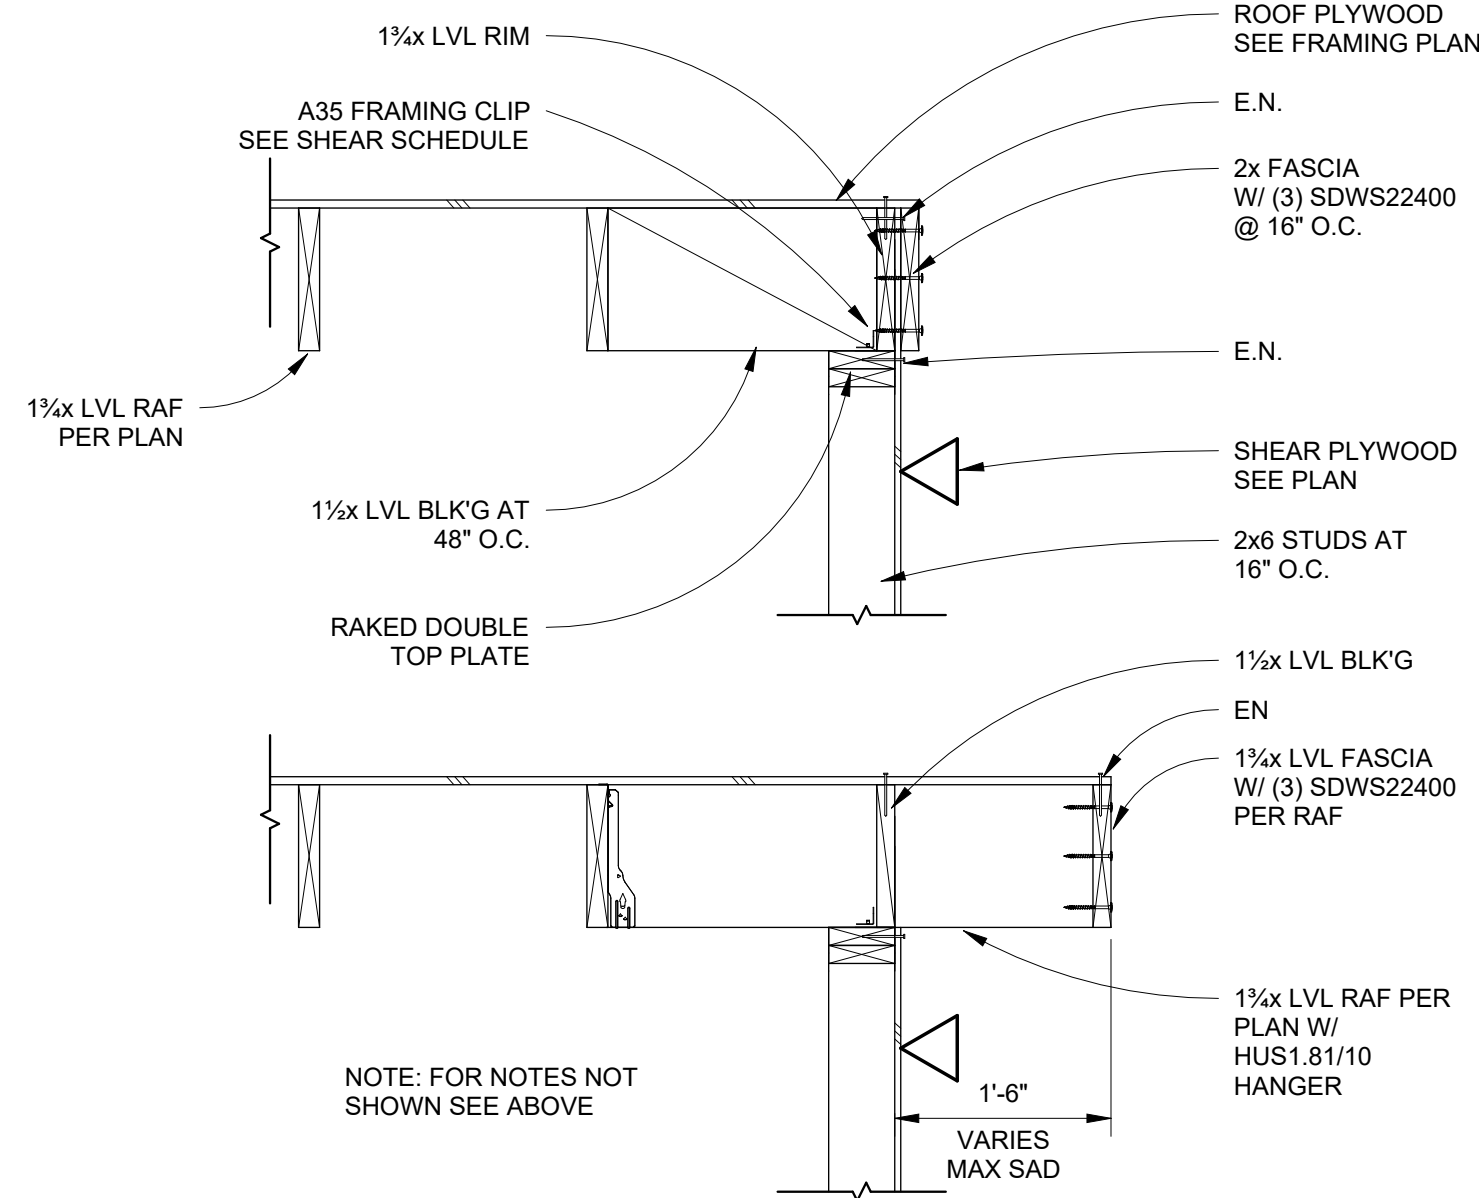


1 TYP RAKE
S2.1 3/4" = 1'-0"

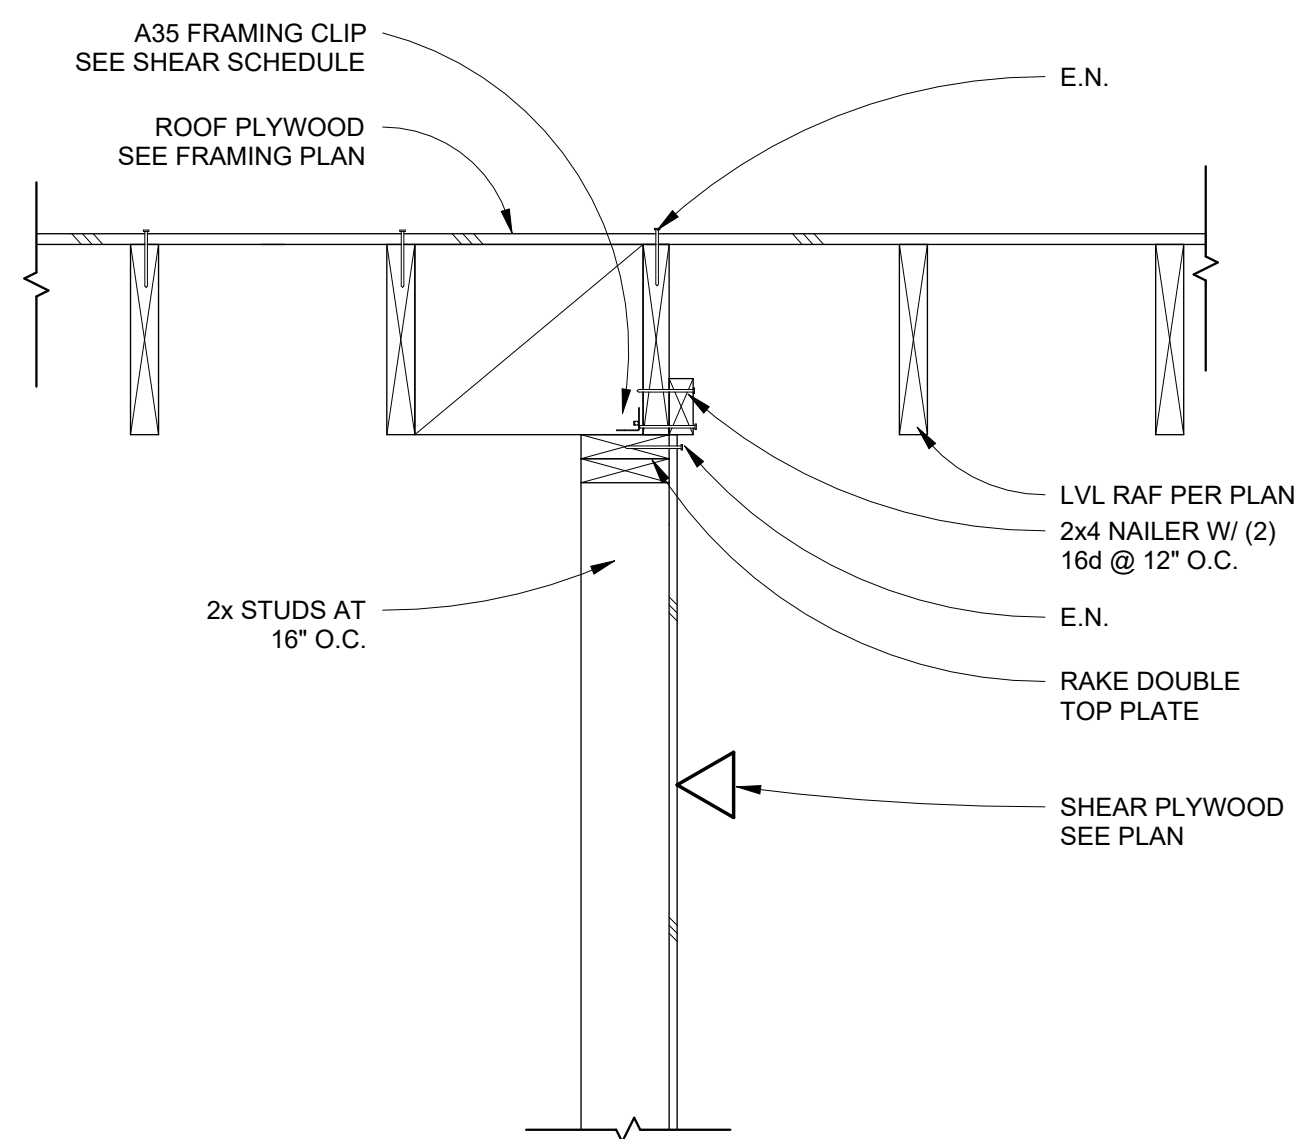


11 INTERIOR SHEAR WALL
S2.1 1" = 1'-0"

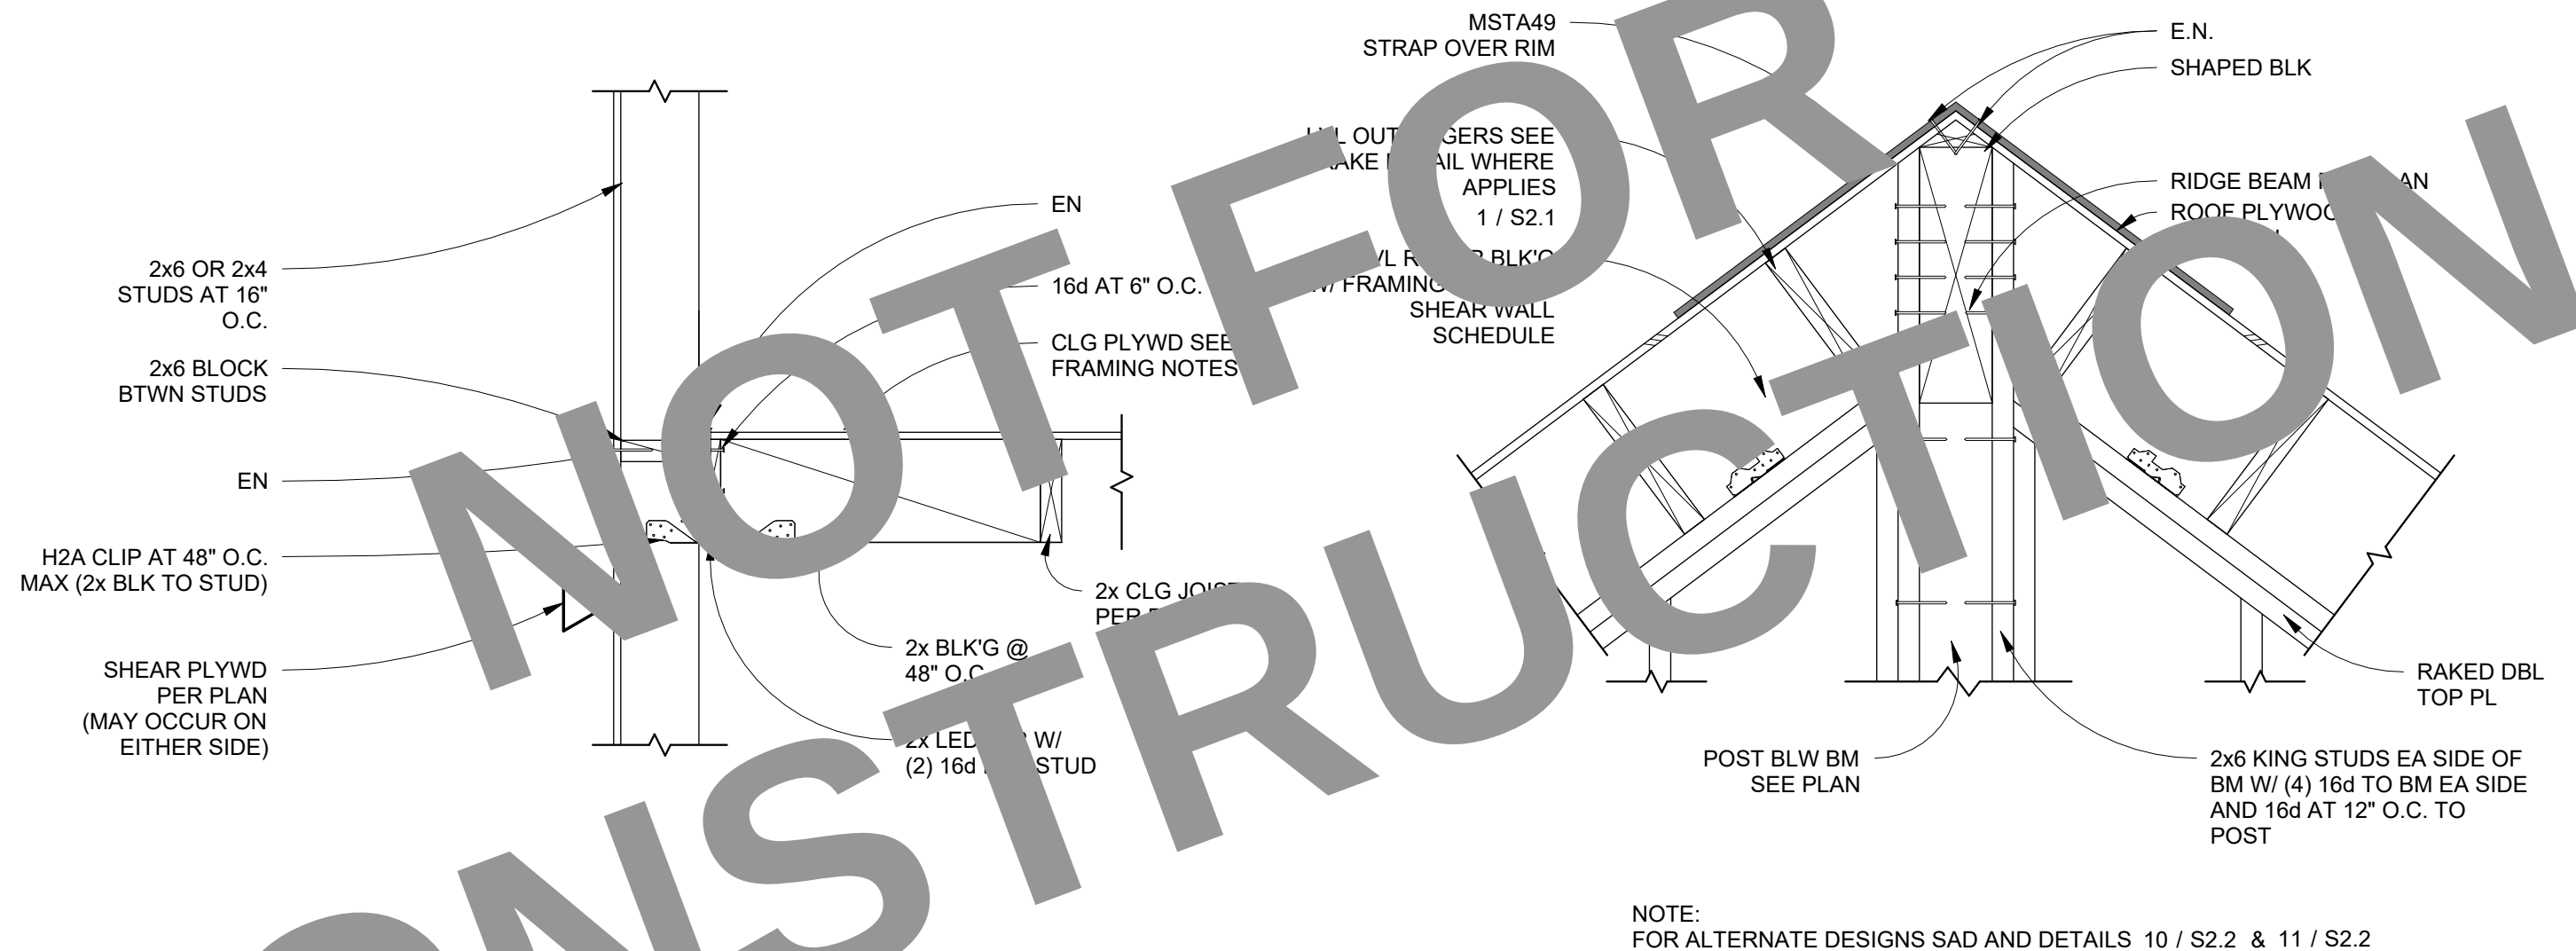


5 RIDGE BEAM CONN TO POST AT WALL
S2.1 1" = 1'-0"

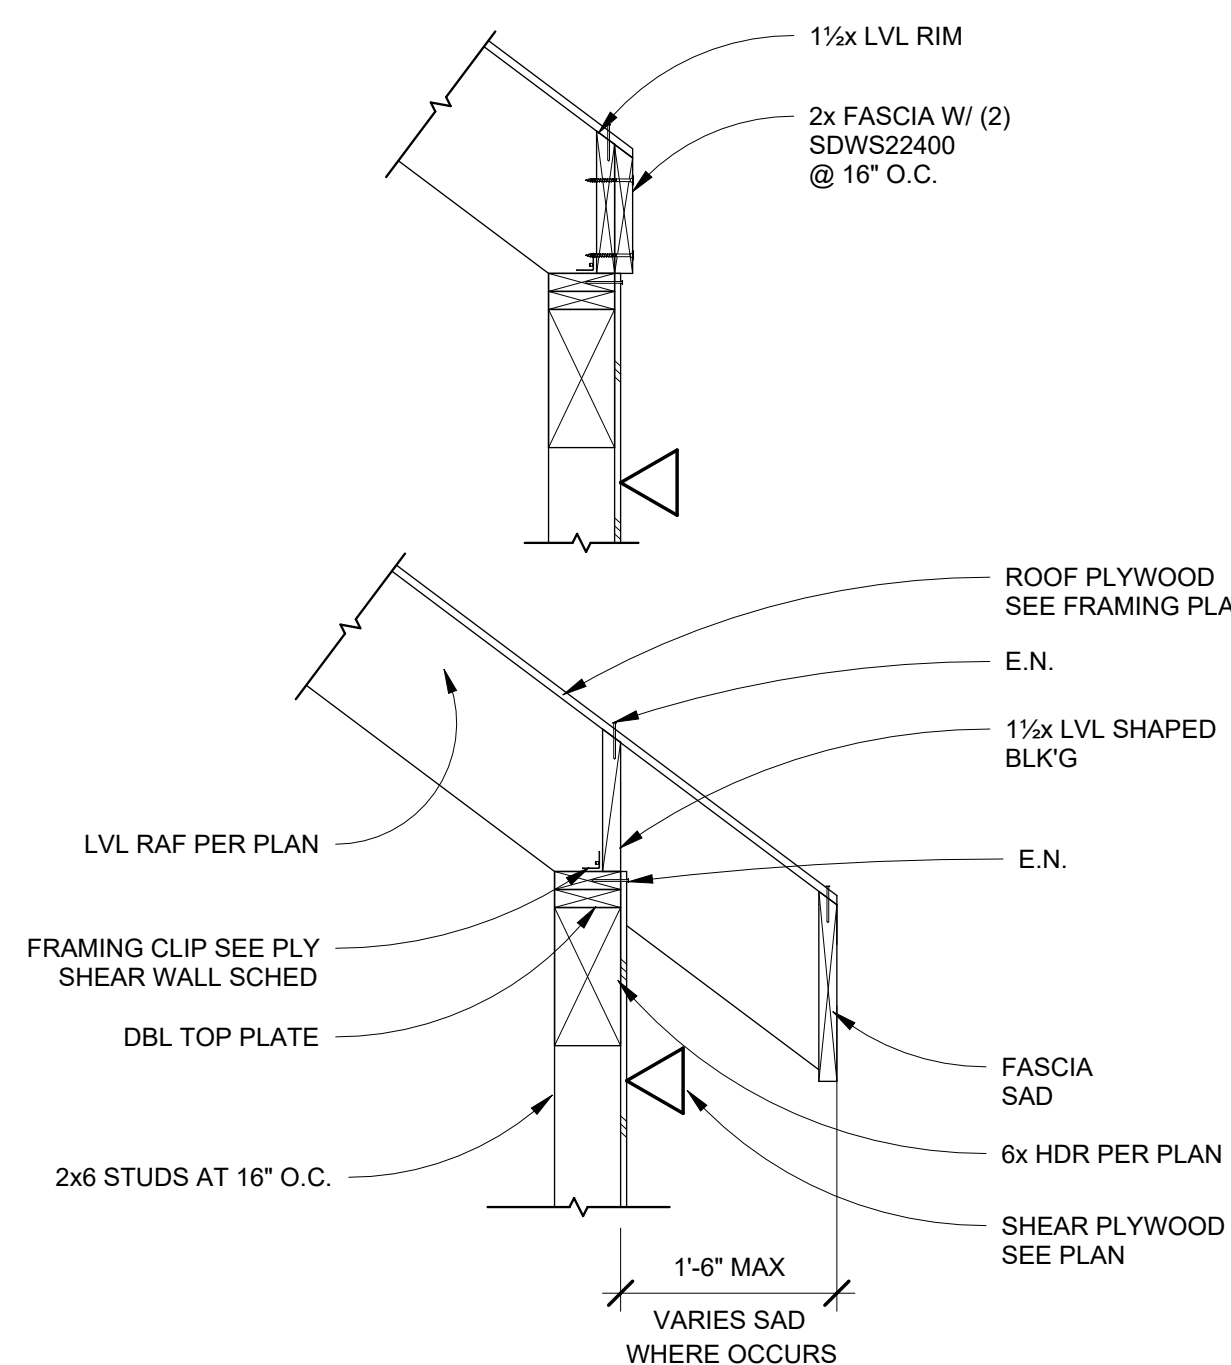


2 TYP EAVE
S2.1 3/4" = 1'-0"

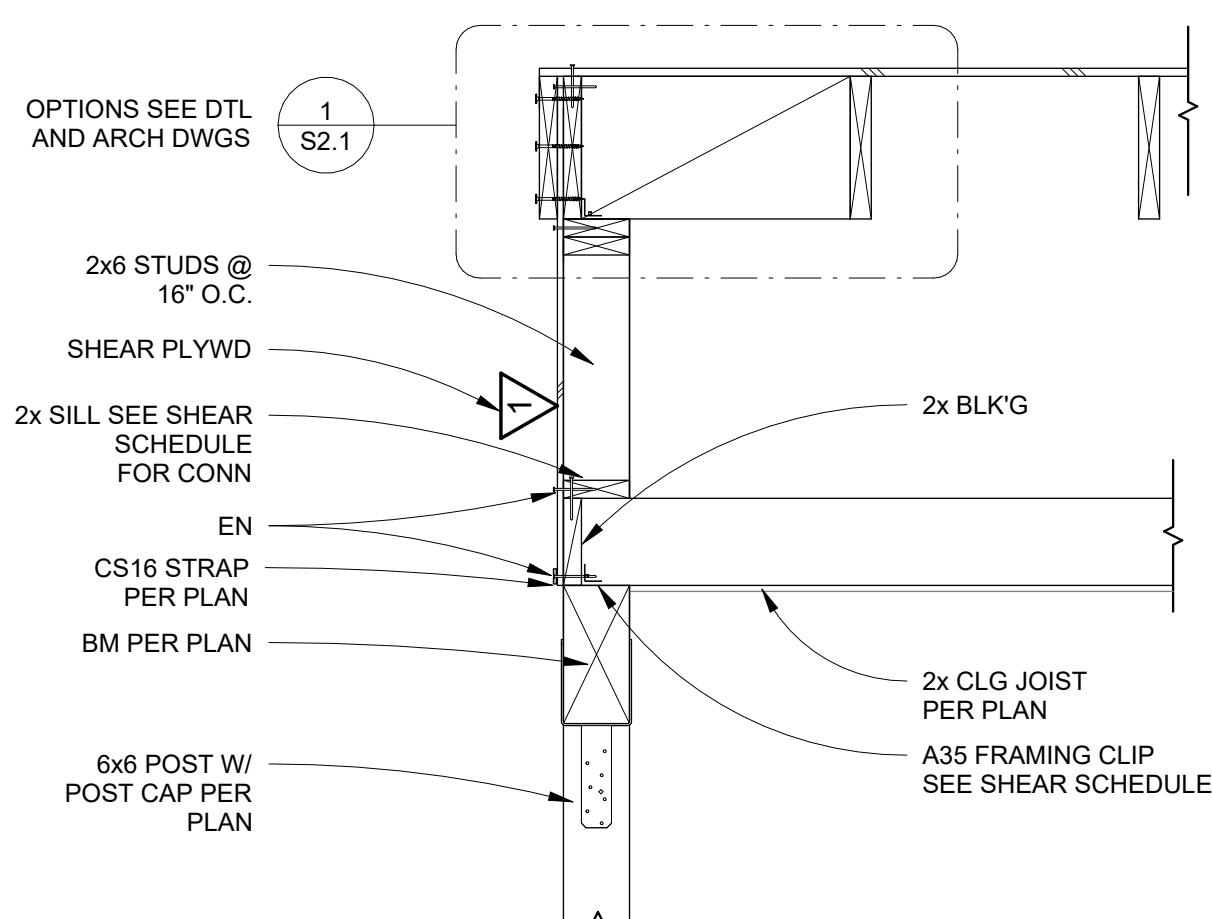


12 RAKE AT PORCH BM II
S2.1 3/4" = 1'-0"

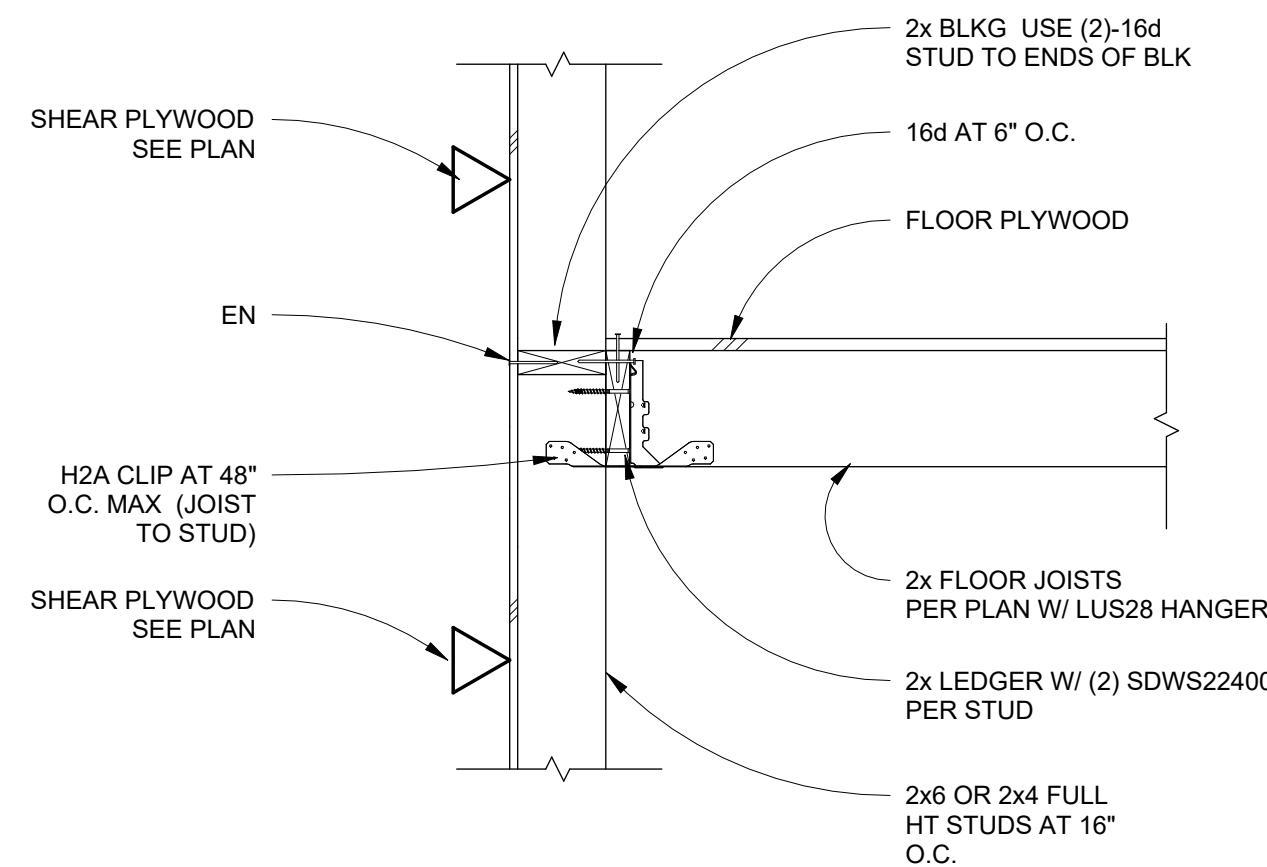

9 LOFT/CLG TO WALL CONN II
S2.1 1" = 1'-0"

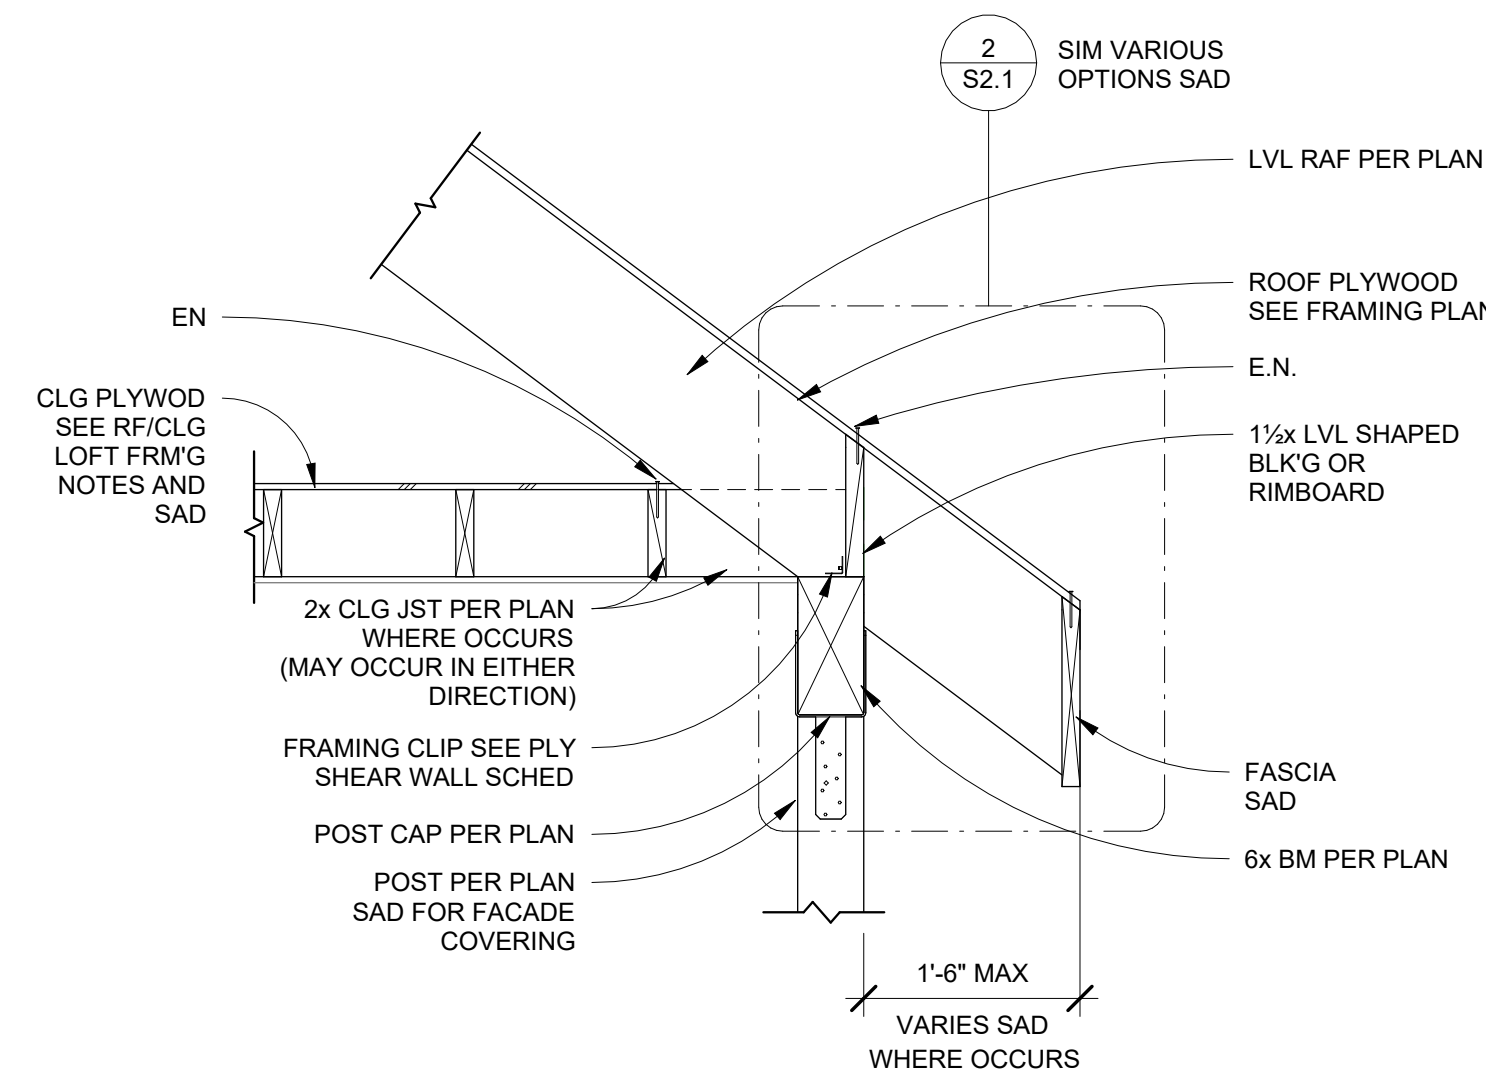

6 EAVE AT PORCH
S2.1 3/4" = 1'-0"

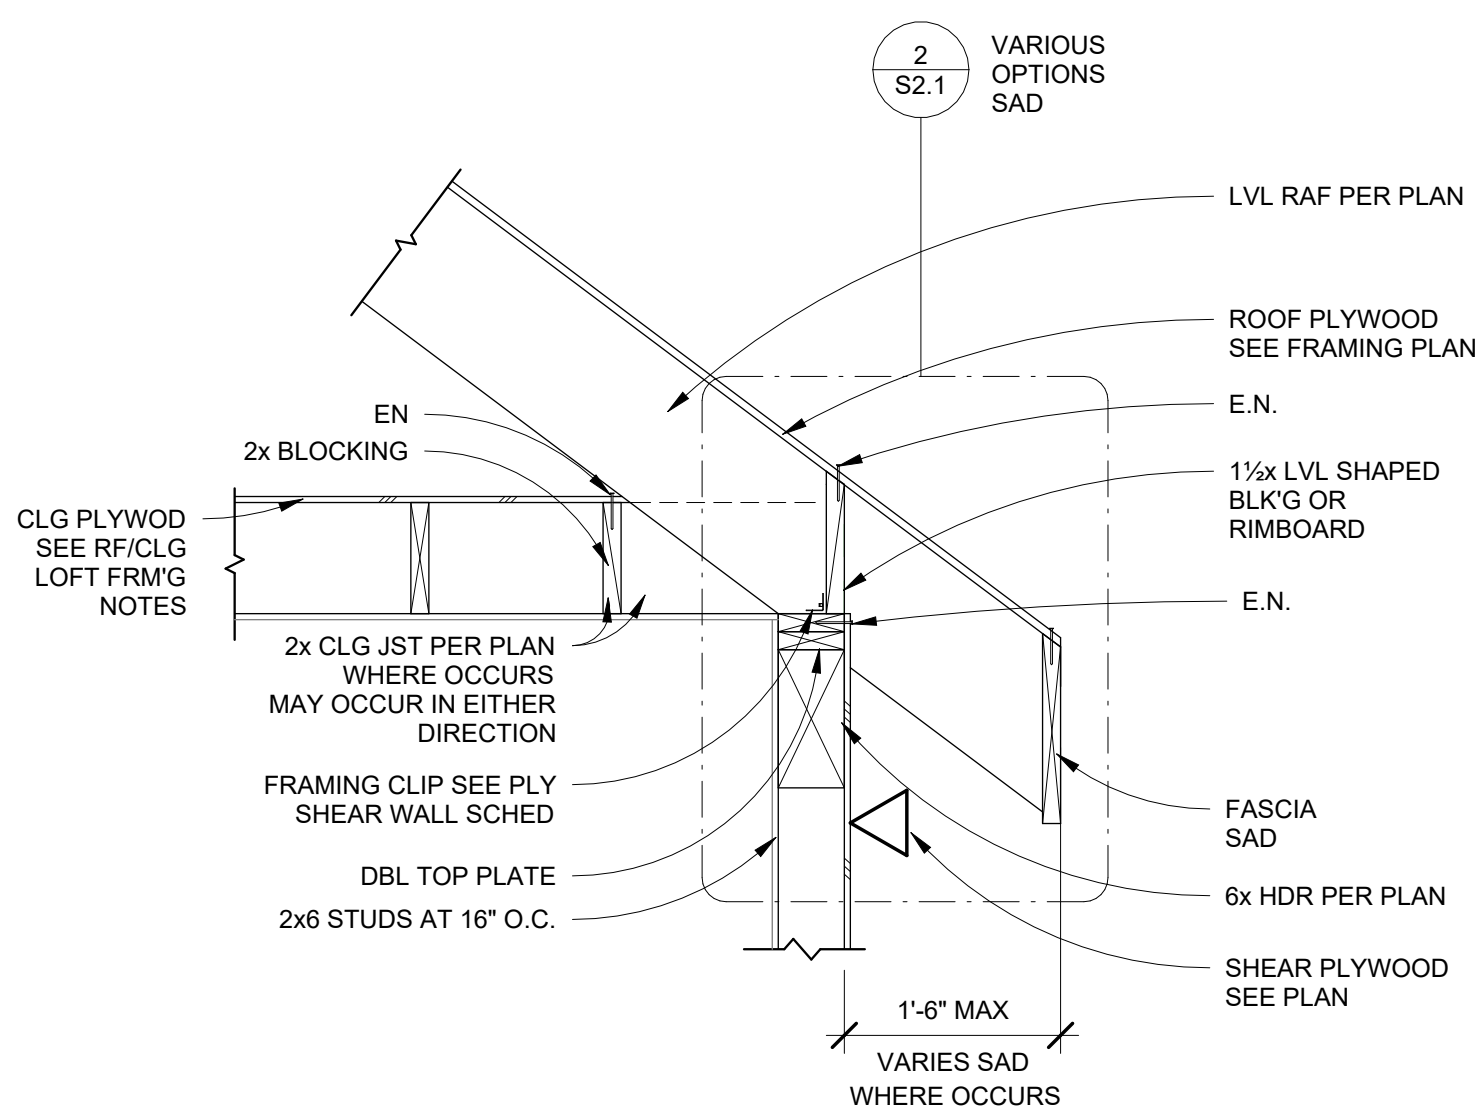

3 TYP EAVE W/ CLG JOIST
S2.1 3/4" = 1'-0"

REVISION SCHEDULE		
REV	DATE	BY



**CM
Taylor**

STRUCTURAL
ENGINEERING

N. M. Taylor Structural Engineering, Inc., 4245 Capitola Rd., Suite 204, Capitola, CA 95010
Phone 831-364-2684 email: contact@cmtylrese.com

PLUMAS COUNTY PRE-DESIGNED ADU

ROOF FRAMING DETAILS (CONTINUED)

DATE:	09-25-2023
JOB NO:	23013
SHEET	

S2.2



CM Taylor
STRUCTURAL
ENGINEERING

CM Taylor Structural Engineering, Inc. 4245 Capitola Rd. Suite 204, Capitola, CA 95010
Phone: 831-854-2484
email: contact@cmtylorse.com

PLUMAS COUNTY PRE-DESIGNED ADU

ROOF FRAMING DETAILS (CONTINUED)

DATE: 09-25-2023

JOB NO: 23013

SHEET

S2.3

SYMBOLS & ABBREVIATIONS (MECHANICAL)			
	BT	BYPASS TIMER	EC
	CL	CENTER LINE	EDB
	CD	CONDENSATE DRAIN	EOD
	Ø	DIAMETER	ETR
		EXHAUST, RETURN, SUPPLY AIR DUCT (EXISTING)	EWB
		EXHAUST, RETURN, SUPPLY AIR DUCT (NEW)	EWT
		EXTENT OF DEMOLITION	°F
		EXHAUST DUCT UP, DOWN, FENE # DEMO	FC
		FIRE/SMOKE DAMPER	FDC
		FIRE DAMPER	FLA
		POINT OF CONNECTION	FSD
		P/T PLUG	FT.HD.
		RETURN OR EXHAUST AIR	FTR
		RETURN DUCT UP, DOWN, FENE # DEMO	GC
		SPEED CONTROL SWITCH	GPM
		SPIN-IN EXTRACTOR/DAMPER	HP
		SUPPLY DUCT UP, DOWN, FENE # DEMO	KW
		SUPPLY OR OUTSIDE AIR	LBS
		THERMOSTAT at + 48°	LWT
		TO BE REMOVED	MBH
		TRANSFER AIR	MC
		TURNING VANES	(N)
		VOLUME DAMPER	NTS
			OBD
			OSA
			PC
			PENE
			PD
			PH
			POC
			P/N
			PRV
			PSI
			P/T
			RA
			RAD
			(RL)
			RPM
			SA
			SAD
			SD
			SP
			SS
			STD
			TV
			TYP
			UCD
			UON
			V
			VD
			VIF
			W
			WC
			WT
			W/O
AD		ACCESS DOOR	
AFF		ABOVE FINISH FLOOR	
AL		ACOUSTICALLY LINED	
AP		ACCESS PANEL	
BD		BALANCING DAMPER	
BDD		BACKDRAFT DAMPER	
BHP		BRAKE HORSE POWER	
BJ		BETWEEN JOIST	
BTU		BRITISH THERMAL UNIT	
C		CONDUIT	
CA		COMBUSTION AIR	
CD		CONDENSATE DRAIN	
CFM		CUBIC FEET PER MINUTE	
DEMO		DEMOLITION	
DL		DOOR LOUVER	
(E)		EXISTING	
EAD		EXHAUST AIR DUCT	

GENERAL MECHANICAL NOTES

- ENTIRE INSTALLATION SHALL CONFORM TO THE REQUIREMENTS OF THE 2022 CALIFORNIA MECHANICAL CODE, CALIFORNIA PLUMBING CODE, CALIFORNIA BUILDING CODE, NATIONAL FIRE PROTECTION CODES, AND ALL OTHER APPLICABLE CODES AND REGULATIONS, INCLUDING THE CALIFORNIA ENERGY CONSERVATION STANDARDS OF TITLE 24.
- LOCATIONS OF ALL CEILING DIFFUSERS, REGISTERS AND GRILLES ARE DETAILED ON THE ARCHITECTURAL REFLECTED CEILING PLAN AND ROOM ELEVATIONS.
- LOCATION OF ALL ROOF OPENINGS AND THE LOCATION OF ALL ROOF MOUNTED EQUIPMENT SUPPORTS ARE DETAILED ON THE STRUCTURAL AND ARCHITECTURAL PLANS.
- PLATFORMS, CURBS AND FLASHING FOR EQUIPMENT SHALL BE AS INDICATED ON THE STRUCTURAL AND ARCHITECTURAL PLANS. COORDINATE THE EXACT SIZES OF REQUIRED OPENINGS AND SUPPORT FOR THE FURNISHED EQUIPMENT.
- ALL EQUIPMENT SHALL BE INSTALLED IN STRICT ACCORDANCE WITH THE EQUIPMENT MANUFACTURER'S RECOMMENDATIONS. PROVIDE ALL FITTINGS, TRANSITIONS, DAMPERS, VALVES, AND OTHER DEVICES REQUIRED FOR A COMPLETE WORKABLE INSTALLATION.
- ALL DUCTWORK SHALL BE CONSTRUCTED, ERECTED, AND TESTED IN ACCORDANCE WITH THE APPLICABLE SMACNA STANDARDS.
- ALL EXPOSED DUCTS TO BE PAINTED TO MATCH WALLS.
- DUCTWORK SHALL BE INSULATED WITH 2" FIBERGLASS INSULATION AND ALL SERVICE JACKET. PROVIDE 1" ACOUSTICAL LINER WHERE SHOWN ON PLANS. DUCT DIMENSIONS ON PLANS ARE NET CLEAR INTERIOR.
- MANUAL DAMPERS SHALL BE PROVIDED IN ALL DUCT BRANCHES TO INDIVIDUAL DIFFUSERS, GRILLES AND REGISTERS.
- ALL EQUIPMENT, DUCTS, PIPING, AND OTHER DEVICES AND MATERIALS INSTALLED OUTSIDE THE BUILDING OR OTHERWISE EXPOSED TO THE WEATHER SHALL BE COMPLETELY WEATHERPROOFED.
- PIPES AND DUCTWORK SHALL BE SUPPORTED AND BRACED PER SMACNA "GUIDELINES FOR SEISMIC RESTRAINTS OF MECHANICAL SYSTEMS AND PLUMBING PIPING SYSTEMS."
- EXPOSED PIPING ALLOWED ONLY WHERE INDICATED. PROVIDE ESCUTCHEONS IN FINISHED AREAS.
- PROVIDE ROUGH-IN AND FINAL CONNECTIONS FOR EQUIPMENT PROVIDED UNDER OTHER DIVISIONS OF THE SPECIFICATIONS. SEE ARCHITECTURAL DRAWINGS FOR LOCATIONS OF EQUIPMENT.
- PENETRATIONS OF RATED ASSEMBLIES SHALL BE FIRE STOPPED BY AN APPROVED MATERIAL AS PRESCRIBED IN CBC SECTION 714.
- REFER TO STRUCTURAL DRAWING FOR LOCATIONS OF BEAMS, SHEAR WALLS AND MEMBERS. ALL DRILLING OF STRUCTURAL BEAMS AND MEMBERS TO BE COORDINATED WITH THE STRUCTURAL ENGINEER. ALL HOLES SHALL BE MINIMUM SIZE AND APPROVED BY STRUCTURAL ENGINEER PRIOR TO DRILLING.
- FIELD VERIFY LOCATION AND SIZE OF ALL EXISTING PIPING, DUCTWORK AND EQUIPMENT PRIOR TO FABRICATION OF ANY NEW WORK.
- STRUCTURAL STEEL SHALL CONFORM TO ASTM A-36. BOLTS SHALL CONFORM TO A325. FABRICATION, ERECTION, WELDING AND PAINTING SHALL BE IN ACCORDANCE WITH THE LATEST EDITION OF THE AMERICAN INSTITUTE OF STEEL CONSTRUCTION SPECIFICATIONS. STEEL EXPOSED TO WEATHER SHALL BE GALVANIZED.
- THE INTENT OF THE DRAWINGS AND SPECIFICATIONS IS TO PROVIDE PRE-DESIGNED BUILD ACCESSORY DWELLING UNITS IN ACCORDANCE WITH THE 2022 EDITION OF TITLE 24 CALIFORNIA CODE OF REGULATIONS. SHOULD ANY CONDITION NOT BE COVERED IN THE CONTRACT DOCUMENTS WHEREIN THE FINISHED WORK WILL NOT COMPLY WITH SAID TITLE 24 WORK, A CHANGE ORDER DETAILING AND SPECIFYING THE REQUIRED WORK SHALL BE SUBMITTED AND APPROVED BY THE DESIGN TEAM BEFORE PROCEEDING WITH THE WORK.
- ATTACHMENTS OF EQUIPMENT WEIGHING LESS THAN 400 LBS. AND SUPPORTED DIRECTLY FROM THE FLOOR OR ROOF STRUCTURE, FURNITURE OR TEMPORARY OR MOVEABLE EQUIPMENT WEIGHING LESS THAN 20 LBS. THAT IS SUPPORTED BY VIBRATION ISOLATOR DEVICES SUSPENDED FROM THE WALL OR FLOOR NEED NOT BE DETAILED ON THE PLANS (CCR TITLE 24, PART 2, SECTION 101.05.01 EXCEPTION). HOWEVER, SUCH EQUIPMENT MUST BE SUPPORTED AND ANCHORED TO RESIST THE FORCES PRESCRIBED PER ASCE-7, CHAPTER 1.3 AS MODIFIED BY CBC 1.6.03.05 AND THE ANCHORAGE SHALL BE APPROVED BY THE STRUCTURAL ENGINEER OR AN ADEQUATE INSPECTOR OF RECORD SHALL ASSURE THAT THE ABOVE REQUIREMENTS ARE ENFORCED.
- DUCTWORK VISIBLE THROUGH DIFFUSERS AND REGISTERS SHALL BE GALVANIZED.
- INSULATION MATERIAL SHALL MEET THE STATE FIRE STANDARDS PER SECTION 111.0 CALIFORNIA ENERGY CODE (CEC).
- DOORS AND WINDOWS SHALL MEET THE MINIMUM FILTRATION REQUIREMENTS PER SECTION 111.8 CEC.
- ALL PIPING AND DUCTWORK SHALL BE INSTALLED CONSISTENT WITH THE REQUIREMENTS OF SECTION 111.8, 111.13, 124 CEC, AND 111.03.05(9)(10)(11) OF MECHANICAL CODE.
- ALL PLUMBING SYSTEMS SHALL MEET THE CONTROL REQUIREMENTS PER SECTIONS 112 AND 122 CEC.
- ALL HVAC SYSTEMS AND APPLIANCES SHALL MEET THE REQUIREMENTS OF SECTIONS 111.1-113, 115, AND 120.0 CEC.

SYMBOLS & ABBREVIATIONS (PLUMBING)

	BALANCING COCK	AFF	ABOVE FINISH FLOOR
	BALL VALVE	AP	ACCESS PANEL
	CAP	BV	BALL VALVE
	CHECK VALVE	CA	COMPRESSED AIR PIPING
	CLEANOUT	CB	CATCH BASIN
	DOMESTIC COLD WATER (EXISTING)	CD	CONDENSATE
	DOMESTIC COLD WATER (NEW)	CFH	CUBIC FEET PER HOUR
	DOMESTIC HOT WATER (EXISTING)	CI	CAST IRON
	DOMESTIC HOT WATER (NEW)	CP	CHROME PLATED
	DOMESTIC HOT WATER RETURN (EXISTING)	DCW	DOMESTIC COLD WATER
	DOMESTIC HOT WATER RETURN (NEW)	DHW	DOMESTIC HOT WATER
	DIRECTION OF FLOW	DHW/R	DOMESTIC HOT WATER RETURN
	DRY STANDPIPE	DCV	DETECTOR CHECK VALVE
	FIRE SPRINKLER PIPING	DN	DOWN
	FLANGED UNION	DS	DOWN SPOUT
	FLOOR DRAIN	DSP	DRY STANDING PIPE
	FLOOR SINK	(E)	EXISTING
	FORCE MAIN	EC	ELECTRICAL CONTRACTOR
	GAS PIPING (EXISTING)	EL	ELEVATION
	GAS PIPING (NEW)	(F)	FIRE SPRINKLER PIPING
	GAS COCK	FC	FLEX CONNECTOR
	GATE VALVE	FCO	FLOOR CLEANOUT
	GLOBE VALVE	FD	FLOOR DRAIN
	HOSE BIBB (3/4" MIN.)	FL	FIRE LINE
	PETES PLUG	FM	FORCE MAIN
	PIPE (ABOVE THE CEILING)	FS	FLOOR SINK
	PLUMBING CONTRACTOR	FSC	FIRE SPRINKLER CONTRACTOR
	POST INDICATION VALVE	GC	GENERAL CONTRACTOR
	POINT OF CONNECTION	GCO	GROUND CLEANOUT
	POINT OF DEMOLITION	GPM	GALLONS PER MINUTE
	PRESSURE REDUCING VALVE	HB	HOSE BIBB
	PRESSURE REDUCING VALVE	HWS	HOT WATER SUPPLY
	PRESSURE REDUCING VALVE	IE:	INVERT ELEVATION
	PRESSURE REDUCING VALVE	LAV	LAVATORY
	PRESSURE REDUCING VALVE	MC	MECHANICAL CONTRACTOR
	PRESSURE REDUCING VALVE	NPW	NON POTABLE WATER
	PRESSURE REDUCING VALVE	(N)	NEW
	PRESSURE REDUCING VALVE	OFD	OVERFLOW DRAIN
	PRESSURE REDUCING VALVE	PC	PLUMBING CONTRACTOR
	PRESSURE REDUCING VALVE	PIV	POST INDICATION VALVE
	PRESSURE REDUCING VALVE	POC	POINT OF CONNECTION
	PRESSURE REDUCING VALVE	POD	POINT OF DEMOLITION
	PRESSURE REDUCING VALVE	PP	PETES PLUG
	PRESSURE REDUCING VALVE	PRV	PRESSURE REDUCING VALVE
	PRESSURE REDUCING VALVE	PVC	POLYVINYL CHLORIDE
	PRESSURE REDUCING VALVE	R	RAIN
	PRESSURE REDUCING VALVE	RAD	RADIANT
	PRESSURE REDUCING VALVE	R/BP	RAIN WATER PREVENTION
	PRESSURE REDUCING VALVE	R/L	RAIN WATER LEADER
	PRESSURE REDUCING VALVE	SD	SEWER DRAIN
	PRESSURE REDUCING VALVE	SOV	SHUT OFF VALVE
	PRESSURE REDUCING VALVE	S	SEWER
	PRESSURE REDUCING VALVE	SS	SEWERY SEWER
	PRESSURE REDUCING VALVE	T	TRAP
	PRESSURE REDUCING VALVE	VP	TRAP PRIMER
	PRESSURE REDUCING VALVE	V	VENT
	PRESSURE REDUCING VALVE	VB	VALVE BOX
	PRESSURE REDUCING VALVE	VIF	VERIFY IN FIELD
	PRESSURE REDUCING VALVE	VTR	VENT THRU ROOF
	PRESSURE REDUCING VALVE	W	WASTE
	PRESSURE REDUCING VALVE	WC	WATER CLOSET
	PRESSURE REDUCING VALVE	WCO	WALL CLEANOUT
	PRESSURE REDUCING VALVE	WH	WATER HEATER
	PRESSURE REDUCING VALVE	WHA	WATER HAMMER ARRESTOR
	PRESSURE REDUCING VALVE	WM	WATER METER

GENERAL PLUMBING NOTES

- ENTIRE INSTALLATION SHALL CONFORM TO THE REQUIREMENTS OF THE 2022 CALIFORNIA PLUMBING CODE AND ALL OTHER APPLICABLE CODES AND REGULATIONS, INCLUDING THE CALIFORNIA ENERGY CONSERVATION STANDARDS OF TITLE 24.
- LOCATION OF ALL ROOF OPENINGS AND THE LOCATION OF ALL ROOF MOUNTED EQUIPMENT SUPPORTS ARE DETAILED ON THE STRUCTURAL AND ARCHITECTURAL PLANS.
- PLATFORMS, CURBS AND FLASHING FOR EQUIPMENT SHALL BE AS INDICATED ON THE STRUCTURAL AND ARCHITECTURAL PLANS. COORDINATE THE EXACT SIZES OF REQUIRED OPENINGS AND SUPPORT FOR THE FURNISHED EQUIPMENT.
- ALL EQUIPMENT SHALL BE INSTALLED IN STRICT ACCORDANCE WITH THE EQUIPMENT MANUFACTURER'S RECOMMENDATIONS. PROVIDE ALL FITTINGS, TRANSITIONS, VALVES, AND OTHER DEVICES REQUIRED FOR A COMPLETE WORKABLE INSTALLATION.
- ALL EQUIPMENT, PIPING, AND OTHER DEVICES AND MATERIALS INSTALLED OUTSIDE THE BUILDING OR OTHERWISE EXPOSED TO THE WEATHER SHALL BE COMPLETELY WEATHERPROOFED.
- PIPES SHALL BE SUPPORTED AND BRACED PER SMACNA "GUIDELINES FOR SEISMIC RESTRAINTS OF MECHANICAL SYSTEMS AND PLUMBING PIPING SYSTEMS."
- COORDINATE PLUMBING SYSTEMS WITH WORK OF OTHER TRADES PRIOR TO ANY FABRICATION OR INSTALLATION. PROVIDE ALL FITTINGS, OFFSETS, AND TRANSITIONS AS REQUIRED FOR A COMPLETE WORKABLE INSTALLATION.
- EXPOSED PIPING ALLOWED ONLY WHERE INDICATED. PROVIDE ESCUTCHEONS IN FINISHED AREAS.
- MAINTENANCE LABEL SHALL BE AFFIXED TO ALL PLUMBING EQUIPMENT.
- PROVIDE ROUGH-IN AND FINAL CONNECTIONS FOR EQUIPMENT PROVIDED UNDER OTHER DIVISIONS OF THE SPECIFICATIONS. SEE ARCHITECTURAL DRAWINGS FOR LOCATIONS OF EQUIPMENT.
- PENETRATIONS OF RATED ASSEMBLIES SHALL BE FIRE STOPPED BY AN APPROVED MATERIAL AS PRESCRIBED IN CBC SECTION 714.
- REFER TO STRUCTURAL DRAWING FOR LOCATIONS OF BEAMS, SHEAR WALLS AND MEMBERS. ALL DRILLING OF STRUCTURAL BEAMS AND MEMBERS TO BE COORDINATED WITH THE STRUCTURAL ENGINEER. ALL HOLES SHALL BE MINIMUM SIZE AND APPROVED BY STRUCTURAL ENGINEER PRIOR TO DRILLING.
- FIELD VERIFY LOCATION AND SIZE OF ALL EXISTING PIPING, DUCTWORK AND EQUIPMENT PRIOR TO FABRICATION OF ANY NEW WORK.
- ALL WATER CLOSETS CONTROLS SHALL BE ON THE SIDE OF THE FIXTURE AWAY FROM THE WALL.
- ALL FAUCET CONTROLS SHALL BE OPERABLE WITH THE HAND AND SHALL NOT REQUIRE TIGHT GRASPING, PINCHING OR TWISTING OF THE WRIST.
- PC SHALL PROVIDE CONCRETE INSERTS FOR HANGING PLUMBING EQUIPMENT, COORD. W/ GC.

BY USING THESE PRE-DESIGNED ADU PLANS, THE RECIPIENT IS ACKNOWLEDGING ACCEPTANCE OF THE FOLLOWING CONDITIONS.

- THE USE OF THIS INFORMATION IS RESTRICTED TO THE ORIGINAL PROJECT FOR WHICH IT WAS PREPARED FOR (THE PRE-DESIGNED ADU PLANS FOR THE COUNTY OF MONTEREY, CALIFORNIA). THIS DOES NOT ELIMINATE OR REDUCE THE RECIPIENT'S RESPONSIBILITY TO VERIFY ANY AND ALL INFORMATION RELEVANT TO THE RECIPIENT'S WORK AND RESPONSIBILITY ON THIS PROJECT. WORKBENCH AND/OR THE JURISDICTIONS LISTED ABOVE SHALL NOT BE RESPONSIBLE FOR TRANSLATION ERRORS.
- THE RECIPIENT RECOGNIZES AND ACKNOWLEDGES THAT THE USE OF THIS INFORMATION WILL BE AT THEIR SOLE RISK AND WITHOUT ANY LIABILITY OR LEGAL EXPOSURE TO WORKBENCH OR CITIES STATED ABOVE. NO WARRANTIES OF ANY NATURE, WHETHER EXPRESS OR IMPLIED, SHALL ATTACH TO THESE DOCUMENTS AND THE INFORMATION CONTAINED THEREON. ANY USE, REUSE, OR ALTERATION OF THESE DOCUMENTS BY THE RECIPIENT OR BY OTHERS WILL BE AT THE RECIPIENT'S RISK AND FULL LEGAL RESPONSIBILITY. FURTHERMORE, THE RECIPIENT WILL, TO THE FULLEST EXTENT PERMITTED BY LAW, INDEMNIFY AND HOLD WORKBENCH AND THE CITIES STATED ABOVE HARMLESS FROM ANY AND ALL CLAIMS, SUITS, LIABILITY, DEMANDS, JUDGEMENTS, OR COSTS ARISING OUT OF OR RESULTING THERE FROM ON ACCOUNT OF ANY INJURY, DEATH, DAMAGE OR LOSS TO PERSONS OR PROPERTY.
- THE DESIGNS REPRESENTED BY THESE PLANS ARE COPYRIGHTED AND ARE SUBJECT TO COPYRIGHT PROTECTION. IF THE RECIPIENT DOES NOT AGREE WITH THE ABOVE CONDITIONS, DO NOT PROCEED BEYOND THIS DISCLAIMER.



ZAL
ENGINEERING
MECHANICAL CONSULTANTS
99 PACIFIC ST. STE 375G
MONTEREY, CA 93940
TELEPHONE (831) 641-7739
JOB NO. 23020.00

PLUMAS COUNTY
PRE-DESIGNED ADU
BUELLTON, CALIFORNIA

TITLE SHEET

MECHANICAL & PLUMBING

NO.	DESCRIPTION	DATE
1		
2		
3		
4		

ENGINEER BY:

DRAWN BY:

CHECKED BY:

SHEET NUMBER

MPO. 1


SHEET OF
THE USE OF THESE PLANS AND SPECIFICATIONS IS RESTRICTED TO THE ORIGINAL SITE FOR WHICH THEY WERE PREPARED, AND PUBLICATION THEREOF IS EXPRESSLY LIMITED TO SUCH USE. RE-USE, REPRODUCTION, OR PUBLICATION BY ANY METHOD IN WHOLE OR IN PART IS PROHIBITED. TITLE TO THE PLANS AND SPECIFICATIONS REMAINS WITH THE ENGINEER AND VISUAL CONTACT WITH THEM CONSTITUTES PRIMA FACIE EVIDENCE OF THE ACCEPTANCE OF THESE RESTRICTIONS.

OUTDOOR UNIT SCHEDULE												
CODE	MFR.	MODEL	EFFICIENCY	REFR	V/PH	MCA	MOCP	WT.	HT. W/O	CRTS.	EQUIP.	COMMENTS
			SEER					(LBS)	LEVELING		SERVED	
OU-1	DAIKIN	MXZ-2C20NA4	20	R410A	208V/1	17.2	20	126	27-15/16	TSTAT.	IU-1	
OU-2	DAIKIN	MXZ-3C24NA4	20	R410A	208V/1	22.1	25	142	38-3/32	TSTAT.	IU-1,2	

FAN/ENERGY RECOVER VENTILATOR SCHEDULE											
CODE	MFR.	MODEL	CFM	ESP" (in)	BHP	V/PH	HT. W/O	WEIGHT	AREAS SERVED	SONES	COMMENTS
							ISOLATORS	(LBS)			
ERV-1	PANASONIC	FV-10VEC2	100	0.4	81W	120/1	8-7/8"	56.9	BATHROOMS		1,2
EF-1	PANASONIC	FV-0511VFC1	80	0.25	9.4W	120/1	7"	9.5	TYPE C,D BATH	0.8	1
NOTES:											
1. CONTROLLED BY HUMIDISTAT. ADD OVERRIDE SWITCH; COORDINATE LOCATION W/ ARCHITECT.											
2. PROVIDES WHOLE HOUSE VENTILATION. TO RUN 24/7.											

PLUMBING FIXTURE SCHEDULE											
CODE	DESCRIPTION	ACCESSIBLE	MOUNTING TYPE			MIN. ROUGH-IN CONN (IN)				LOCATION	REMARKS
			FLOOR	COUNTER TOP	WALL	W	V	CW	HW		
HB-1	HOSE BIB	—	—	—	•	—	—	1/2	—	OUTSIDE	2.2 GPM
CWB-1	CLOTHES WASHER	—	—	—	•	2	1 1/2	1/2	1/2	W/ WMA	
SK-1	KITCHEN SINK	—	—	•	—	2	1 1/2	1/2	1/2	KITCHEN	1.8 GPM
L-1	LAVATORY	—	—	—	•	2	1 1/2	1/2	1/2	BATHROOM	1.2 GPM
BT-1	BATHTUB	—	•	—	—	2	1 1/2	—	—	BATHROOM	1.8 GPM SHOWERHEAD
WC-1	WATER CLOSET	—	—	•	—	3	2	1	—	BATHROOM	1.28 GPF

WATER HEATER SCHEDULE													
CODE	LOCATION	SERVICE	FUEL TYPE	TANK	GPH @ F	ELECTRICAL			WEIGHT	HEIGHT	PART	MFG	REMARKS
			INPUT	CAPACITY	RISE	H.P.	VOLT	PH	(LBS)	(IN)	NO.		
EW1-1	STORAGE ROOM	DHW	2 KW	6	6.00	—	120	1	32	15.5	DEL G	A.O.SMITH	FULL WATER

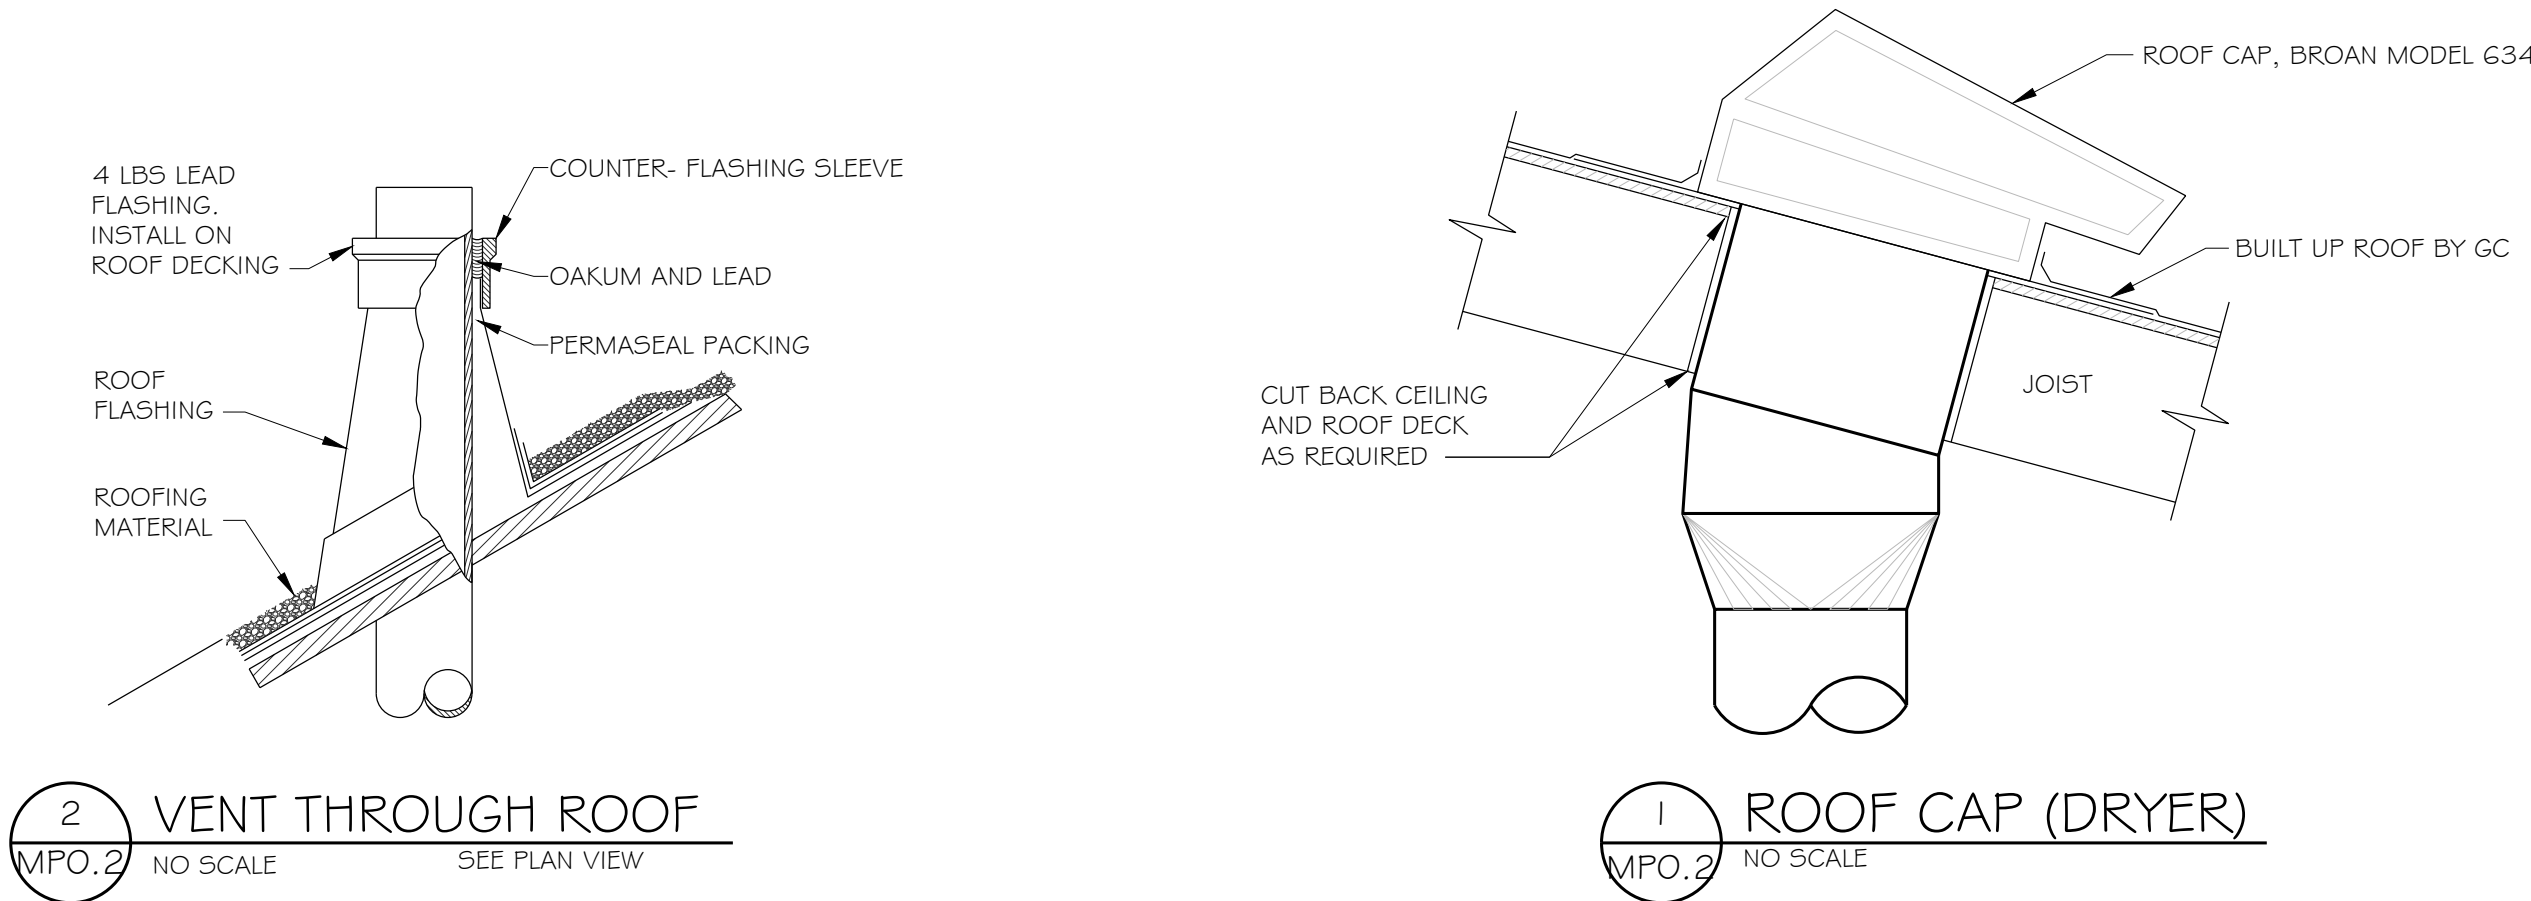

- BY USING THESE PRE-DESIGNED ADU PLANS, THE RECIPIENT IS ACKNOWLEDGING ACCEPTANCE OF THE FOLLOWING CONDITIONS.
- THE USE OF THIS INFORMATION IS RESTRICTED TO THE ORIGINAL PROJECT FOR WHICH IT WAS PREPARED FOR (THE PRE-DESIGNED ADU PLANS FOR THE COUNTY OF MONTEREY, CALIFORNIA). THIS DOES NOT ELIMINATE OR REDUCE THE RECIPIENT'S RESPONSIBILITY TO VERIFY ANY AND ALL INFORMATION RELEVANT TO THE RECIPIENT'S WORK AND RESPONSIBILITY ON THIS PROJECT. WORKBENCH AND/OR THE JURISDICTIONS LISTED ABOVE SHALL NOT BE RESPONSIBLE FOR TRANSLATION ERRORS.
 - THE RECIPIENT RECOGNIZES AND ACKNOWLEDGES THAT THE USE OF THIS INFORMATION WILL BE AT THEIR SOLE RISK AND WITHOUT ANY LIABILITY OR LEGAL EXPOSURE TO WORKBENCH OR CITIES STATED ABOVE. NO WARRANTIES OF ANY NATURE, WHETHER EXPRESS OR IMPLIED, SHALL ATTACH TO THESE DOCUMENTS AND THE INFORMATION CONTAINED THERON. ANY USE, REUSE, OR ALTERATION OF THESE DOCUMENTS BY THE RECIPIENT OR BY OTHERS WILL BE AT THE RECIPIENT'S RISK AND FULL LEGAL RESPONSIBILITY. FURTHERMORE, THE RECIPIENT WILL, TO THE FULLEST EXTENT PERMITTED BUY LAW, INDEMNIFY AND HOLD WORKBENCH AND THE CITIES STATED ABOVE HARMLESS FROM ANY AND ALL CLAIMS, SUITS, LIABILITY, DEMANDS, JUDGEMENTS, OR COSTS ARISING OUT OF OR RESULTING THERE FROM ON ACCOUNT OF ANY INJURY, DEATH, DAMAGE OR LOSS TO PERSONS OR PROPERTY.
 - THE DESIGNS REPRESENTED BY THESE PLANS ARE COPYRIGHTED AND ARE SUBJECT TO COPYRIGHT PROTECTION. IF THE RECIPIENT DOES NOT AGREE WITH THE ABOVE CONDITIONS, DO NOT PROCEED BEYOND THIS DISCLAIMER.



ZAL
ENGINEERING
MECHANICAL CONSULTANTS
99 PACIFIC ST. STE 375G
MONTEREY, CA 93940
TELEPHONE (831) 641-7739
JOB NO. 23020.00

PLUMAS COUNTY
PRE-DESIGNED ADU
BUELLTON, CALIFORNIA

SCHEDULES
DETAILS
MECHANICAL &
PLUMBING

NO.	DESCRIPTION	DATE
1		
2		
3		
4		

ENGINEER BY:

DRAWN BY:

CHECKED BY:

SHEET NUMBER

MPO.2

SHEET OF

THE USE OF THESE PLANS AND SPECIFICATIONS IS RESTRICTED TO THE ORIGINAL SITE FOR WHICH THEY WERE PREPARED, AND PUBLICATION THEREOF IS EXPRESSLY LIMITED TO SUCH USE. RE-USE, REPRODUCTION, OR PUBLICATION BY ANY METHOD IN WHOLE OR IN PART IS PROHIBITED. TITLE TO THE PLANS AND SPECIFICATIONS REMAINS WITH THE ENGINEER AND VISUAL CONTACT WITH THEM CONSTITUTES PRIMA FACIE EVIDENCE OF THE ACCEPTANCE OF THESE RESTRICTIONS.



ZAL
ENGINEERING
MECHANICAL CONSULTANTS
99 PACIFIC ST, STE 375G
MONTEREY, CA 93940
TELEPHONE (831) 641-7739
JOB NO. 23020.00

PLUMAS COUNTY
PRE-DESIGNED ADU
BUELLTON, CALIFORNIA

TYPE C
TWO
BEDROOM
SUMMIT
MECH & PLBG

NO.	DESCRIPTION	DATE
1		
2		
3		
4		

ENGINEER BY:



DRAWN BY:

CHECKED BY:


SHEET NUMBER

MP2.3


THE USE OF THESE PLANS AND SPECIFICATIONS IS RESTRICTED TO THE ORIGINAL SITE FOR WHICH THEY WERE PREPARED, AND PUBLICATION THEREOF IS EXPRESSLY LIMITED TO SUCH USE. REUSE, REPRODUCTION, OR PUBLICATION BY ANY METHOD IN WHOLE OR IN PART IS PROHIBITED. TITLE TO THE PLANS AND SPECIFICATIONS REMAINS WITH THE ENGINEER AND VISUAL CONTACT WITH THEM CONSTITUTES PRIMA FACIE EVIDENCE OF THE ACCEPTANCE OF THESE RESTRICTIONS.

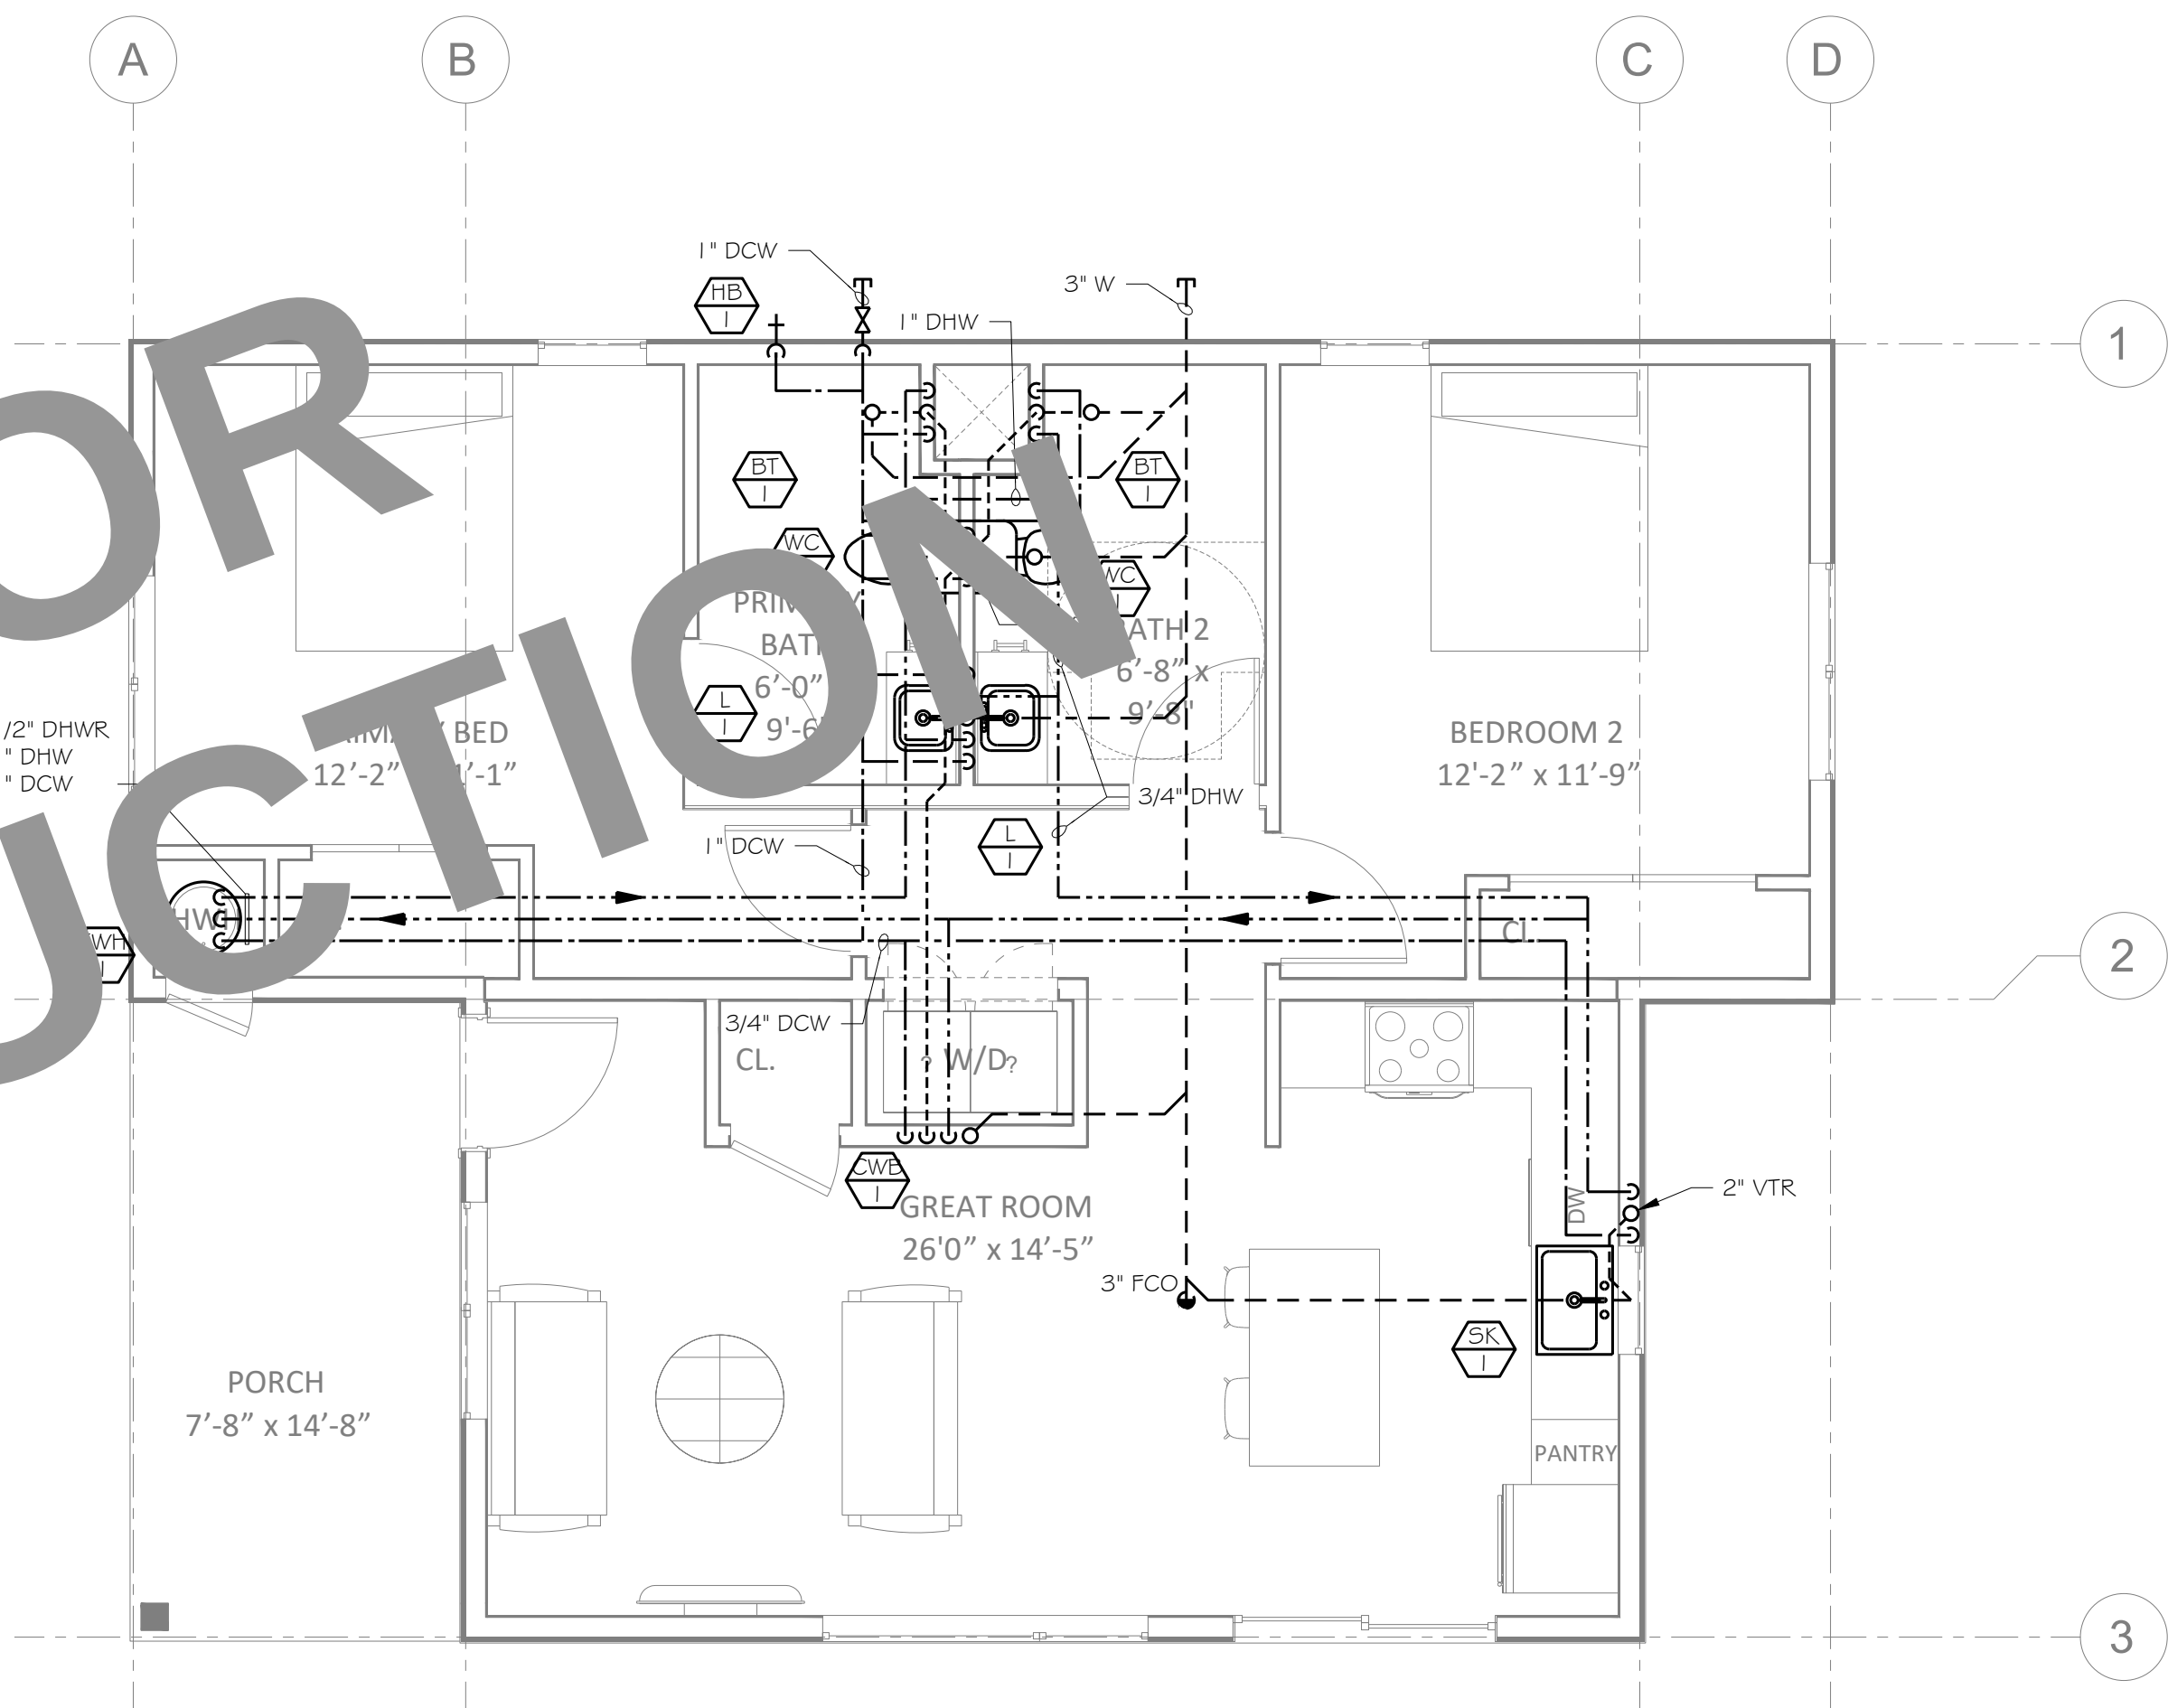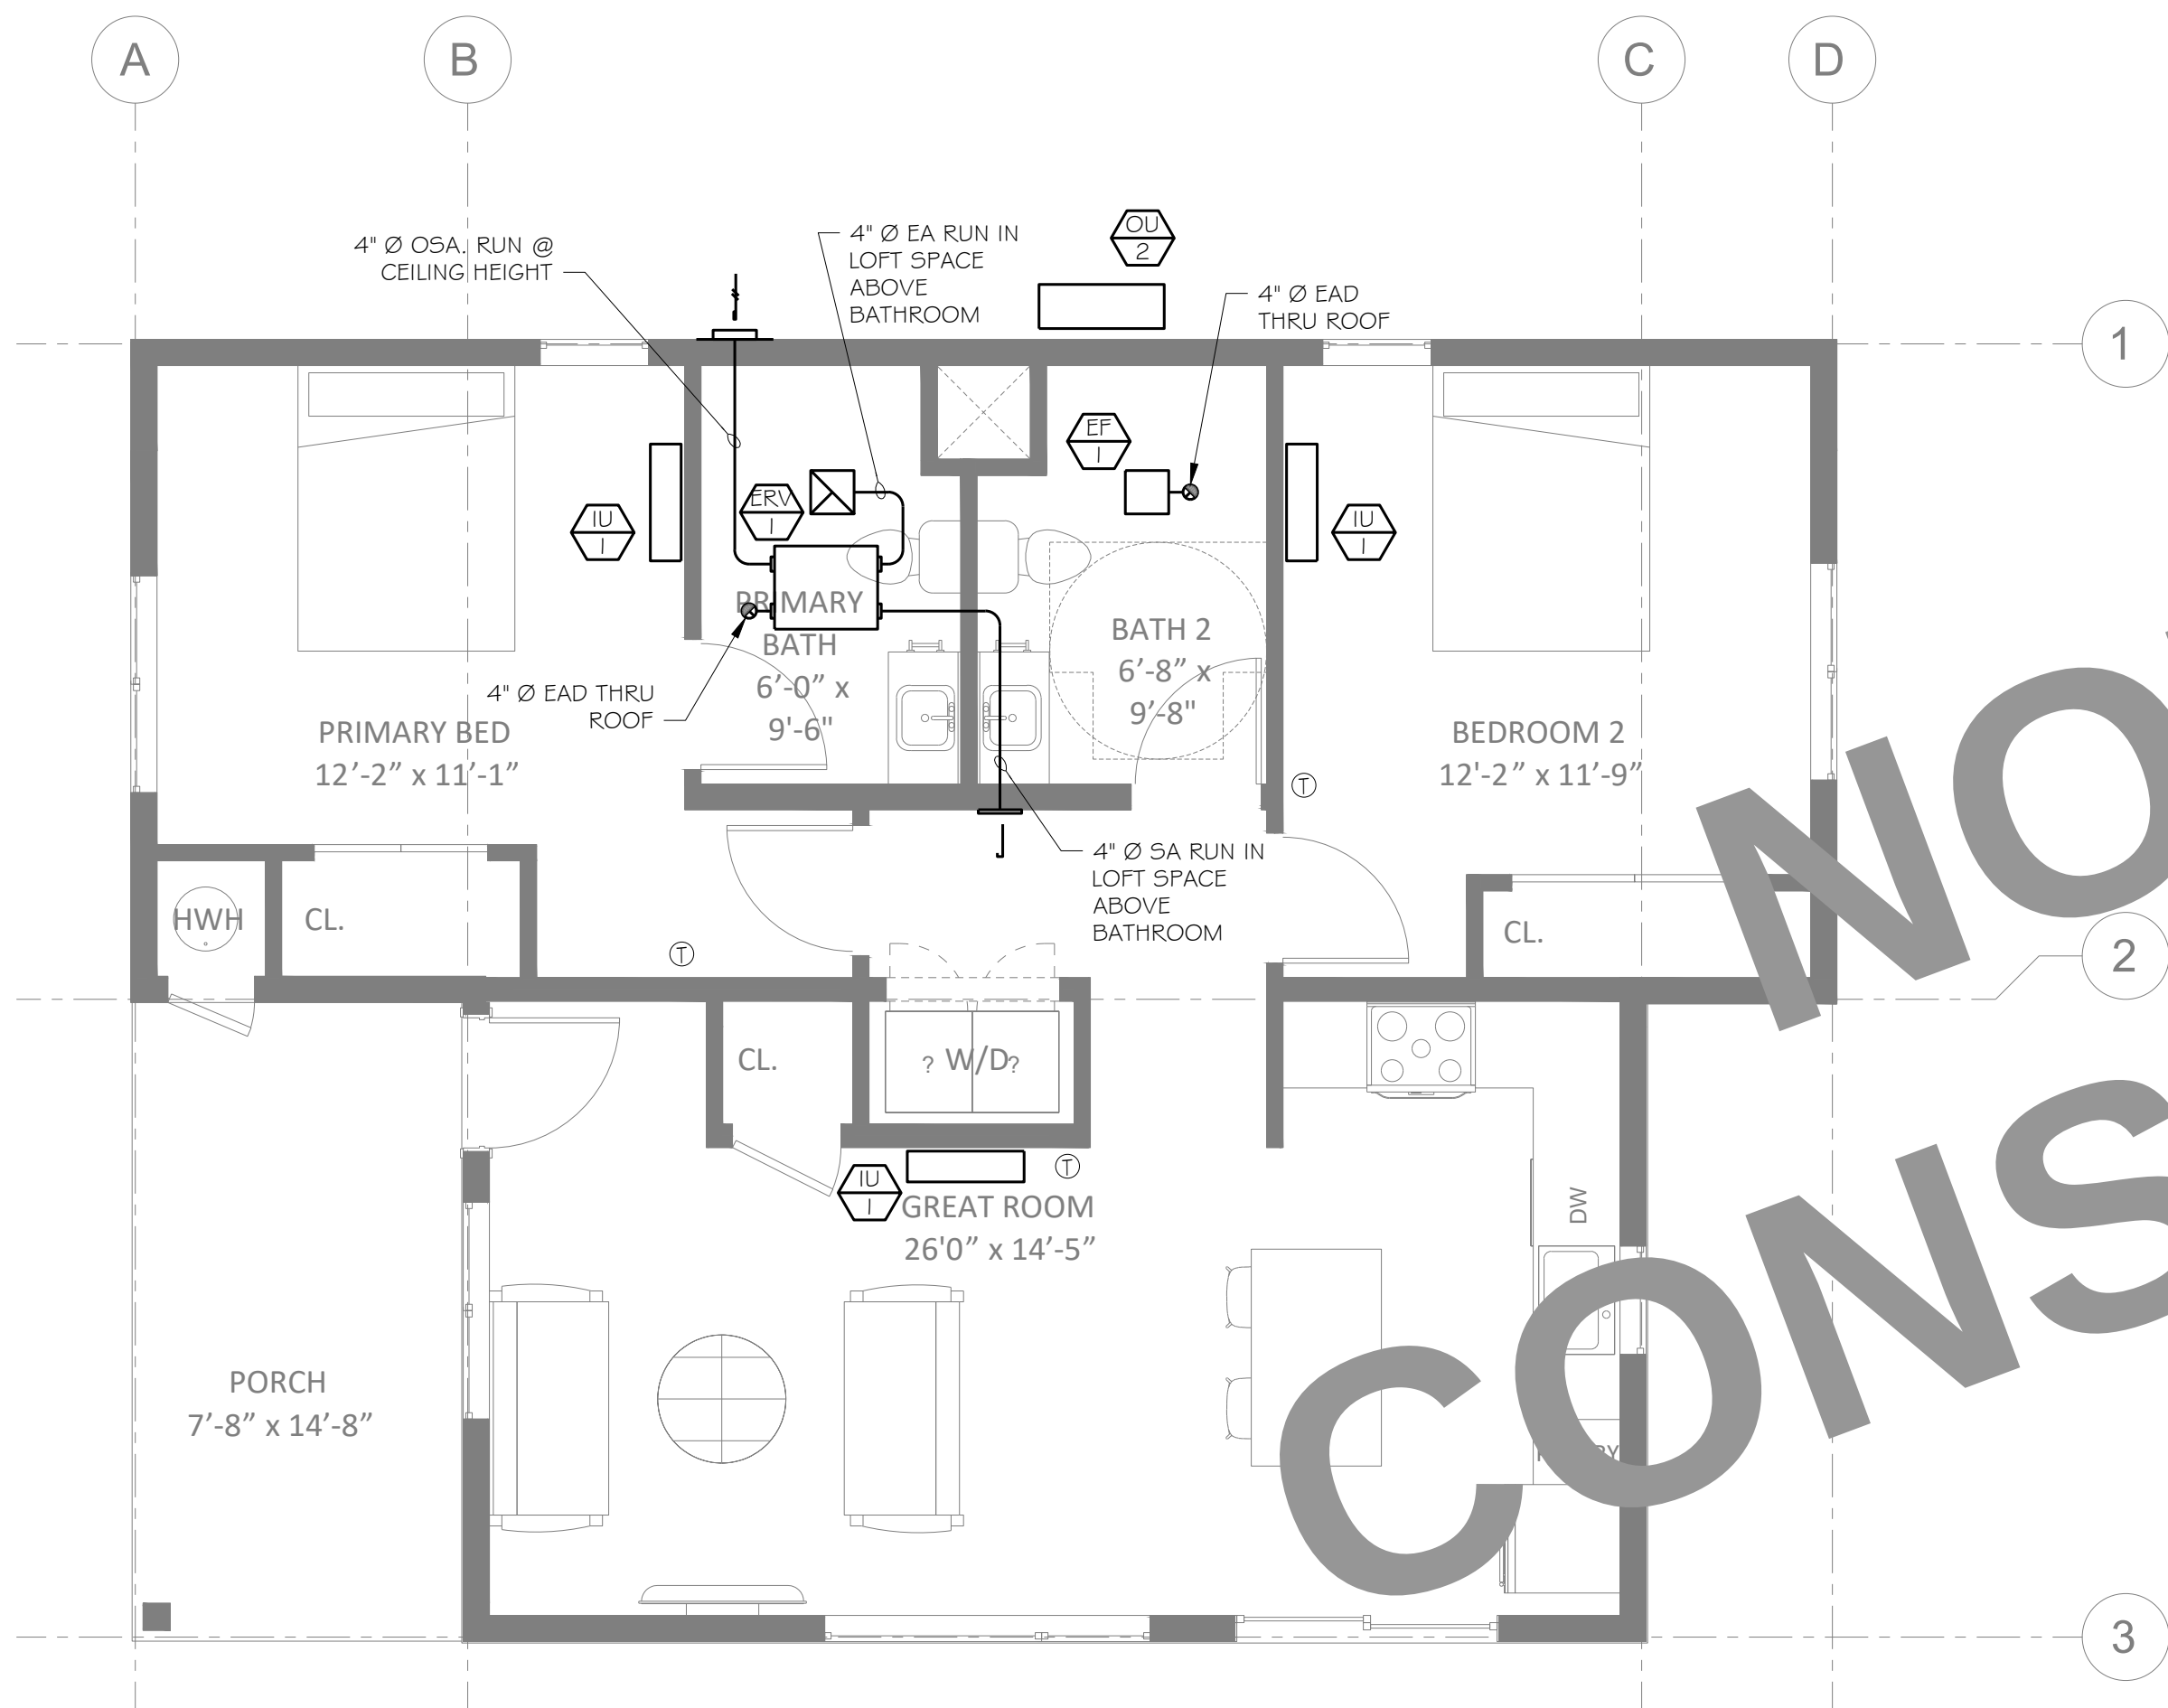

2 FLOOR PLAN - TWO BEDROOM - NEW MECHANICAL
MP2.3 SCALE: 1/4" = 1'-0"

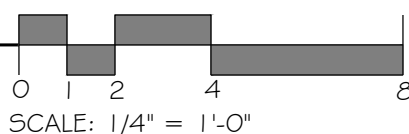

1 FLOOR PLAN - TWO BEDROOM - NEW PLUMBING
MP2.3 SCALE: 1/4" = 1'-0"

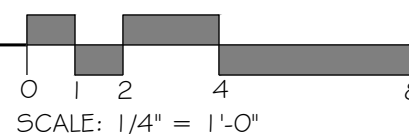



ZAL ENGINEERING
MECHANICAL CONSULTANTS
99 PACIFIC ST. STE. 375G
MONTEREY, CA 93940
TELEPHONE (831) 641-7739
JOB NO. 23020.00

**PLUMAS COUNTY
PRE-DESIGNED ADU**
BUELLTON, CALIFORNIA

TYPE C
TWO
BEDROOM
LAKESIDE
MECH & PLBG

NO.	DESCRIPTION	DATE
1		
2		
3		
4		

ENGINEER BY:


DRAWN BY:

CHECKED BY:



SHEET NUMBER

MP2.3


THE USE OF THESE PLANS AND SPECIFICATIONS IS RESTRICTED TO THE ORIGINAL SITE FOR WHICH THEY WERE PREPARED, AND PUBLICATION THEREOF IS EXPRESSLY LIMITED TO SUCH USE. REUSE, REPRODUCTION, OR PUBLICATION BY ANY METHOD IN WHOLE OR IN PART IS PROHIBITED. TITLE TO THE PLANS AND SPECIFICATIONS REMAINS WITH THE ENGINEER AND VISUAL CONTACT WITH THEM CONSTITUTES PRIMA FACIE EVIDENCE OF THE ACCEPTANCE OF THESE RESTRICTIONS.

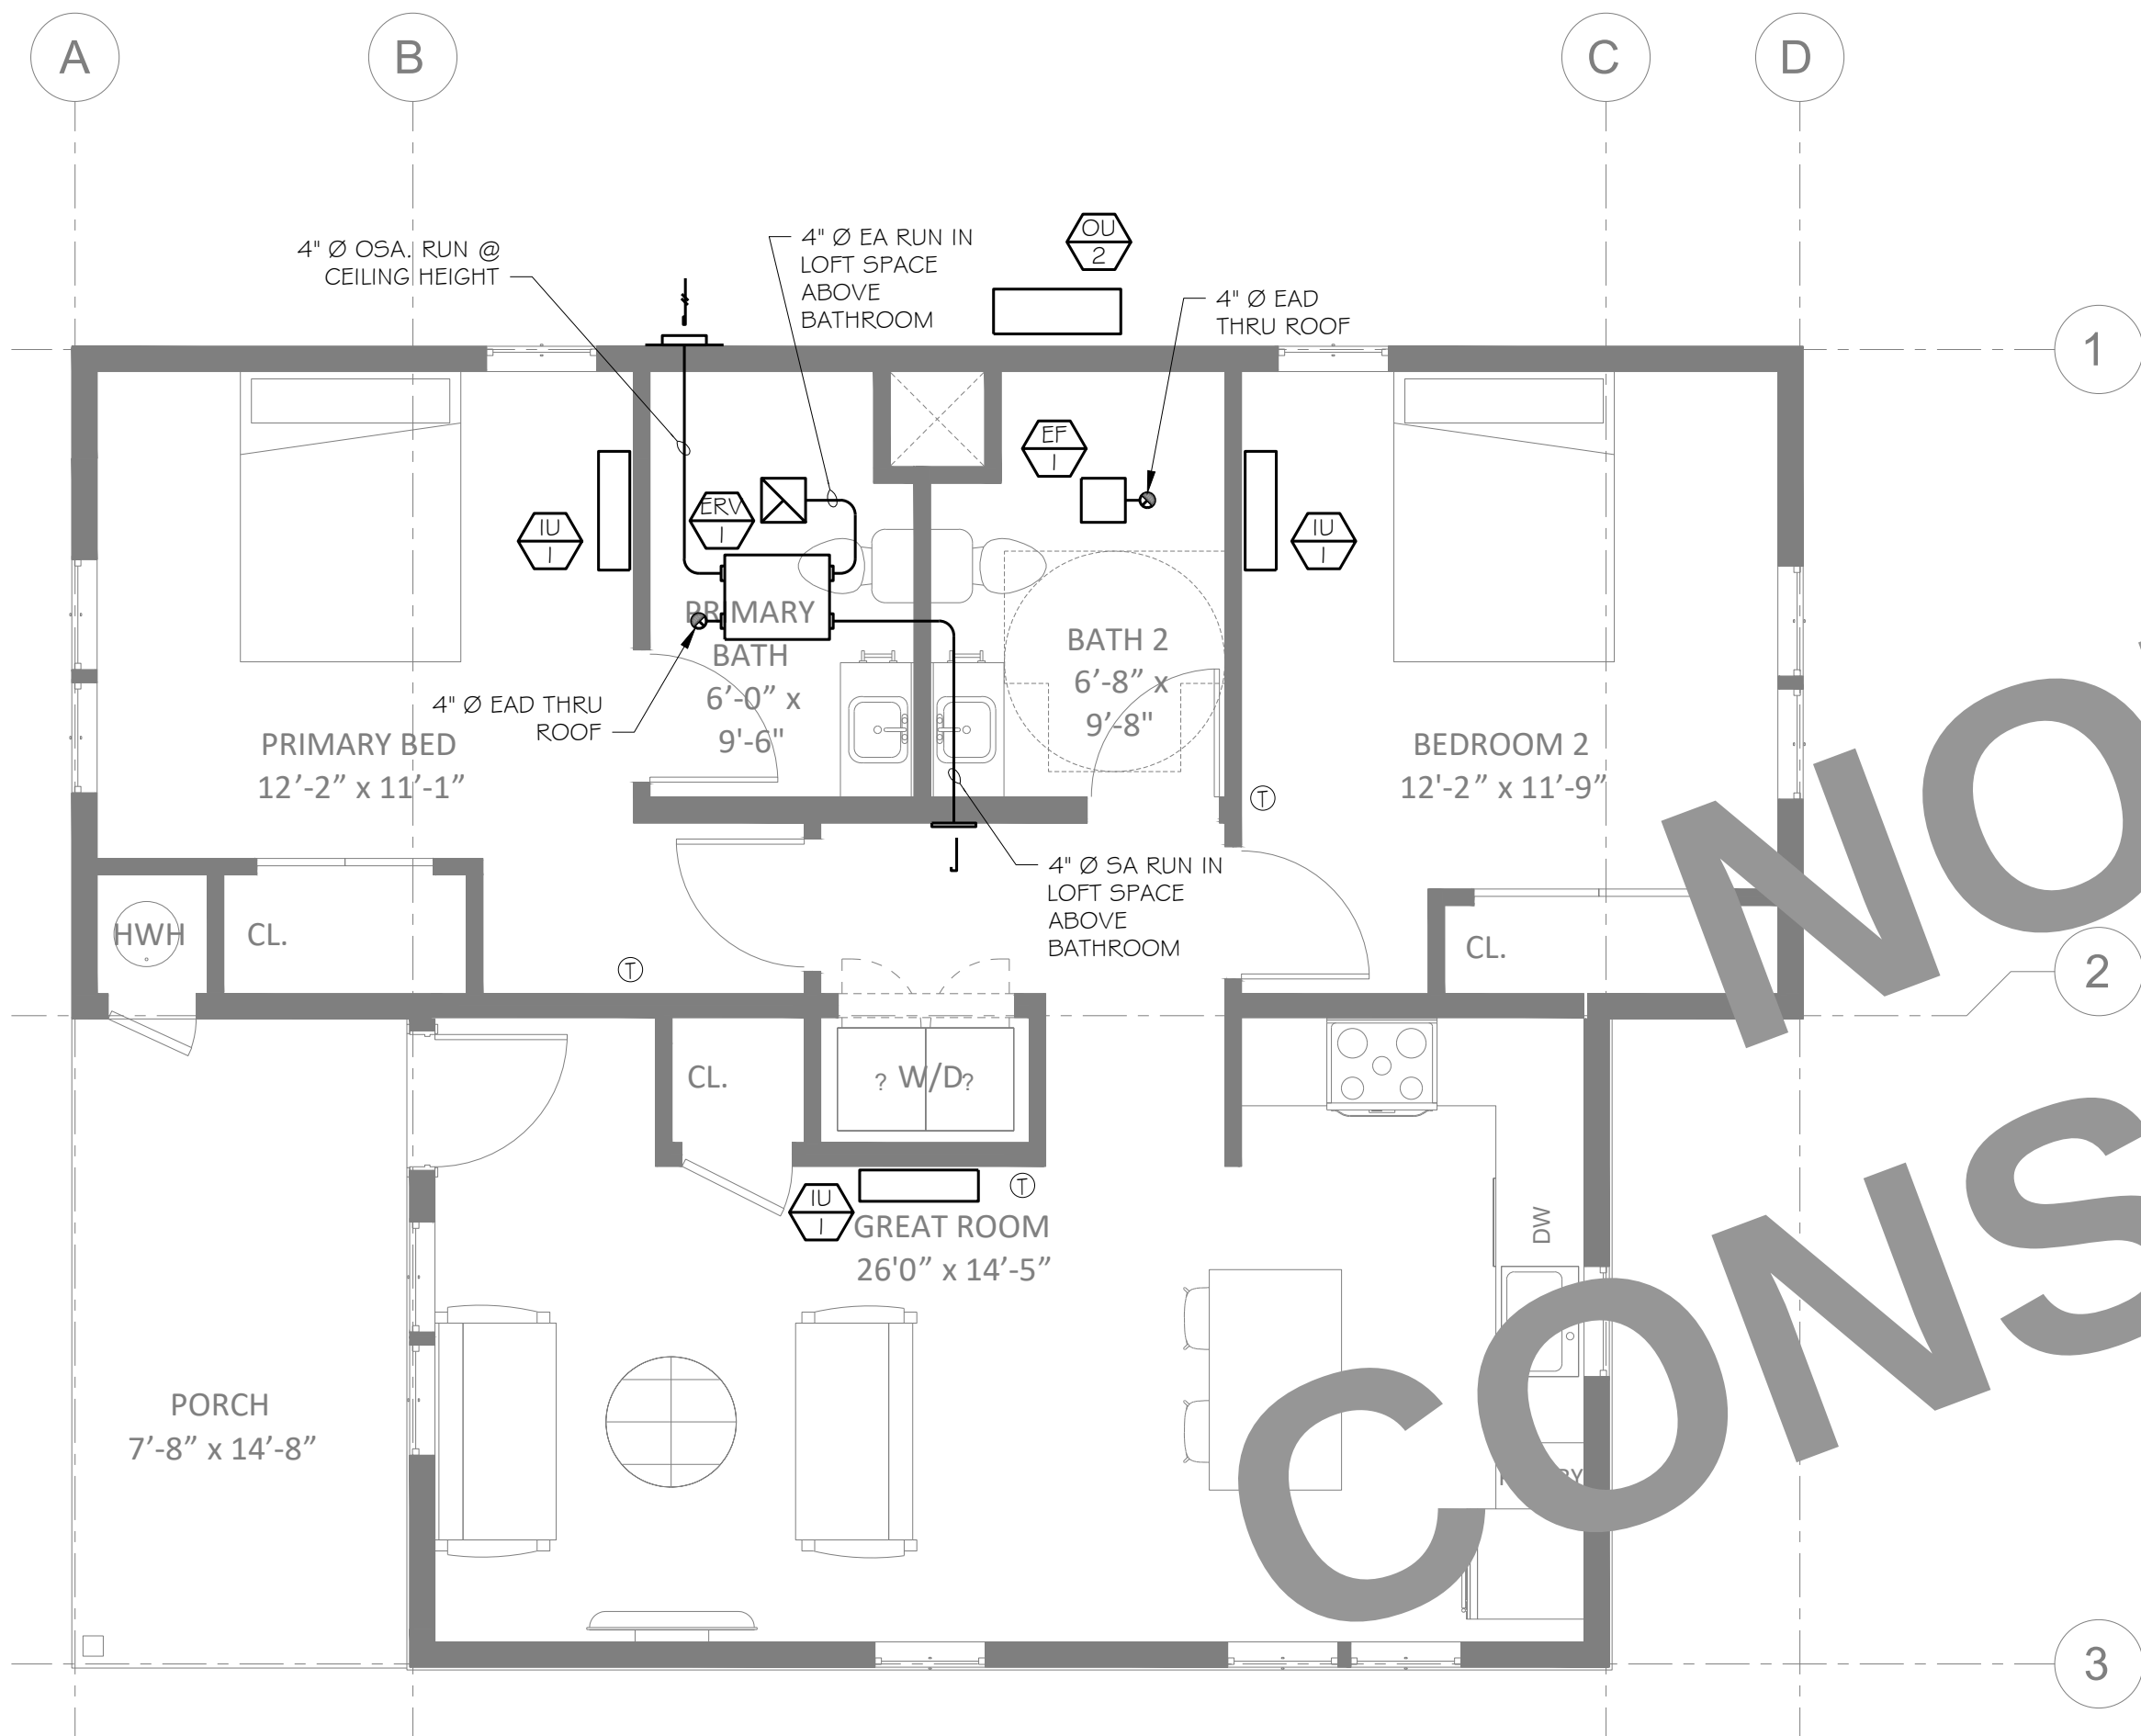

2 FLOOR PLAN - TWO BEDROOM - NEW MECHANICAL
MP2.3 SCALE: 1/4" = 1'-0"

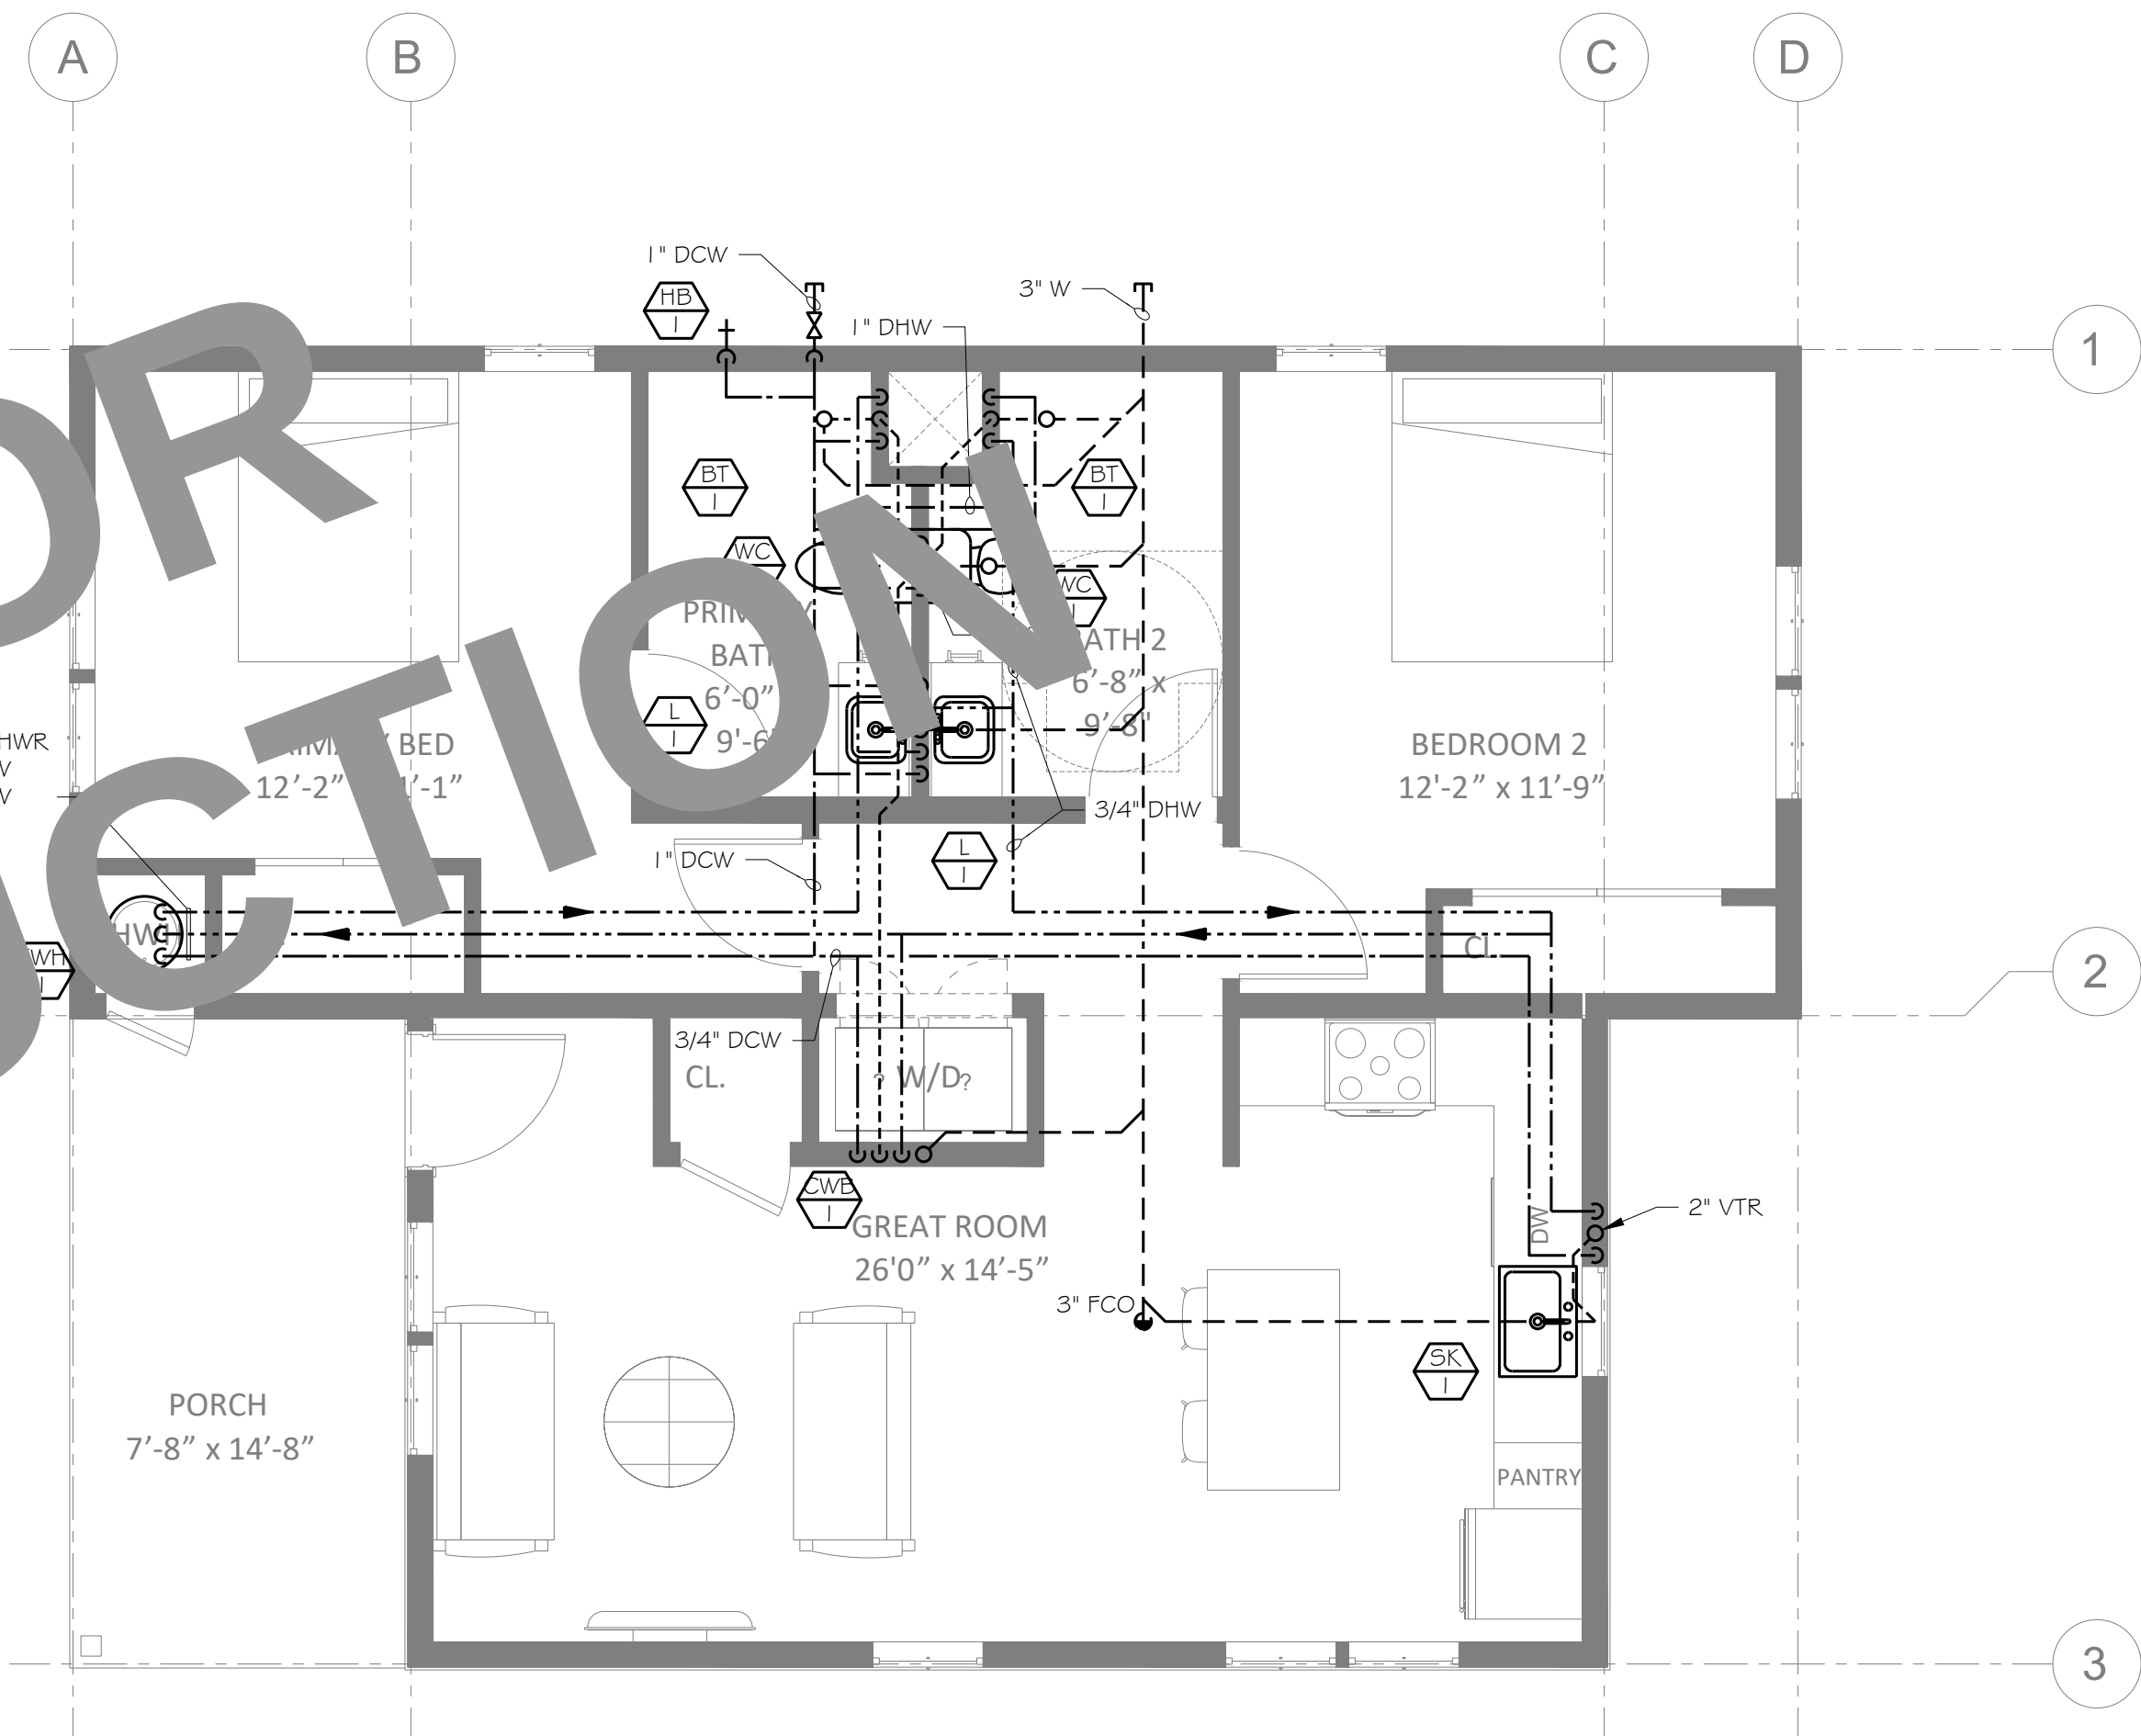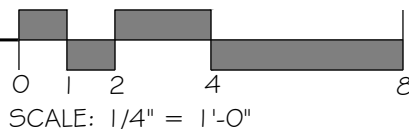

1 FLOOR PLAN - TWO BEDROOM - NEW PLUMBING
MP2.3 SCALE: 1/4" = 1'-0"

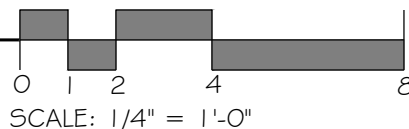



ZAL ENGINEERING
MECHANICAL CONSULTANTS
99 PACIFIC ST, STE 375G
MONTEREY, CA 93940
TELEPHONE (831) 641-7739
JOB NO. 23020.00

PLUMAS COUNTY
PRE-DESIGNED ADU
BUELLTON, CALIFORNIA

TYPE C
TWO
BEDROOM
MEADOW
MECH & PLBG

NO.	DESCRIPTION	DATE
1		
2		
3		
4		

ENGINEER BY:


DRAWN BY:

CHECKED BY:


SHEET NUMBER

MP2.3


THE USE OF THESE PLANS AND SPECIFICATIONS IS RESTRICTED TO THE ORIGINAL SITE FOR WHICH THEY WERE PREPARED, AND PUBLICATION THEREOF IS EXPRESSLY LIMITED TO SUCH USE. REUSE, REPRODUCTION, OR PUBLICATION BY ANY METHOD IN WHOLE OR IN PART IS PROHIBITED. TITLE TO THE PLANS AND SPECIFICATIONS REMAINS WITH THE ENGINEER AND VISUAL CONTACT WITH THEM CONSTITUTES PRIMA FACIE EVIDENCE OF THE ACCEPTANCE OF THESE RESTRICTIONS.

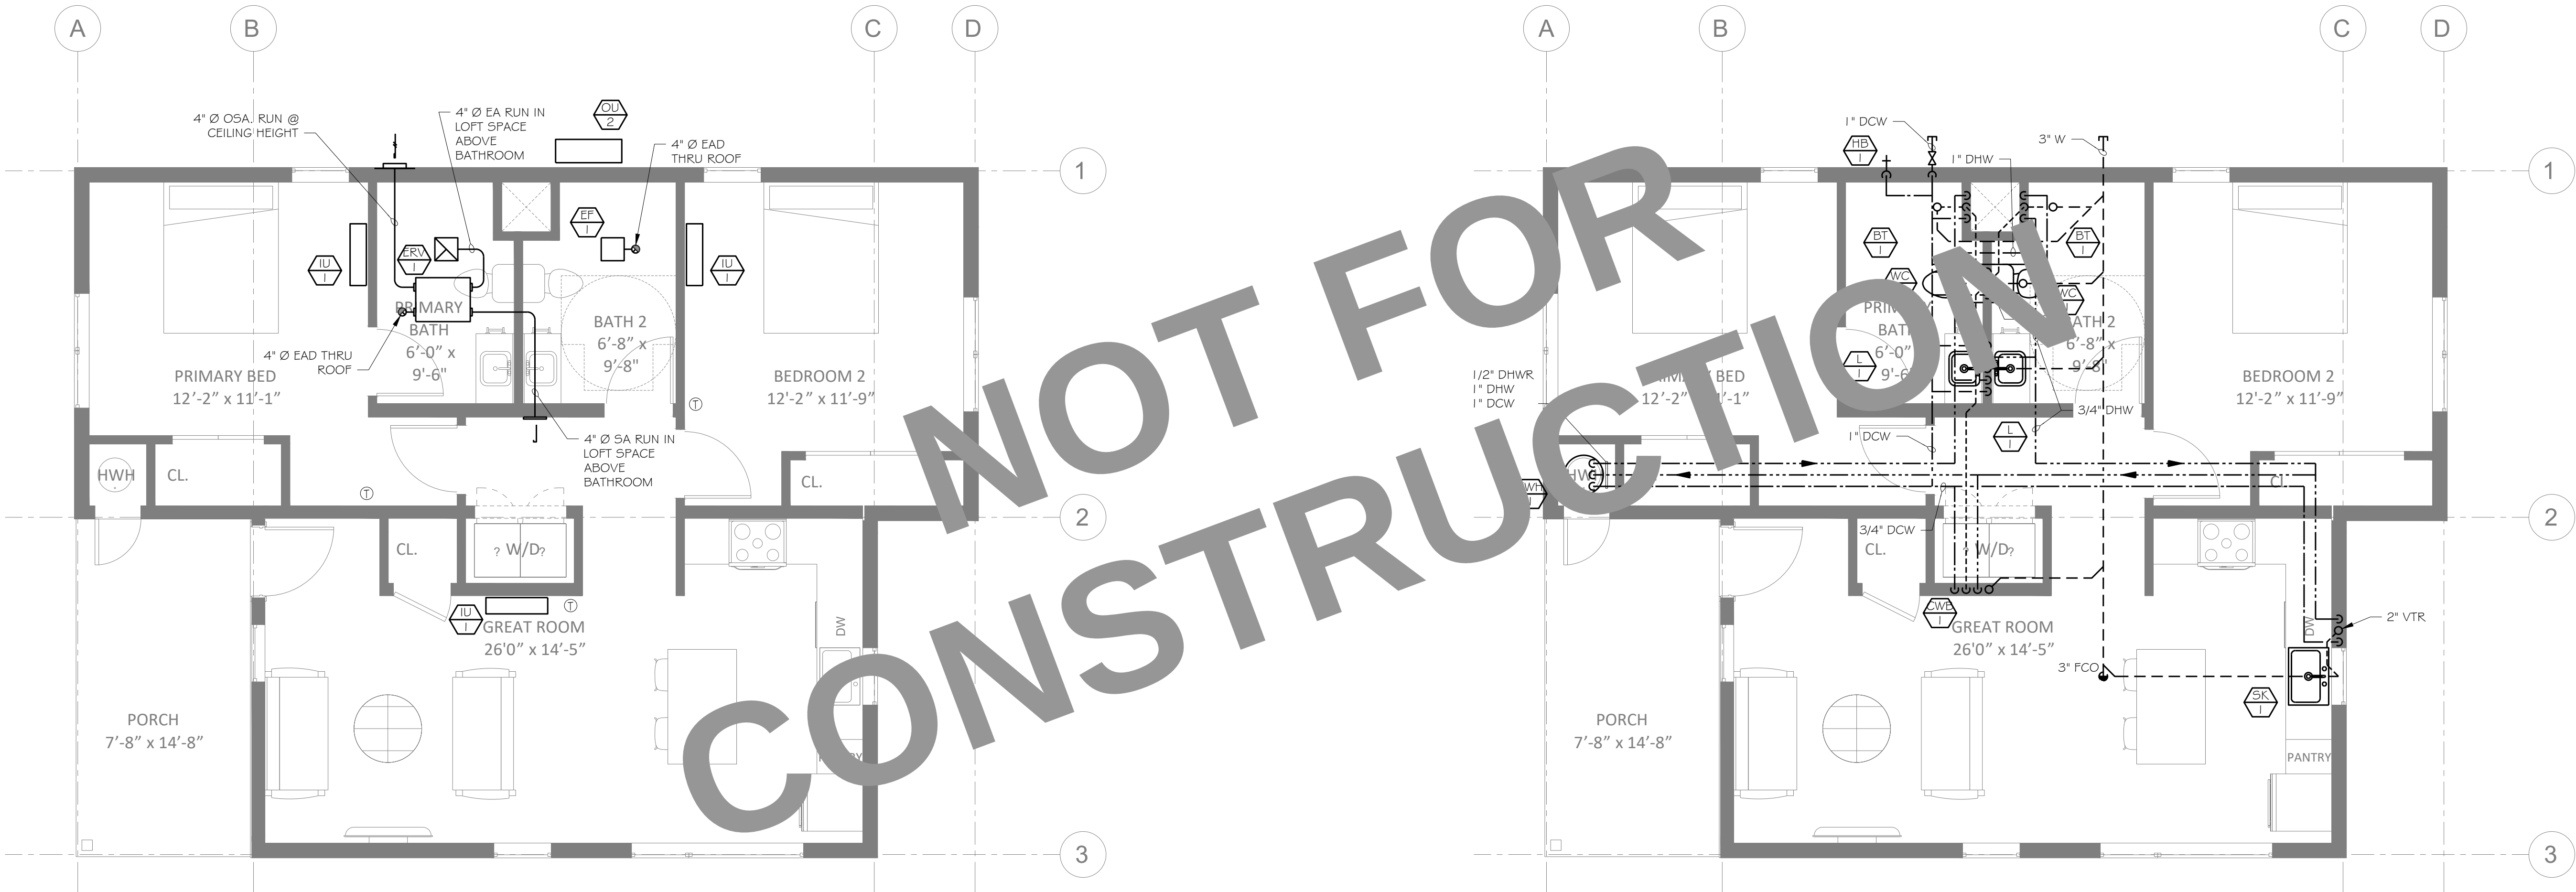

2 FLOOR PLAN - TWO BEDROOM - NEW MECHANICAL
MP2.3 SCALE: 1/4" = 1'-0"

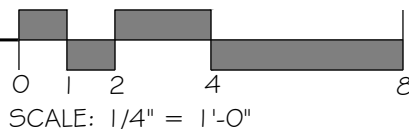

1 FLOOR PLAN - TWO BEDROOM - NEW PLUMBING
MP2.3 SCALE: 1/4" = 1'-0"

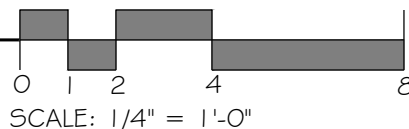



ZAL ENGINEERING
MECHANICAL CONSULTANTS
99 PACIFIC ST, STE 375G
MONTEREY, CA 93940
TELEPHONE (831) 641-7739
JOB NO. 23020.00

PLUMAS COUNTY
PRE-DESIGNED ADU
BUELLTON, CALIFORNIA

TYPE C
TWO
BEDROOM
GOLDRUSH
MECH & PLBG

NO.	DESCRIPTION	DATE
1		
2		
3		
4		

ENGINEER BY:


DRAWN BY:

CHECKED BY:



SHEET NUMBER

MP2.3


THE USE OF THESE PLANS AND SPECIFICATIONS IS RESTRICTED TO THE ORIGINAL SITE FOR WHICH THEY WERE PREPARED, AND PUBLICATION THEREOF IS EXPRESSLY LIMITED TO SUCH USE. REUSE, REPRODUCTION, OR PUBLICATION BY ANY METHOD IN WHOLE OR IN PART IS PROHIBITED. TITLE TO THE PLANS AND SPECIFICATIONS REMAINS WITH THE ENGINEER AND VISUAL CONTACT WITH THEM CONSTITUTES PRIMA FACIE EVIDENCE OF THE ACCEPTANCE OF THESE RESTRICTIONS.

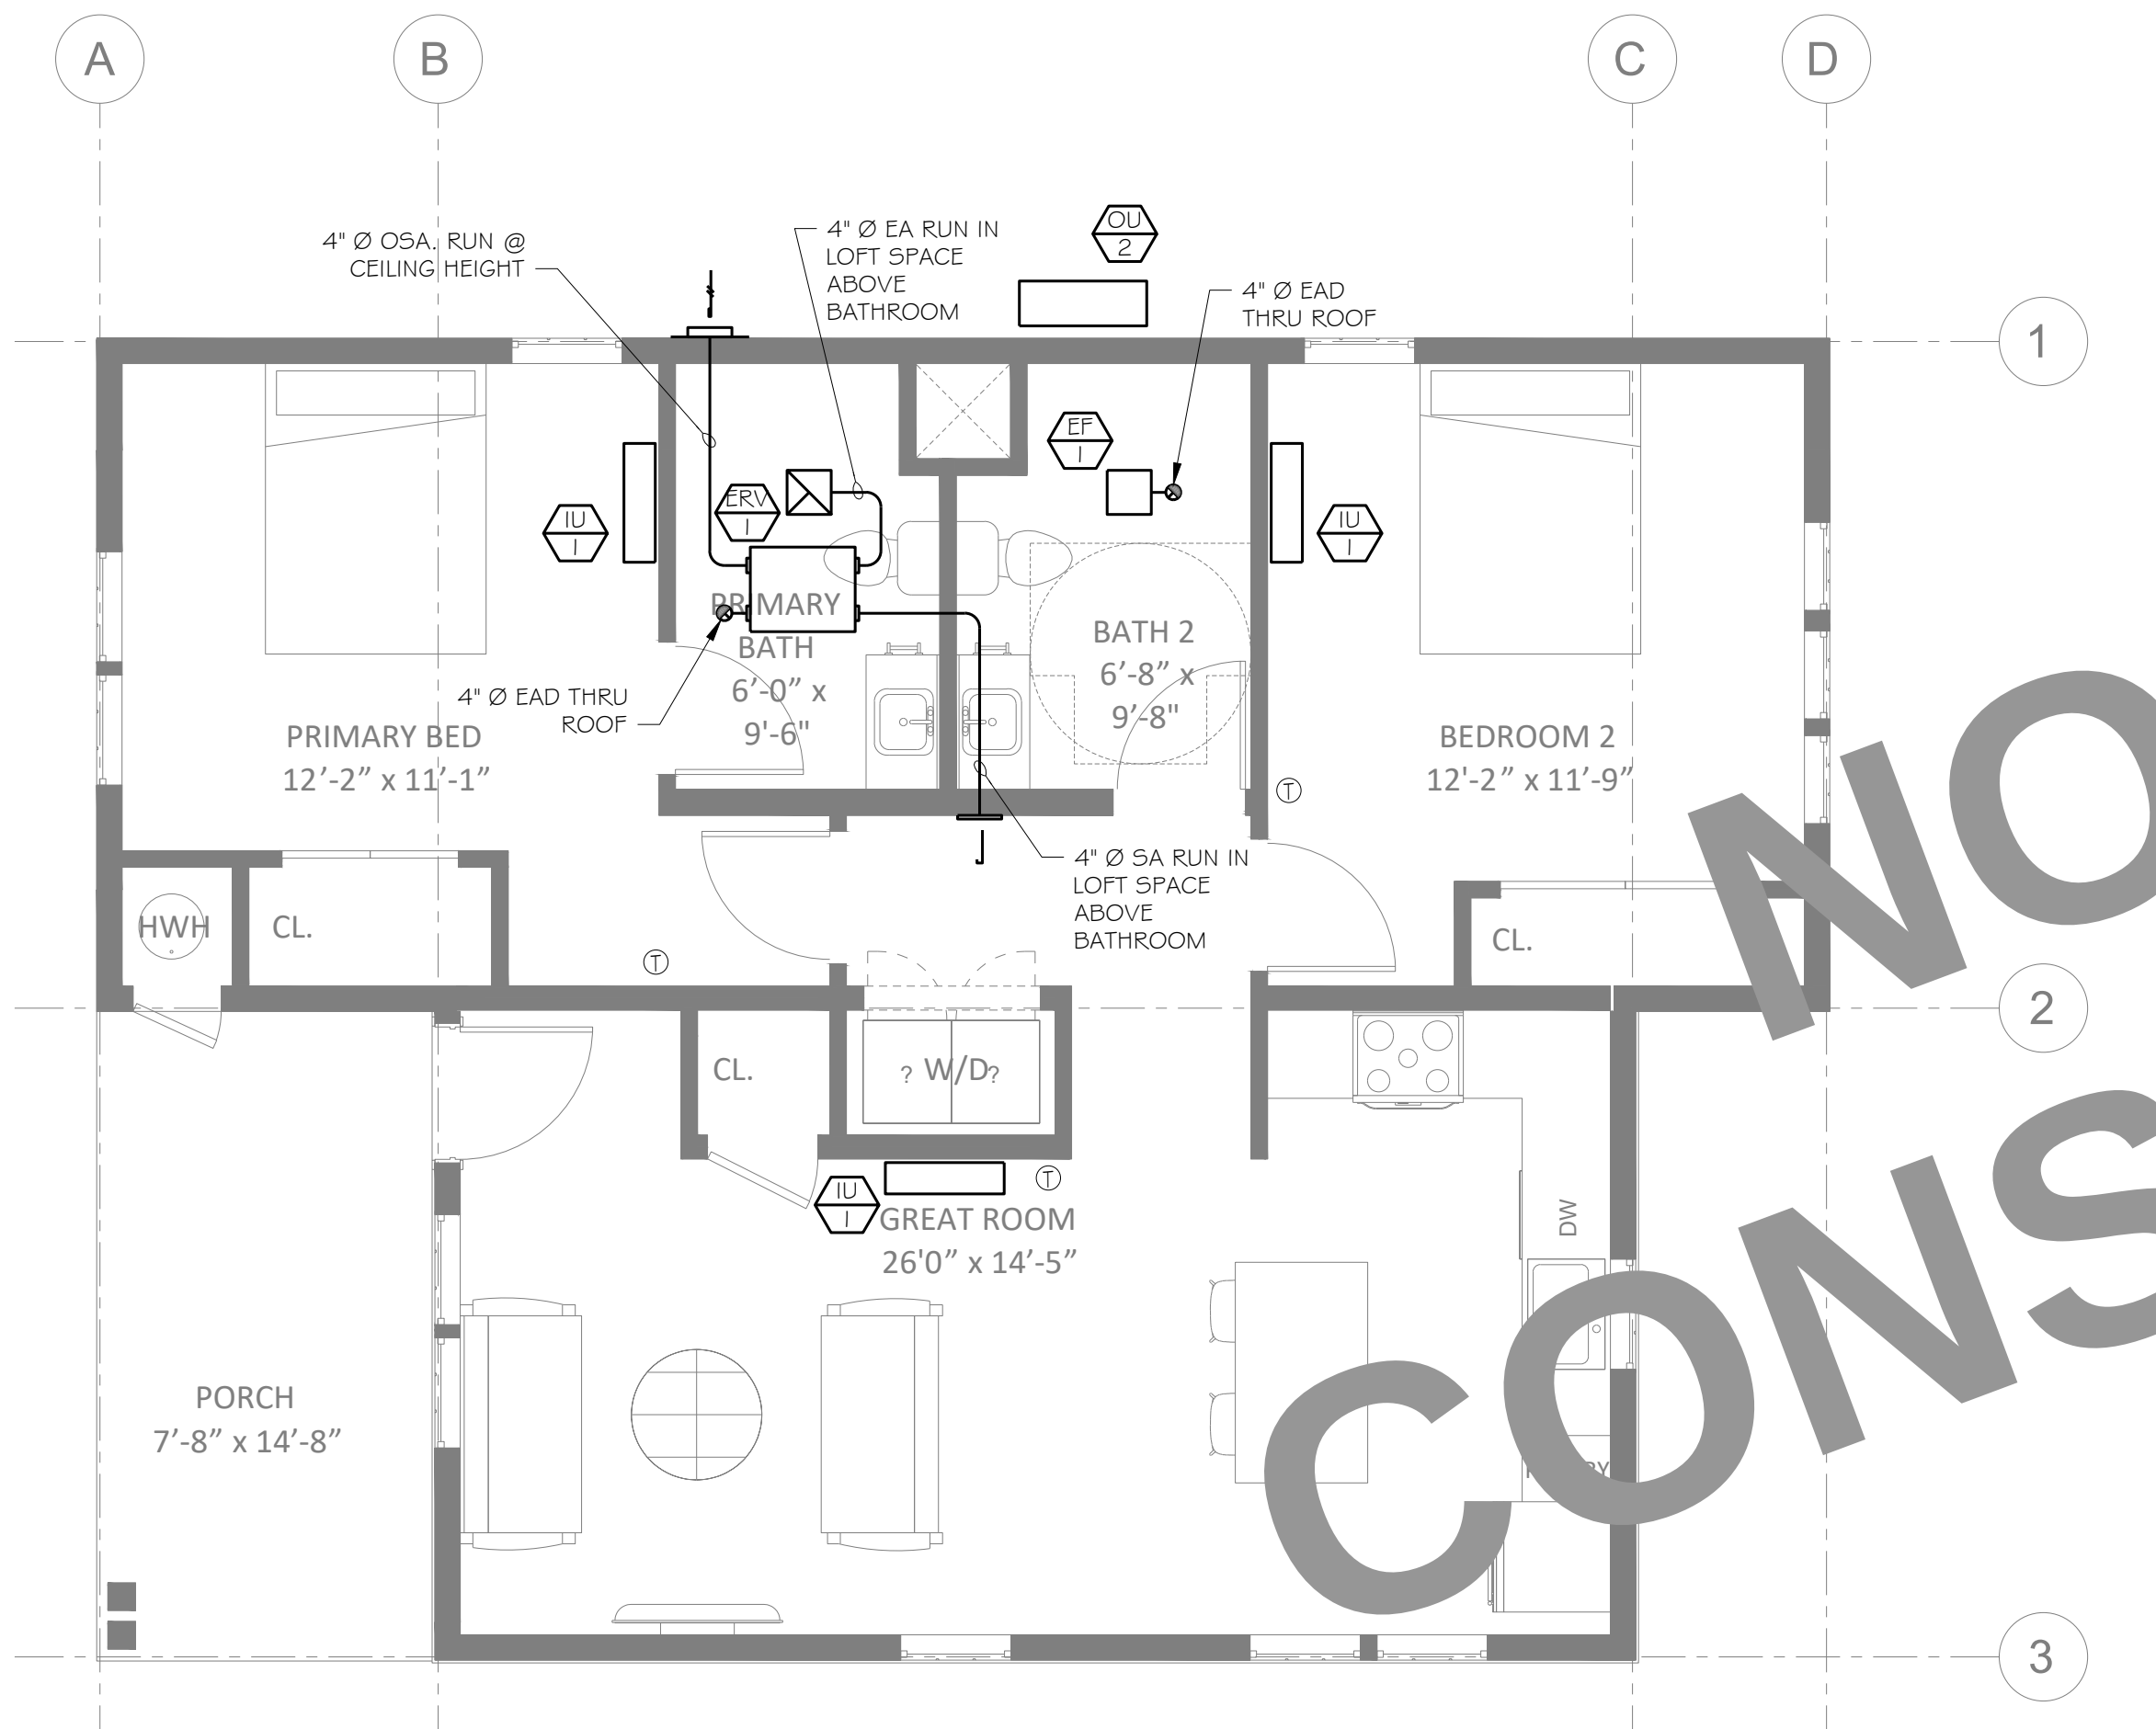

2 FLOOR PLAN - TWO BEDROOM - NEW MECHANICAL
MP2.3 SCALE: 1/4" = 1'-0"

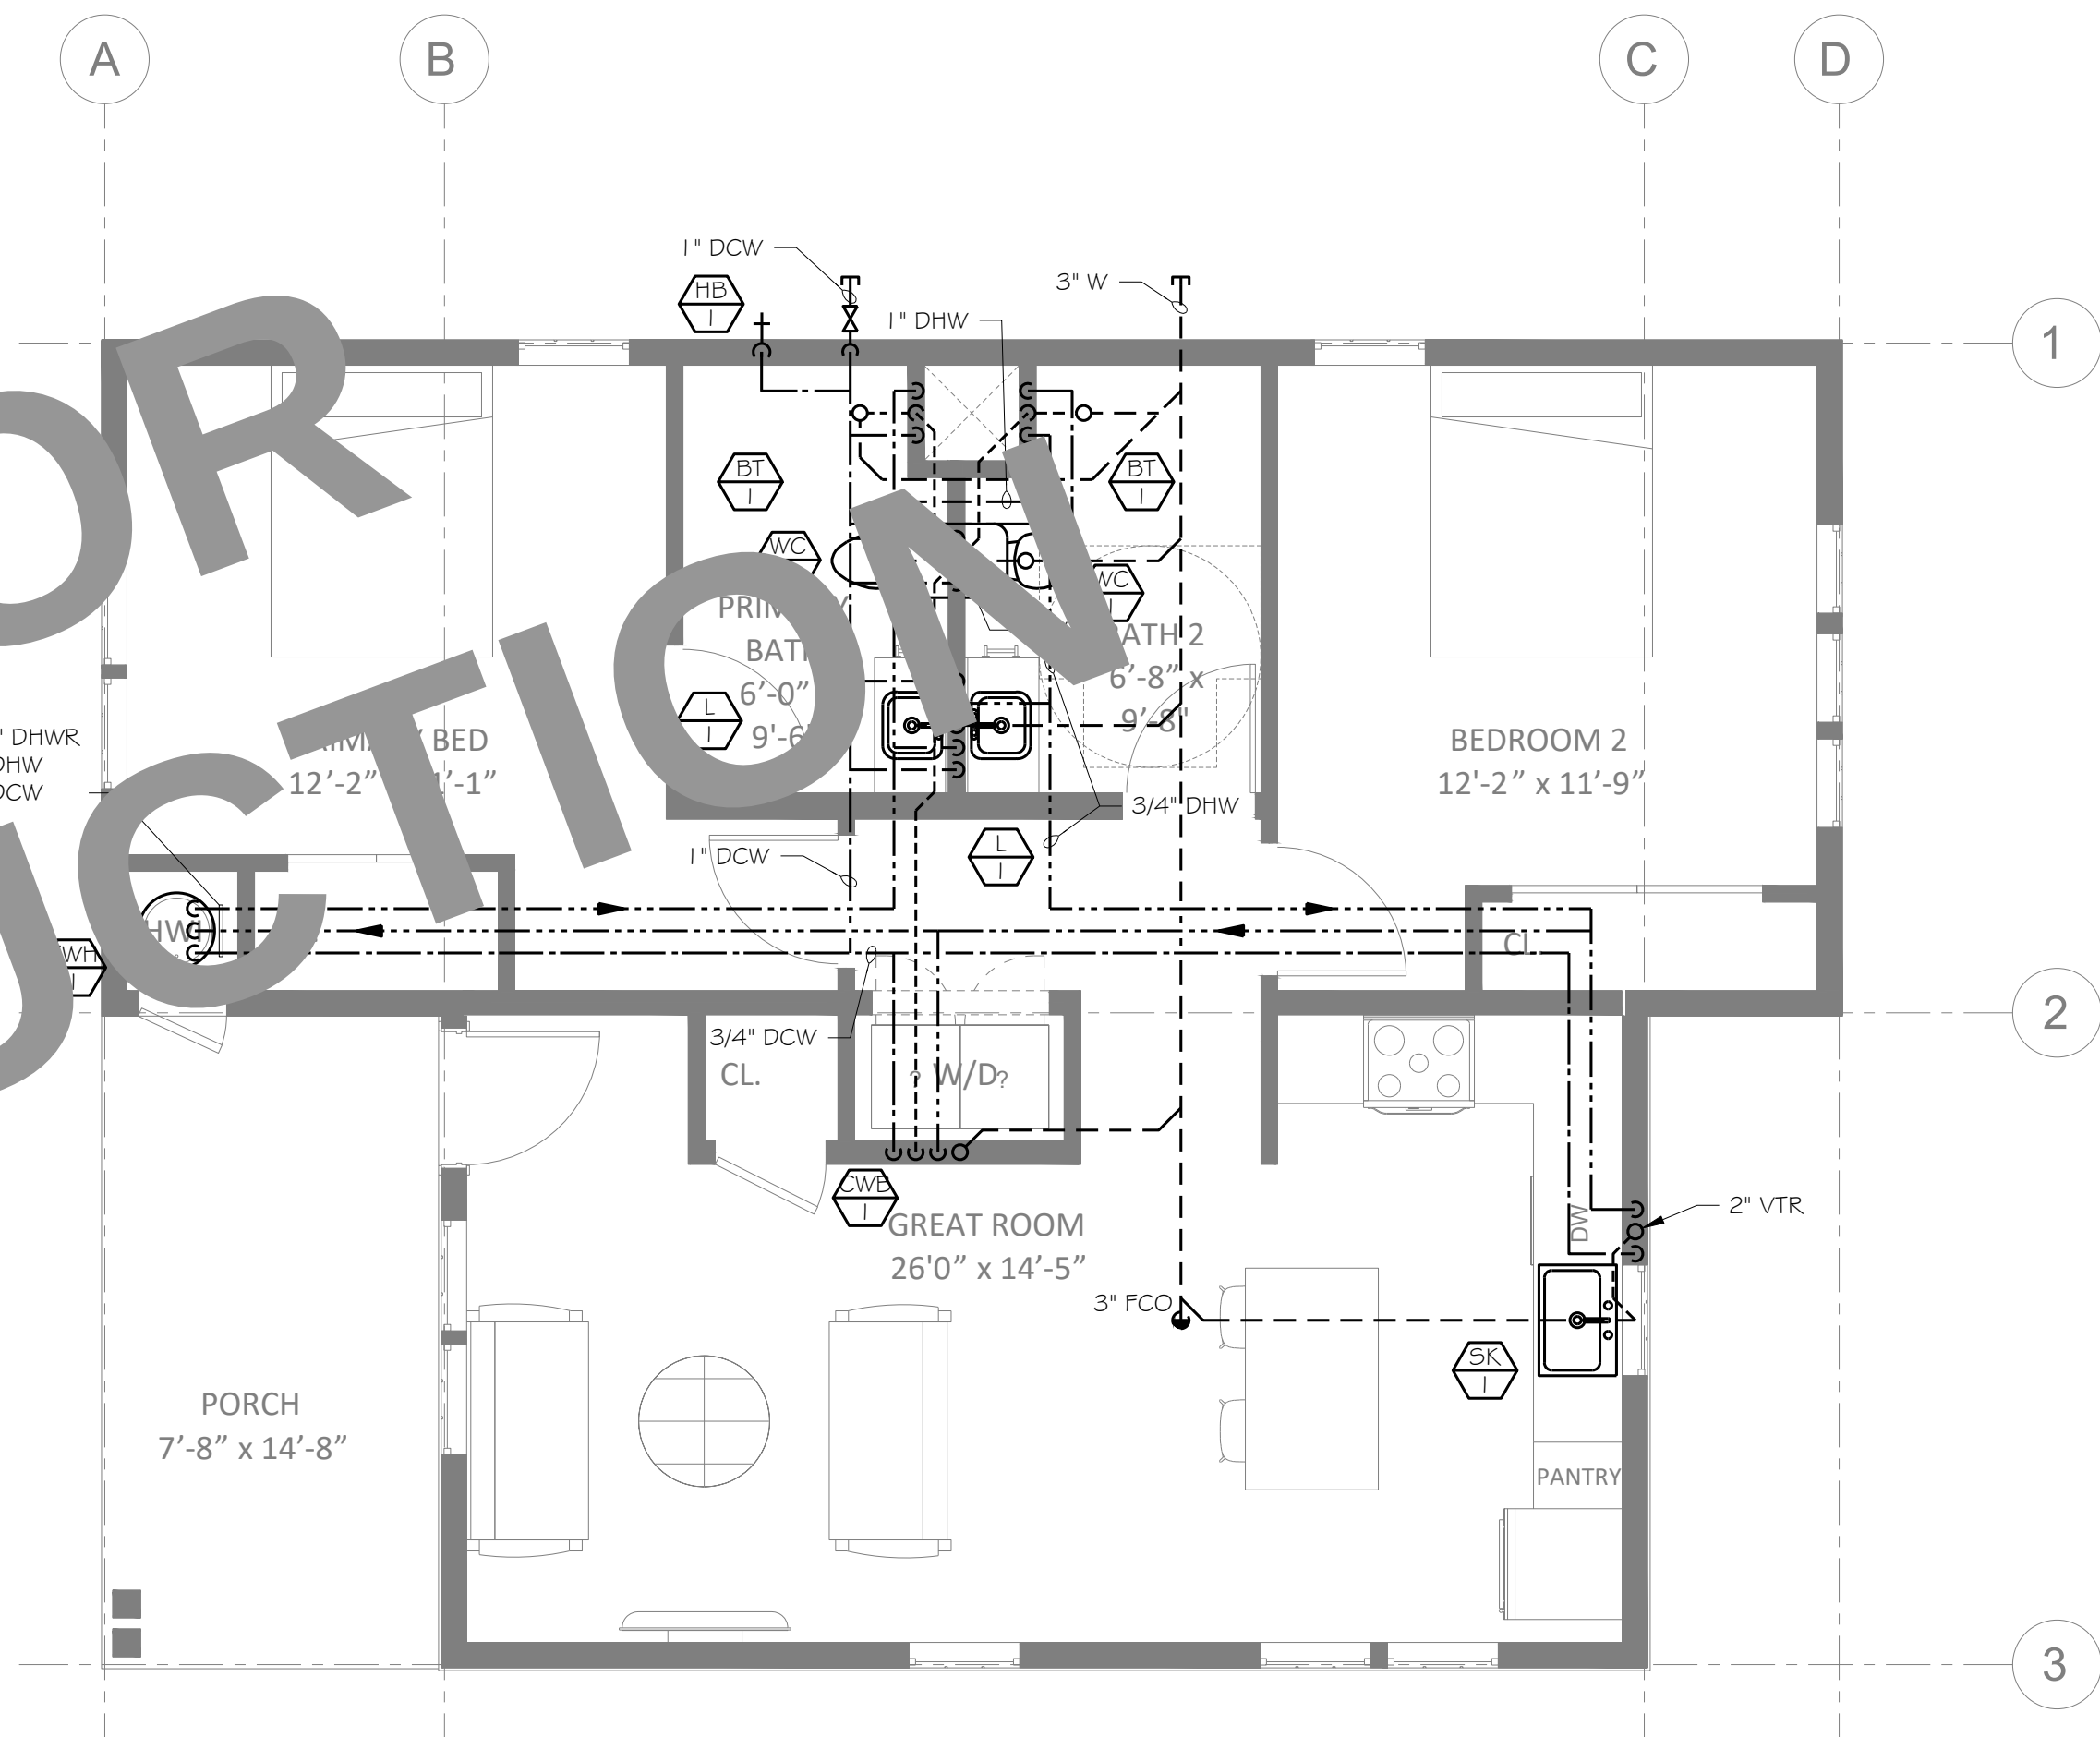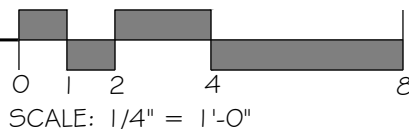

1 FLOOR PLAN - TWO BEDROOM - NEW PLUMBING
MP2.3 SCALE: 1/4" = 1'-0"

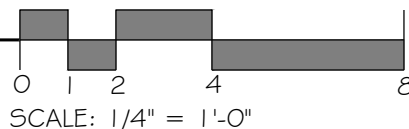

CERTIFICATE OF COMPLIANCE - RESIDENTIAL PERFORMANCE COMPLIANCE METHOD

Project Name: Type C Summit
Calculation Description: Title 24 Analysis
Calculation Date/Time: 2023-09-23T00:26:51+02:00
Input File Name: Type_C_Summit.rbd22x

CF1R-PRF-01-E
(Page 9 of 14)

01	02	03	04	05	06	07	08	09	10	11	12	13	14
Name	Type	Surface	Orientation	Azimuth	Width (ft)	Height (ft)	Mult.	Area (ft²)	U-factor	U-factor Source	SHGC	SHGC Source	Exterior Shading
Window 7	Window	Rear Wall	Back	180			1	10	0.28	NFRC	0.35	NFRC	Bug Screen
Window 8	Window	Rear Wall 2	Back	180			1	6	0.28	NFRC	0.35	NFRC	Bug Screen
Window 9	Window	Rear Wall 3	Back	180			1	6	0.28	NFRC	0.35	NFRC	Bug Screen
Window 10	Window	Rear Wall 4	Back	180			1	10	0.28	NFRC	0.35	NFRC	Bug Screen
Window 11	Window	Lateral 2 Wall 2	Right	270			1	6.25	0.28	NFRC	0.35	NFRC	Bug Screen
Window 12	Window	Lateral 2 Wall 2	Right	270			1	10	0.28	NFRC	0.35	NFRC	Bug Screen
Window 13	Window	Lateral 2 Wall 2	Right	270			1	10	0.28	NFRC	0.35	NFRC	Bug Screen
Window 14	Window	Lateral 2 Wall 2	Right	270			1	6.25	0.28	NFRC	0.35	NFRC	Bug Screen

01	02	03	04
Name	Side of Building	Area (ft²)	U-factor
Door	Lateral 1 Wall	20.25	0.5

01	02	03	04	05	06	07	08	09	10	11	12	13	14
Window	Depth	Dist Up	Left Extent	Right Extent	Flap Ht.	Depth	Top Up	Dist L	Bot Up	Depth	Top Up	Dist R	Bot Up
Window 3	0	0	0	0	0	7.67	0	4.58	0	0	0	0	0

Registration Number: 223-P01691468A-000-000-0000000-0000
CA Building Energy Efficiency Standards - 2022 Residential Compliance
Registration Date/Time: 2023-09-27 08:12:54
Report Version: 2022.0.000
Schema Version: rev 20220901
HERS Provider: CalCERTS Inc.
Report Generated: 2023-09-22 15:27:41

CERTIFICATE OF COMPLIANCE - RESIDENTIAL PERFORMANCE COMPLIANCE METHOD

Project Name: Type C Summit
Calculation Description: Title 24 Analysis
Calculation Date/Time: 2023-09-23T00:26:51+02:00
Input File Name: Type_C_Summit.rbd22x

CF1R-PRF-01-E
(Page 6 of 14)

01	02	03	04	05	06	07	08	09	10	11	12
DC System Size (kWdc)	Exception	Module Type	Array Type	Power Electronics	CFI	Azimuth (deg)	Tilt Input	Array Angle (deg)	Tilt: (x in 12)	Inverter Eff. (%)	Annual Solar Access (%)
2.05	NA	Standard (14-17%)	Fixed	none	true	150-270	n/a	n/a	<=7.12	96	98

REQUIRED SPECIAL FEATURES
The following are features that must be installed as condition for meeting the modeled energy performance for this computer analysis.

- Indoor air quality, balanced fan
- IAQ Ventilation System: as low as 0.375 W/CFM
- IAQ Ventilation System Heat Recovery: minimum 80 SRE and 83 ASRE
- IAQ Ventilation System: supply outside air inlet, filter, and H/ERV cores accessible per RACM Reference Manual
- IAQ Ventilation System: fault indicator display
- Window overhangs and/or fins
- Compact distribution system basic credit
- Recirculating with demand control, occupancy/motion sensor
- Northwest Energy Efficiency Alliance (NEEA) rated heat pump water heater, specific brand/model, or equivalent, must be installed

HERS FEATURE SUMMARY
The following is a summary of the features that must be field-verified by a certified HERS Rater as a condition for meeting the modeled energy performance for this computer analysis. Additional detail is provided in the building tables below. Registered CF2Rs and CF3Rs are required to be completed in the HERS Registry

- Indoor air quality ventilation
- Kitchen range hood
- Verified Refrigerant Charge
- Verified heat pump rated heating capacity

01	02	03	04	05	06	07
Project Name	Conditioned Floor Area (ft²)	Number of Dwelling Units	Number of Bedrooms	Number of Zones	Number of Ventilation Cooling Systems	Number of Water Heating Systems
Type C Summit	869.56	1	2	1	0	

Registration Number: 223-P01691468A-000-000-0000000-0000
CA Building Energy Efficiency Standards - 2022 Residential Compliance
Registration Date/Time: 2023-09-27 08:12:54
Report Version: 2022.0.000
Schema Version: rev 20220901
HERS Provider: CalCERTS Inc.
Report Generated: 2023-09-22 15:27:41

CERTIFICATE OF COMPLIANCE - RESIDENTIAL PERFORMANCE COMPLIANCE METHOD

Project Name: Type C Summit
Calculation Description: Title 24 Analysis
Calculation Date/Time: 2023-09-23T00:26:51+02:00
Input File Name: Type_C_Summit.rbd22x

CF1R-PRF-01-E
(Page 3 of 14)

Energy Use	Standard Design Source Energy (EDR1) (kBtu/ft²-yr)	Standard Design TDV Energy (EDR2) (kWh/ft²-yr)	Proposed Design Source Energy (EDR1) (kBtu/ft²-yr)	Proposed Design TDV Energy (EDR2) (kWh/ft²-yr)	Compliance Margin (EDR1)	Compliance Margin (EDR2)
Space Heating	19.3	129.79	9.44	102.47	9.86	27.32
Space Cooling	0.31	3.79	0.29	3.55	0.02	0.24
IAQ Ventilation	0.97	10.52	0.77	8.32	0.2	2.2
Water Heating	3.6	47.75	1.98	24.91	1.62	22.84
Self Utilization/Flexibility Credit				0		0
North Facing Efficiency Compliance Total	24.18	191.85	12.48	139.25	11.7	52.6
Space Heating	19.3	129.79	9.2	99.82	10.1	30.47
Space Cooling	0.31	3.79	0.31	4.16	0	-0.37
IAQ Ventilation	0.97	10.52	0.77	8.32	0.2	2.2
Water Heating	3.6	47.75	1.97	24.86	1.63	22.89
Self Utilization/Flexibility Credit				0		0
East Facing Efficiency Compliance Total	24.18	191.85	12.25	136.66	11.93	55.19

Registration Number: 223-P01691468A-000-000-0000000-0000
CA Building Energy Efficiency Standards - 2022 Residential Compliance
Registration Date/Time: 2023-09-27 08:12:54
Report Version: 2022.0.000
Schema Version: rev 20220901
HERS Provider: CalCERTS Inc.
Report Generated: 2023-09-22 15:27:41

CERTIFICATE OF COMPLIANCE - RESIDENTIAL PERFORMANCE COMPLIANCE METHOD

Project Name: Type C Summit
Calculation Description: Title 24 Analysis
Calculation Date/Time: 2023-09-23T00:26:51+02:00
Input File Name: Type_C_Summit.rbd22x

CF1R-PRF-01-E
(Page 8 of 14)

01	02	03	04	05	06	07	08	09	10	11
Name	Zone	Construction	Azimuth	Orientation	Area (ft²)	Skylight Area (ft²)	Roof Rise (x in 12)	Roof Reflectance	Roof Emissance	Cool Roof
Roof Rear	Undefined Zone	R-30 Roof No Attic	180	Back	40.06	0	8	0.1	0.85	No
Roof Rear 2	Undefined Zone	R-30 Roof No Attic	180	Back	177.68	0	8	0.1	0.85	No
Roof Rear 3	Undefined Zone	R-30 Roof No Attic	180	Back	55.43	0	8	0.1	0.85	No
Roof Rear 4	Undefined Zone	R-30 Roof No Attic	180	Back	60.35	0	8	0.1	0.85	No
Roof Rear 5	Undefined Zone	R-30 Roof No Attic	180	Back	144.92	0	8	0.1	0.85	No
Roof Front 3	Undefined Zone	R-30 Roof No Attic	0	Front	26.75	0	8	0.1	0.85	No

01	02	03	04	05	06	07	08	09	10	11	12	13	14
Name	Type	Surface	Orientation	Azimuth	Width (ft)	Height (ft)	Mult.	Area (ft²)	U-factor	U-factor Source	SHGC	SHGC Source	Exterior Shading
Window	Window	Front Wall	Front	0			1	25	0.28	NFRC	0.35	NFRC	Bug Screen
Window 2	Window	Front Wall	Front	0			1	12.5	0.28	NFRC	0.35	NFRC	Bug Screen
Window_Door	Window	Front Wall	Front	0			1	44.96	0.28	NFRC	0.35	NFRC	Bug Screen
Window 3	Window	Lateral 1 Wall	Left	90	5	4	1	20	0.28	NFRC	0.35	NFRC	Bug Screen
Window 4	Window	Lateral 1 Wall	Right	270			1	6.25	0.28	NFRC	0.35	NFRC	Bug Screen
Window 5	Window	Lateral 2 Wall 2	Right	270			1	10	0.28	NFRC	0.35	NFRC	Bug Screen
Window 6	Window	Lateral 1 Wall 2	Left	90			1	20	0.28	NFRC	0.35	NFRC	Bug Screen

Registration Number: 223-P01691468A-000-000-0000000-0000
CA Building Energy Efficiency Standards - 2022 Residential Compliance
Registration Date/Time: 2023-09-27 08:12:54
Report Version: 2022.0.000
Schema Version: rev 20220901
HERS Provider: CalCERTS Inc.
Report Generated: 2023-09-22 15:27:41

CERTIFICATE OF COMPLIANCE - RESIDENTIAL PERFORMANCE COMPLIANCE METHOD

Project Name: Type C Summit
Calculation Description: Title 24 Analysis
Calculation Date/Time: 2023-09-23T00:26:51+02:00
Input File Name: Type_C_Summit.rbd22x

CF1R-PRF-01-E
(Page 5 of 14)

Energy Use Intensity	Standard Design (kBtu/ft²-yr)	Proposed Design (kBtu/ft²-yr)	Compliance Margin (kBtu/ft²-yr)	Margin Percentage
North Facing				
Gross EU1				28.71
Net EU2	27.39	15.77	11.62	42.42
East Facing				
Gross EU1	40.48	28.5	11.98	29.59
Net EU2	27.39	15.41	11.98	43.75
South Facing				
Gross EU1	40.48	28.18	12.3	30.39
Net EU2	27.39	15.02	12.37	44.91
West Facing				
Gross EU1		1.6	11.88	29.35
Net EU2	27.39	15.51	11.88	43.37

Notes:
1. Gross EU1 includes efficiency and demand response measures such as plug-loadable (PL) system and batteries.
2. Net EU2 Energy Use Total (including PV) / Total Building Area.
Registration Number: 223-P01691468A-000-000-0000000-0000
CA Building Energy Efficiency Standards - 2022 Residential Compliance
Registration Date/Time: 2023-09-27 08:12:54
Report Version: 2022.0.000
Schema Version: rev 20220901
HERS Provider: CalCERTS Inc.
Report Generated: 2023-09-22 15:27:41

CERTIFICATE OF COMPLIANCE - RESIDENTIAL PERFORMANCE COMPLIANCE METHOD

Project Name: Type C Summit
Calculation Description: Title 24 Analysis
Calculation Date/Time: 2023-09-23T00:26:51+02:00
Input File Name: Type_C_Summit.rbd22x

CF1R-PRF-01-E
(Page 2 of 14)

Energy Design Ratings	Energy Design Ratings			Compliance Margins		
	Source Energy (EDR1)	Efficiency ¹ EDR (EDR2efficiency)	Total ² EDR (EDR2total)	Source Energy (EDR1)	Efficiency ¹ EDR (EDR2efficiency)	Total ² EDR (EDR2total)
	Standard Design	46.8	56.2	47.6		
North Facing	29.9	40.8	37.3	16.9	15.4	10.3
East Facing	29.6	40	36.8	17.2	16.2	10.8
South Facing	29.1	39.1	36.2	17.7	17.1	11.4
West Facing	29.5	40	36.7	17.3	16.2	10.9
RESULT: PASS						
¹ Efficiency EDR includes improvements like a better building envelope and more efficient equipment.						
² Total EDR includes efficiency and demand response measures such as plug-loadable (PL) system and batteries.						
Building complies when source energy, efficiency and total compliance margins are greater than or equal to zero and unmet load hour limits are not exceeded						
- Standard Design PV Capacity: 2.05 kWdc - Proposed PV Capacity Scaling: North (2.05 kWdc) East (2.05 kWdc) West (2.05 kWdc)						

Registration Number: 223-P01691468A-000-000-0000000-0000
CA Building Energy Efficiency Standards - 2022 Residential Compliance
Registration Date/Time: 2023-09-27 08:12:54
Report Version: 2022.0.000
Schema Version: rev 20220901
HERS Provider: CalCERTS Inc.
Report Generated: 2023-09-22 15:27:41

CERTIFICATE OF COMPLIANCE - RESIDENTIAL PERFORMANCE COMPLIANCE METHOD

Project Name: Type C Summit
Calculation Description: Title 24 Analysis
Calculation Date/Time: 2023-09-23T00:26:51+02:00
Input File Name: Type_C_Summit.rbd22x

CF1R-PRF-01-E
(Page 7 of 14)

01	02	03	04	05	06	07
Zone Name	Zone Type	HVAC System Name	Zone Floor Area (ft²)	Avg. Ceiling Height	Water Heating System 1	Status
Undefined Zone	Conditioned	Undefined System1	869.56	8	DHW Sys 1	New

01	02	03	04	05	06	07	08
Name	Zone	Construction	Azimuth	Orientation	Gross Area (ft²)	Window and Door Area (ft²)	TIR (deg)
Front Wall	Undefined Zone	R-21 Wall	0	Front	208.5	82.46	90
Lateral 1 Wall	Undefined Zone	R-21 Wall	90	Left	187.68	40.25	90
Lateral 2 Wall	Undefined Zone	R-21 Wall	270	Right	187.13	16.25	90
Front Wall 2	Undefined Zone	R-21 Wall	0	Front	33.22	0	90
Lateral 1 Wall 2	Undefined Zone	R-21 Wall	90	Left	178.69	20	90
Rear Wall	Undefined Zone	R-21 Wall	180	Back	97.38	10	90
Rear Wall 2	Undefined Zone	R-21 Wall	180	Back	40.67	6	90
Rear Wall 3	Undefined Zone	R-21 Wall	180	Back	40.67	6	90
Rear Wall 4	Undefined Zone	R-21 Wall	180	Back	97.33	10	90
Lateral 2 Wall 2	Undefined Zone	R-21 Wall	270	Right	146.05	32.5	90
Front Wall 3	Undefined Zone	R-21 Wall	0	Front	30.67	0	90

01	02	03	04	05	06	07	08	09	10	11
Name	Zone	Construction	Azimuth	Orientation	Area (ft²)	Skylight Area (ft²)	Roof Rise (x in 12)	Roof Reflectance	Roof Emissance	Cool Roof
Roof Front	Undefined Zone	R-30 Roof No Attic	0	Front	350.59	0	8	0.1	0.85	No
Roof Front 2	Undefined Zone	R-30 Roof No Attic	0	Front	13.78	0	8	0.1	0.85	No

Registration Number: 223-P01691468A-000-000-0000000-0000
CA Building Energy Efficiency Standards - 2022 Residential Compliance
Registration Date/Time: 2023-09-27 08:12:54
Report Version: 2022.0.000
Schema Version: rev 20220901
HERS Provider: CalCERTS Inc.
Report Generated: 2023-09-22 15:27:41

CERTIFICATE OF COMPLIANCE - RESIDENTIAL PERFORMANCE COMPLIANCE METHOD

Project Name: Type C Summit
Calculation Description: Title 24 Analysis
Calculation Date/Time: 2023-09-23T00:26:51+02:00
Input File Name: Type_C_Summit.rbd22x

CF1R-PRF-01-E
(Page 4 of 14)

Energy Use	Standard Design Source Energy (EDR1) (kBtu/ft²-yr)	Standard Design TDV Energy (EDR2) (kWh/ft²-yr)	Proposed Design Source Energy (EDR1) (kBtu/ft²-yr)	Proposed Design TDV Energy (EDR2) (kWh/ft²-yr)	Compliance Margin (EDR1)	Compliance Margin (EDR2)
Space Heating	19.3	129.79	8.84	96.33	10.46	33.46
Space Cooling	0.31	3.79	0.32	4.13	-0.01	-0.34
IAQ Ventilation	0.97	10.52	0.77	8.32	0.2	2.2
Water Heating	3.6	47.75	1.97	24.85	1.63	22.9
Self Utilization/Flexibility Credit				0		0
South Facing Efficiency Compliance Total	24.18	191.85	11.9	133.63	12.28	58.22
Space Heating	19.3	129.79	9.07	98.7	10.23	31.09
Space Cooling	0.31	3.79	0.4	4.68	-0.09	-0.89
IAQ Ventilation	0.97	10.52	0.77	8.32	0.2	2.2
Water Heating	3.6	47.75	1.97	24.86	1.63	22.89
Self Utilization/Flexibility Credit				0		0
West Facing Efficiency Compliance Total	24.18	191.85	12.21	136.56	11.97	55.29

Registration Number: 223-P01691468A-000-000-0000000-0000
CA Building Energy Efficiency Standards - 2022 Residential Compliance
Registration Date/Time: 2023-09-27 08:12:54
Report Version: 2022.0.000
Schema Version: rev 20220901
HERS Provider: CalCERTS Inc.
Report Generated: 2023-09-22 15:27:41

CERTIFICATE OF COMPLIANCE - RESIDENTIAL PERFORMANCE COMPLIANCE METHOD

</



ZAL
ENGINEERING
MECHANICAL CONSULTANTS
99 PACIFIC ST, STE 375G
MONTEREY, CA 93940
TELEPHONE (831) 641-7739
JOB NO. 23020.00

PLUMAS COUNTY
PRE-DESIGNED ADU
BUELLTON, CALIFORNIA

T24 FORMS
TYPE C
SUMMIT

NO.	DESCRIPTION	DATE
1		
2		
3		
4		

ENGINEER BY:

DRAWN BY:

CHECKED BY:

SHEET NUMBER

T24.18

SHEET OF
THE USE OF THESE PLANS AND SPECIFICATIONS IS RESTRICTED TO THE ORIGINAL SITE FOR WHICH THEY WERE PREPARED, AND PUBLICATION THEREOF IS EXPRESSLY LIMITED TO SUCH USE. RE-USE, REPRODUCTION, OR PUBLICATION BY ANY METHOD IN WHOLE OR IN PART IS PROHIBITED. TITLE TO THE PLANS AND SPECIFICATIONS REMAINS WITH THE ENGINEER AND VISUAL CONTACT WITH THEM CONSTITUTES PRIMA FACIE EVIDENCE OF THE ACCEPTANCE OF THESE RESTRICTIONS.

CERTIFICATE OF COMPLIANCE - RESIDENTIAL PERFORMANCE COMPLIANCE METHOD
Project Name: Type C Summit
Calculation Description: Title 24 Analysis

Calculation Date/Time: 2023-09-23T00:26:51+02:00
Input File Name: Type_C_Summit.rbd22x

CF1R-PRF-01-E
(Page 12 of 14)

WATER HEATING - COMPACT DISTRIBUTION												
01	02	03	04	05	06	07						
Dwelling Unit Type	Water Heating System Name	Master Bath distance of furthest fixture to Water Heater (ft)	Kitchen distance of furthest fixture to Water Heater (ft)	Furthest Third furthest fixture to Water Heater (ft)	Compactness Factor	HERS Verification						
Dwelling	DHW Sys 1	n/a	n/a	n/a	0.7	n/a						

WATER HEATING - HERS VERIFICATION						
01	02	03	04	05	06	07
Name	Pipe Insulation	Parallel Piping	Compact Distribution	Compact Distribution Type	Recirculation Control	Shower Drain Water Heat Recovery
DHW Sys 1 - 1/1	Not Required	Not Required	Not Required	Basic	Not Required	Not Required

SPACE CONDITIONING SYSTEMS								
01	02	03	04	05	06	07	08	09
Name	System Type	Heating Unit Name	Heating Equipment Count	Cooling Unit Name	Cooling Equipment Count	Fan Name	Distribution Name	Required Thermostat Type
Undefined System1	Heat pump - heating/cooling	Heat Pump System 1	1	Heat Pump System 1	1	n/a	n/a	Setback

HVAC - HEAT PUMPS												
01	02	03	04	05	06	07	08	09	10	11	12	13
Name	System Type	Number of Units	Heating Efficiency Type	Cap 47	Cap 17	Efficiency Type	EER / SEER2	EER / CEER	Zonally Controlled	Compressor Type	HERS Verification	
Heat Pump System 1	Ductless MiniSplit HP	1	HSPF2	10	30600	21000	EER2SEER2	20	13.6	Not Zonal	Single Speed	Heat Pump System 1-hers-Hizump

Registration Number: 223-P01691486A-000-000-0000000-0000
CA Building Energy Efficiency Standards - 2022 Residential Compliance

Registration Date/Time: 2023-09-27 08:12:54
Report Version: 2022.0.000
Schema Version: rev 20220901

HERS Provider: CalCERTS, Inc.
Report Generated: 2023-09-22 15:27:41

CERTIFICATE OF COMPLIANCE - RESIDENTIAL PERFORMANCE COMPLIANCE METHOD
Project Name: Type C Summit
Calculation Description: Title 24 Analysis

Calculation Date/Time: 2023-09-23T00:26:51+02:00
Input File Name: Type_C_Summit.rbd22x

CF1R-PRF-01-E
(Page 11 of 14)

BUILDING ENVELOPE - HERS VERIFICATION				
01	02	03	04	05
Quality Insulation Installation (QII)	High R-value Spray Foam Insulation	Building Envelope Air Leakage	CFM50	CFM50
Not Required	Not Required	N/A	n/a	n/a

WATER HEATING SYSTEMS								
01	02	03	04	05	06	07	08	09
Name	System Type	Distribution Type	Water Heater Name	Number of Units	Solar Heating System	Compact Distribution	HERS Verification	Water Heater Name (#)
DHW Sys 1	Domestic Hot Water (DHW)	Demand Recirculation Sensor Controls	DHW Heater 1	1	n/a	Basic	n/a	DHW Heater 1 (1)

WATER HEATERS - NEEA HEAT PUMP							
01	02	03	04	05	06	07	08
Name	# of Units	Tank Vol. (gal)	NEEA Heat Pump Brand	NEEA Heat Pump Model	Tank Location	Duct Inlet Air Source	Duct Outlet Air Source
DHW Heater 1	1	40	Rheem	RheemXE40T10H22U0	Undefined Zone	Undefined Zone	Undefined Zone

RECRULATION LOOPS				
01	02	03	04	05
Water Heating System Name	Number of Recirculation Loops	Loop Insulation Thickness (in)	Recirculation Loop Location	Recirculation Pump Power (W)
DHW Sys 1	1	1.5	Conditioned	0

Registration Number: 223-P01691486A-000-000-0000000-0000
CA Building Energy Efficiency Standards - 2022 Residential Compliance

Registration Date/Time: 2023-09-27 08:12:54
Report Version: 2022.0.000
Schema Version: rev 20220901

HERS Provider: CalCERTS, Inc.
Report Generated: 2023-09-22 15:27:41

CERTIFICATE OF COMPLIANCE - RESIDENTIAL PERFORMANCE COMPLIANCE METHOD
Project Name: Type C Summit
Calculation Description: Title 24 Analysis

Calculation Date/Time: 2023-09-23T00:26:51+02:00
Input File Name: Type_C_Summit.rbd22x

CF1R-PRF-01-E
(Page 10 of 14)

SLAB FLOORS							
01	02	03	04	05	06	07	08
Name	Zone	Area (ft ²)	Perimeter (ft)	Edge Insul. R-value and Depth	Edge Insul. R-value and Depth	Carpeted Fraction	Heated
Slab-on-Grade	Undefined Zone	350.59	54.33	none	0	80%	No
Slab-on-Grade 2	Undefined Zone	53.84	0.1	none	0	80%	No
Slab-on-Grade 3	Undefined Zone	177.68	27.58	none	0	80%	No
Slab-on-Grade 4	Undefined Zone	55.43	5.08	none	0	80%	No
Slab-on-Grade 5	Undefined Zone	60.35	5.08	none	0	80%	No
Slab-on-Grade 6	Undefined Zone	173.67	30.08	none	0	80%	No

OPAQUE SURFACE CONSTRUCTIONS							
01	02	03	04	05	06	07	08
Construction Name	Surface Type	Construction Type	Framing	Total Cavity R-value	Interior / Exterior Continuous R-value	U-factor	Assembly Layers
R-21 Wall	Exterior Walls	Wood Framed Wall	2x6 @ 16 in. O. C.	R-21	5 / None	0.048	Inside Finish: Gypsum Board Sheathing / Insulation: R-5 Sheathing Cavity / Frame: R-21 / 2x6 Exterior Finish: 3 Coat Stucco
R-30 Roof No Attic	Cathedral Ceilings	Wood Framed Ceiling	2x12 @ 16 in. O. C.	R-30	None / None	0.036	Roofing: Light Roof (Asphalt Shingle) Roof Deck: Wood Siding/sheathing/decking Cavity / Frame: R-30 / 2x12 Inside Finish: Gypsum Board

Registration Number: 223-P01691486A-000-000-0000000-0000
CA Building Energy Efficiency Standards - 2022 Residential Compliance

Registration Date/Time: 2023-09-27 08:12:54
Report Version: 2022.0.000
Schema Version: rev 20220901

HERS Provider: CalCERTS, Inc.
Report Generated: 2023-09-22 15:27:41

CERTIFICATE OF COMPLIANCE - RESIDENTIAL PERFORMANCE COMPLIANCE METHOD
Project Name: Type C Summit
Calculation Description: Title 24 Analysis

Calculation Date/Time: 2023-09-23T00:26:51+02:00
Input File Name: Type_C_Summit.rbd22x

CF1R-PRF-01-E
(Page 14 of 14)

DOCUMENTATION AUTHOR'S DECLARATION STATEMENT
I, I certify that this Certificate of Compliance documentation is accurate and complete.
Documentation Author Name: Jaime Zaldivar
Company: ZAL Engineering
Address: 99 Pacific St, Ste 375G
City/State/Zip: Monterey, CA 93940

Document Author Signature: [Signature]
Date: 2023-09-27 08:12:54
City/State/Zip: Monterey, CA 93940
Phone: 831-641-7739

REGISTERABLE PERSON'S DECLARATION STATEMENT
I certify that the information provided in this Certificate of Compliance is true and accurate, and that I am eligible under the provisions of the Business and Professions Code to accept responsibility for the building design identified on this Certificate of Compliance.
I certify that the energy efficiency features identified on this Certificate of Compliance conform to the requirements of Title 24, Part 6 of the California Code of Regulations, and that the energy efficiency features identified on this Certificate of Compliance are consistent with the information provided in the applicable compliance documents, work orders, plans, specifications, and other documents submitted to the enforcement agency for approval with this building permit application.
Signature: Jaime Zaldivar
Company: ZAL Engineering
Address: 99 Pacific St, Ste 375G
City/State/Zip: Monterey, CA 93940

Signature: [Signature]
Date: 2023-09-27 08:12:54
City/State/Zip: Monterey, CA 93940
Phone: 831-641-7739

signed by CalCERTS, Inc. on behalf of the Design Provider responsibility.

signature is provided in order to secure the content of this registered document, and in no way implies accuracy of the information.

QR Code

Easy to Verify at CalCERTS.com

Registration Number: 223-P01691486A-000-000-0000000-0000
CA Building Energy Efficiency Standards - 2022 Residential Compliance

Registration Date/Time: 2023-09-27 08:12:54
Report Version: 2022.0.000
Schema Version: rev 20220901

HERS Provider: CalCERTS, Inc.
Report Generated: 2023-09-22 15:27:41

CERTIFICATE OF COMPLIANCE - RESIDENTIAL PERFORMANCE COMPLIANCE METHOD
Project Name: Type C Summit
Calculation Description: Title 24 Analysis

Calculation Date/Time: 2023-09-23T00:26:51+02:00
Input File Name: Type_C_Summit.rbd22x

CF1R-PRF-01-E
(Page 13 of 14)

HVAC HEAT PUMPS - HERS VERIFICATION								
01	02	03	04	05	06	07	08	09
Name	Verified EER/SEER2	Verified EER/SEER2	Verified EER/SEER2	Verified EER/SEER2	Verified Refrigerant Charge	Verified HSPF/HSPF2	Verified Heating Cap 47	Verified Heating Cap 17
1-hers-Hizump	Not Required	Not Required	Not Required	Not Required	Yes	No	Yes	Yes

INDOOR AIR QUALITY - HERS VERIFICATION								
01	02	03	04	05	06	07	08	09
Dwelling Unit Type	Airflow (CFM)	Fan Efficacy (W/CFM)	IAQ Fan Type	Includes Heat/Energy Recovery?	IAQ Recovery Effectiveness - SRE	Includes Fault Indicator Display?	HERS Verification	Status
Sfam IAQVentrpt 1-1	80	0.375	Balanced	Yes	83	No	Yes	

Registration Number: 223-P01691486A-000-000-0000000-0000
CA Building Energy Efficiency Standards - 2022 Residential Compliance

Registration Date/Time: 2023-09-27 08:12:54
Report Version: 2022.0.000
Schema Version: rev 20220901

HERS Provider: CalCERTS, Inc.
Report Generated: 2023-09-22 15:27:41

CERTIFICATE OF COMPLIANCE - RESIDENTIAL PERFORMANCE COMPLIANCE METHOD

Project Name: Type C Lakeside

Calculation Description: Title 24 Analysis

Calculation Date/Time: 2023-09-23T00:15:01+02:00

Input File Name: Type_C_Lakeside.rbd22x

CF1R-PRF-01-E

(Page 9 of 14)

FENESTRATION / GLAZING

01	02	03	04	05	06	07	08	09	10	11	12	13	14
Name	Type	Surface	Orientation	Azimuth	Width (ft)	Height (ft)	Mult.	Area (ft²)	U-factor	U-factor Source	SHGC	SHGC Source	Exterior Shading
Window 8	Window	Lateral 1 Wall 2	Left	90			1	10	0.28	NFRC	0.35	NFRC	Bug Screen
Window 9	Window	Lateral 1 Wall 2	Left	90			1	10	0.28	NFRC	0.35	NFRC	Bug Screen
Window 10	Window	Rear Wall	Back	180			1	10	0.28	NFRC	0.35	NFRC	Bug Screen
Window 11	Window	Rear Wall 2	Back	180			1	6	0.28	NFRC	0.35	NFRC	Bug Screen
Window 12	Window	Rear Wall 3	Back	180			1	6	0.28	NFRC	0.35	NFRC	Bug Screen
Window 13	Window	Rear Wall 4	Back	180			1	10	0.28	NFRC	0.35	NFRC	Bug Screen
Window 14	Window	Lateral 2 Wall 2	Right	270			1	10	0.28	NFRC	0.35	NFRC	Bug Screen
Window 15	Window	Lateral 2 Wall 2	Right	270			1	10	0.28	NFRC	0.35	NFRC	Bug Screen

OPAQUE DOORS

01	02	03	04
Name	Side of Building	Area (ft²)	U-factor
Door	Lateral 1 Wall	20.25	0.5

OVERHANGS AND FINS

01	02	03	04	05	06	07	08	09	10	11	12	13	14
Window	Depth	Dist Up	Left Extent	Right Extent	Flap Ht.	Depth	Top Up	Dist L	Bot Up	Depth	Top Up	Dist R	Bot Up
Window 4	0	0	0	0	0	7.67	0	9.92	0	0	0	0	0
Window 5	0	0	0	0	0	7.67	0	4.58	0	0	0	0	0

Registration Number: 223-P01691464A-000-000-0000000-0000

CA Building Energy Efficiency Standards - 2022 Residential Compliance

Registration Date/Time: 2023-09-27 08:11:55

Report Version: 2022.0.000

Schema Version: rev 20220901

HERS Provider: CalCERTS, Inc.

Report Generated: 2023-09-22 15:15:44

CERTIFICATE OF COMPLIANCE - RESIDENTIAL PERFORMANCE COMPLIANCE METHOD

Project Name: Type C Lakeside

Calculation Description: Title 24 Analysis

Calculation Date/Time: 2023-09-23T00:15:01+02:00

Input File Name: Type_C_Lakeside.rbd22x

CF1R-PRF-01-E

(Page 6 of 14)

REQUIRED PV SYSTEMS

01	02	03	04	05	06	07	08	09	10	11	12
DC System Size (kWdc)	Exception	Module Type	Array Type	Power Electronics	CFI	Orientation (deg)	Tilt Input	Array Angle (deg)	Tilt: x (in 12)	Inverter Eff. (%)	Dist R
2.04	NA	Standard (14-17%)	Fixed	none	true	150-270	n/a	n/a	<=7.12	96	98

REQUIRED SPECIAL FEATURES

The following are features that must be installed as condition for meeting the modeled energy performance for this computer analysis.

- Indoor air quality, balanced fan
- IAQ Ventilation System: as low as 0.25 W/GPM
- IAQ Ventilation System Heat Recovery: minimum 80 SRE and 83 ASRE
- IAQ Ventilation System: supply outside air inlet, filter, and H/ERV cores accessible per RACM Reference Manual
- IAQ Ventilation System: fault indicator display
- Window overhangs and/or fins
- Compact distribution system basic credit
- Recirculating with demand control, occupancy/motion sensor

HERS FEATURE SUMMARY

The following is a summary of the features that must be field-verified by a certified HERS Rater as a condition for meeting the modeled energy performance for this computer analysis. Additional detail is provided in the building tables below. Registered CF2Rs and CF3Rs are required to be completed in the HERS Registry

- Indoor air quality ventilation
- Kitchen range hood
- Verified Refrigerant Charge
- Verified heat pump rated heating capacity

BUILDING - FEATURES INFORMATION

01	02	03	04	05	06	07
Project Name	Conditioned Floor Area (ft²)	Number of Dwelling Units	Number of Bedrooms	Number of Zones	Number of Ventilation Cooling Systems	Number of Water Heating Systems
Type C Lakeside	869.56	1	2	1	0	1

Registration Number: 223-P01691464A-000-000-0000000-0000

CA Building Energy Efficiency Standards - 2022 Residential Compliance

Registration Date/Time: 2023-09-27 08:11:55

Report Version: 2022.0.000

Schema Version: rev 20220901

HERS Provider: CalCERTS, Inc.

Report Generated: 2023-09-22 15:15:44

CERTIFICATE OF COMPLIANCE - RESIDENTIAL PERFORMANCE COMPLIANCE METHOD

Project Name: Type C Lakeside

Calculation Description: Title 24 Analysis

Calculation Date/Time: 2023-09-23T00:15:01+02:00

Input File Name: Type_C_Lakeside.rbd22x

CF1R-PRF-01-E

(Page 3 of 14)

ENERGY USE SUMMARY

Energy Use	Standard Design Source Energy (EDR1) (kBtu/ft²-yr)	Standard Design TDV Energy (EDR2) (kWh/ft²-yr)	Proposed Design Source Energy (EDR1) (kBtu/ft²-yr)	Proposed Design TDV Energy (EDR2) (kWh/ft²-yr)	Compliance Margin (EDR1)	Compliance Margin (EDR2)
Space Heating	19.39	130.3	7.43	78.03	11.96	52.27
Space Cooling	0.27	3.08	0.39	4.75	-0.12	-1.67
IAQ Ventilation	0.97	10.52	0.51	5.55	0.46	4.97
Water Heating	3.6	47.76	11.21	72.04	-7.61	-24.28
Self Utilization/Flexibility Credit				0		0
North Facing Efficiency Compliance Total	24.23	191.66	19.54	160.37	4.69	31.29
Space Heating	19.39	130.3	7.43	78.03	12.09	53.43
Space Cooling	0.27	3.08	0.39	4.42	-0.1	-1.34
IAQ Ventilation	0.97	10.52	0.51	5.55	0.46	4.97
Water Heating	3.6	47.76	11.21	72.04	-7.61	-24.28
Self Utilization/Flexibility Credit				0		0
East Facing Efficiency Compliance Total	24.23	191.66	19.39	158.88	4.84	32.78

Registration Number: 223-P01691464A-000-000-0000000-0000

CA Building Energy Efficiency Standards - 2022 Residential Compliance

Registration Date/Time: 2023-09-27 08:11:55

Report Version: 2022.0.000

Schema Version: rev 20220901

HERS Provider: CalCERTS, Inc.

Report Generated: 2023-09-22 15:15:44

CERTIFICATE OF COMPLIANCE - RESIDENTIAL PERFORMANCE COMPLIANCE METHOD

Project Name: Type C Lakeside

Calculation Description: Title 24 Analysis

Calculation Date/Time: 2023-09-23T00:15:01+02:00

Input File Name: Type_C_Lakeside.rbd22x

CF1R-PRF-01-E

(Page 8 of 14)

OPAQUE SURFACES - CATHEDRAL CEILINGS

01	02	03	04	05	06	07	08	09	10	11
Name	Zone	Construction	Azimuth	Orientation	Area (ft²)	Skylight Area (ft²)	Roof Rise (x in 12)	Roof Reflectance	Roof Emittance	Cool Roof
Roof Rear	Undefined Zone	R-30 Roof No Attic	180	Back	40.06	0	8	0.1	0.85	No
Roof Rear 2	Undefined Zone	R-30 Roof No Attic	180	Back	177.68	0	8	0.1	0.85	No
Roof Rear 3	Undefined Zone	R-30 Roof No Attic	180	Back	55.43	0	8	0.1	0.85	No
Roof Rear 4	Undefined Zone	R-30 Roof No Attic	180	Back	60.35	0	8	0.1	0.85	No
Roof Rear 5	Undefined Zone	R-30 Roof No Attic	180	Back	144.92	0	8	0.1	0.85	No
Roof Front 3	Undefined Zone	R-30 Roof No Attic	0	Front	26.75	0	8	0.1	0.85	No

FENESTRATION / GLAZING

01	02	03	04	05	06	07	08	09	10	11	12	13	14
Name	Type	Surface	Orientation	Azimuth	Width (ft)	Height (ft)	Mult.	Area (ft²)	U-factor	U-factor Source	SHGC	SHGC Source	Exterior Shading
Window	Window	Front Wall	Front	0			1	10	0.28	NFRC	0.35	NFRC	Bug Screen
Window 2	Window	Front Wall	Front	0			1	10	0.28	NFRC	0.35	NFRC	Bug Screen
Window 3	Window	Front Wall	Front	0			1	10	0.28	NFRC	0.35	NFRC	Bug Screen
Window 4	Window	Lateral 1 Wall	Left	90	2.5	4	1	10	0.28	NFRC	0.35	NFRC	Bug Screen
Window 5	Window	Lateral 1 Wall	Left	90	2.5	4	1	10	0.28	NFRC	0.35	NFRC	Bug Screen
Window 6	Window	Lateral 2 Wall	Right	270			1	7.5	0.28	NFRC	0.35	NFRC	Bug Screen
Window 7	Window	Lateral 2 Wall	Right	270			1	7.5	0.28	NFRC	0.35	NFRC	Bug Screen

Registration Number: 223-P01691464A-000-000-0000000-0000

CA Building Energy Efficiency Standards - 2022 Residential Compliance

Registration Date/Time: 2023-09-27 08:11:55

Report Version: 2022.0.000

Schema Version: rev 20220901

HERS Provider: CalCERTS, Inc.

Report Generated: 2023-09-22 15:15:44

CERTIFICATE OF COMPLIANCE - RESIDENTIAL PERFORMANCE COMPLIANCE METHOD

Project Name: Type C Lakeside

Calculation Description: Title 24 Analysis

Calculation Date/Time: 2023-09-23T00:15:01+02:00

Input File Name: Type_C_Lakeside.rbd22x

CF1R-PRF-01-E

(Page 5 of 14)

ENERGY USE INTENSITY

	Standard Design (kBtu/ft²-yr)	Design (kBtu/ft²-yr)	Compliance Margin (kBtu/ft²-yr)	Margin Percentage
North Facing				
Gross EU1				14.36
Net EU1	27.47	21.67	5.8	21.11
East Facing				
Gross EU1	34.7	34.51	5.96	17.18
Net EU1	27.47	21.52	5.95	21.68
South Facing				
Gross EU1	40.47	34.8	14.01	34.63
Net EU1	27.47	21.81	5.66	20.6
West Facing				
Gross EU1	17.2	5.75	14.21	82.56
Net EU1	27.47	21.73	5.74	20.9

Notes:

1. Gross EU1 includes efficiency and demand response measures such as plug-loadable (PL) system and batteries

2. Net EU1 Energy Use Total (including PV) / Total Building Area.

Registration Number: 223-P01691464A-000-000-0000000-0000

CA Building Energy Efficiency Standards - 2022 Residential Compliance

Registration Date/Time: 2023-09-27 08:11:55

Report Version: 2022.0.000

Schema Version: rev 20220901

HERS Provider: CalCERTS, Inc.

Report Generated: 2023-09-22 15:15:44

CERTIFICATE OF COMPLIANCE - RESIDENTIAL PERFORMANCE COMPLIANCE METHOD

Project Name: Type C Lakeside

Calculation Description: Title 24 Analysis

Calculation Date/Time: 2023-09-23T00:15:01+02:00

Input File Name: Type_C_Lakeside.rbd22x

CF1R-PRF-01-E

(Page 2 of 14)

ENERGY DESIGN RATINGS

	Source Energy (EDR1)	Efficiency ¹ EDR (EDR2efficiency)	Total ² EDR (EDR2total)	Source Energy (EDR1)	Efficiency ¹ EDR (EDR2efficiency)	Total ² EDR (EDR2total)
Standard Design	47	56.3	47.7			
Proposed Design						
North Facing	40.2	47.1	41.8	6.8	9.2	5.9
East Facing	40	46.7	41.5	7	9.6	6.2
South Facing	40.3	47.4	42	6.7	8.9	5.7
West Facing	40.2	47.3	41.9	6.8	9	5.8
RESULTS: PASS						
¹ Efficiency EDR includes improvements like a better building envelope and more efficient equipment						
² Total EDR includes efficiency and demand response measures such as plug-loadable (PL) system and batteries						
³ Building complies when source energy, efficiency and total compliance margins are greater than or equal to zero and unmet load hour limits are not exceeded						
- Standard Design PV Capacity: 2.04 kWdc - Proposed PV Capacity Scaling: North (2.04 kWdc) East (2.04 kWdc) South (2.04 kWdc) West (2.04 kWdc)						

Registration Number: 223-P01691464A-000-000-0000000-0000

CA Building Energy Efficiency Standards - 2022 Residential Compliance

Registration Date/Time: 2023-09-27 08:11:55

Report Version: 2022.0.000

Schema Version: rev 20220901

HERS Provider: CalCERTS, Inc.

Report Generated: 2023-09-22 15:15:44

CERTIFICATE OF COMPLIANCE - RESIDENTIAL PERFORMANCE COMPLIANCE METHOD

Project Name: Type C Lakeside

Calculation Description: Title 24 Analysis

Calculation Date/Time: 2023-09-23T00:15:01+02:00

Input File Name: Type_C_Lakeside.rbd22x



ZAL
ENGINEERING
MECHANICAL CONSULTANTS
99 PACIFIC ST, STE 375G
MONTEREY, CA 93940
TELEPHONE (831) 641-7739
JOB NO. 23020.00

PLUMAS COUNTY
PRE-DESIGNED ADU
BUELLTON, CALIFORNIA

T24 FORMS
TYPE C
LAKESIDE

NO.	DESCRIPTION	DATE
1		
2		
3		
4		

ENGINEER BY:

DRAWN BY:

CHECKED BY:

SHEET NUMBER

T24.20

SHEET OF
THE USE OF THESE PLANS AND SPECIFICATIONS IS RESTRICTED TO THE ORIGINAL SITE FOR WHICH THEY WERE PREPARED, AND PUBLICATION THEREOF IS EXPRESSLY LIMITED TO SUCH USE. RE-USE, REPRODUCTION, OR PUBLICATION BY ANY METHOD IN WHOLE OR IN PART IS PROHIBITED. TITLE TO THE PLANS AND SPECIFICATIONS REMAINS WITH THE ENGINEER AND VISUAL CONTACT WITH THEM CONSTITUTES PRIMA FACIE EVIDENCE OF THE ACCEPTANCE OF THESE RESTRICTIONS.

CERTIFICATE OF COMPLIANCE - RESIDENTIAL PERFORMANCE COMPLIANCE METHOD
Project Name: Type C Lakeside
Calculation Description: Title 24 Analysis

Calculation Date/Time: 2023-09-23T00:15:01+02:00
Input File Name: Type_C_Lakeside.rbd22x

CF1R-PRF-01-E
(Page 12 of 14)

WATER HEATING - COMPACT DISTRIBUTION												
01	02	03	04	05	06	07						
Dwelling Unit Type	Water Heating System Name	Master Bath distance of furthest fixture to Water Heater (ft)	Kitchen distance of furthest fixture to Water Heater (ft)	Furthest Third furthest fixture to Water Heater (ft)	Compactness Factor	HERS Verification						
Dwelling	DHW Sys 1	n/a	n/a	n/a	0.7	n/a						

WATER HEATING - HERS VERIFICATION												
01	02	03	04	05	06	07						
Name	Pipe Insulation	Parallel Piping	Compact Distribution	Compact Distribution Type	Recirculation Control	Shower Drain Water Heat Recovery						
DHW Sys 1 - 1/1	Not Required	Not Required	Not Required	Basic	Not Required	Not Required						

SPACE CONDITIONING SYSTEMS												
01	02	03	04	05	06	07	08	09				
Name	System Type	Heating Unit Name	Heating Equipment Count	Cooling Unit Name	Cooling Equipment Count	Fan Name	Distribution Name	Required Thermostat Type				
Undefined System1	Heat pump - heating/cooling	Heat Pump System 1	1	Heat Pump System 1	1	n/a	n/a	Setback				

HVAC - HEAT PUMPS												
01	02	03	04	05	06	07	08	09	10	11	12	13
Name	System Type	Number of Units	Efficiency Type	Heating HSPF2 / COP	Cap 47	Cap 17	Efficiency Type	EER / SEER2	EER / CEER	Zonally Controlled	Compressor Type	HERS Verification
Heat Pump System 1	Ductless MiniSplit HP	1	HSPF2	10	30600	21000	EER2SEER2	20	13.6	Not Zonal	Single Speed	Heat Pump System 1-hers-Hizump

Registration Number: 223-P01691464A-000-000-0000000-0000
CA Building Energy Efficiency Standards - 2022 Residential Compliance

Registration Date/Time: 2023-09-27 08:11:55
Report Version: 2022.0.000
Schema Version: rev 20220901

HERS Provider: CalCERTS Inc.
Report Generated: 2023-09-22 15:15:44

CERTIFICATE OF COMPLIANCE - RESIDENTIAL PERFORMANCE COMPLIANCE METHOD
Project Name: Type C Lakeside
Calculation Description: Title 24 Analysis

Calculation Date/Time: 2023-09-23T00:15:01+02:00
Input File Name: Type_C_Lakeside.rbd22x

CF1R-PRF-01-E
(Page 11 of 14)

BUILDING ENVELOPE - HERS VERIFICATION												
01	02	03	04	05								
Quality Insulation Installation (QII)	High R-value Spray Foam Insulation	Building Envelope Air Leakage	CFM50	CFM50								
Not Required	Not Required	N/A	n/a	n/a								

WATER HEATING SYSTEMS												
01	02	03	04	05	06	07	08	09				
Name	System Type	Distribution Type	Water Heater Name	Number of Units	Solar Heating System	Compact Distribution	HERS Verification	Water Heater Name (#)				
DHW Sys 1	Domestic Hot Water (DHW)	Demand Recirculation Sensor Controls	DHW Heater 1	1	n/a	Basic	n/a	DHW Heater 1 (1)				

WATER HEATERS												
01	02	03	04	05	06	07	08	09	10	11	12	13
Name	Heating Element Type	Tank Type	# of Units	Tank Vol. (gal)	Heating Efficiency Type	Efficiency	Rated Input Type	Input Rating or Pilot	Tank Insulation R-value (Int/Ext)	Standby Loss or Recovery Eff	1st Hr. Rating or Flow Rate	Tank Location
DHW Heater 1	Propane	Consumer Instantaneous	1	0	UEF	0.93	Btu/hr	200000	0	n/a	n/a	

RECIRCULATION LOOPS												
01	02	03	04	05								
Water Heating System Name	Number of Recirculation Loops	Loop Insulation Thickness (in)	Recirculation Loop Location	Recirculation Pump Power (W)								
DHW Sys 1	1	1.5	Conditioned	0								

Registration Number: 223-P01691464A-000-000-0000000-0000
CA Building Energy Efficiency Standards - 2022 Residential Compliance

Registration Date/Time: 2023-09-27 08:11:55
Report Version: 2022.0.000
Schema Version: rev 20220901

HERS Provider: CalCERTS Inc.
Report Generated: 2023-09-22 15:15:44

CERTIFICATE OF COMPLIANCE - RESIDENTIAL PERFORMANCE COMPLIANCE METHOD
Project Name: Type C Lakeside
Calculation Description: Title 24 Analysis

Calculation Date/Time: 2023-09-23T00:15:01+02:00
Input File Name: Type_C_Lakeside.rbd22x

CF1R-PRF-01-E
(Page 10 of 14)

SLAB FLOORS												
01	02	03	04	05	06	07	08					
Name	Zone	Area (ft ²)	Perimeter (ft)	Edge Insul. R-value and Depth	Edge Insul. R-value and Depth	Carpeted Fraction	Heated					
Slab-on-Grade	Undefined Zone	350.59	54.33	none	0	80%	No					
Slab-on-Grade 2	Undefined Zone	53.84	0.1	none	0	80%	No					
Slab-on-Grade 3	Undefined Zone	177.68	27.58	none	0	80%	No					
Slab-on-Grade 4	Undefined Zone	55.43	5.08	none	0	80%	No					
Slab-on-Grade 5	Undefined Zone	60.35	5.08	none	0	80%	No					
Slab-on-Grade 6	Undefined Zone	173.67	30.08	none	0	80%	No					

OPAQUE SURFACE CONSTRUCTIONS												
01	02	03	04	05	06	07	08					
Construction Name	Surface Type	Construction Type	Thermal Framing	Total Cavity R-value	Interior / Exterior Continuous R-value	U-factor	Assembly Layers					
R-21 Wall	Exterior Walls	Wood Framed Wall	2x6 @ 16 in. O. C.	R-21	5 / None	0.048	Inside Finish: Gypsum Board Sheathing / Insulation: R-5 Sheathing Cavity / Frame: R-21 / 2x6 Exterior Finish: 3 Coat Stucco					
R-30 Roof No Attic	Cathedral Ceilings	Wood Framed Ceiling	2x12 @ 16 in. O. C.	R-30	None / None	0.033	Roofing: Light Roof (Asphalt Shingle) Roof Deck: Wood Siding/sheathing/decking Radiant Barrier Cavity / Frame: R-30 / 2x12 Inside Finish: Gypsum Board					

Registration Number: 223-P01691464A-000-000-0000000-0000
CA Building Energy Efficiency Standards - 2022 Residential Compliance

Registration Date/Time: 2023-09-27 08:11:55
Report Version: 2022.0.000
Schema Version: rev 20220901

HERS Provider: CalCERTS Inc.
Report Generated: 2023-09-22 15:15:44

CERTIFICATE OF COMPLIANCE - RESIDENTIAL PERFORMANCE COMPLIANCE METHOD

Project Name: Type C Meadow

Calculation Description: Title 24 Analysis

Calculation Date/Time: 2023-09-23T00:20:43+02:00

Input File Name: Type_C_Meadow.rbd22x

CF1R-PRF-01-E

(Page 9 of 14)

FENESTRATION / GLAZING

01	02	03	04	05	06	07	08	09	10	11	12	13	14
Name	Type	Surface	Orientation	Azimuth	Width (ft)	Height (ft)	Mult.	Area (ft ²)	U-factor	U-factor Source	SHGC	SHGC Source	Exterior Shading
Window 8	Window	Lateral 1 Wall 2	Left	90			1	6.25	0.28	NFRC	0.35	NFRC	Bug Screen
Window 9	Window	Lateral 1 Wall 2	Left	90			1	10	0.28	NFRC	0.35	NFRC	Bug Screen
Window 10	Window	Lateral 1 Wall 2	Left	90			1	10	0.28	NFRC	0.35	NFRC	Bug Screen
Window 11	Window	Rear Wall	Back	180			1	10	0.28	NFRC	0.35	NFRC	Bug Screen
Window 12	Window	Rear Wall 2	Back	180			1	6	0.28	NFRC	0.35	NFRC	Bug Screen
Window 13	Window	Rear Wall 3	Back	180			1	6	0.28	NFRC	0.35	NFRC	Bug Screen
Window 14	Window	Rear Wall 4	Back	180			1	10	0.28	NFRC	0.35	NFRC	Bug Screen
Window 15	Window	Lateral 2 Wall 2	Right	270			1	20	0.28	NFRC	0.35	NFRC	Bug Screen

OPAQUE DOORS

01	02	03	04
Name	Side of Building	Area (ft ²)	U-factor
Door	Lateral 1 Wall	20.25	0.5

OVERHANGS AND FINIS

01	02	03	04	05	06	07	08	09	10	11	12	13	14
Window	Depth	Dist Up	Left Extent	Right Extent	Flap Ht.	Depth	Top Up	Dist L	Bot Up	Depth	Top Up	Dist R	Bot Up
Window 4	0	0	0	0	0	7.67	0	5.17	0	0	0	0	0

Registration Number:

223-P01691465A-000-000-0000000-0000

CA Building Energy Efficiency Standards - 2022 Residential Compliance

Registration Date/Time:

2023-09-27 08:12:19

Report Version: 2022.0.000

Schema Version: rev 20220901

HERS Provider:

CaCERTS Inc.

Report Generated: 2023-09-22 15:21:21

CERTIFICATE OF COMPLIANCE - RESIDENTIAL PERFORMANCE COMPLIANCE METHOD

Project Name: Type C Meadow

Calculation Description: Title 24 Analysis

Calculation Date/Time: 2023-09-23T00:20:43+02:00

Input File Name: Type_C_Meadow.rbd22x

CF1R-PRF-01-E

(Page 6 of 14)

REQUIRED PV SYSTEMS

01	02	03	04	05	06	07	08	09	10	11	12
DC System Size (kWdc)	Exception	Module Type	Array Type	Power Electronics	CFI	Orientation (deg)	Tilt Input	Array Angle (deg)	Tilt: (x in 12)	Inverter Eff. (%)	Annual Solar Access (%)
2.04	NA	Standard (14-17%)	Fixed	none	true	150-270	n/a	n/a	<=7.12	96	98

REQUIRED SPECIAL FEATURES

The following are features that must be installed as condition for meeting the modeled energy performance for this computer analysis.

- Indoor air quality, balanced fan
- IAQ Ventilation System: as low as 0.25 W/GPM
- IAQ Ventilation System Heat Recovery: minimum 80 SRE and 83 ASRE
- IAQ Ventilation System: supply outside air inlet, filter, and H/ERV cores accessible per RACM Reference Manual
- IAQ Ventilation System: fault indicator display
- Window overhangs and/or fins
- Compact distribution system basic credit
- Recirculating with demand control, occupancy/motion sensor

HERS FEATURE SUMMARY

The following is a summary of the features that must be field-verified by a certified HERS Rater as a condition for meeting the modeled energy performance for this computer analysis. Additional detail is provided in the building tables below. Registered CF2Rs and CF3Rs are required to be completed in the HERS Registry

- Indoor air quality ventilation
- Kitchen range hood
- Verified Refrigerant Charge
- Verified heat pump rated heating capacity

BUILDING - FEATURES INFORMATION

01	02	03	04	05	06	07
Project Name	Conditioned Floor Area (ft ²)	Number of Dwelling Units	Number of Bedrooms	Number of Zones	Number of Ventilation Cooling Systems	Number of Water Heating Systems
Type C Meadow	869.56	1	2	1	0	1

Registration Number:

223-P01691465A-000-000-0000000-0000

CA Building Energy Efficiency Standards - 2022 Residential Compliance

Registration Date/Time:

2023-09-27 08:12:19

Report Version: 2022.0.000

Schema Version: rev 20220901

HERS Provider:

CaCERTS Inc.

Report Generated: 2023-09-22 15:21:21

CERTIFICATE OF COMPLIANCE - RESIDENTIAL PERFORMANCE COMPLIANCE METHOD

Project Name: Type C Meadow

Calculation Description: Title 24 Analysis

Calculation Date/Time: 2023-09-23T00:20:43+02:00

Input File Name: Type_C_Meadow.rbd22x

CF1R-PRF-01-E

(Page 3 of 14)

ENERGY USE SUMMARY

Energy Use	Standard Design Source Energy (EDR1) (kBtu/ft ² -yr)	Standard Design TDV Energy (EDR2) (kTDU/ft ² -yr)	Proposed Design Source Energy (EDR1) (kBtu/ft ² -yr)	Proposed Design TDV Energy (EDR2) (kTDU/ft ² -yr)	Compliance Margin (EDR1)	Compliance Margin (EDR2)
Space Heating	18.71	125.86	7.55	79.36	11.16	46.5
Space Cooling	0.3	3.53	0.4	5.05	-0.1	-1.52
IAQ Ventilation	0.97	10.52	0.51	5.55	0.46	4.97
Water Heating	3.6	47.77	11.21	72.04	-7.61	-24.27
Self Utilization/Flexibility Credit				0		0
North Facing Efficiency Compliance Total	23.58	187.68	19.51	162	3.91	25.68
Space Heating	18.71	125.86	7.55	79.36	11.16	46.4
Space Cooling	0.3	3.53	0.4	5.38	-0.12	-1.85
IAQ Ventilation	0.97	10.52	0.51	5.55	0.46	4.97
Water Heating	3.6	47.77	11.21	72.04	-7.61	-24.27
Self Utilization/Flexibility Credit				0		0
East Facing Efficiency Compliance Total	23.58	187.68	19.51	160.43	4.07	27.25

Registration Number:

223-P01691465A-000-000-0000000-0000

CA Building Energy Efficiency Standards - 2022 Residential Compliance

Registration Date/Time:

2023-09-27 08:12:19

Report Version: 2022.0.000

Schema Version: rev 20220901

HERS Provider:

CaCERTS Inc.

Report Generated: 2023-09-22 15:21:21

CERTIFICATE OF COMPLIANCE - RESIDENTIAL PERFORMANCE COMPLIANCE METHOD

Project Name: Type C Meadow

Calculation Description: Title 24 Analysis

Calculation Date/Time: 2023-09-23T00:20:43+02:00

Input File Name: Type_C_Meadow.rbd22x

CF1R-PRF-01-E

(Page 8 of 14)

OPAQUE SURFACES - CATHEDRAL CEILINGS

01	02	03	04	05	06	07	08	09	10	11
Name	Zone	Construction	Azimuth	Orientation	Area (ft ²)	Skylight Area (ft ²)	Roof Rise (x in 12)	Roof Reflectance	Roof Emissance	Cool Roof
Roof Rear	Undefined Zone	R-30 Roof No Attic	180	Back	40.06	0	8	0.1	0.85	No
Roof Rear 2	Undefined Zone	R-30 Roof No Attic	180	Back	177.68	0	8	0.1	0.85	No
Roof Rear 3	Undefined Zone	R-30 Roof No Attic	180	Back	55.43	0	8	0.1	0.85	No
Roof Rear 4	Undefined Zone	R-30 Roof No Attic	180	Back	60.35	0	8	0.1	0.85	No
Roof Rear 5	Undefined Zone	R-30 Roof No Attic	180	Back	144.92	0	8	0.1	0.85	No
Roof Front 3	Undefined Zone	R-30 Roof No Attic	0	Front	26.75	0	8	0.1	0.85	No

FENESTRATION / GLAZING

01	02	03	04	05	06	07	08	09	10	11	12	13	14
Name	Type	Surface	Orientation	Azimuth	Width (ft)	Height (ft)	Mult.	Area (ft ²)	U-factor	U-factor Source	SHGC	SHGC Source	Exterior Shading
Window	Window	Front Wall	Front	0			1	25	0.28	NFRC	0.35	NFRC	Bug Screen
Window 2	Window	Front Wall	Front	0			1	12.5	0.28	NFRC	0.35	NFRC	Bug Screen
Window 3	Window	Front Wall	Front	0			1	12.5	0.28	NFRC	0.35	NFRC	Bug Screen
Window 4	Window	Lateral 1 Wall	Left	90	2.5	4	1	10	0.28	NFRC	0.35	NFRC	Bug Screen
Window 5	Window	Lateral 1 Wall	Right	270			1	6.25	0.28	NFRC	0.35	NFRC	Bug Screen
Window 6	Window	Lateral 2 Wall	Right	270			1	10	0.28	NFRC	0.35	NFRC	Bug Screen
Window 7	Window	Lateral 1 Wall 2	Left	90			1	6.25	0.28	NFRC	0.35	NFRC	Bug Screen

Registration Number:

223-P01691465A-000-000-0000000-0000

CA Building Energy Efficiency Standards - 2022 Residential Compliance

Registration Date/Time:

2023-09-27 08:12:19

Report Version: 2022.0.000

Schema Version: rev 20220901

HERS Provider:

CaCERTS Inc.

Report Generated: 2023-09-22 15:21:21

CERTIFICATE OF COMPLIANCE - RESIDENTIAL PERFORMANCE COMPLIANCE METHOD

Project Name: Type C Meadow

Calculation Description: Title 24 Analysis

Calculation Date/Time: 2023-09-23T00:20:43+02:00

Input File Name: Type_C_Meadow.rbd22x

CF1R-PRF-01-E

(Page 5 of 14)

ENERGY USE INTENSITY

	Standard Design (kBtu/ft ² -yr)	Design (kBtu/ft ² -yr)	Compliance Margin (kBtu/ft ² -yr)	Margin Percentage
North Facing				
Gross EU1 ¹				12.72
Net EU1 ²	26.81	21.73	5.08	18.95
East Facing				
Gross EU1 ¹	39.85	34.64	5.26	13.19
Net EU1 ²	26.81	21.55	5.26	19.6
South Facing				
Gross EU1 ¹	39.85	34.64	5.26	13.07
Net EU1 ²	26.81	21.55	5.26	19.47
West Facing				
Gross EU1 ¹		17	5.08	12.75
Net EU1 ²	26.81	21.72	5.09	18.99

- Notes:
- Gross EU1 includes efficiency and demand response measures such as plug-loadable (PL) system and batteries
 - Net EU1 is Energy Use Total (including PV) / Total Building Area.

CERTIFICATE OF COMPLIANCE - RESIDENTIAL PERFORMANCE COMPLIANCE METHOD

Project Name: Type C Meadow

Calculation Description: Title 24 Analysis

Calculation Date/Time: 2023-09-23T00:20:43+02:00

Input File Name: Type_C_Meadow.rbd22x

CF1R-PRF-01-E

(Page 2 of 14)

ENERGY DESIGN RATINGS

	Source Energy (EDR1)	Efficiency ² EDR (EDR2efficiency)	Total ² EDR (EDR2total)	Source Energy (EDR1)	Efficiency ² EDR (EDR2efficiency)	Total ² EDR (EDR2total)
Standard Design	46.7	56.3	47.6			
Proposed Design						
North Facing	41	48.6	42.6	5.7	7.7	5
East Facing	40.8	48.1	42.3	5.9	8.2	5.3
South Facing	40.8	48.2	42.4	5.9	8.1	5.2
West Facing	41	48.5	42.6	5.7	7.8	5
RESULT: PASS						

¹Efficiency EDR includes improvements like a better building envelope and more efficient equipment

²Total EDR includes efficiency and demand response measures such as plug-loadable (PL) system and batteries

³Building complies when source energy, efficiency and total compliance margins are greater than or equal to zero and unmet load hour limits are not exceeded

- Standard Design PV Capacity: 2.04 kWdc
- Proposed PV Capacity Scaling: North (2.04 kWdc) East (2.04 kWdc) South (2.04 kWdc) West (2.04 kWdc)

Registration Number:

223-P01691465A-000-000-0000000-0000

CA Building Energy Efficiency Standards - 2022 Residential Compliance

Registration Date/Time:

2023-09-27 08:12:19

Report Version: 2022.0.000

Schema Version: rev 20220901

HERS Provider:

CaCERTS Inc.

Report Generated: 2023-09-22 15:21:21

CERTIFICATE OF COMPLIANCE - RESIDENTIAL PERFORMANCE COMPLIANCE METHOD

Project Name: Type C Meadow

Calculation Description: Title 24 Analysis

Calculation Date/Time: 2023-09-23T00:20:43+02:00

Input File Name: Type_C_Meadow.rbd22x

CF1R-PRF-01-E



ZAL
ENGINEERING
MECHANICAL CONSULTANTS
99 PACIFIC ST, STE 375G
MONTEREY, CA 93940
TELEPHONE (831) 641-7739
JOB NO. 23020.00

PLUMAS COUNTY
PRE-DESIGNED ADU
BUELLTON, CALIFORNIA

T24 FORMS
TYPE C
MEADOW

NO.	DESCRIPTION	DATE
1		
2		
3		
4		

ENGINEER BY:

DRAWN BY:

CHECKED BY:

SHEET NUMBER

T24.22

SHEET OF
THE USE OF THESE PLANS AND SPECIFICATIONS IS RESTRICTED TO THE ORIGINAL SITE FOR WHICH THEY WERE PREPARED, AND PUBLICATION THEREOF IS EXPRESSLY LIMITED TO SUCH USE. RE-USE, REPRODUCTION, OR PUBLICATION BY ANY METHOD IN WHOLE OR IN PART IS PROHIBITED. TITLE TO THE PLANS AND SPECIFICATIONS REMAINS WITH THE ENGINEER AND VISUAL CONTACT WITH THEM CONSTITUTES PRIMA FACIE EVIDENCE OF THE ACCEPTANCE OF THESE RESTRICTIONS.

CERTIFICATE OF COMPLIANCE - RESIDENTIAL PERFORMANCE COMPLIANCE METHOD
Project Name: Type C Meadow
Calculation Description: Title 24 Analysis

Calculation Date/Time: 2023-09-23T00:00:00+02:00
Input File Name: Type_C_Meadow.rbd22x

CF1R-PRF-01-E
(Page 12 of 14)

WATER HEATING - COMPACT DISTRIBUTION												
01	02	03	04	05	06	07						
Dwelling Unit Type	Water Heating System Name	Master Bath distance of furthest fixture to Water Heater (ft)	Kitchen distance of furthest fixture to Water Heater (ft)	Furthest Third furthest fixture to Water Heater (ft)	Compactness Factor	HERS Verification						
Dwelling	DHW Sys 1	n/a	n/a	n/a	0.7	n/a						

WATER HEATING - HERS VERIFICATION												
01	02	03	04	05	06	07						
Name	Pipe Insulation	Parallel Piping	Compact Distribution	Compact Distribution Type	Recirculation Control	Shower Drain Water Heat Recovery						
DHW Sys 1 - 1/1	Not Required	Not Required	Not Required	Basic	Not Required	Not Required						

SPACE CONDITIONING SYSTEMS												
01	02	03	04	05	06	07	08	09				
Name	System Type	Heating Unit Name	Heating Equipment Count	Cooling Unit Name	Cooling Equipment Count	Fan Name	Distribution Name	Required Thermostat Type				
Undefined System1	Heat pump - heating/cooling	Heat Pump System 1	1	Heat Pump System 1	1	n/a	n/a	Setback				

HVAC - HEAT PUMPS												
01	02	03	04	05	06	07	08	09	10	11	12	13
Name	System Type	Number of Units	Efficiency Type	Heating HSPF / COP	Cap 47	Cap 17	Efficiency Type	EER / SEER2	EER / CEER	Zonally Controlled	Compressor Type	HERS Verification
Heat Pump System 1	Ductless MiniSplit HP	1	HSPF2	10	30600	21000	EER2SEER2	20	13.6	Not Zonal	Single Speed	Heat Pump System 1-hers-Hizump

Registration Number: 223-P01691465A-000-000-0000000-0000
CA Building Energy Efficiency Standards - 2022 Residential Compliance

Registration Date/Time: 2023-09-27 08:12:19
Report Version: 2022.0.000
Schema Version: rev 20220901

HERS Provider: CalCERTS Inc.
Report Generated: 2023-09-22 15:21:21

CERTIFICATE OF COMPLIANCE - RESIDENTIAL PERFORMANCE COMPLIANCE METHOD
Project Name: Type C Meadow
Calculation Description: Title 24 Analysis

Calculation Date/Time: 2023-09-23T00:00:00+02:00
Input File Name: Type_C_Meadow.rbd22x

CF1R-PRF-01-E
(Page 11 of 14)

BUILDING ENVELOPE - HERS VERIFICATION												
01	02	03	04	05								
Quality Insulation Installation (QII)	High R-value Spray Foam Insulation	Building Envelope Air Leakage	CFM50	CFM50								
Not Required	Not Required	N/A	n/a	n/a								

WATER HEATING SYSTEMS												
01	02	03	04	05	06	07	08	09				
Name	System Type	Distribution Type	Water Heater Name	Number of Units	Solar Heating System	Compact Distribution	HERS Verification	Water Heater Name (#)				
DHW Sys 1	Domestic Hot Water (DHW)	Demand Recirculation Sensor Controls	DHW Heater 1	1	n/a	Basic	n/a	DHW Heater 1 (1)				

WATER HEATERS												
01	02	03	04	05	06	07	08	09	10	11	12	13
Name	Heating Element Type	Tank Type	# of Units	Tank Vol. (gal)	Heating Efficiency Type	Efficiency	Rated Input Type	Input Rating or Pilot	Tank Insulation R-value (Int/Ext)	Standby Loss or Recovery Eff	1st Hr. Rating or Flow Rate	Tank Location
DHW Heater 1	Propane	Consumer Instantaneous	1	0	UEF	0.93	Btu/hr	200000	0	n/a	n/a	

RECRULATION LOOPS												
01	02	03	04	05								
Water Heating System Name	Number of Recirculation Loops	Loop Insulation Thickness (in)	Recirculation Loop Location	Recirculation Pump Power (W)								
DHW Sys 1	1	1.5	Conditioned	0								

Registration Number: 223-P01691465A-000-000-0000000-0000
CA Building Energy Efficiency Standards - 2022 Residential Compliance

Registration Date/Time: 2023-09-27 08:12:19
Report Version: 2022.0.000
Schema Version: rev 20220901

HERS Provider: CalCERTS Inc.
Report Generated: 2023-09-22 15:21:21

CERTIFICATE OF COMPLIANCE - RESIDENTIAL PERFORMANCE COMPLIANCE METHOD
Project Name: Type C Meadow
Calculation Description: Title 24 Analysis

Calculation Date/Time: 2023-09-23T00:00:00+02:00
Input File Name: Type_C_Meadow.rbd22x

CF1R-PRF-01-E
(Page 10 of 14)

SLAB FLOORS												
01	02	03	04	05	06	07	08					
Name	Zone	Area (ft ²)	Perimeter (ft)	Edge Insul. R-value and Depth	Edge Insul. R-value and Depth	Carpeted Fraction	Heated					
Slab-on-Grade	Undefined Zone	350.59	54.33	none	0	80%	No					
Slab-on-Grade 2	Undefined Zone	53.84	0.1	none	0	80%	No					
Slab-on-Grade 3	Undefined Zone	177.68	27.58	none	0	80%	No					
Slab-on-Grade 4	Undefined Zone	55.43	5.08	none	0	80%	No					
Slab-on-Grade 5	Undefined Zone	60.35	5.08	none	0	80%	No					
Slab-on-Grade 6	Undefined Zone	173.67	30.08	none	0	80%	No					

OPAQUE SURFACE CONSTRUCTIONS												
01	02	03	04	05	06	07	08					
Construction Name	Surface Type	Construction Type	HERS Framing	Total Cavity R-value	Interior / Exterior Continuous R-value	U-factor	Assembly Layers					
R-21 Wall	Exterior Walls	Wood Framed Wall	2x6 @ 16 in. O. C.	R-21	5 / None	0.048	Inside Finish: Gypsum Board Sheathing / Insulation: R-5 Sheathing Cavity / Frame: R-21 / 2x6 Exterior Finish: 3 Coat Stucco					
R-30 Roof No Attic	Cathedral Ceilings	Wood Framed Ceiling	2x12 @ 16 in. O. C.	R-30	None / None	0.036	Roof Deck: Wood Siding/sheathing/decking Cavity / Frame: R-30 / 2x12 Inside Finish: Gypsum Board					

Registration Number: 223-P01691465A-000-000-0000000-0000
CA Building Energy Efficiency Standards - 2022 Residential Compliance

Registration Date/Time: 2023-09-27 08:12:19
Report Version: 2022.0.000
Schema Version: rev 20220901

HERS Provider: CalCERTS Inc.
Report Generated: 2023-09-22 15:21:21

CERTIFICATE OF COMPLIANCE - RESIDENTIAL PERFORMANCE COMPLIANCE METHOD

Project Name: Type C Goldrush
Calculation Description: Title 24 Analysis

Calculation Date/Time: 2023-09-23T00:10:30+02:00
Input File Name: Type_C_Goldrush.rbd22x

CF1R-PRF-01-E
(Page 9 of 14)

01	02	03	04	05	06	07	08	09	10	11	12	13	14
Name	Type	Surface	Orientation	Azimuth	Width (ft)	Height (ft)	Mult.	Area (ft²)	U-factor	U-factor Source	SHGC	SHGC Source	Exterior Shading
Window 8	Window	Lateral 1 Wall 2	Left	90			1	10	0.28	NFRC	0.35	NFRC	Bug Screen
Window 9	Window	Lateral 1 Wall 2	Left	90			1	10	0.28	NFRC	0.35	NFRC	Bug Screen
Window 10	Window	Rear Wall	Back	180			1	10	0.28	NFRC	0.35	NFRC	Bug Screen
Window 11	Window	Rear Wall 2	Back	180			1	6	0.28	NFRC	0.35	NFRC	Bug Screen
Window 12	Window	Rear Wall 3	Back	180			1	6	0.28	NFRC	0.35	NFRC	Bug Screen
Window 13	Window	Rear Wall 4	Back	180			1	10	0.28	NFRC	0.35	NFRC	Bug Screen
Window 14	Window	Lateral 2 Wall 2	Right	270			1	10	0.28	NFRC	0.35	NFRC	Bug Screen
Window 15	Window	Lateral 2 Wall 2	Right	270			1	10	0.28	NFRC	0.35	NFRC	Bug Screen
Window 16	Window	Lateral 2 Wall 2	Right	270			1	10	0.28	NFRC	0.35	NFRC	Bug Screen

01	02	03	04
Name	Side of Building	Area (ft²)	U-factor
Door	Lateral 1 Wall	20.25	0.5

01	02	03	04	05	06	07	08	09	10	11	12	13	14
Window	Depth	Dist Up	Left Extent	Right Extent	Flap Ht.	Depth	Top Up	Dist L	Bot Up	Depth	Top Up	Dist R	Bot Up
Window 4	0	0	0	0	0	7.67	0	9.92	0	0	0	0	0

Registration Number: 223-P01691463A-000-000-0000000-0000
CA Building Energy Efficiency Standards - 2022 Residential Compliance
Registration Date/Time: 2023-09-27 08:11:01
Report Version: 2022.0.000
Schema Version: rev 20220901
HERS Provider: CalCERTS Inc.
Report Generated: 2023-09-22 15:11:10

CERTIFICATE OF COMPLIANCE - RESIDENTIAL PERFORMANCE COMPLIANCE METHOD

Project Name: Type C Goldrush
Calculation Description: Title 24 Analysis

Calculation Date/Time: 2023-09-23T00:10:30+02:00
Input File Name: Type_C_Goldrush.rbd22x

CF1R-PRF-01-E
(Page 6 of 14)

01	02	03	04	05	06	07	08	09	10	11	12
DC System Size (kWdc)	Exception	Module Type	Array Type	Power Electronics	CFI	CFI Azimuth (deg)	Tilt Input	Array Angle (deg)	Tilt (x in 12)	Inverter Eff. (%)	Annual Solar Access (%)
2.04	NA	Standard (14-17%)	Fixed	none	true	150-270	n/a	n/a	<=7.12	96	98

REQUIRED SPECIAL FEATURES
The following are features that must be installed as condition for meeting the modeled energy performance for this computer analysis.

- Indoor air quality, balanced fan
- IAQ Ventilation System: as low as 0.25 W/GPM
- IAQ Ventilation System Heat Recovery: minimum 80 SRE and 83 ASRE
- IAQ Ventilation System: supply outside air inlet, filter, and H/ERV cores accessible per RACM Reference Manual
- IAQ Ventilation System: fault indicator display
- Window overhangs and/or fins
- Compact distribution system basic credit
- Recirculating with demand control, occupancy/motion sensor

HERS FEATURE SUMMARY
The following is a summary of the features that must be field-verified by a certified HERS Rater as a condition for meeting the modeled energy performance for this computer analysis. Additional detail is provided in the building tables below. Registered CF2Rs and CF3Rs are required to be completed in the HERS Registry

- Indoor air quality ventilation
- Kitchen range hood
- Verified Refrigerant Charge
- Verified heat pump rated heating capacity

01	02	03	04	05	06	07
Project Name	Conditioned Floor Area (ft²)	Number of Dwelling Units	Number of Bedrooms	Number of Zones	Number of Ventilation Cooling Systems	Number of Water Heating Systems
Type C Goldrush	869.56	1	2	1	0	1

Registration Number: 223-P01691463A-000-000-0000000-0000
CA Building Energy Efficiency Standards - 2022 Residential Compliance
Registration Date/Time: 2023-09-27 08:11:01
Report Version: 2022.0.000
Schema Version: rev 20220901
HERS Provider: CalCERTS Inc.
Report Generated: 2023-09-22 15:11:10

CERTIFICATE OF COMPLIANCE - RESIDENTIAL PERFORMANCE COMPLIANCE METHOD

Project Name: Type C Goldrush
Calculation Description: Title 24 Analysis

Calculation Date/Time: 2023-09-23T00:10:30+02:00
Input File Name: Type_C_Goldrush.rbd22x

CF1R-PRF-01-E
(Page 3 of 14)

Energy Use	Standard Design Source Energy (EDR1) (kBtu/ft²-yr)	Standard Design TDV Energy (EDR2) (kWh/ft²-yr)	Proposed Design Source Energy (EDR1) (kBtu/ft²-yr)	Proposed Design TDV Energy (EDR2) (kWh/ft²-yr)	Compliance Margin (EDR1)	Compliance Margin (EDR2)
Space Heating	19.35	130.11	7.47	78.47	11.88	51.64
Space Cooling	0.28	3.29	0.43	5.22	-0.15	-1.93
IAQ Ventilation	0.97	10.52	0.51	5.55	0.46	4.97
Water Heating	3.6	47.76	11.21	72.04	-7.61	-24.28
Self Utilization/Flexibility Credit				0		0
North Facing Efficiency Compliance Total	24.2	191.68	19.61	161.28	4.58	30.4
Space Heating	19.35	130.11	7.47	78.47	11.88	51.92
Space Cooling	0.28	3.29	0.37	4.4	-0.09	-1.11
IAQ Ventilation	0.97	10.52	0.51	5.55	0.46	4.97
Water Heating	3.6	47.76	11.21	72.04	-7.61	-24.28
Self Utilization/Flexibility Credit				0		0
East Facing Efficiency Compliance Total	24.2	191.68	19.51	160.18	4.69	31.5

Registration Number: 223-P01691463A-000-000-0000000-0000
CA Building Energy Efficiency Standards - 2022 Residential Compliance
Registration Date/Time: 2023-09-27 08:11:01
Report Version: 2022.0.000
Schema Version: rev 20220901
HERS Provider: CalCERTS Inc.
Report Generated: 2023-09-22 15:11:10

CERTIFICATE OF COMPLIANCE - RESIDENTIAL PERFORMANCE COMPLIANCE METHOD

Project Name: Type C Goldrush
Calculation Description: Title 24 Analysis

Calculation Date/Time: 2023-09-23T00:10:30+02:00
Input File Name: Type_C_Goldrush.rbd22x

CF1R-PRF-01-E
(Page 8 of 14)

01	02	03	04	05	06	07	08	09	10	11
Name	Zone	Construction	Azimuth	Orientation	Area (ft²)	Skylight Area (ft²)	Roof Rise (x in 12)	Roof Reflectance	Roof Emittance	Cool Roof
Roof Rear	Undefined Zone	R-30 Roof No Attic	180	Back	40.06	0	8	0.1	0.85	No
Roof Rear 2	Undefined Zone	R-30 Roof No Attic	180	Back	177.68	0	8	0.1	0.85	No
Roof Rear 3	Undefined Zone	R-30 Roof No Attic	180	Back	55.43	0	8	0.1	0.85	No
Roof Rear 4	Undefined Zone	R-30 Roof No Attic	180	Back	60.35	0	8	0.1	0.85	No
Roof Rear 5	Undefined Zone	R-30 Roof No Attic	180	Back	144.92	0	8	0.1	0.85	No
Roof Front 3	Undefined Zone	R-30 Roof No Attic	0	Front	26.75	0	8	0.1	0.85	No

01	02	03	04	05	06	07	08	09	10	11	12	13	14
Name	Type	Surface	Orientation	Azimuth	Width (ft)	Height (ft)	Mult.	Area (ft²)	U-factor	U-factor Source	SHGC	SHGC Source	Exterior Shading
Window	Window	Front Wall	Front	0			1	10	0.28	NFRC	0.35	NFRC	Bug Screen
Window 2	Window	Front Wall	Front	0			1	10	0.28	NFRC	0.35	NFRC	Bug Screen
Window 3	Window	Front Wall	Front	0			1	10	0.28	NFRC	0.35	NFRC	Bug Screen
Window 4	Window	Lateral 1 Wall	Left	90	2.5	4	1	10	0.28	NFRC	0.35	NFRC	Bug Screen
Window 5	Window	Lateral 1 Wall	Left	90	2.5	4	1	10	0.28	NFRC	0.35	NFRC	Bug Screen
Window 6	Window	Lateral 2 Wall	Right	270			1	6.25	0.28	NFRC	0.35	NFRC	Bug Screen
Window 7	Window	Lateral 2 Wall	Right	270			1	10	0.28	NFRC	0.35	NFRC	Bug Screen

Registration Number: 223-P01691463A-000-000-0000000-0000
CA Building Energy Efficiency Standards - 2022 Residential Compliance
Registration Date/Time: 2023-09-27 08:11:01
Report Version: 2022.0.000
Schema Version: rev 20220901
HERS Provider: CalCERTS Inc.
Report Generated: 2023-09-22 15:11:10

CERTIFICATE OF COMPLIANCE - RESIDENTIAL PERFORMANCE COMPLIANCE METHOD

Project Name: Type C Goldrush
Calculation Description: Title 24 Analysis

Calculation Date/Time: 2023-09-23T00:10:30+02:00
Input File Name: Type_C_Goldrush.rbd22x

CF1R-PRF-01-E
(Page 5 of 14)

Energy Use Intensity	Standard Design (kBtu/ft²-yr)	Proposed Design (kBtu/ft²-yr)	Compliance Margin (kBtu/ft²-yr)	Margin Percentage
North Facing				
Gross EU1				14.14
Net EU2	27.44	21.72	5.72	20.85
East Facing				
Gross EU1	34.6	34.62	5.84	16.88
Net EU2	27.44	21.6	5.84	21.25
South Facing				
Gross EU1	40.46	34.86	13.84	34.21
Net EU2	27.44	21.34	6.1	20.41
West Facing				
Gross EU1	16.6	5.8	14.34	86.39
Net EU2	27.44	21.64	5.8	21.14

Notes:
1. Gross EU1 includes efficiency and demand response measures such as plug-loadable (PL) system and batteries.
2. Net EU2 Energy Use Total (including PV) / Total Building Area.

Registration Number: 223-P01691463A-000-000-0000000-0000
CA Building Energy Efficiency Standards - 2022 Residential Compliance
Registration Date/Time: 2023-09-27 08:11:01
Report Version: 2022.0.000
Schema Version: rev 20220901
HERS Provider: CalCERTS Inc.
Report Generated: 2023-09-22 15:11:10

CERTIFICATE OF COMPLIANCE - RESIDENTIAL PERFORMANCE COMPLIANCE METHOD

Project Name: Type C Goldrush
Calculation Description: Title 24 Analysis

Calculation Date/Time: 2023-09-23T00:10:30+02:00
Input File Name: Type_C_Goldrush.rbd22x

CF1R-PRF-01-E
(Page 2 of 14)

ENERGY DESIGN RATINGS						
	Energy Design Ratings			Compliance Margins		
	Source Energy (EDR1)	Efficiency ¹ EDR (EDR2/efficiency)	Total ² EDR (EDR2total)	Source Energy (EDR1)	Efficiency ¹ EDR (EDR2/efficiency)	Total ² EDR (EDR2total)
Standard Design	46.9	56.2	47.7			
Proposed Design						
North Facing	40.3	47.3	41.9	6.6	8.9	5.8
East Facing	40.1	47	41.7	6.8	9.2	6
South Facing	40.4	47.6	42.1	6.5	8.6	5.6
West Facing	40.2	47.1	41.8	6.7	9.1	5.9
RESULT ³ : PASS						
¹ Efficiency EDR includes improvements like a better building envelope and more efficient equipment.						
² Total EDR includes efficiency and demand response measures such as plug-loadable (PL) system and batteries.						
³ Building complies when source energy, efficiency and total compliance margins are greater than or equal to zero and unmet load hour limits are not exceeded.						
• Standard Design PV Capacity: 2.04 kWdc						
• Proposed PV Capacity Scaling: North (2.04 kWdc) East (2.04 kWdc) South (2.04 kWdc) West (2.04 kWdc)						

Registration Number: 223-P01691463A-000-000-0000000-0000
CA Building Energy Efficiency Standards - 2022 Residential Compliance
Registration Date/Time: 2023-09-27 08:11:01
Report Version: 2022.0.000
Schema Version: rev 20220901
HERS Provider: CalCERTS Inc.
Report Generated: 2023-09-22 15:11:10

CERTIFICATE OF COMPLIANCE - RESIDENTIAL PERFORMANCE COMPLIANCE METHOD

Project Name: Type C Goldrush
Calculation Description: Title 24 Analysis

Calculation Date/Time: 2023-09-23T00:10:30+02:00
Input File Name: Type_C_Goldrush.rbd22x

CF1R-PRF-01-E
(Page 7 of 14)

01	02	03	04	05	06	07
Zone Name	Zone Type	HVAC System Name	Zone Floor Area (ft²)	Avg. Ceiling Height	Water Heating System 1	Status
Undefined Zone	Conditioned	Undefined System1	869.56	8	DHW Sys 1	New

01	02	03	04	05	06	07	08
Name	Zone	Construction	Azimuth	Orientation	Gross Area (ft²)	Window and Door Area (ft²)	TIR (deg)
Front Wall	Undefined Zone	R-21 Wall	0	Front	208.5	30	90
Lateral 1 Wall	Undefined Zone	R-21 Wall	90	Left	187.68	40.25	90
Lateral 2 Wall	Undefined Zone	R-21 Wall	270	Right	187.13	16.25	90
Front Wall 2	Undefined Zone	R-21 Wall	0	Front	33.22	0	90
Lateral 1 Wall 2	Undefined Zone	R-21 Wall	90	Left	178.69	20	90
Rear Wall	Undefined Zone	R-21 Wall	180	Back	97.28	10	90
Rear Wall 2	Undefined Zone	R-21 Wall	180	Back	40.67	6	90
Rear Wall 3	Undefined Zone	R-21 Wall	180	Back	40.67	6	90
Rear Wall 4	Undefined Zone	R-21 Wall	180	Back	97.33	10	90
Lateral 2 Wall 2	Undefined Zone	R-21 Wall	270	Right	146.05	30	90
Front Wall 3	Undefined Zone	R-21 Wall	0	Front	30.67	0	90

01	02	03	04	05	06	07	08	09	10	11
Name	Zone	Construction	Azimuth	Orientation	Area (ft²)	Skylight Area (ft²)	Roof Rise (x in 12)	Roof Reflectance	Roof Emittance	Cool Roof
Roof Front	Undefined Zone	R-30 Roof No Attic	0	Front	350.59	0	8	0.1	0.85	No
Roof Front 2	Undefined Zone	R-30 Roof No Attic	0	Front	13.78	0	8	0.1	0.85	No

Registration Number: 223-P01691463A-000-000-0000000-0000
CA Building Energy Efficiency Standards - 2022 Residential Compliance
Registration Date/Time: 2023-09-27 08:11:01
Report Version: 2022.0.000
Schema Version: rev 20220901
HERS Provider: CalCERTS Inc.
Report Generated: 2023-09-22 15:11:10

CERTIFICATE OF COMPLIANCE - RESIDENTIAL PERFORMANCE COMPLIANCE METHOD

Project Name: Type C Goldrush
Calculation Description: Title 24 Analysis

Calculation Date/Time: 2023-09-23T00:10:30+02:00
Input File Name: Type_C_Goldrush.rbd22x

CF1R-PRF-01-E
(Page 4 of 14)

ENERGY USE SUMMARY						
Energy Use	Standard Design Source Energy (EDR1) (kBtu/ft²-yr)	Standard Design TDV Energy (EDR2) (kWh/ft²-yr)	Proposed Design Source Energy (EDR1) (kBtu/ft²-yr)	Proposed Design TDV Energy (EDR2) (kWh/ft²-yr)	Compliance Margin (EDR1)	Compliance Margin (EDR2)
Space Heating		130.11	7.59	79.82	11.76	50.29
Space Cooling	0.28	3.29	0.42	5.06	-0.14	-1.77
IAQ Ventilation	0.97	10.52	0.51	5.55	0.46	4.97
Water Heating	3.6	47.76	11.21	72.04	-7.61	-24.28
Self Utilization/Flexibility Credit				0		0
South Facing Efficiency Compliance Total	24.2	191.68	19.73	162.47	4.47	29.21
Space Heating	19.35	130.11	7.49	78.93	11.86	51.18
Space Cooling	0.28	3.29	0.34	4.19	-0.06	-0.9
IAQ Ventilation	0.97	10.52	0.51	5.55	0.46	4.97
Water Heating	3.6	47.76	11.21	72.04	-7.61	-24.28
Self Utilization/Flexibility Credit				0		0
West Facing Efficiency Compliance Total	24.2	191.68	19.55	160.71	4.65	30.97



ZAL
ENGINEERING
MECHANICAL CONSULTANTS
99 PACIFIC ST, STE 375G
MONTEREY, CA 93940
TELEPHONE (831) 641-7739
JOB NO. 23020.00

PLUMAS COUNTY
PRE-DESIGNED ADU
BUELLTON, CALIFORNIA

T24 FORMS
TYPE C
GOLDRUSH

NO.	DESCRIPTION	DATE
1		
2		
3		
4		

ENGINEER BY:

DRAWN BY:

CHECKED BY:

SHEET NUMBER

T24.24

SHEET OF
THE USE OF THESE PLANS AND SPECIFICATIONS IS RESTRICTED TO THE ORIGINAL SITE FOR WHICH THEY WERE PREPARED, AND PUBLICATION THEREOF IS EXPRESSLY LIMITED TO SUCH USE. RE-USE, REPRODUCTION, OR PUBLICATION BY ANY METHOD IN WHOLE OR IN PART IS PROHIBITED. TITLE TO THE PLANS AND SPECIFICATIONS REMAINS WITH THE ENGINEER. AND VISUAL CONTACT WITH THEM CONSTITUTE PRIMA FACIE EVIDENCE OF THE ACCEPTANCE OF THESE RESTRICTIONS.

CERTIFICATE OF COMPLIANCE - RESIDENTIAL PERFORMANCE COMPLIANCE METHOD

Project Name: Type C Goldrush
Calculation Description: Title 24 Analysis

Calculation Date/Time: 2023-09-23T00:10:30+02:00
Input File Name: Type_C_Goldrush.rbd22x

CF1R-PRF-01-E
(Page 14 of 14)

DOCUMENTATION AUTHOR'S DECLARATION STATEMENT

I, I certify that this Certificate of Compliance documentation is accurate and complete.

Documentation Author Name:

Jaime Zaldivar

Company:

ZAL Engineering

Address:

99 Pacific St, Ste 375G

City/State/Zip:

Monterey, CA 93940

Documentation Author Signature:

2023-09-27 08:11:01

Date:

2023-09-27 08:11:01

City/State/Zip:

Monterey, CA 93940

Phone:

831-641-7739

REGISTERED PERSON'S DECLARATION STATEMENT

I certify that, following under penalty of perjury, under the laws of the State of California:

I am eligible under Division 9 of the Business and Professions Code to accept responsibility for the building design identified on this Certificate of Compliance.

I certify that the design features identified on this Certificate of Compliance conform to the requirements of Part 1 and Part 6 of the California Code of Regulations.

I certify that the design features identified on this Certificate of Compliance are consistent with the information provided in the applicable compliance documents, work orders, and other documents submitted to the enforcement agency for approval with this building permit application.

I am responsible for the design features identified on this Certificate of Compliance.

Signature:

Jaime Zaldivar

Company:

ZAL Engineering

Address:

99 Pacific St, Ste 375G

City/State/Zip:

Monterey, CA 93940

Date:

2023-09-27 08:11:01

City/State/Zip:

Monterey, CA 93940

Phone:

831-641-7739

This document is signed by CalCERTS. The signature is provided in order to secure the content of this registered document, and in no way implies CalCERTS' responsibility for the accuracy of the information.



Registration Number: 223-P016991463A-000-000-0000000-0000
CA Building Energy Efficiency Standards - 2022 Residential Compliance

Registration Date/Time: 2023-09-27 08:11:01
Report Version: 2022.0.000
Schema Version: rev 20220901

HERS Provider: CalCERTS Inc.
Report Generated: 2023-09-22 15:11:10

CERTIFICATE OF COMPLIANCE - RESIDENTIAL PERFORMANCE COMPLIANCE METHOD

Project Name: Type C Goldrush
Calculation Description: Title 24 Analysis

Calculation Date/Time: 2023-09-23T00:10:30+02:00
Input File Name: Type_C_Goldrush.rbd22x

CF1R-PRF-01-E
(Page 11 of 14)

OPAQUE SURFACE CONSTRUCTIONS

01	02	03	04	05	06	07	08
Construction Name	Surface Type	Construction Type	Framing	Total Cavity R-value	Interior / Exterior Continuous R-value	U-factor	Assembly Layers
R-30 Roof No Attic	Cathedral Ceilings	Wood Framed Ceiling	2x12 @ 16 in. O. C.	R-30	None / None	0.033	Roofing: Light Roof (Asphalt Shingle) Roof Deck: Wood Siding/sheathing/decking Radiant Barrier Cavity / Frame: R-30 / 2x12 Inside Finish: Gypsum Board

BUILDING ENVELOPE - HERS VERIFICATION

01	02	03	04	05
Quality Insulation Installation (QII)	High R-value Spray Foam Insulation	Building Envelope Air Leakage	CFM50	CFM50
Not Required	Not Required	N/A	n/a	n/a

WATER HEATING SYSTEMS

01	02	03	04	05	06	07	08	09
Name	System Type	Distribution Type	Water Heater Name	Number of Units	Solar Heating System	Compact Distribution	HERS Verification	Water Heater Name (H)
DHW Sys 1	Domestic Hot Water (DHW)	Demand Recirculation Sensor Controls	DHW Heater 1	1	n/a	Basic	n/a	DHW Heater 1 (1)

Registration Number: 223-P016991463A-000-000-0000000-0000
CA Building Energy Efficiency Standards - 2022 Residential Compliance

Registration Date/Time: 2023-09-27 08:11:01
Report Version: 2022.0.000
Schema Version: rev 20220901

HERS Provider: CalCERTS Inc.
Report Generated: 2023-09-22 15:11:10

CERTIFICATE OF COMPLIANCE - RESIDENTIAL PERFORMANCE COMPLIANCE METHOD

Project Name: Type C Goldrush
Calculation Description: Title 24 Analysis

Calculation Date/Time: 2023-09-23T00:10:30+02:00
Input File Name: Type_C_Goldrush.rbd22x

CF1R-PRF-01-E
(Page 13 of 14)

SPACE CONDITIONING SYSTEMS

01	02	03	04	05	06	07	08	09
Name	System Type	Heating Equipment Count	Cooling Unit Name	Heating Equipment Count	Cooling Equipment Count	Fan Name	Distribution Name	Required Thermostat Type
Undefined System 1	Heat Pump System 1	1	Heat Pump System 1	1	n/a	n/a	Setback	Setback

HVAC - HEAT PUMPS

01	02	03	04	05	06	07	08	09	10	11	12	13
System Type	Number of Units	Efficiency Type	HSPF / HSPF2 / COP	Cap 47	Cap 17	Efficiency Type	SEER / SEER2	EER / EER / CEER	Zonally Controlled	Compressor Type	HERS Verification	
Heat Pump System 1	Ductless MiniSplit HP	1	HSPF2	10	30600	21000	EER2SEER2	20	13.6	Not Zonal	Single Speed	Heat Pump System 1-Hers-Hpump

HVAC HEAT PUMPS - HERS VERIFICATION

01	02	03	04	05	06	07	08	09
Name	Verified Airflow	Airflow Target	Verified EER/EER2	Verified SEER/SEER2	Verified Refrigerant Charge	Verified HSPF/HSPF2	Verified Heating Cap 47	Verified Heating Cap 17
Heat Pump System 1-Hers-Hpump	Not Required	0	Not Required	Not Required	Yes	No	Yes	Yes

INDOOR AIR QUALITY (IAQ) FANS

01	02	03	04	05	06	07	08	09
Dwelling Unit	Airflow (CFM)	Fan Efficacy (W/CFM)	IAQ Fan Type	Includes Heat/Energy Recovery?	IAQ Recovery Effectiveness - SRE	Includes Fault Indicator Display?	HERS Verification	Status
5-Bed IAQventRpt 1-1	80	0.25	Balanced	Yes	83	No	Yes	

Registration Number: 223-P016991463A-000-000-0000000-0000
CA Building Energy Efficiency Standards - 2022 Residential Compliance

Registration Date/Time: 2023-09-27 08:11:01
Report Version: 2022.0.000
Schema Version: rev 20220901

HERS Provider: CalCERTS Inc.
Report Generated: 2023-09-22 15:11:10

CERTIFICATE OF COMPLIANCE - RESIDENTIAL PERFORMANCE COMPLIANCE METHOD

Project Name: Type C Goldrush
Calculation Description: Title 24 Analysis

Calculation Date/Time: 2023-09-23T00:10:30+02:00
Input File Name: Type_C_Goldrush.rbd22x

CF1R-PRF-01-E
(Page 10 of 14)

DIVERGENCE AND FINIS

01	02	03	04	05	06	07	08	09	10	11	12	13	14
Window	Depth	Dist Up	Left Extent	Right Extent	Flap HL	Depth	Top Up	Dist L	Bot Up	Depth	Top Up	Dist R	Bot Up
Window 5	0	0	0	0	0	7.67	0	4.58	0	0	0	0	0

SLAB FLOORS

01	02	03	04	05	06	07	08
Name	Zone	Area (ft²)	Perimeter (ft)	Edge Insul. R-value and Depth	Edge Insul. R-value and Depth	Carpeted Fraction	Heated
Slab-on-Grade	Undefined Zone	350.59	54.33	none	0	80%	No
Slab-on-Grade 2	Undefined Zone	53.84	0.1	none	0	80%	No
Slab-on-Grade 3	Undefined Zone	177.68	27.58	none	0	80%	No
Slab-on-Grade 4	Undefined Zone	55.43	5.08	none	0	80%	No
Slab-on-Grade 5	Undefined Zone	60.35	5.08	none	0	80%	No
Slab-on-Grade 6	Undefined Zone	171.67	30.08	none	0	80%	No

OPAQUE SURFACE CONSTRUCTIONS

01	02	03	04	05	06	07	08
Construction Name	Surface Type	Construction Type	Framing	Total Cavity R-value	Interior / Exterior Continuous R-value	U-factor	Assembly Layers
R-21 Wall	Exterior Walls	Wood Framed Wall	2x6 @ 16 in. O. C.	R-21	5 / None	0.048	Inside Finish: Gypsum Board Sheathing / Insulation: R-5 Sheathing Cavity / Frame: R-21 / 2x6 Exterior Finish: 3 Coat Stucco

Registration Number: 223-P016991463A-000-000-0000000-0000
CA Building Energy Efficiency Standards - 2022 Residential Compliance

Registration Date/Time: 2023-09-27 08:11:01
Report Version: 2022.0.000
Schema Version: rev 20220901

HERS Provider: CalCERTS Inc.
Report Generated: 2023-09-22 15:11:10

CERTIFICATE OF COMPLIANCE - RESIDENTIAL PERFORMANCE COMPLIANCE METHOD

Project Name: Type C Goldrush
Calculation Description: Title 24 Analysis

Calculation Date/Time: 2023-09-23T00:10:30+02:00
Input File Name: Type_C_Goldrush.rbd22x

CF1R-PRF-01-E
(Page 12 of 14)

WATER HEATERS

01	02	03	04	05	06	07	08	09	10	11	12	13
Name	Heating Element Type	Tank Type	# of Units	Tank Vol. (gal)	Heating Efficiency Type	Efficiency	Rated Input Type	Input Rating or Pilot	Tank Insulation R-value (Int/Ext)	Standby Loss or Recovery Eff	1st Hr. Rating or Flow Rate	Tank Location
DHW Heater 1	Propane	Consumer Instantaneous	1	0	UEF	0.93	Blu/Hr	200000	0	n/a	n/a	

RECIRCULATION LOOPS

01	02	03	04	05
Water Heating System Name	Number of Recirculation Loops	Loop Insulation Thickness (in)	Recirculation Loop Location	Recirculation Pump Power (W)
DHW Sys 1	1	1.5	Conditioned	0

WATER HEATING - COMPACT DISTRIBUTION

01	02	03	04	05	06	07
Dwelling Unit type	Water Heating System Name	Master Bath distance off furthest fixture to Water Heater (ft)	Kitchen distance off furthest fixture to Water Heater (ft)	Furthest Third furthest fixture to Water Heater (ft)	Compactness Factor	HERS Verification
Dwelling	DHW Sys 1	n/a	n/a	n/a	0.7	n/a

WATER HEATING - HERS VERIFICATION

01	02	03	04	05	06	07
Name	Pipe Insulation	Parallel Piping	Compact Distribution	Compact Distribution Type	Recirculation Control	Shower Drain Water Heat Recovery
DHW Sys 1 - 1/1	Not Required	Not Required	Not Required	Basic	Not Required	Not Required

Registration Number: 223-P016991463A-000-000-0000000-0000
CA Building Energy Efficiency Standards - 2022 Residential Compliance

Registration Date/Time: 2023-09-27 08:11:01
Report Version: 2022.0.000
Schema Version: rev 20220901

HERS Provider: CalCERTS Inc.
Report Generated: 2023-09-22 15:11:10