POR. SEC. 14, T. 24 N., R. 8 E., M.D.B.&M.

Tax Rate Area
53-063

113-10

NOTE: ALL INFORMATION SHOWN ON ASSESSOR PARCEL MAPS ARE FOR ASSESSOR'S OFFICE USE AND DO NOT NECESSARILY CONSTITUTE LEGAL LOTS. NO LIABILITY IS ASSUMED FOR THE ACCURACY OF THE DATA SHOWN.

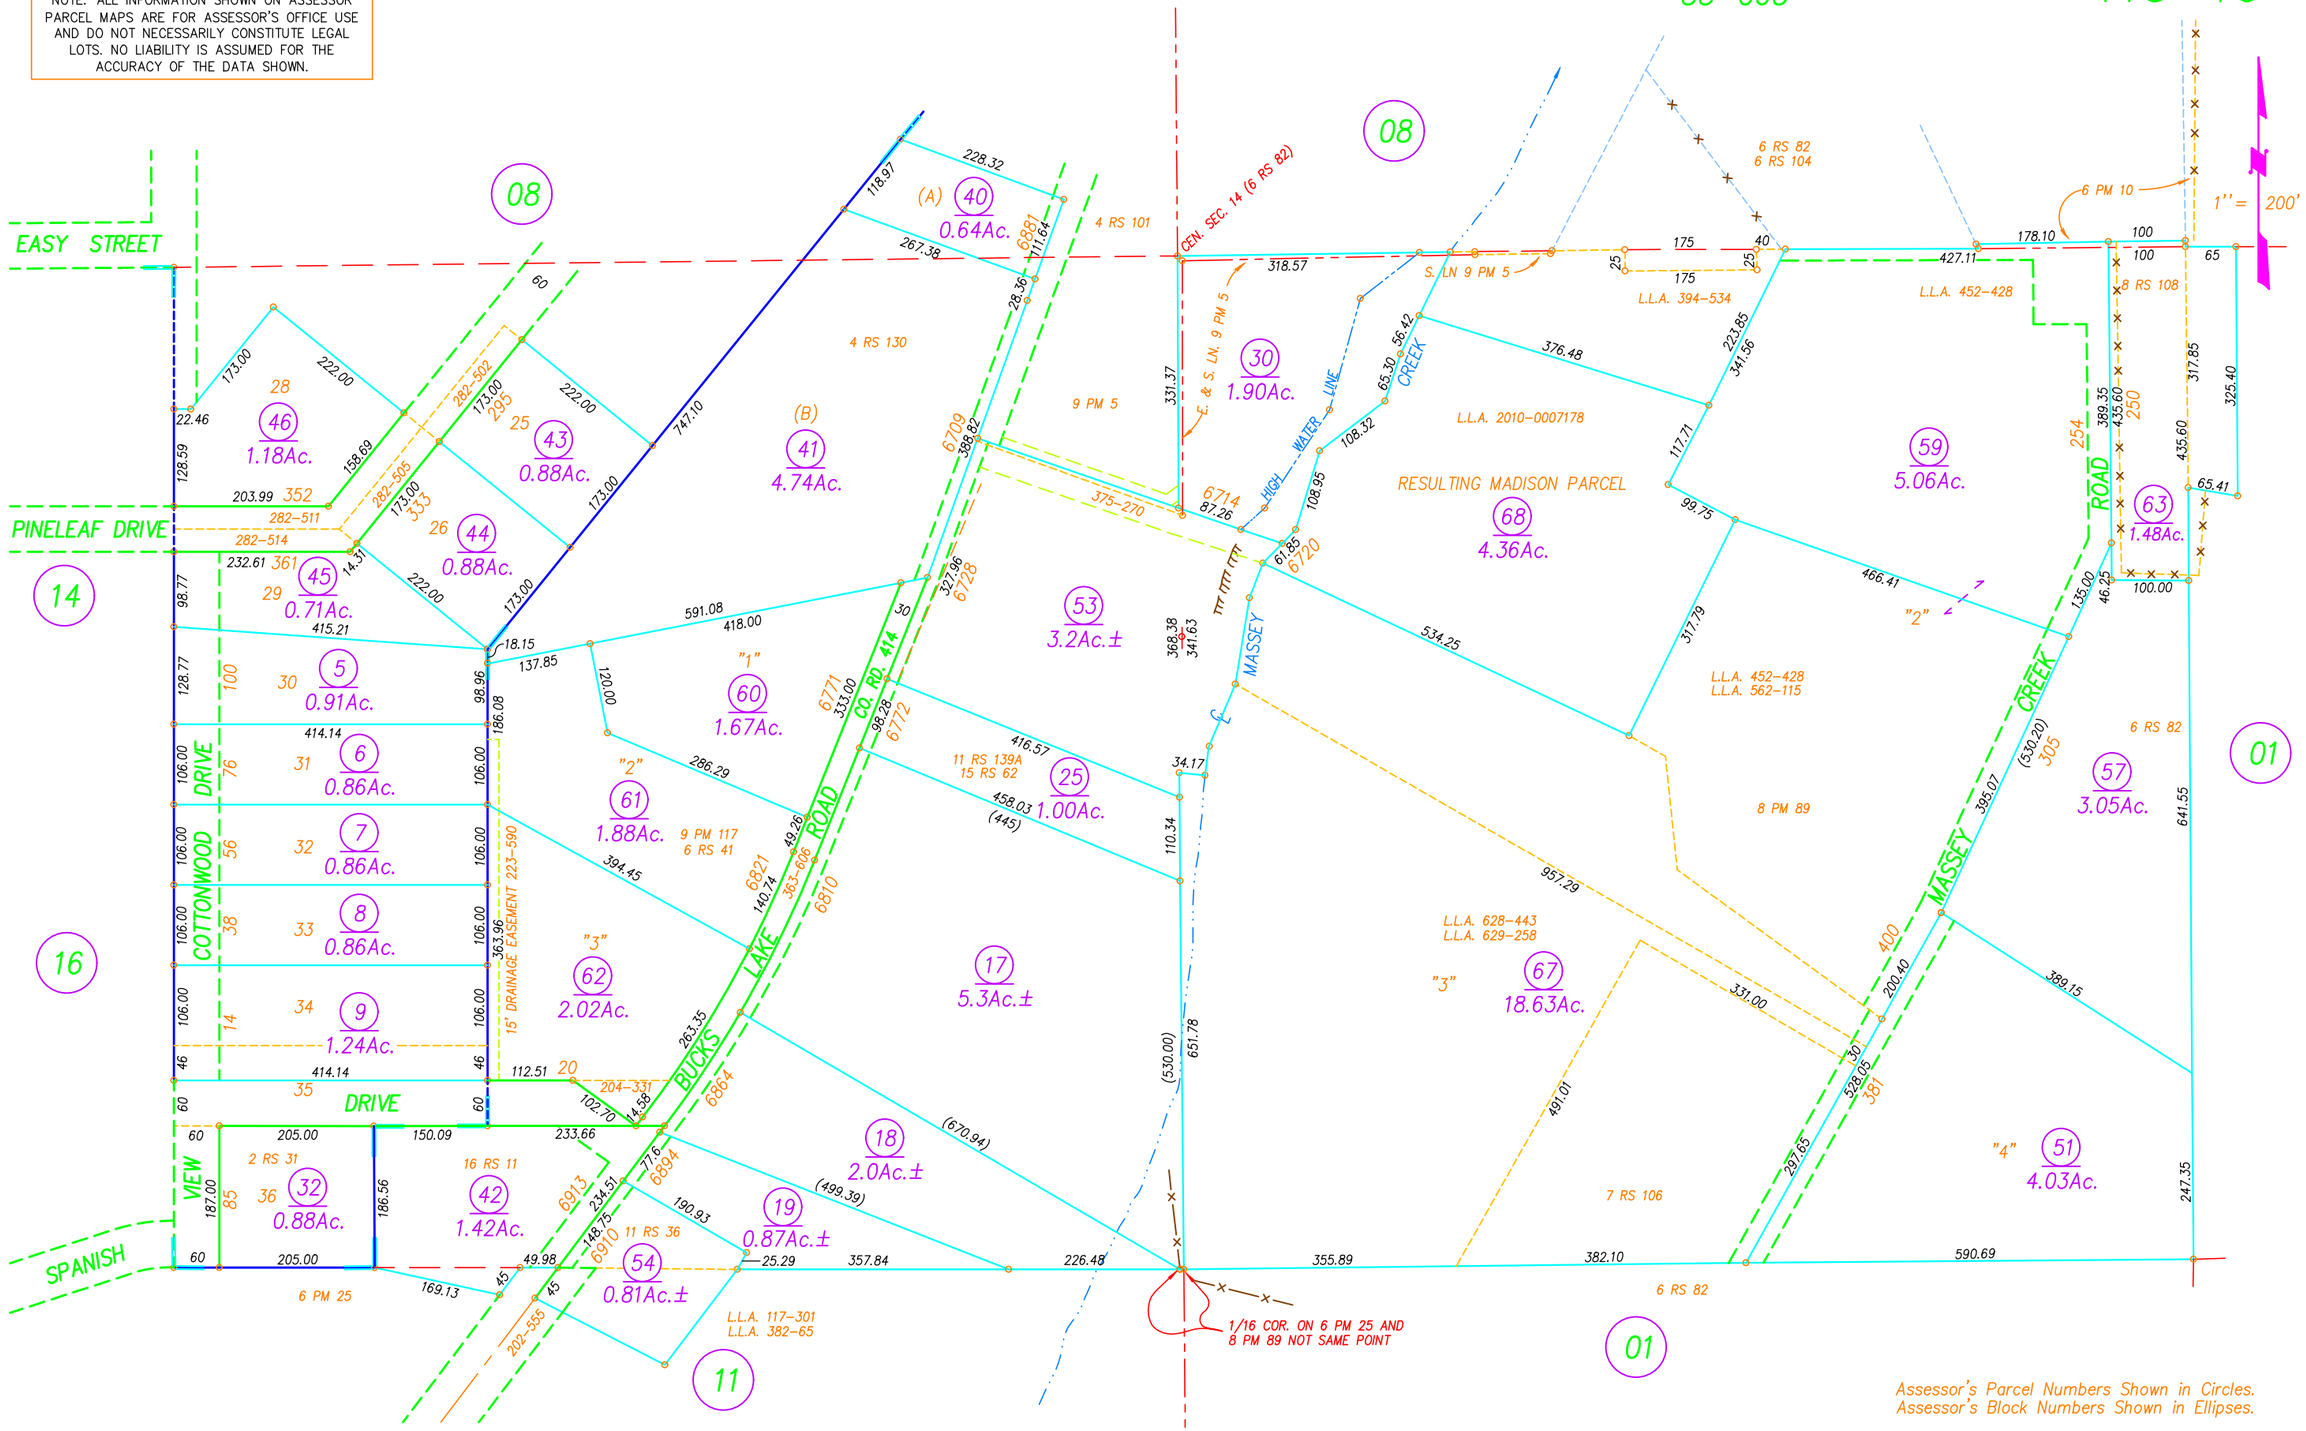

DRAWN BY GREGORY WITHROW
11/9/2010
UPDATED BY CORY BROMBY
6/23/16

PINELEAF ESTATES, R.M. BK. 2, PG. 31

Assessor's Parcel Numbers Shown in Circles.
Assessor's Block Numbers Shown in Ellipses.

Book 113, Page 10
Plumas County Assessor's Map

2016