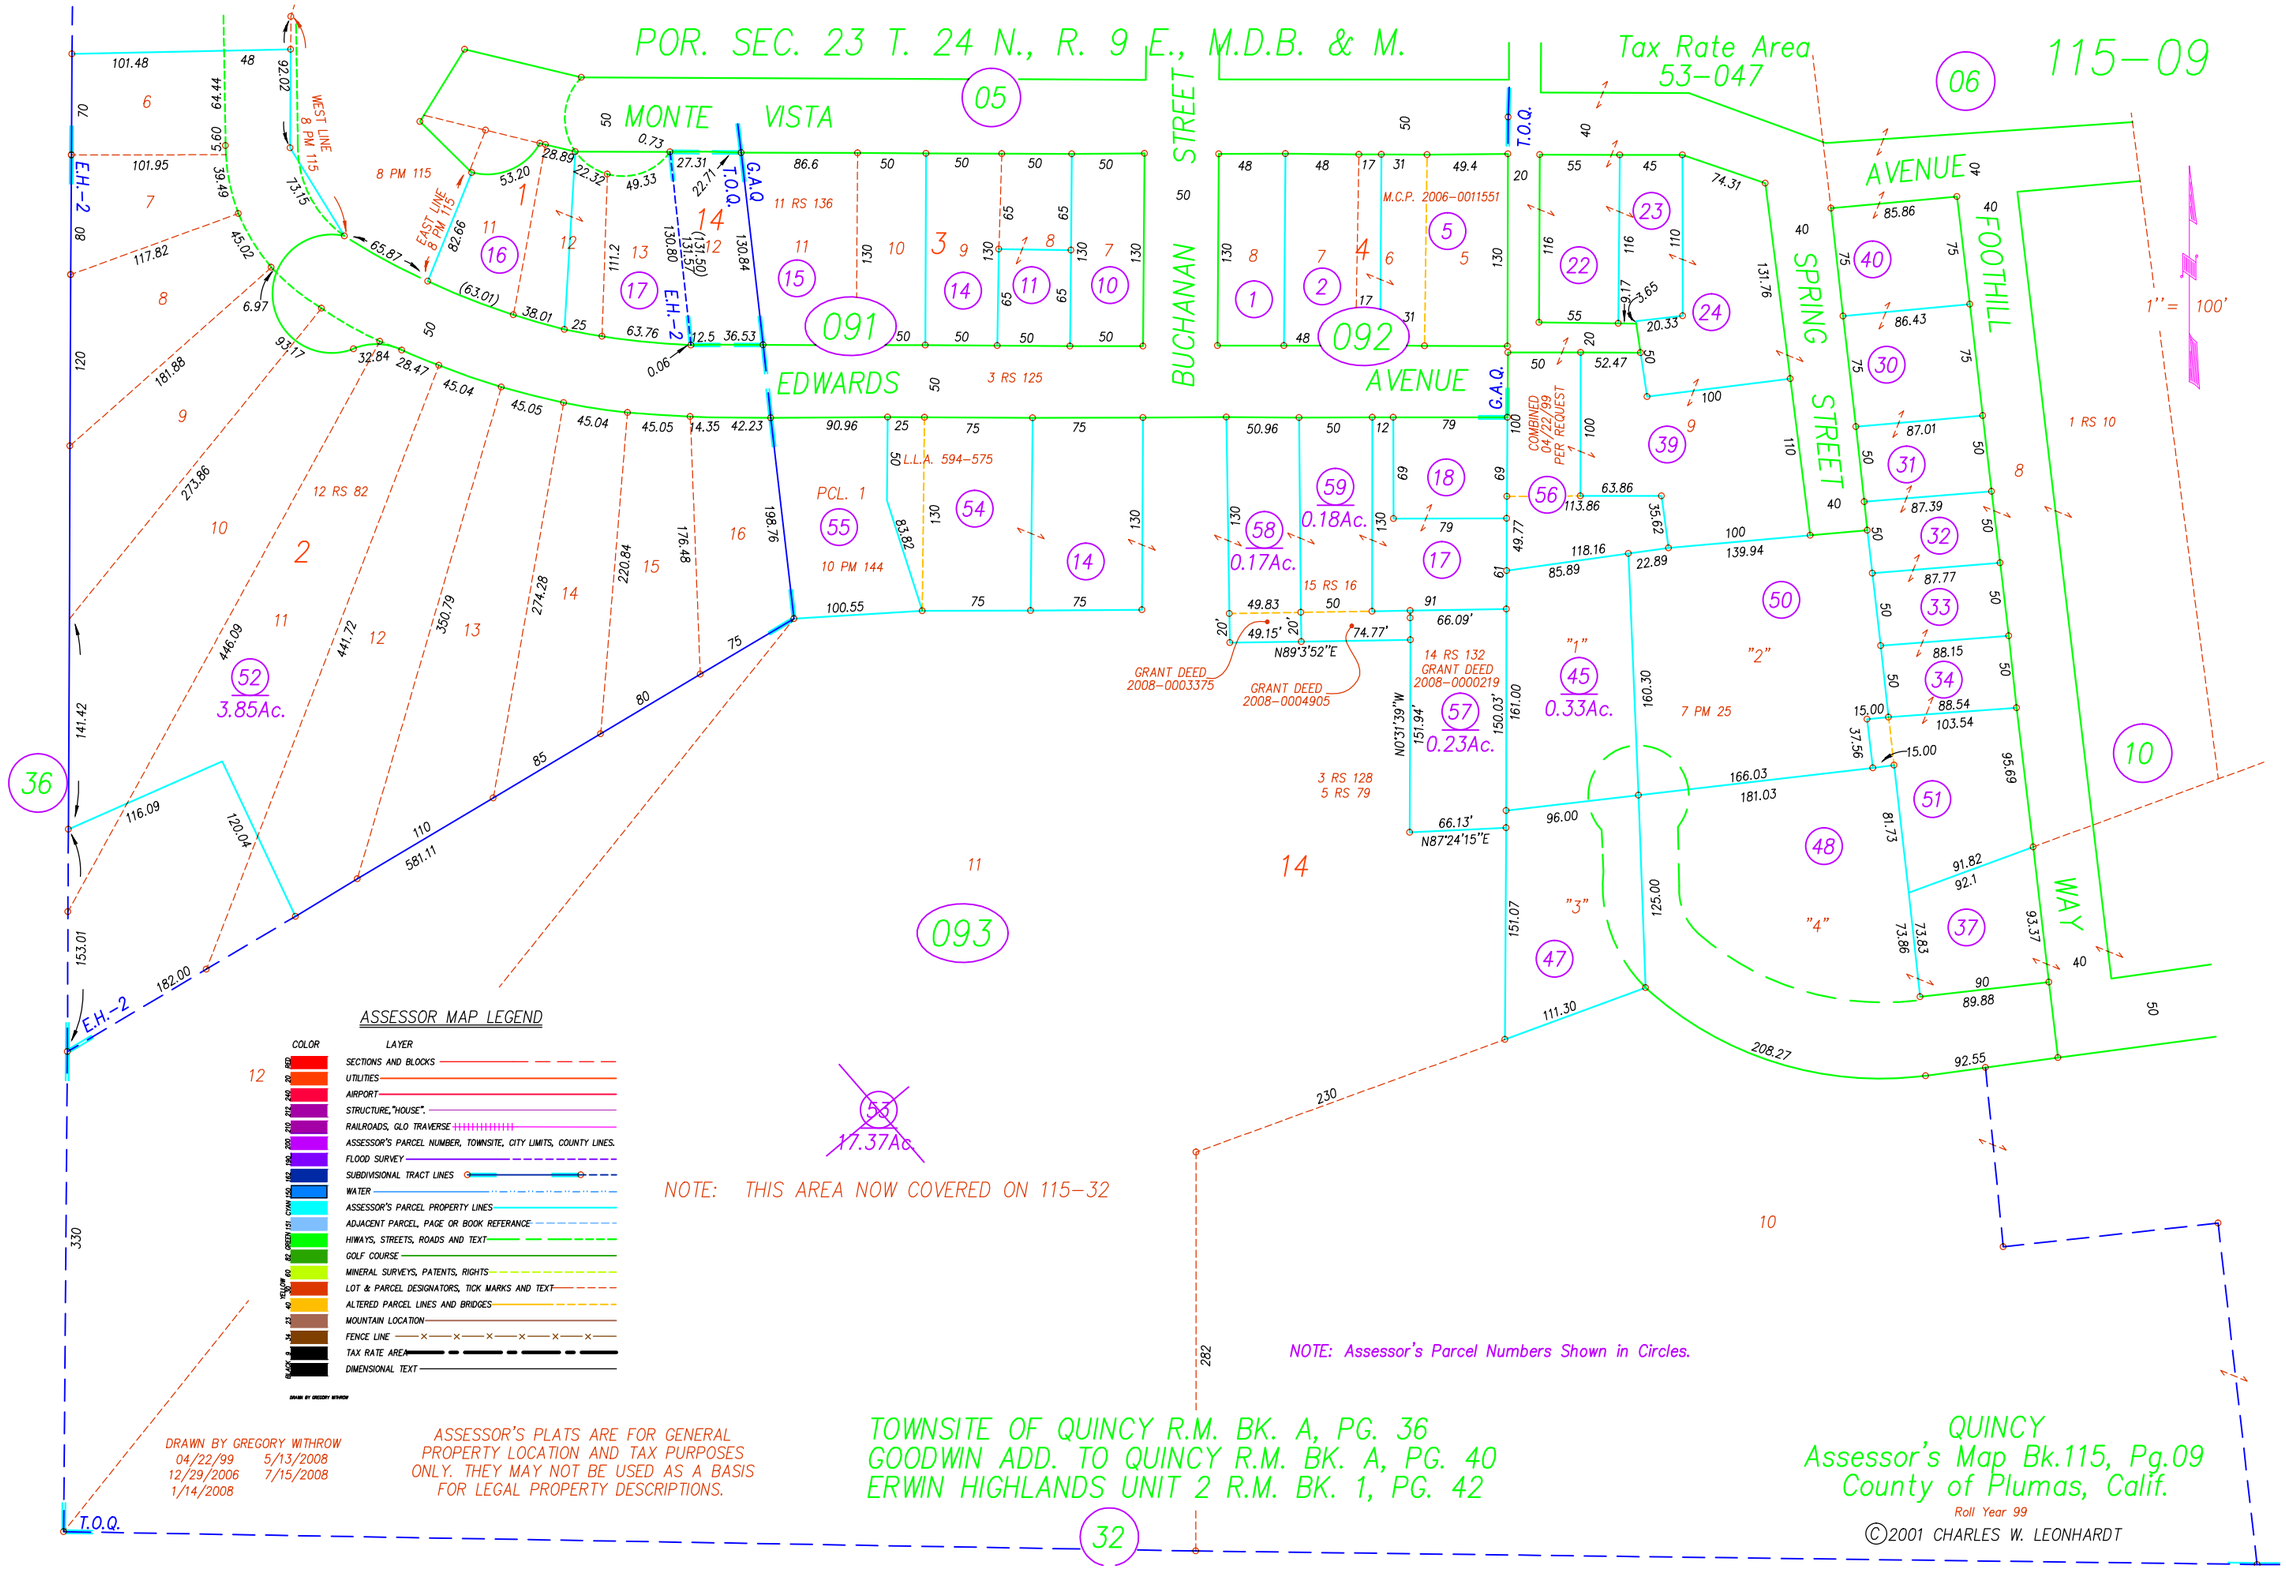

POR. SEC. 23 T. 24 N., R. 9 E., M.D.B. & M.
Tax Rate Area 53-047
115-09
MONTE VISTA
EDWARDS
BUCHANAN STREET
AVENUE
SPRING STREET
FOOTHILL
WAY
1" = 100'
ASSESSOR MAP LEGEND
COLOR
LAYER
SECTIONS AND BLOCKS
UTILITIES
AIRPORT
STRUCTURE,"HOUSE".
RAILROADS, GLO TRAVERSE
ASSESSOR'S PARCEL NUMBER, TOWNSITE, CITY LIMITS, COUNTY LINES.
FLOOD SURVEY
SUBDIVISIONAL TRACT LINES
WATER
ASSESSOR'S PARCEL PROPERTY LINES
ADJACENT PARCEL, PAGE OR BOOK REFERANCE
HIWAYS, STREETS, ROADS AND TEXT
GOLF COURSE
MINERAL SURVEYS, PATENTS, RIGHTS
LOT & PARCEL DESIGNATORS, TICK MARKS AND TEXT
ALTERED PARCEL LINES AND BRIDGES
MOUNTAIN LOCATION
FENCE LINE
TAX RATE AREA
DIMENSIONAL TEXT
NOTE: THIS AREA NOW COVERED ON 115-32
NOTE: Assessor's Parcel Numbers Shown in Circles.
DRAWN BY GREGORY WITHROW
04/22/99 5/13/2008
12/29/2006 7/15/2008
1/14/2008
ASSESSOR'S PLATS ARE FOR GENERAL PROPERTY LOCATION AND TAX PURPOSES ONLY. THEY MAY NOT BE USED AS A BASIS FOR LEGAL PROPERTY DESCRIPTIONS.
TOWNSITE OF QUINCY R.M. BK. A, PG. 36
GOODWIN ADD. TO QUINCY R.M. BK. A, PG. 40
ERWIN HIGHLANDS UNIT 2 R.M. BK. 1, PG. 42
QUINCY
Assessor's Map Bk.115, Pg.09
County of Plumas, Calif.
Roll Year 99
©2001 CHARLES W. LEONHARDT