POR. SEC. 19, T. 24 N., R. 10 E., M.D.B.&M.

Tax Rate Area
53-010

116-18

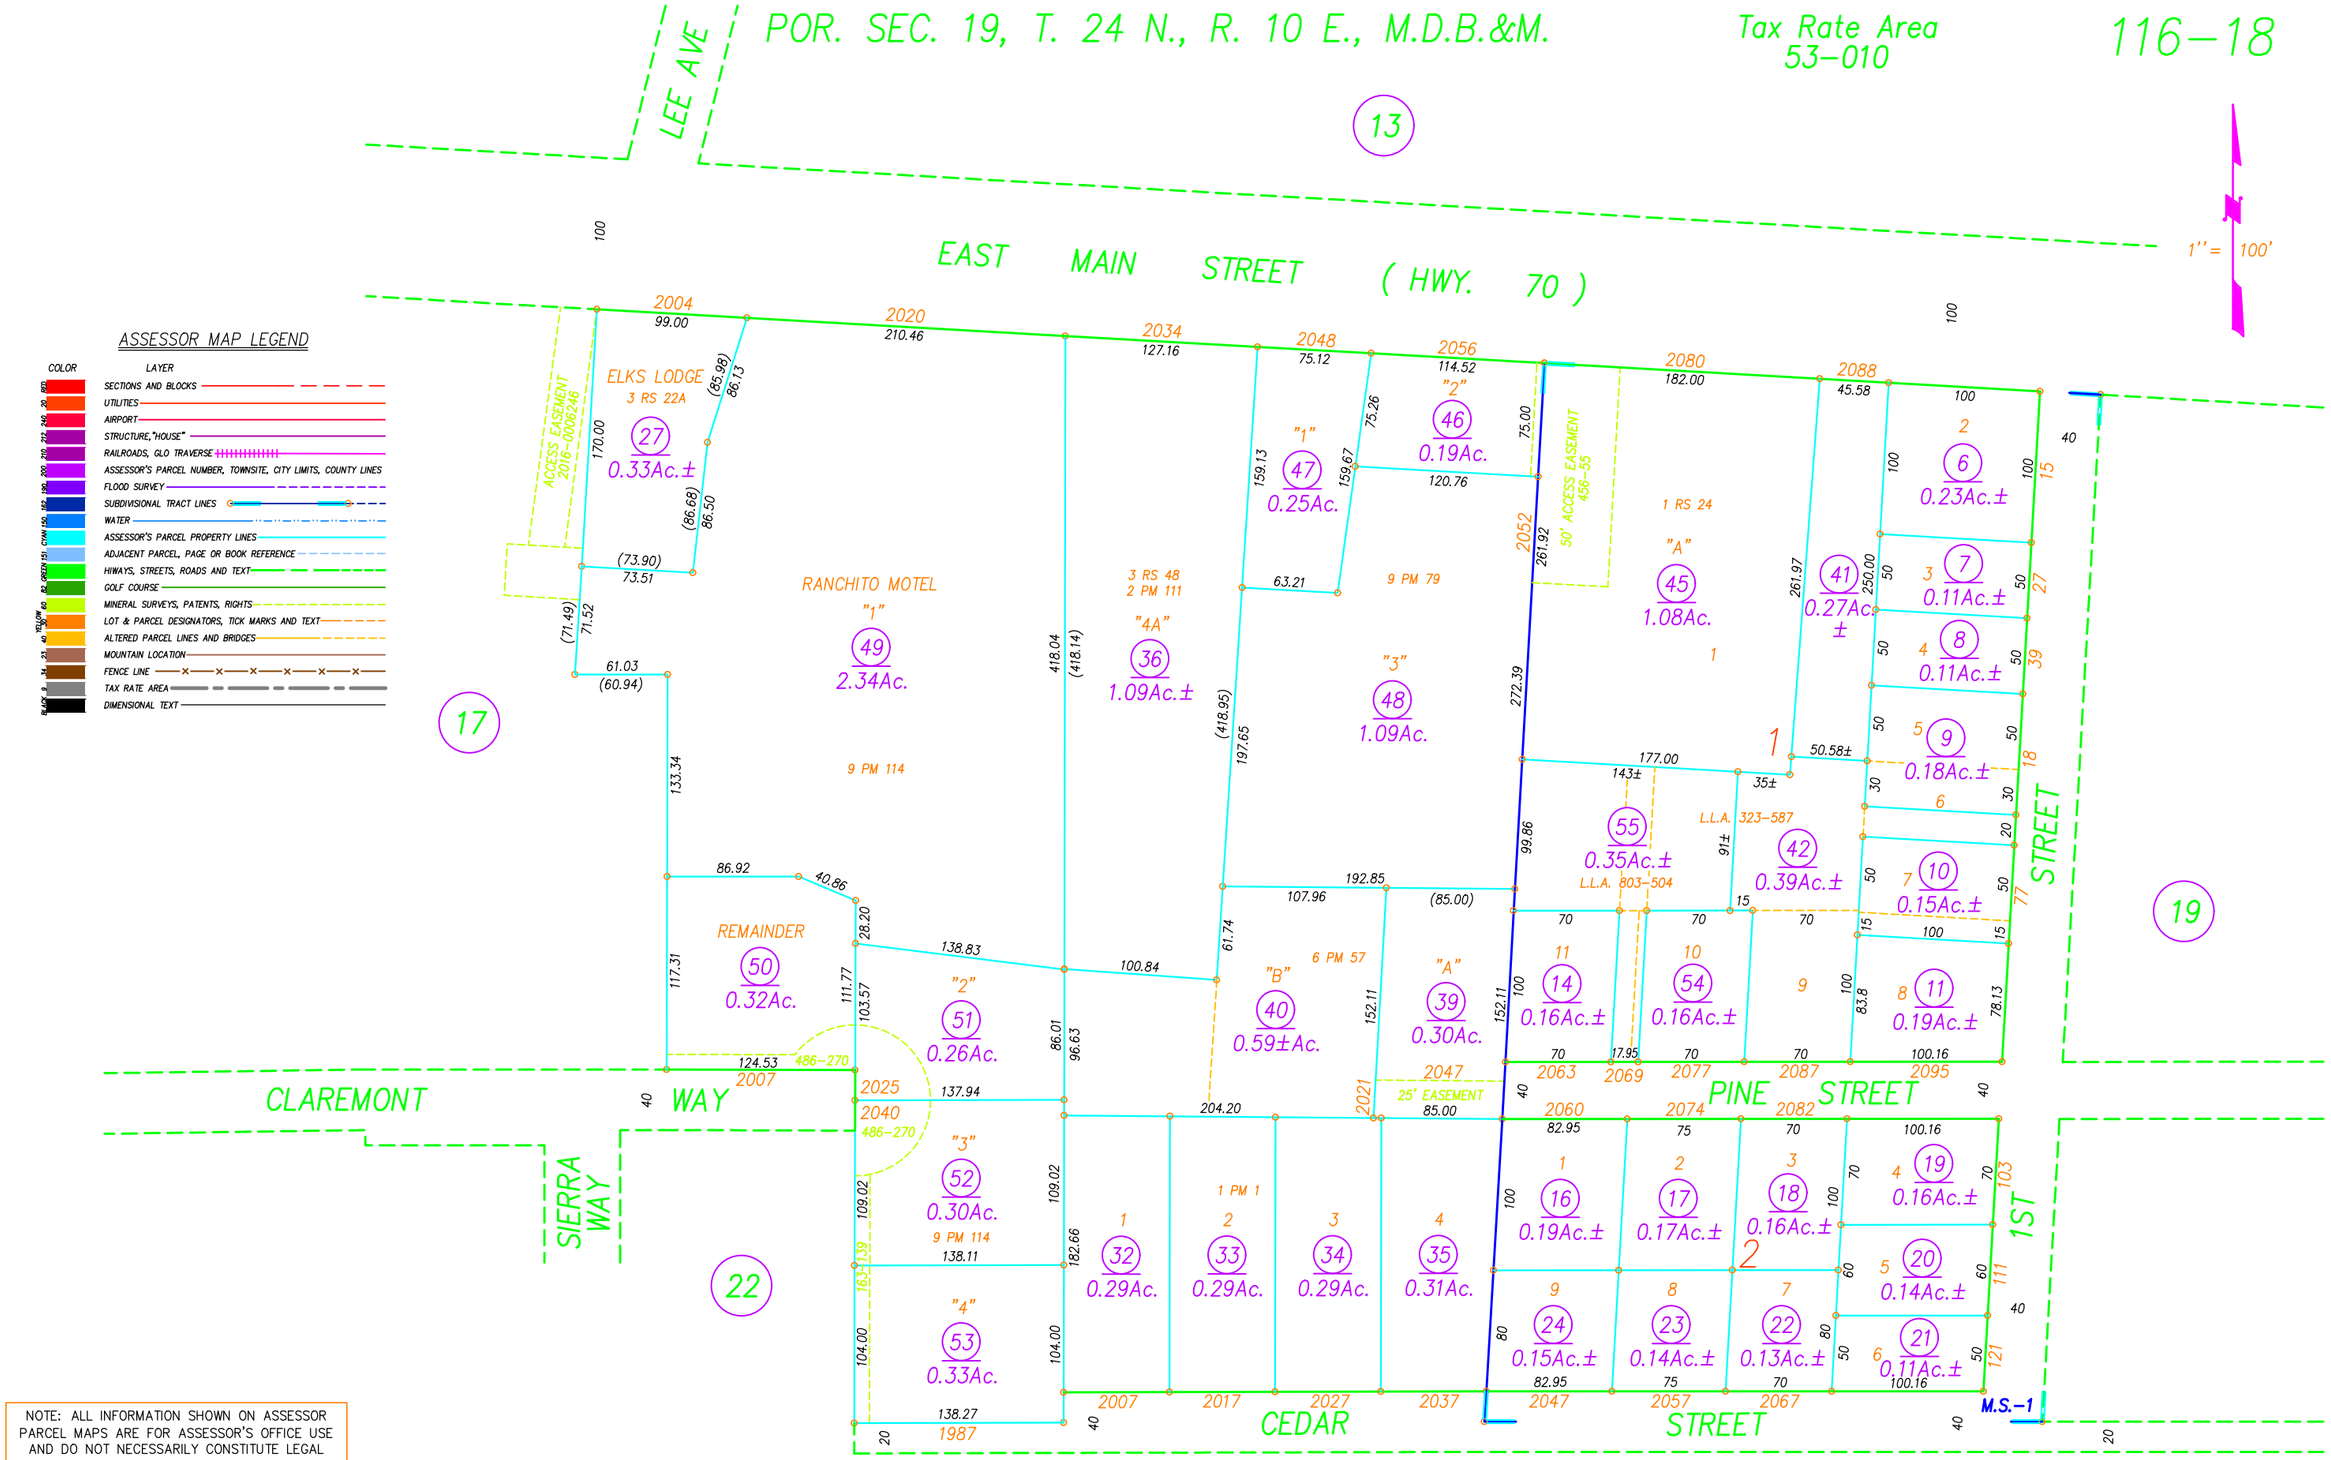

NOTE: ALL INFORMATION SHOWN ON ASSESSOR PARCEL MAPS ARE FOR ASSESSOR'S OFFICE USE AND DO NOT NECESSARILY CONSTITUTE LEGAL LOTS. NO LIABILITY IS ASSUMED FOR THE ACCURACY OF THE DATA SHOWN.

DRAWN BY GREG WITHROW
4/12/2000
REDRAWN BY CORY BROMBY
11/9/16

Assessor's Parcel Numbers Shown in Circles.
Assessor's Block Numbers Shown in Ellipses.

MANSELL SUBDIVISION UNIT-1, R.M. BK. 1, PG. 17
PARCEL MAP BK 1, PG.1

EAST QUINCY
Book 116, Page 18
Plumas County Assessor's Map

2016