POR. SECS. 19 & 20, T. 24 N., R. 10 E., M.D.B.&M.

Tax Rate Area
53-010

116-19

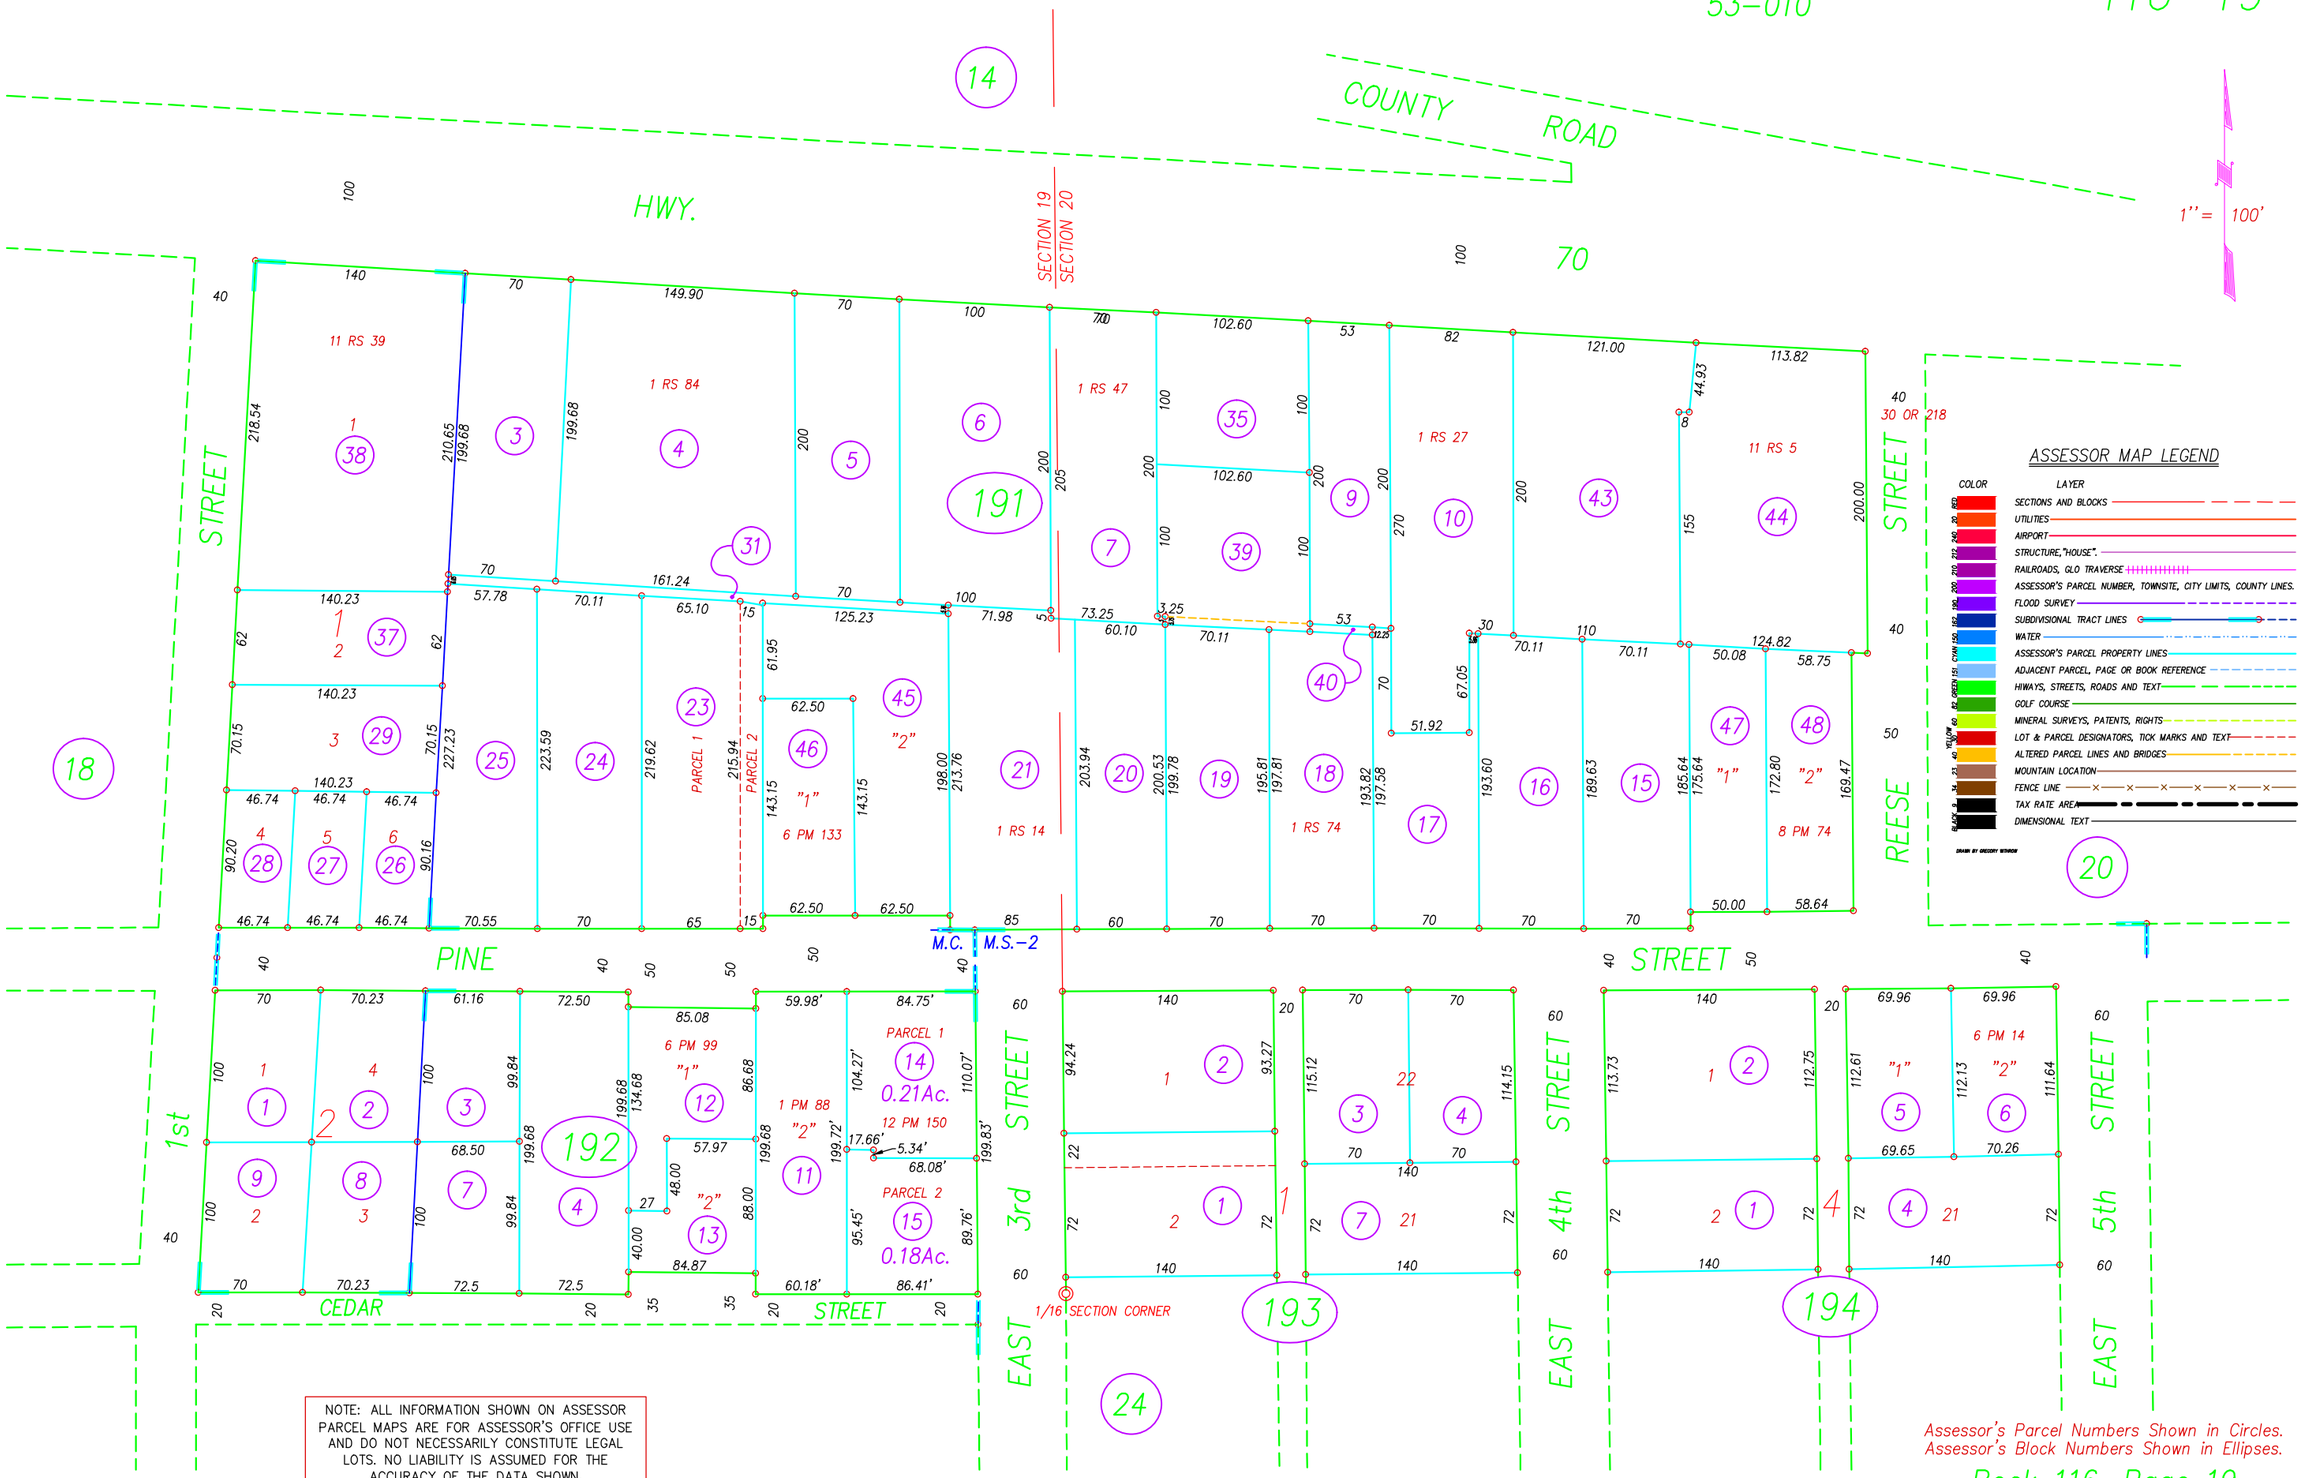

NOTE: ALL INFORMATION SHOWN ON ASSESSOR PARCEL MAPS ARE FOR ASSESSOR'S OFFICE USE AND DO NOT NECESSARILY CONSTITUTE LEGAL LOTS. NO LIABILITY IS ASSUMED FOR THE ACCURACY OF THE DATA SHOWN.

DRAWN BY GREGORY WITHROW
UPDATED BY CORY BROMBY
6/2/2015

MANSELL SUBDIVISION UNIT 2, R.M. BK. 1, PG. 23
McCONNELL SUBDIVISION, R.M. BK. 1, PG. 27

Assessor's Parcel Numbers Shown in Circles.
Assessor's Block Numbers Shown in Ellipses.

Book 116, Page 19
Plumas County Assessor's Map
2015