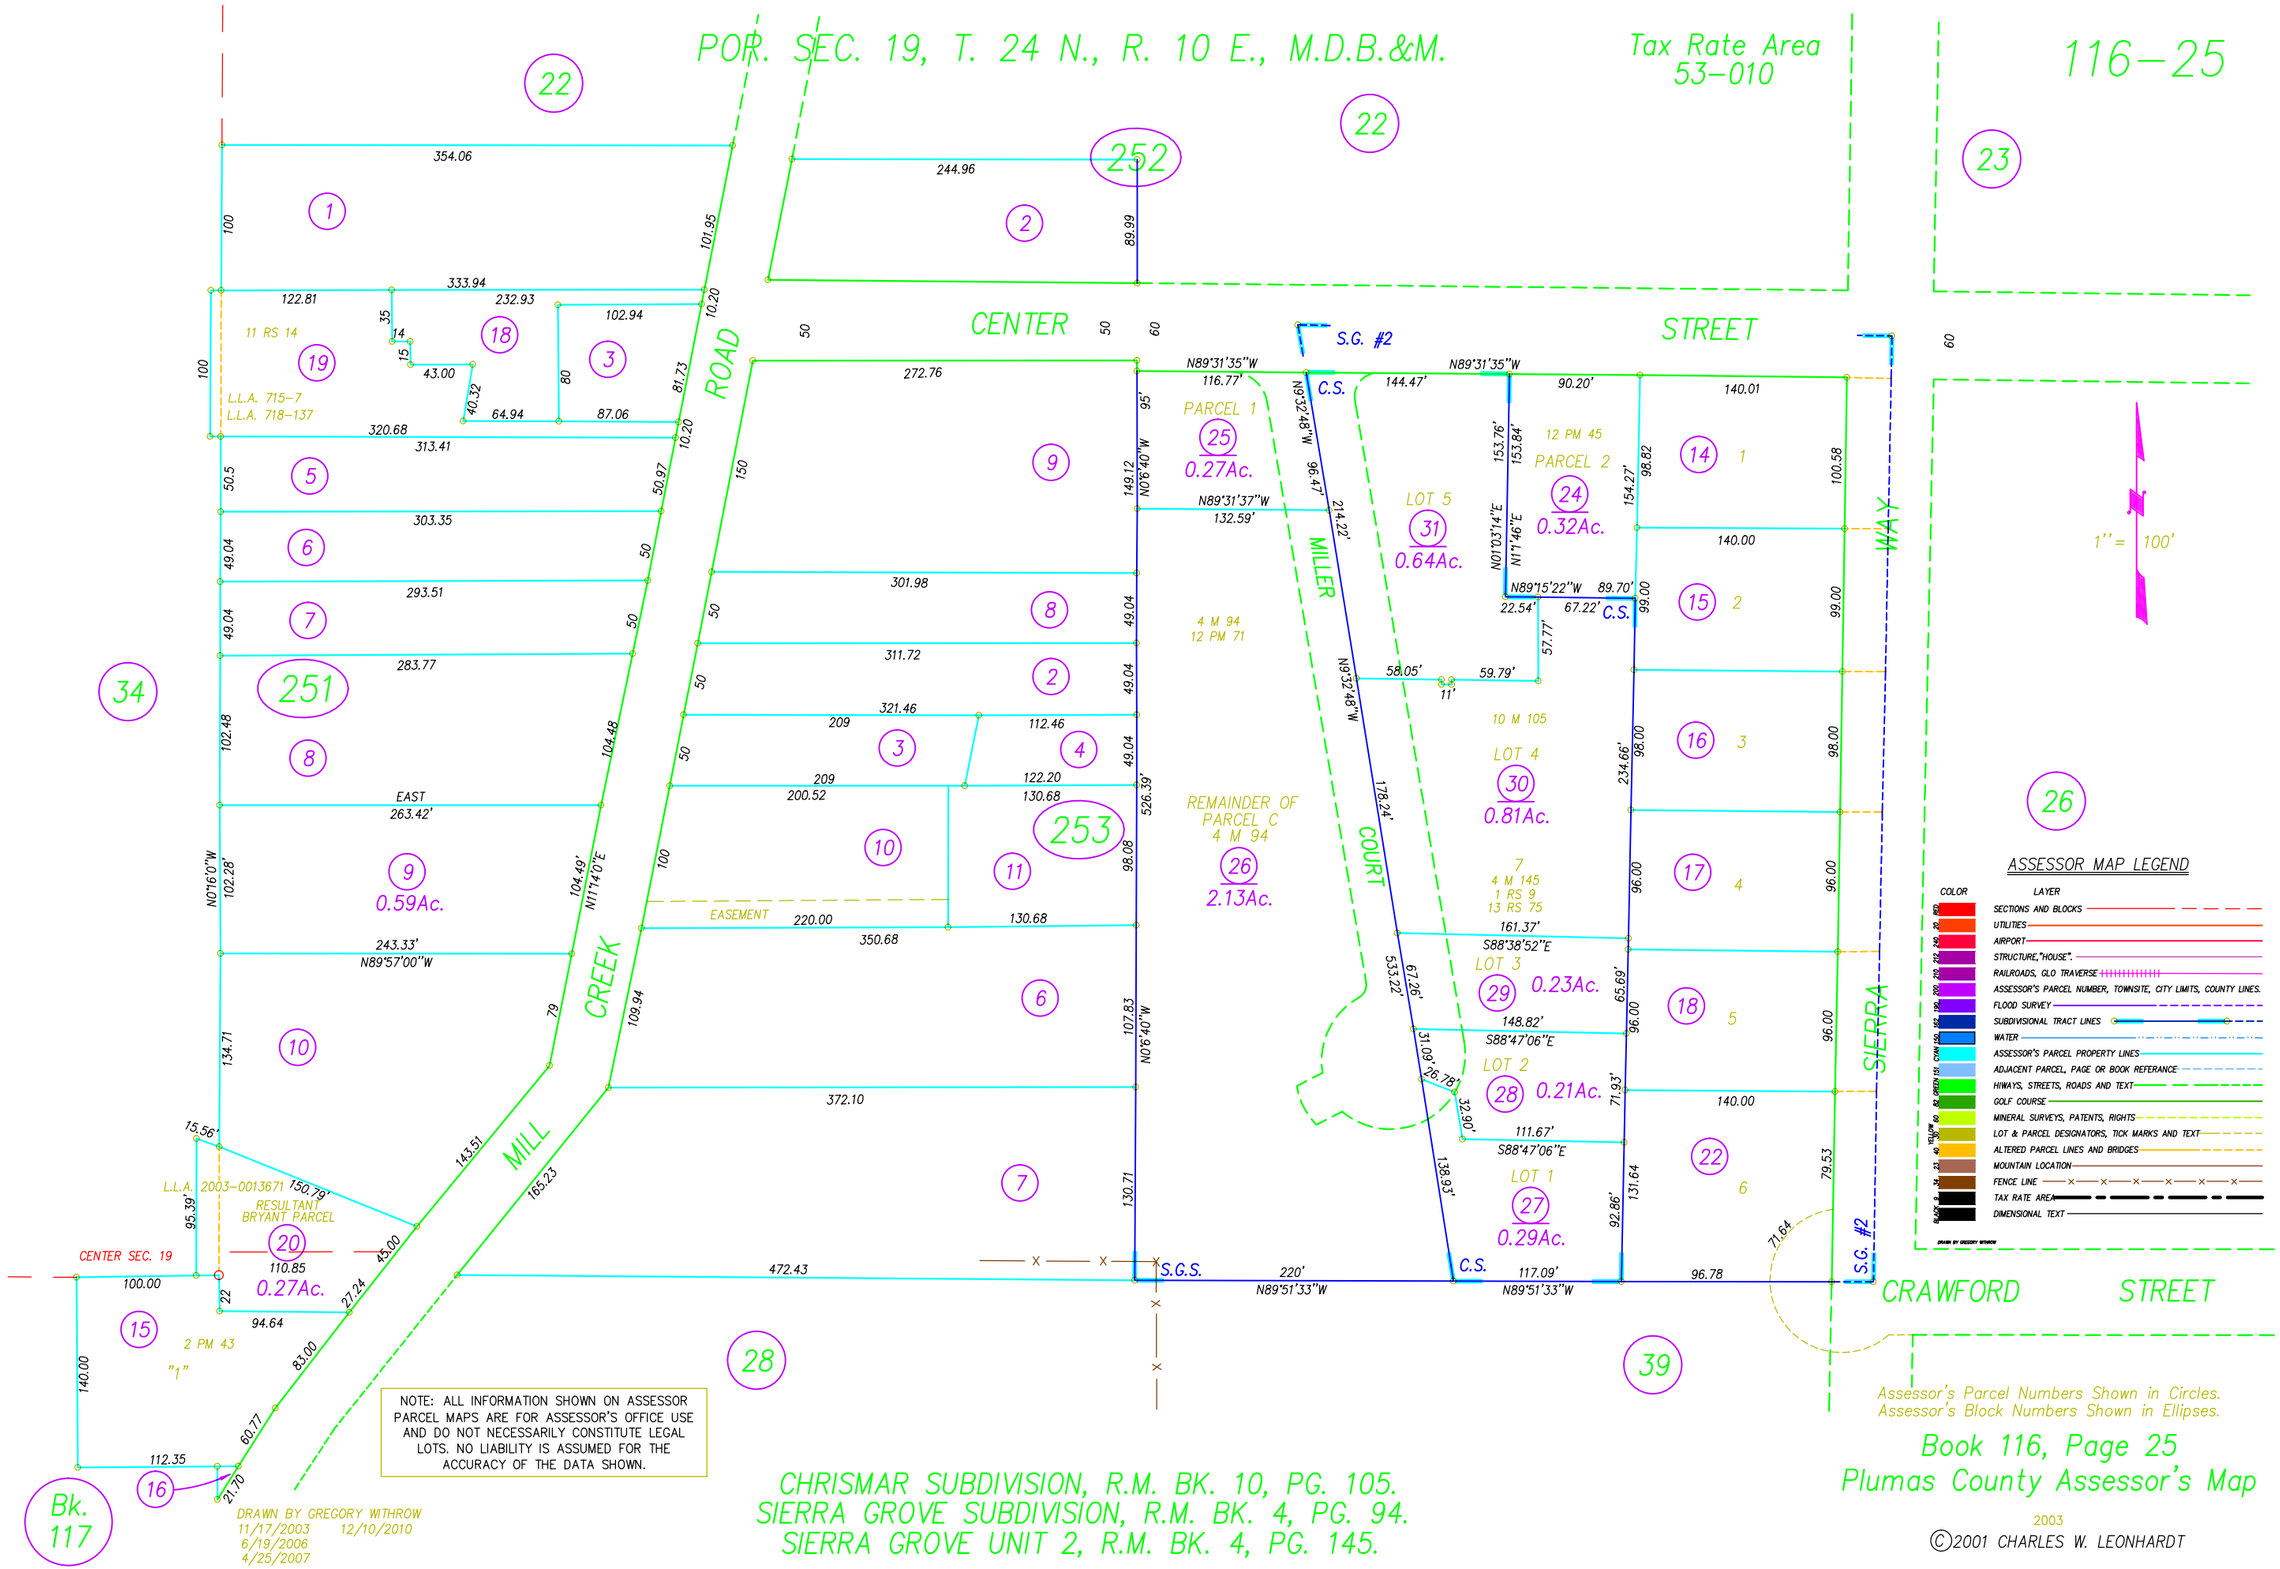

NOTE: ALL INFORMATION SHOWN ON ASSESSOR PARCEL MAPS ARE FOR ASSESSOR'S OFFICE USE AND DO NOT NECESSARILY CONSTITUTE LEGAL LOTS. NO LIABILITY IS ASSUMED FOR THE ACCURACY OF THE DATA SHOWN.

CHRISMAR SUBDIVISION, R.M. BK. 10, PG. 105.
SIERRA GROVE SUBDIVISION, R.M. BK. 4, PG. 94.
SIERRA GROVE UNIT 2, R.M. BK. 4, PG. 145.

Assessor's Parcel Numbers Shown in Circles.
Assessor's Block Numbers Shown in Ellipses.

Book 116, Page 25
Plumas County Assessor's Map

2003

©2001 CHARLES W. LEONHARDT