POR. SECS. 17 & 20, T. 24 N., R. 10 E., M.D.B.&M.

Tax Rate Area
53-010
53-048

117-19

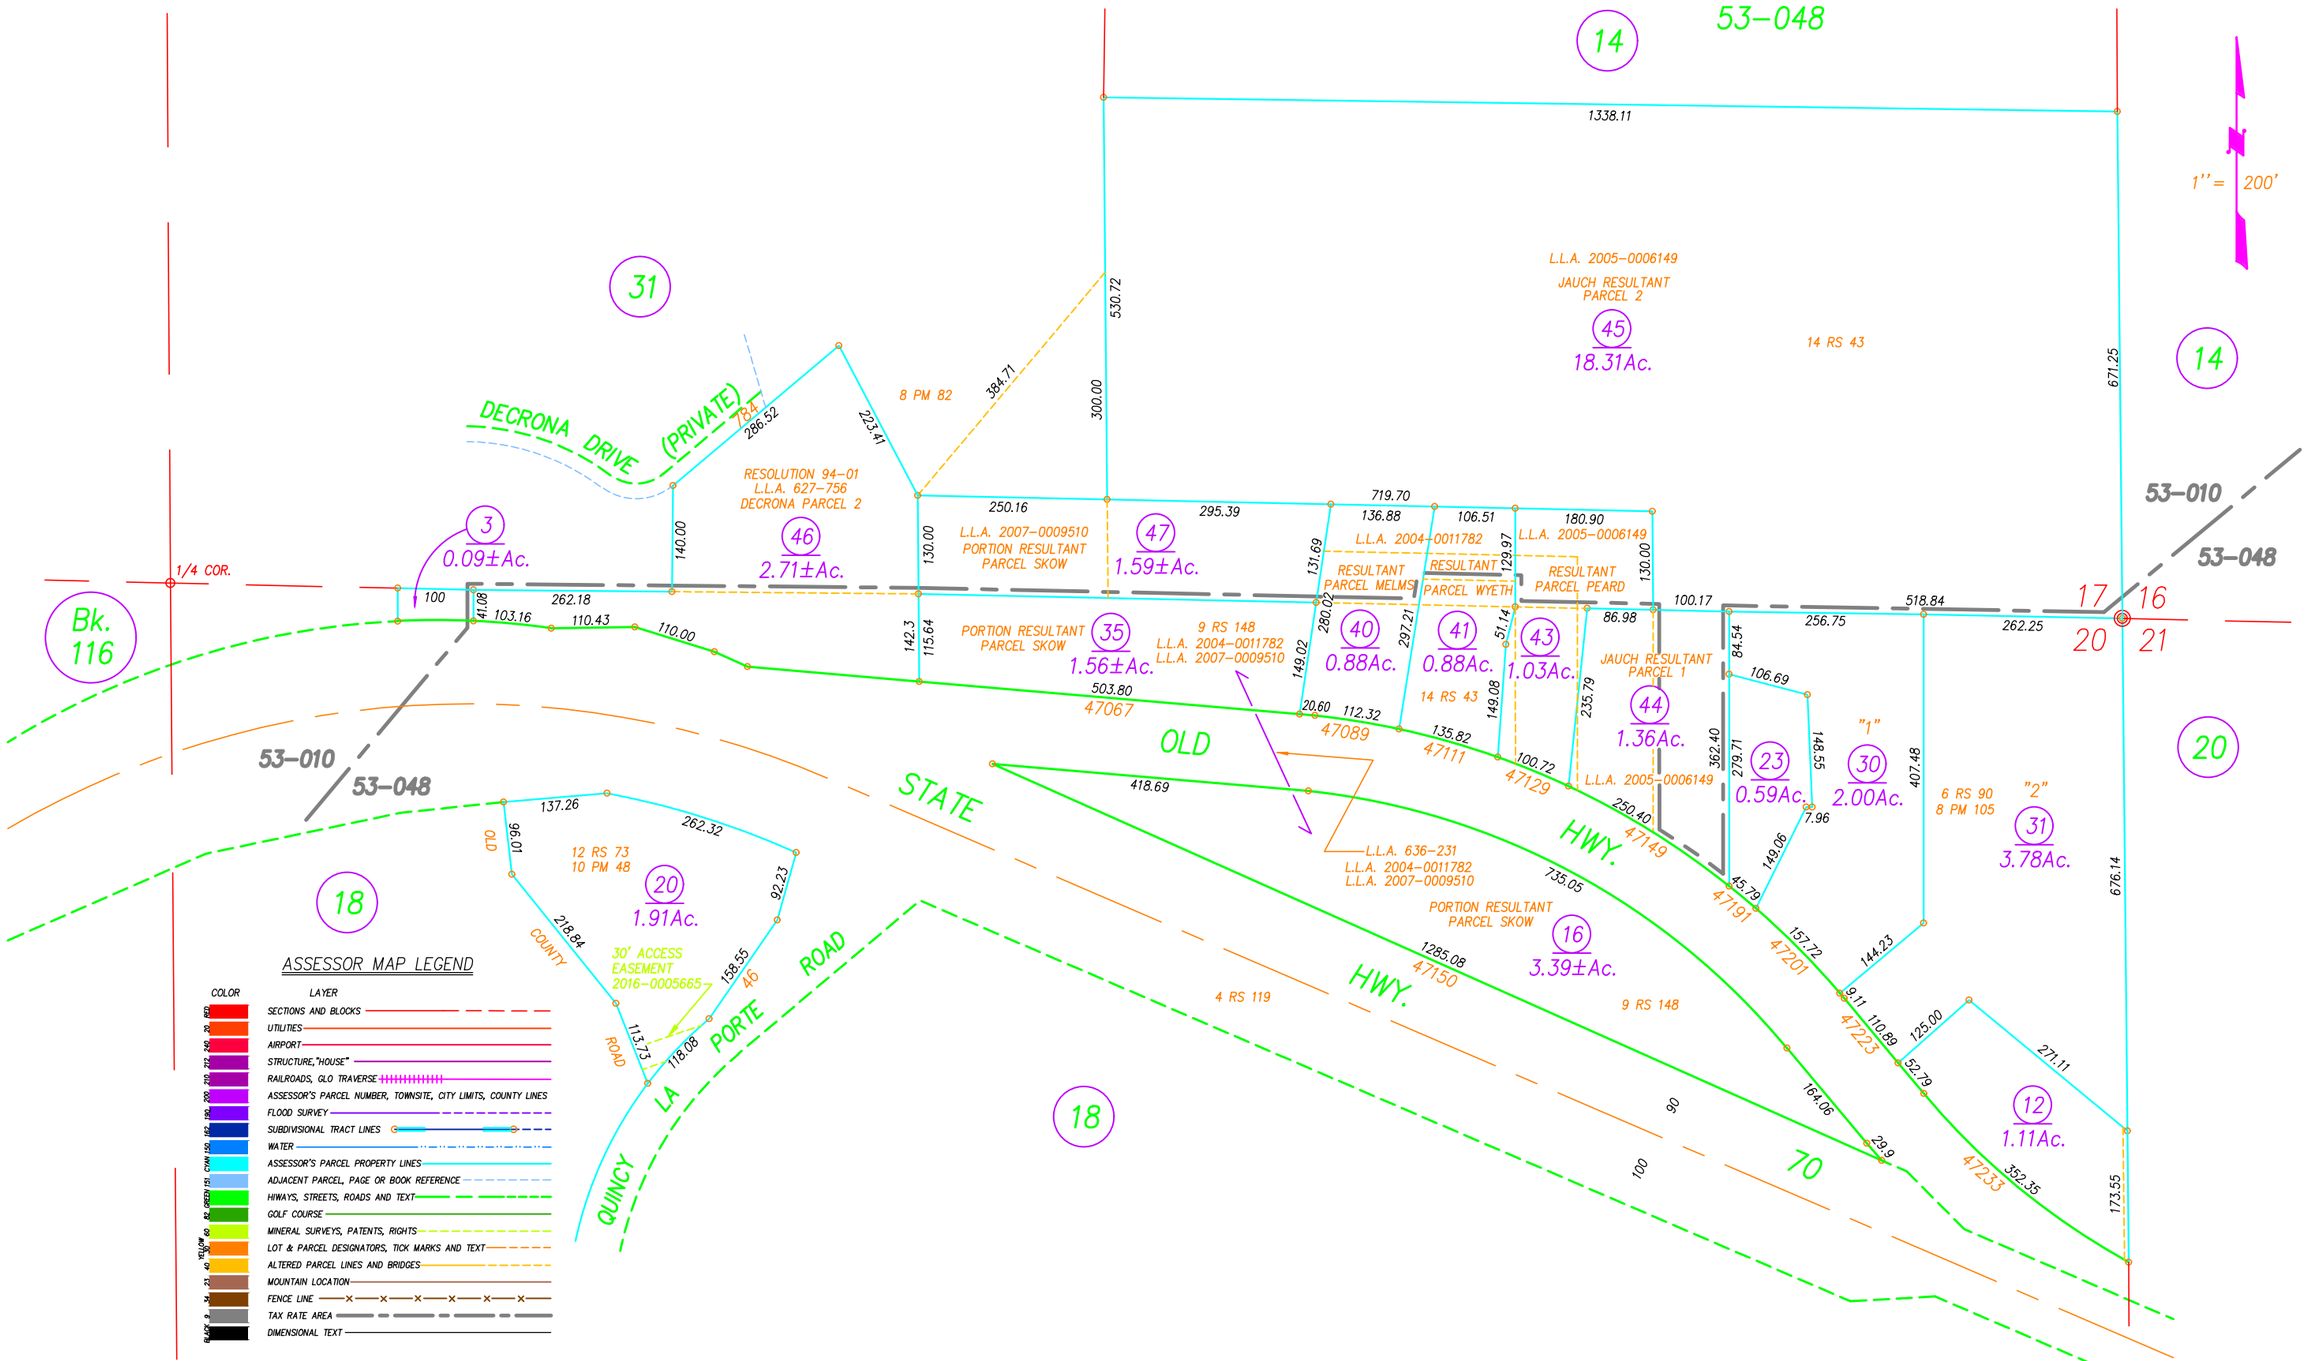

ASSESSOR MAP LEGEND

COLOR	LAYER
RED 28	SECTIONS AND BLOCKS
	UTILITIES
240	AIRPORT
212	STRUCTURE, "HOUSE"
210	RAILROADS, GLO TRAVERSE
200	ASSESSOR'S PARCEL NUMBER, TOWNSITE, CITY LIMITS, COUNTY LINES
192	FLOOD SURVEY
143	SUBDIVISIONAL TRACT LINES
CYAN 140	WATER
	ASSESSOR'S PARCEL PROPERTY LINES
GREEN 131	ADJACENT PARCEL, PAGE OR BOOK REFERENCE
82	HIWAYS, STREETS, ROADS AND TEXT
	GOLF COURSE
YELLOW 60	MINERAL SURVEYS, PATENTS, RIGHTS
50	LOT & PARCEL DESIGNATORS, TICK MARKS AND TEXT
40	ALTERED PARCEL LINES AND BRIDGES
31	MOUNTAIN LOCATION
24	FENCE LINE
9	TAX RATE AREA
BLACK 0	DIMENSIONAL TEXT

DRAWN BY GREGORY WITHROW
10/29/2004
6/21/2005
11/19/2007
11/27/2007

REDRAWN BY CORY BROMBY
10/5/2016

NOTE: ALL INFORMATION SHOWN ON ASSESSOR PARCEL MAPS ARE FOR ASSESSOR'S OFFICE USE AND DO NOT NECESSARILY CONSTITUTE LEGAL LOTS. NO LIABILITY IS ASSUMED FOR THE ACCURACY OF THE DATA SHOWN.

Assessor's Parcel Numbers Shown in Circles.
Assessor's Block Numbers Shown in Ellipses.

Book 117, Page 19
Plumas County Assessor's Map
2016