POR. SEC. 13, T. 23 N., R. 11 E., M.D.B.&M.

Tax Rate Area
53-083

122-14

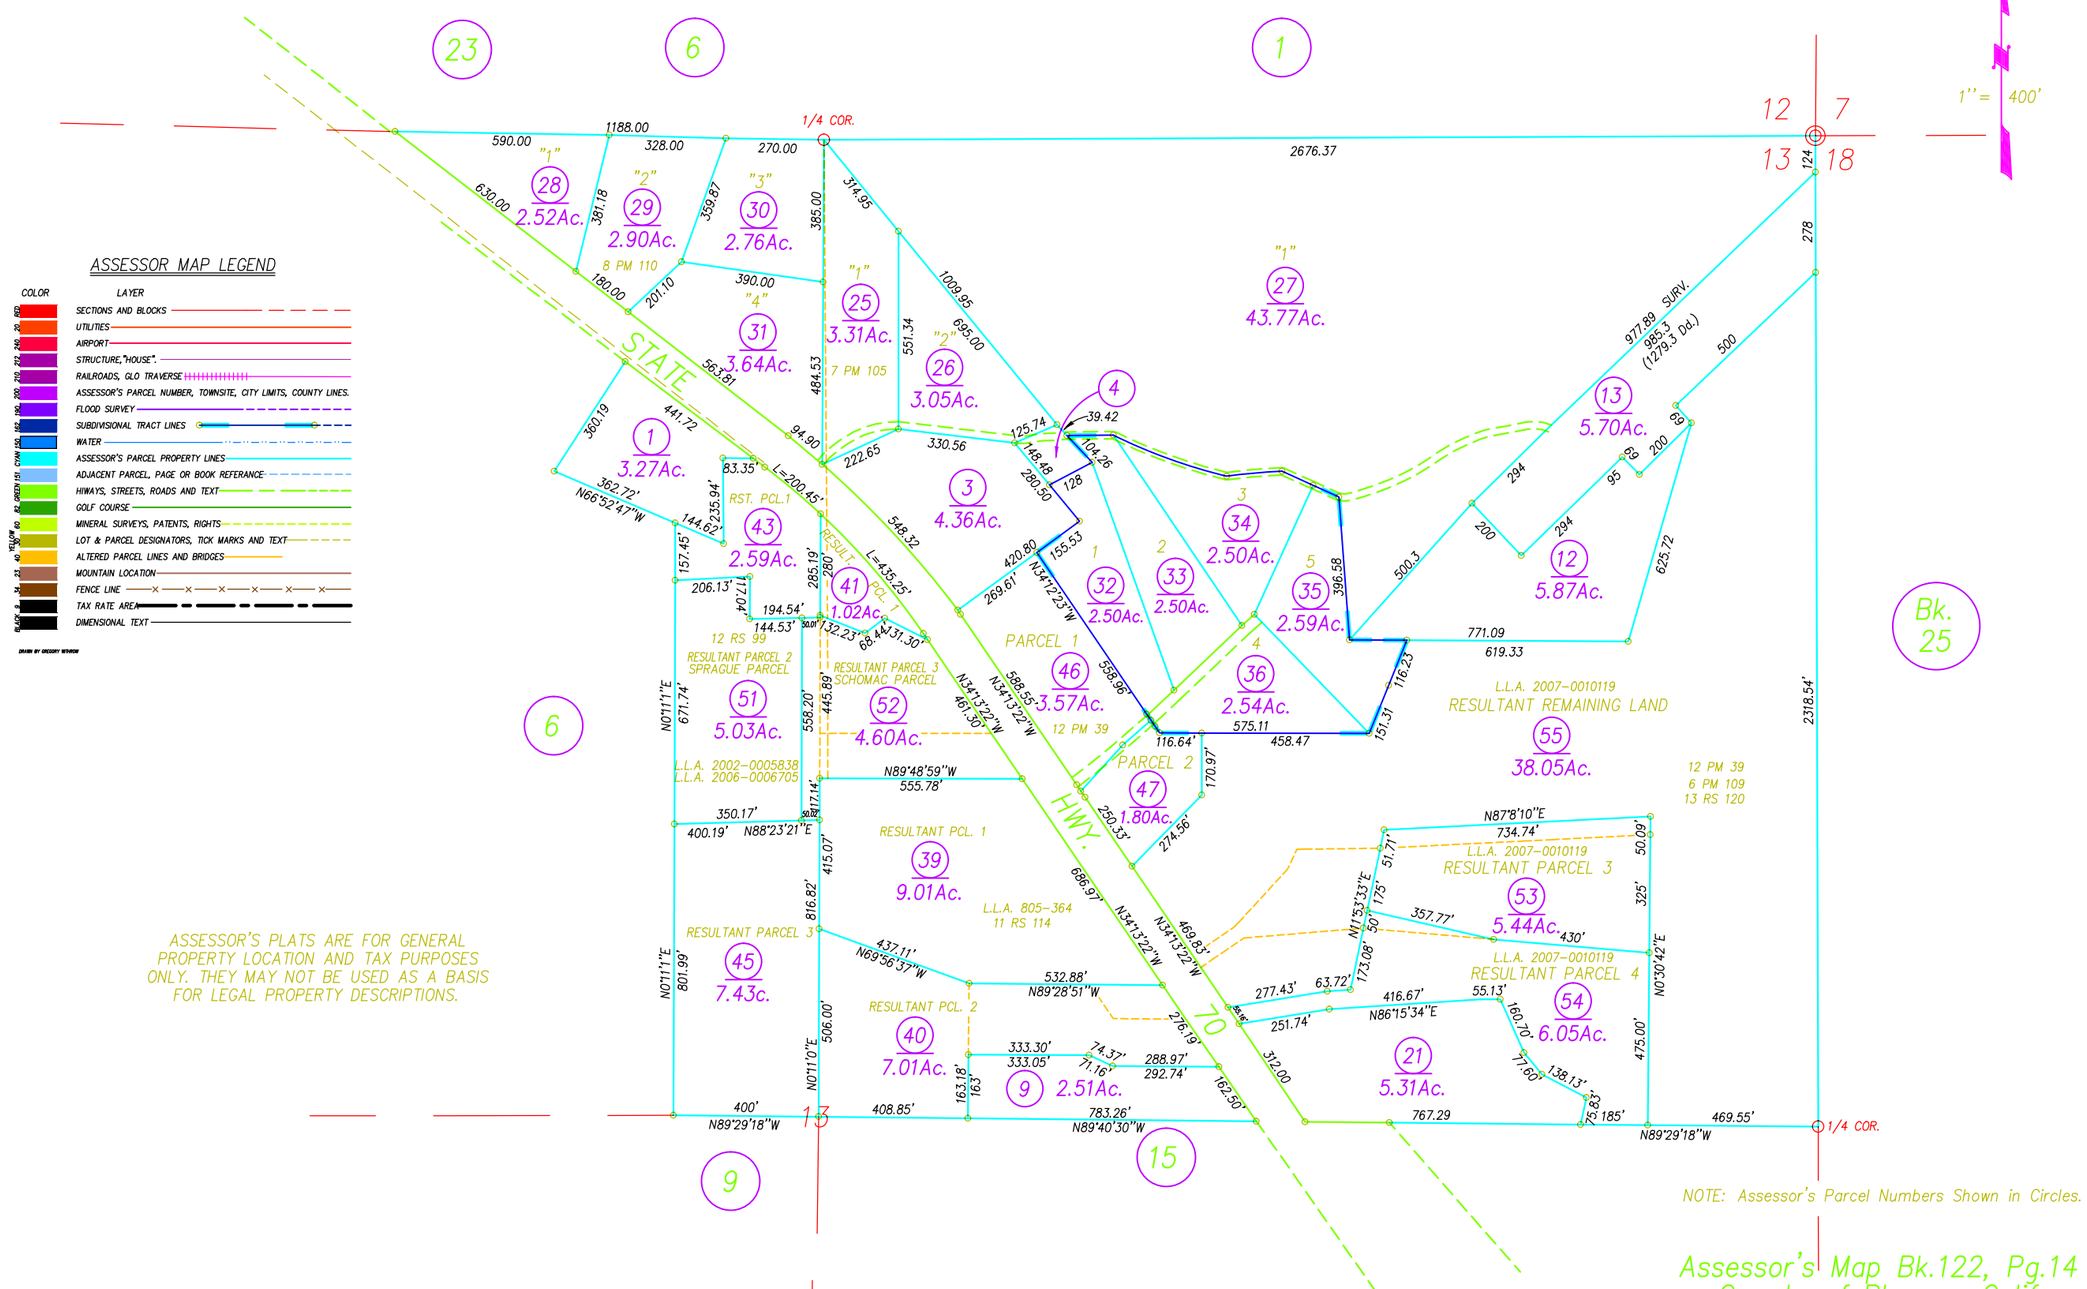

ASSESSOR MAP LEGEND

COLOR	LAYER
RED	SECTIONS AND BLOCKS
20	UTILITIES
240	AIRPORT
212	STRUCTURE,"HOUSE"
202	RAILROADS, GLO TRAVERSE
200	ASSESSOR'S PARCEL NUMBER, TOWNSITE, CITY LIMITS, COUNTY LINES.
190	FLOOD SURVEY
172	SUBDIVISIONAL TRACT LINES
142	WATER
CYAN 141	ASSESSOR'S PARCEL PROPERTY LINES
151	ADJACENT PARCEL, PAGE OR BOOK REFERANCE
91	HIWAYS, STREETS, ROADS AND TEXT
GREEN	GOLF COURSE
60	MINERAL SURVEYS, PATENTS, RIGHTS
YELLOW	LOT & PARCEL DESIGNATORS, TICK MARKS AND TEXT
40	ALTERED PARCEL LINES AND BRIDGES
32	MOUNTAIN LOCATION
24	FENCE LINE
22	TAX RATE AREA
0	DIMENSIONAL TEXT
BLACK	

DRAWN BY GREGORY WITHROW

ASSESSOR'S PLATS ARE FOR GENERAL PROPERTY LOCATION AND TAX PURPOSES ONLY. THEY MAY NOT BE USED AS A BASIS FOR LEGAL PROPERTY DESCRIPTIONS.

NOTE: Assessor's Parcel Numbers Shown in Circles.

DRAWN BY GREGORY WITHROW
5/04/2000
6/27/2002
5/1/2006
8/8/2006
7/21/2007

LONG VALLEY CREEK SUBDIVISION R.M. BK. 5, PG. 115

Assessor's Map Bk.122, Pg.14
County of Plumas, Calif.

Roll Year 2000

©2001 CHARLES W. LEONHARDT