POR. SEC. 10, T. 22 N., R. 12 E., M.D.B.&M.

Tax Rate Area
53–052
53–111

123–15

NOTE: ALL INFORMATION SHOWN ON ASSESSOR PARCEL MAPS ARE FOR ASSESSOR'S OFFICE USE AND DO NOT NECESSARILY CONSTITUTE LEGAL LOTS. NO LIABILITY IS ASSUMED FOR THE ACCURACY OF THE DATA SHOWN.

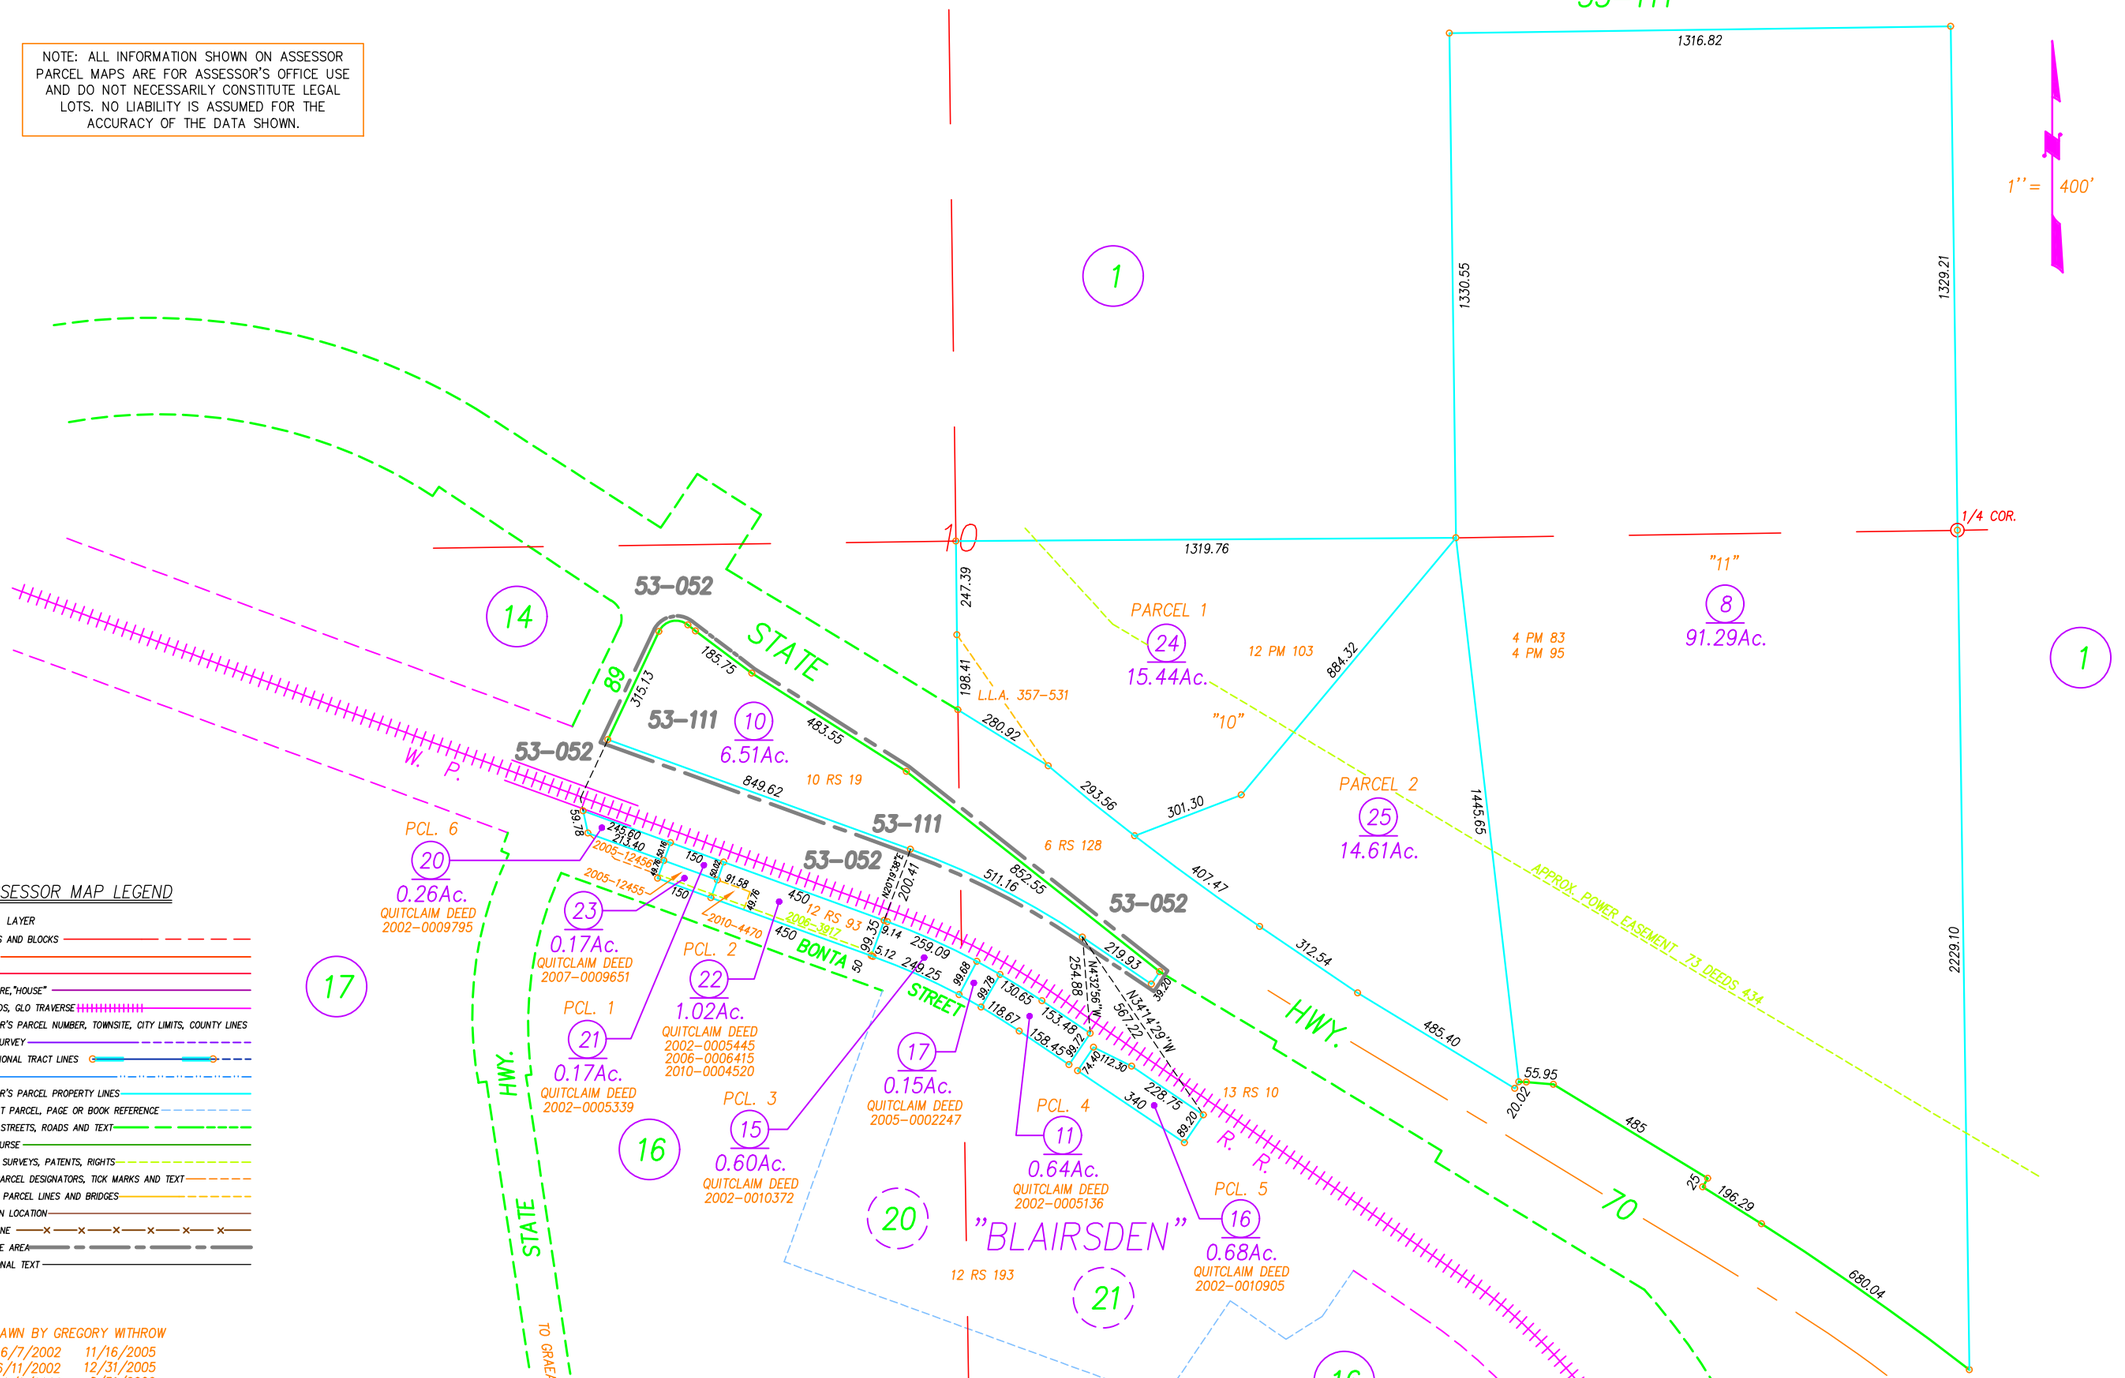

ASSESSOR MAP LEGEND

COLOR	LAYER
RED	SECTIONS AND BLOCKS
20	UTILITIES
210	AIRPORT
212	STRUCTURE,"HOUSE"
210	RAILROADS, GLO TRAVERSE
200	ASSESSOR'S PARCEL NUMBER, TOWNSITE, CITY LIMITS, COUNTY LINES
190	FLOOD SURVEY
162	SUBDIVISIONAL TRACT LINES
150	WATER
CYAN 150	ASSESSOR'S PARCEL PROPERTY LINES
151	ADJACENT PARCEL, PAGE OR BOOK REFERENCE
GREEN 151	HIWAYS, STREETS, ROADS AND TEXT
82	GOLF COURSE
60	MINERAL SURVEYS, PATENTS, RIGHTS
YELLOW 60	LOT & PARCEL DESIGNATORS, TICK MARKS AND TEXT
40	ALTERED PARCEL LINES AND BRIDGES
23	MOUNTAIN LOCATION
34	FENCE LINE
9	TAX RATE AREA
BLACK	DIMENSIONAL TEXT

DRAWN BY GREGORY WITHROW
6/7/2002 11/16/2005
6/11/2002 12/31/2005
10/8/2002 8/31/2006
10/22/2002 12/3/2007
11/5/2002 12/22/2008
3/7/2005

UPDATED BY CORY BROMBY
8/3/16

Assessor's Parcel Numbers Shown in Circles.
Assessor's Block Numbers Shown in Ellipses.

Book 123, Page 15
Plumas County Assessor's Map
2016