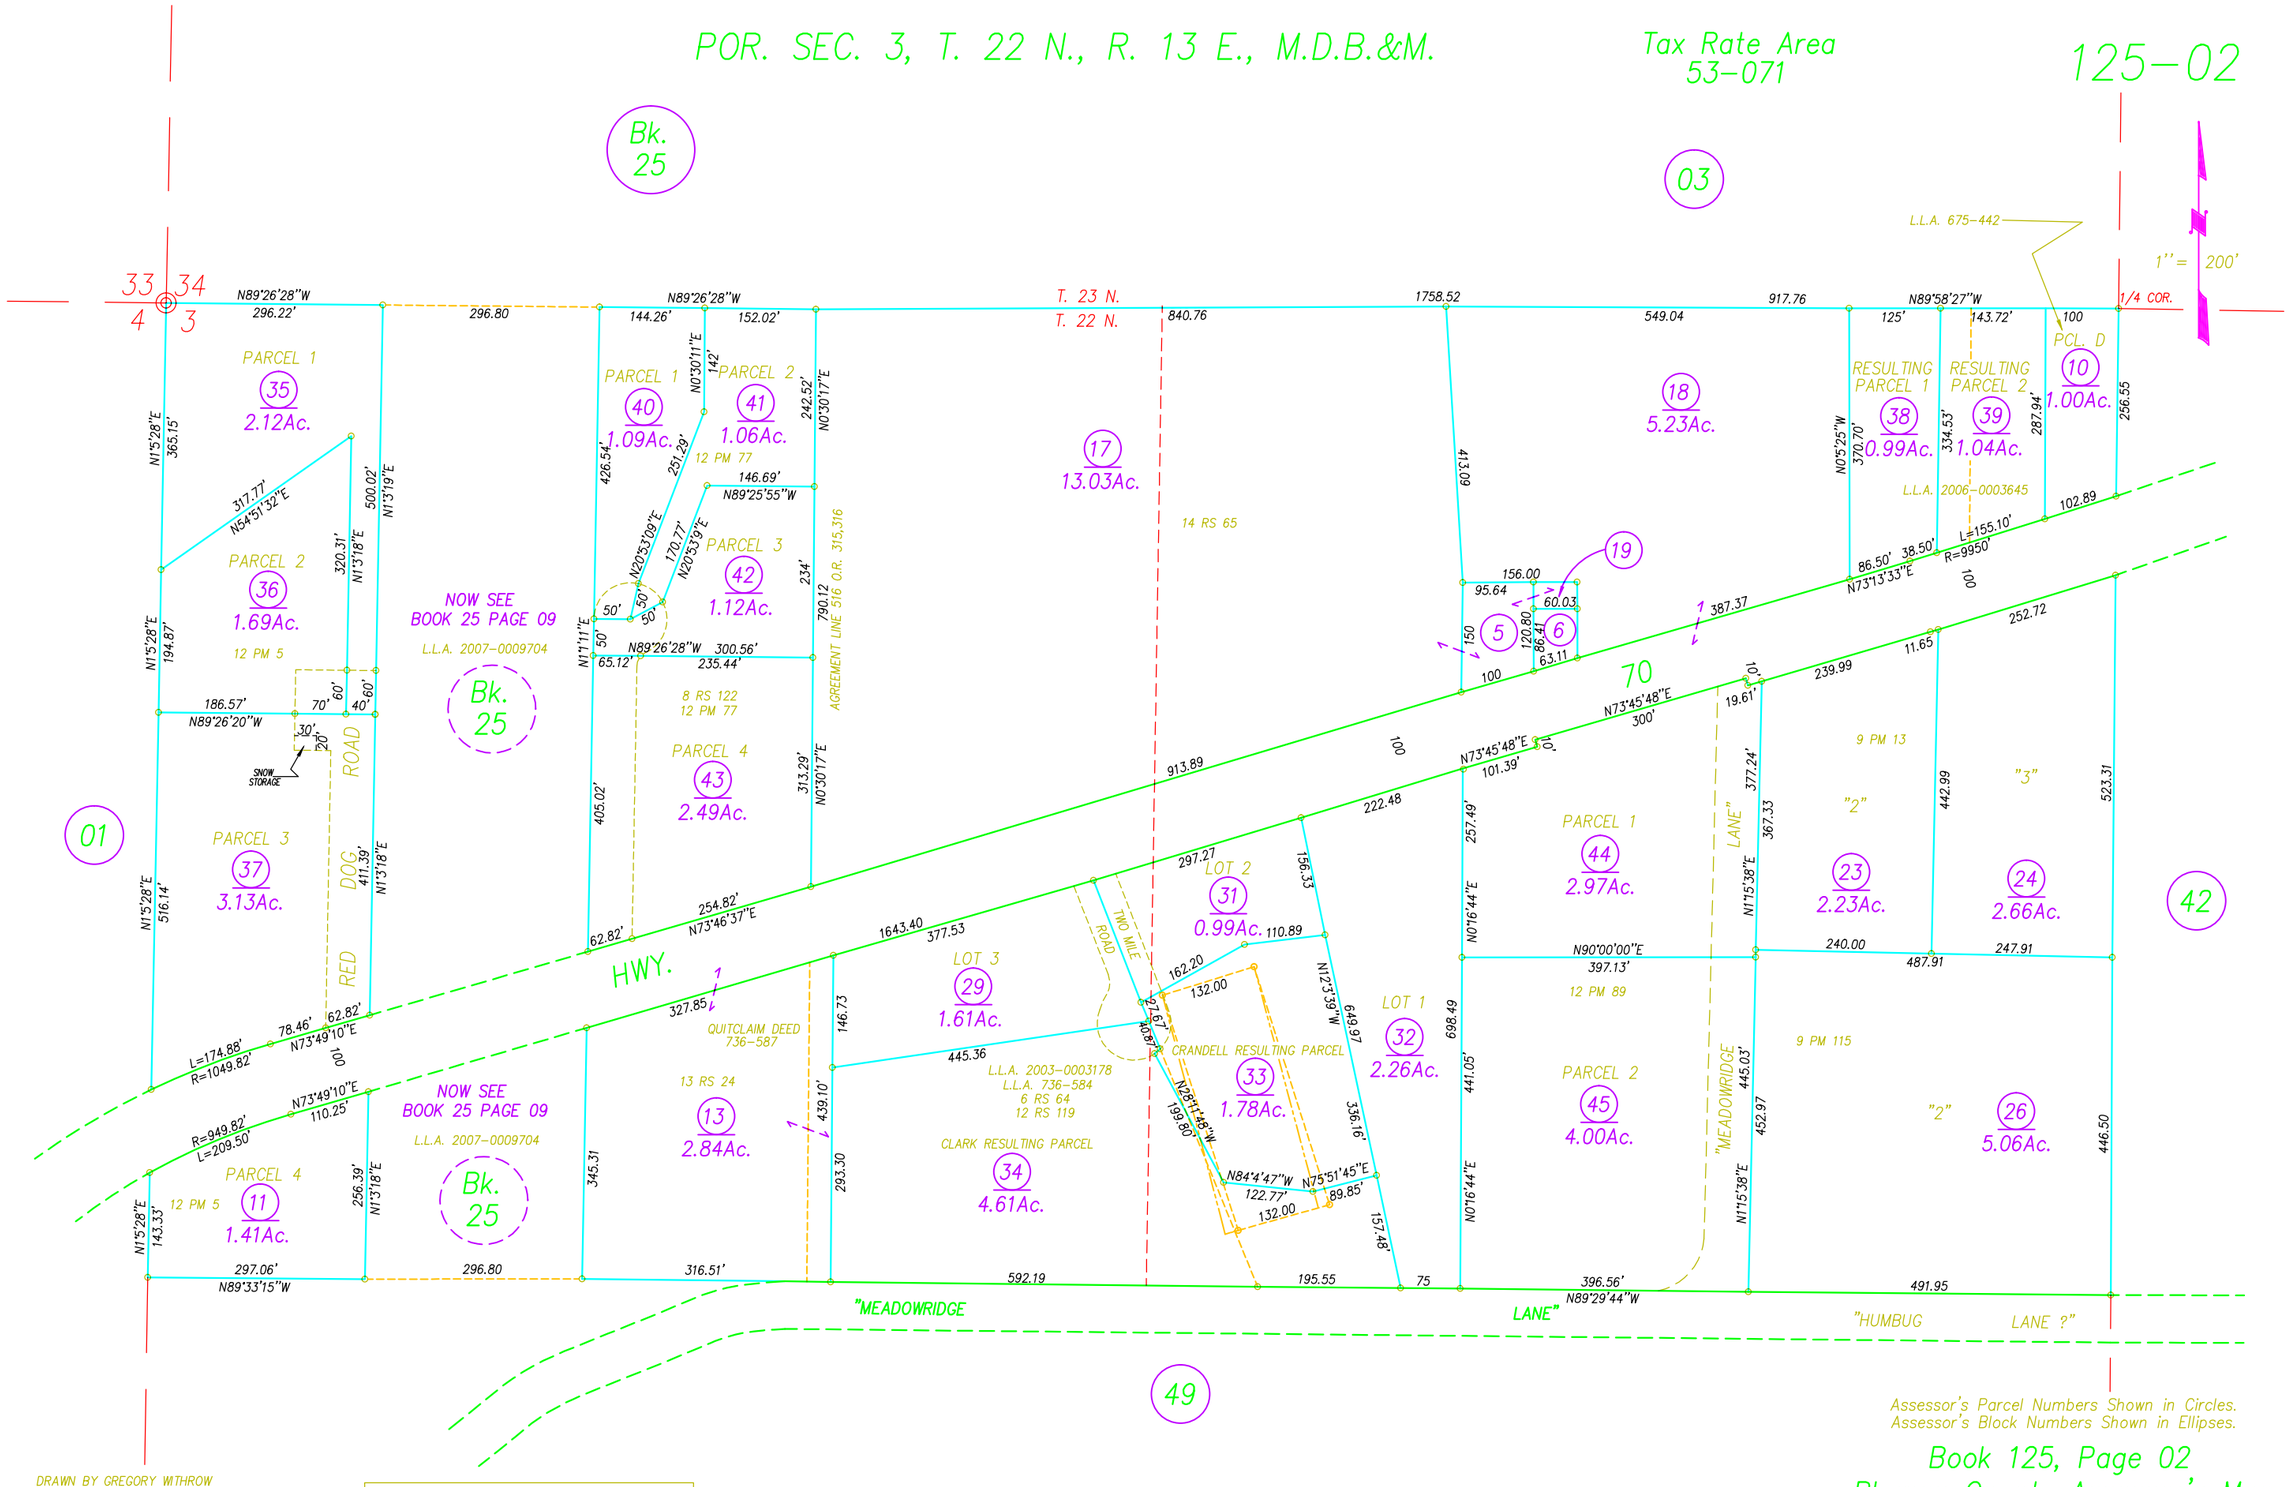

DRAWN BY GREGORY WITHROW
3/25/2003
10/4/2004
5/5/2006
8/2/2007
12/4/2007
2/27/2008

NOTE: ALL INFORMATION SHOWN ON ASSESSOR PARCEL MAPS ARE FOR ASSESSOR'S OFFICE USE AND DO NOT NECESSARILY CONSTITUTE LEGAL LOTS. NO LIABILITY IS ASSUMED FOR THE ACCURACY OF THE DATA SHOWN.

TWO MILE HOUSE, R.M. BK. 8, PG. 83

Assessor's Parcel Numbers Shown in Circles.
Assessor's Block Numbers Shown in Ellipses.

Book 125, Page 02
Plumas County Assessor's Map

2003

© 2001 CHARLES W. LEONHARDT