POR. SEC. 35, T. 23 N., R. 13 E., M.D.B.&M.

Tax Rate Area
53-071

125-09

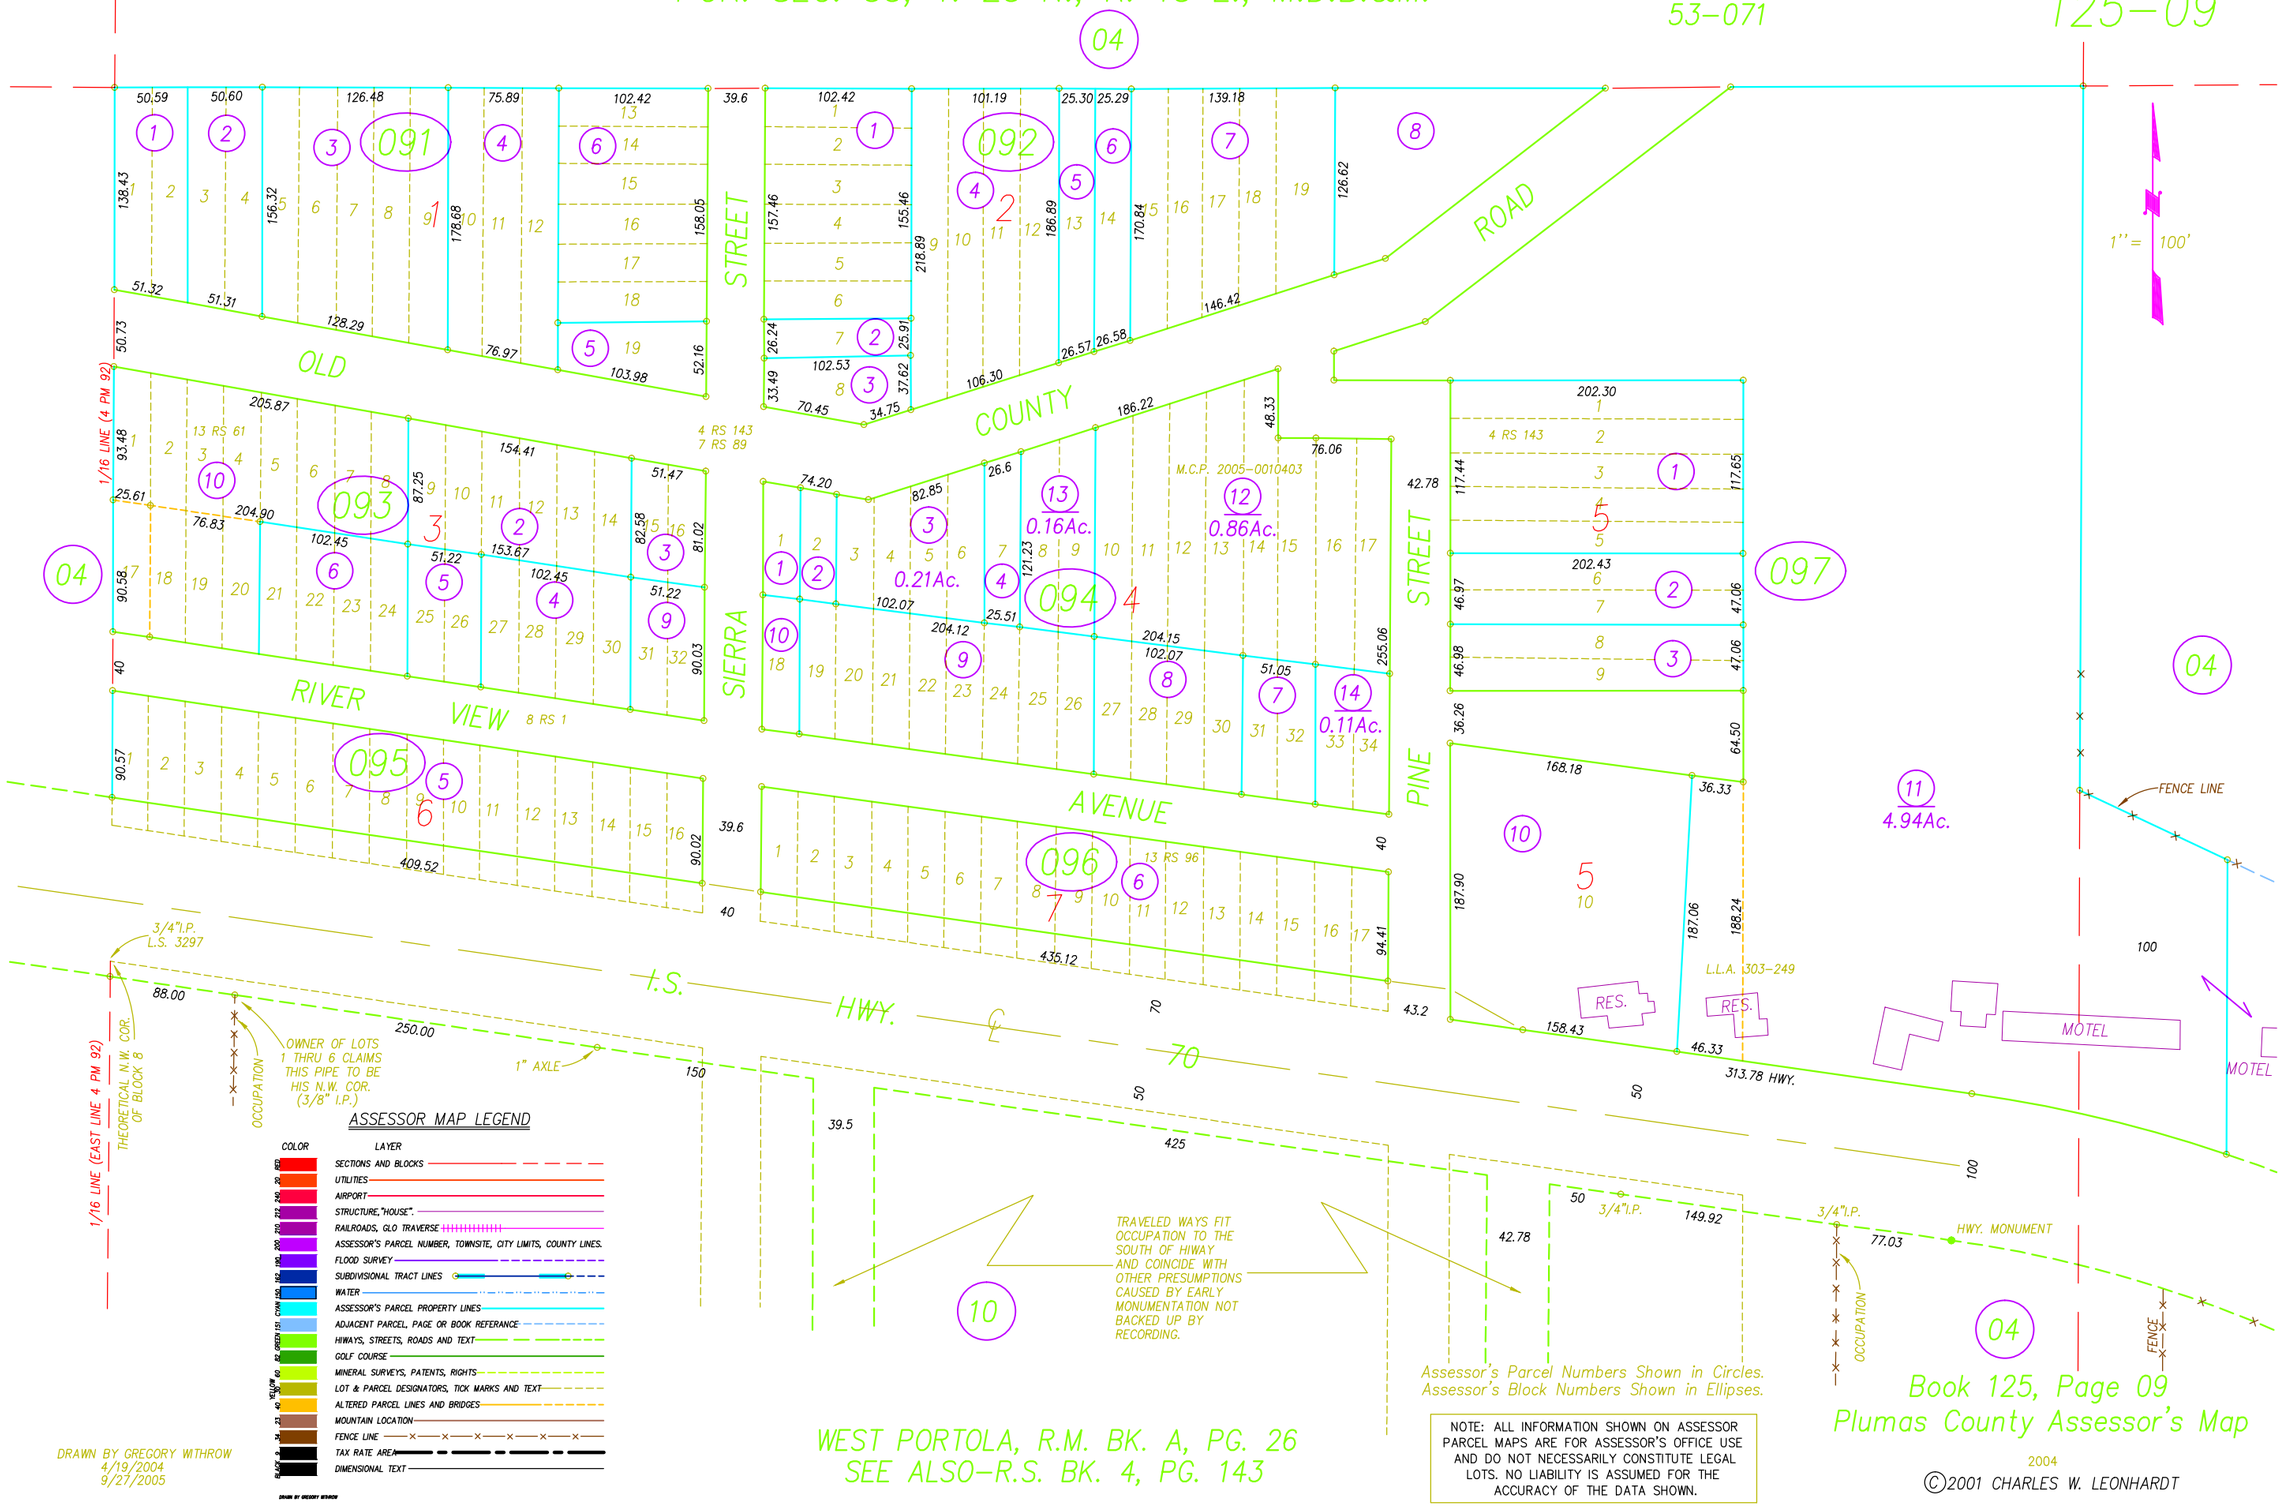


## ASSESSOR MAP LEGEND

| COLOR | LAYER |
|---|---|
| 127 | SECTIONS AND BLOCKS |
| 20 | UTILITIES |
| 240 | AIRPORT |
| 212 | STRUCTURE,"HOUSE". |
| 210 | RAILROADS, GLO TRAVERSE |
| 200 | ASSESSOR'S PARCEL NUMBER, TOWNSITE, CITY LIMITS, COUNTY LINES. |
| 190 | FLOOD SURVEY |
| 182 | SUBDIVISIONAL TRACT LINES |
| 150 | WATER |
| CYAN 130 | ASSESSOR'S PARCEL PROPERTY LINES |
| 131 | ADJACENT PARCEL, PAGE OR BOOK REFERANCE |
| GREEN 92 | HIWAYS, STREETS, ROADS AND TEXT |
| 82 | GOLF COURSE |
| YELLOW 60 | MINERAL SURVEYS, PATENTS, RIGHTS |
| 50 | LOT & PARCEL DESIGNATORS, TICK MARKS AND TEXT |
| 40 | ALTERED PARCEL LINES AND BRIDGES |
| 23 | MOUNTAIN LOCATION |
| 34 | FENCE LINE |
| 9 | TAX RATE AREA |
| BLACK 7 | DIMENSIONAL TEXT |

DRAWN BY GREGORY WITHROW
4/19/2004
9/27/2005

WEST PORTOLA, R.M. BK. A, PG. 26
SEE ALSO-R.S. BK. 4, PG. 143

Assessor's Parcel Numbers Shown in Circles.
Assessor's Block Numbers Shown in Ellipses.

NOTE: ALL INFORMATION SHOWN ON ASSESSOR PARCEL MAPS ARE FOR ASSESSOR'S OFFICE USE AND DO NOT NECESSARILY CONSTITUTE LEGAL LOTS. NO LIABILITY IS ASSUMED FOR THE ACCURACY OF THE DATA SHOWN.

Book 125, Page 09
Plumas County Assessor's Map

2004

©2001 CHARLES W. LEONHARDT