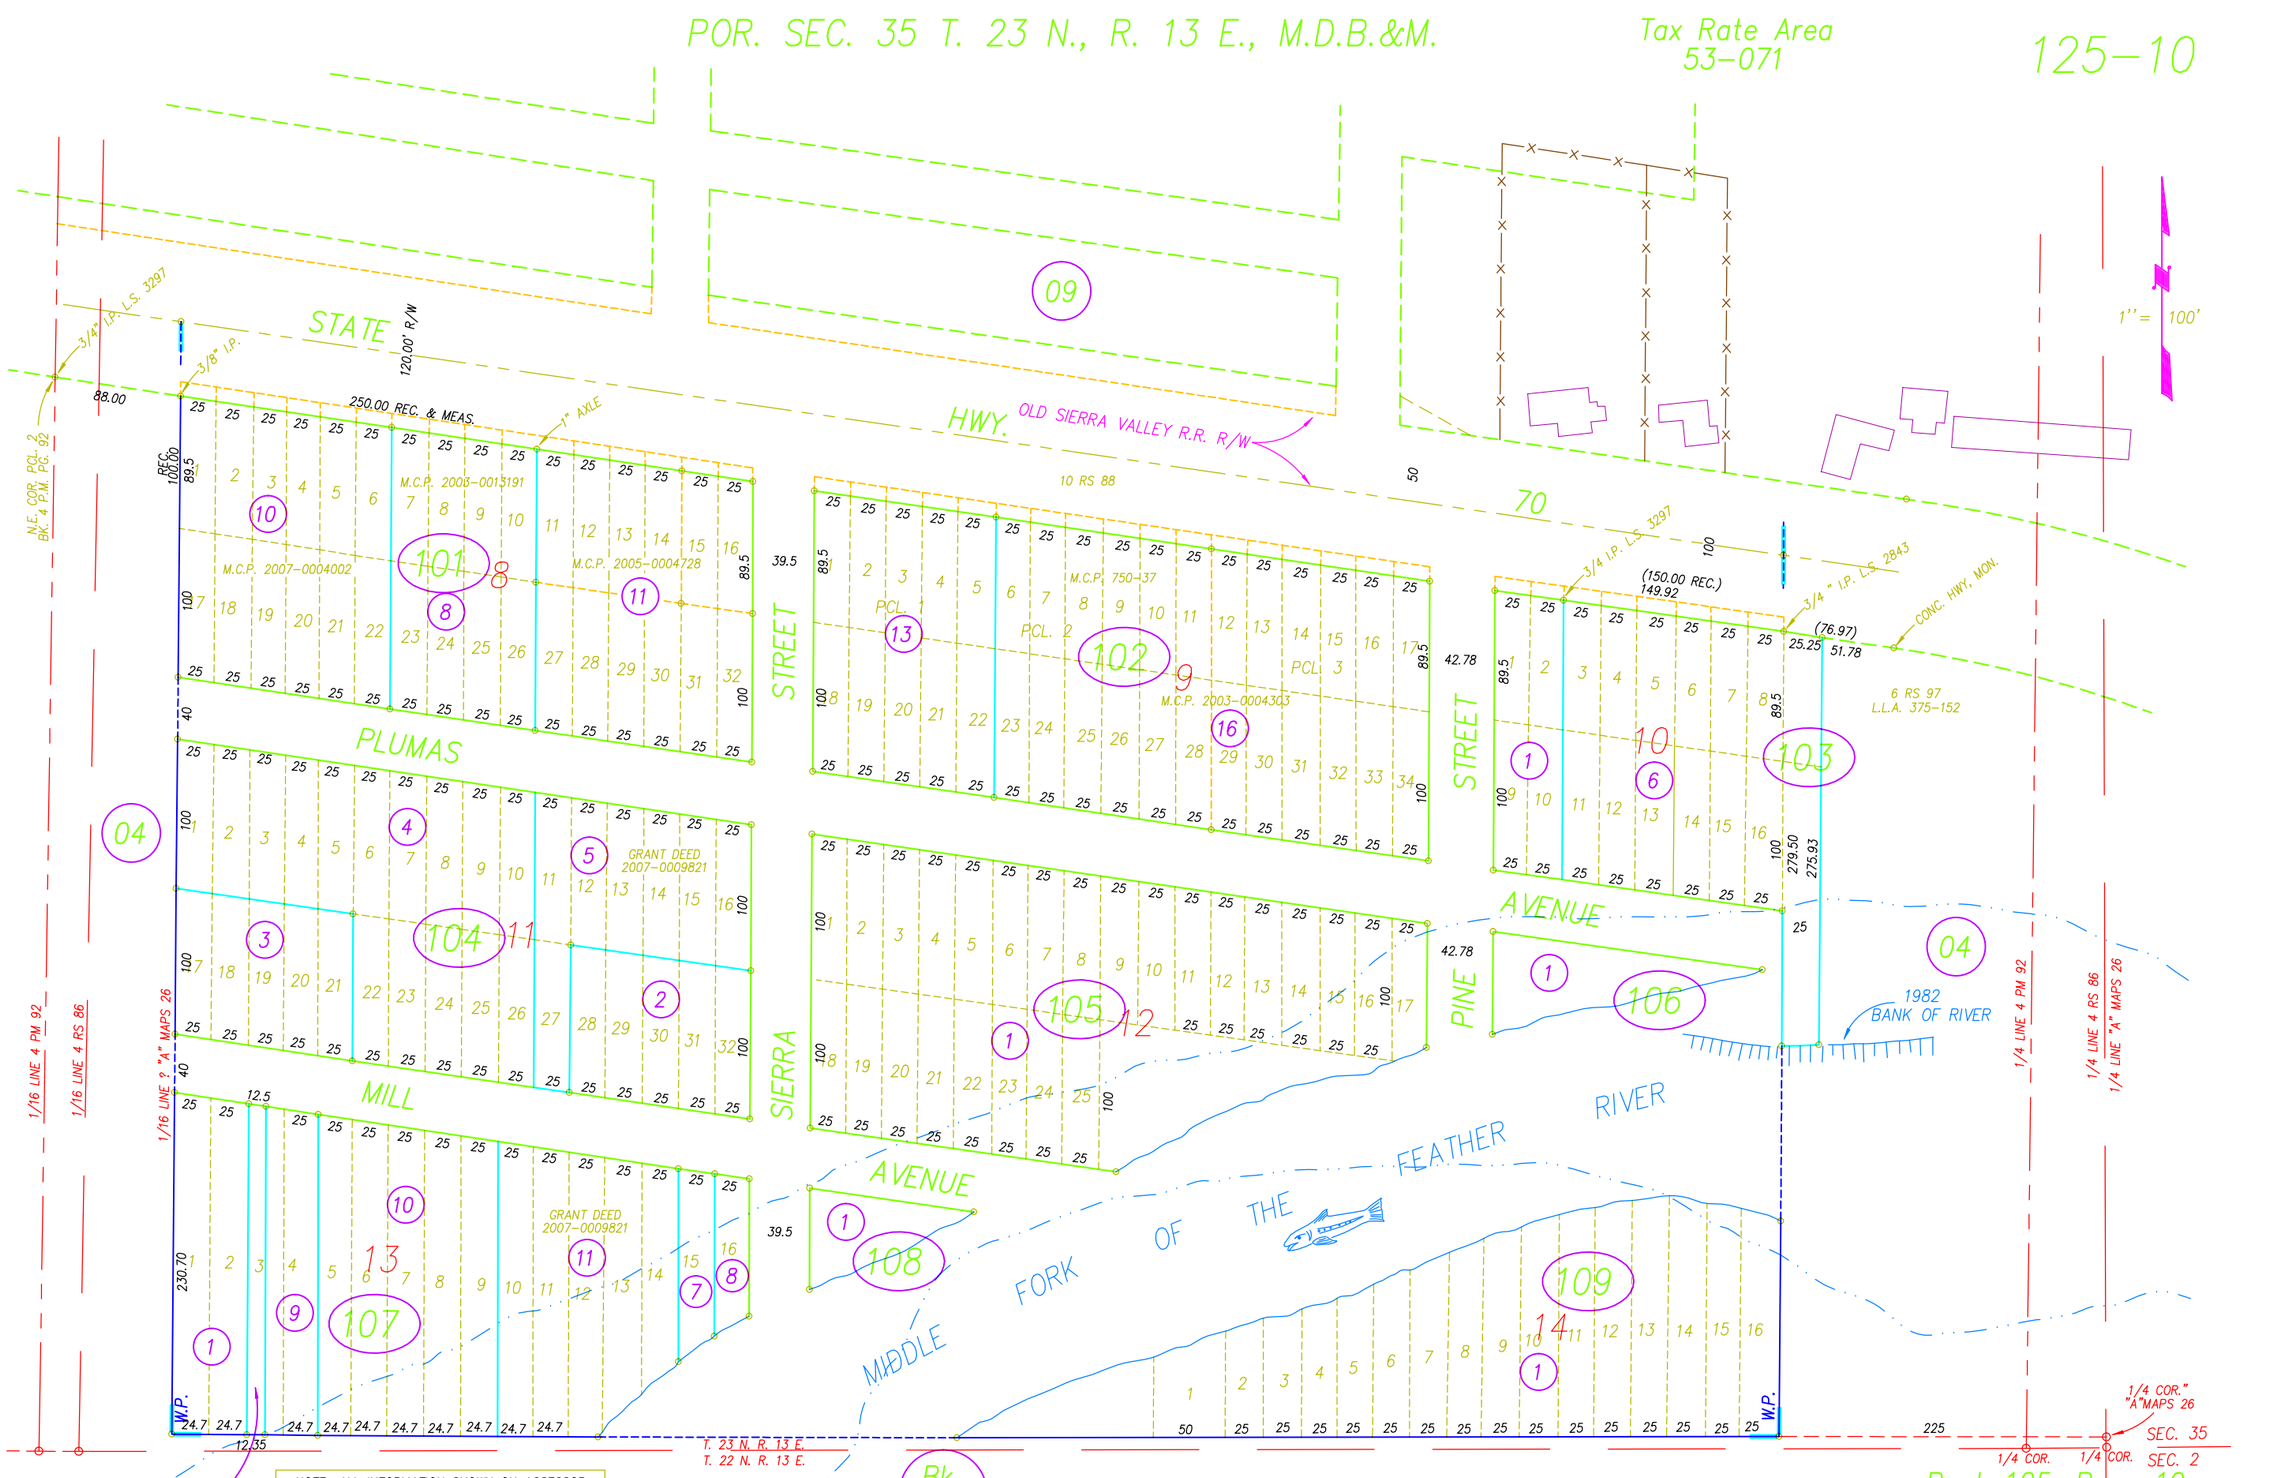
POR. SEC. 35 T. 23 N., R. 13 E., M.D.B.&M.
Tax Rate Area
53-071
125-10
1" = 100'
STATE HWY.
120.00' R/W
OLD SIERRA VALLEY R.R. R/W
10 RS 88
250.00 REC. & MEAS.
3/4" I.P. L.S. 3297
3/8" I.P.
1" AXLE
N.E. COR. PCL. 2
BK. 4 P.M. PG. 92
M.C.P. 2008-0013191
M.C.P. 2007-0004002
M.C.P. 2005-0004728
M.C.P. 750-37
M.C.P. 2003-0004303
PLUMAS STREET
SIERRA STREET
PINE STREET
MILL AVENUE
AVENUE
GRANT DEED 2007-0009821
(150.00 REC.)
149.92
3/4" I.P. L.S. 2843
CONC. HWY. MON.
6 RS 97
L.L.A. 375-152
1982 BANK OF RIVER
MIDDLE FORK OF THE FEATHER RIVER
1/16 LINE 4 PM 92
1/16 LINE 4 RS 86
1/16 LINE 2 "A" MAPS 26
1/4 LINE 4 PM 92
1/4 LINE 4 RS 86
1/4 LINE "A" MAPS 26
1/4 COR. "A" MAPS 26
SEC. 35
SEC. 2
1/4 COR.
W.P.
T. 23 N. R. 13 E.
T. 22 N. R. 13 E.
Bk. 126
WEST PORTOLA, R.M. BK. A, PG. 26
DRAWN BY GREGORY WITHROW
5/1/2003 12/10/2007
5/12/2005
NOTE: ALL INFORMATION SHOWN ON ASSESSOR PARCEL MAPS ARE FOR ASSESSOR'S OFFICE USE AND DO NOT NECESSARILY CONSTITUTE LEGAL LOTS. NO LIABILITY IS ASSUMED FOR THE ACCURACY OF THE DATA SHOWN.
Assessor's Parcel Numbers Shown in Circles.
Assessor's Block Numbers Shown in Ellipses.
Book 125, Page 10
Plumas County Assessor's Map
2003
©2001 CHARLES W. LEONHARDT