POR. SEC. 35 T. 23 N., R. 13 E., M.D.B.&M.

Tax Rate Area
53-071

125-11

ASSESSOR MAP LEGEND

| COLOR | LAYER |
|---|---|
| | SECTIONS AND BLOCKS |
| | UTILITIES |
| | AIRPORT |
| | STRUCTURE,"HOUSE". |
| | RAILROADS, GLO TRAVERSE |
| | ASSESSOR'S PARCEL NUMBER, TOWNSITE, CITY LIMITS, COUNTY LINES. |
| | FLOOD SURVEY |
| | SUBDIVISIONAL TRACT LINES |
| | WATER |
| | ASSESSOR'S PARCEL PROPERTY LINES |
| | ADJACENT PARCEL, PAGE OR BOOK REFERANCE |
| | HIWAYS, STREETS, ROADS AND TEXT |
| | GOLF COURSE |
| | MINERAL SURVEYS, PATENTS, RIGHTS |
| | LOT & PARCEL DESIGNATORS, TICK MARKS AND TEXT |
| | ALTERED PARCEL LINES AND BRIDGES |
| | MOUNTAIN LOCATION |
| | FENCE LINE |
| | TAX RATE AREA |
| | DIMENSIONAL TEXT |

DRAWN BY GREGORY WITHROW

1" = 100'

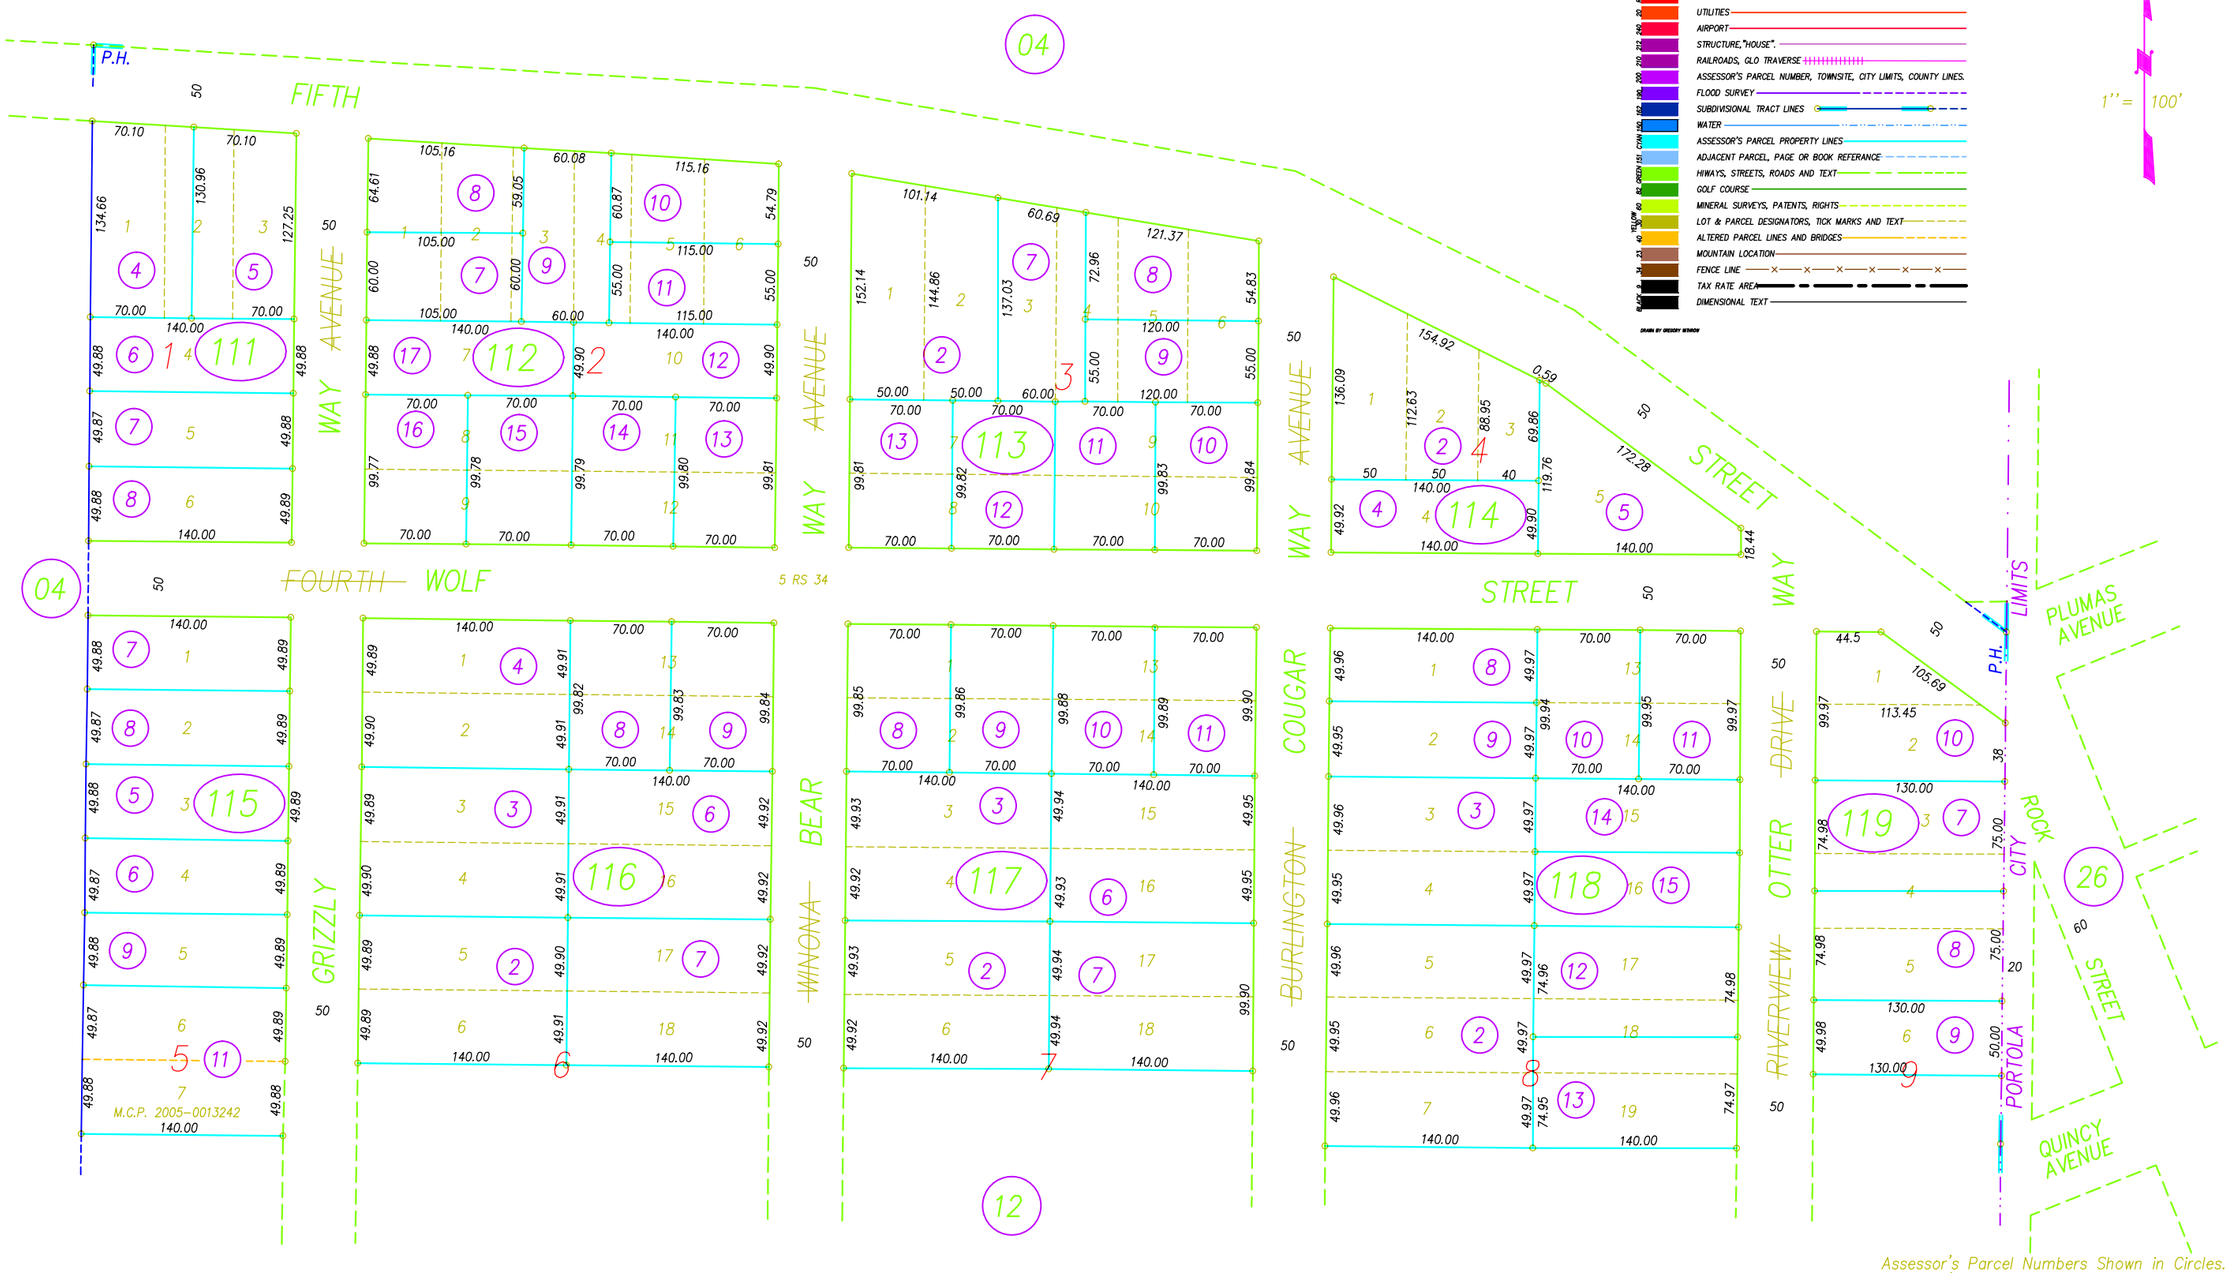


Assessor's Parcel Numbers Shown in Circles.
Assessor's Block Numbers Shown in Ellipses.

Book 125, Page 11
Plumas County Assessor's Map
2005

©2001 CHARLES W. LEONHARDT

DRAWN BY GREGORY WITHROW
12/9/2005

PORTOLA HEIGHTS, R.M. BK. A, PG. 33
SEE 5 R.S. 33 & 5 R.S. 86