NOTE: ALL INFORMATION SHOWN ON ASSESSOR PARCEL MAPS ARE FOR ASSESSOR'S OFFICE USE AND DO NOT NECESSARILY CONSTITUTE LEGAL LOTS. NO LIABILITY IS ASSUMED FOR THE ACCURACY OF THE DATA SHOWN.

POR. SEC. 36 T. 23 N. R. 13 E., M.D.B.&M.

Assessor's Parcel Numbers Shown in Circles.
Assessor's Block Numbers Shown in Ellipses.

Tax Rate Area
01-001

125-16

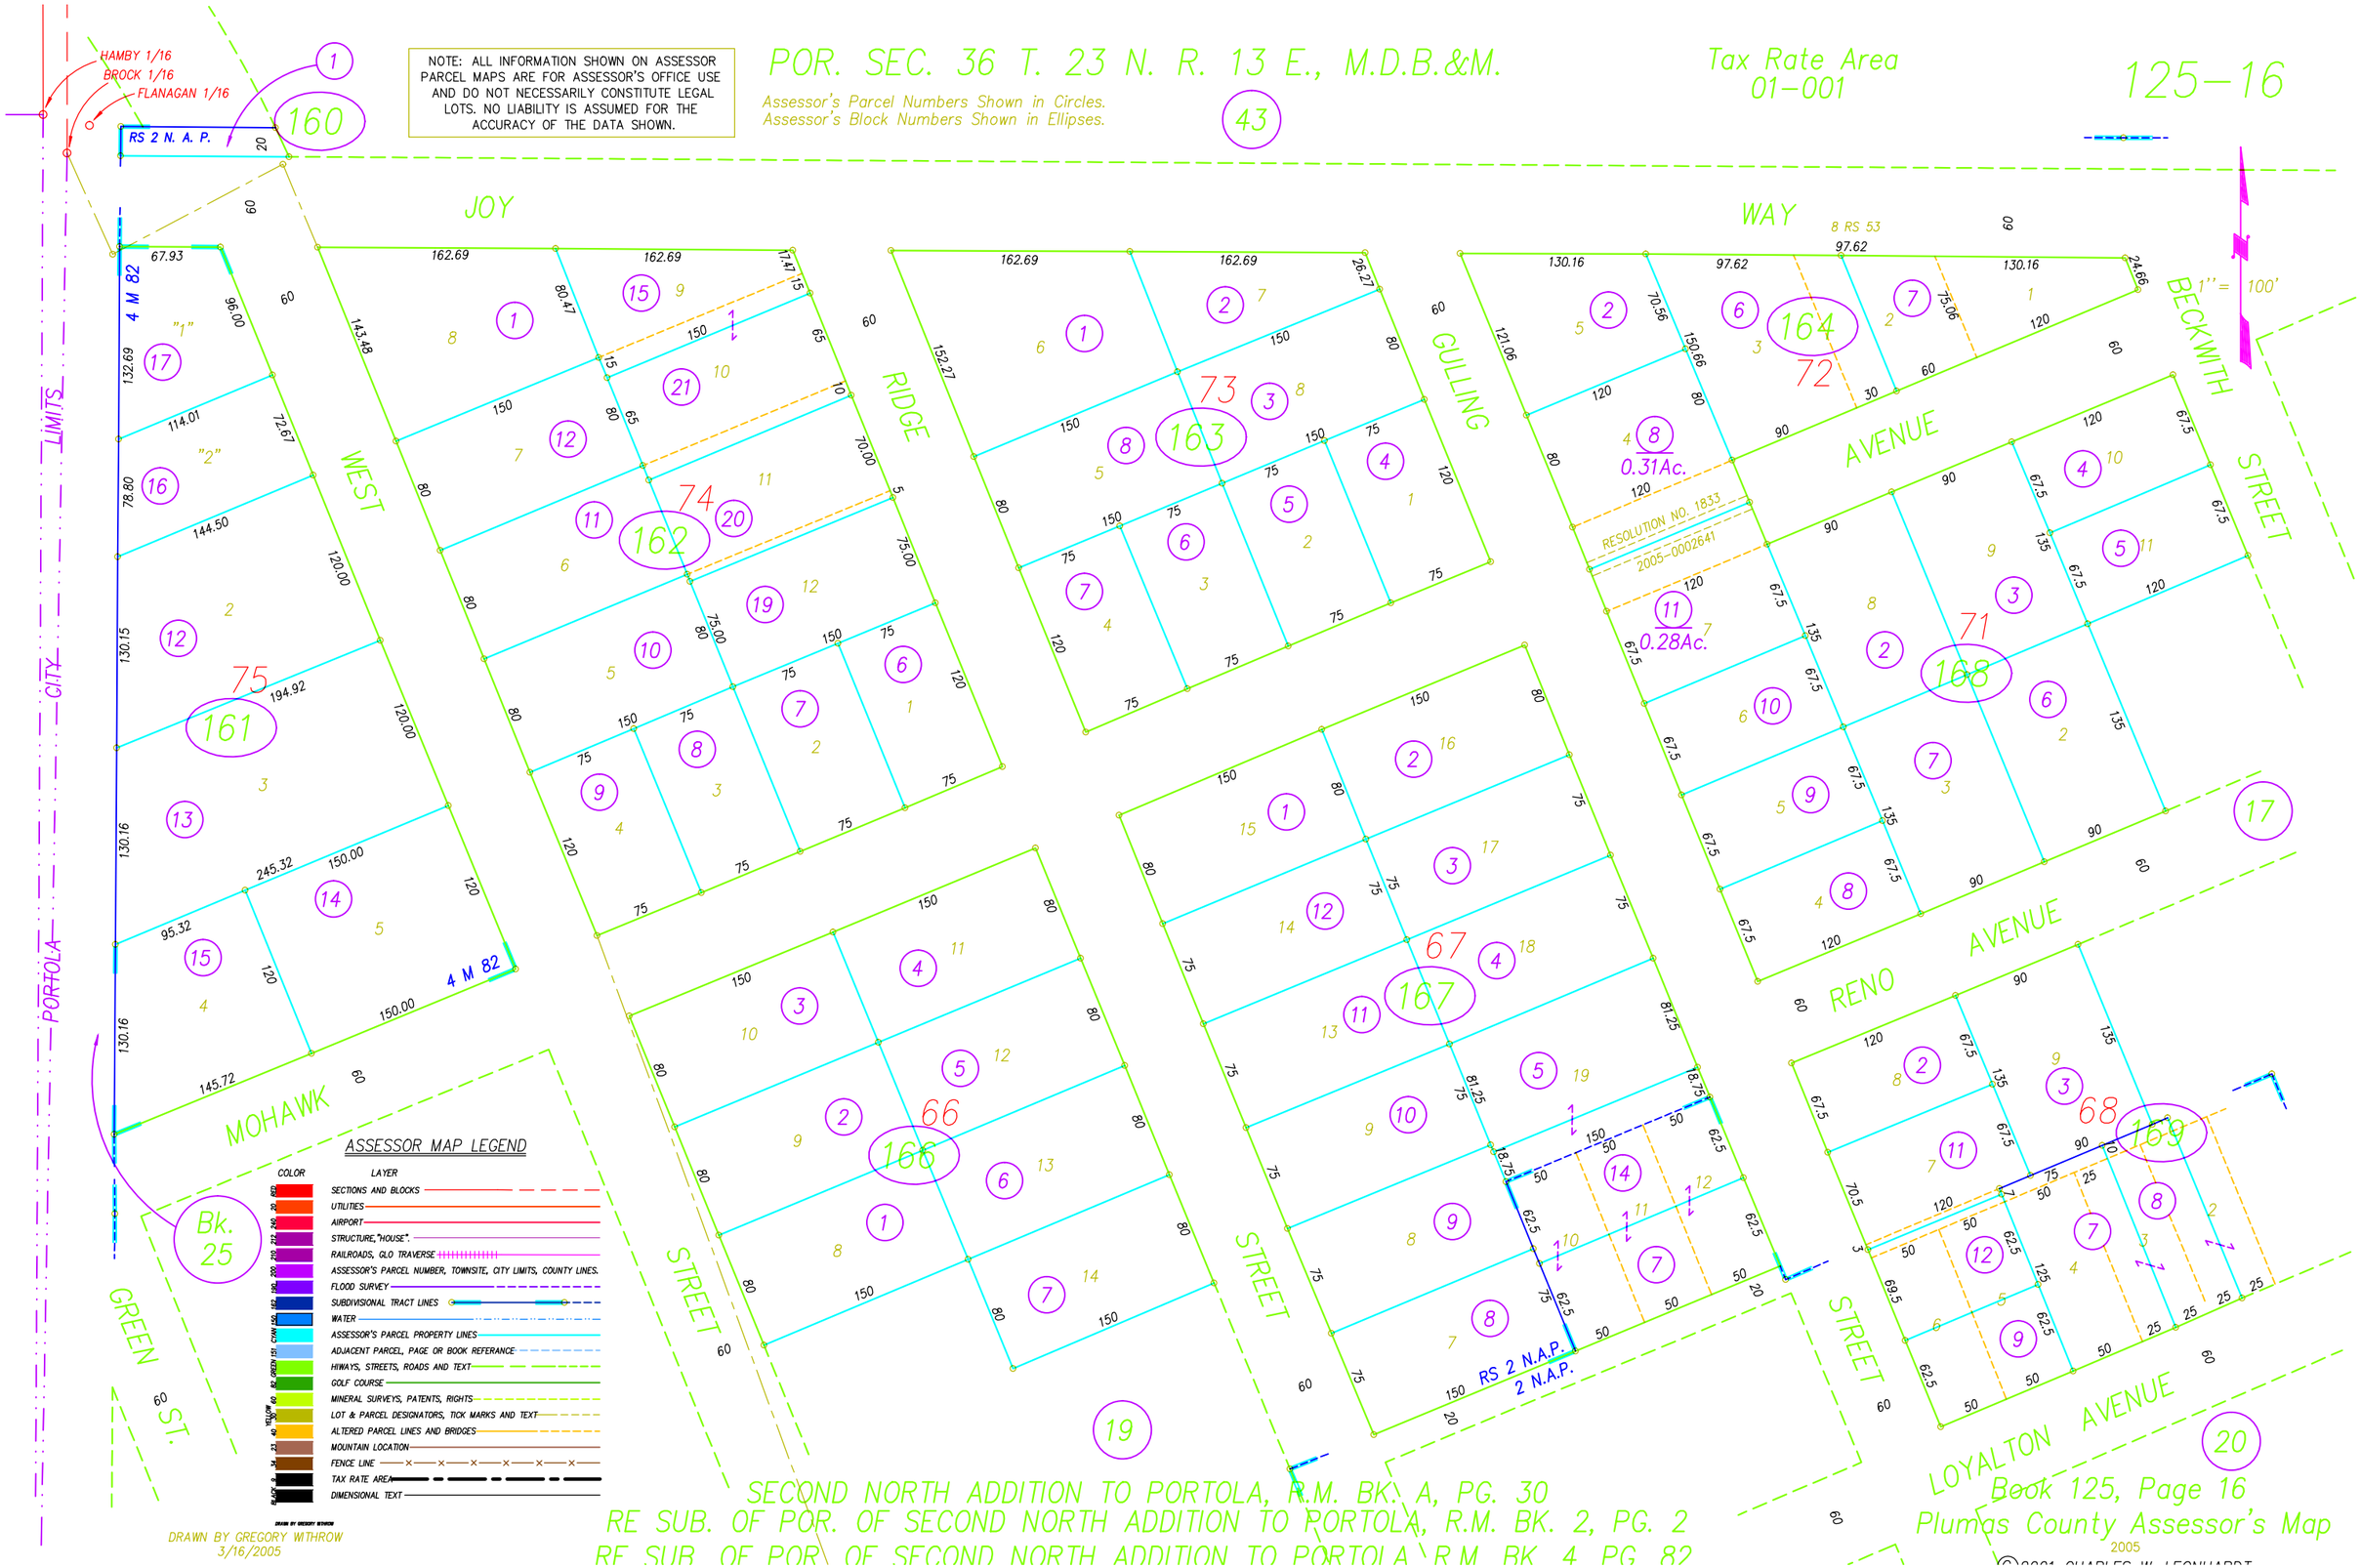

SECOND NORTH ADDITION TO PORTOLA, R.M. BK. A, PG. 30
RE SUB. OF POR. OF SECOND NORTH ADDITION TO PORTOLA, R.M. BK. 2, PG. 2
RE SUB. OF POR. OF SECOND NORTH ADDITION TO PORTOLA, R.M. BK. 4, PG. 82

Book 125, Page 16
Plumas County Assessor's Map
2005

© 2021 CHARLES W. LEONHART