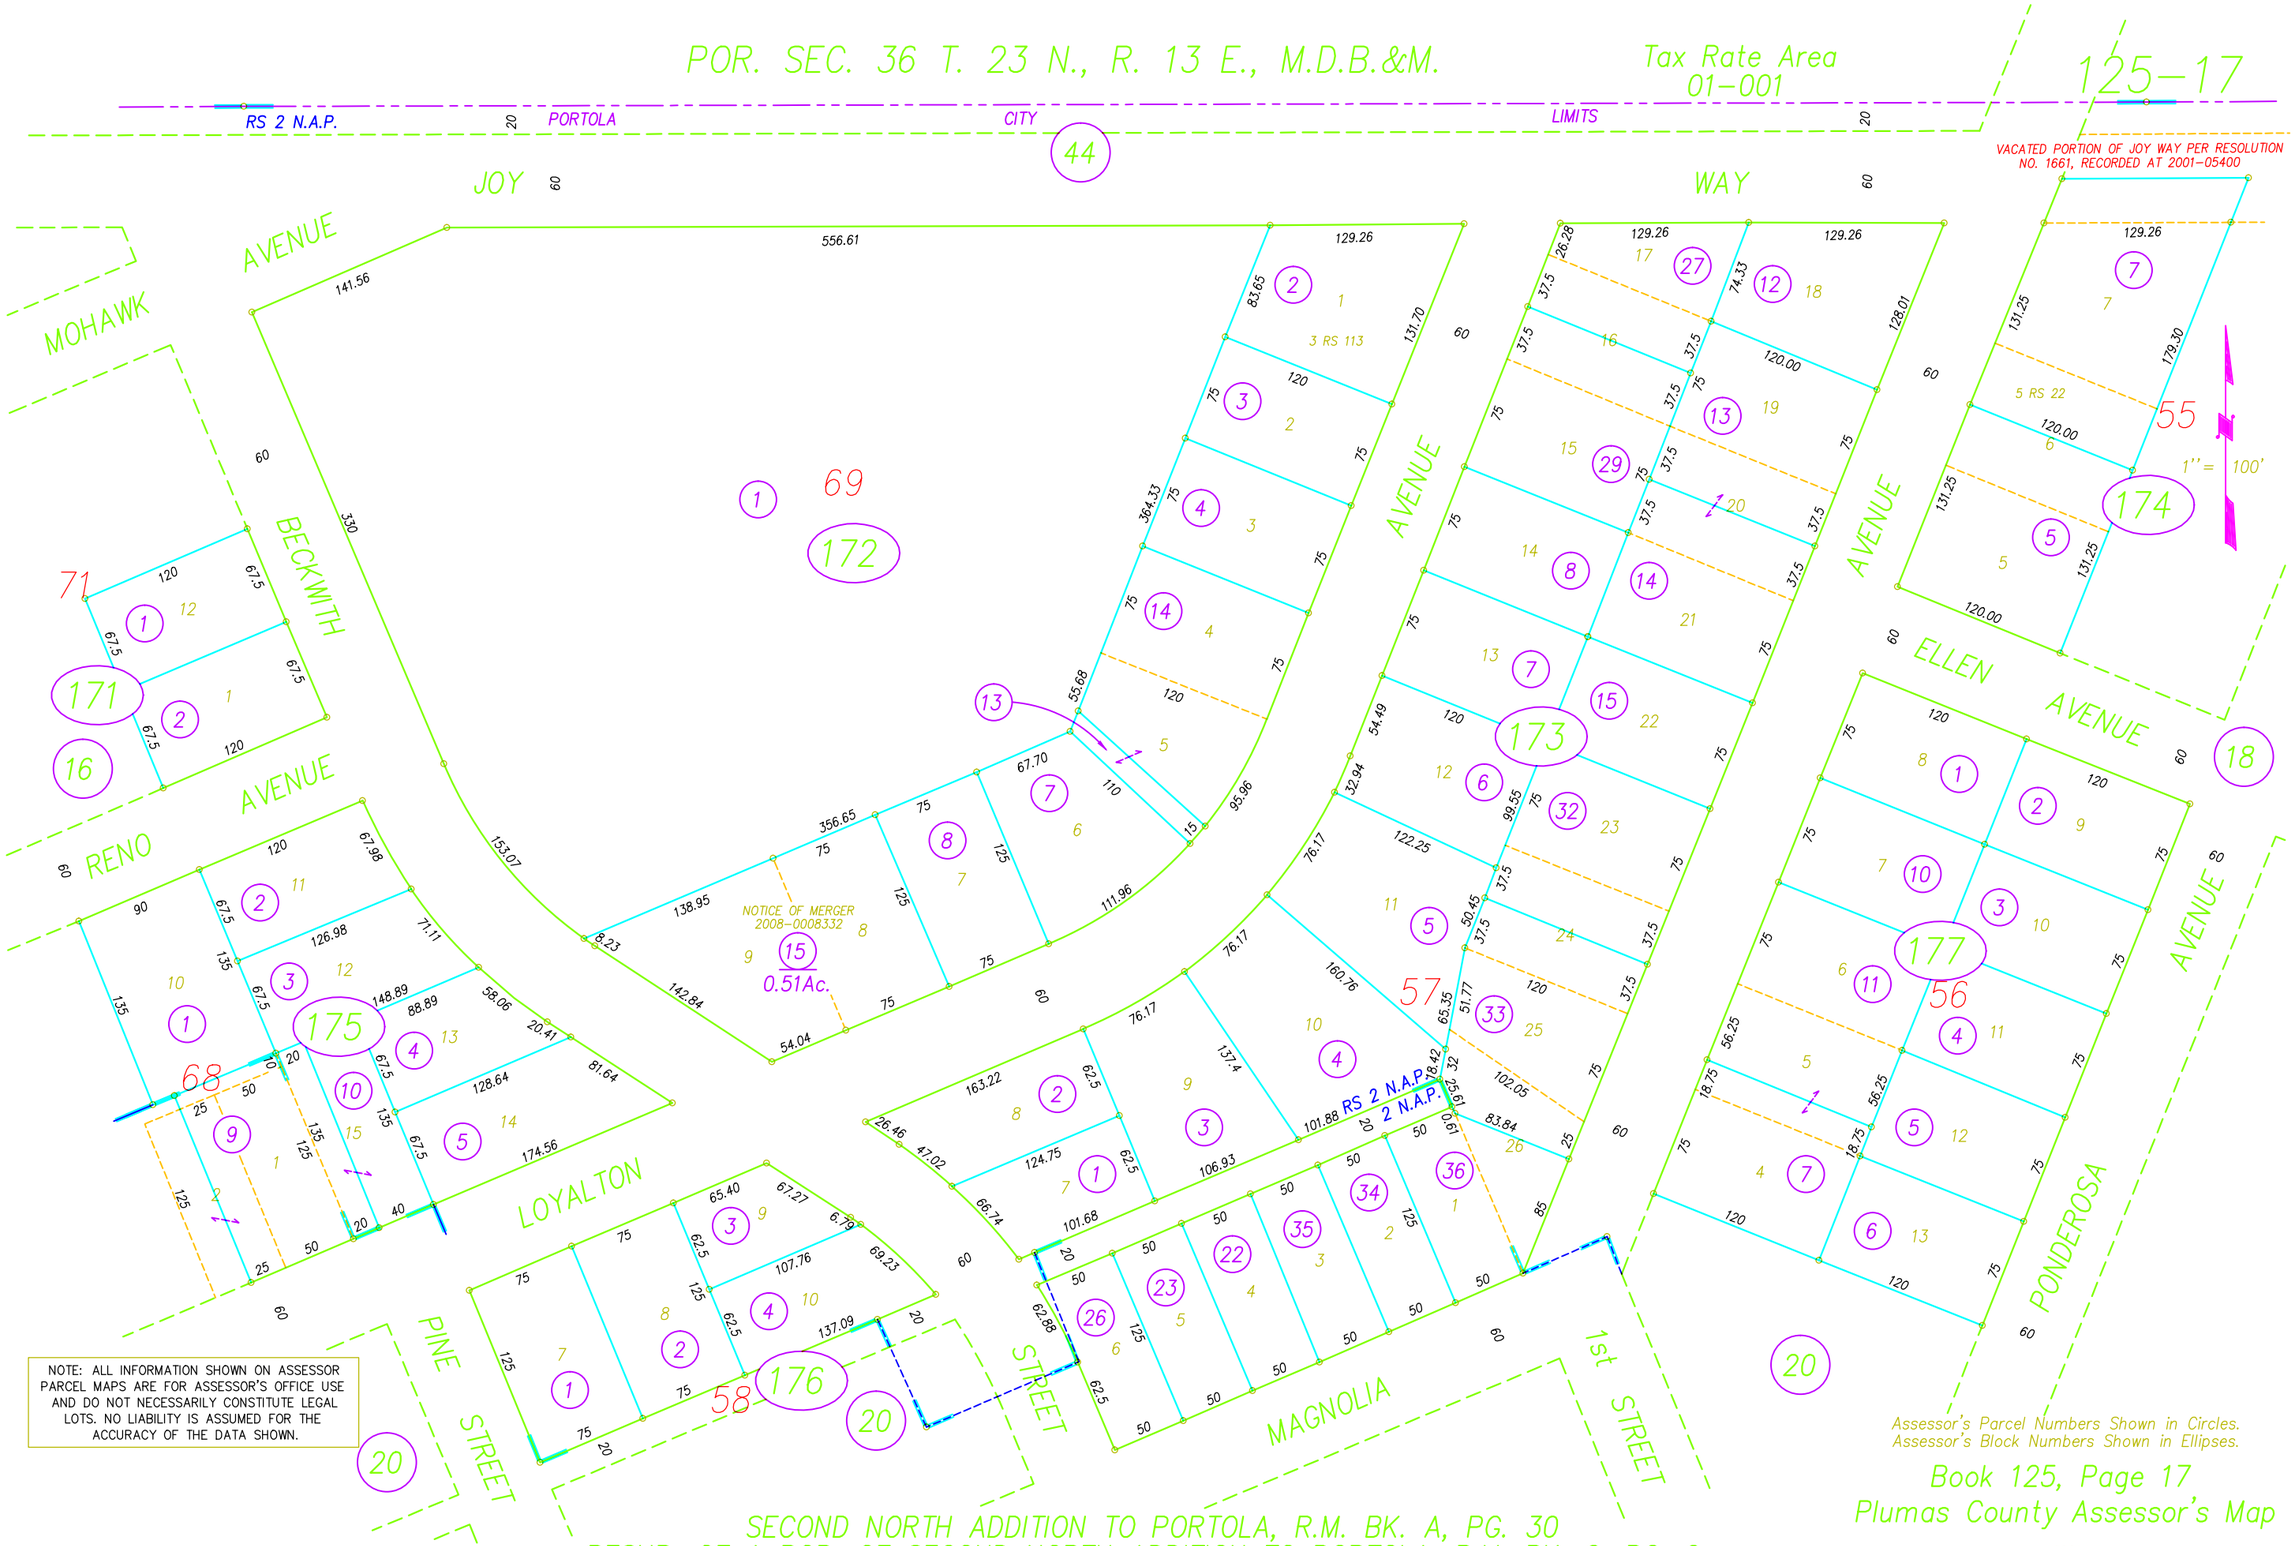

NOTE: ALL INFORMATION SHOWN ON ASSESSOR PARCEL MAPS ARE FOR ASSESSOR'S OFFICE USE AND DO NOT NECESSARILY CONSTITUTE LEGAL LOTS. NO LIABILITY IS ASSUMED FOR THE ACCURACY OF THE DATA SHOWN.

DRAWN BY GREGORY WITHROW
7/20/2001
11/21/2008

SECOND NORTH ADDITION TO PORTOLA, R.M. BK. A, PG. 30
RESUB. OF A POR. OF SECOND NORTH ADDITION TO PORTOLA, R.M. BK. 2, PG. 2

Assessor's Parcel Numbers Shown in Circles.
Assessor's Block Numbers Shown in Ellipses.

Book 125, Page 17
Plumas County Assessor's Map

2001

©2001 CHARLES W. LEONHARDT