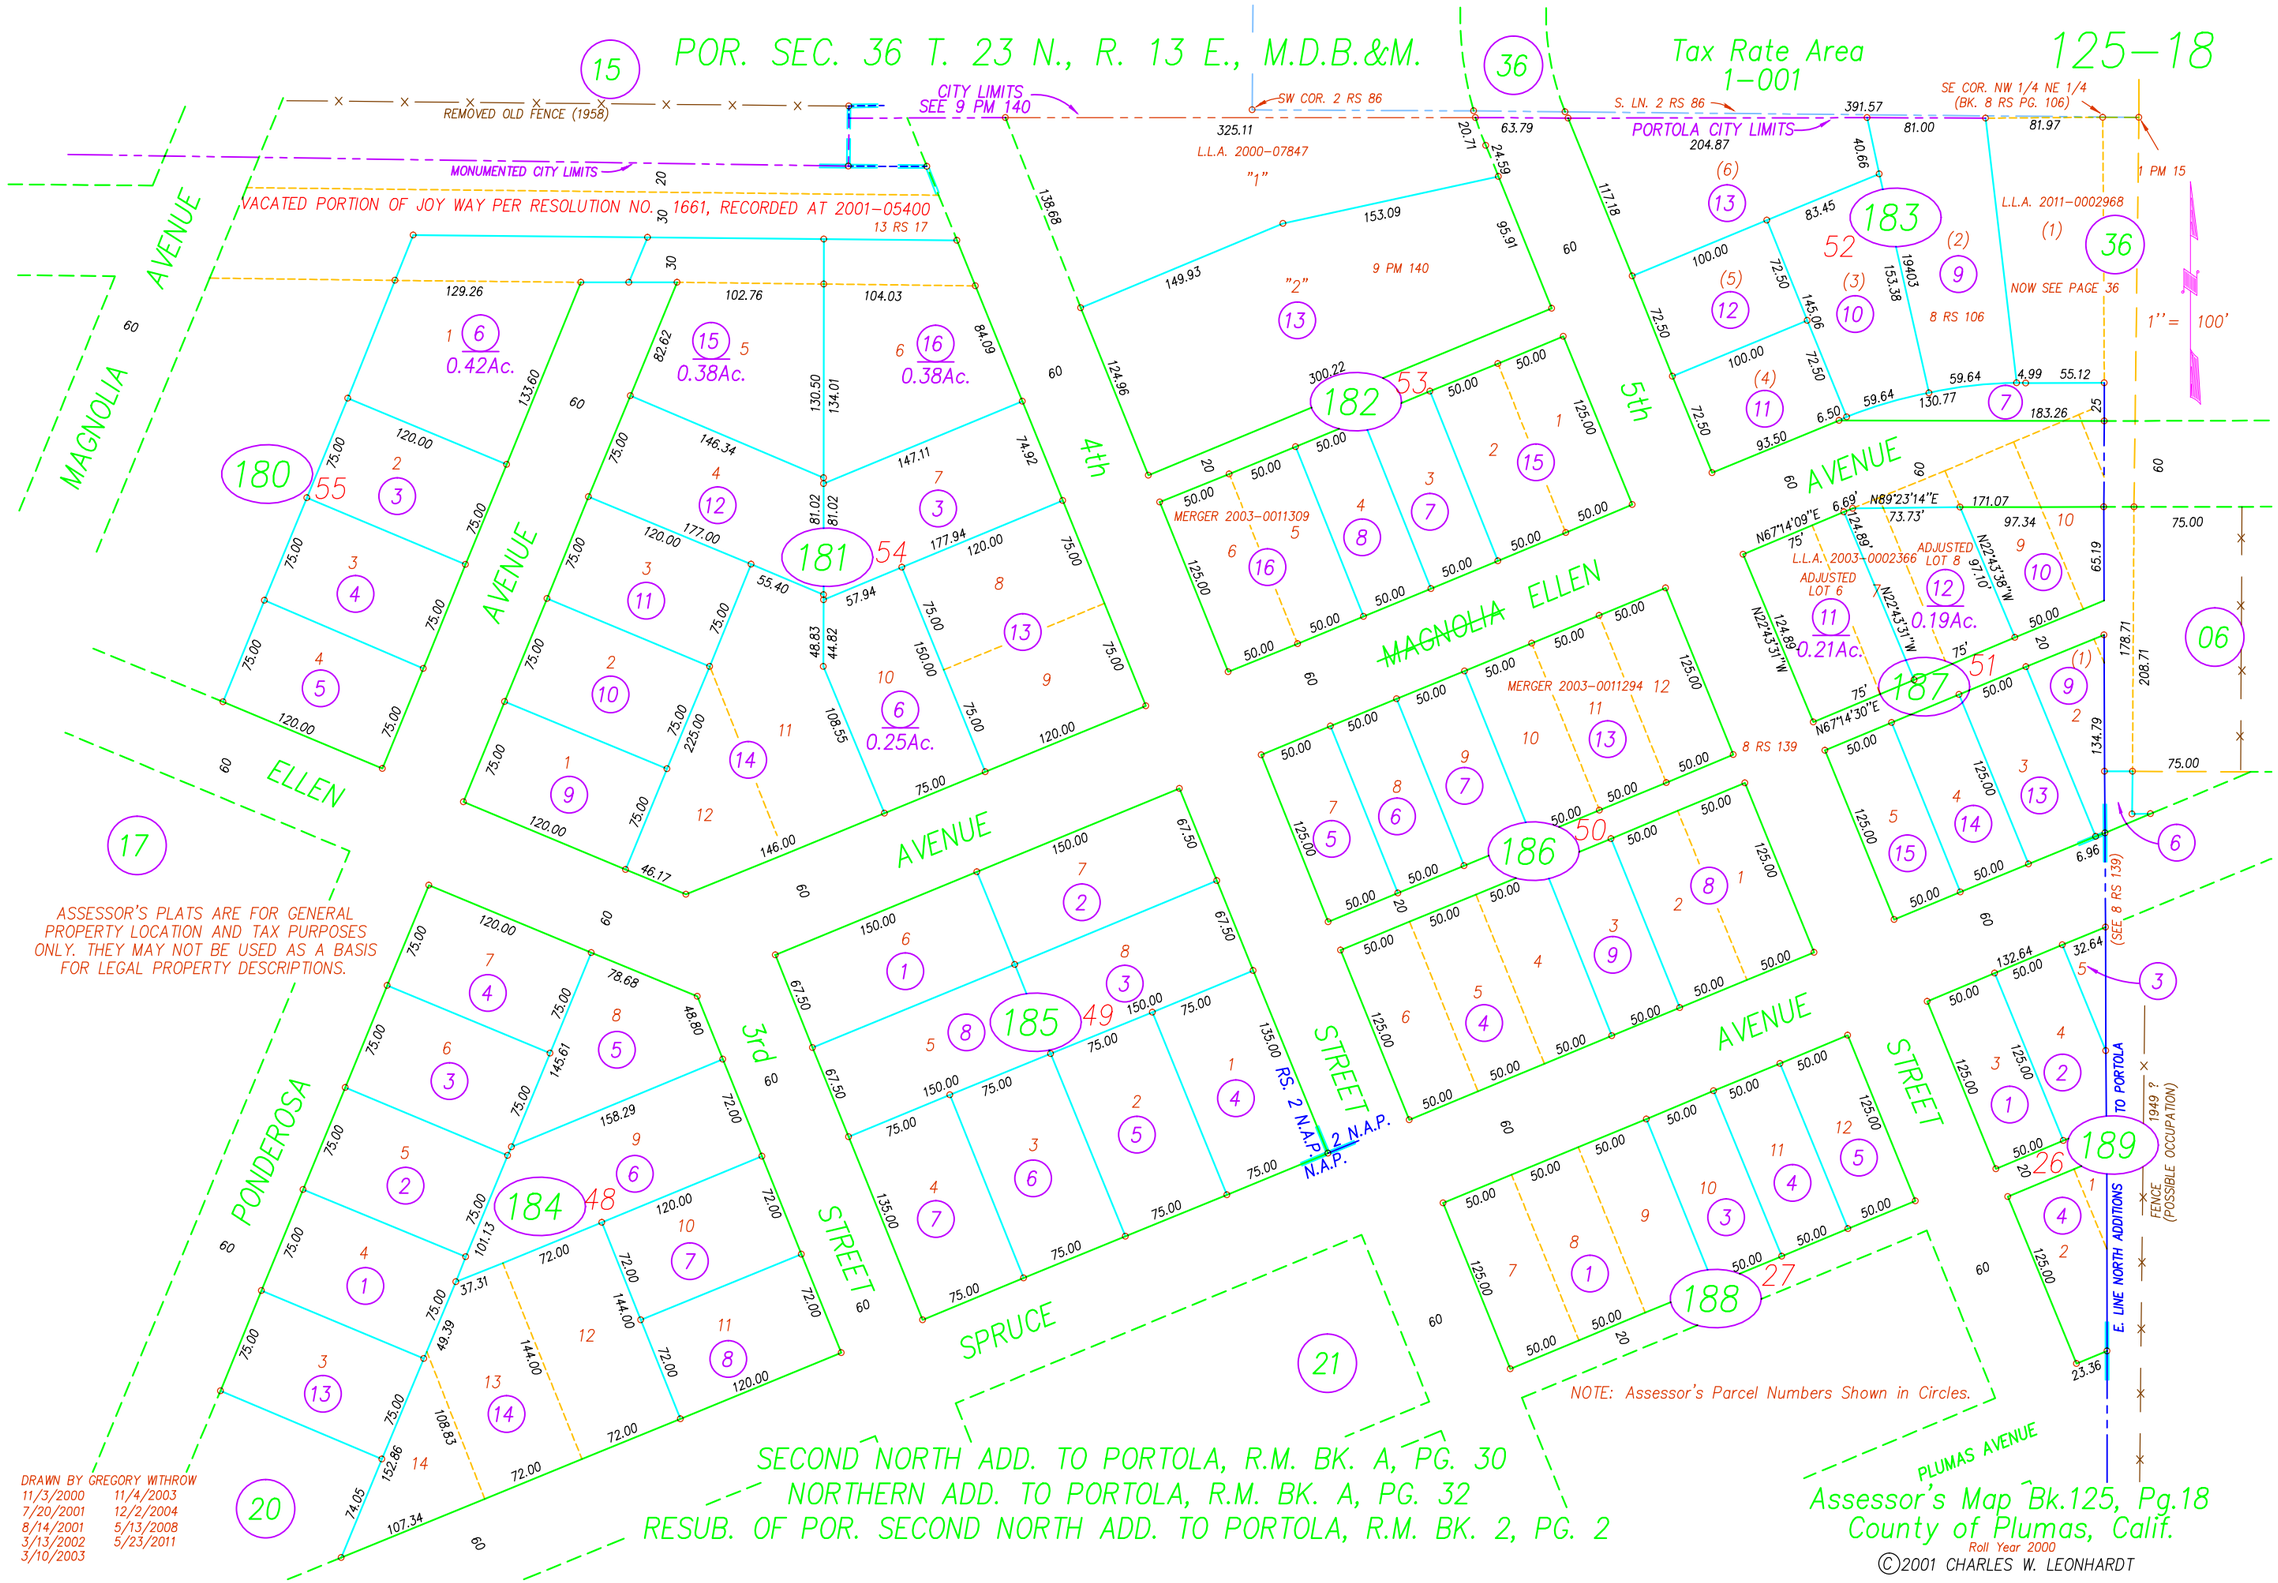
POR. SEC. 36 T. 23 N., R. 13 E., M.D.B.&M.
Tax Rate Area 1-001
125-18
CITY LIMITS SEE 9 PM 140
REMOVED OLD FENCE (1958)
MONUMENTED CITY LIMITS
VACATED PORTION OF JOY WAY PER RESOLUTION NO. 1661, RECORDED AT 2001-05400
13 RS 17
SW COR. 2 RS 86
S. LN. 2 RS 86
PORTOLA CITY LIMITS
SE COR. NW 1/4 NE 1/4 (BK. 8 RS PG. 106)
L.L.A. 2000-07847
L.L.A. 2011-0002968
NOW SEE PAGE 36
1 PM 15
1" = 100'
9 PM 140
8 RS 106
8 RS 139
MERGER 2003-0011309
MERGER 2003-0011294
L.L.A. 2003-0002366
ADJUSTED LOT 6
ADJUSTED LOT 8
0.42Ac.
0.38Ac.
0.38Ac.
0.25Ac.
0.21Ac.
0.19Ac.
MAGNOLIA AVENUE
ELLEN AVENUE
4th AVENUE
5th AVENUE
PONDEROSA STREET
3rd STREET
SPRUCE STREET
PLUMAS AVENUE
TO PORTOLA
E. LINE NORTH ADDITIONS
(SEE 8 RS 139)
FENCE (POSSIBLE OCCUPATION) 1949 ?
RS. 2 N.A.P.
2 N.A.P.
N.A.P.
ASSESSOR'S PLATS ARE FOR GENERAL PROPERTY LOCATION AND TAX PURPOSES ONLY. THEY MAY NOT BE USED AS A BASIS FOR LEGAL PROPERTY DESCRIPTIONS.
NOTE: Assessor's Parcel Numbers Shown in Circles.
DRAWN BY GREGORY WITHROW
11/3/2000 11/4/2003
7/20/2001 12/2/2004
8/14/2001 5/13/2008
3/13/2002 5/23/2011
3/10/2003
SECOND NORTH ADD. TO PORTOLA, R.M. BK. A, PG. 30
NORTHERN ADD. TO PORTOLA, R.M. BK. A, PG. 32
RESUB. OF POR. SECOND NORTH ADD. TO PORTOLA, R.M. BK. 2, PG. 2
Assessor's Map Bk.125, Pg.18
County of Plumas, Calif.
Roll Year 2000
©2001 CHARLES W. LEONHARDT