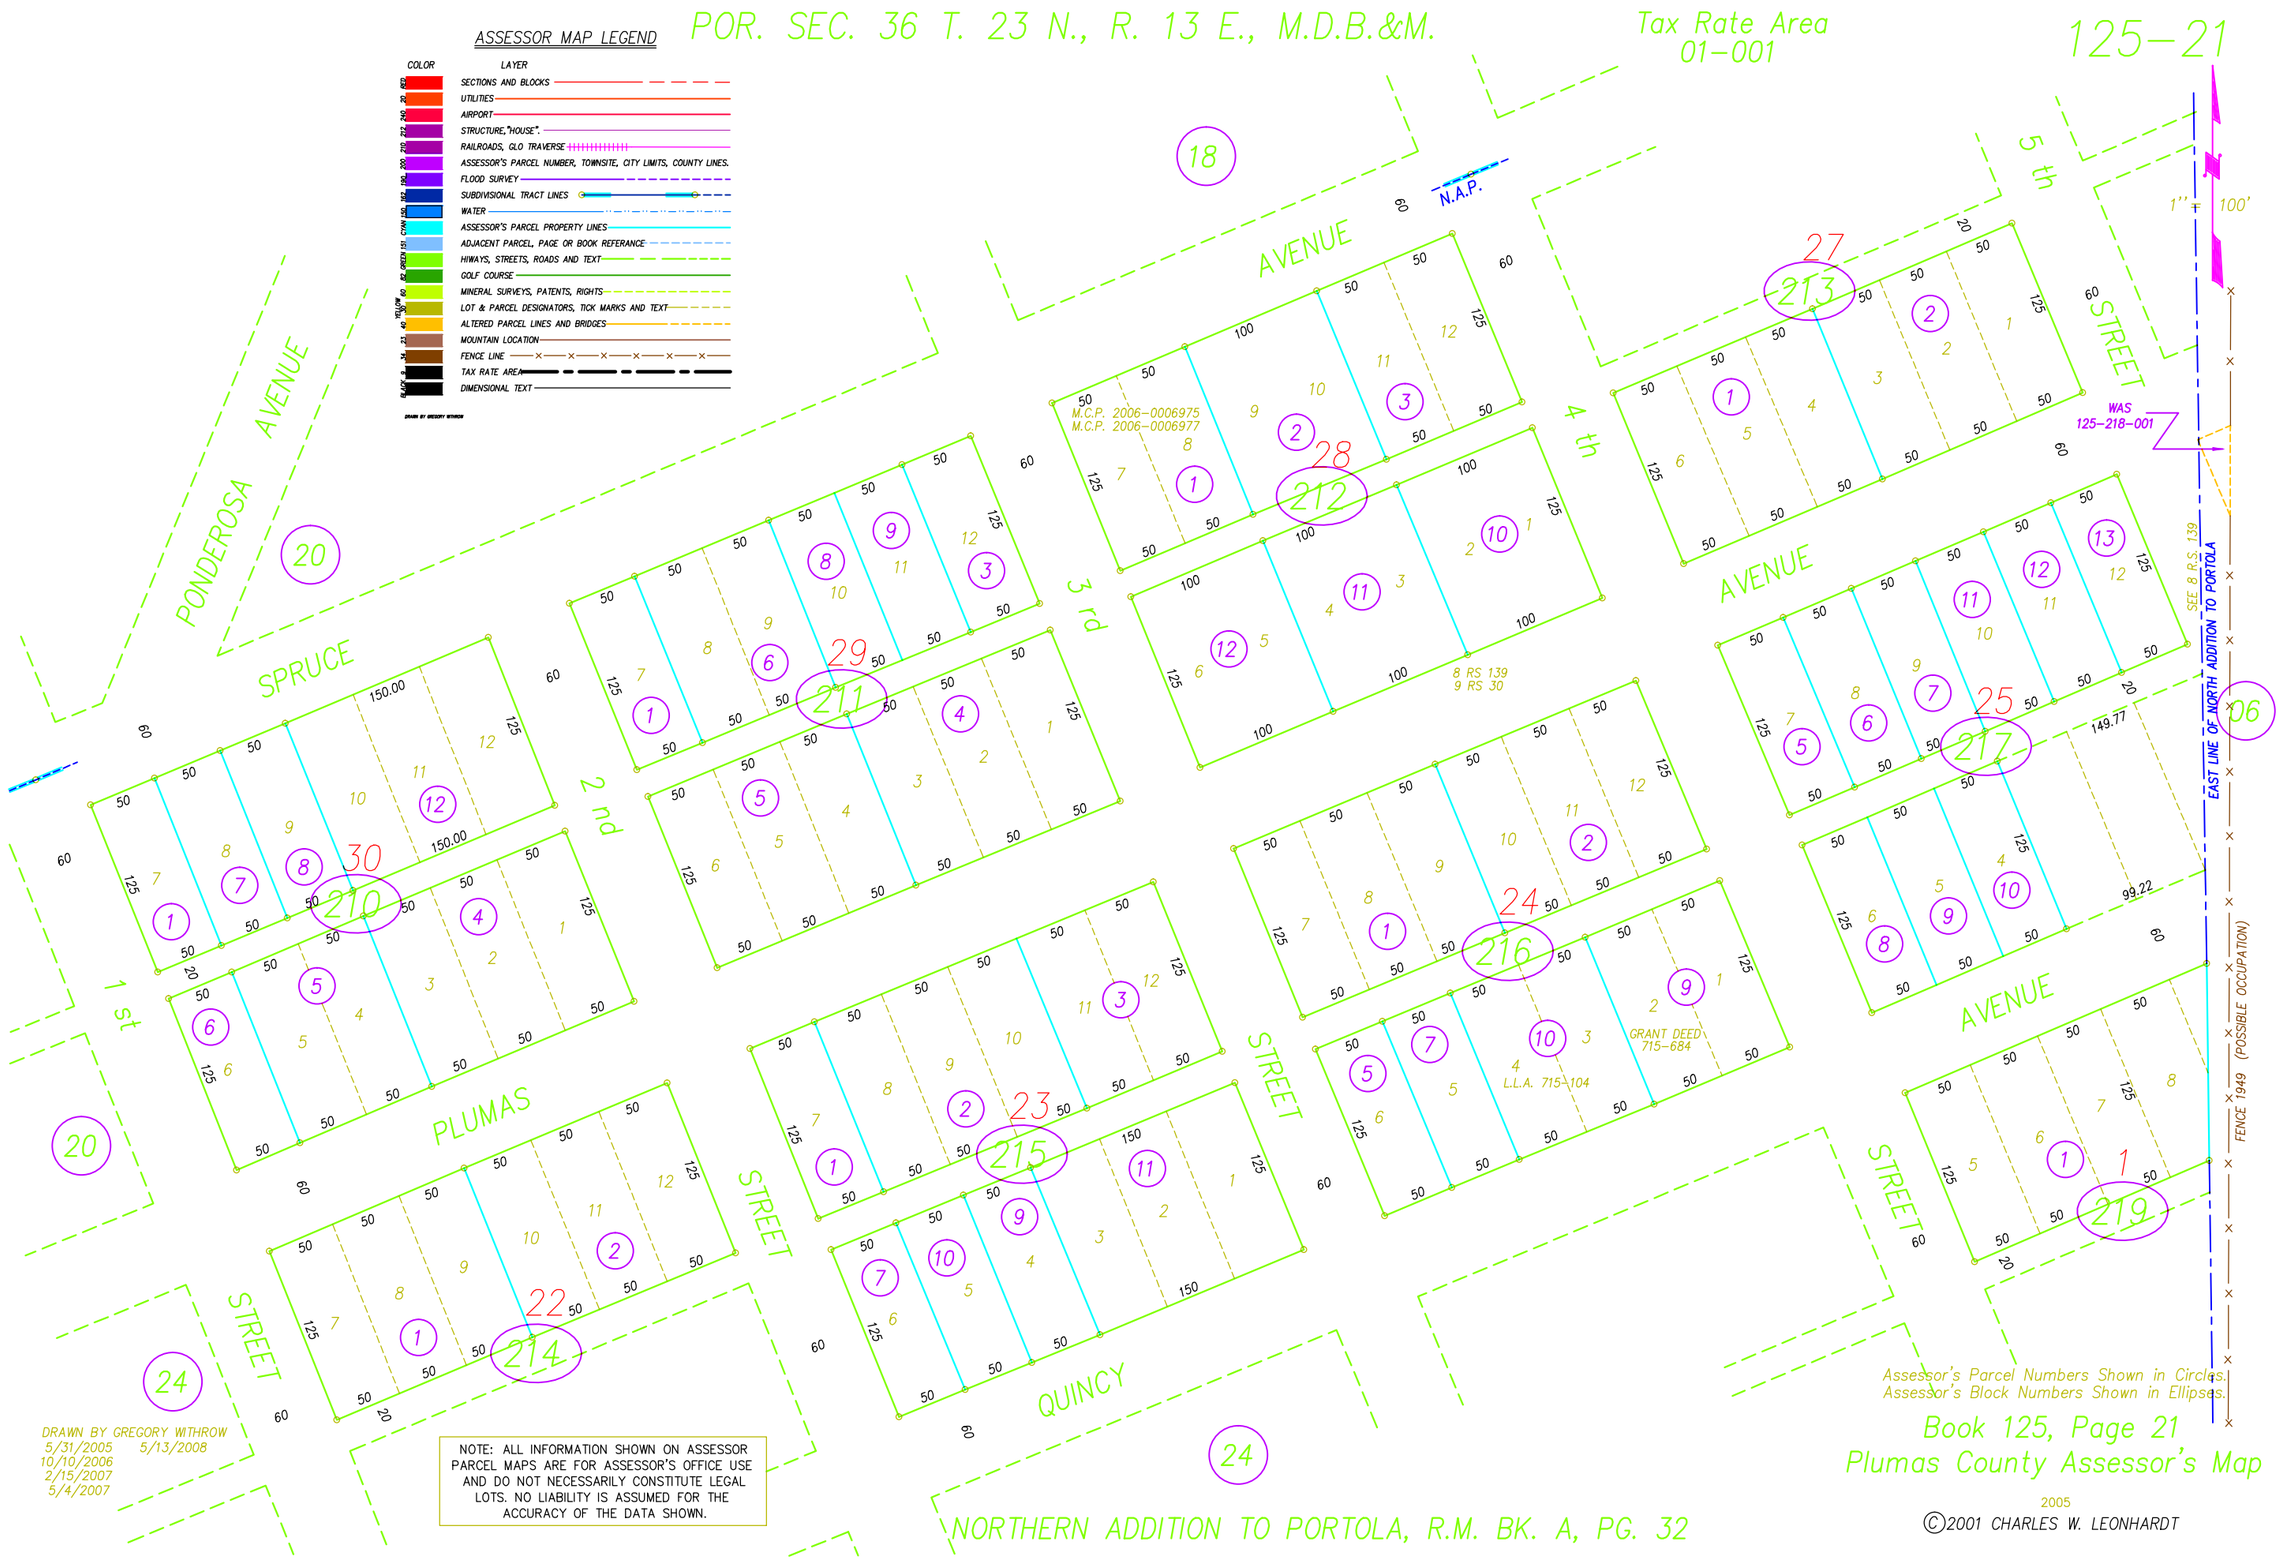
POR. SEC. 36 T. 23 N., R. 13 E., M.D.B.&M.
Tax Rate Area
01-001
125-21
ASSESSOR MAP LEGEND
COLOR
LAYER
SECTIONS AND BLOCKS
UTILITIES
AIRPORT
STRUCTURE,"HOUSE".
RAILROADS, GLO TRAVERSE
ASSESSOR'S PARCEL NUMBER, TOWNSITE, CITY LIMITS, COUNTY LINES.
FLOOD SURVEY
SUBDIVISIONAL TRACT LINES
WATER
ASSESSOR'S PARCEL PROPERTY LINES
ADJACENT PARCEL, PAGE OR BOOK REFERANCE
HIWAYS, STREETS, ROADS AND TEXT
GOLF COURSE
MINERAL SURVEYS, PATENTS, RIGHTS
LOT & PARCEL DESIGNATORS, TICK MARKS AND TEXT
ALTERED PARCEL LINES AND BRIDGES
MOUNTAIN LOCATION
FENCE LINE
TAX RATE AREA
DIMENSIONAL TEXT
DRAWN BY GREGORY WITHROW
PONDEROSA AVENUE
SPRUCE
1 st
2 nd
3 rd
4 th
5 th
AVENUE
STREET
PLUMAS
QUINCY
N.A.P.
M.C.P. 2006-0006975
M.C.P. 2006-0006977
8 RS 139
9 RS 30
GRANT DEED 715-684
L.L.A. 715-104
WAS 125-218-001
SEE 8 R.S. 139
EAST LINE OF NORTH ADDITION TO PORTOLA
FENCE 1949 (POSSIBLE OCCUPATION)
1" = 100'
NORTHERN ADDITION TO PORTOLA, R.M. BK. A, PG. 32
Assessor's Parcel Numbers Shown in Circles.
Assessor's Block Numbers Shown in Ellipses.
Book 125, Page 21
Plumas County Assessor's Map
2005
©2001 CHARLES W. LEONHARDT
DRAWN BY GREGORY WITHROW
5/31/2005 5/13/2008
10/10/2006
2/15/2007
5/4/2007
NOTE: ALL INFORMATION SHOWN ON ASSESSOR PARCEL MAPS ARE FOR ASSESSOR'S OFFICE USE AND DO NOT NECESSARILY CONSTITUTE LEGAL LOTS. NO LIABILITY IS ASSUMED FOR THE ACCURACY OF THE DATA SHOWN.