POR. SEC. 36 T. 23 N., R. 13 E., M.D.B.&M.

Tax Rate Area
01-001

125-24

NOTE: ALL INFORMATION SHOWN ON ASSESSOR PARCEL MAPS ARE FOR ASSESSOR'S OFFICE USE AND DO NOT NECESSARILY CONSTITUTE LEGAL LOTS. NO LIABILITY IS ASSUMED FOR THE ACCURACY OF THE DATA SHOWN.

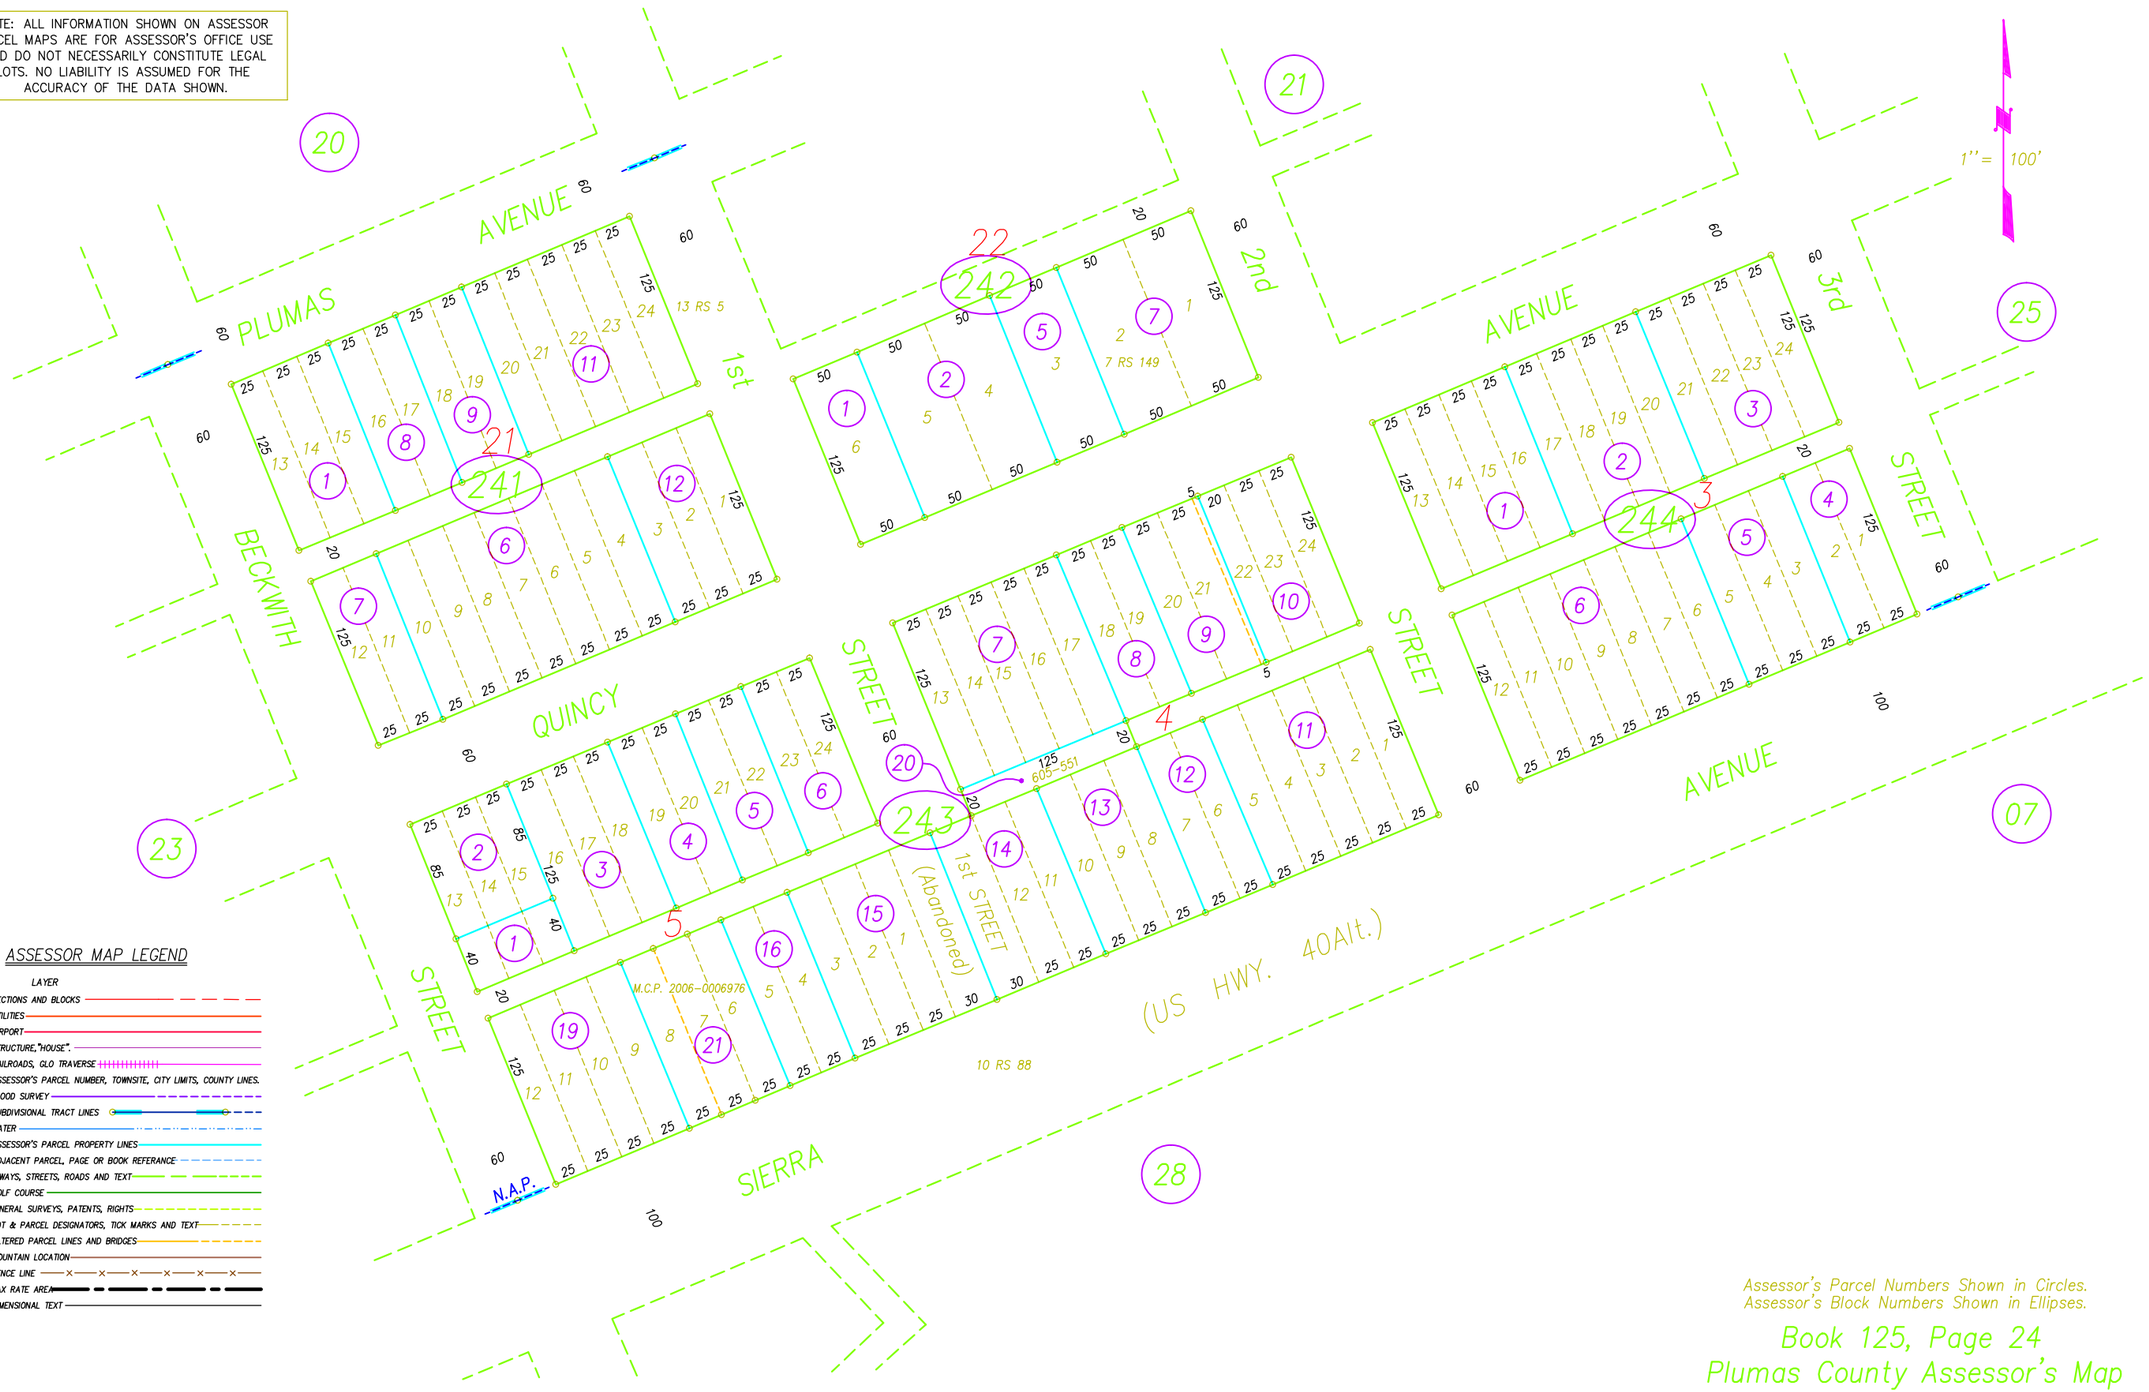

ASSESSOR MAP LEGEND

COLOR	LAYER
RED	SECTIONS AND BLOCKS
20	UTILITIES
240	AIRPORT
212	STRUCTURE,"HOUSE".
210	RAILROADS, GLO TRAVERSE
200	ASSESSOR'S PARCEL NUMBER, TOWNSITE, CITY LIMITS, COUNTY LINES.
190	FLOOD SURVEY
182	SUBDIVISIONAL TRACT LINES
155	WATER
CYAN	ASSESSOR'S PARCEL PROPERTY LINES
151	ADJACENT PARCEL, PAGE OR BOOK REFERANCE
BL.GREEN	HIWAYS, STREETS, ROADS AND TEXT
90	GOLF COURSE
YELLOW	MINERAL SURVEYS, PATENTS, RIGHTS
40	LOT & PARCEL DESIGNATORS, TICK MARKS AND TEXT
23	ALTERED PARCEL LINES AND BRIDGES
34	MOUNTAIN LOCATION
9	FENCE LINE
BLACK	TAX RATE AREA
	DIMENSIONAL TEXT

DRAWN BY GREGORY WITHROW

Assessor's Parcel Numbers Shown in Circles.
Assessor's Block Numbers Shown in Ellipses.

Book 125, Page 24
Plumas County Assessor's Map

2006

©2001 CHARLES W. LEONHARDT

DRAWN BY GREGORY WITHROW
8/15/2006

NORTHERN ADDITION TO PORTOLA, R.M. BK. A, PG. 32