Assessor's Parcel Numbers Shown in Circles.
Assessor's Block Numbers Shown in Ellipses.

NOTE: ALL INFORMATION SHOWN ON ASSESSOR PARCEL MAPS ARE FOR ASSESSOR'S OFFICE USE AND DO NOT NECESSARILY CONSTITUTE LEGAL LOTS. NO LIABILITY IS ASSUMED FOR THE ACCURACY OF THE DATA SHOWN.

POR. SEC. 36, T. 23 N., R. 13 E., M.D.B.&M.

Tax Rate Area
01-001

125-29

1" = 100'

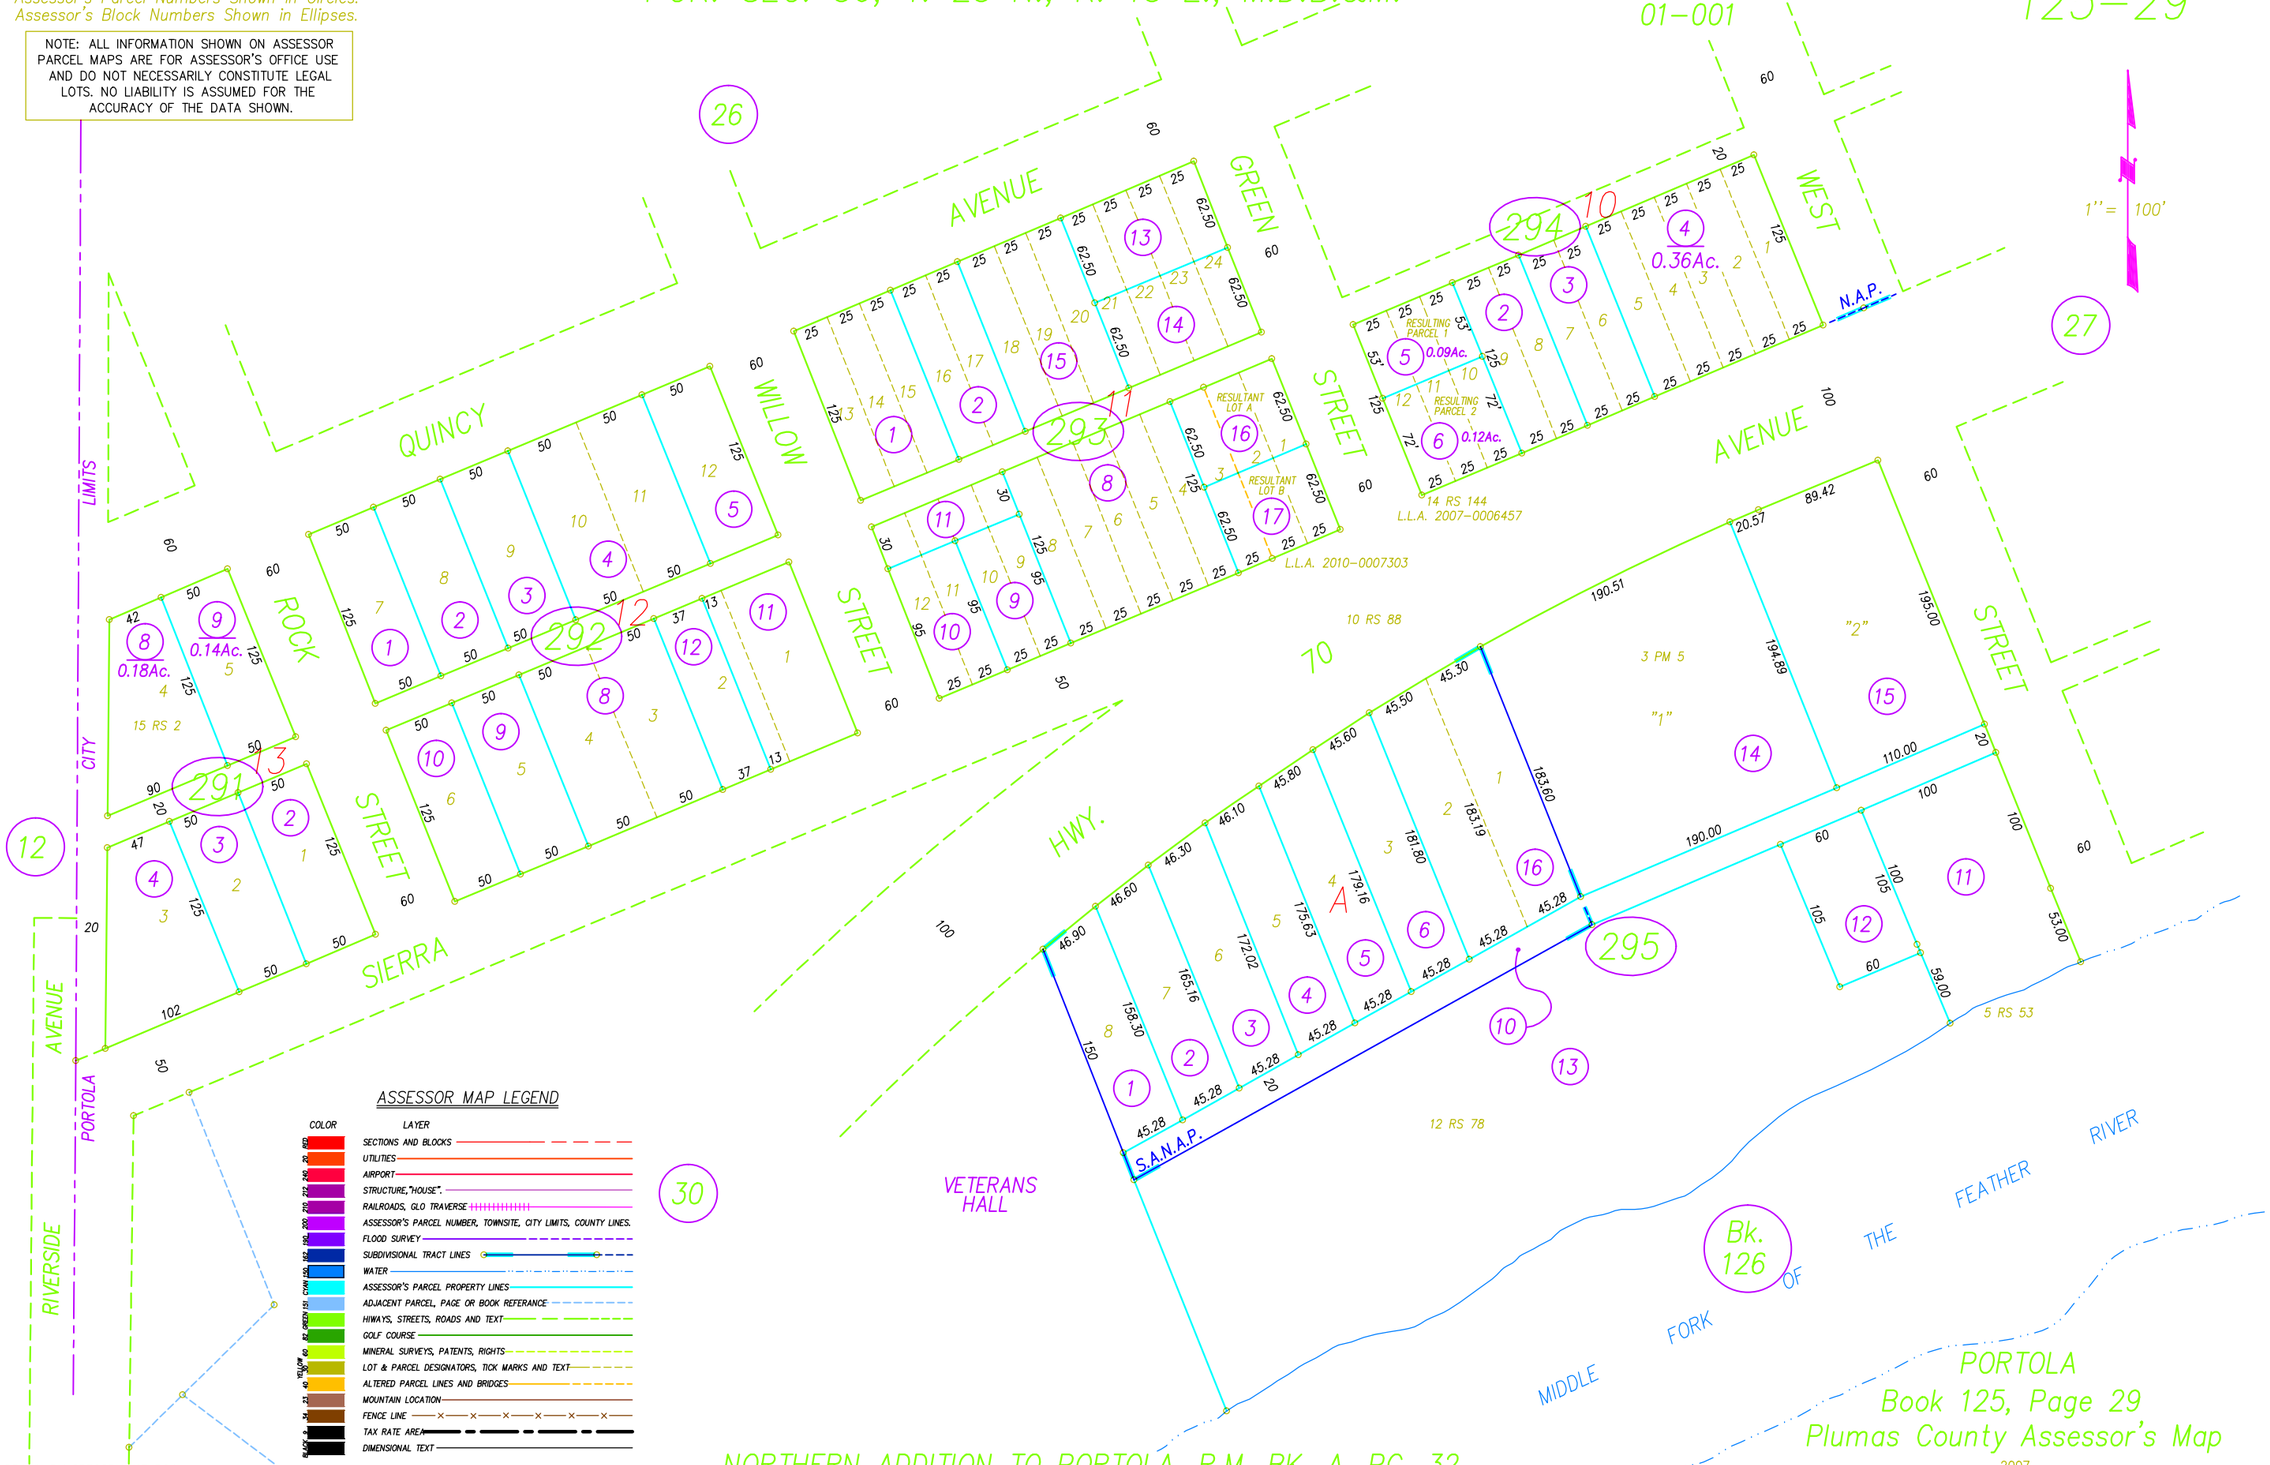

ASSESSOR MAP LEGEND

COLOR	LAYER
	SECTIONS AND BLOCKS
	UTILITIES
	AIRPORT
	STRUCTURE, "HOUSE"
	RAILROADS, GLO TRAVERSE
	ASSESSOR'S PARCEL NUMBER, TOWNSITE, CITY LIMITS, COUNTY LINES.
	FLOOD SURVEY
	SUBDIVISIONAL TRACT LINES
	WATER
	ASSESSOR'S PARCEL PROPERTY LINES
	ADJACENT PARCEL, PAGE OR BOOK REFERANCE
	HIWAYS, STREETS, ROADS AND TEXT
	GOLF COURSE
	MINERAL SURVEYS, PATENTS, RIGHTS
	LOT & PARCEL DESIGNATORS, TICK MARKS AND TEXT
	ALTERED PARCEL LINES AND BRIDGES
	MOUNTAIN LOCATION
	FENCE LINE
	TAX RATE AREA
	DIMENSIONAL TEXT

DRAWN BY GREGORY WITHROW
8/8/2007 11/15/2010
6/17/2008

NORTHERN ADDITION TO PORTOLA, R.M. BK. A, PG. 32
SUPPLEMENTAL ADDITION TO NORTHERN ADDITION TO PORTOLA, R.M. BK. 1, PG. 2

PORTOLA
Book 125, Page 29
Plumas County Assessor's Map
2007

©2001 CHARLES W. LEONHARDT