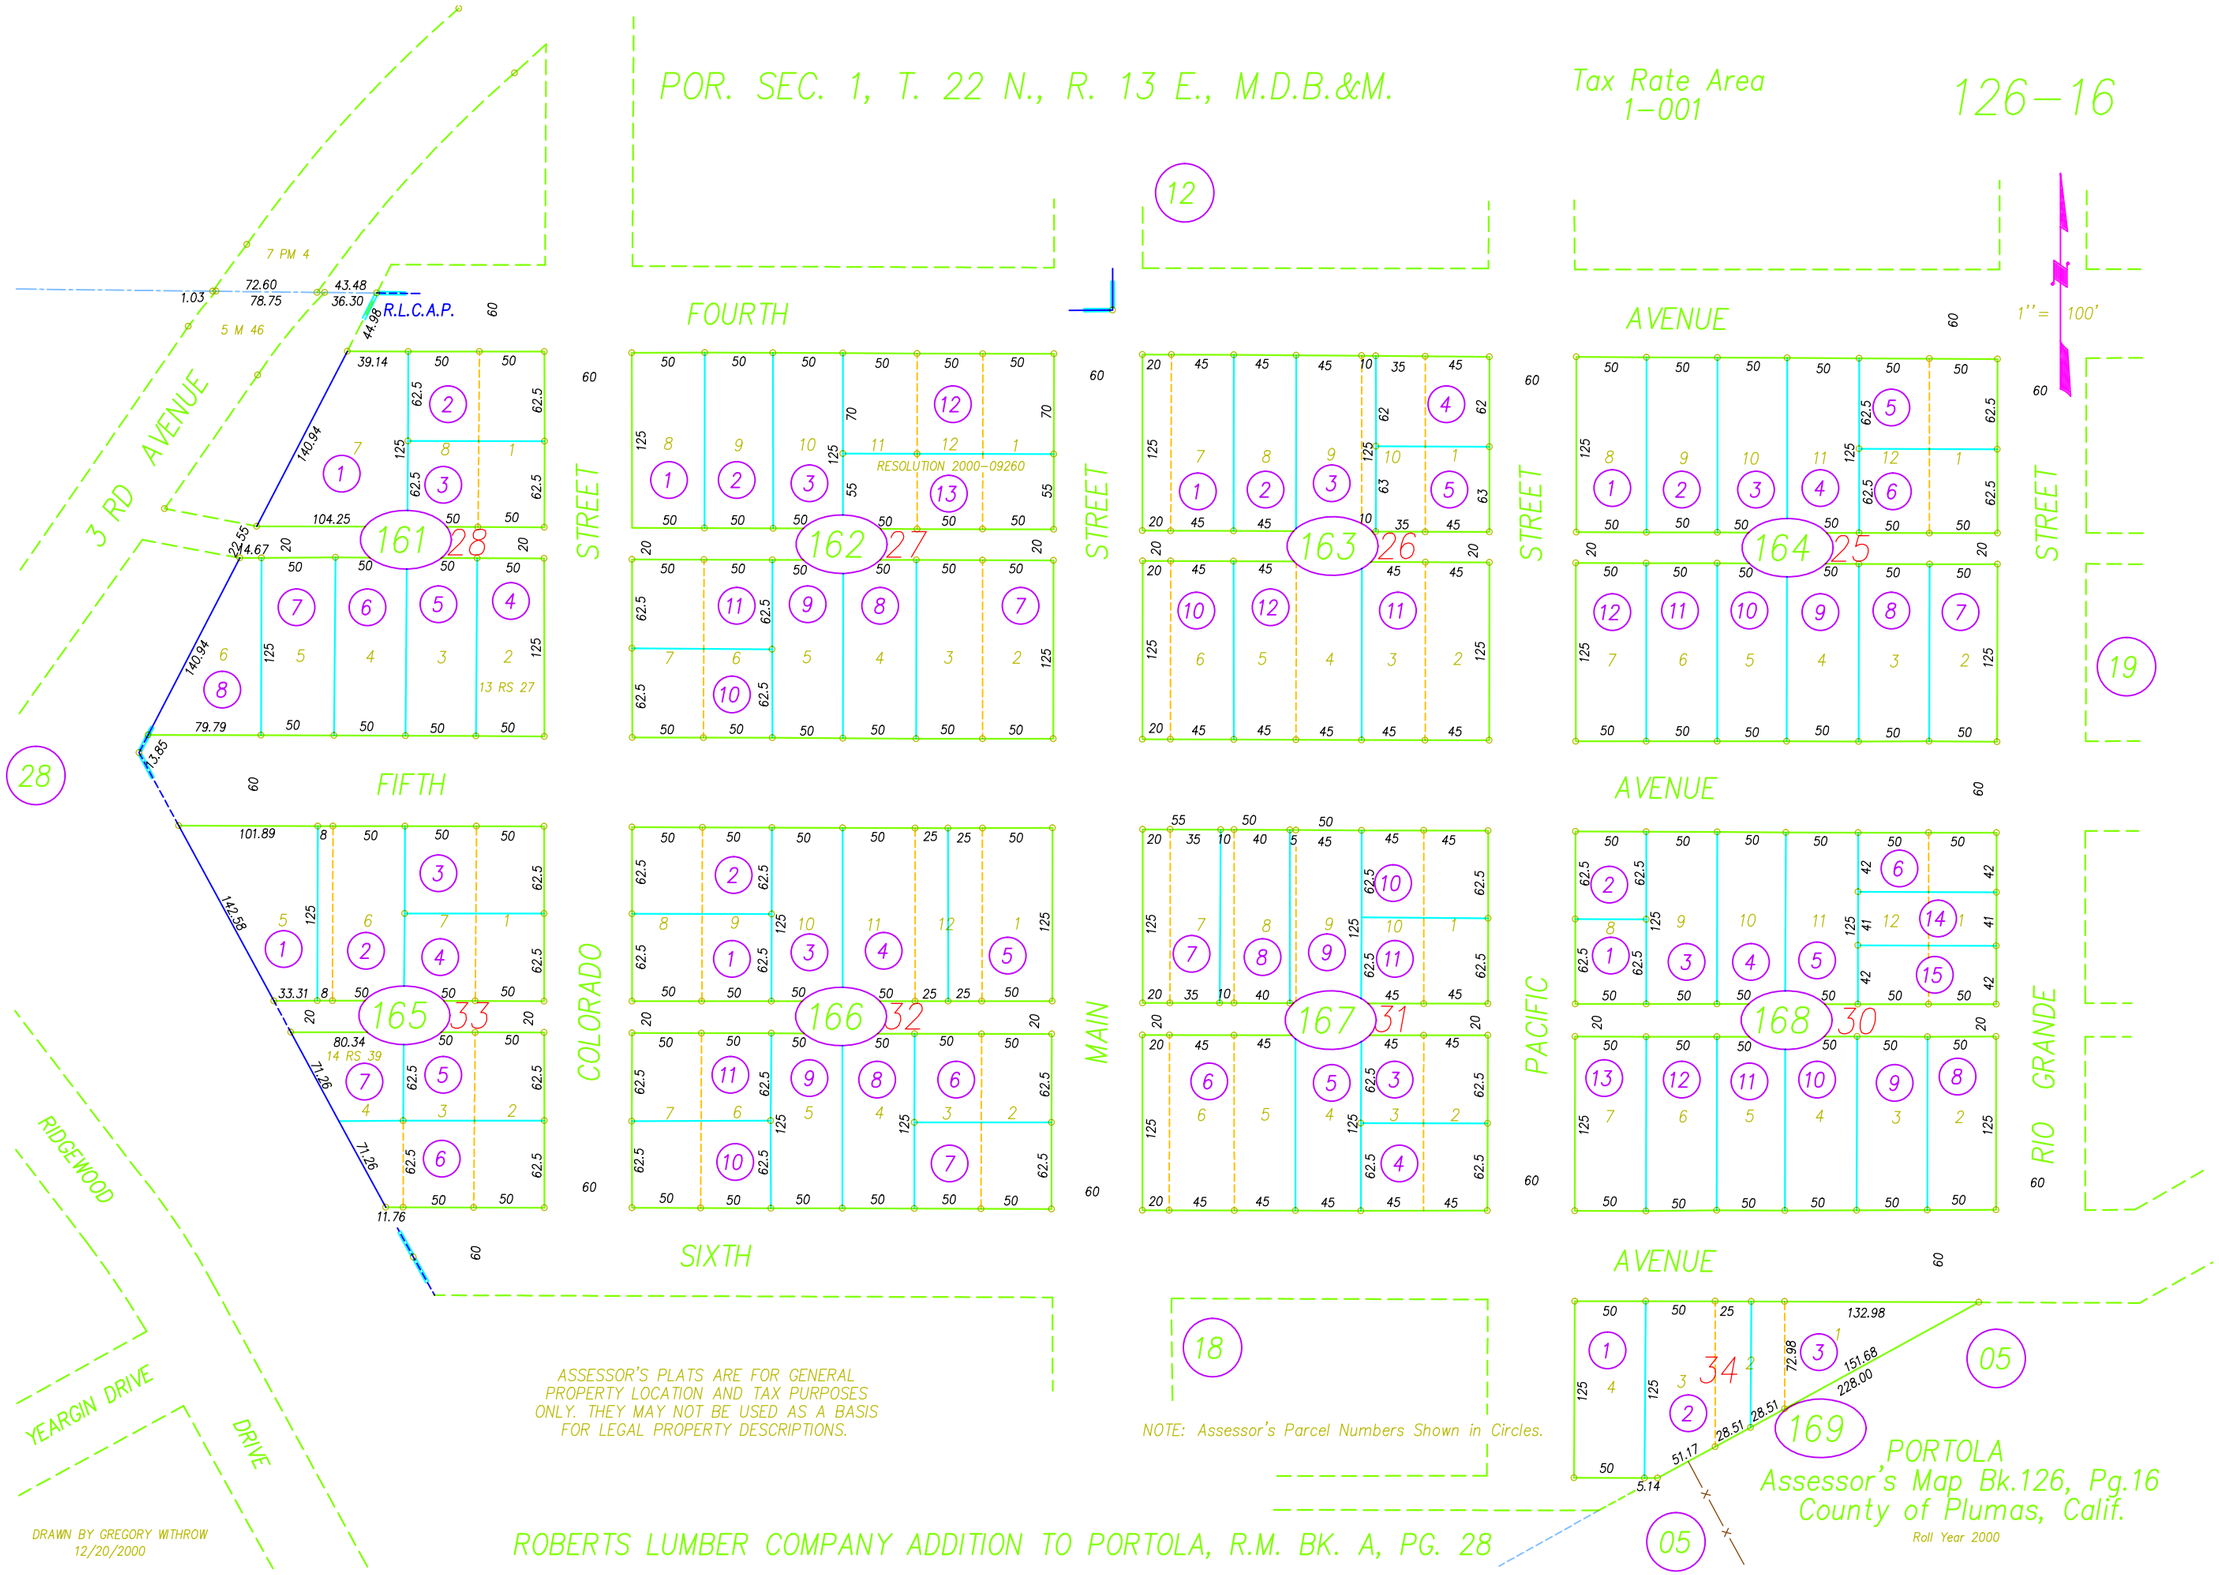
POR. SEC. 1, T. 22 N., R. 13 E., M.D.B.&M.
Tax Rate Area 1-001
126-16
1" = 100'
3 RD AVENUE
FOURTH AVENUE
FIFTH AVENUE
SIXTH AVENUE
COLORADO STREET
MAIN STREET
PACIFIC STREET
RIO GRANDE STREET
RIDGEWOOD DRIVE
YEARGIN DRIVE
R.L.C.A.P.
7 PM 4
5 M 46
13 RS 27
14 RS 39
RESOLUTION 2000-09260
161 28
162 27
163 26
164 25
165 33
166 32
167 31
168 30
169 34
PORTOLA
Assessor's Map Bk.126, Pg.16
County of Plumas, Calif.
Roll Year 2000
ROBERTS LUMBER COMPANY ADDITION TO PORTOLA, R.M. BK. A, PG. 28
ASSESSOR'S PLATS ARE FOR GENERAL PROPERTY LOCATION AND TAX PURPOSES ONLY. THEY MAY NOT BE USED AS A BASIS FOR LEGAL PROPERTY DESCRIPTIONS.
NOTE: Assessor's Parcel Numbers Shown in Circles.
DRAWN BY GREGORY WITHROW 12/20/2000