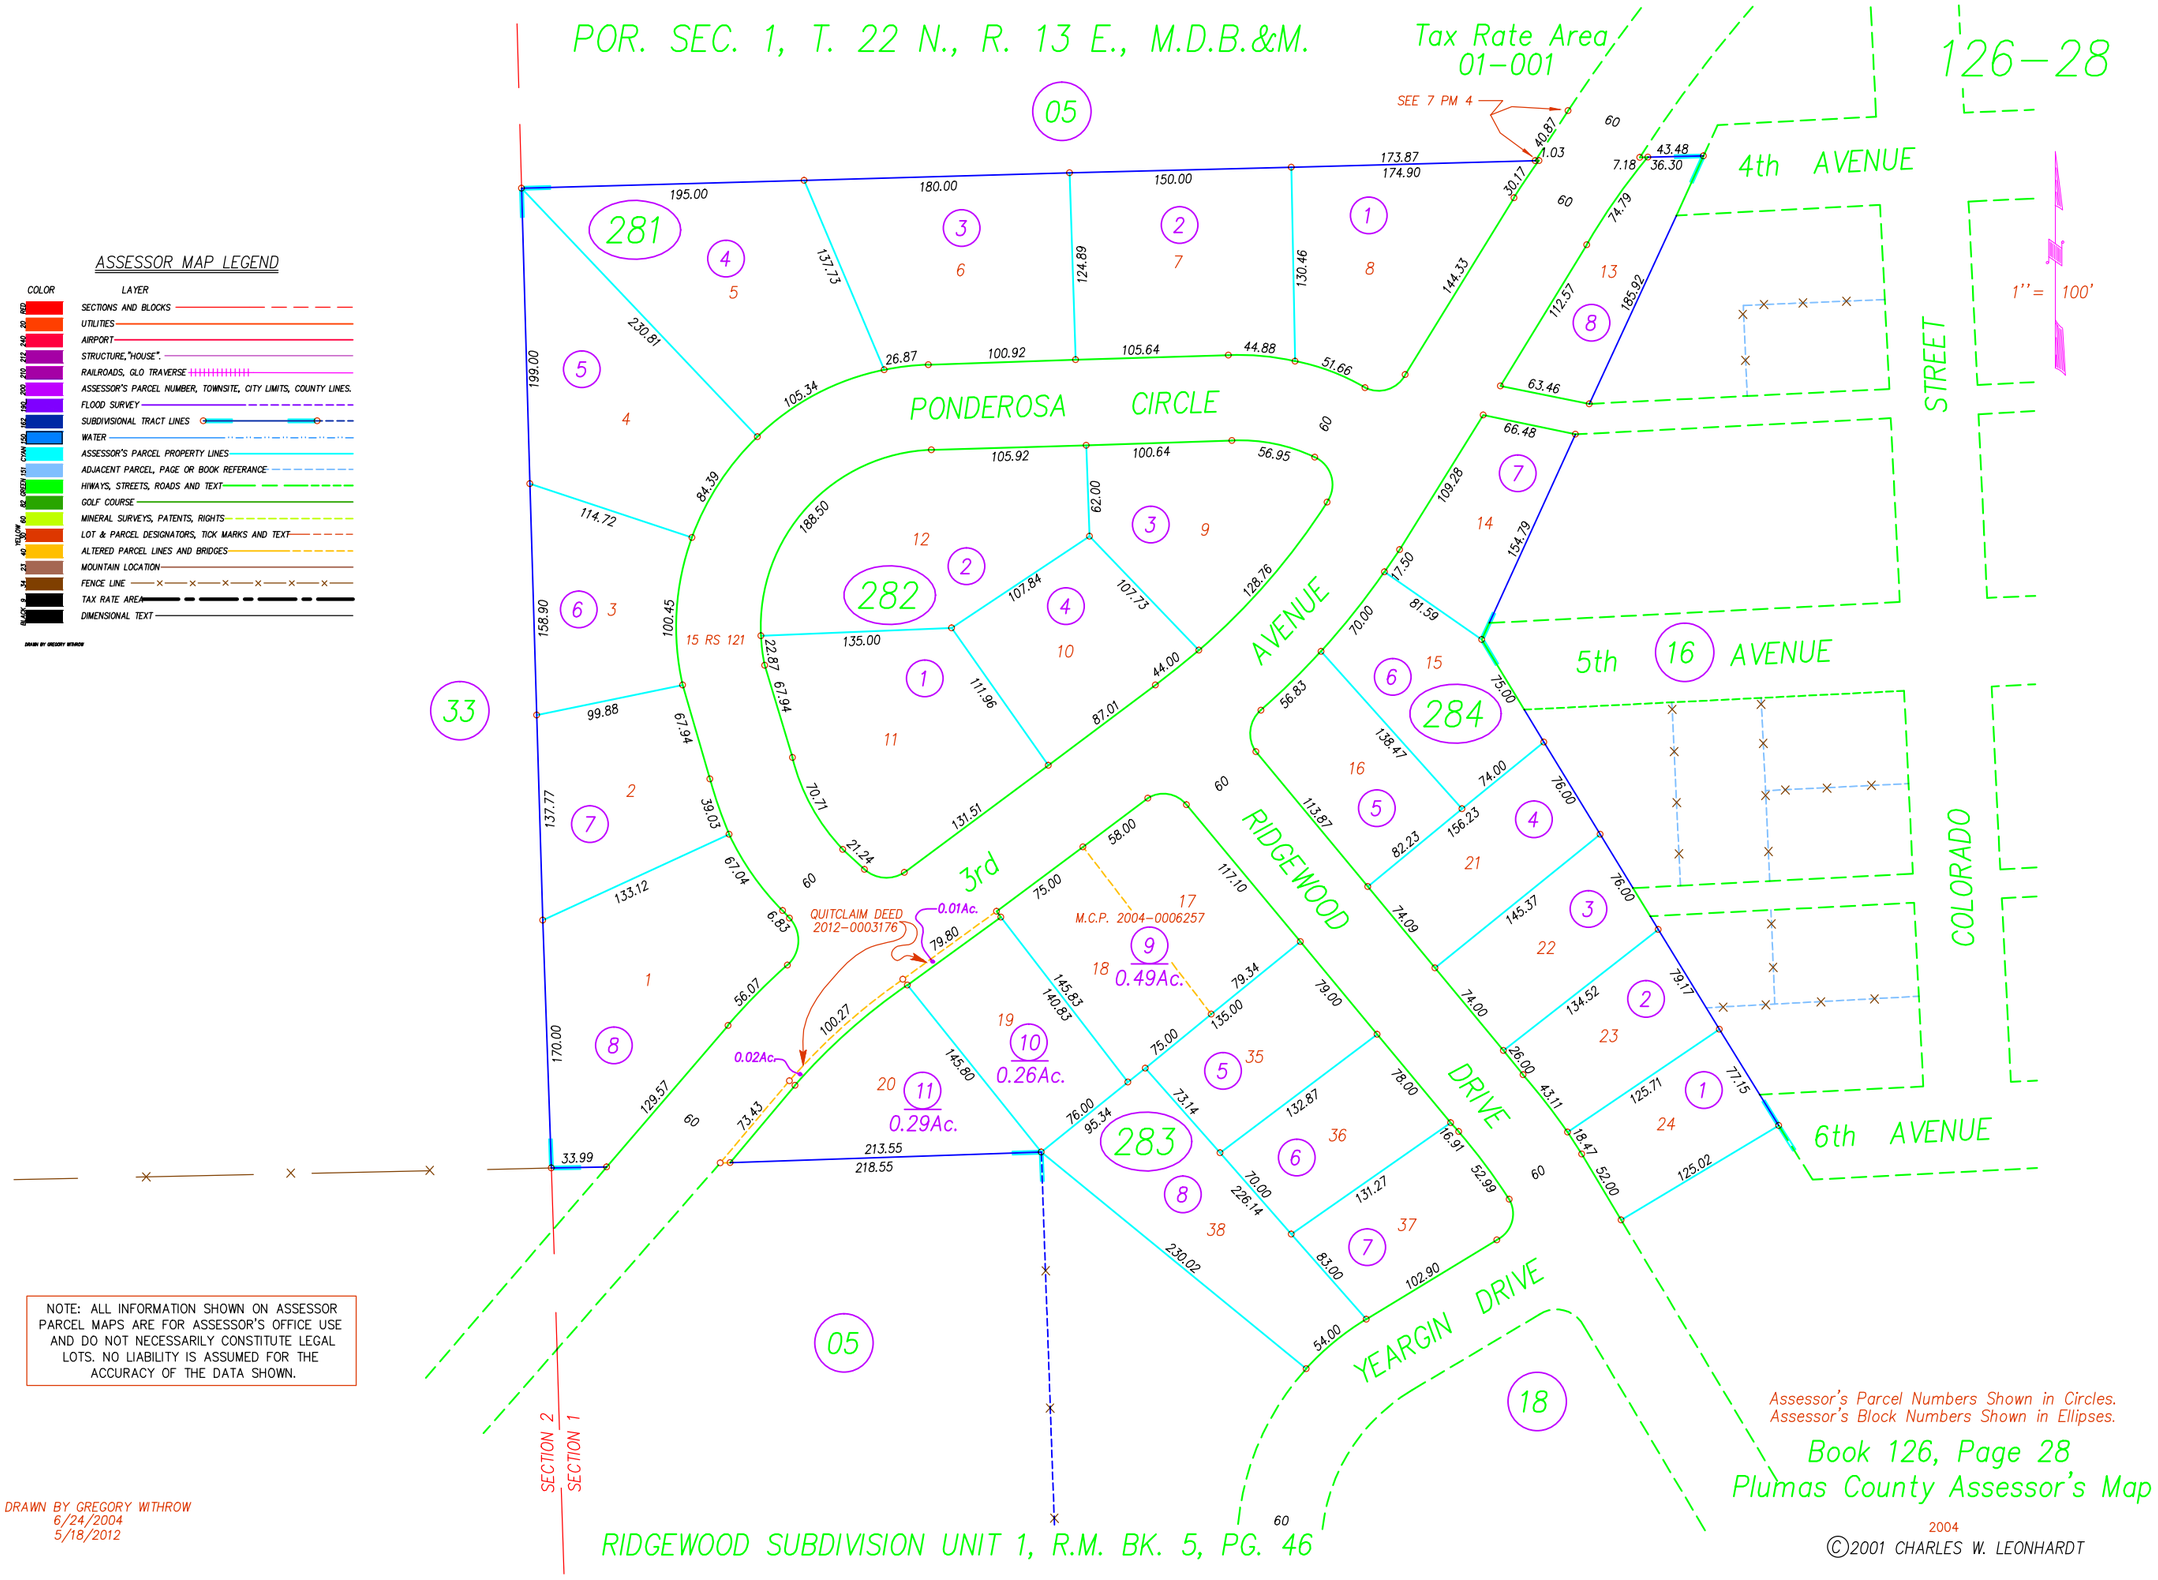


## ASSESSOR MAP LEGEND

| COLOR | LAYER |
|---|---|
| RED | SECTIONS AND BLOCKS |
| 20 | UTILITIES |
| 240 | AIRPORT |
| 212 | STRUCTURE,"HOUSE". |
| 210 | RAILROADS, GLO TRAVERSE |
| 200 | ASSESSOR'S PARCEL NUMBER, TOWNSITE, CITY LIMITS, COUNTY LINES. |
| 192 | FLOOD SURVEY |
| 182 | SUBDIVISIONAL TRACT LINES |
| 150 | WATER |
| CYAN | ASSESSOR'S PARCEL PROPERTY LINES |
| 131 | ADJACENT PARCEL, PAGE OR BOOK REFERANCE |
| GREEN | HIWAYS, STREETS, ROADS AND TEXT |
| 82 | GOLF COURSE |
| 60 | MINERAL SURVEYS, PATENTS, RIGHTS |
| YELLOW | LOT & PARCEL DESIGNATORS, TICK MARKS AND TEXT |
| 42 | ALTERED PARCEL LINES AND BRIDGES |
| 21 | MOUNTAIN LOCATION |
| 34 | FENCE LINE |
| 8 | TAX RATE AREA |
| BLACK | DIMENSIONAL TEXT |

DRAWN BY GREGORY WITHROW

NOTE: ALL INFORMATION SHOWN ON ASSESSOR PARCEL MAPS ARE FOR ASSESSOR'S OFFICE USE AND DO NOT NECESSARILY CONSTITUTE LEGAL LOTS. NO LIABILITY IS ASSUMED FOR THE ACCURACY OF THE DATA SHOWN.