POR. SEC. 8 T. 22 N., R. 12 E., M.D.B.&M.

Tax Rate Area
53-089

129-18

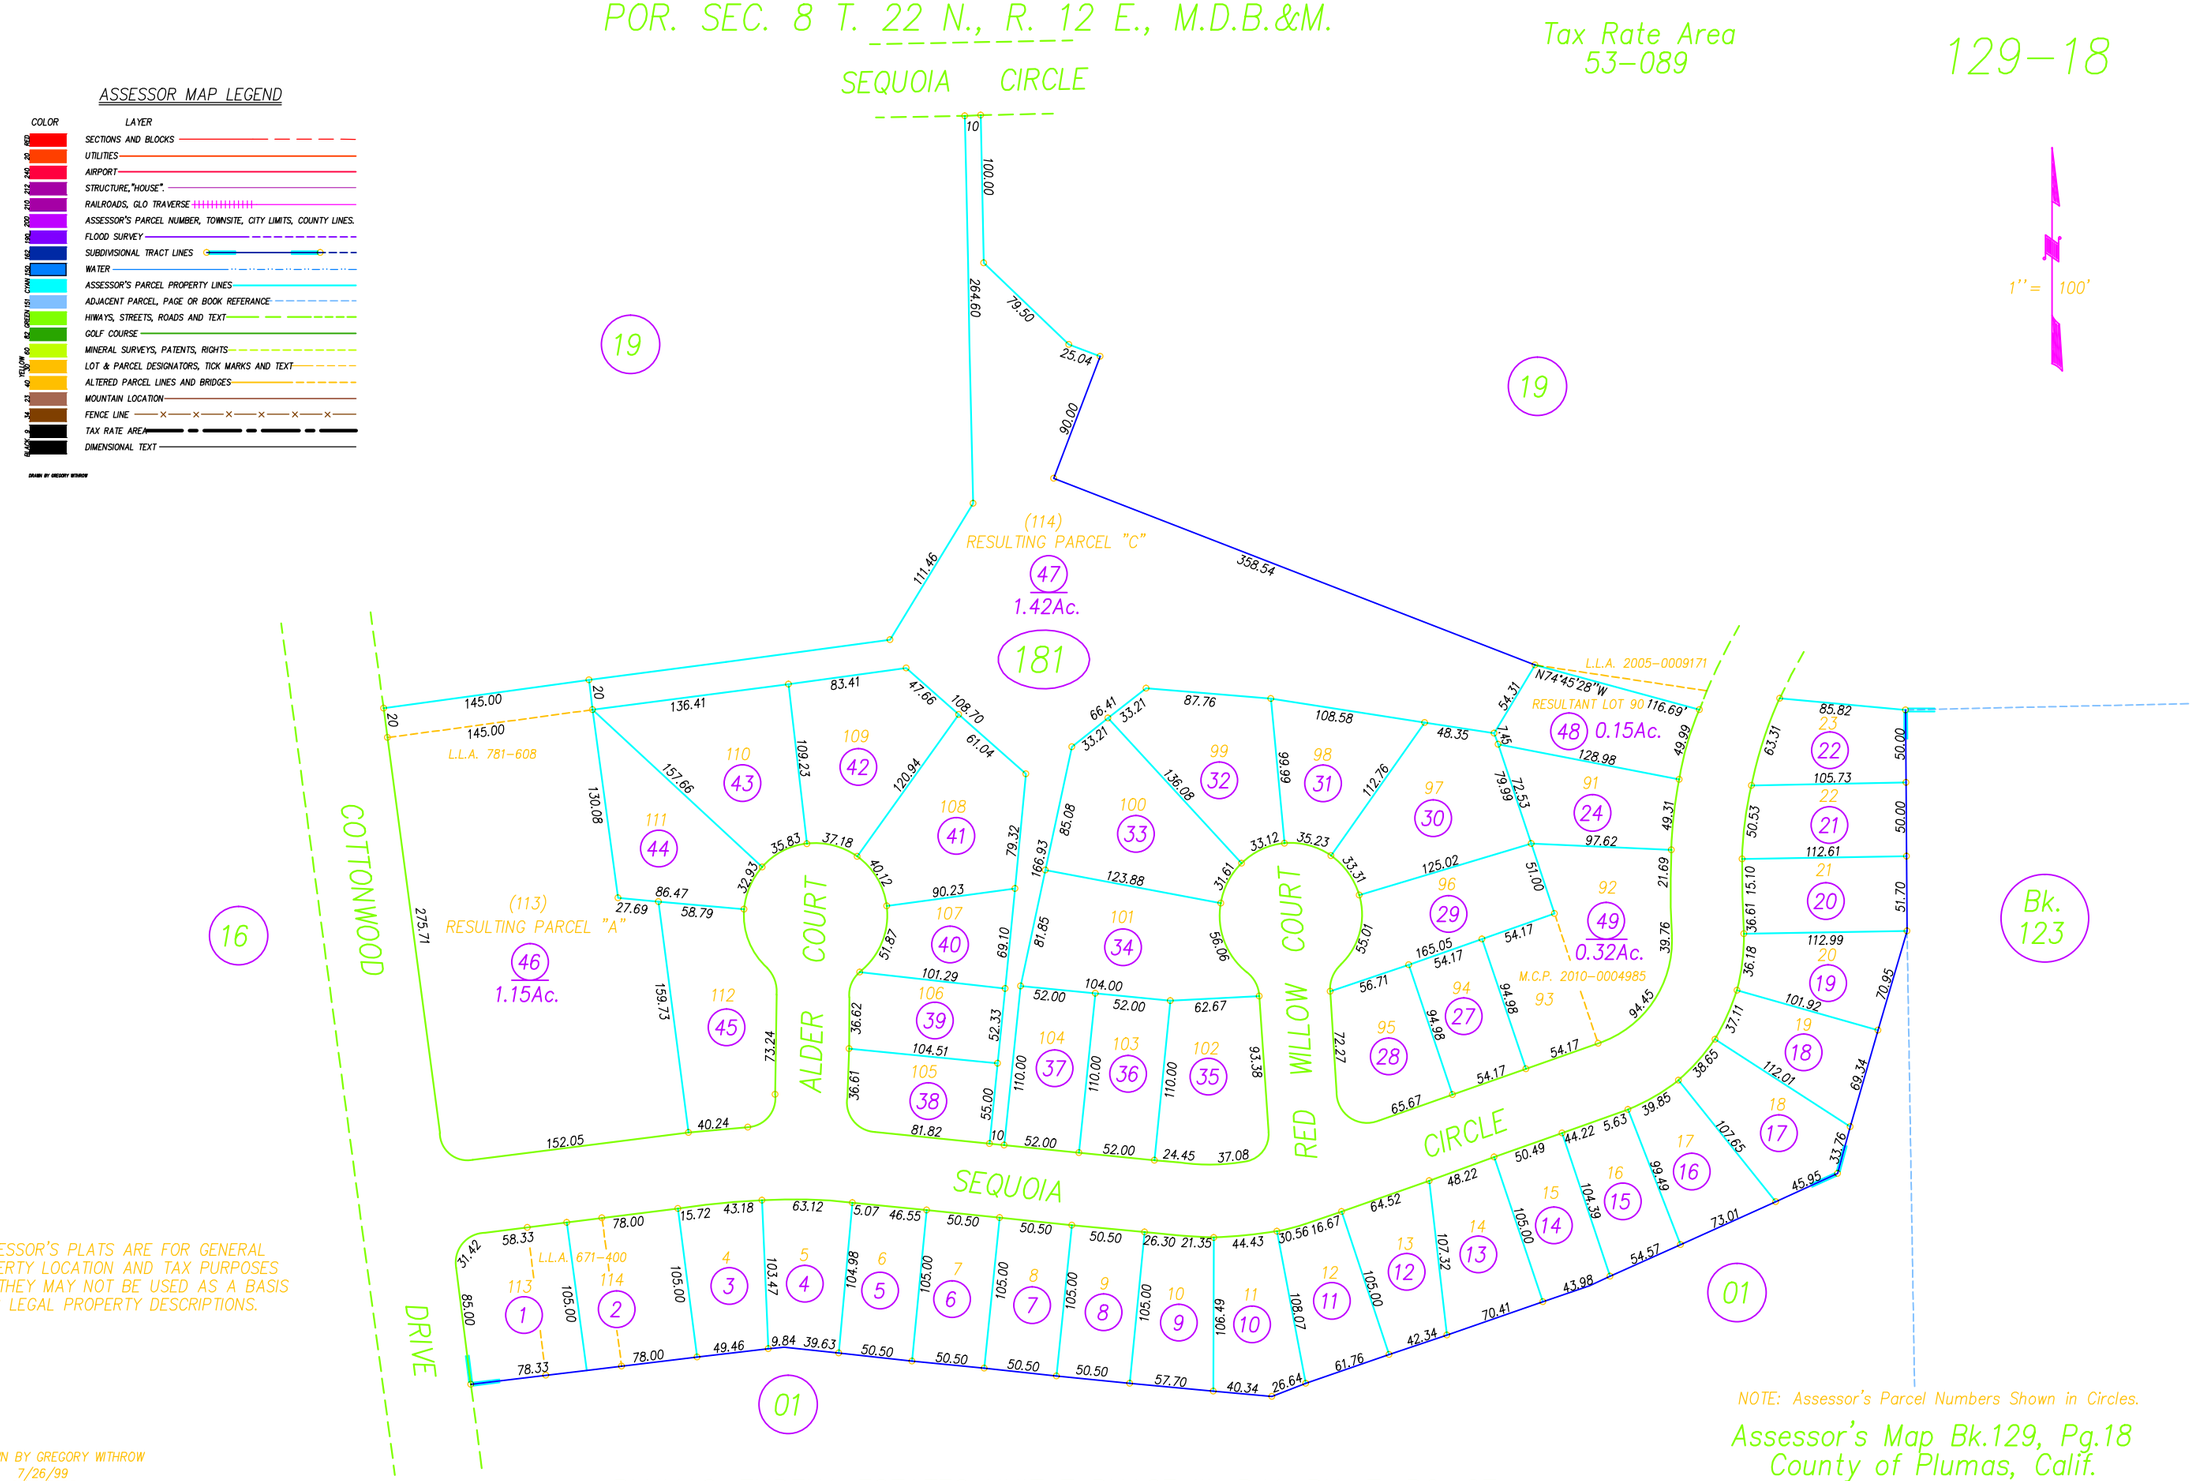

ASSESSOR'S PLATS ARE FOR GENERAL PROPERTY LOCATION AND TAX PURPOSES ONLY. THEY MAY NOT BE USED AS A BASIS FOR LEGAL PROPERTY DESCRIPTIONS.

DRAWN BY GREGORY WITHROW
7/26/99
8/29/2005
8/23/2010

PLUMAS-EUREKA ESTATES UNIT 7 PHASE III, R.M. BK. 7, PG. 27

NOTE: Assessor's Parcel Numbers Shown in Circles.

Assessor's Map Bk.129, Pg.18
County of Plumas, Calif.

Roll Year 99

©2001 CHARLES W. LEONHARDT