POR. SECS. 8 & 9 T. 22 N., R. 12 E., M.D.B.&M.

Tax Rate Area
53-089

129-19

ASSESSOR MAP LEGEND

COLOR	LAYER
RED	SECTIONS AND BLOCKS
20	UTILITIES
240	AIRPORT
212	STRUCTURE,"HOUSE".
210	RAILROADS, GLO TRAVERSE
200	ASSESSOR'S PARCEL NUMBER, TOWNSITE, CITY LIMITS, COUNTY LINES.
190	FLOOD SURVEY
182	SUBDIVISIONAL TRACT LINES
155	WATER
CYAN	ASSESSOR'S PARCEL PROPERTY LINES
151	ADJACENT PARCEL, PAGE OR BOOK REFERANCE
GREEN	HIWAYS, STREETS, ROADS AND TEXT
82	GOLF COURSE
60	MINERAL SURVEYS, PATENTS, RIGHTS
YELLOW	LOT & PARCEL DESIGNATORS, TICK MARKS AND TEXT
40	ALTERED PARCEL LINES AND BRIDGES
23	MOUNTAIN LOCATION
34	FENCE LINE
9	TAX RATE AREA
BLACK	DIMENSIONAL TEXT

DRAWN BY GREGORY WITHROW

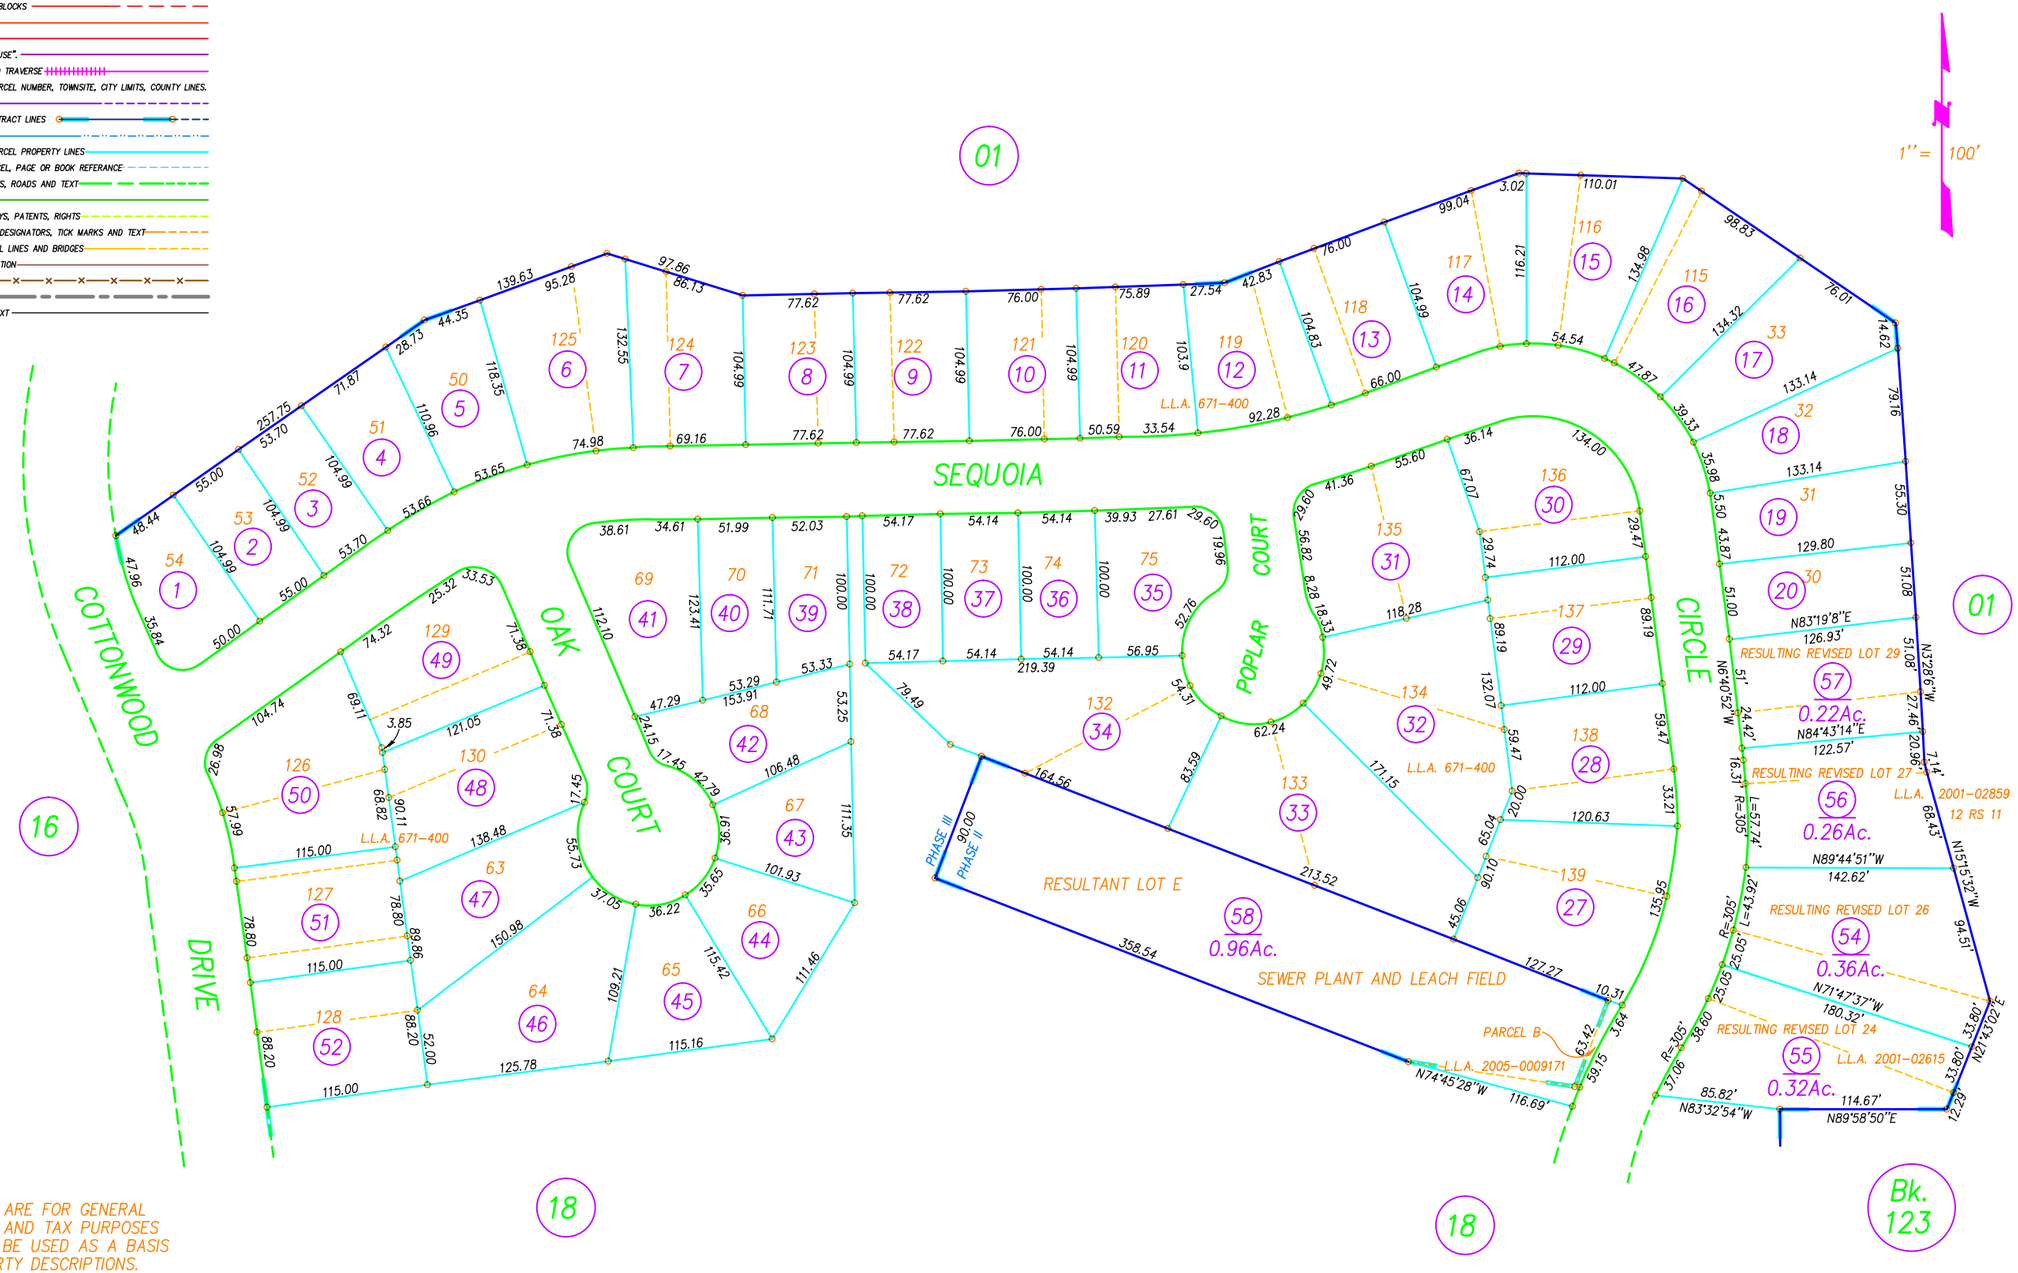

ASSESSOR'S PLATS ARE FOR GENERAL PROPERTY LOCATION AND TAX PURPOSES ONLY. THEY MAY NOT BE USED AS A BASIS FOR LEGAL PROPERTY DESCRIPTIONS.

NOTE: Assessor's Parcel Numbers Shown in Circles.

Assessor's Map Bk.129, Pg.19
County of Plumas, Calif.

Roll Year 99

DRAWN BY GREGORY WITHROW
7/26/99 8/29/2005
4/13/2001
4/24/2001
8/29/2005

PLUMAS EUREKA ESTATES UNIT 7 PHASE II, R.M. BK. 6, PG. 117
PLUMAS EUREKA ESTATES UNIT 7 PHASE III, R.M. BK. 7, PG. 27