POR. NE 1/4 NE 1/4 SEC. 17, T. 21 N., R. 9 E., M.D.B.&M.

Tax Rate Area
53–012
53–080
53–102

3–01

1" = 100'

ASSESSOR MAP LEGEND

COLOR	LAYER
RED 20	SECTIONS AND BLOCKS
RED 30	UTILITIES
RED 40	AIRPORT
MAGENTA 210	STRUCTURE,"HOUSE".
MAGENTA 200	RAILROADS, GLO TRAVERSE
MAGENTA 200	ASSESSOR'S PARCEL NUMBER, TOWNSITE, CITY LIMITS, COUNTY LINES.
BLUE 160	FLOOD SURVEY
BLUE 140	SUBDIVISIONAL TRACT LINES
BLUE 120	WATER
CYAN 130	ASSESSOR'S PARCEL PROPERTY LINES
BLUE 150	ADJACENT PARCEL, PAGE OR BOOK REFERANCE
GREEN 60	HIWAYS, STREETS, ROADS AND TEXT
GREEN 80	GOLF COURSE
YELLOW 50	MINERAL SURVEYS, PATENTS, RIGHTS
YELLOW 40	LOT & PARCEL DESIGNATORS, TICK MARKS AND TEXT
YELLOW 30	ALTERED PARCEL LINES AND BRIDGES
BROWN 34	MOUNTAIN LOCATION
BROWN 32	FENCE LINE
BLACK 0	TAX RATE AREA
BLACK 0	DIMENSIONAL TEXT

DRAWN BY GREGORY WITHROW

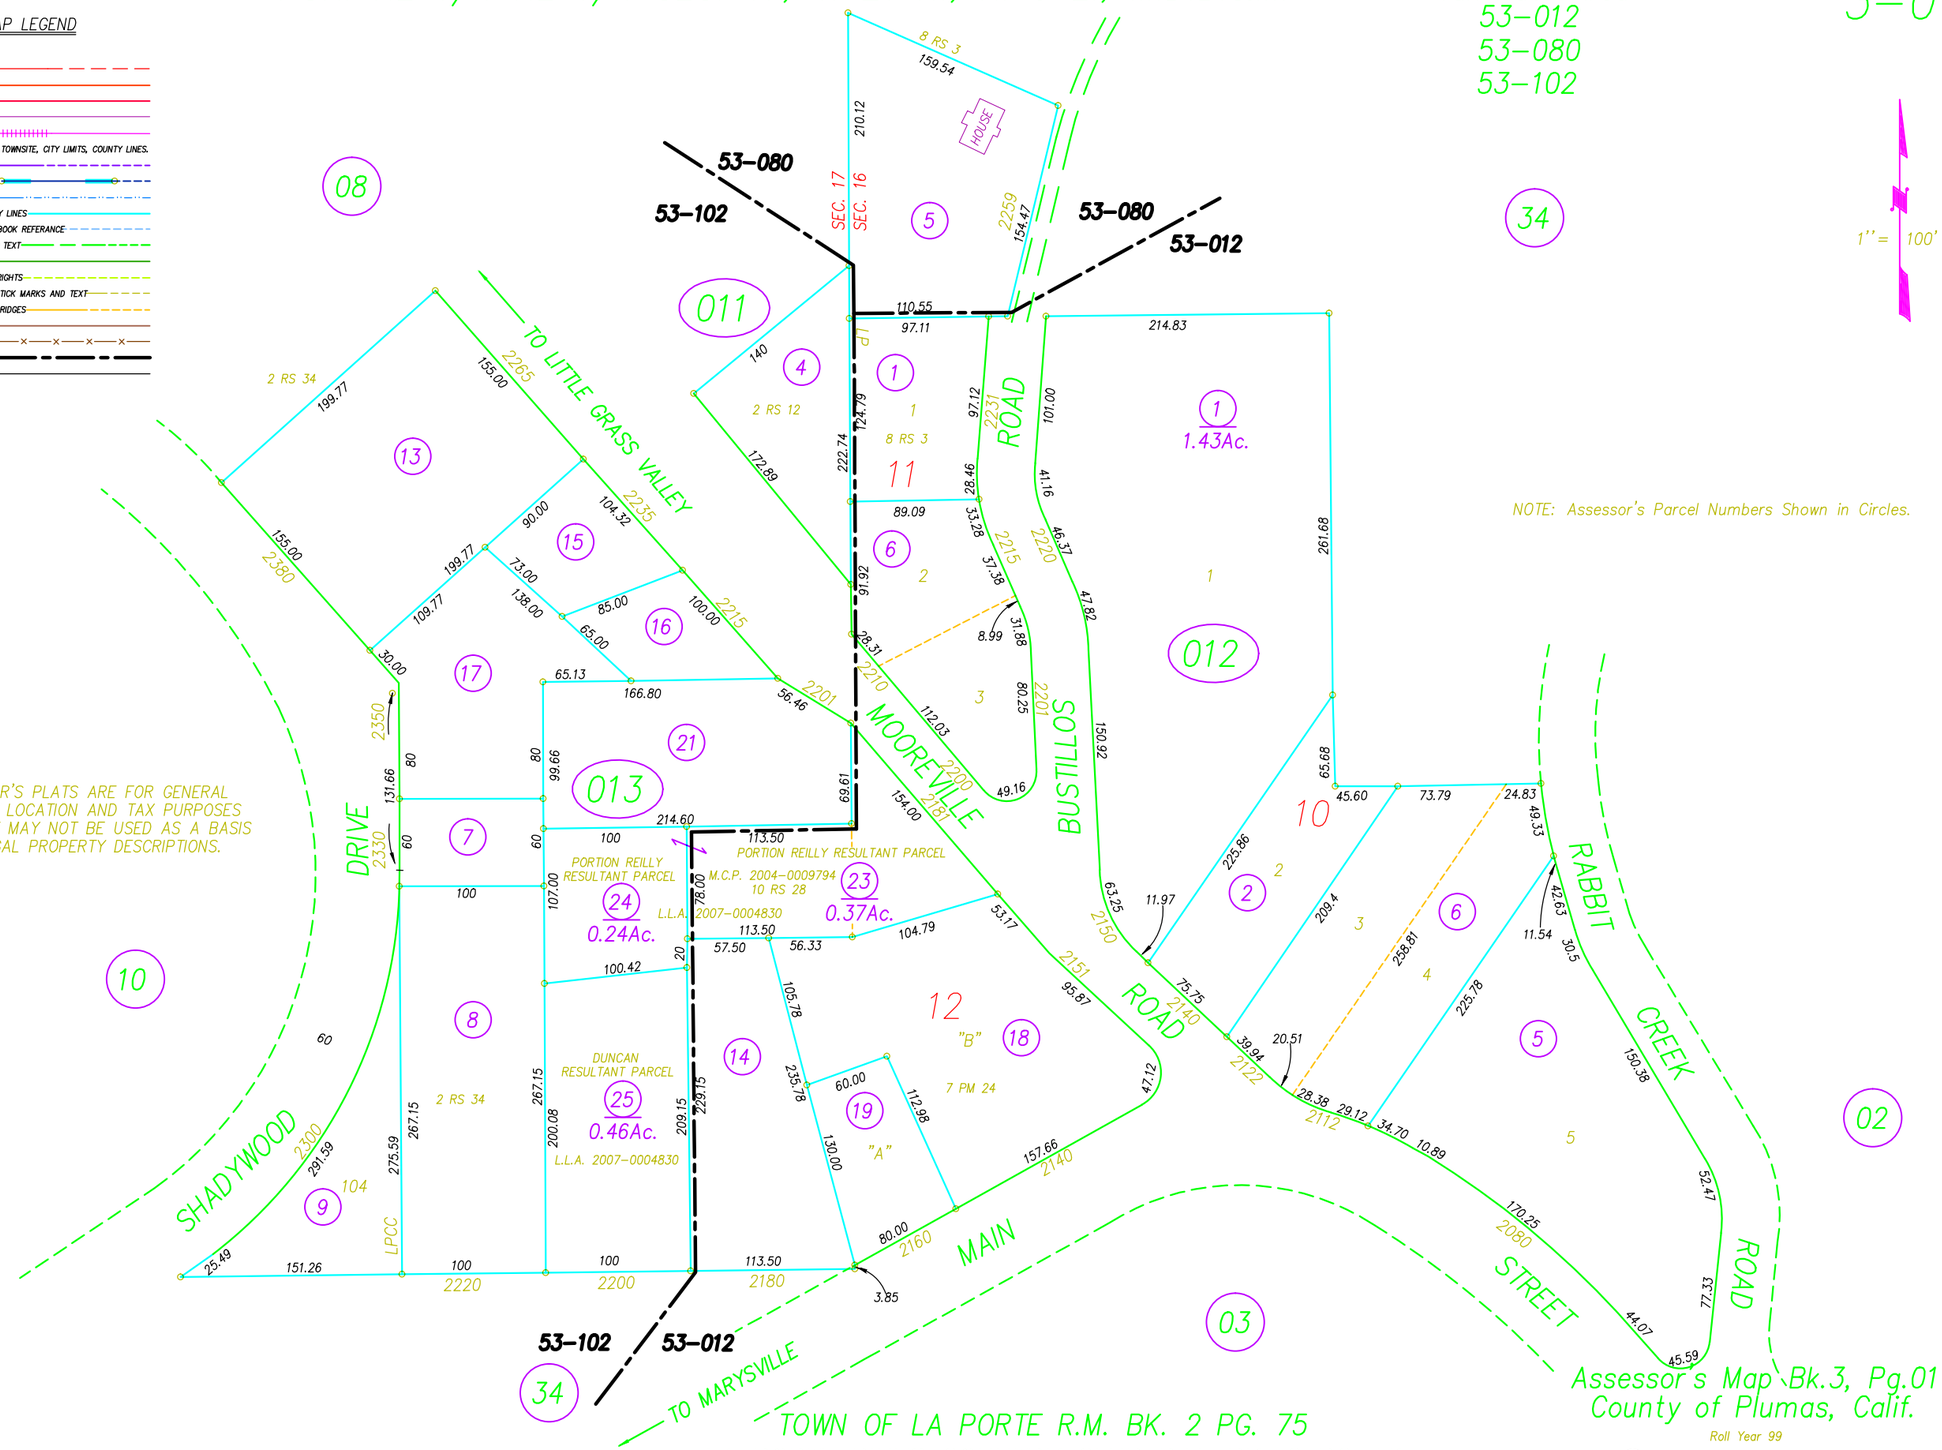

ASSESSOR'S PLATS ARE FOR GENERAL PROPERTY LOCATION AND TAX PURPOSES ONLY. THEY MAY NOT BE USED AS A BASIS FOR LEGAL PROPERTY DESCRIPTIONS.

TOWN OF LA PORTE R.M. BK. 2 PG. 75
LA PORTE PINES COUNTRY CLUB R.M. BK. 2 PG. 71

Assessor's Map Bk.3, Pg.01
County of Plumas, Calif.

Roll Year 99

©2001 CHARLES W. LEONHARDT

DRAWN BY GREGORY WITHROW
9/15/2004
6/12/2007