POR. SECS. 15 & 22 T. 22 N., R. 12 E., M.D.B.&M.

Tax Rate Area
53-056

130-10

ASSESSOR MAP LEGEND

COLOR	LAYER
RED 20	SECTIONS AND BLOCKS
RED 20	UTILITIES
RED 240	AIRPORT
212	STRUCTURE,"HOUSE".
210	RAILROADS, GLO TRAVERSE
200	ASSESSOR'S PARCEL NUMBER, TOWNSITE, CITY LIMITS, COUNTY LINES.
190	FLOOD SURVEY
162	SUBDIVISIONAL TRACT LINES
CYAN 150	WATER
CYAN 150	ASSESSOR'S PARCEL PROPERTY LINES
GREEN 141	ADJACENT PARCEL, PAGE OR BOOK REFERANCE
GREEN 141	HIWAYS, STREETS, ROADS AND TEXT
82	GOLF COURSE
60	MINERAL SURVEYS, PATENTS, RIGHTS
YELLOW 40	LOT & PARCEL DESIGNATORS, TICK MARKS AND TEXT
40	ALTERED PARCEL LINES AND BRIDGES
23	MOUNTAIN LOCATION
34	FENCE LINE
BLACK 8	TAX RATE AREA
BLACK 8	DIMENSIONAL TEXT

DRAWN BY GREGORY WITHROW

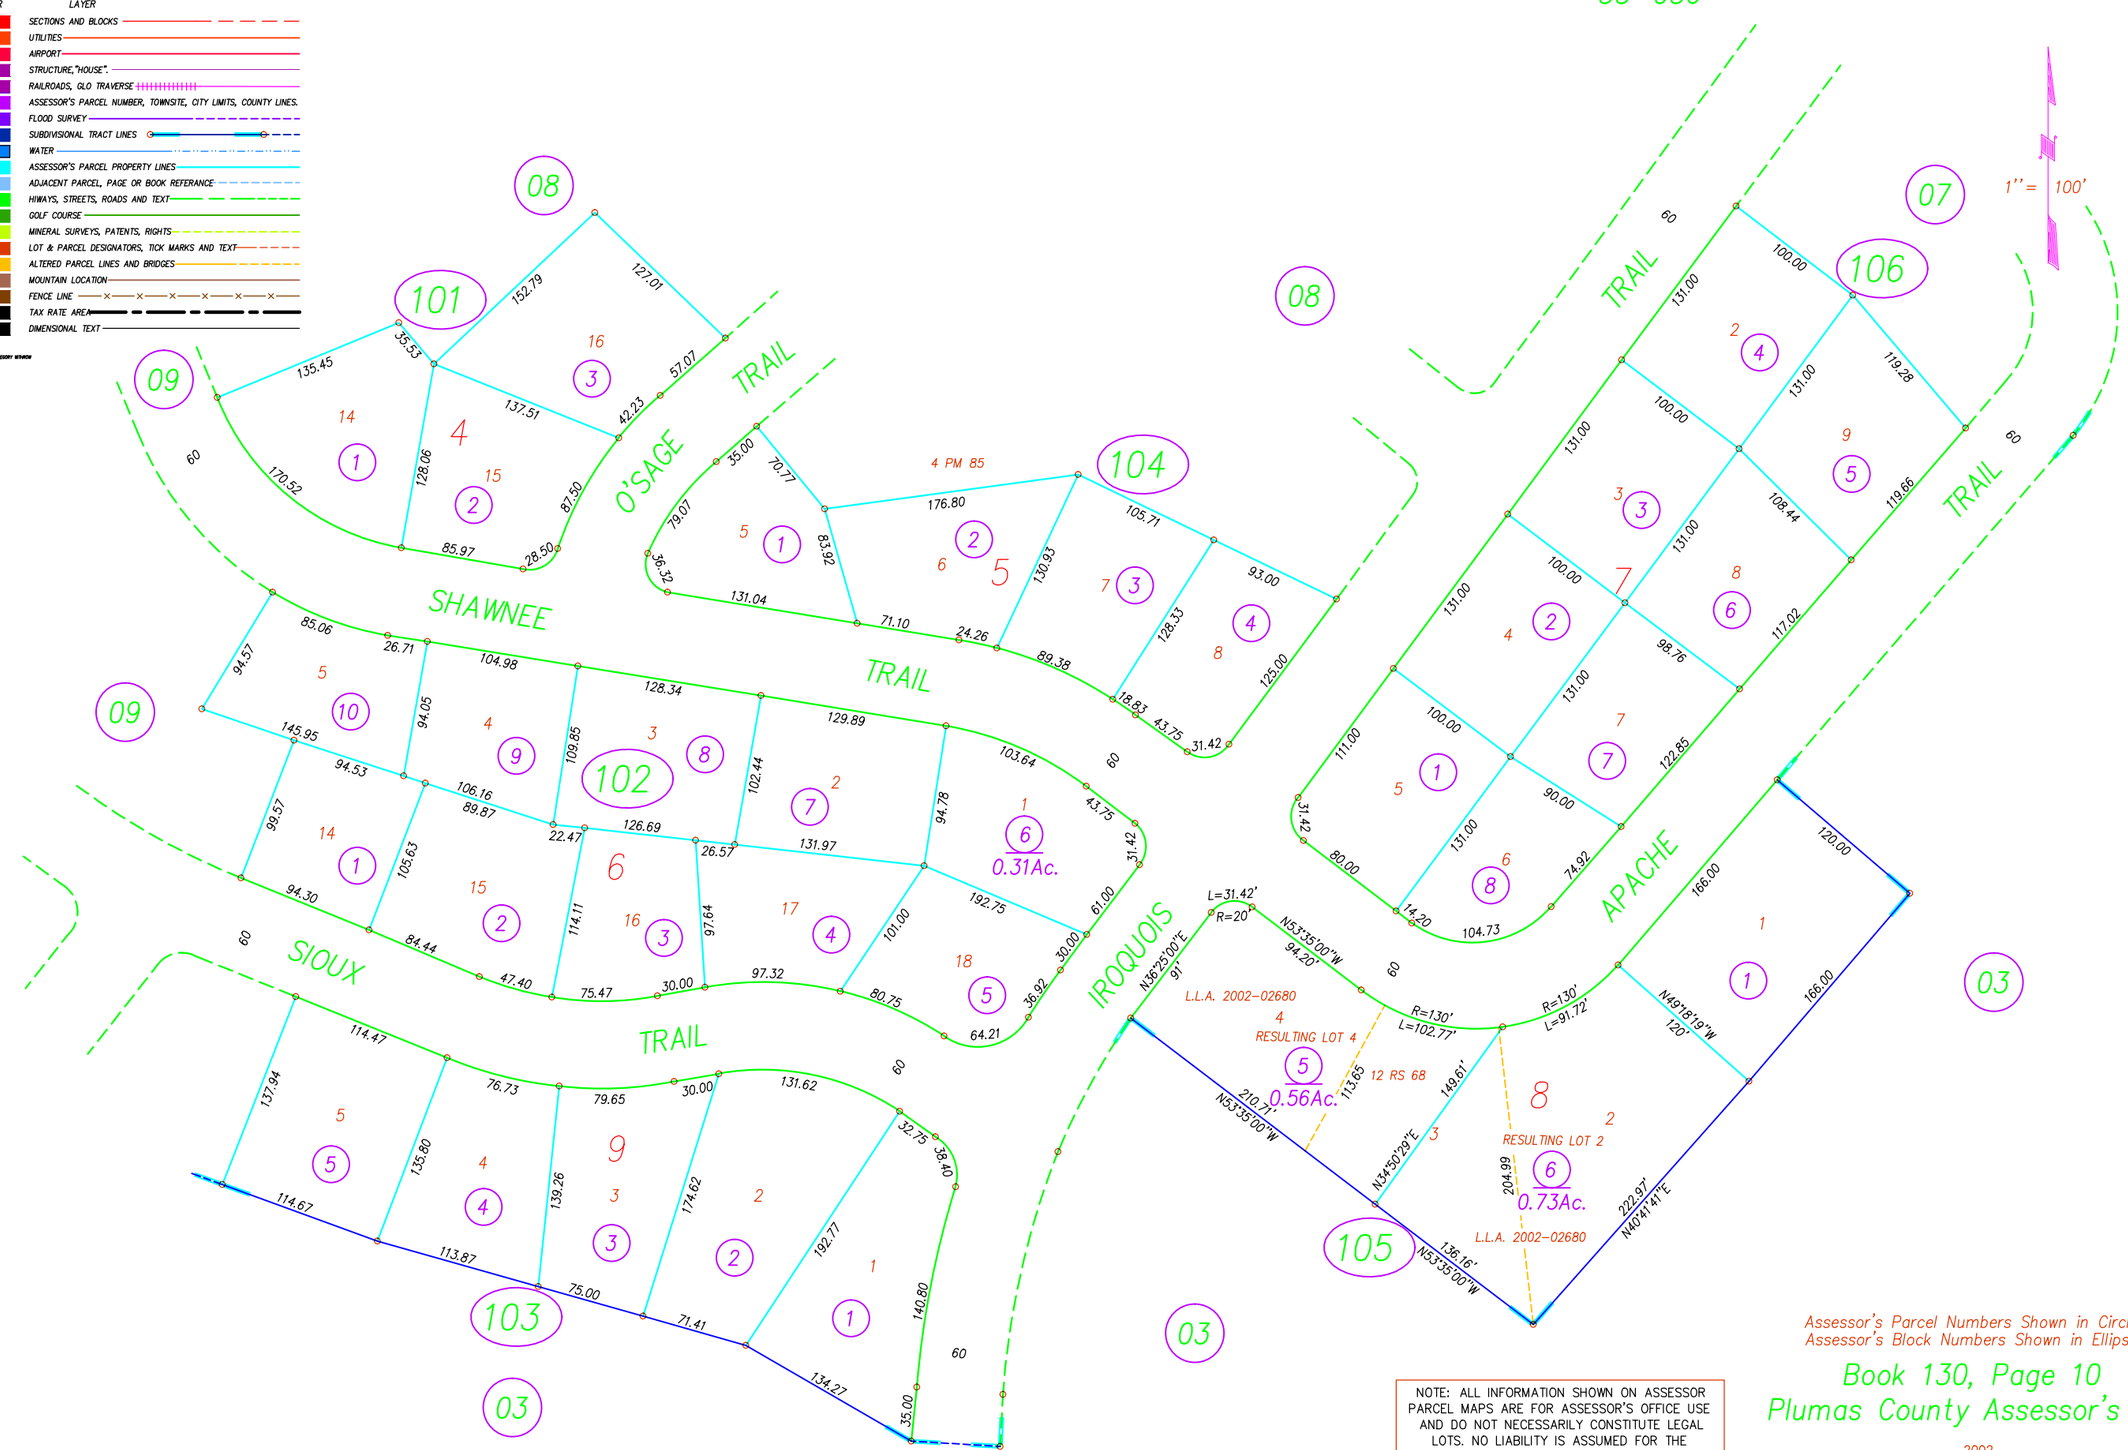

Assessor's Parcel Numbers Shown in Circles.
Assessor's Block Numbers Shown in Ellipses.

Book 130, Page 10
Plumas County Assessor's Map

2002

©2001 CHARLES W. LEONHARDT

NOTE: ALL INFORMATION SHOWN ON ASSESSOR PARCEL MAPS ARE FOR ASSESSOR'S OFFICE USE AND DO NOT NECESSARILY CONSTITUTE LEGAL LOTS. NO LIABILITY IS ASSUMED FOR THE ACCURACY OF THE DATA SHOWN.

DRAWN BY GREGORY WITHROW
4/23/2002

GRAEAGLE SUBDIVISION UNIT 1, R.M. BK. 2, PG. 16