POR. SECS. 22 & 23, T. 22 N., R. 12 E., M.D.B.&M.

Tax Rate Area
53-056

130-26

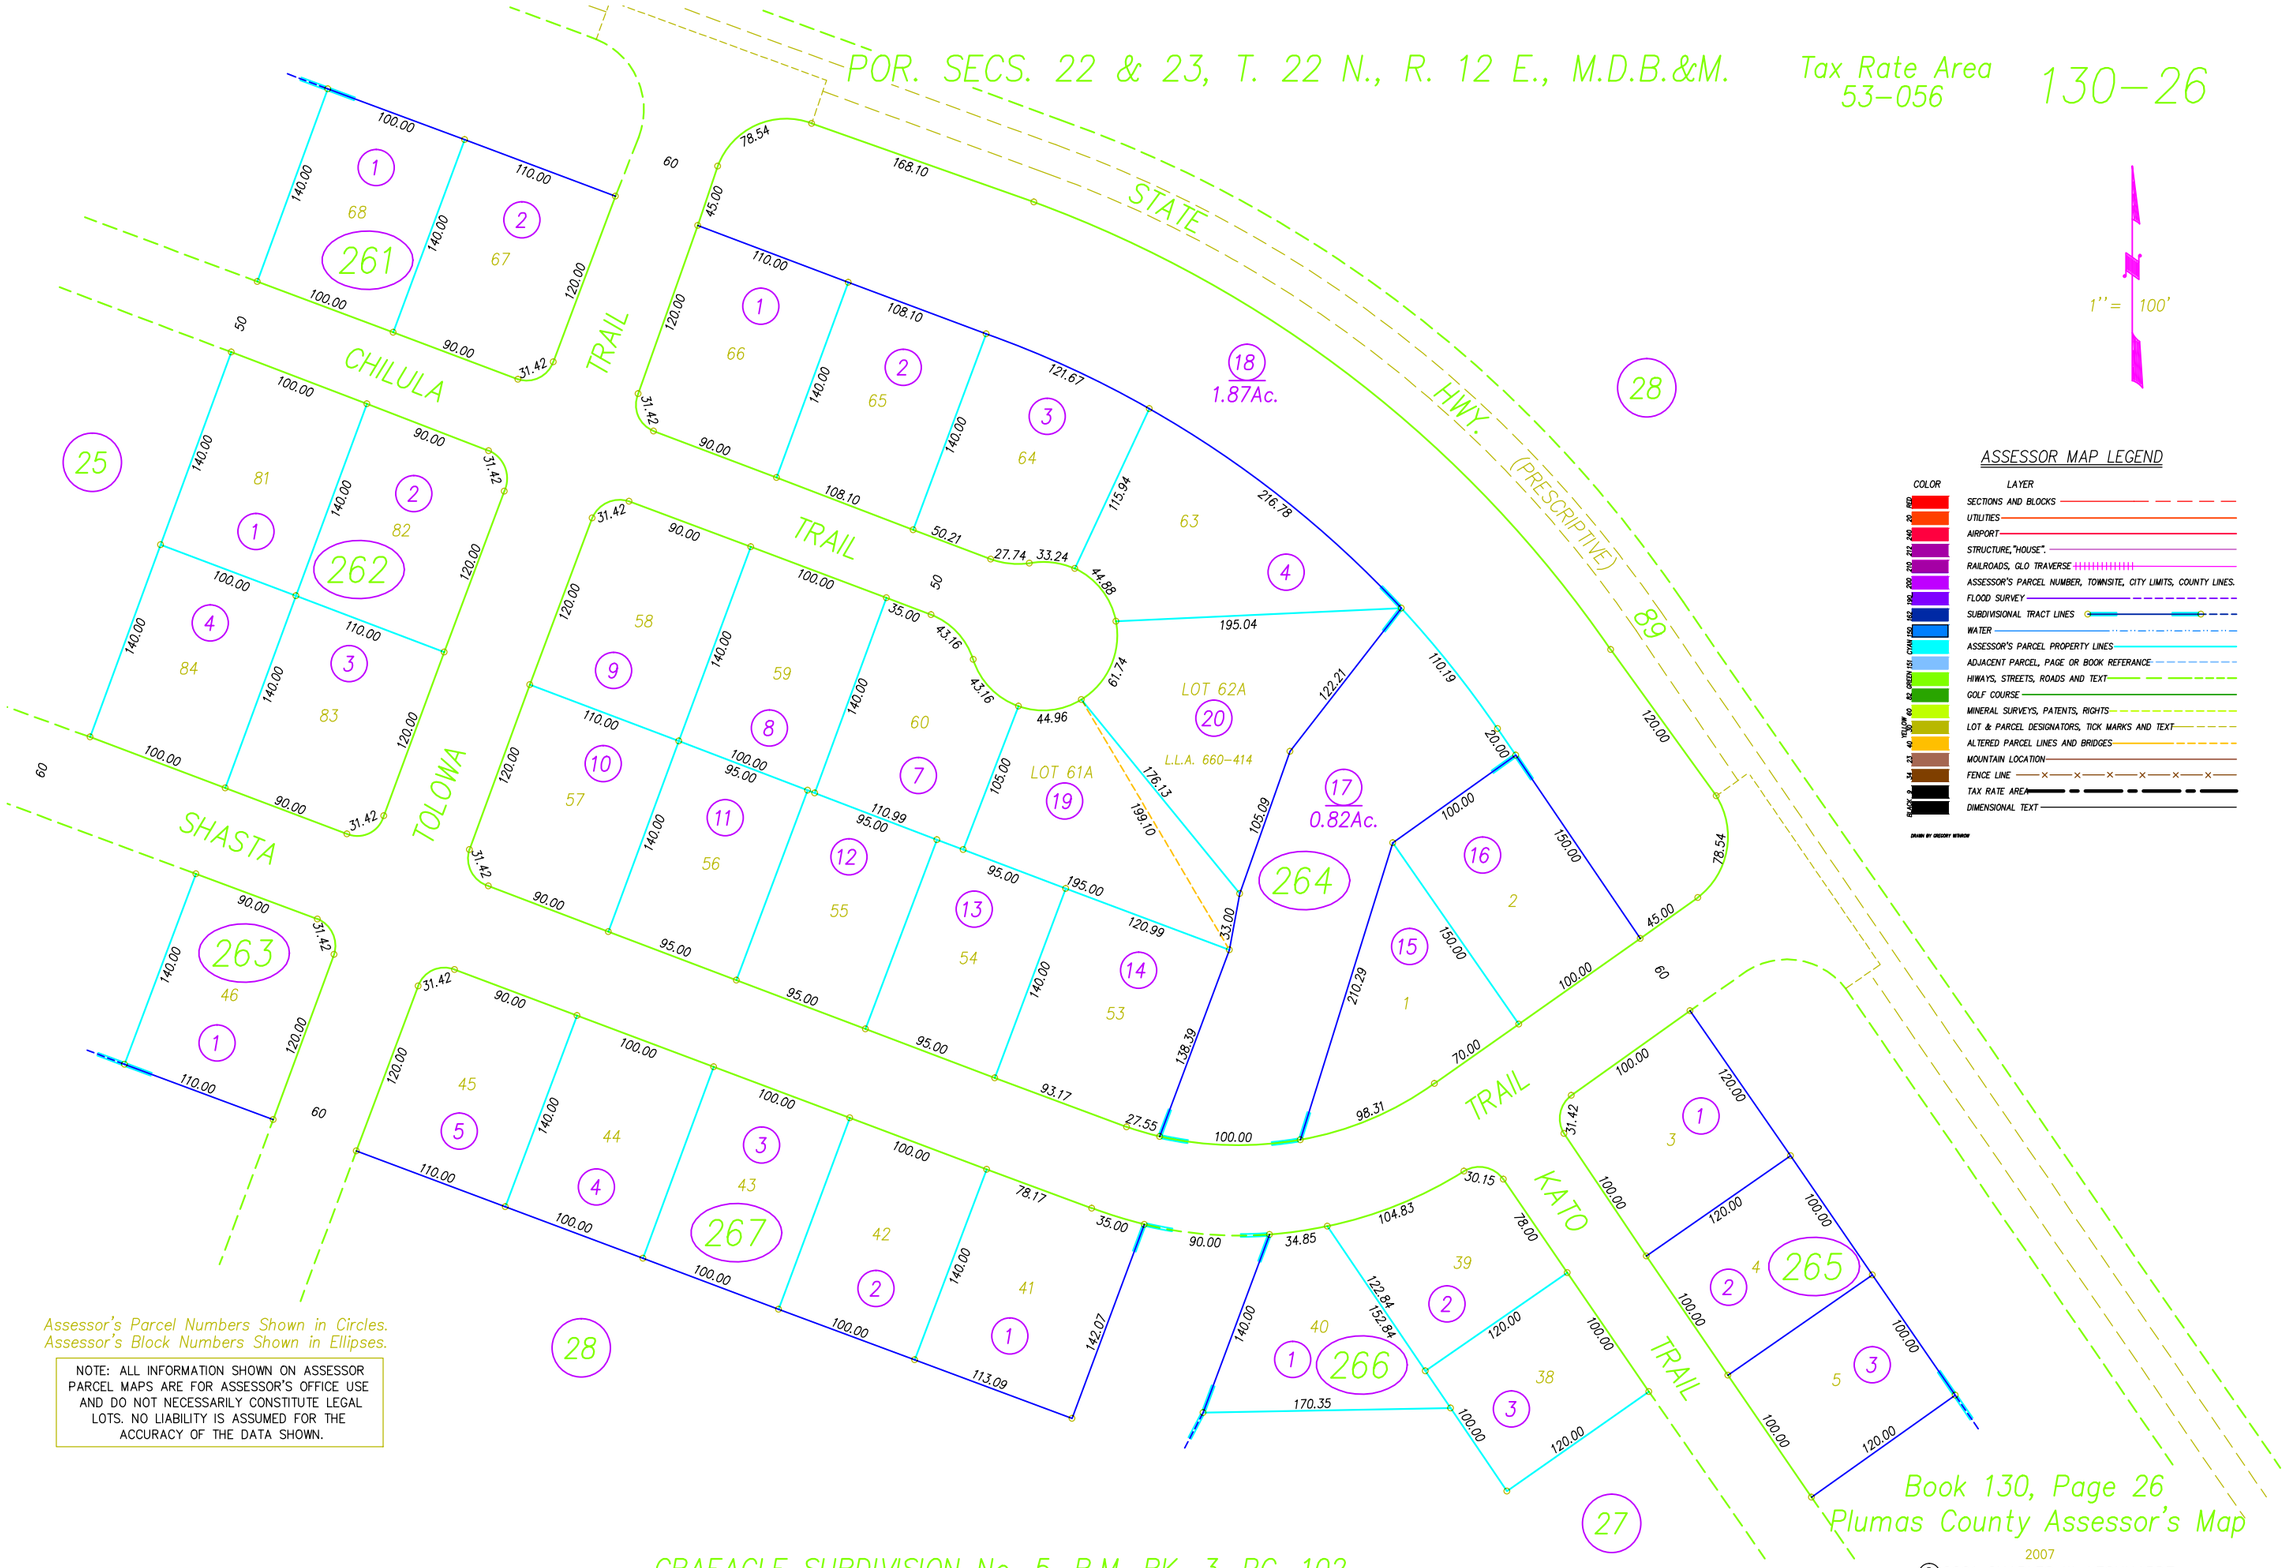

Assessor's Parcel Numbers Shown in Circles.
Assessor's Block Numbers Shown in Ellipses.

NOTE: ALL INFORMATION SHOWN ON ASSESSOR PARCEL MAPS ARE FOR ASSESSOR'S OFFICE USE AND DO NOT NECESSARILY CONSTITUTE LEGAL LOTS. NO LIABILITY IS ASSUMED FOR THE ACCURACY OF THE DATA SHOWN.

DRAWN BY GREGORY WITHROW

GRAEAGLE SUBDIVISION No. 5, R.M. BK. 3, PG. 102

Book 130, Page 26
Plumas County Assessor's Map
2007

©2001 CHARLES W. LEONHARDT