POR. SECS. 22 & 23, T. 22 N., R. 12 E., M.D.B.&M.

Tax Rate Area
53-070

130-31

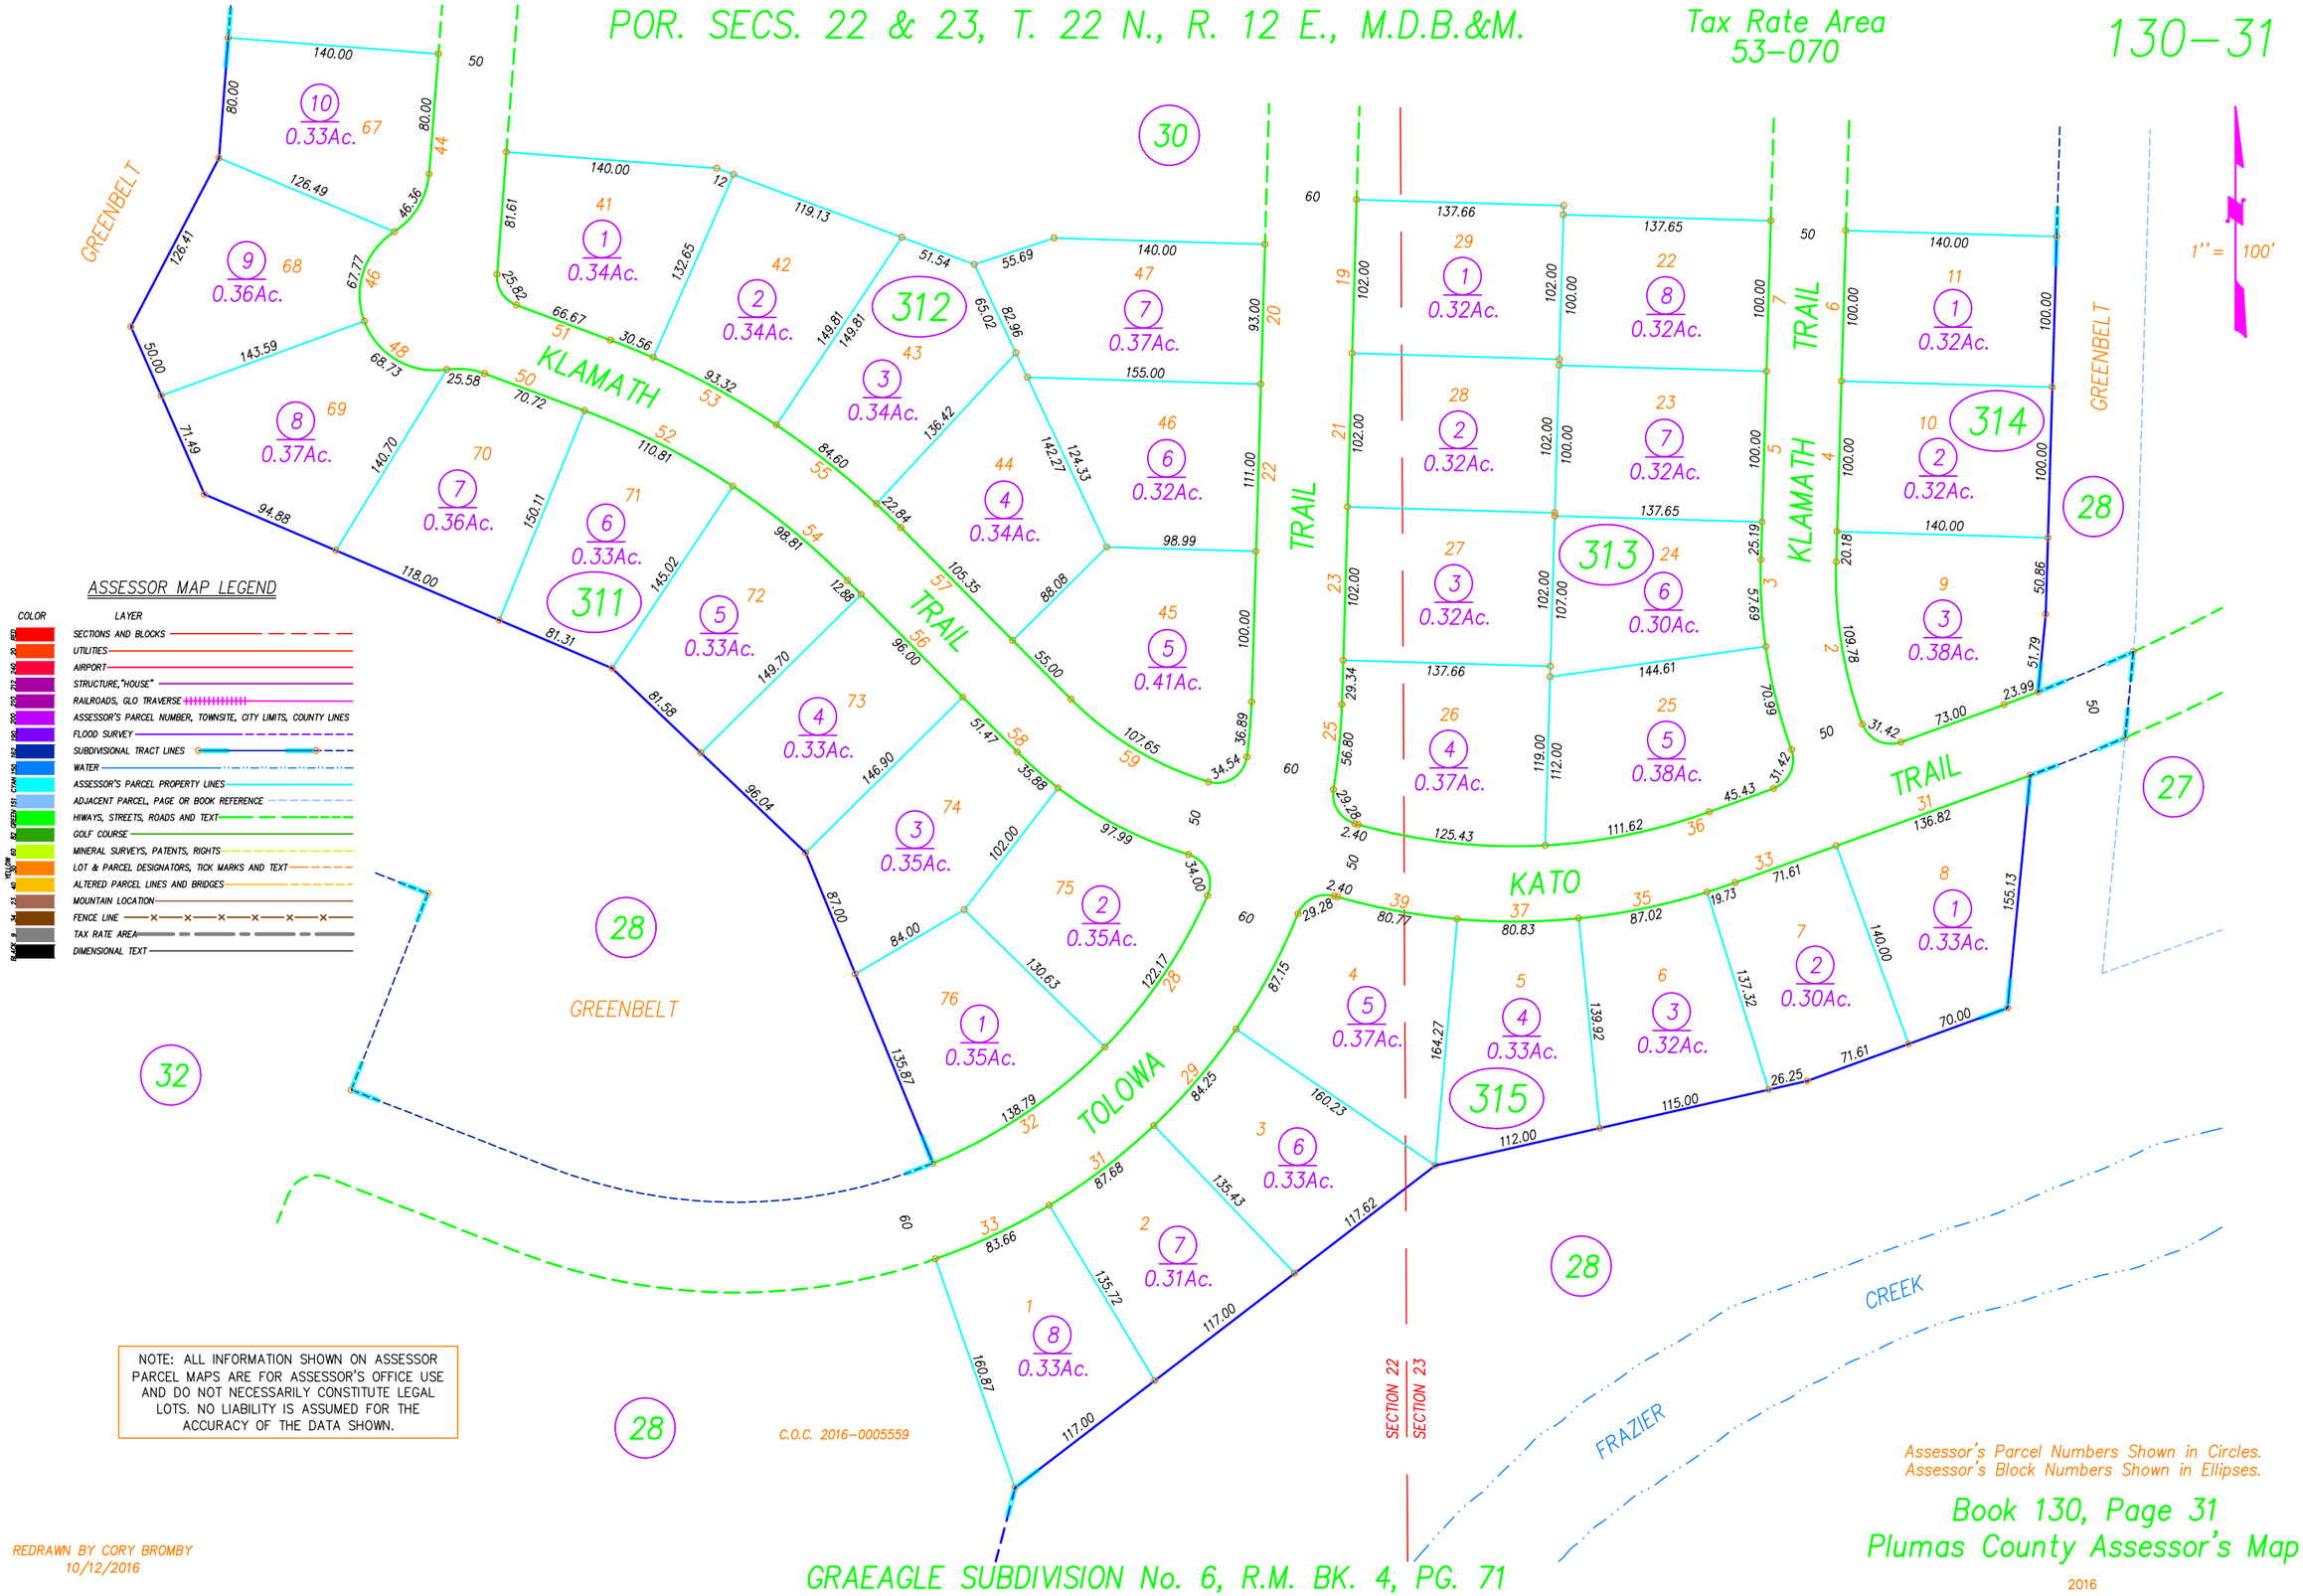


NOTE: ALL INFORMATION SHOWN ON ASSESSOR PARCEL MAPS ARE FOR ASSESSOR'S OFFICE USE AND DO NOT NECESSARILY CONSTITUTE LEGAL LOTS. NO LIABILITY IS ASSUMED FOR THE ACCURACY OF THE DATA SHOWN.

REDRAWN BY CORY BROMBY
10/12/2016

GRAEAGLE SUBDIVISION No. 6, R.M. BK. 4, PG. 71

Assessor's Parcel Numbers Shown in Circles.
Assessor's Block Numbers Shown in Ellipses.

Book 130, Page 31
Plumas County Assessor's Map

2016