POR. SEC. 16 T. 21 N., R. 9 E., M.D.B. & M.

Tax Rate Area
53–012
53–102

3–04

NOTE: ALL INFORMATION SHOWN ON ASSESSOR PARCEL MAPS ARE FOR ASSESSOR'S OFFICE USE AND DO NOT NECESSARILY CONSTITUTE LEGAL LOTS. NO LIABILITY IS ASSUMED FOR THE ACCURACY OF THE DATA SHOWN.

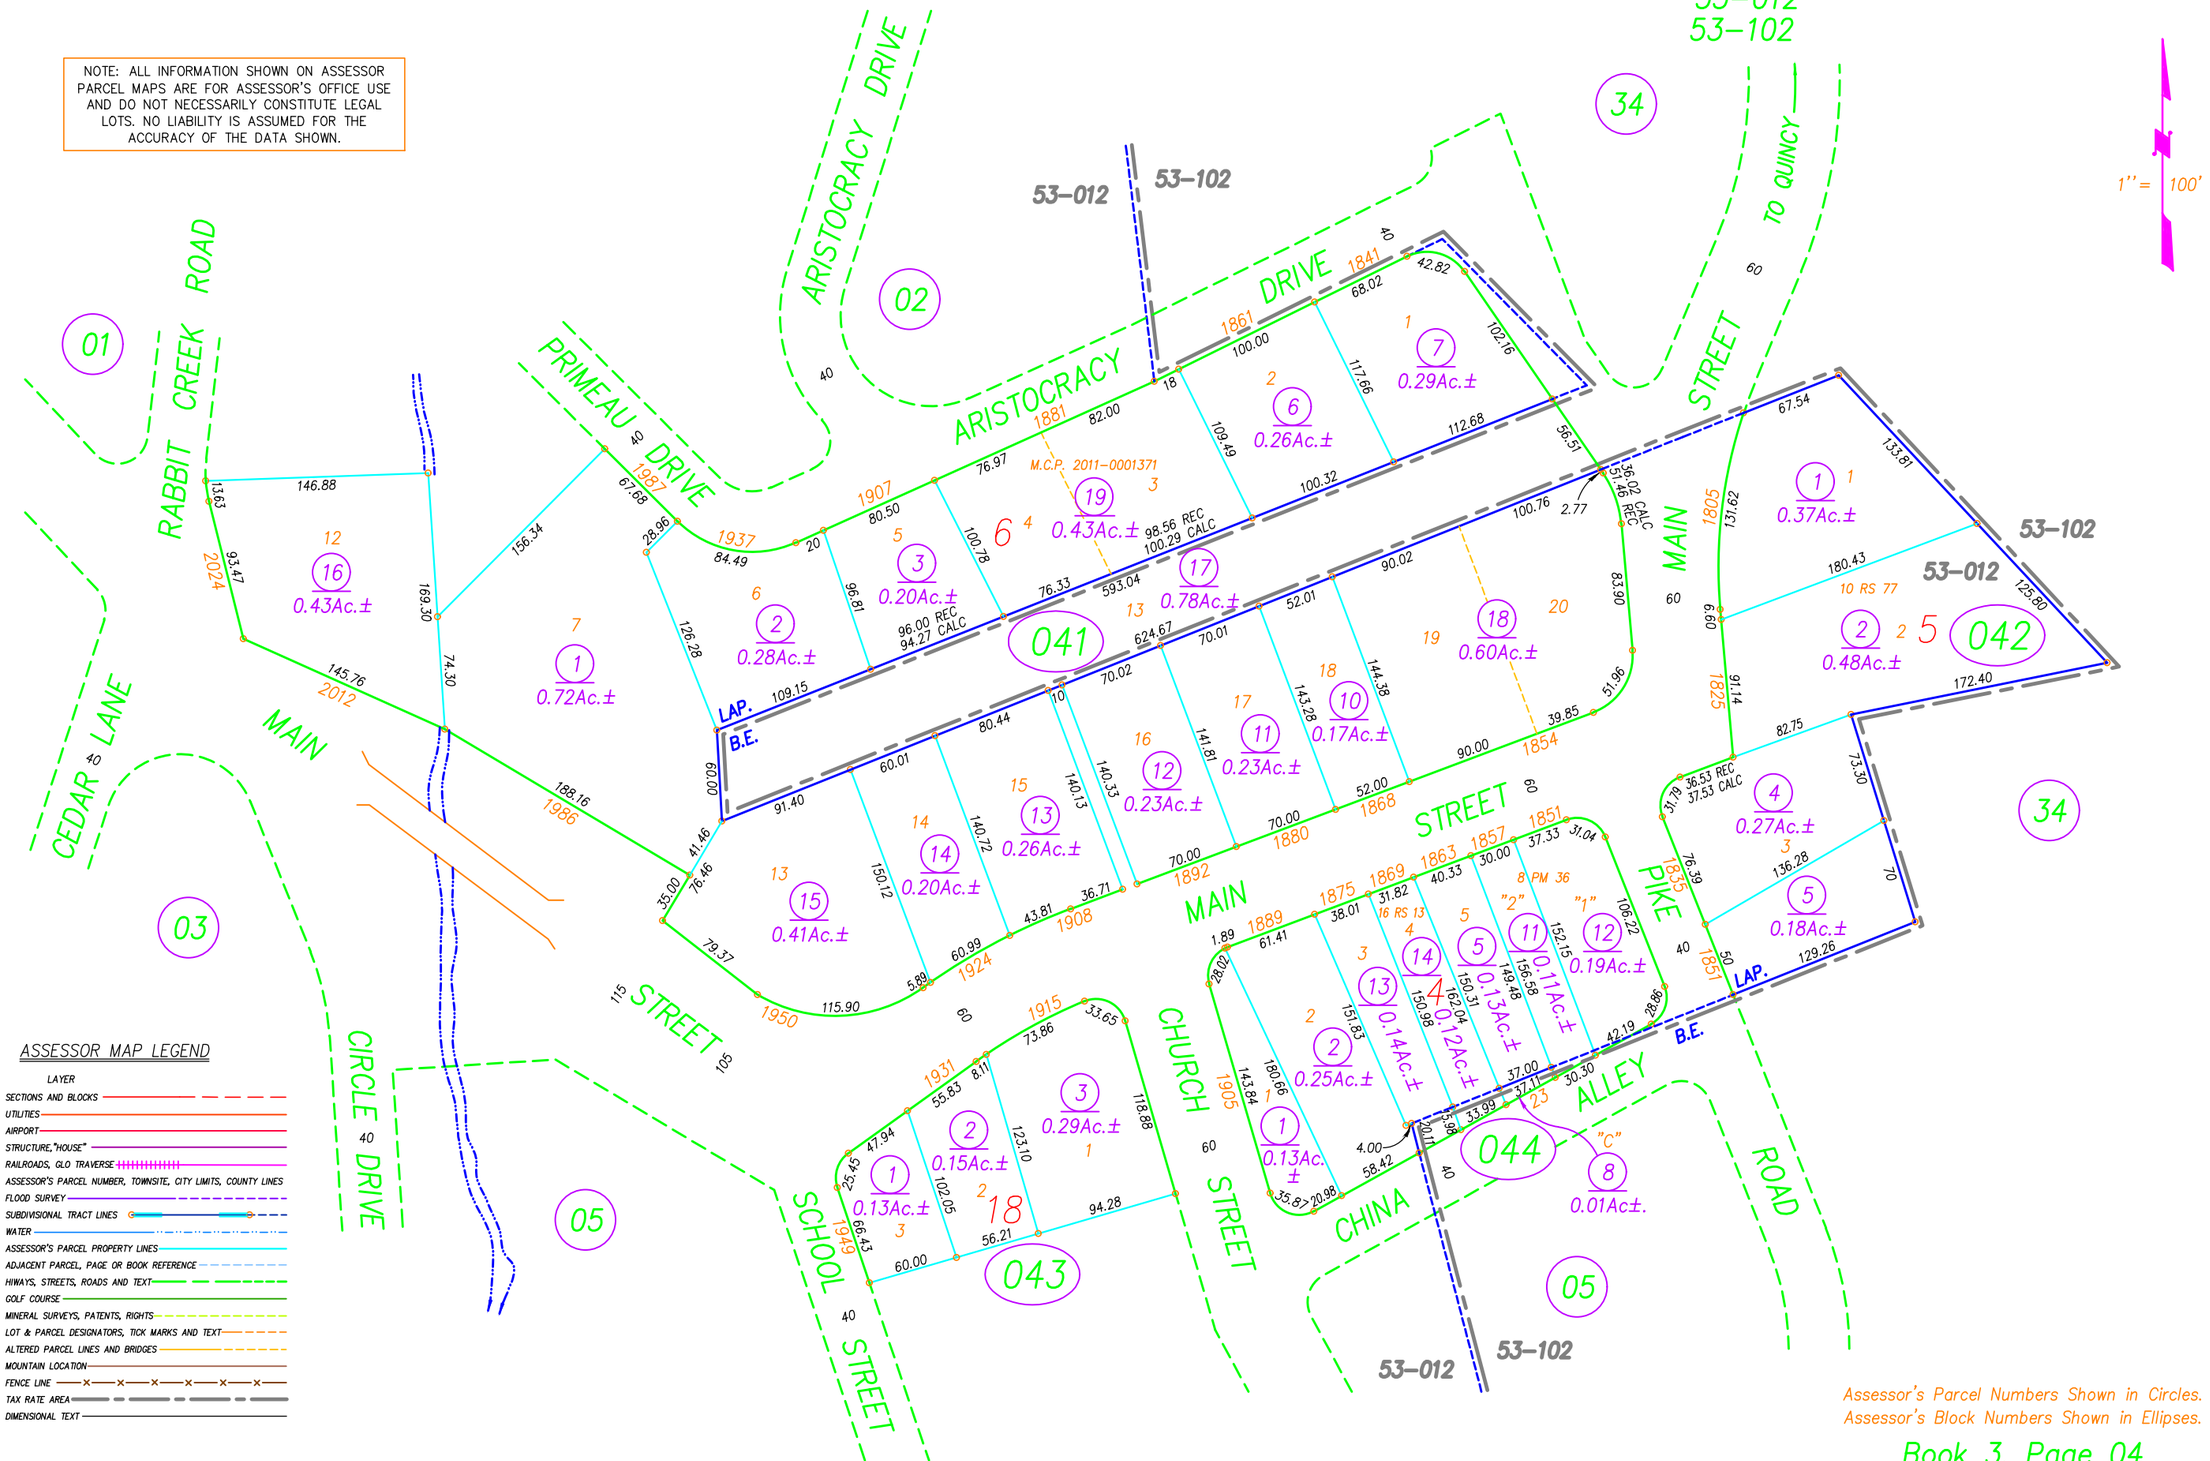

ASSESSOR MAP LEGEND

COLOR	LAYER
RED 20	SECTIONS AND BLOCKS
20	UTILITIES
240	AIRPORT
212	STRUCTURE,"HOUSE"
210	RAILROADS, GLO TRAVERSE
200	ASSESSOR'S PARCEL NUMBER, TOWNSITE, CITY LIMITS, COUNTY LINES
190	FLOOD SURVEY
162	SUBDIVISIONAL TRACT LINES
CYAN 150	WATER
	ASSESSOR'S PARCEL PROPERTY LINES
131	ADJACENT PARCEL, PAGE OR BOOK REFERENCE
GREEN 82	HIWAYS, STREETS, ROADS AND TEXT
	GOLF COURSE
	MINERAL SURVEYS, PATENTS, RIGHTS
YELLOW 60	LOT & PARCEL DESIGNATORS, TICK MARKS AND TEXT
40	ALTERED PARCEL LINES AND BRIDGES
23	MOUNTAIN LOCATION
34	FENCE LINE
9	TAX RATE AREA
BLACK	DIMENSIONAL TEXT

DRAWN BY GREGORY WITHROW
3/8/2011
UPDATED BY CORY BROMBY
10/26/16

TOWN OF LA PORTE R.M. BK. 2, PG. 75
BRADLEY ESTATES R.M. BK. 3, PG. 97

Assessor's Parcel Numbers Shown in Circles.
Assessor's Block Numbers Shown in Ellipses.

Book 3, Page 04
Plumas County Assessor's Map
2016