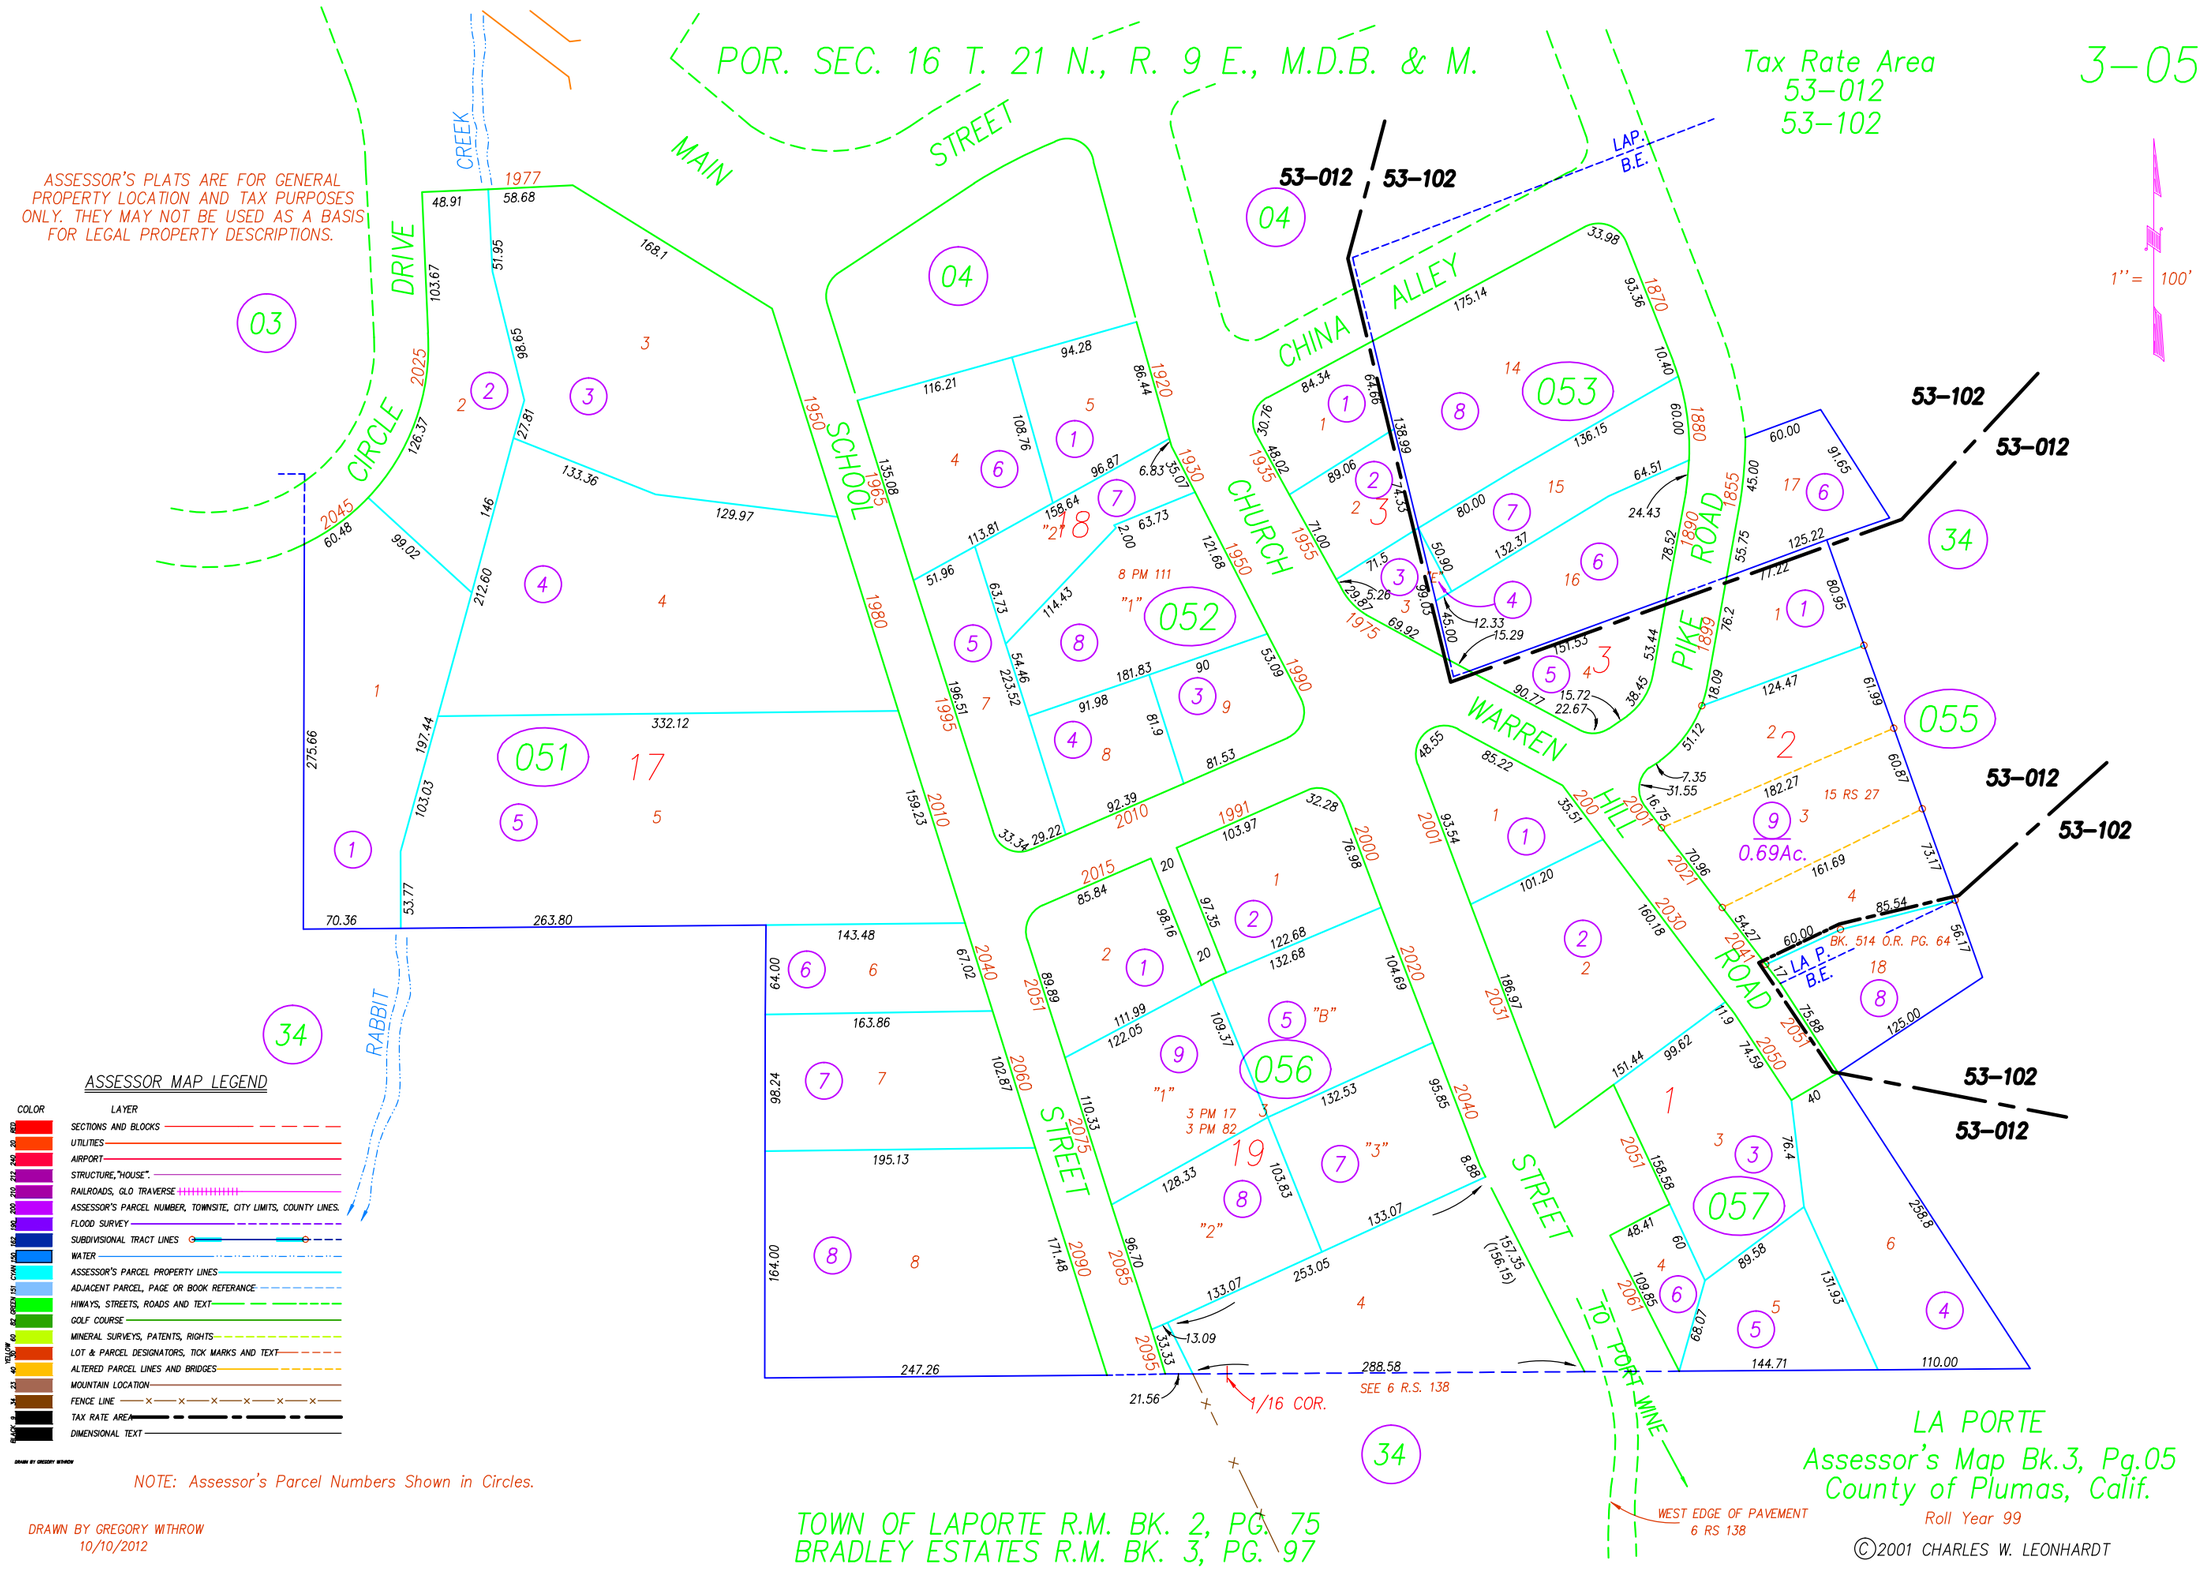

POR. SEC. 16 T. 21 N., R. 9 E., M.D.B. & M.
Tax Rate Area
53-012
53-102
3-05
ASSESSOR'S PLATS ARE FOR GENERAL PROPERTY LOCATION AND TAX PURPOSES ONLY. THEY MAY NOT BE USED AS A BASIS FOR LEGAL PROPERTY DESCRIPTIONS.
1" = 100'
MAIN STREET
CIRCLE DRIVE
CREEK
SCHOOL STREET
CHURCH STREET
CHINA ALLEY
WARREN HILL ROAD
PIKE ROAD
RABBIT
LAP. B.E.
LA P. B.E.
TO PORT WINE
53-012
53-102
0.69Ac.
15 RS 27
BK. 514 O.R. PG. 64
8 PM 111
3 PM 17
3 PM 82
SEE 6 R.S. 138
1/16 COR.
WEST EDGE OF PAVEMENT 6 RS 138
ASSESSOR MAP LEGEND
COLOR
LAYER
SECTIONS AND BLOCKS
UTILITIES
AIRPORT
STRUCTURE,"HOUSE".
RAILROADS, GLO TRAVERSE
ASSESSOR'S PARCEL NUMBER, TOWNSITE, CITY LIMITS, COUNTY LINES.
FLOOD SURVEY
SUBDIVISIONAL TRACT LINES
WATER
ASSESSOR'S PARCEL PROPERTY LINES
ADJACENT PARCEL, PAGE OR BOOK REFERANCE
HIWAYS, STREETS, ROADS AND TEXT
GOLF COURSE
MINERAL SURVEYS, PATENTS, RIGHTS
LOT & PARCEL DESIGNATORS, TICK MARKS AND TEXT
ALTERED PARCEL LINES AND BRIDGES
MOUNTAIN LOCATION
FENCE LINE
TAX RATE AREA
DIMENSIONAL TEXT
NOTE: Assessor's Parcel Numbers Shown in Circles.
DRAWN BY GREGORY WITHROW
10/10/2012
TOWN OF LAPORTE R.M. BK. 2, PG. 75
BRADLEY ESTATES R.M. BK. 3, PG. 97
LA PORTE
Assessor's Map Bk.3, Pg.05
County of Plumas, Calif.
Roll Year 99
©2001 CHARLES W. LEONHARDT