POR. SEC. 15, T. 22 N., R. 13 E., M.D.B.&M.

Tax Rate Area
53-154

131-18

Bk. 126

16

Bk. 126

1'' = 200'

ASSESSOR MAP LEGEND

COLOR	LAYER
RED	SECTIONS AND BLOCKS
20	UTILITIES
240	AIRPORT
212	STRUCTURE,"HOUSE".
210	RAILROADS, GLO TRAVERSE
200	ASSESSOR'S PARCEL NUMBER, TOWNSITE, CITY LIMITS, COUNTY LINES.
190	FLOOD SURVEY
162	SUBDIVISIONAL TRACT LINES
150	WATER
CYAN	ASSESSOR'S PARCEL PROPERTY LINES
151	ADJACENT PARCEL, PAGE OR BOOK REFERANCE
BL.GREEN	HIWAYS, STREETS, ROADS AND TEXT
90	GOLF COURSE
YELLOW	MINERAL SURVEYS, PATENTS, RIGHTS
60	LOT & PARCEL DESIGNATORS, TICK MARKS AND TEXT
40	ALTERED PARCEL LINES AND BRIDGES
23	MOUNTAIN LOCATION
34	FENCE LINE
9	TAX RATE AREA
BLACK	DIMENSIONAL TEXT

DRAWN BY GREGORY WITHROW

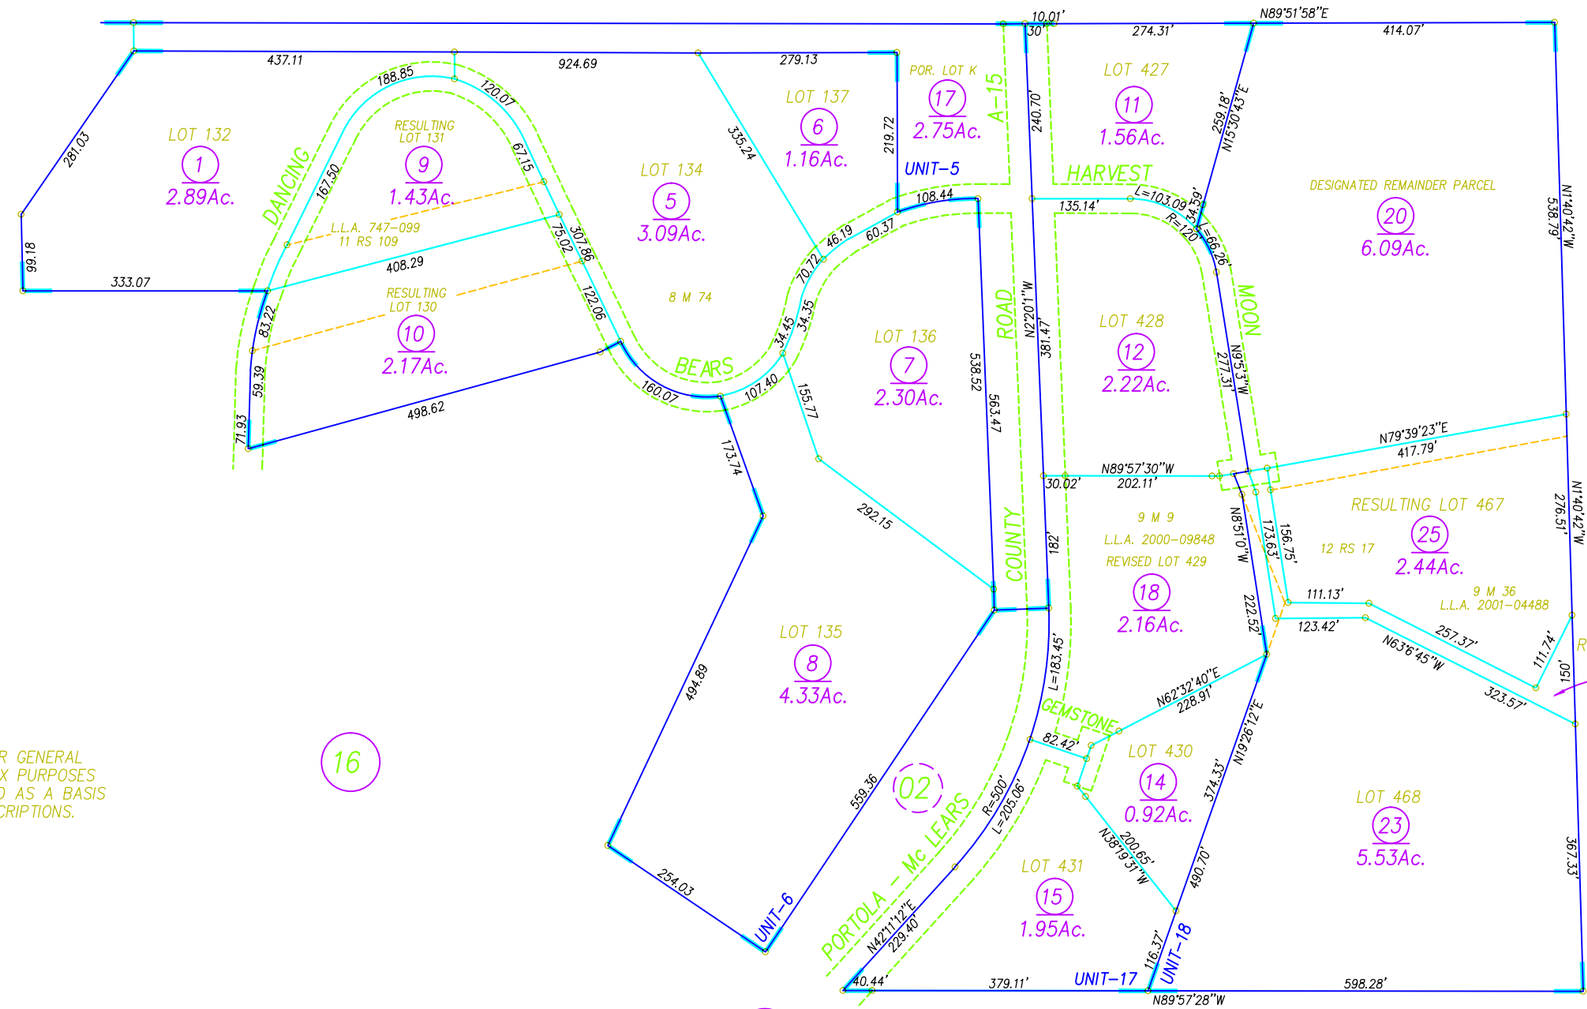

ASSESSOR'S PLATS ARE FOR GENERAL PROPERTY LOCATION AND TAX PURPOSES ONLY. THEY MAY NOT BE USED AS A BASIS FOR LEGAL PROPERTY DESCRIPTIONS.

NOTE: Assessor's Parcel Numbers Shown in Circles.

GOLD MOUNTAIN UNIT-5 "DANCING BEARS" R.M. BK. 8, PG. 64
GOLD MOUNTAIN UNIT-6 "CLOUD PAINTER" R.M. BK. 8, PG. 74
GOLD MOUNTAIN UNIT-17 "NIGHTTIME TIGER AND LUCKY RABBIT SAILING ON A GOLDEN DRAGON TO NEW ADVENTURE" R.M. BK. 9, PG. 9
GOLD MOUNTAIN UNIT-18 "GEMSTONE" R.M. BK. 9, PG. 36

DRAWN BY GREGORY WITHROW
4/14/2000 6/18/2001
7/20/2000
12/29/2000
2/27/2001

Assessor's Map Bk.131, Pg.18
County of Plumas, Calif.

Roll Year 2000