PORTION SECTION 15 T. 22 N., R. 13 E., M.D.B.&M.

Tax Rate Area
53-154
53-008

131-24

ASSESSOR MAP LEGEND

COLOR	LAYER
RED	SECTIONS AND BLOCKS
ORANGE	UTILITIES
RED	AIRPORT
MAGENTA	STRUCTURE, "HOUSE".
MAGENTA	RAILROADS, GLO TRAVERSE
MAGENTA	ASSESSOR'S PARCEL NUMBER, TOWNSITE, CITY LIMITS, COUNTY LINES.
BLUE	FLOOD SURVEY
BLUE	SUBDIVISIONAL TRACT LINES
BLUE	WATER
CYAN	ASSESSOR'S PARCEL PROPERTY LINES
LIGHT BLUE	ADJACENT PARCEL, PAGE OR BOOK REFERANCE
GREEN	HIWAYS, STREETS, ROADS AND TEXT
DARK GREEN	GOLF COURSE
YELLOW	MINERAL SURVEYS, PATENTS, RIGHTS
RED	LOT & PARCEL DESIGNATORS, TICK MARKS AND TEXT
YELLOW	ALTERED PARCEL LINES AND BRIDGES
BROWN	MOUNTAIN LOCATION
BROWN	FENCE LINE
BLACK	TAX RATE AREA
BLACK	DIMENSIONAL TEXT

DRAWN BY GREGORY WITHROW

1" = 200'

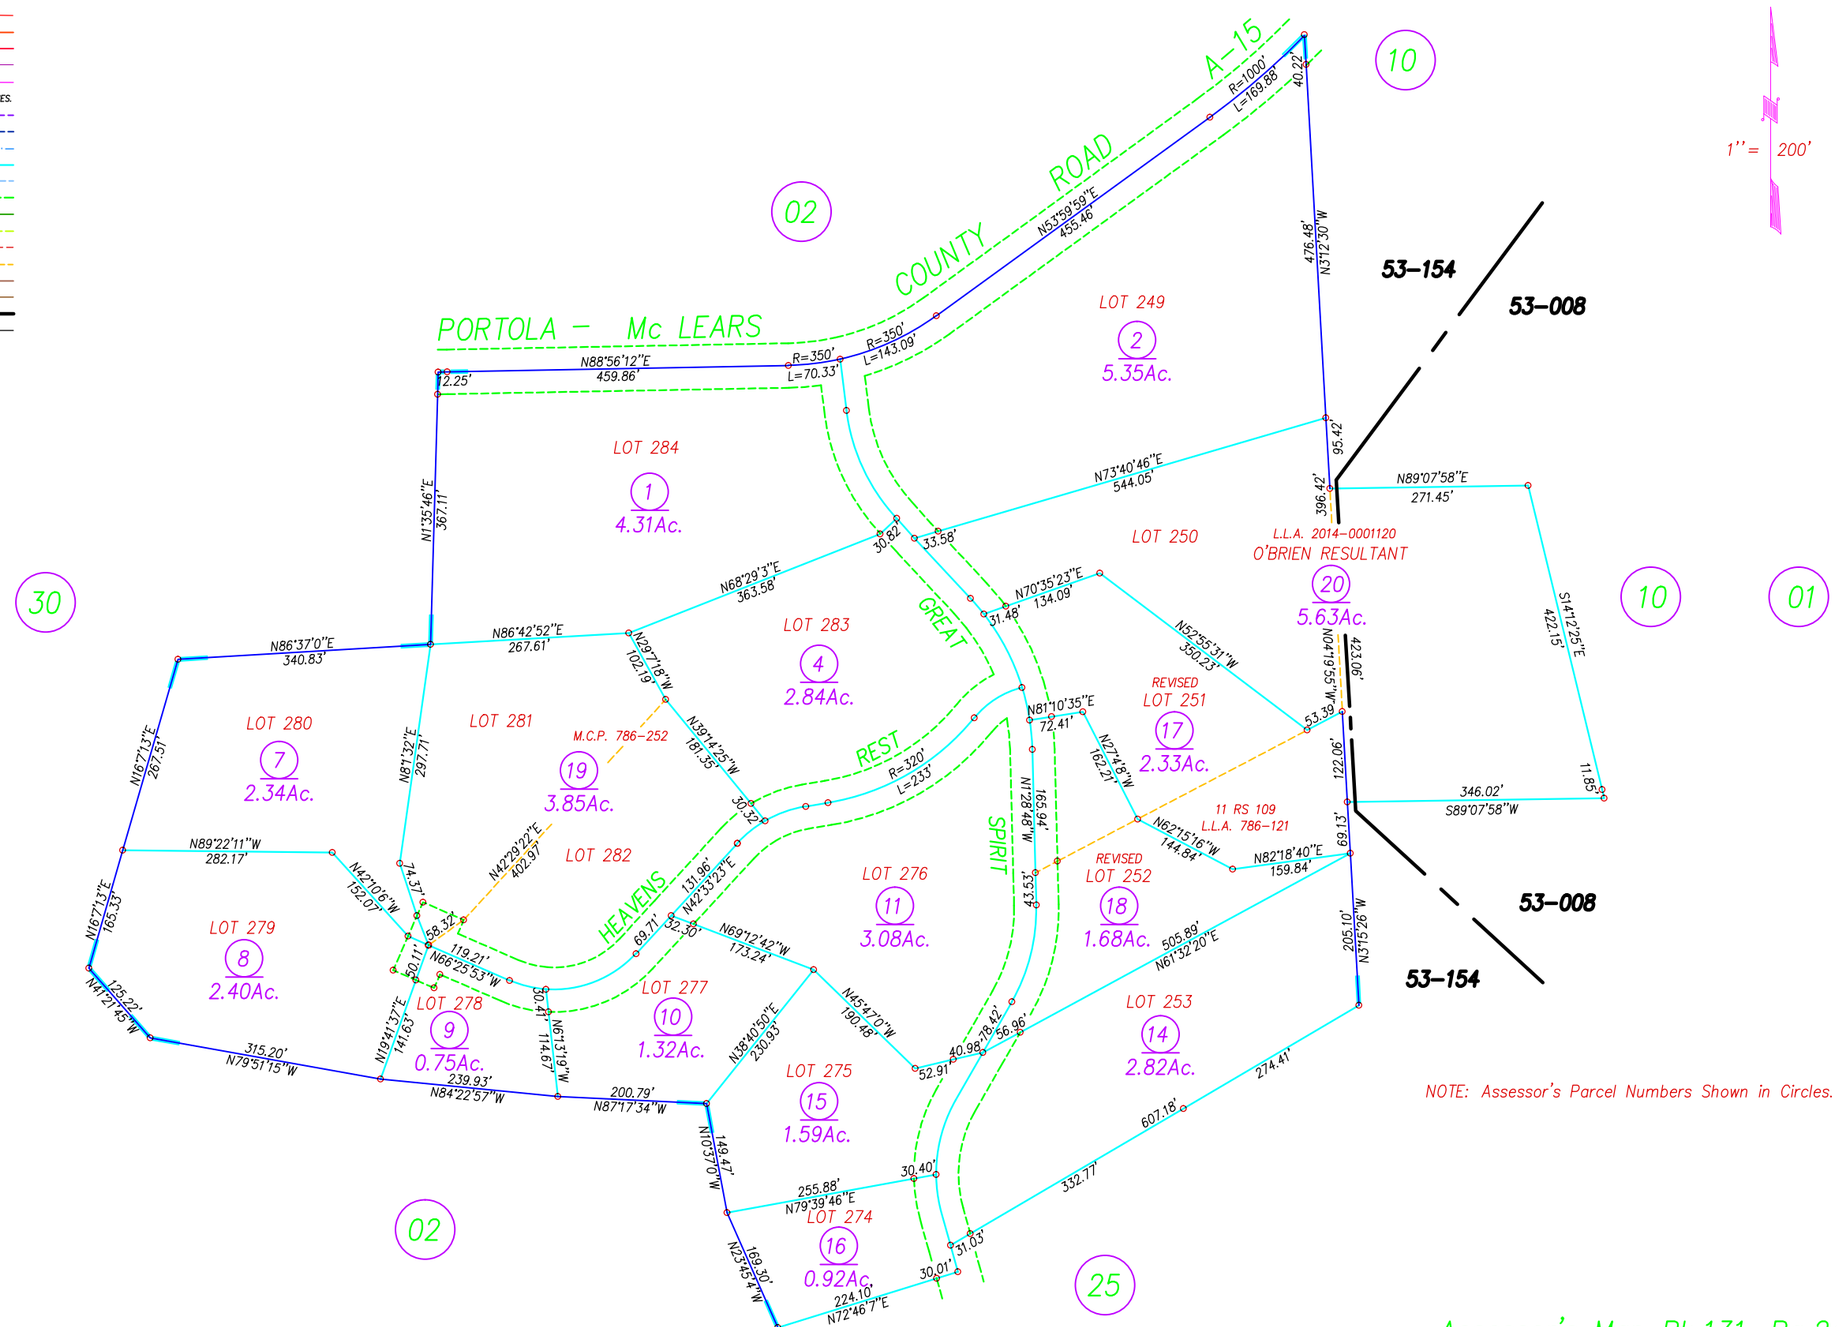

ASSESSOR'S PLATS ARE FOR GENERAL PROPERTY LOCATION AND TAX PURPOSES ONLY. THEY MAY NOT BE USED AS A BASIS FOR LEGAL PROPERTY DESCRIPTIONS.

NOTE: Assessor's Parcel Numbers Shown in Circles.

DRAWN BY GREG WITHROW
6/2/99
9/17/99
9/24/99
2/26/2014

GOLD MOUNTAIN UNIT-11 "NIGHTHAWK" R.M BK. 8, PG. 107

Assessor's Map Bk.131, Pg.24
County of Plumas, Calif.

Roll Year 99

© 2001 CHARLES W. LEONHARDT