POR. SEC. 16 T. 22 N., R. 13 E., M.D.B.&M.

Tax Rate Area
53-154

131-26

ASSESSOR MAP LEGEND

COLOR	LAYER
RED	SECTIONS AND BLOCKS
20	UTILITIES
210	AIRPORT
212	STRUCTURE,"HOUSE"
210	RAILROADS, GLO TRAVERSE
200	ASSESSOR'S PARCEL NUMBER, TOWNSITE, CITY LIMITS, COUNTY LINES
190	FLOOD SURVEY
182	SUBDIVISIONAL TRACT LINES
170	WATER
CYAN 150	ASSESSOR'S PARCEL PROPERTY LINES
151	ADJACENT PARCEL, PAGE OR BOOK REFERENCE
GREEN 82	HIWAYS, STREETS, ROADS AND TEXT
80	GOLF COURSE
YELLOW 60	MINERAL SURVEYS, PATENTS, RIGHTS
40	LOT & PARCEL DESIGNATORS, TICK MARKS AND TEXT
30	ALTERED PARCEL LINES AND BRIDGES
23	MOUNTAIN LOCATION
34	FENCE LINE
9	TAX RATE AREA
BLACK	DIMENSIONAL TEXT

NOTE: ALL INFORMATION SHOWN ON ASSESSOR PARCEL MAPS ARE FOR ASSESSOR'S OFFICE USE AND DO NOT NECESSARILY CONSTITUTE LEGAL LOTS. NO LIABILITY IS ASSUMED FOR THE ACCURACY OF THE DATA SHOWN.

DRAWN BY GREG WITHROW
7/21/99 11/6/00
9/1/00 5/22/2001

UPDATED BY CORY BROMBY
6/9/2015
10/7/2016

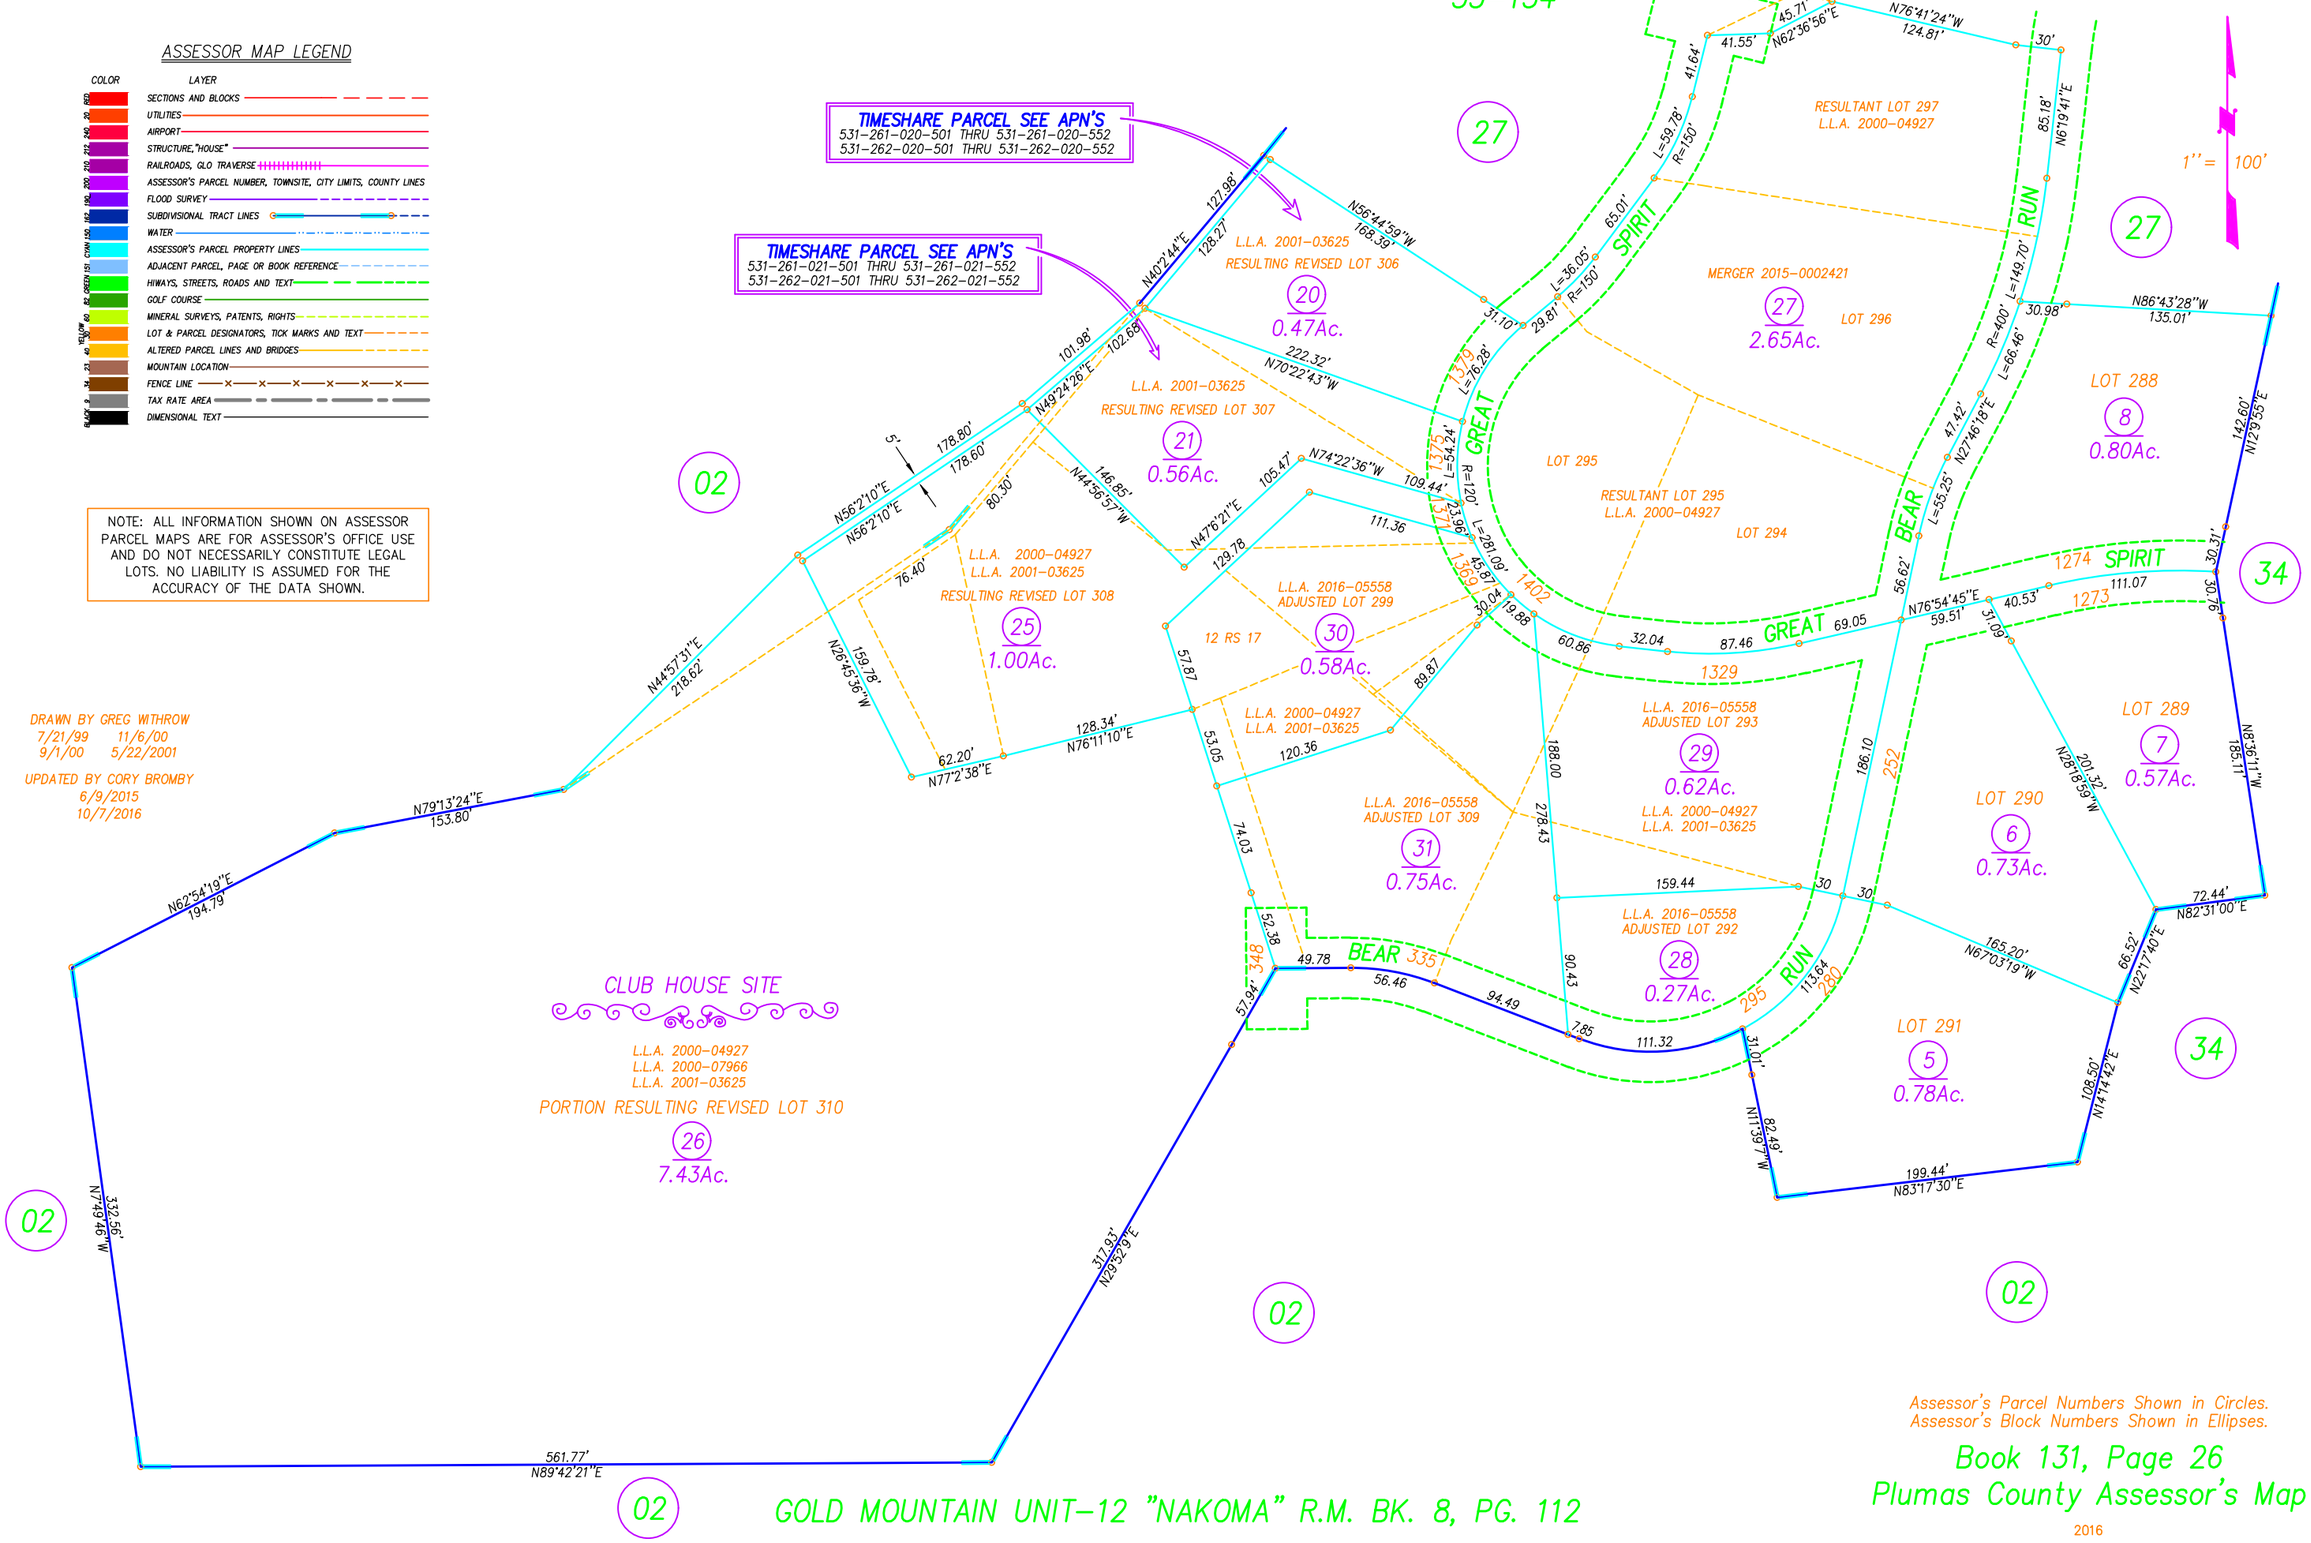

Assessor's Parcel Numbers Shown in Circles.
Assessor's Block Numbers Shown in Ellipses.

Book 131, Page 26
Plumas County Assessor's Map

2016

GOLD MOUNTAIN UNIT-12 "NAKOMA" R.M. BK. 8, PG. 112