POR. SEC. 15 T. 22 N., R. 13 E., M.D.B.&M.

Tax Rate Area
53–154
53–163

131–28

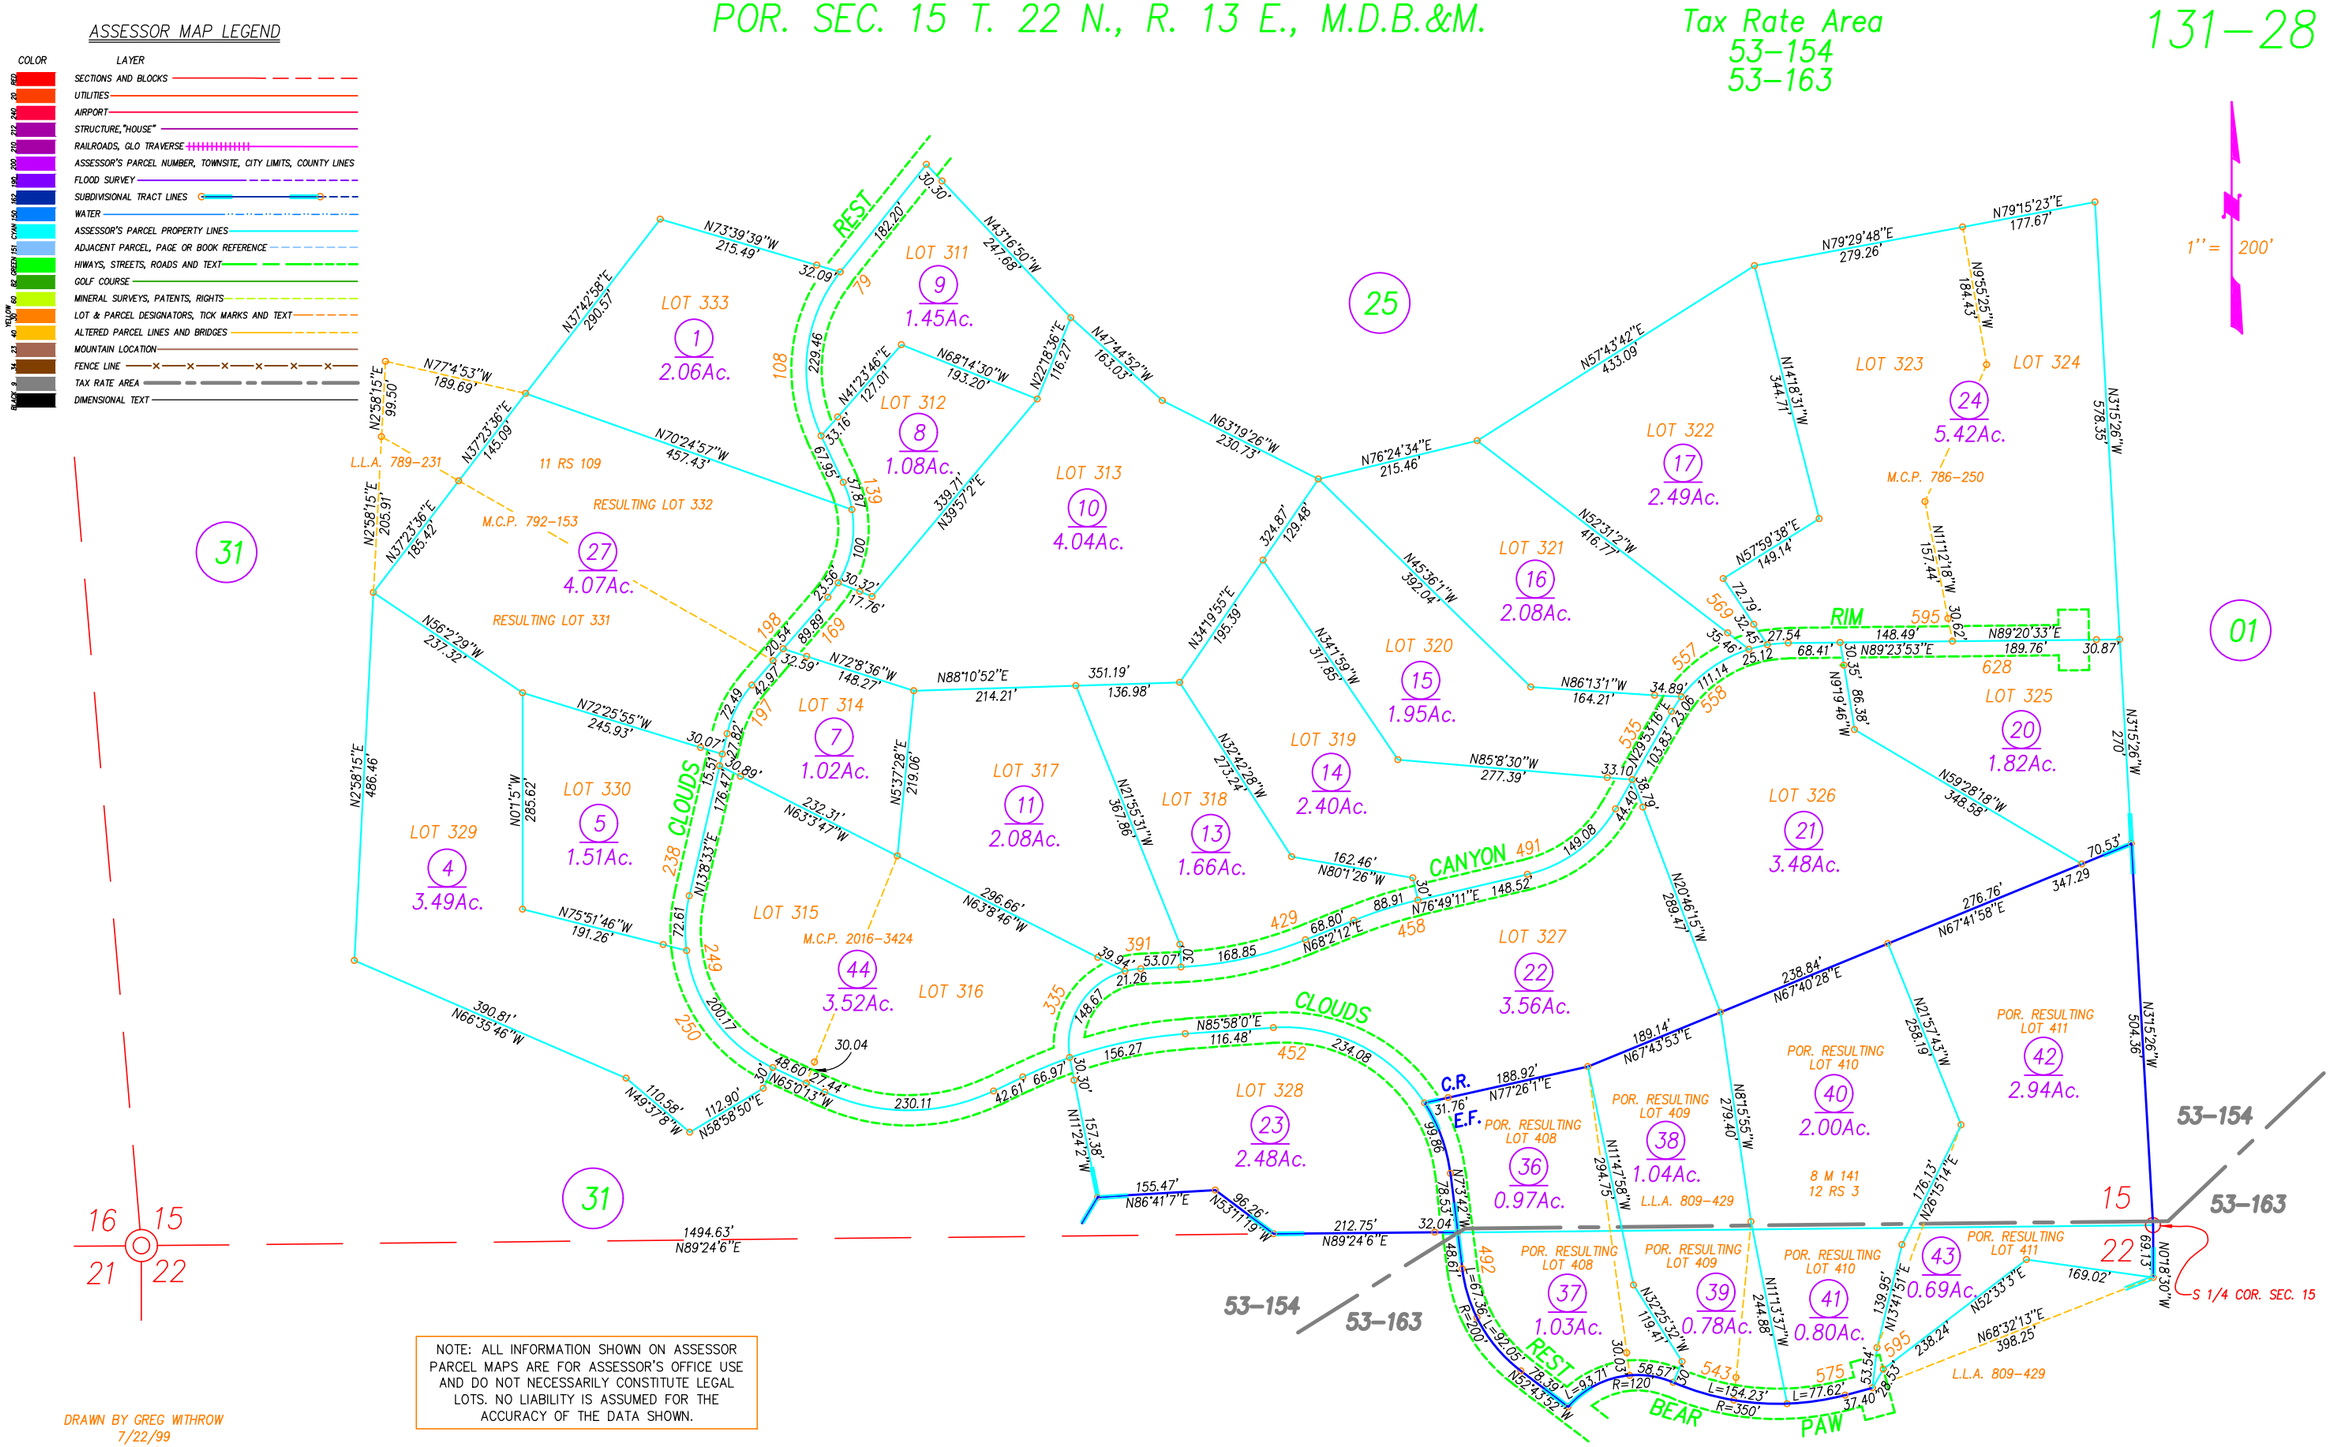

NOTE: ALL INFORMATION SHOWN ON ASSESSOR PARCEL MAPS ARE FOR ASSESSOR'S OFFICE USE AND DO NOT NECESSARILY CONSTITUTE LEGAL LOTS. NO LIABILITY IS ASSUMED FOR THE ACCURACY OF THE DATA SHOWN.

DRAWN BY GREG WITHROW
7/22/99
9/24/99
10/19/99
12/1/99
12/22/99
6/22/2000

UPDATED BY CORY BROMBY
7/11/2016

GOLD MOUNTAIN UNIT–14 "CLOUDS REST" R.M. BK. 8, PG. 118
GOLD MOUNTAIN UNIT–16 "EAGLE FEATHER" R.M. BK. 8, PG. 141

Assessor's Parcel Numbers Shown in Circles.
Assessor's Block Numbers Shown in Ellipses.

Book 131, Page 28
Plumas County Assessor's Map
2016