POR. SECS. 15, 16 & 22 T. 22 N., R. 13 E., M.D.B.&M.

Tax Rate Area
53-154
53-155
53-162
53-163

131-31

1" = 200'

ASSESSOR'S PLATS ARE FOR GENERAL PROPERTY LOCATION AND TAX PURPOSES ONLY. THEY MAY NOT BE USED AS A BASIS FOR LEGAL PROPERTY DESCRIPTIONS.

GOLD MOUNTAIN UNIT-15 "EAGLES NEST" R.M. BK. 8, PG. 123
GOLD MOUNTAIN UNIT-16 "EAGLE FEATHER R.M. BK. 8, PG. 141

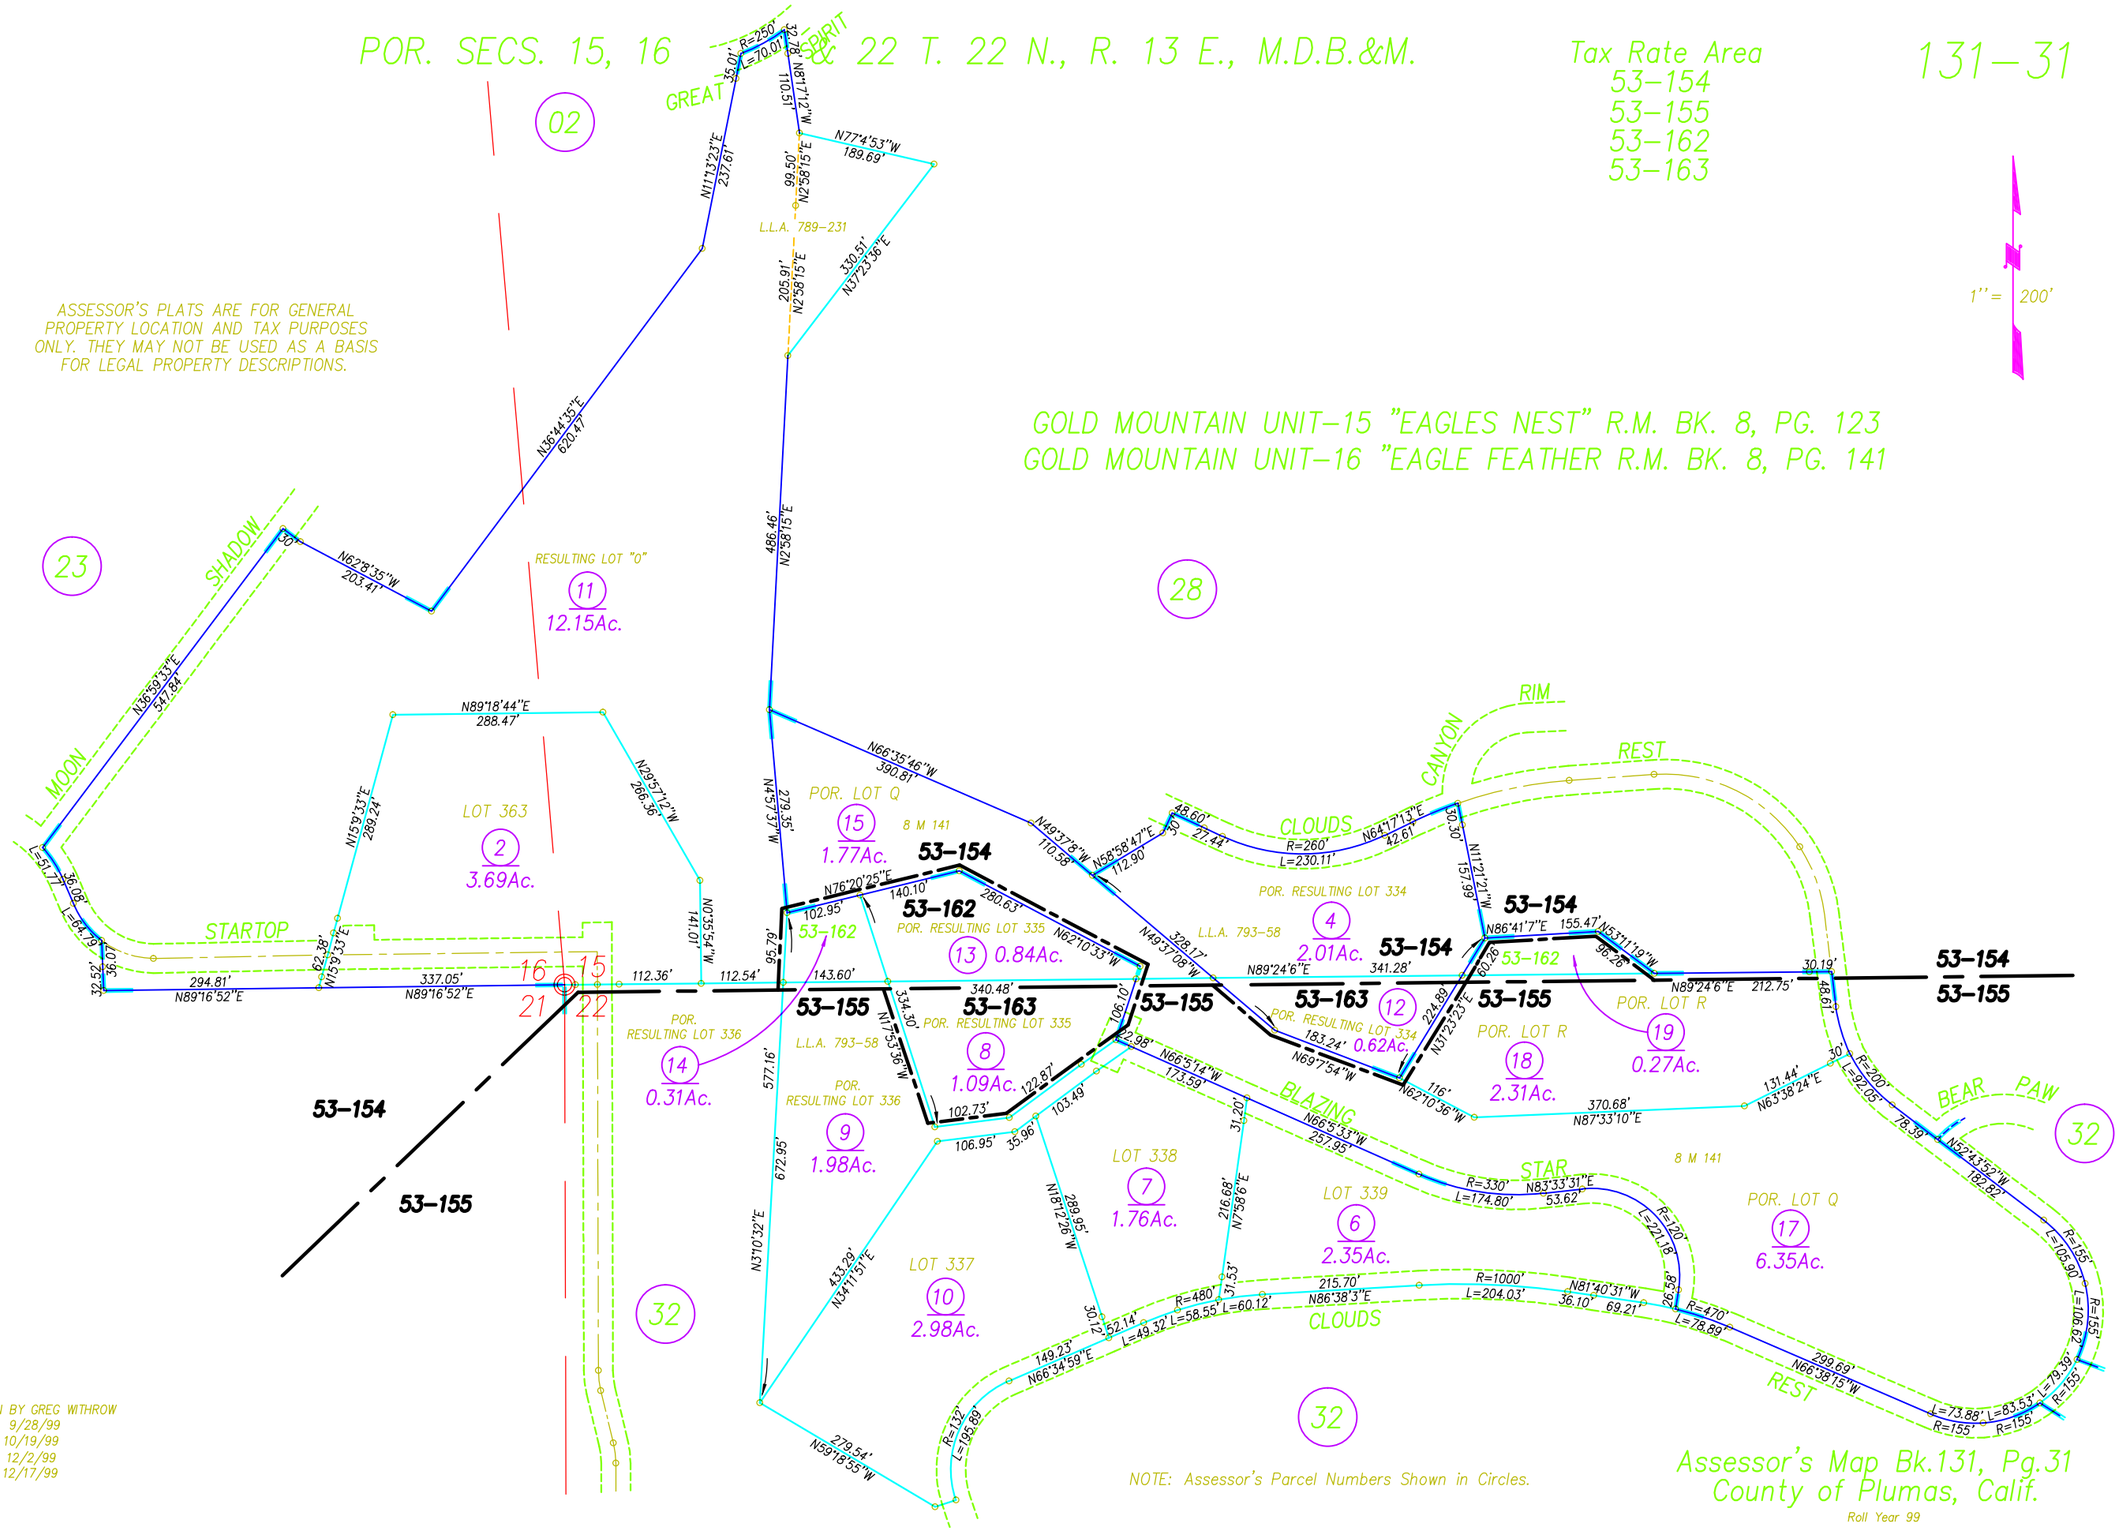

DRAWN BY GREG WITHROW
9/28/99
10/19/99
12/2/99
12/17/99

NOTE: Assessor's Parcel Numbers Shown in Circles.

Assessor's Map Bk.131, Pg.31
County of Plumas, Calif.

Roll Year 99