POR. SEC. 16 T. 22 N., R. 13 E., M.D.B.&M.

Tax Rate Area
53-154

131-35

1" = 100'

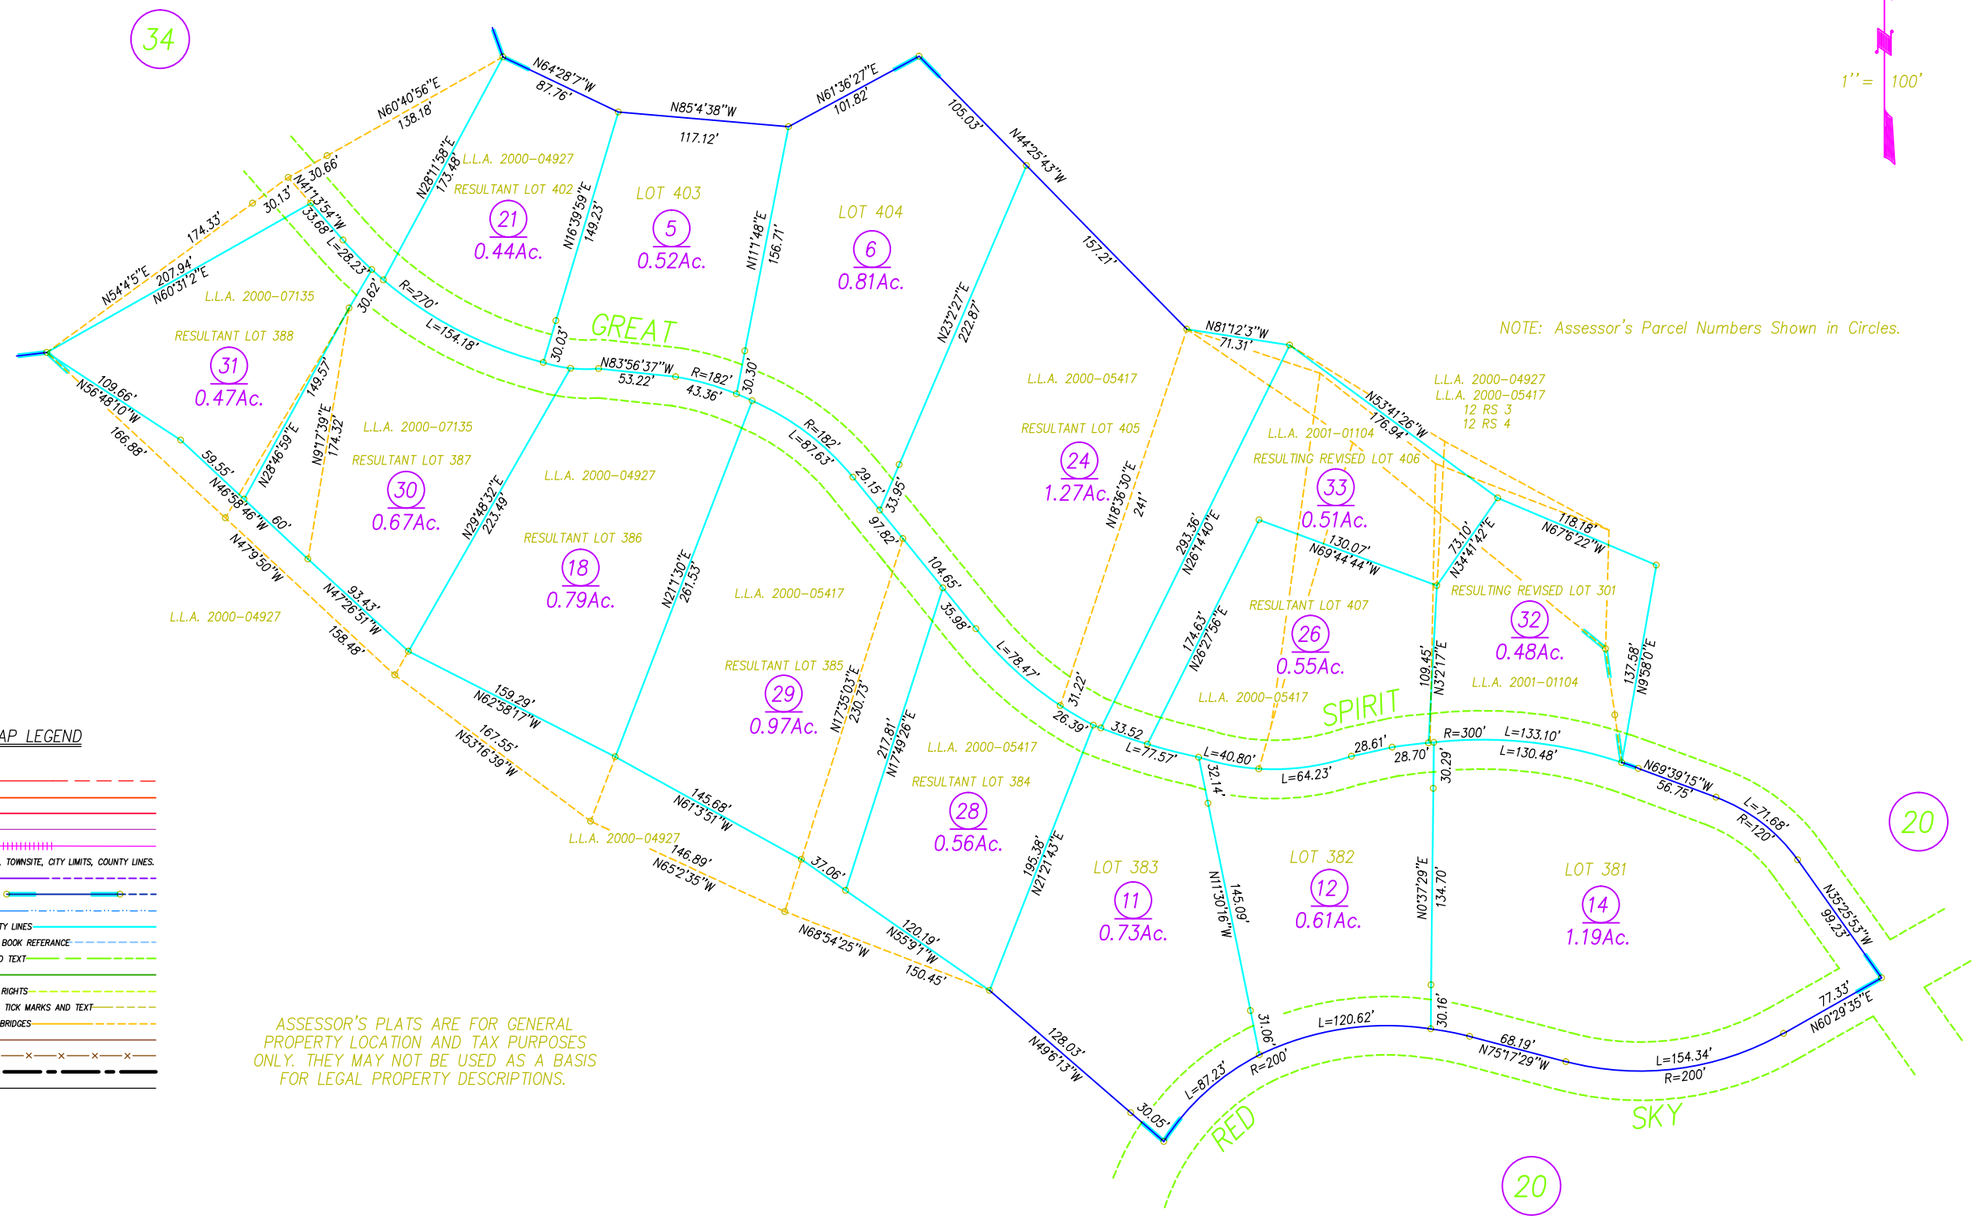

NOTE: Assessor's Parcel Numbers Shown in Circles.

ASSESSOR MAP LEGEND

COLOR	LAYER
RED	SECTIONS AND BLOCKS
20	UTILITIES
240	AIRPORT
212	STRUCTURE,"HOUSE",
210	RAILROADS, GLO TRAVERSE
200	ASSESSOR'S PARCEL NUMBER, TOWNSITE, CITY LIMITS, COUNTY LINES.
190	FLOOD SURVEY
173	SUBDIVISIONAL TRACT LINES
CYAN 140	WATER
131	ASSESSOR'S PARCEL PROPERTY LINES
GREEN 191	ADJACENT PARCEL, PAGE OR BOOK REFERANCE
82	HIWAYS, STREETS, ROADS AND TEXT
40	GOLF COURSE
YELLOW 60	MINERAL SURVEYS, PATENTS, RIGHTS
43	LOT & PARCEL DESIGNATORS, TICK MARKS AND TEXT
40	ALTERED PARCEL LINES AND BRIDGES
23	MOUNTAIN LOCATION
34	FENCE LINE
8	TAX RATE AREA
BLACK	DIMENSIONAL TEXT

DRAWN BY GREGORY WITHROW

ASSESSOR'S PLATS ARE FOR GENERAL PROPERTY LOCATION AND TAX PURPOSES ONLY. THEY MAY NOT BE USED AS A BASIS FOR LEGAL PROPERTY DESCRIPTIONS.

DRAWN BY GREGORY WITHROW
12/17/99 2/20/2001
9/1/2000
9/5/2000
10/10/2000

GOLD MOUNTAIN UNIT-16 "EAGLE FEATHER" R.M. BK 8, PG. 141

Assessor's Map Bk.131, Pg.35
County of Plumas, Calif.

Roll Year 99