POR. SEC. 16, T. 22 N., R. 13 E., M.D.B.&M.

Tax Rate Area
53-154

131-37

ASSESSOR MAP LEGEND

COLOR	LAYER
RED 20	SECTIONS AND BLOCKS
40	UTILITIES
40	AIRPORT
212	STRUCTURE, "HOUSE".
210	RAILROADS, GLO TRAVERSE
200	ASSESSOR'S PARCEL NUMBER, TOWNSITE, CITY LIMITS, COUNTY LINES.
190	FLOOD SURVEY
150	SUBDIVISIONAL TRACT LINES
CYAN 150	WATER
151	ASSESSOR'S PARCEL PROPERTY LINES
151	ADJACENT PARCEL, PAGE OR BOOK REFERENCE
GREEN 90	HIWAYS, STREETS, ROADS AND TEXT
80	GOLF COURSE
60	MINERAL SURVEYS, PATENTS, RIGHTS
YELLOW 40	LOT & PARCEL DESIGNATORS, TICK MARKS AND TEXT
23	ALTERED PARCEL LINES AND BRIDGES
40	MOUNTAIN LOCATION
34	FENCE LINE
BLACK 9	TAX RATE AREA
	DIMENSIONAL TEXT

DRAWN BY GREGORY WITHROW

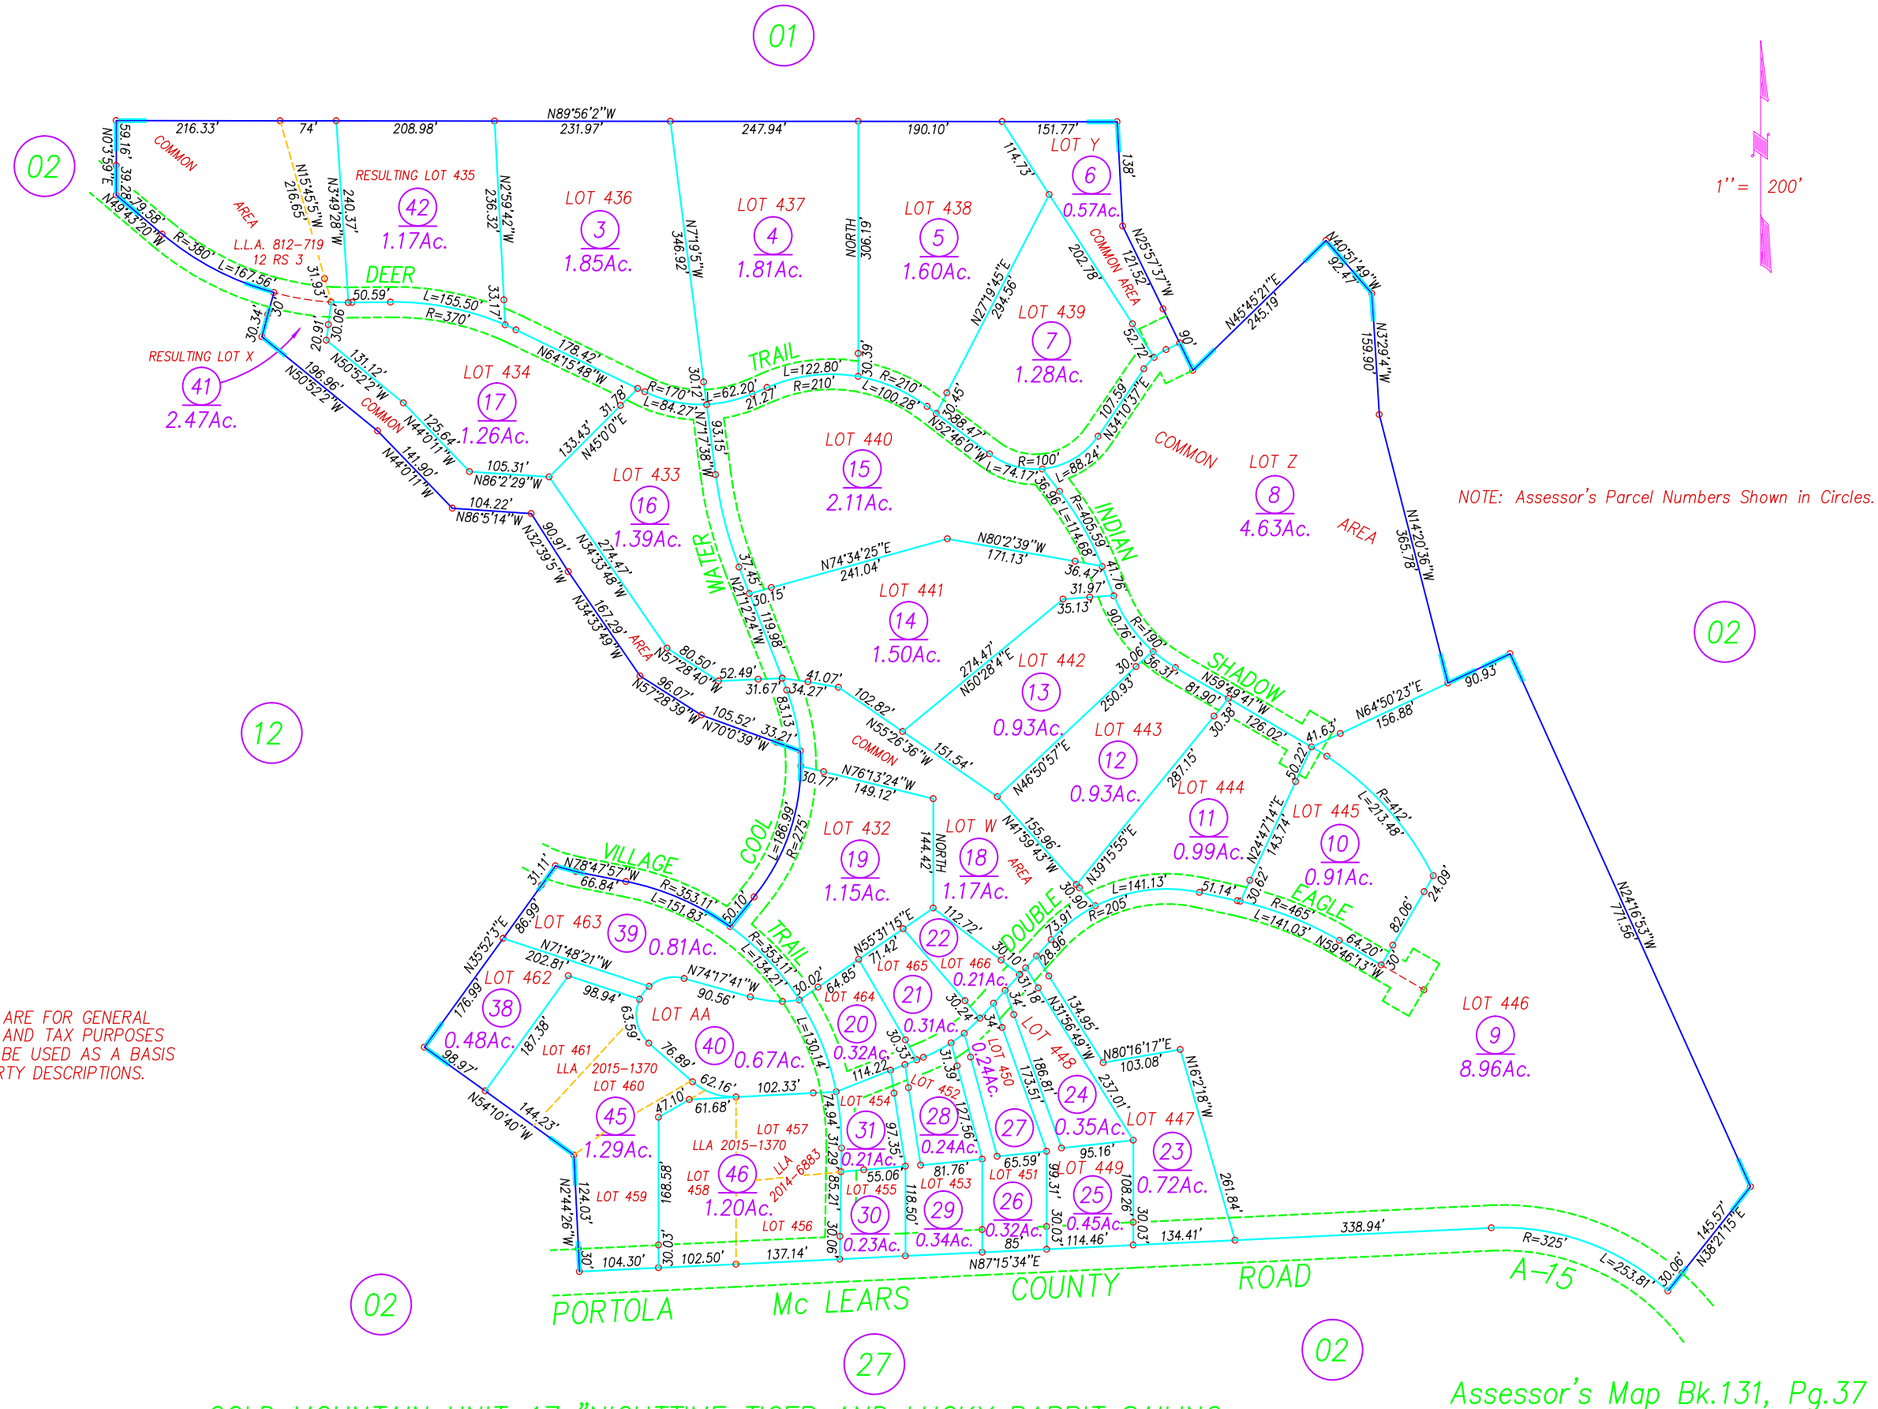

NOTE: Assessor's Parcel Numbers Shown in Circles.

ASSESSOR'S PLATS ARE FOR GENERAL PROPERTY LOCATION AND TAX PURPOSES ONLY. THEY MAY NOT BE USED AS A BASIS FOR LEGAL PROPERTY DESCRIPTIONS.

DRAWN BY GREG WITHROW
4/18/2000
8/2/2000

UPDATED BY CORY BROMBY
4/30/2015
6/3/2015

GOLD MOUNTAIN UNIT-17 "NIGHTTIME TIGER AND LUCKY RABBIT SAILING ON A GOLDEN DRAGON TO NEW ADVENTURE" R.M. BK. 9, PG, 9

Assessor's Map Bk.131, Pg.37
County of Plumas, Calif.

2015