POR. SECS. 25 & 36 T. 22 N., R. 12 E., M.D.B.&M.
POR. SECS. 31 & 32 T. 22 N., R. 13 E., M.D.B.&M.

Tax Rate Area
53-052
53-189

133-11

1" = 800'

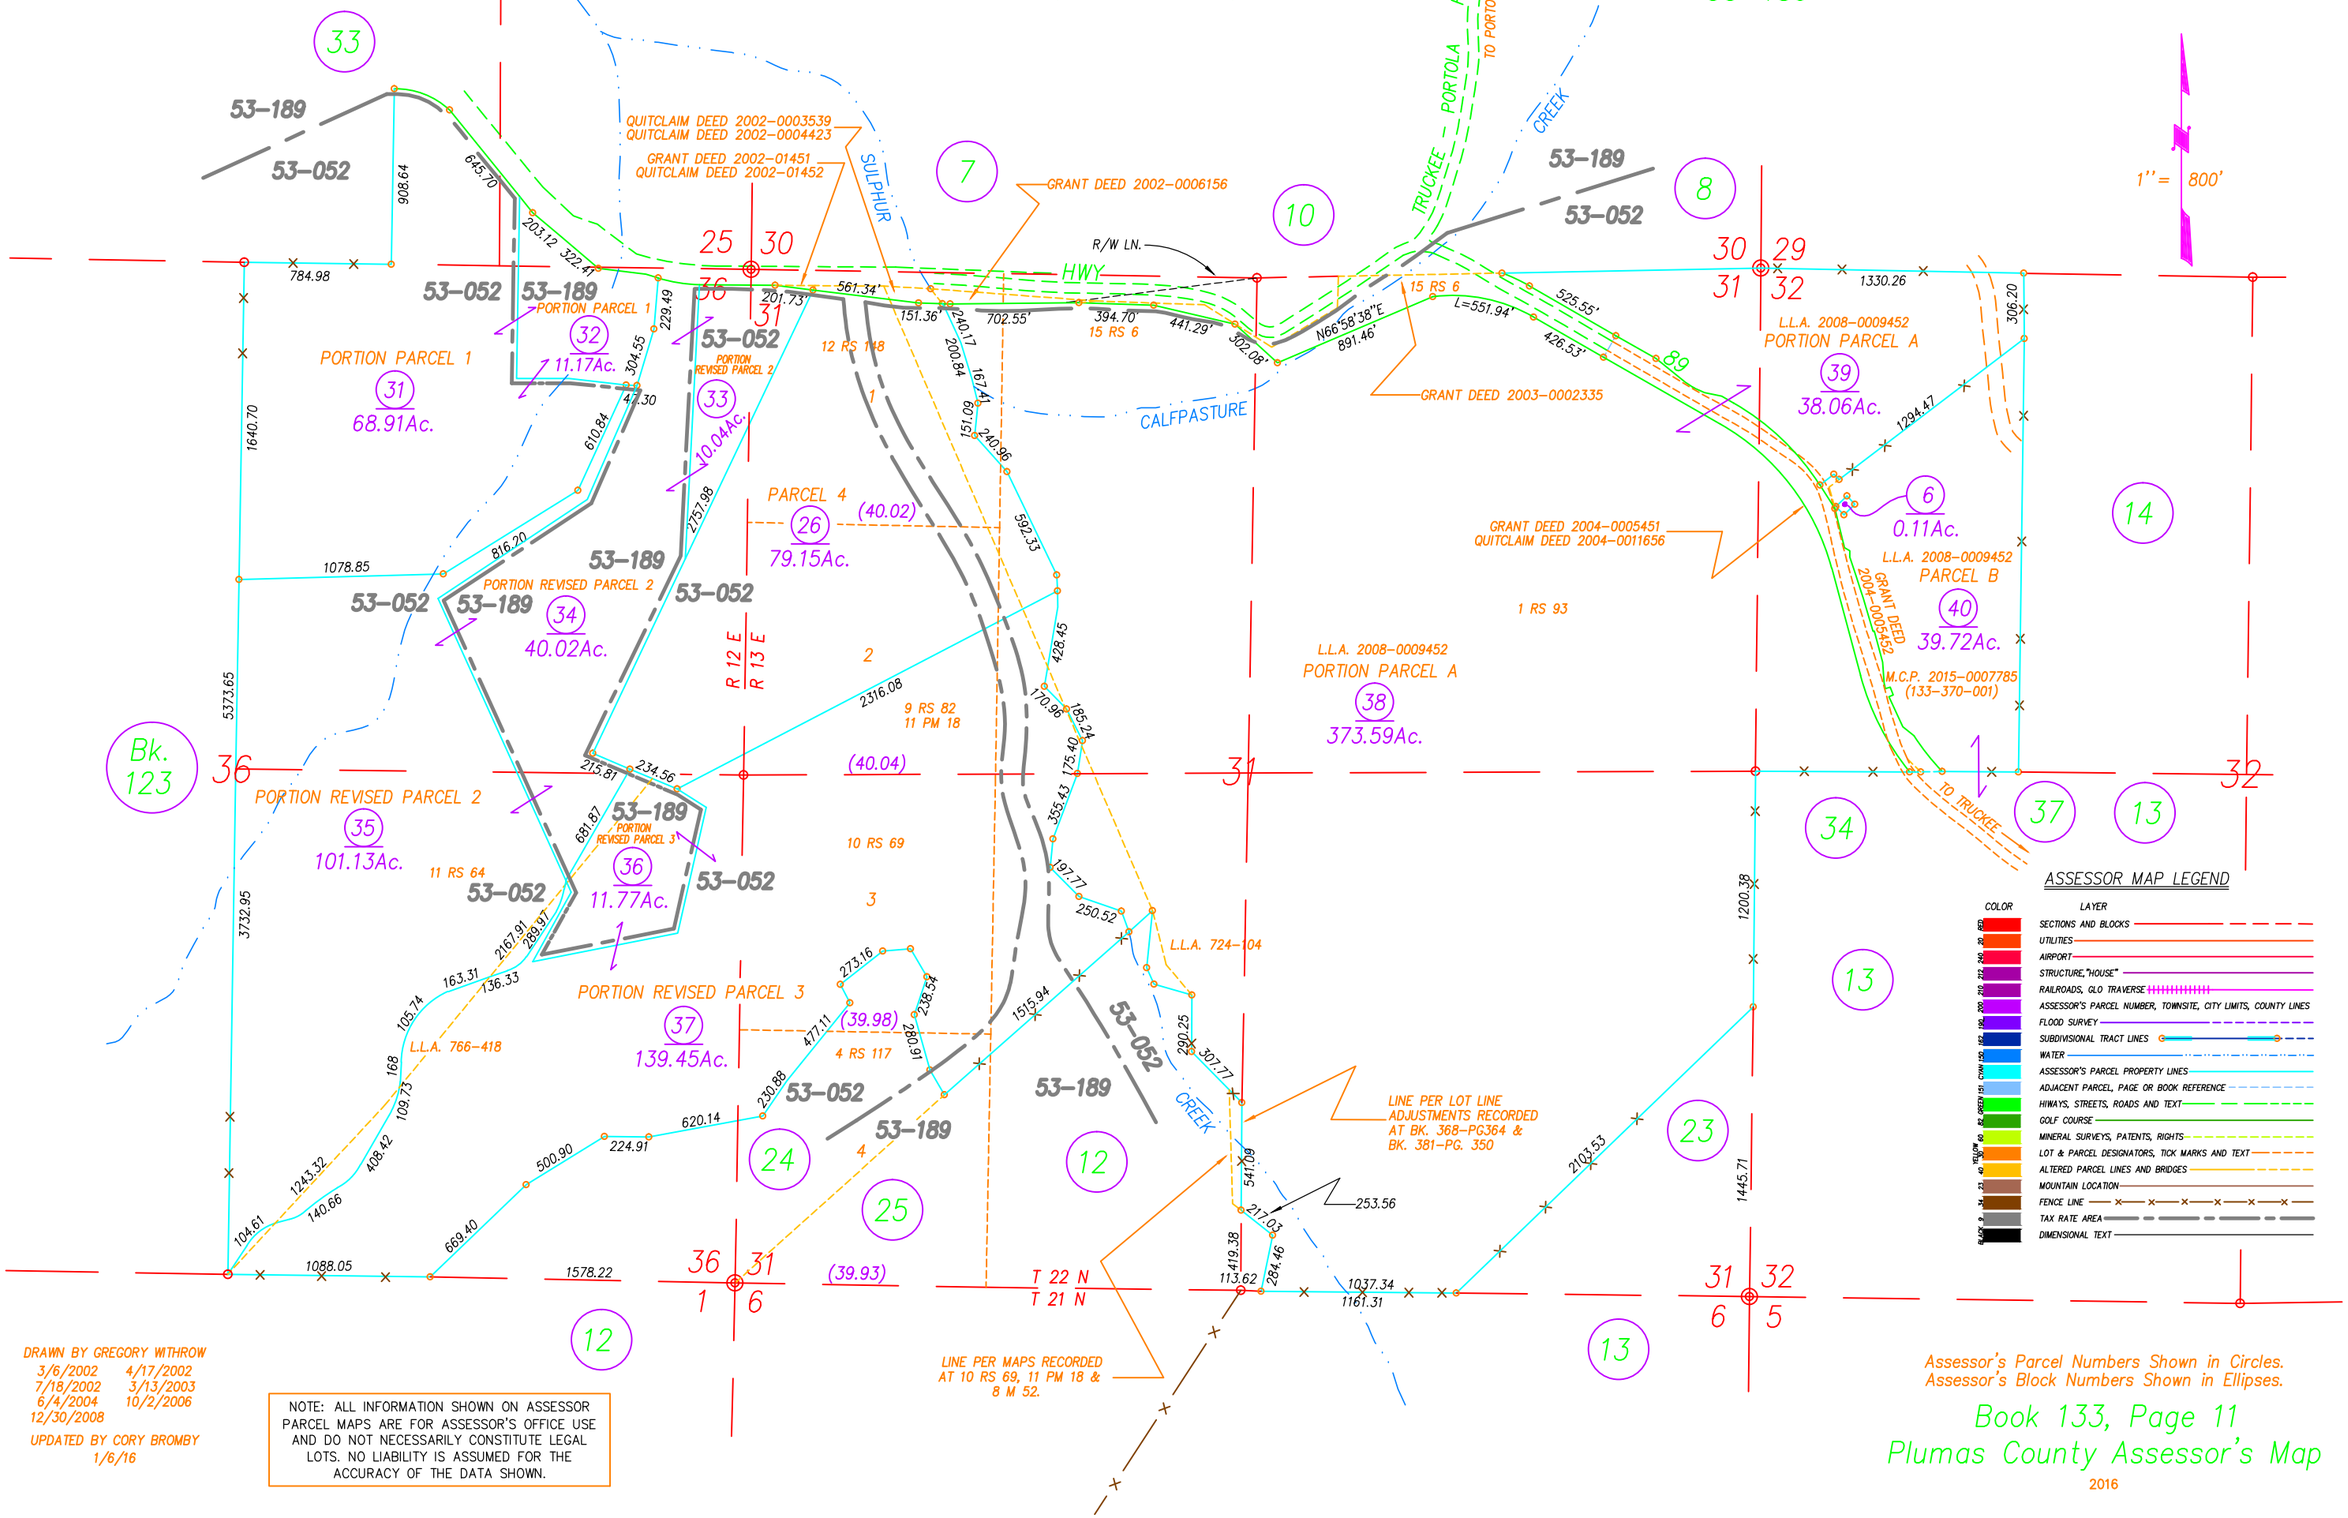

DRAWN BY GREGORY WITHROW
3/6/2002 4/17/2002
7/18/2002 3/13/2003
6/4/2004 10/2/2006
12/30/2008

UPDATED BY CORY BROMBY
1/6/16

NOTE: ALL INFORMATION SHOWN ON ASSESSOR PARCEL MAPS ARE FOR ASSESSOR'S OFFICE USE AND DO NOT NECESSARILY CONSTITUTE LEGAL LOTS. NO LIABILITY IS ASSUMED FOR THE ACCURACY OF THE DATA SHOWN.

Assessor's Parcel Numbers Shown in Circles.
Assessor's Block Numbers Shown in Ellipses.

Book 133, Page 11
Plumas County Assessor's Map
2016