POR. SEC. 5 T. 21 N., R. 13 E., M.D.B.&M.
POR. SEC. 32 T. 22 N., R. 13 E., M.D.B.&M.

Tax Rate Area
53-157

133-35

1" = 150'

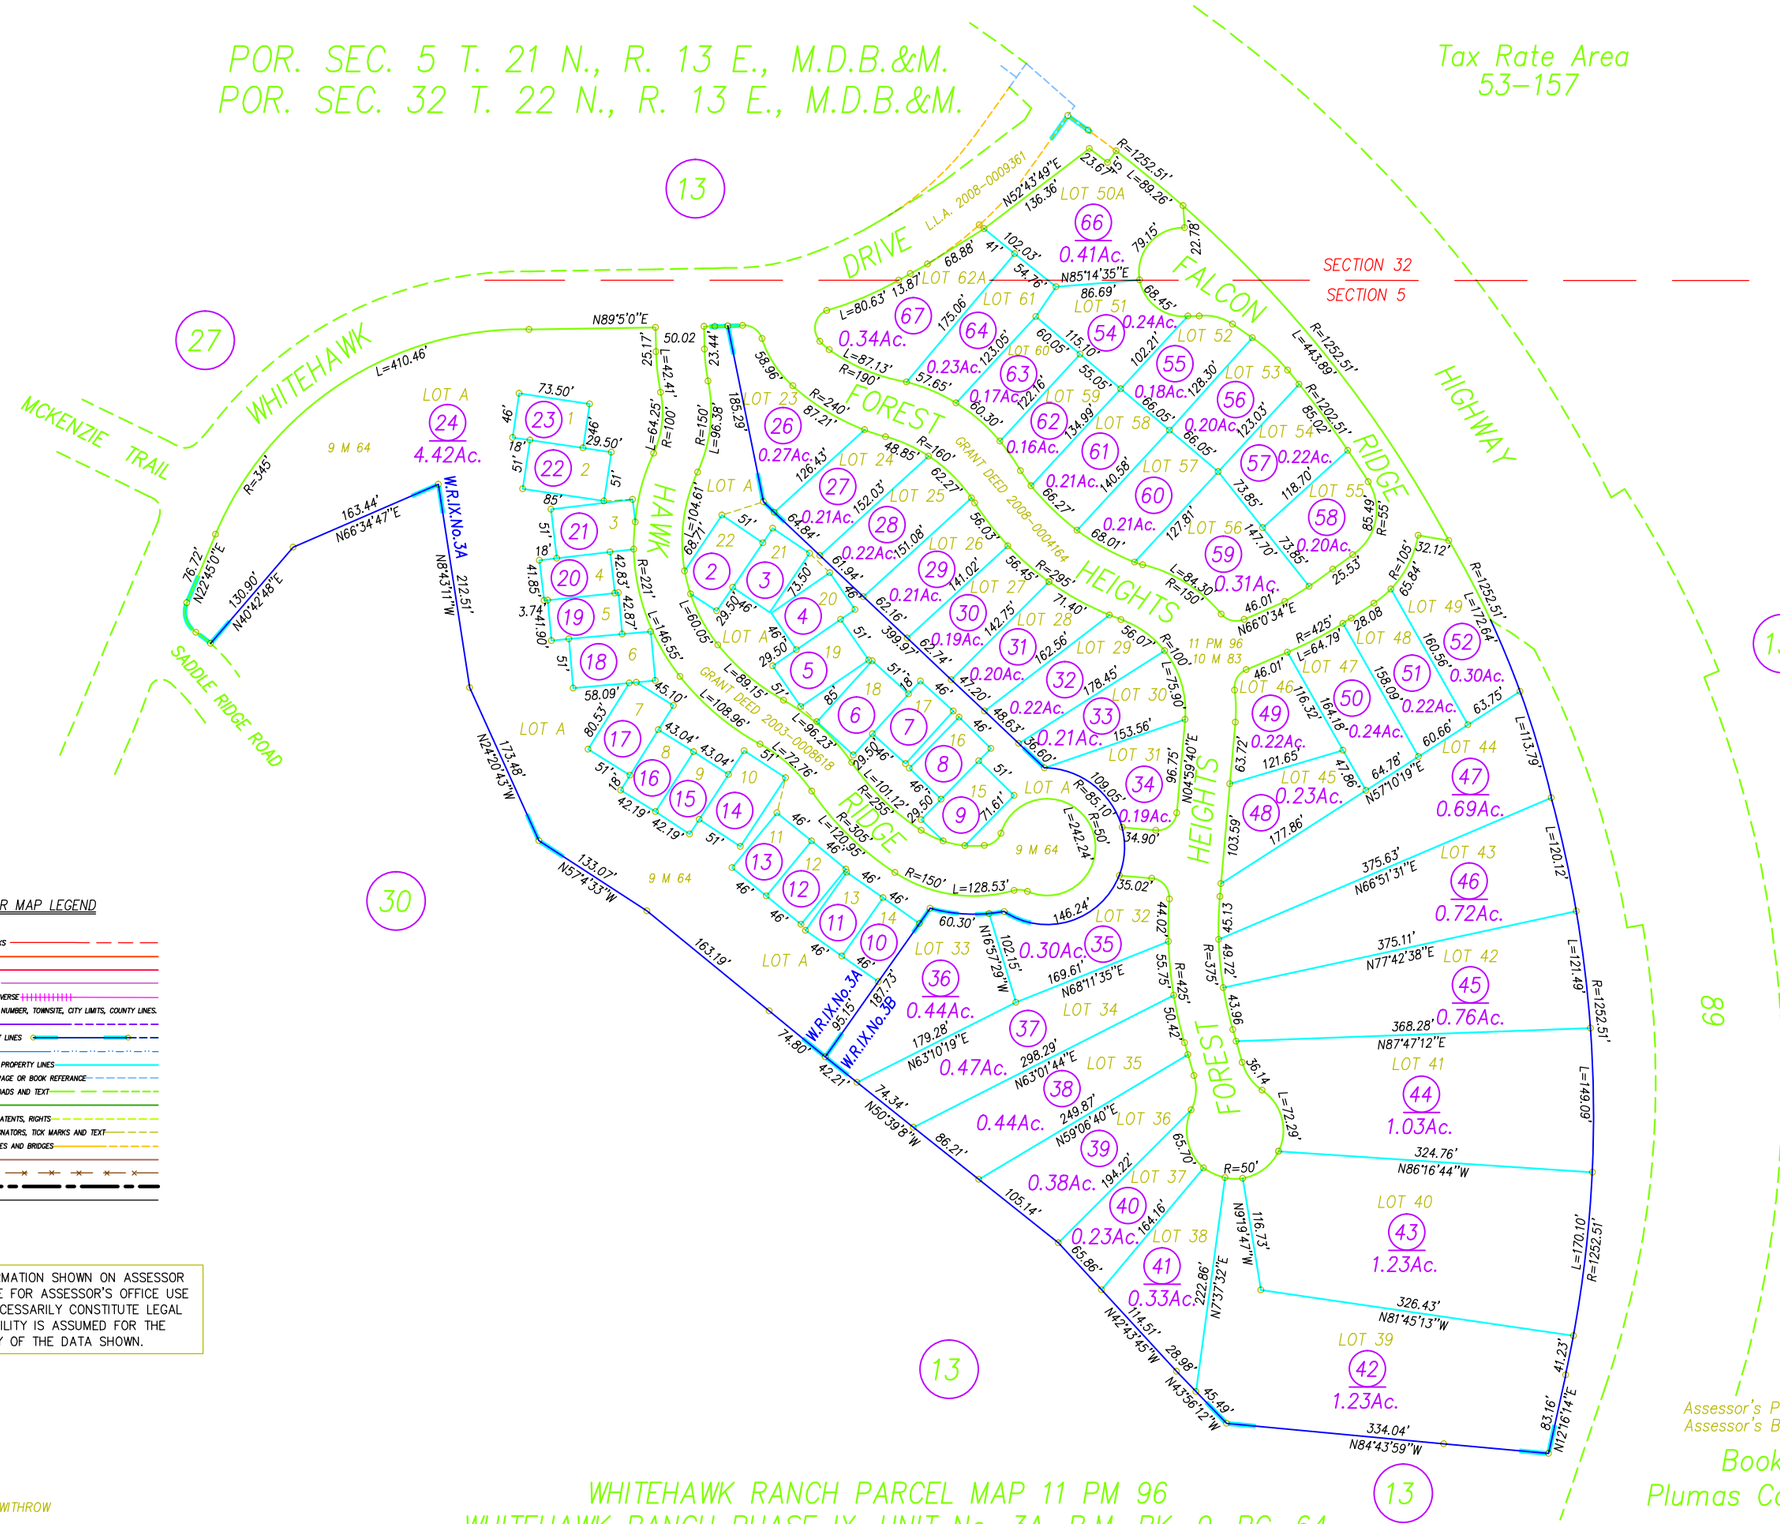

ASSESSOR MAP LEGEND

COLOR	LAYER
	SECTIONS AND BLOCKS
	UTILITIES
	AIRPORT
	STRUCTURE,"HOUSE".
	RAILROADS, GLO TRAVERSE
	ASSESSOR'S PARCEL NUMBER, TOWNSITE, CITY LIMITS, COUNTY LINES.
	FLOOD SURVEY
	SUBDIVISIONAL TRACT LINES
	WATER
	ASSESSOR'S PARCEL PROPERTY LINES
	ADJACENT PARCEL, PAGE OR BOOK REFERANCE
	HIWAYS, STREETS, ROADS AND TEXT
	GOLF COURSE
	MINERAL SURVEYS, PATENTS, RIGHTS
	LOT & PARCEL DESIGNATORS, TICK MARKS AND TEXT
	ALTERED PARCEL LINES AND BRIDGES
	MOUNTAIN LOCATION
	FENCE LINE
	TAX RATE AREA
	DIMENSIONAL TEXT

NOTE: ALL INFORMATION SHOWN ON ASSESSOR PARCEL MAPS ARE FOR ASSESSOR'S OFFICE USE AND DO NOT NECESSARILY CONSTITUTE LEGAL LOTS. NO LIABILITY IS ASSUMED FOR THE ACCURACY OF THE DATA SHOWN.

DRAWN BY GREGORY WITHROW
4/4/2001
9/4/2002
6/12/2008
12/29/2008

WHITEHAWK RANCH PARCEL MAP 11 PM 96
WHITEHAWK RANCH PHASE IX, UNIT No. 3A, R.M. BK. 9, PG. 64
WHITEHAWK RANCH PHASE IX, UNIT No. 3B, R.M. BK. 10, PG. 83

Assessor's Parcel Numbers Shown in Circles.
Assessor's Block Numbers Shown in Ellipses.

Book 133, Page 35
Plumas County Assessor's Map

2001