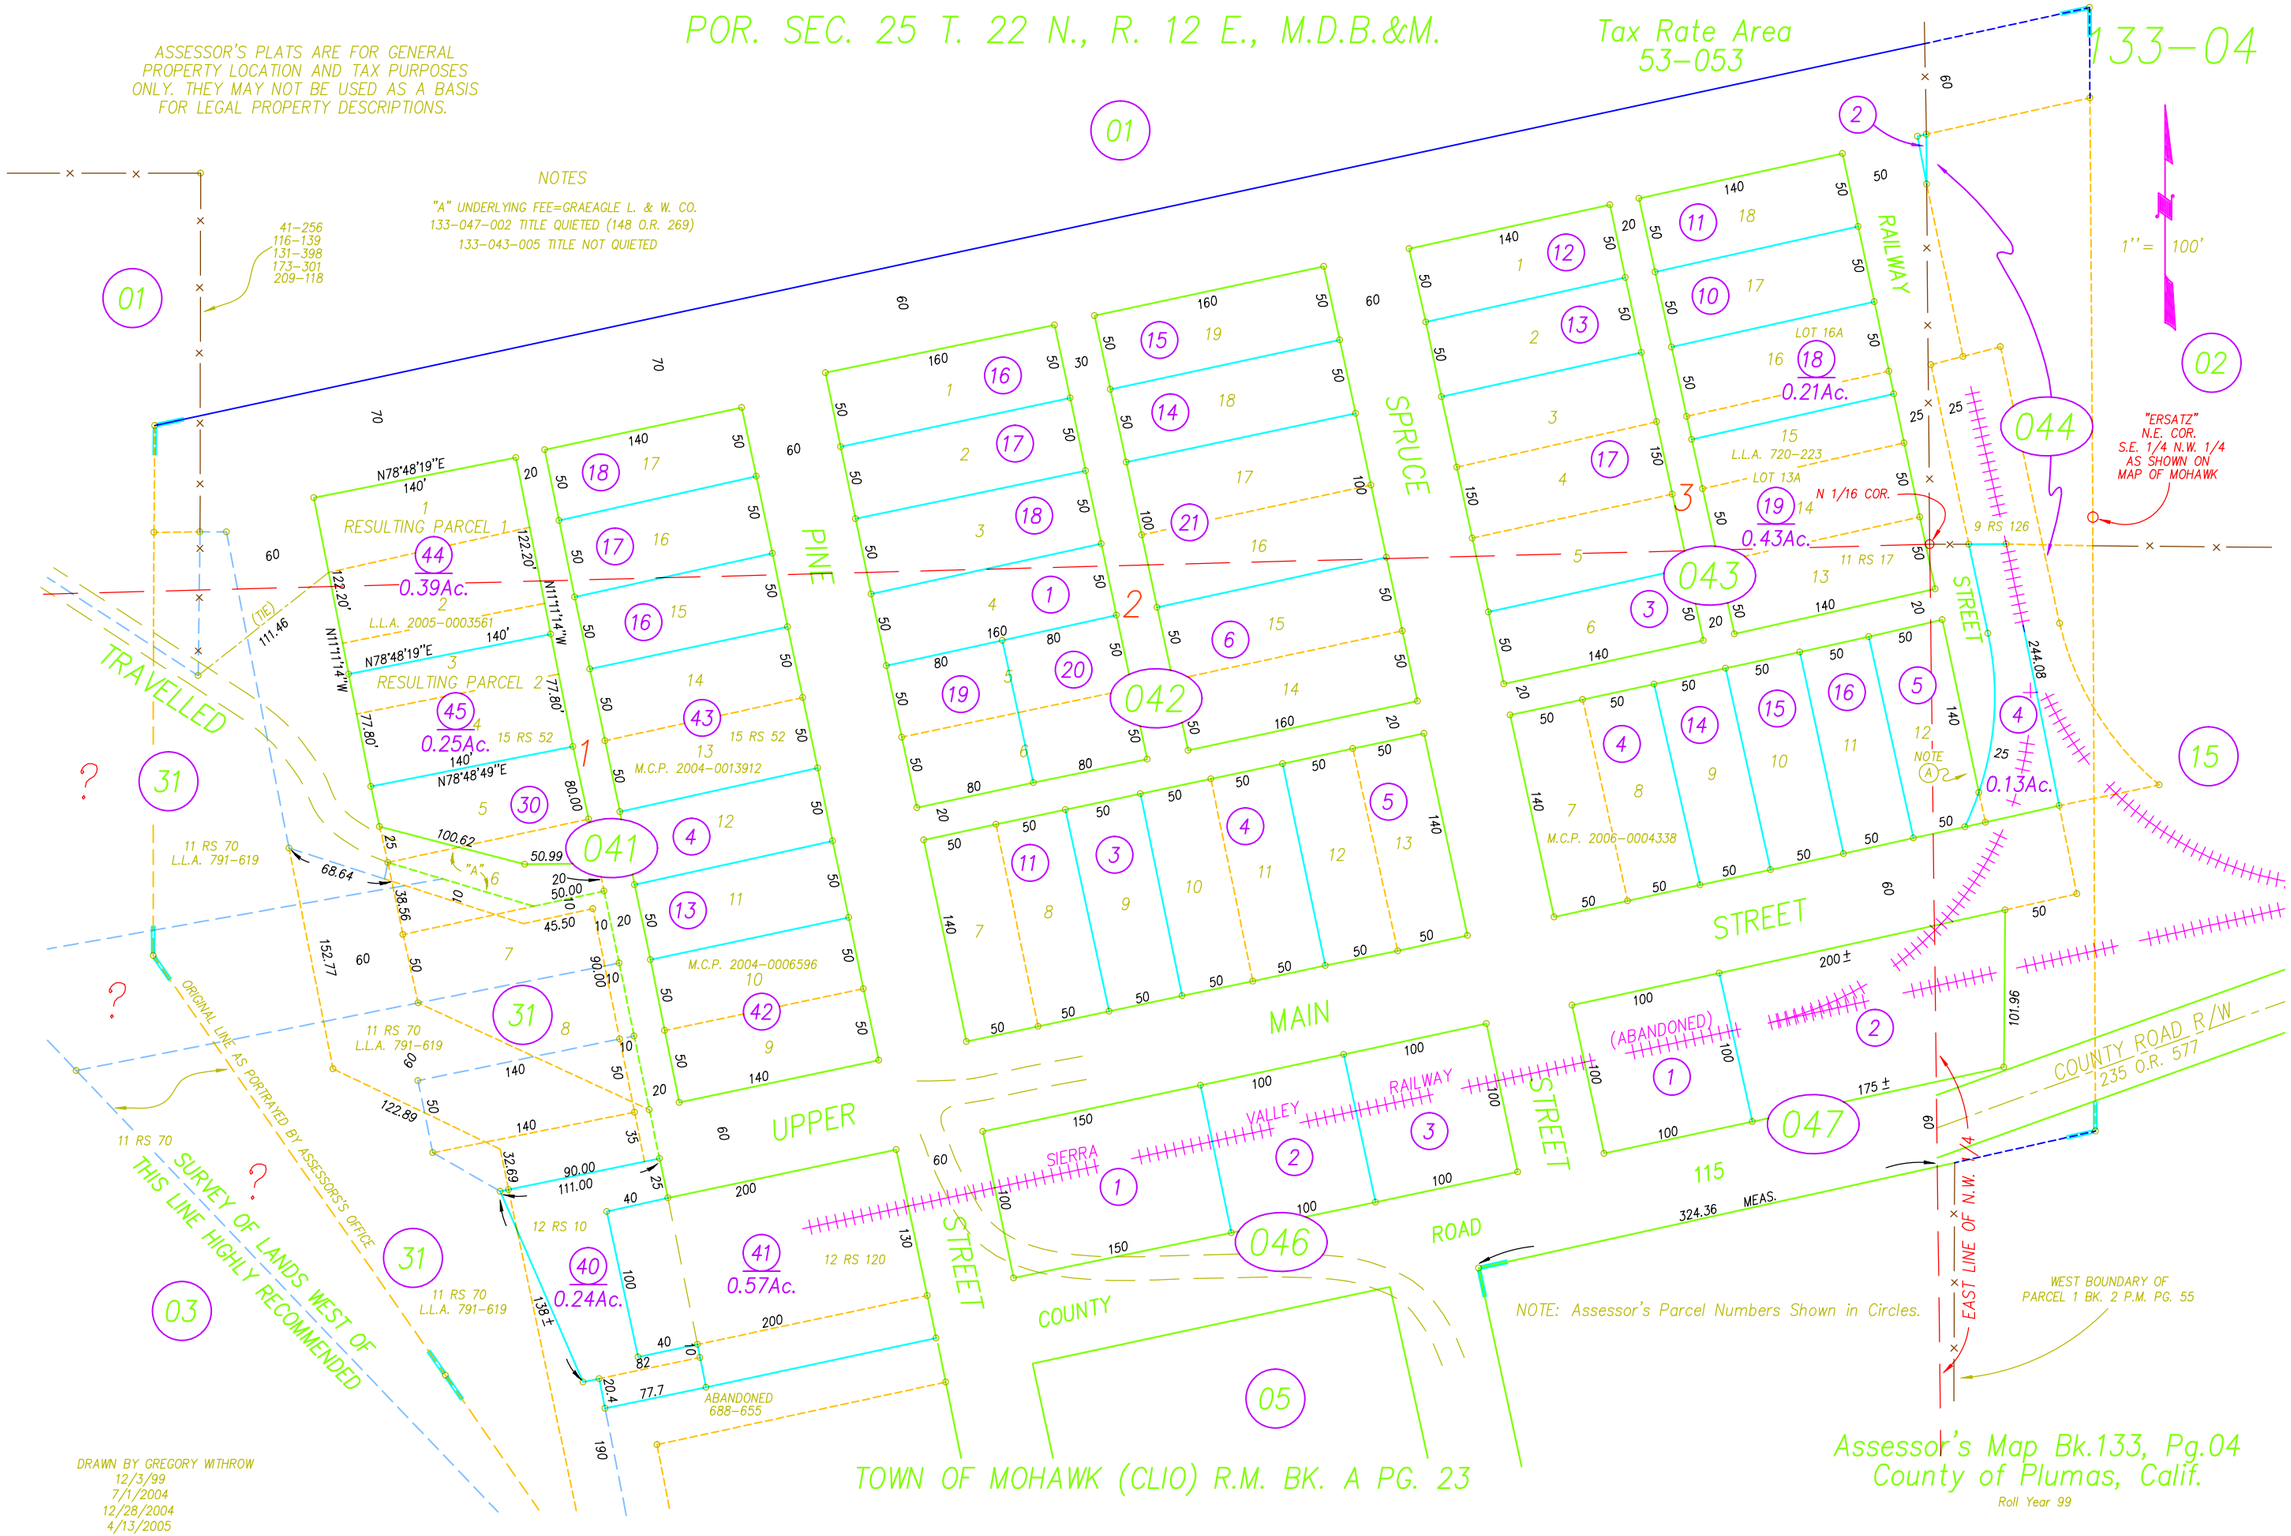

POR. SEC. 25 T. 22 N., R. 12 E., M.D.B.&M.
Tax Rate Area 53-053
133-04
ASSESSOR'S PLATS ARE FOR GENERAL PROPERTY LOCATION AND TAX PURPOSES ONLY. THEY MAY NOT BE USED AS A BASIS FOR LEGAL PROPERTY DESCRIPTIONS.
NOTES
"A" UNDERLYING FEE=GRAEAGLE L. & W. CO.
133-047-002 TITLE QUIETED (148 O.R. 269)
133-043-005 TITLE NOT QUIETED
41-256
116-139
131-398
173-301
209-118
1" = 100'
"ERSATZ" N.E. COR. S.E. 1/4 N.W. 1/4 AS SHOWN ON MAP OF MOHAWK
RESULTING PARCEL 1
0.39Ac.
L.L.A. 2005-0003561
RESULTING PARCEL 2
0.25Ac.
15 RS 52
M.C.P. 2004-0013912
M.C.P. 2004-0006596
M.C.P. 2006-0004338
LOT 16A
0.21Ac.
L.L.A. 720-223
LOT 13A
0.43Ac.
N 1/16 COR.
11 RS 17
9 RS 126
0.13Ac.
NOTE A
11 RS 70
L.L.A. 791-619
12 RS 10
0.24Ac.
0.57Ac.
12 RS 120
ABANDONED 688-655
ORIGINAL LINE AS PORTRAYED BY ASSESSOR'S OFFICE
SURVEY OF LANDS WEST OF THIS LINE HIGHLY RECOMMENDED
TRAVELLED
PINE
SPRUCE
RAILWAY
STREET
MAIN
UPPER
SIERRA
VALLEY
RAILWAY
STREET
COUNTY
ROAD
(ABANDONED)
COUNTY ROAD R/W
235 O.R. 577
EAST LINE OF N.W. 1/4
WEST BOUNDARY OF PARCEL 1 BK. 2 P.M. PG. 55
NOTE: Assessor's Parcel Numbers Shown in Circles.
TOWN OF MOHAWK (CLIO) R.M. BK. A PG. 23
DRAWN BY GREGORY WITHROW
12/3/99
7/1/2004
12/28/2004
4/13/2005
Assessor's Map Bk.133, Pg.04
County of Plumas, Calif.
Roll Year 99