POR. SEC. 14 T.24 N., R. 9 E., M.D.B.&M.

Tax Rate Area 53-047

115-02

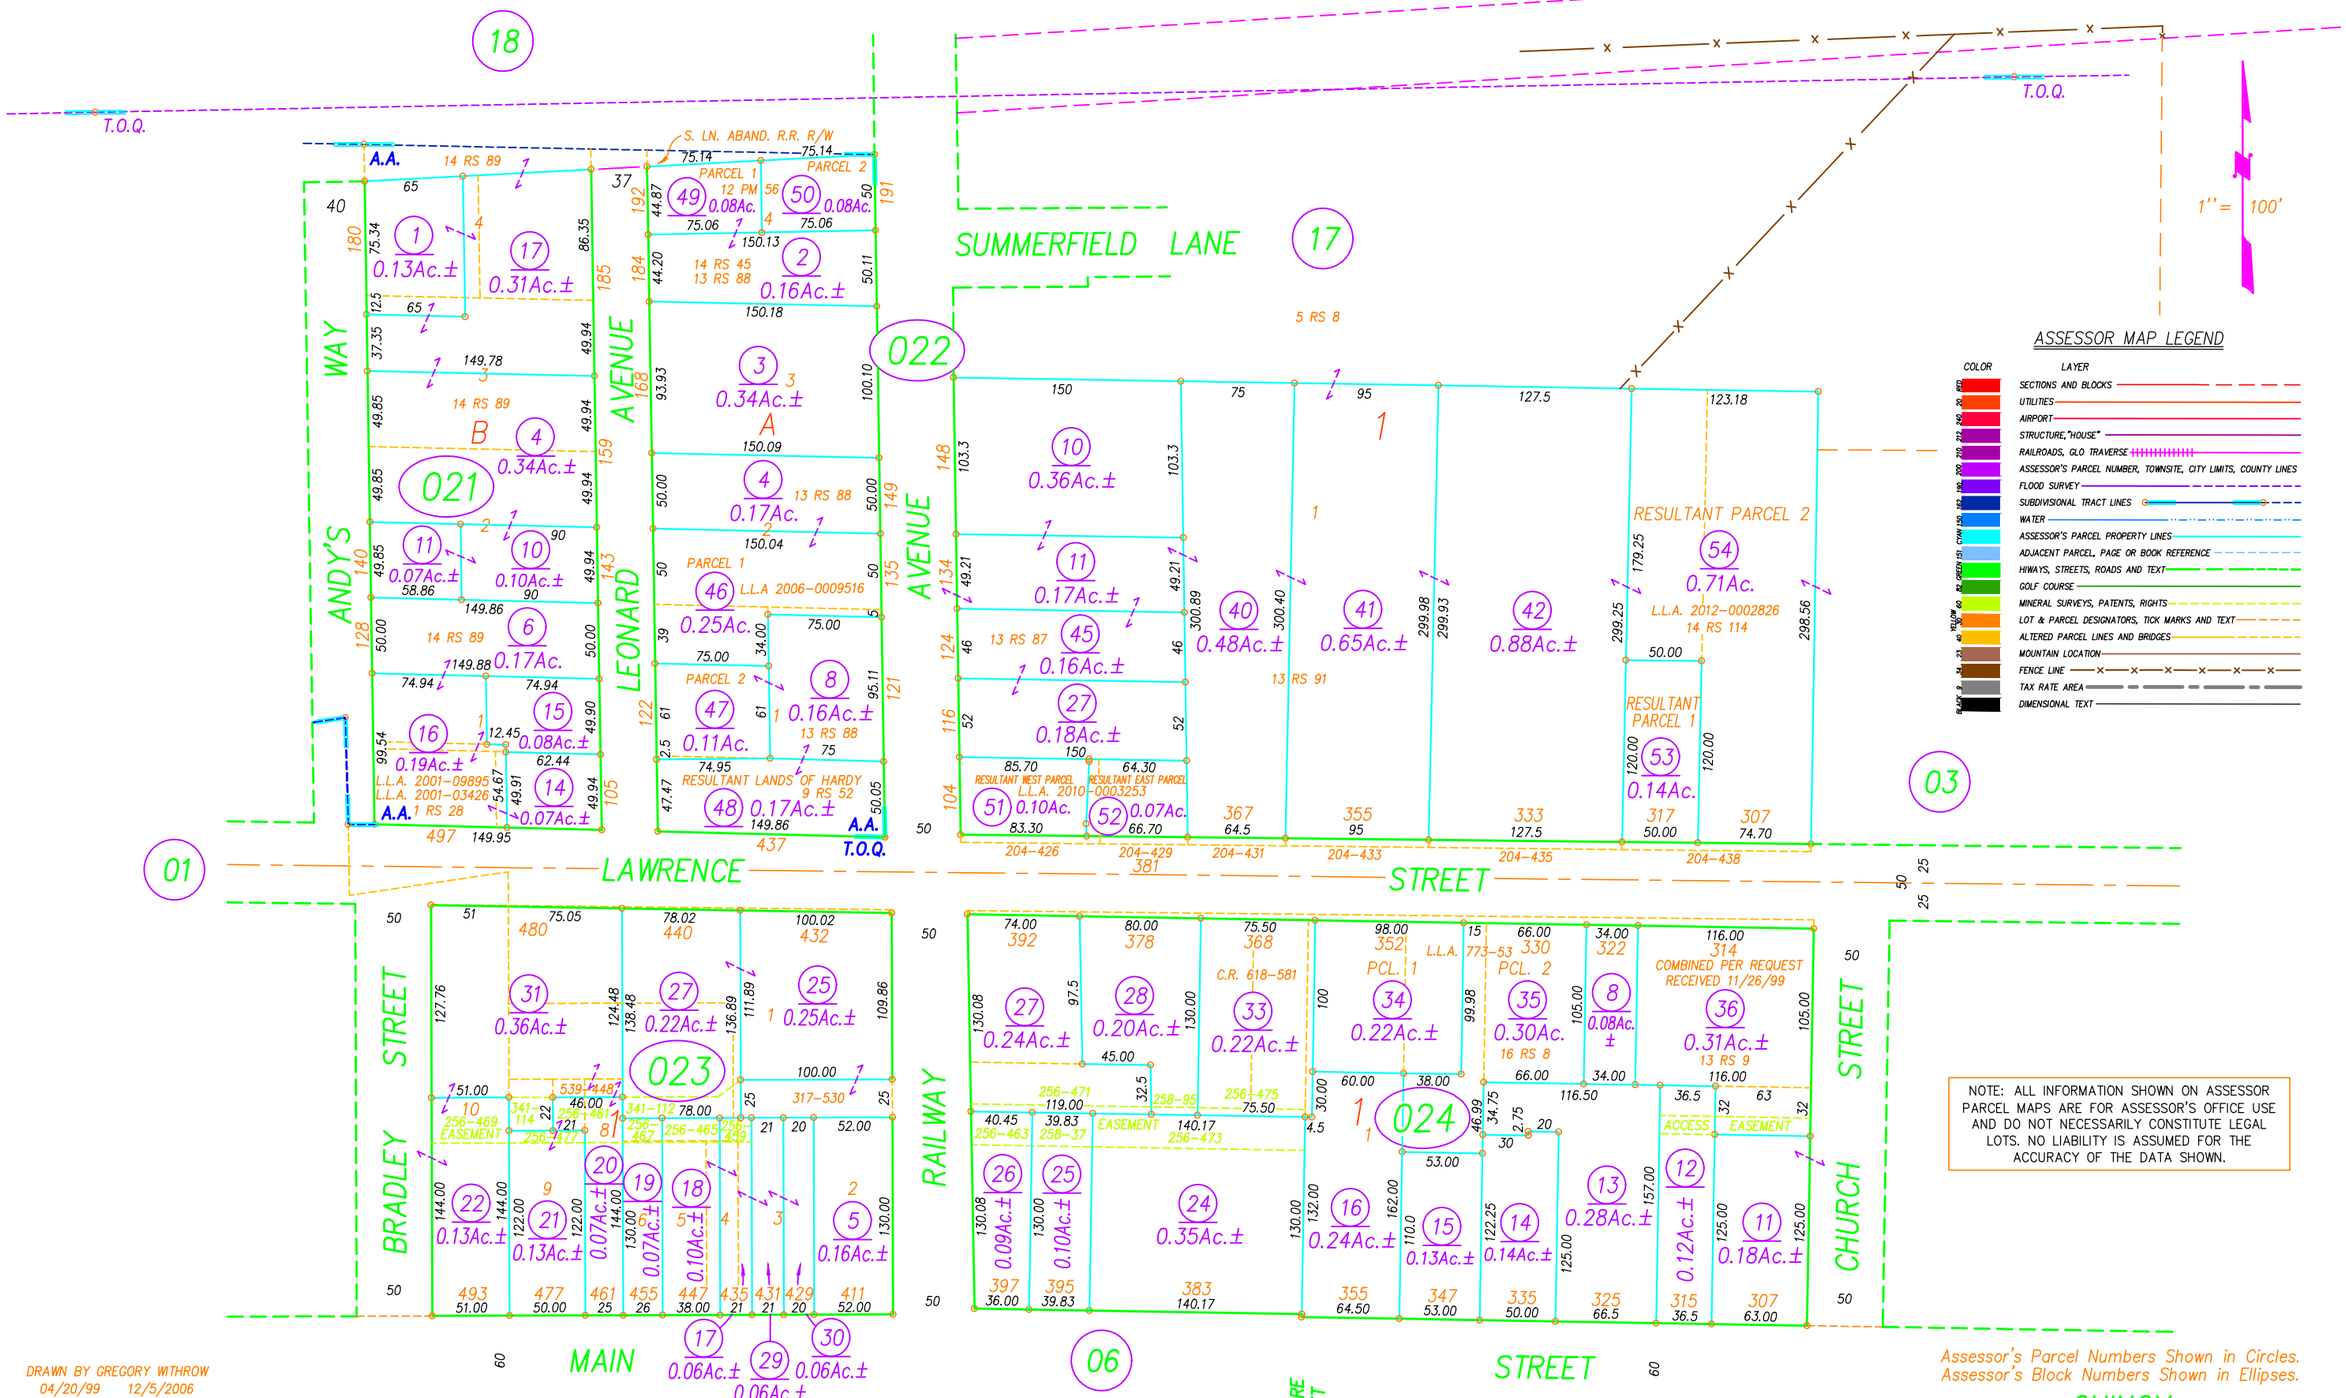

NOTE: ALL INFORMATION SHOWN ON ASSESSOR PARCEL MAPS ARE FOR ASSESSOR'S OFFICE USE AND DO NOT NECESSARILY CONSTITUTE LEGAL LOTS. NO LIABILITY IS ASSUMED FOR THE ACCURACY OF THE DATA SHOWN.

DRAWN BY GREGORY WITHROW
04/20/99 12/5/2006
12/9/99 4/12/2010
5/11/2001 6/4/2010
12/6//2001 5/3/2012
10/26/2006

REDRAWN BY CORY BROMBY
11/17/16

Assessor's Parcel Numbers Shown in Circles.
Assessor's Block Numbers Shown in Ellipses.

TOWNSITE OF QUINCY R.M. BK. A, PG. 36
AGASSIZ ADD. R.M. BK. A, PG. 43

QUINCY
Book 115, Page 02
Plumas County Assessor's Map
2016