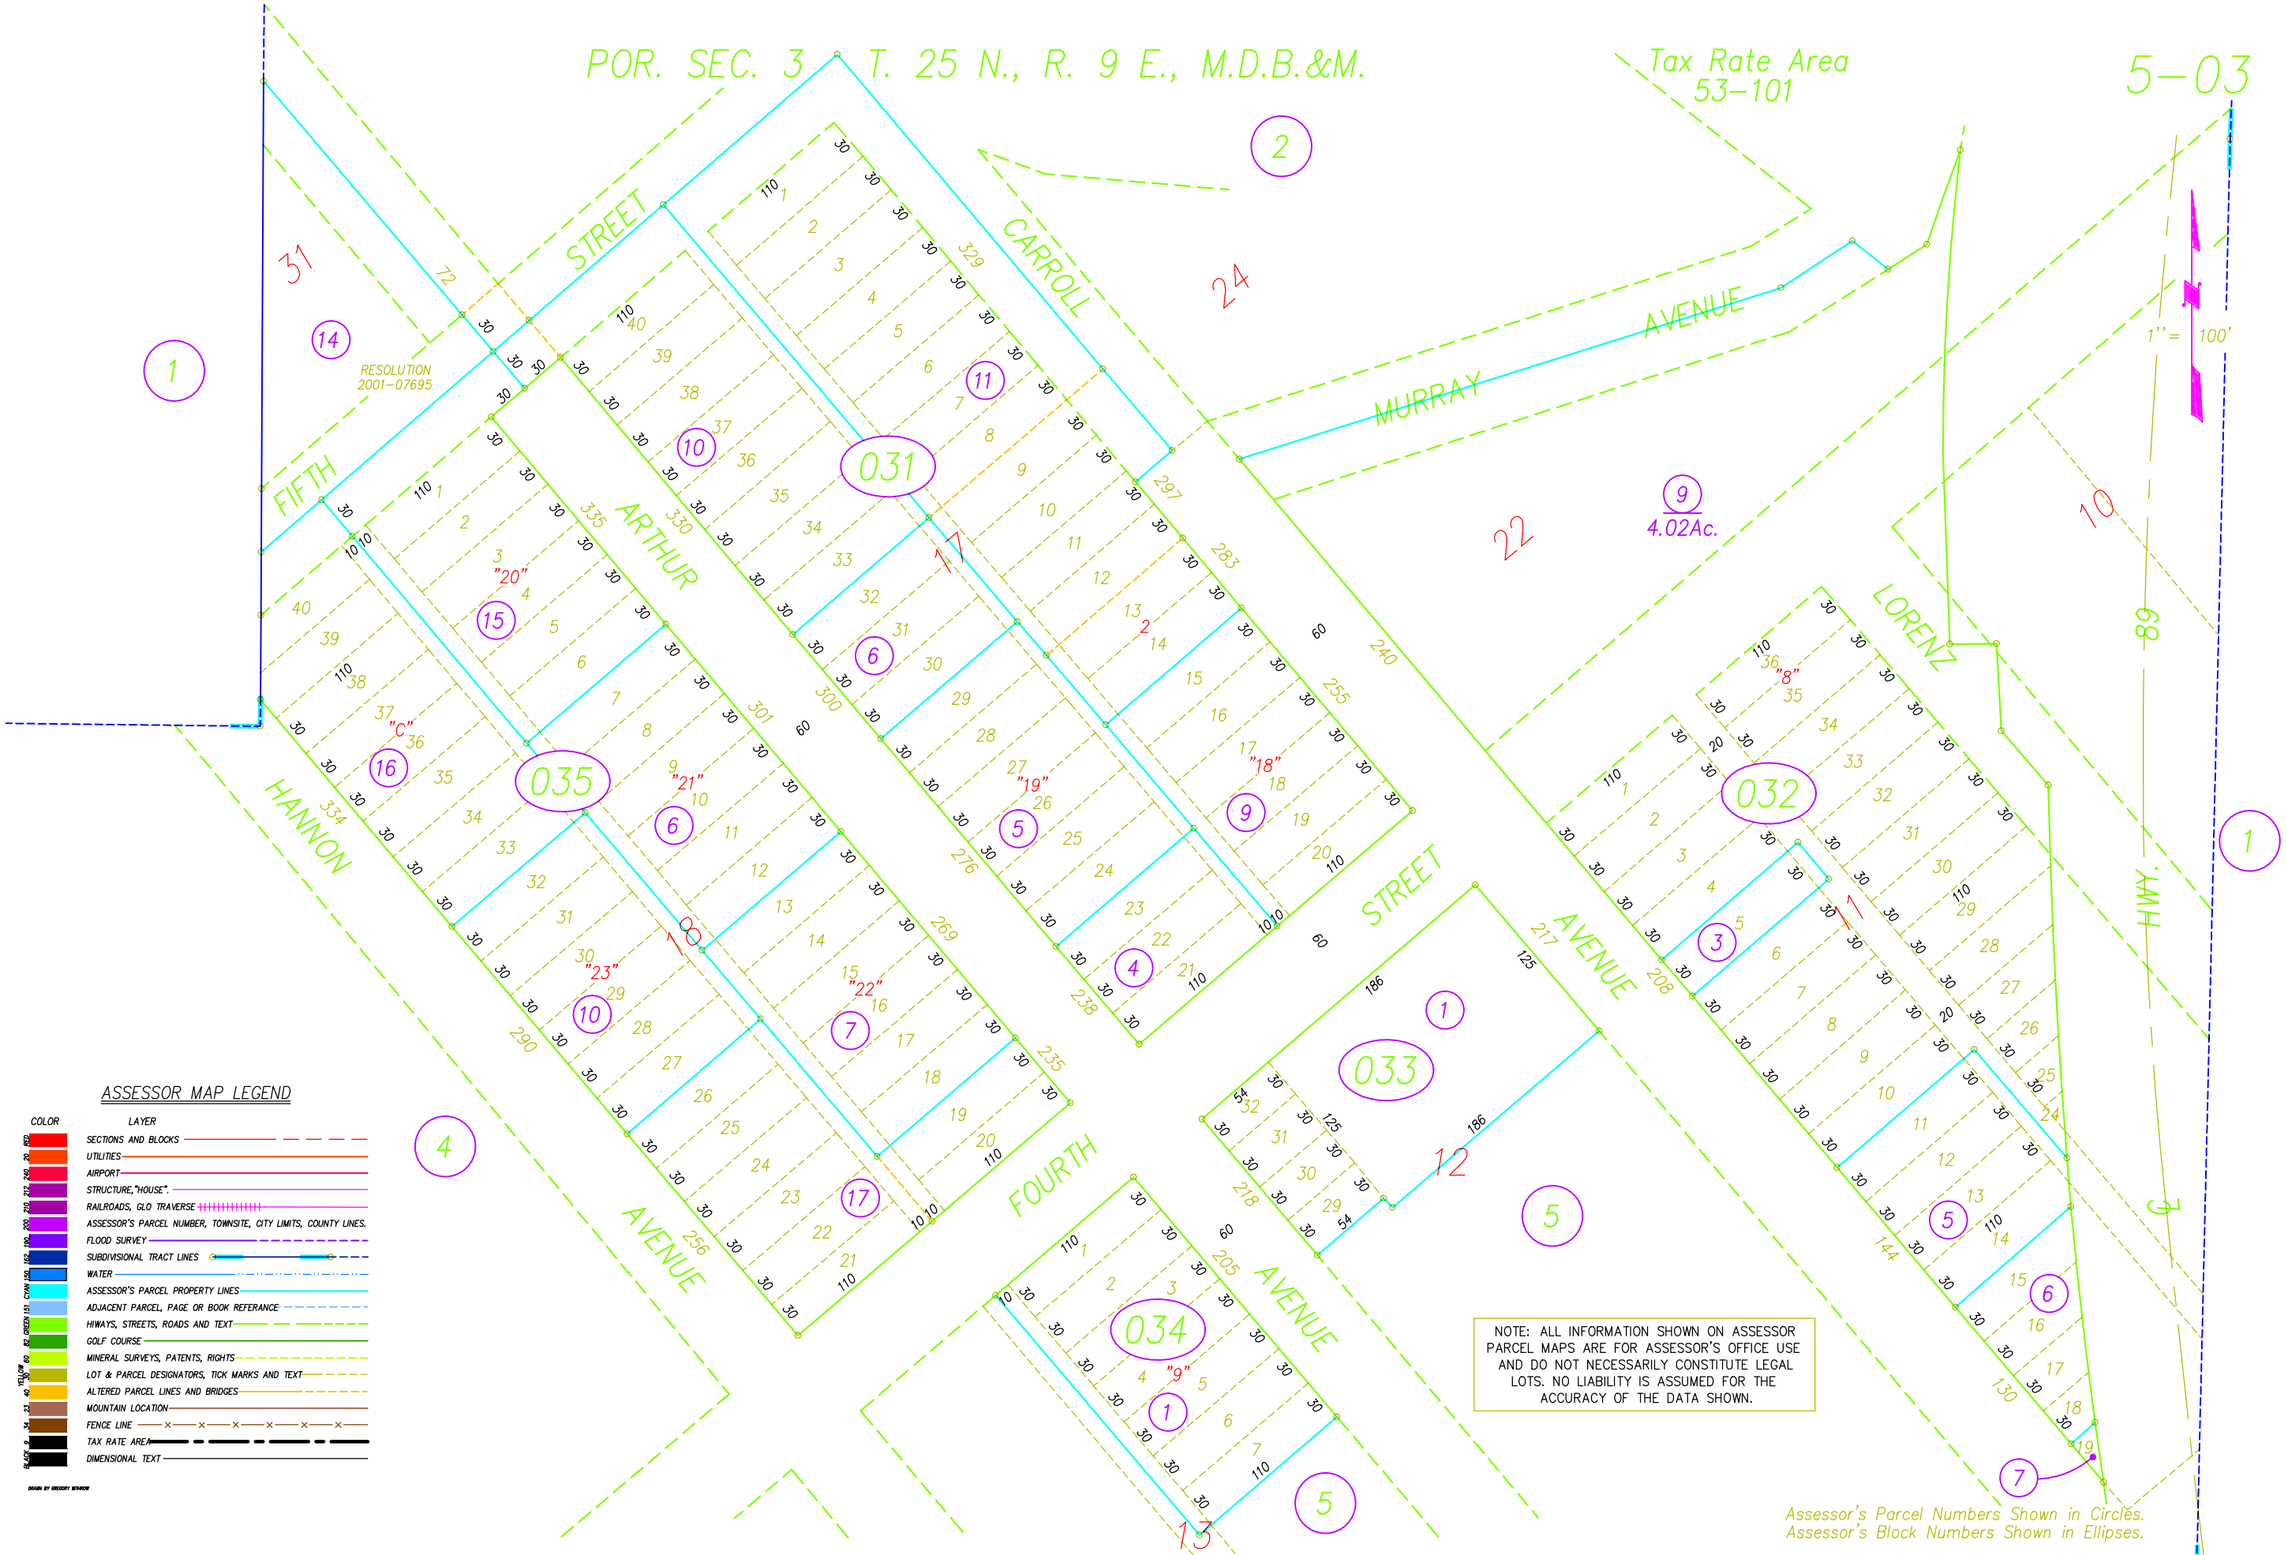

POR. SEC. 3 T. 25 N., R. 9 E., M.D.B.&M.
Tax Rate Area 53-101
5-03
1" = 100'
FIFTH STREET
CARROLL
MURRAY AVENUE
ARTHUR
HANNON AVENUE
FOURTH STREET
LORENZ AVENUE
HWY. 89
RESOLUTION 2001-07695
4.02Ac.
031
032
033
034
035
NOTE: ALL INFORMATION SHOWN ON ASSESSOR PARCEL MAPS ARE FOR ASSESSOR'S OFFICE USE AND DO NOT NECESSARILY CONSTITUTE LEGAL LOTS. NO LIABILITY IS ASSUMED FOR THE ACCURACY OF THE DATA SHOWN.
ASSESSOR MAP LEGEND
COLOR
LAYER
SECTIONS AND BLOCKS
UTILITIES
AIRPORT
STRUCTURE,"HOUSE".
RAILROADS, GLO TRAVERSE
ASSESSOR'S PARCEL NUMBER, TOWNSITE, CITY LIMITS, COUNTY LINES.
FLOOD SURVEY
SUBDIVISIONAL TRACT LINES
WATER
ASSESSOR'S PARCEL PROPERTY LINES
ADJACENT PARCEL, PAGE OR BOOK REFERANCE
HIWAYS, STREETS, ROADS AND TEXT
GOLF COURSE
MINERAL SURVEYS, PATENTS, RIGHTS
LOT & PARCEL DESIGNATORS, TICK MARKS AND TEXT
ALTERED PARCEL LINES AND BRIDGES
MOUNTAIN LOCATION
FENCE LINE
TAX RATE AREA
DIMENSIONAL TEXT
DRAWN BY GREGORY WITHROW
Assessor's Parcel Numbers Shown in Circles.
Assessor's Block Numbers Shown in Ellipses.
Book 5, Page 03
Plumas County Assessor's Map
2001
©2001 CHARLES W. LEONHARDT
TOWNSITE INDIAN FALLS, R.M. BK. A, PG. 19.
DRAWN BY GREGORY WITHROW
9/17/2001
6/21/2004