POR. SEC. 3, T. 25 N., R. 9 E., M.D.B.&M.

Tax Rate Area
53-101

5-04

1" = 100'

ASSESSOR MAP LEGEND

COLOR	LAYER
RED	SECTIONS AND BLOCKS
20	UTILITIES
240	AIRPORT
212	STRUCTURE,"HOUSE".
210	RAILROADS, GLO TRAVERSE
200	ASSESSOR'S PARCEL NUMBER, TOWNSITE, CITY LIMITS, COUNTY LINES.
190	FLOOD SURVEY
180	SUBDIVISIONAL TRACT LINES
150	WATER
CYAN	ASSESSOR'S PARCEL PROPERTY LINES
151	ADJACENT PARCEL, PAGE OR BOOK REFERANCE
GREEN	HIWAYS, STREETS, ROADS AND TEXT
82	GOLF COURSE
60	MINERAL SURVEYS, PATENTS, RIGHTS
YELLOW	LOT & PARCEL DESIGNATORS, TICK MARKS AND TEXT
40	ALTERED PARCEL LINES AND BRIDGES
23	MOUNTAIN LOCATION
34	FENCE LINE
9	TAX RATE AREA
BLACK	DIMENSIONAL TEXT

DRAWN BY GREGORY WITHROW

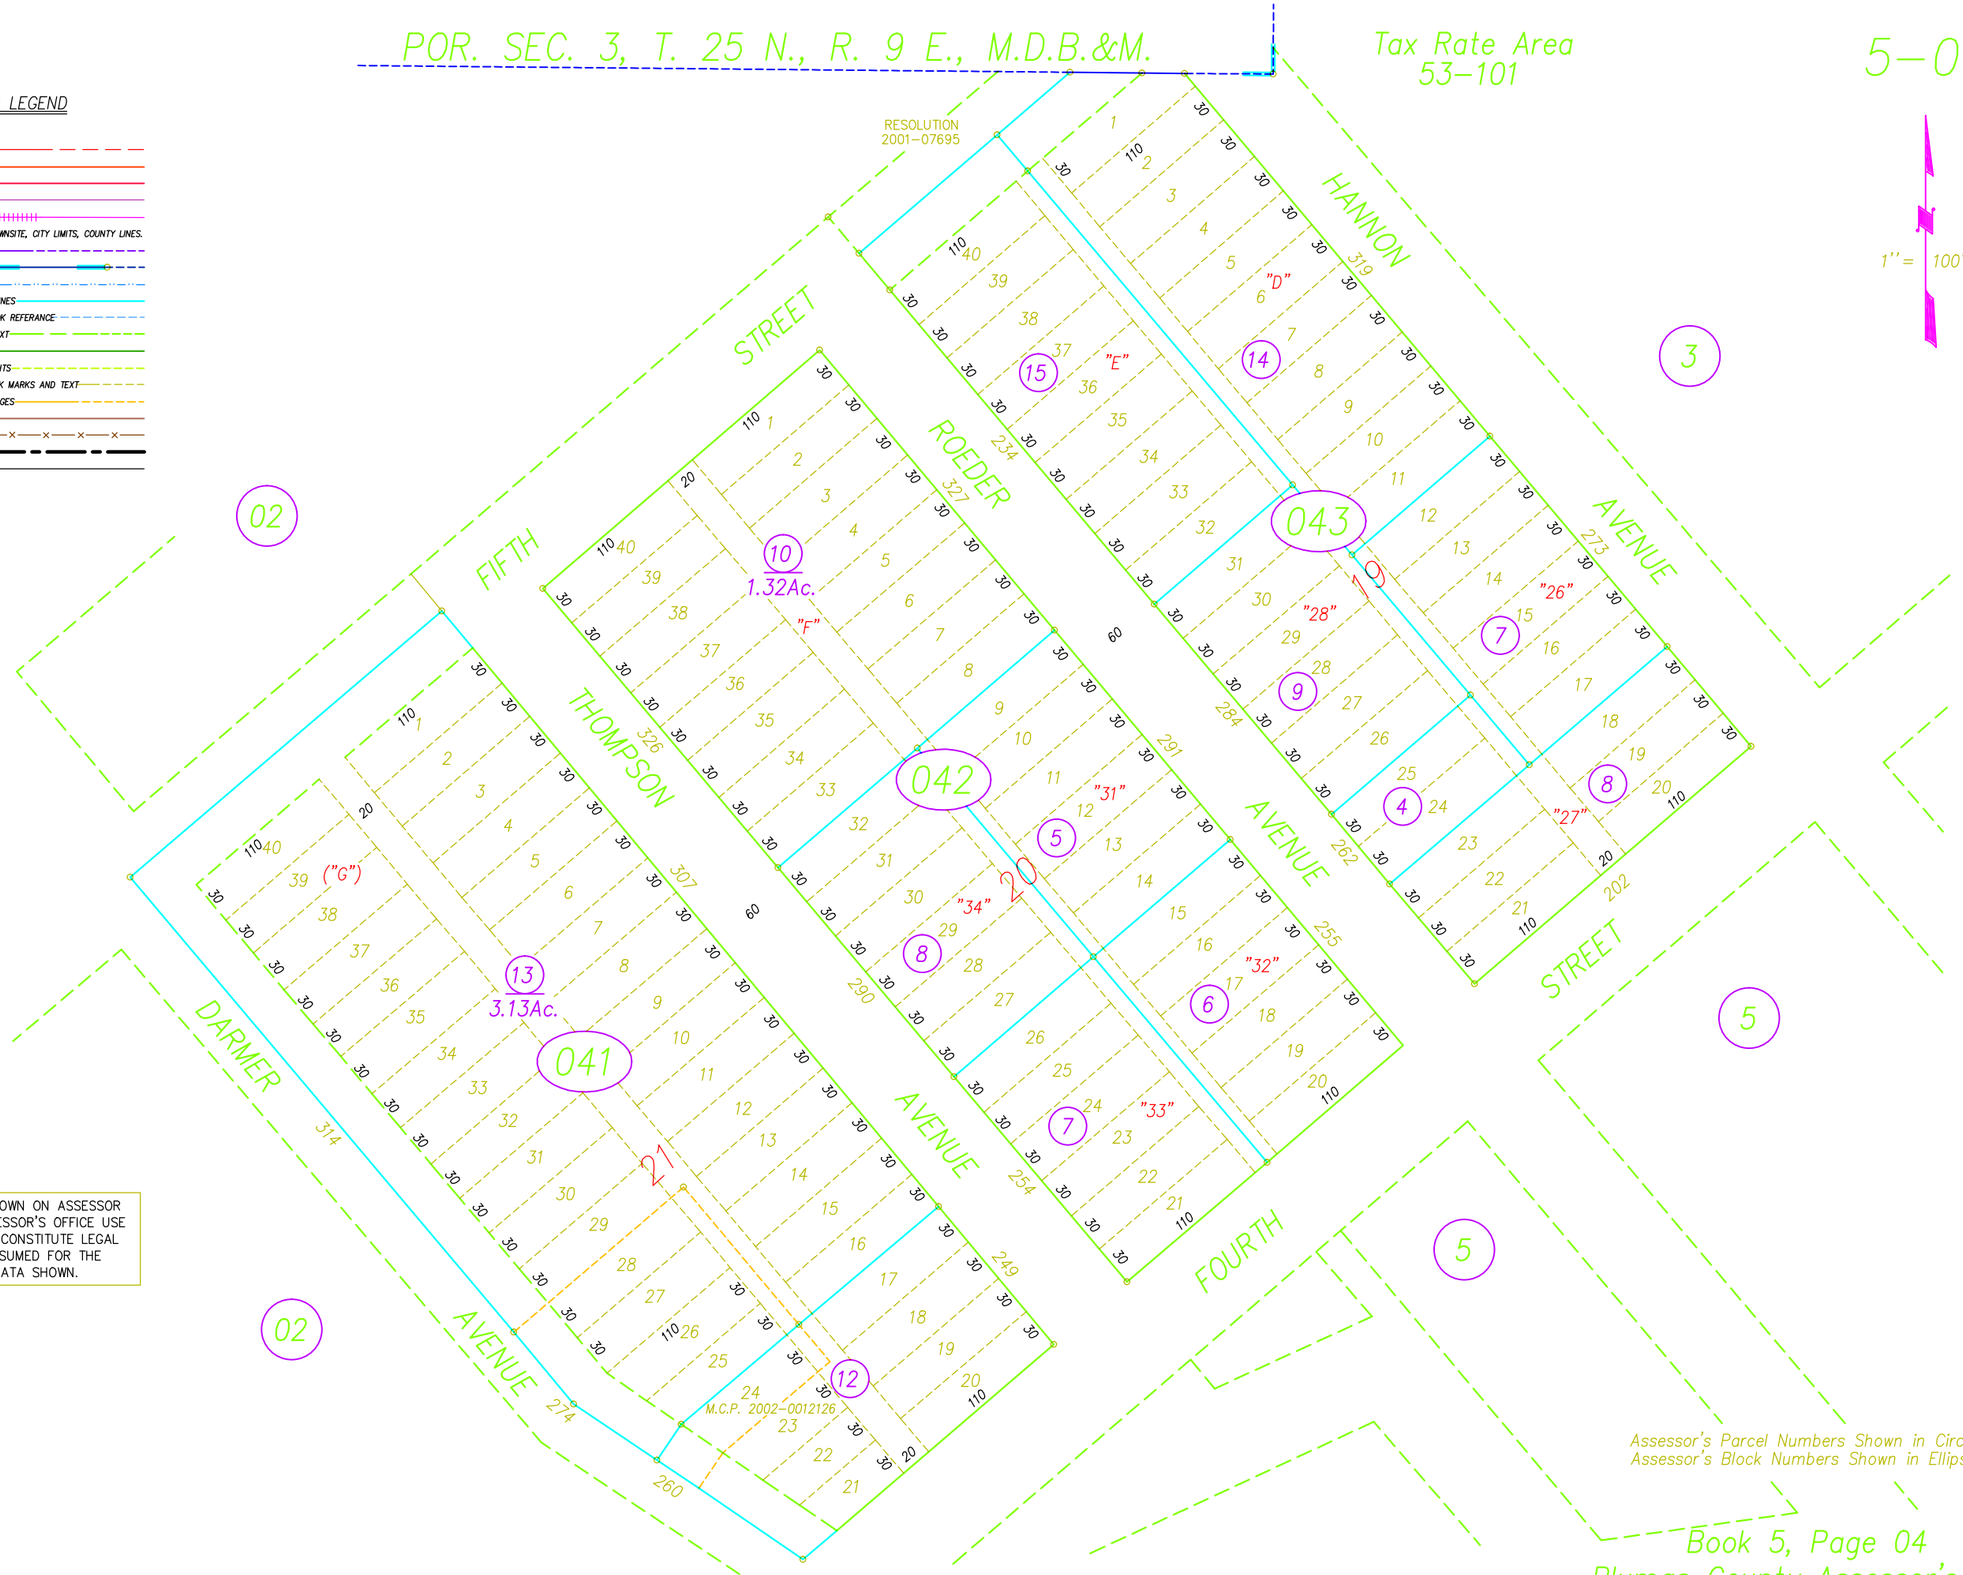

NOTE: ALL INFORMATION SHOWN ON ASSESSOR PARCEL MAPS ARE FOR ASSESSOR'S OFFICE USE AND DO NOT NECESSARILY CONSTITUTE LEGAL LOTS. NO LIABILITY IS ASSUMED FOR THE ACCURACY OF THE DATA SHOWN.

Assessor's Parcel Numbers Shown in Circles.
Assessor's Block Numbers Shown in Ellipses.

DRAWN BY GREGORY WITHROW
9/17/2001
12/6/2002
6/16/2004

TOWNSITE OF INDIAN FALLS, R.M. BK. A, PG. 19.

Book 5, Page 04
Plumas County Assessor's Map

2001