PORTION TOWNSITE OF INDIAN FALLS
POR. SEC. 3 T. 25 N., R. 9 E., M.D.B.&M.

Tax Rate Area
53-101

5-05

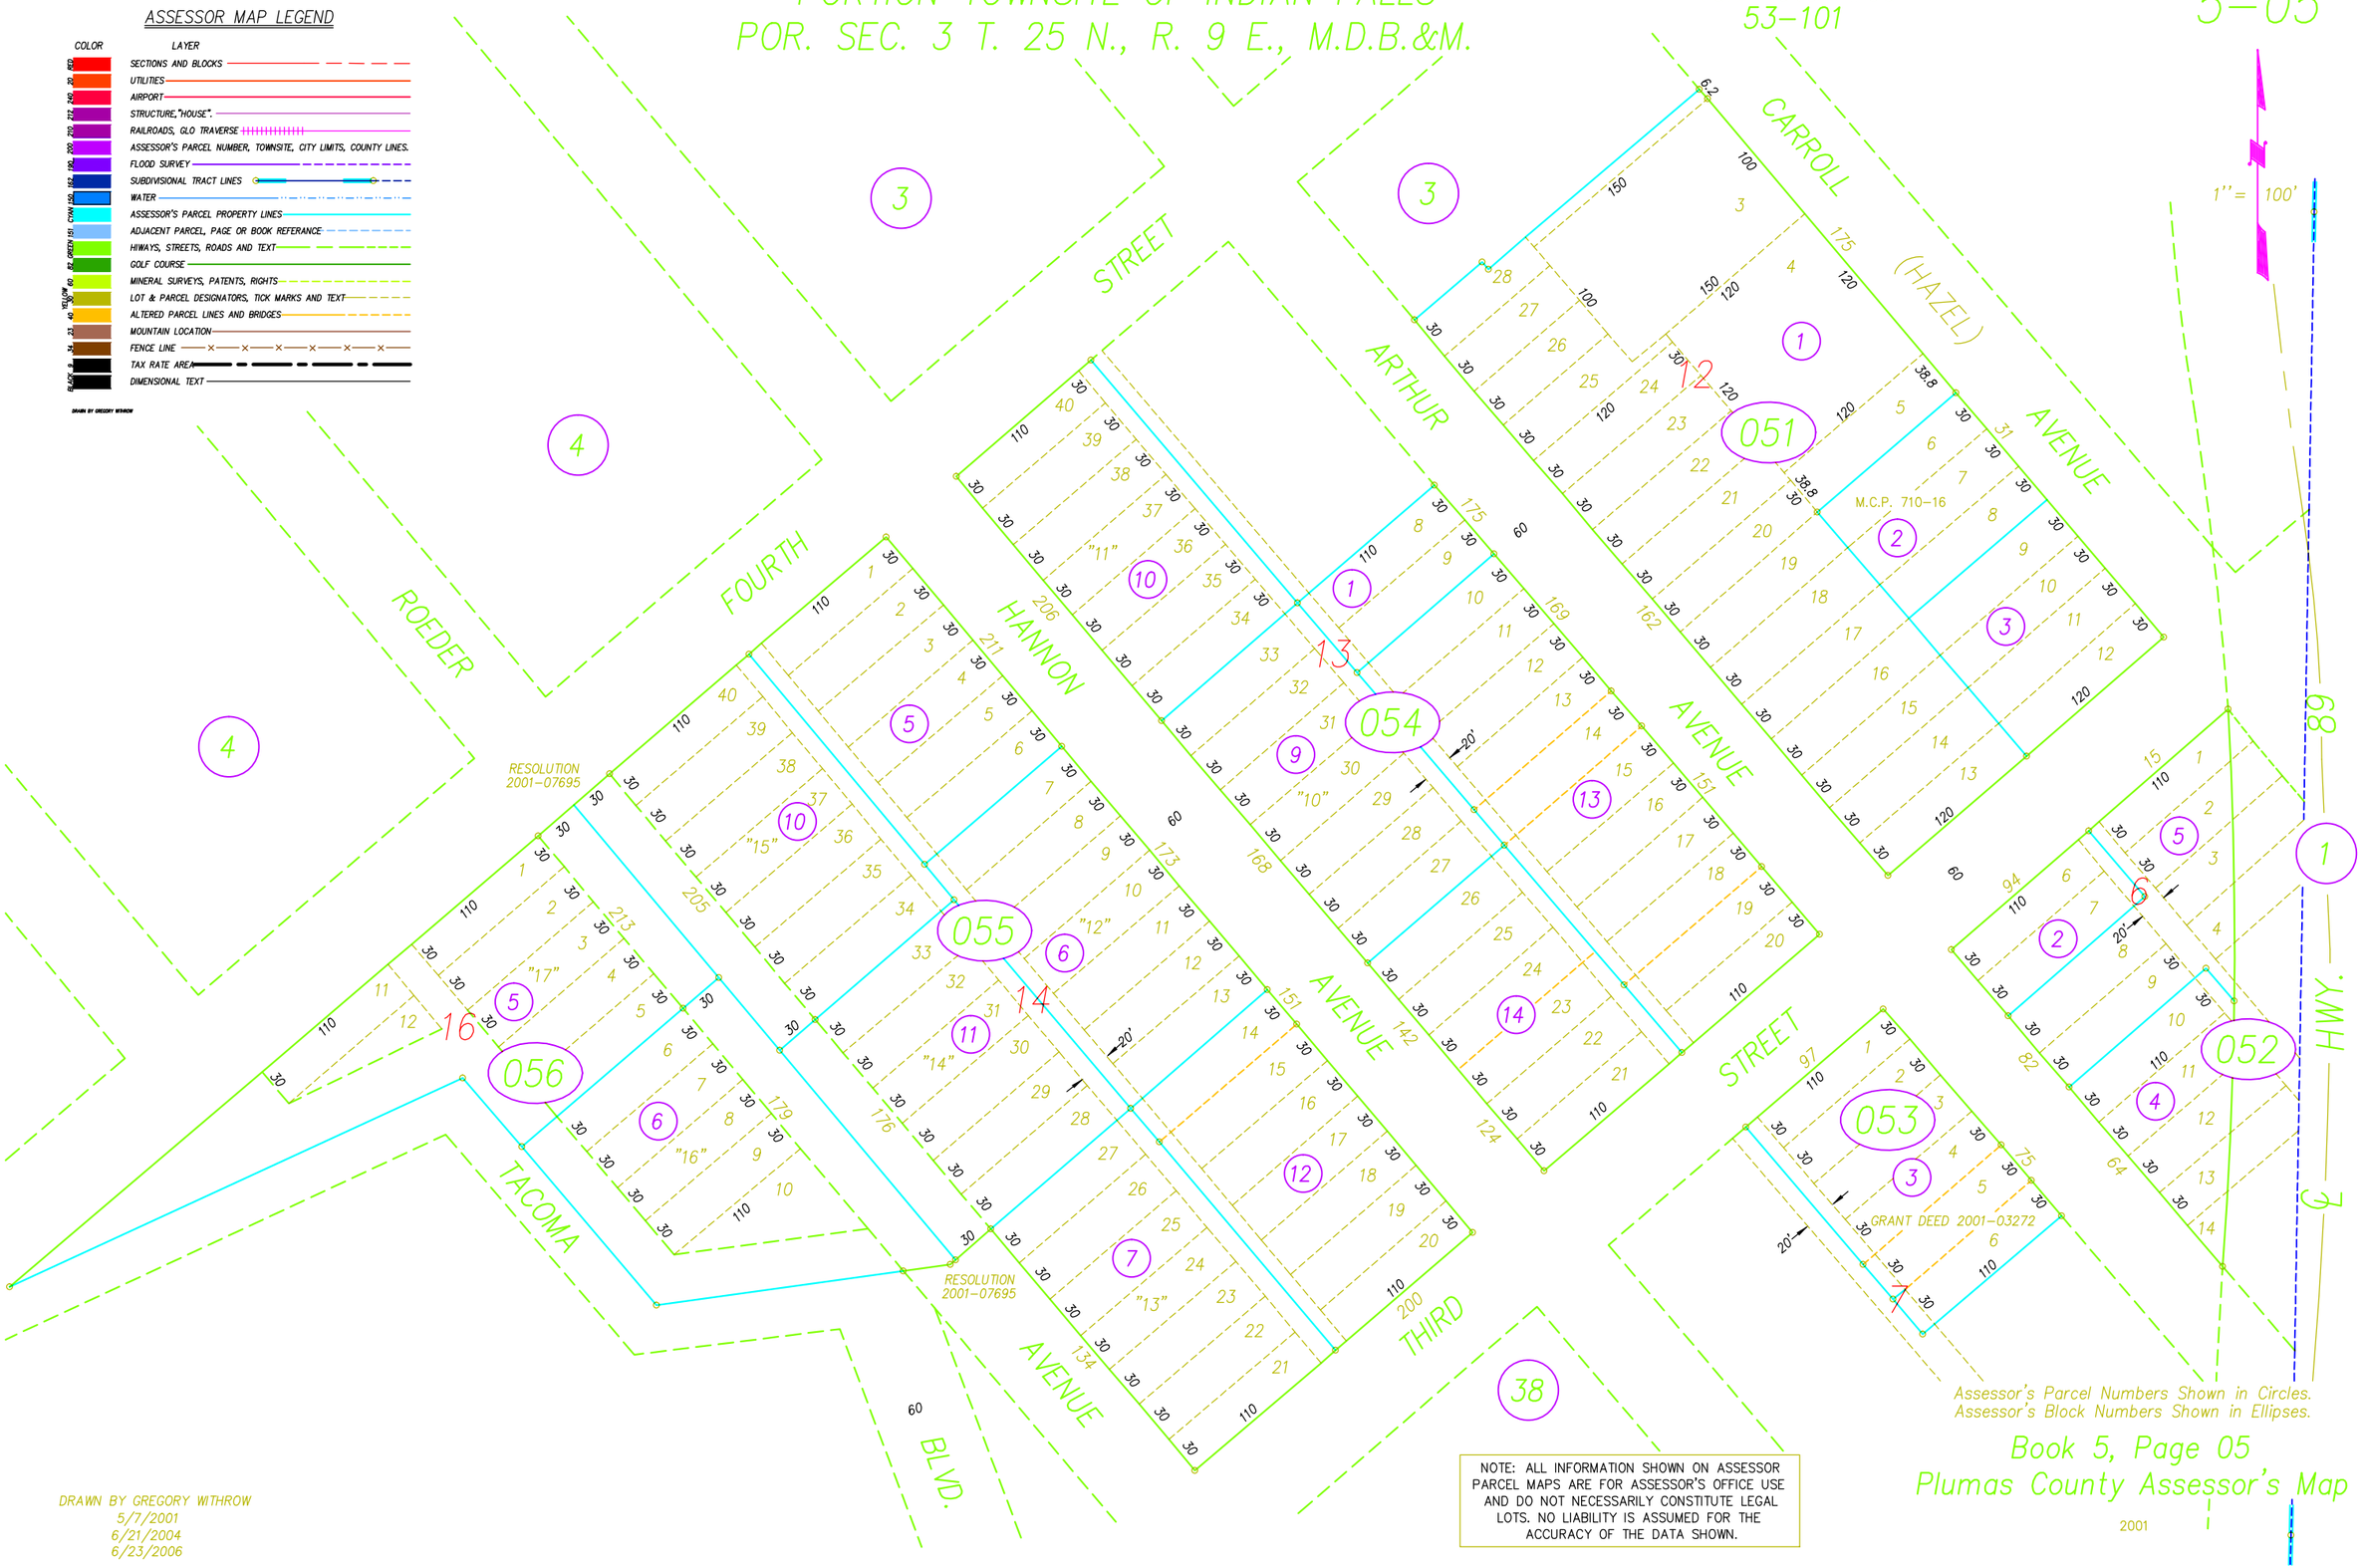

Assessor's Parcel Numbers Shown in Circles.
Assessor's Block Numbers Shown in Ellipses.

NOTE: ALL INFORMATION SHOWN ON ASSESSOR PARCEL MAPS ARE FOR ASSESSOR'S OFFICE USE AND DO NOT NECESSARILY CONSTITUTE LEGAL LOTS. NO LIABILITY IS ASSUMED FOR THE ACCURACY OF THE DATA SHOWN.

DRAWN BY GREGORY WITHROW
5/7/2001
6/21/2004
6/23/2006

Book 5, Page 05
Plumas County Assessor's Map
2001