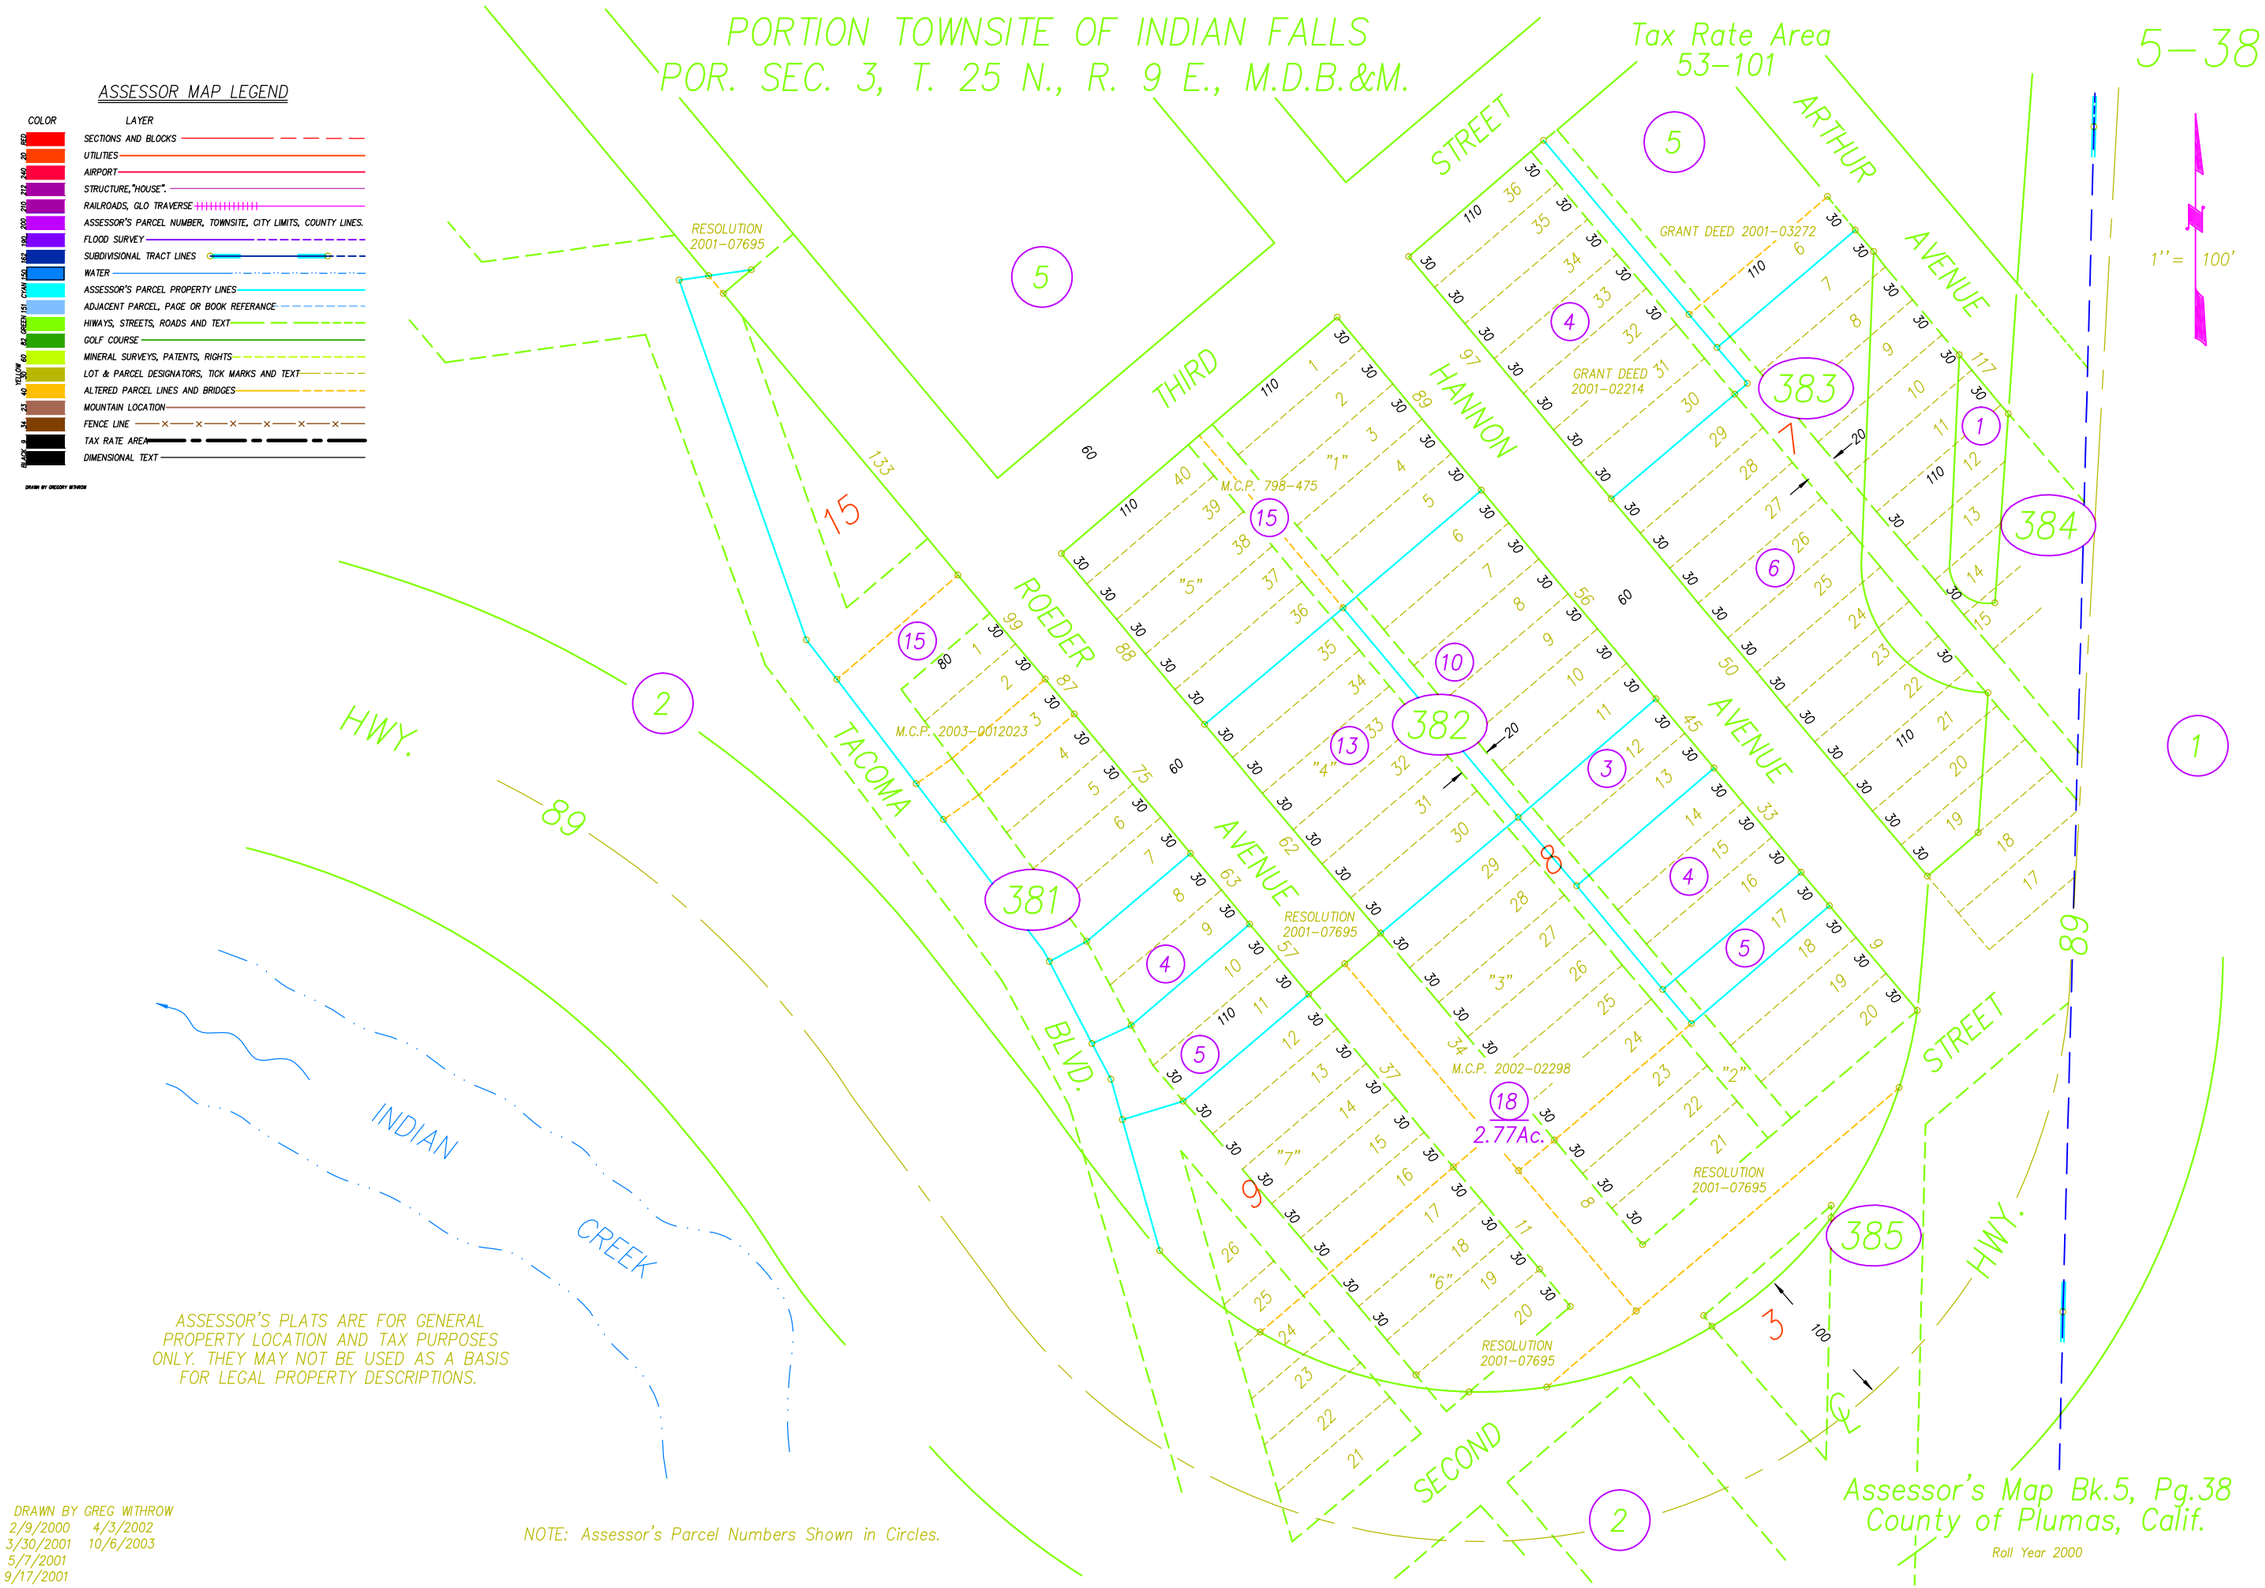
PORTION TOWNSITE OF INDIAN FALLS
POR. SEC. 3, T. 25 N., R. 9 E., M.D.B.&M.
Tax Rate Area
53-101
5-38
1" = 100'
ASSESSOR MAP LEGEND
COLOR
LAYER
SECTIONS AND BLOCKS
UTILITIES
AIRPORT
STRUCTURE,"HOUSE".
RAILROADS, GLO TRAVERSE
ASSESSOR'S PARCEL NUMBER, TOWNSITE, CITY LIMITS, COUNTY LINES.
FLOOD SURVEY
SUBDIVISIONAL TRACT LINES
WATER
ASSESSOR'S PARCEL PROPERTY LINES
ADJACENT PARCEL, PAGE OR BOOK REFERANCE
HIWAYS, STREETS, ROADS AND TEXT
GOLF COURSE
MINERAL SURVEYS, PATENTS, RIGHTS
LOT & PARCEL DESIGNATORS, TICK MARKS AND TEXT
ALTERED PARCEL LINES AND BRIDGES
MOUNTAIN LOCATION
FENCE LINE
TAX RATE AREA
DIMENSIONAL TEXT
DRAWN BY GREGORY WITHROW
THIRD
STREET
HANNON
AVENUE
ARTHUR
AVENUE
ROEDER
AVENUE
TACOMA
BLVD.
HWY.
89
INDIAN
CREEK
SECOND
STREET
HWY.
89
RESOLUTION 2001-07695
GRANT DEED 2001-03272
GRANT DEED 2001-02214
M.C.P. 798-475
M.C.P. 2003-0012023
M.C.P. 2002-02298
2.77Ac.
381
382
383
384
385
ASSESSOR'S PLATS ARE FOR GENERAL PROPERTY LOCATION AND TAX PURPOSES ONLY. THEY MAY NOT BE USED AS A BASIS FOR LEGAL PROPERTY DESCRIPTIONS.
DRAWN BY GREG WITHROW
2/9/2000 4/3/2002
3/30/2001 10/6/2003
5/7/2001
9/17/2001
NOTE: Assessor's Parcel Numbers Shown in Circles.
Assessor's Map Bk.5, Pg.38
County of Plumas, Calif.
Roll Year 2000