POR. SEC. 10, T. 24 N., R. 9 E., M.D.B.&M.

Tax Rate Area
53-048

5-47

NOTE: ALL INFORMATION SHOWN ON ASSESSOR PARCEL MAPS ARE FOR ASSESSOR'S OFFICE USE AND DO NOT NECESSARILY CONSTITUTE LEGAL LOTS. NO LIABILITY IS ASSUMED FOR THE ACCURACY OF THE DATA SHOWN.

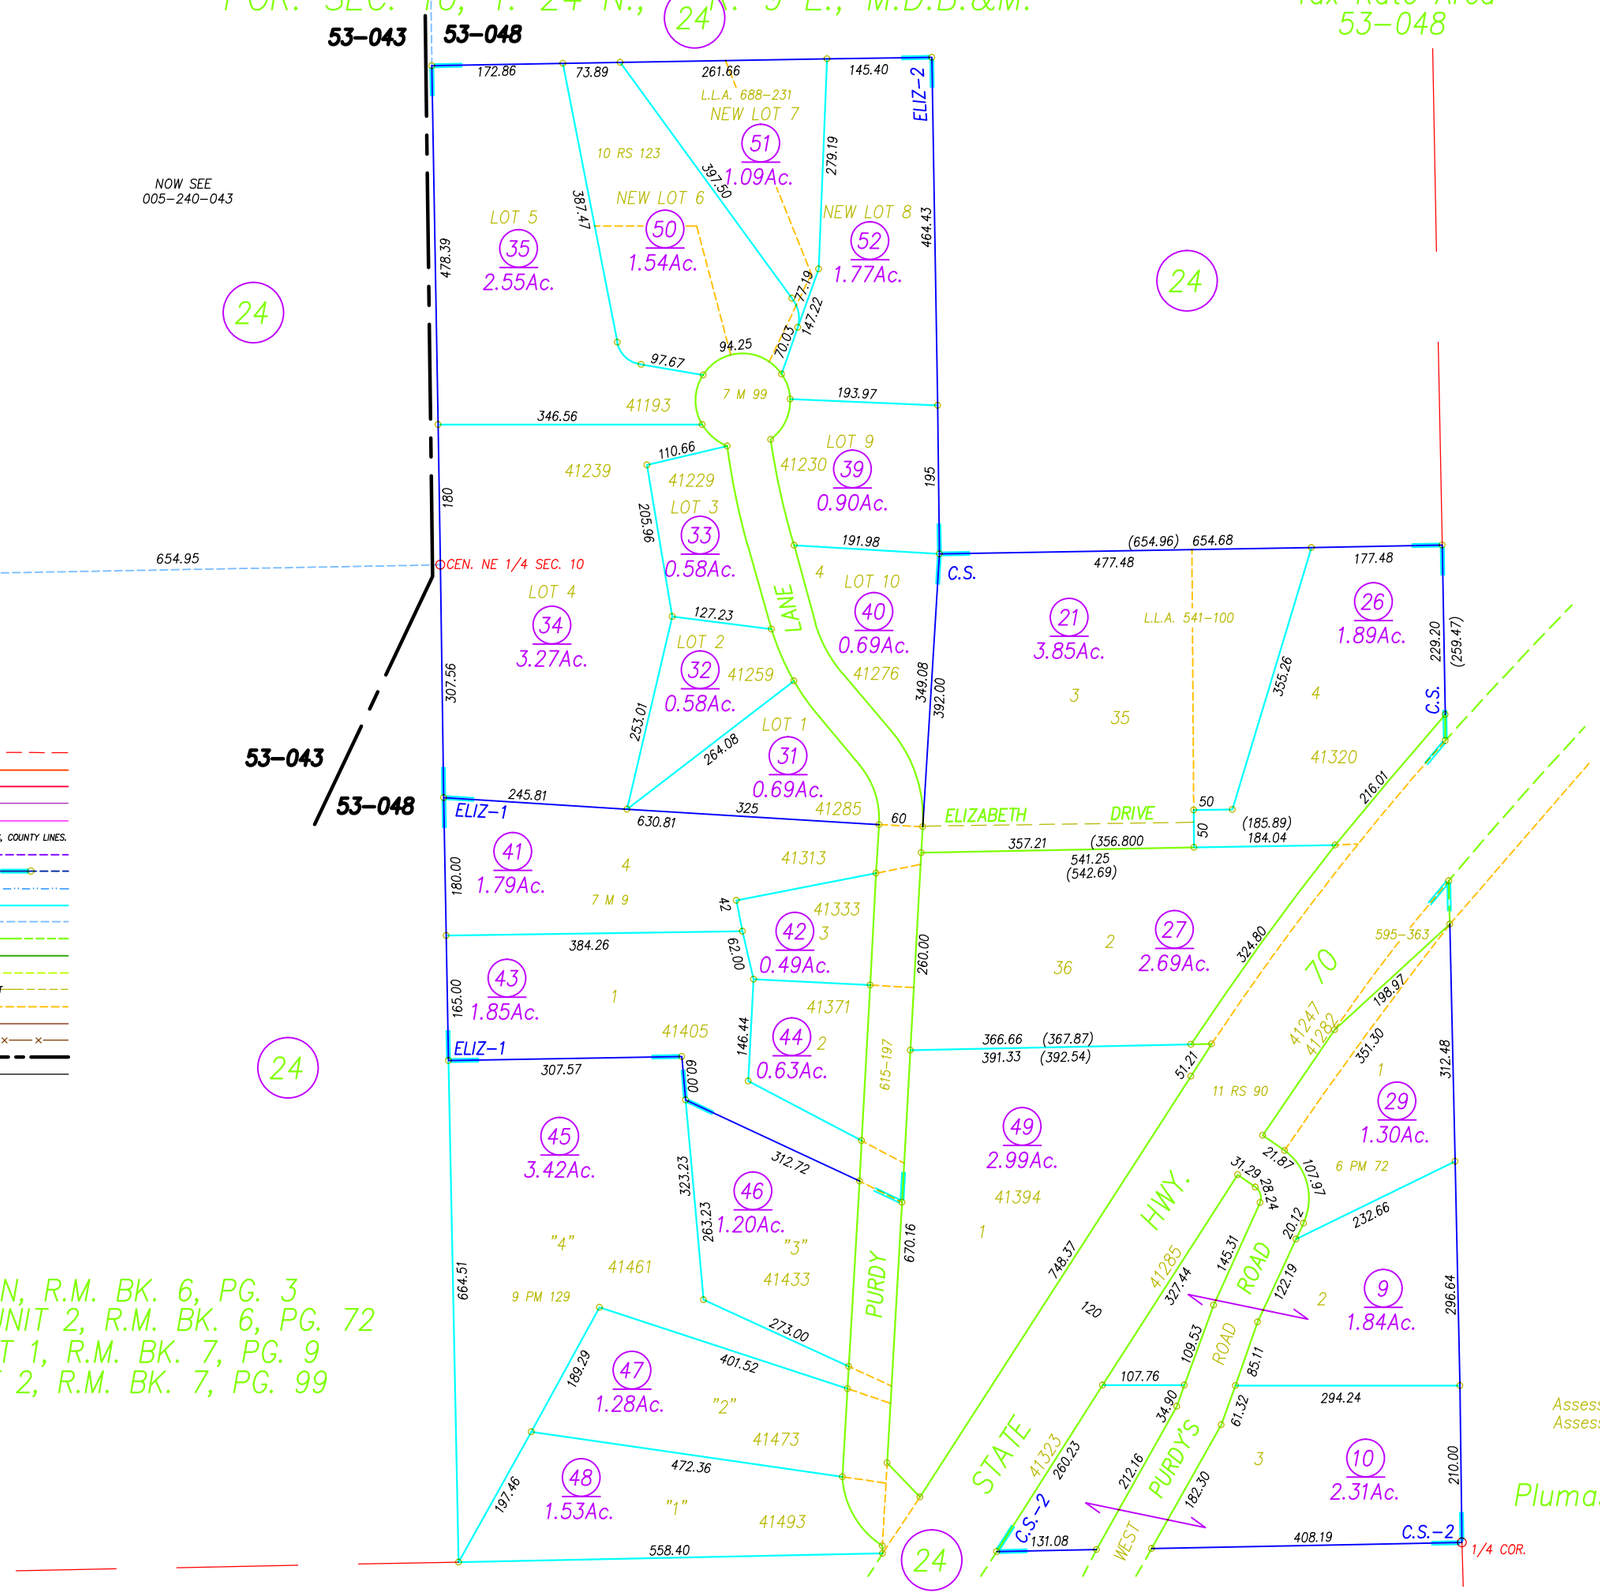

ASSESSOR MAP LEGEND

COLOR	LAYER
RED	SECTIONS AND BLOCKS
20	UTILITIES
240	AIRPORT
212	STRUCTURE,"HOUSE".
210	RAILROADS, GLO TRAVERSE
200	ASSESSOR'S PARCEL NUMBER, TOWNSITE, CITY LIMITS, COUNTY LINES.
192	FLOOD SURVEY
182	SUBDIVISIONAL TRACT LINES
150	WATER
CYAN	ASSESSOR'S PARCEL PROPERTY LINES
151	ADJACENT PARCEL, PAGE OR BOOK REFERANCE
82	HIWAYS, STREETS, ROADS AND TEXT
GREEN	GOLF COURSE
60	MINERAL SURVEYS, PATENTS, RIGHTS
YELLOW	LOT & PARCEL DESIGNATORS, TICK MARKS AND TEXT
40	ALTERED PARCEL LINES AND BRIDGES
31	MOUNTAIN LOCATION
34	FENCE LINE
9	TAX RATE AREA
BLACK	DIMENSIONAL TEXT

DRAWN BY GREGORY WITHROW

1" = 200'

CLARKE SUBDIVISION, R.M. BK. 6, PG. 3
CLARKE SUBDIVISION UNIT 2, R.M. BK. 6, PG. 72
ELIZABETHTOWN UNIT 1, R.M. BK. 7, PG. 9
ELIZABETHTOWN UNIT 2, R.M. BK. 7, PG. 99

DRAWN BY GREGORY WITHROW
10/24/2002

Assessor's Parcel Numbers Shown in Circles.
Assessor's Block Numbers Shown in Ellipses.

Book 5, Page 47
Plumas County Assessor's Map

2002

© 2001 CHARLES W. LEONHARDT