POR. SEC. 24, T. 22 N., R. 11 E., M.D.B.&M.

Tax Rate Area
53-054

6-01

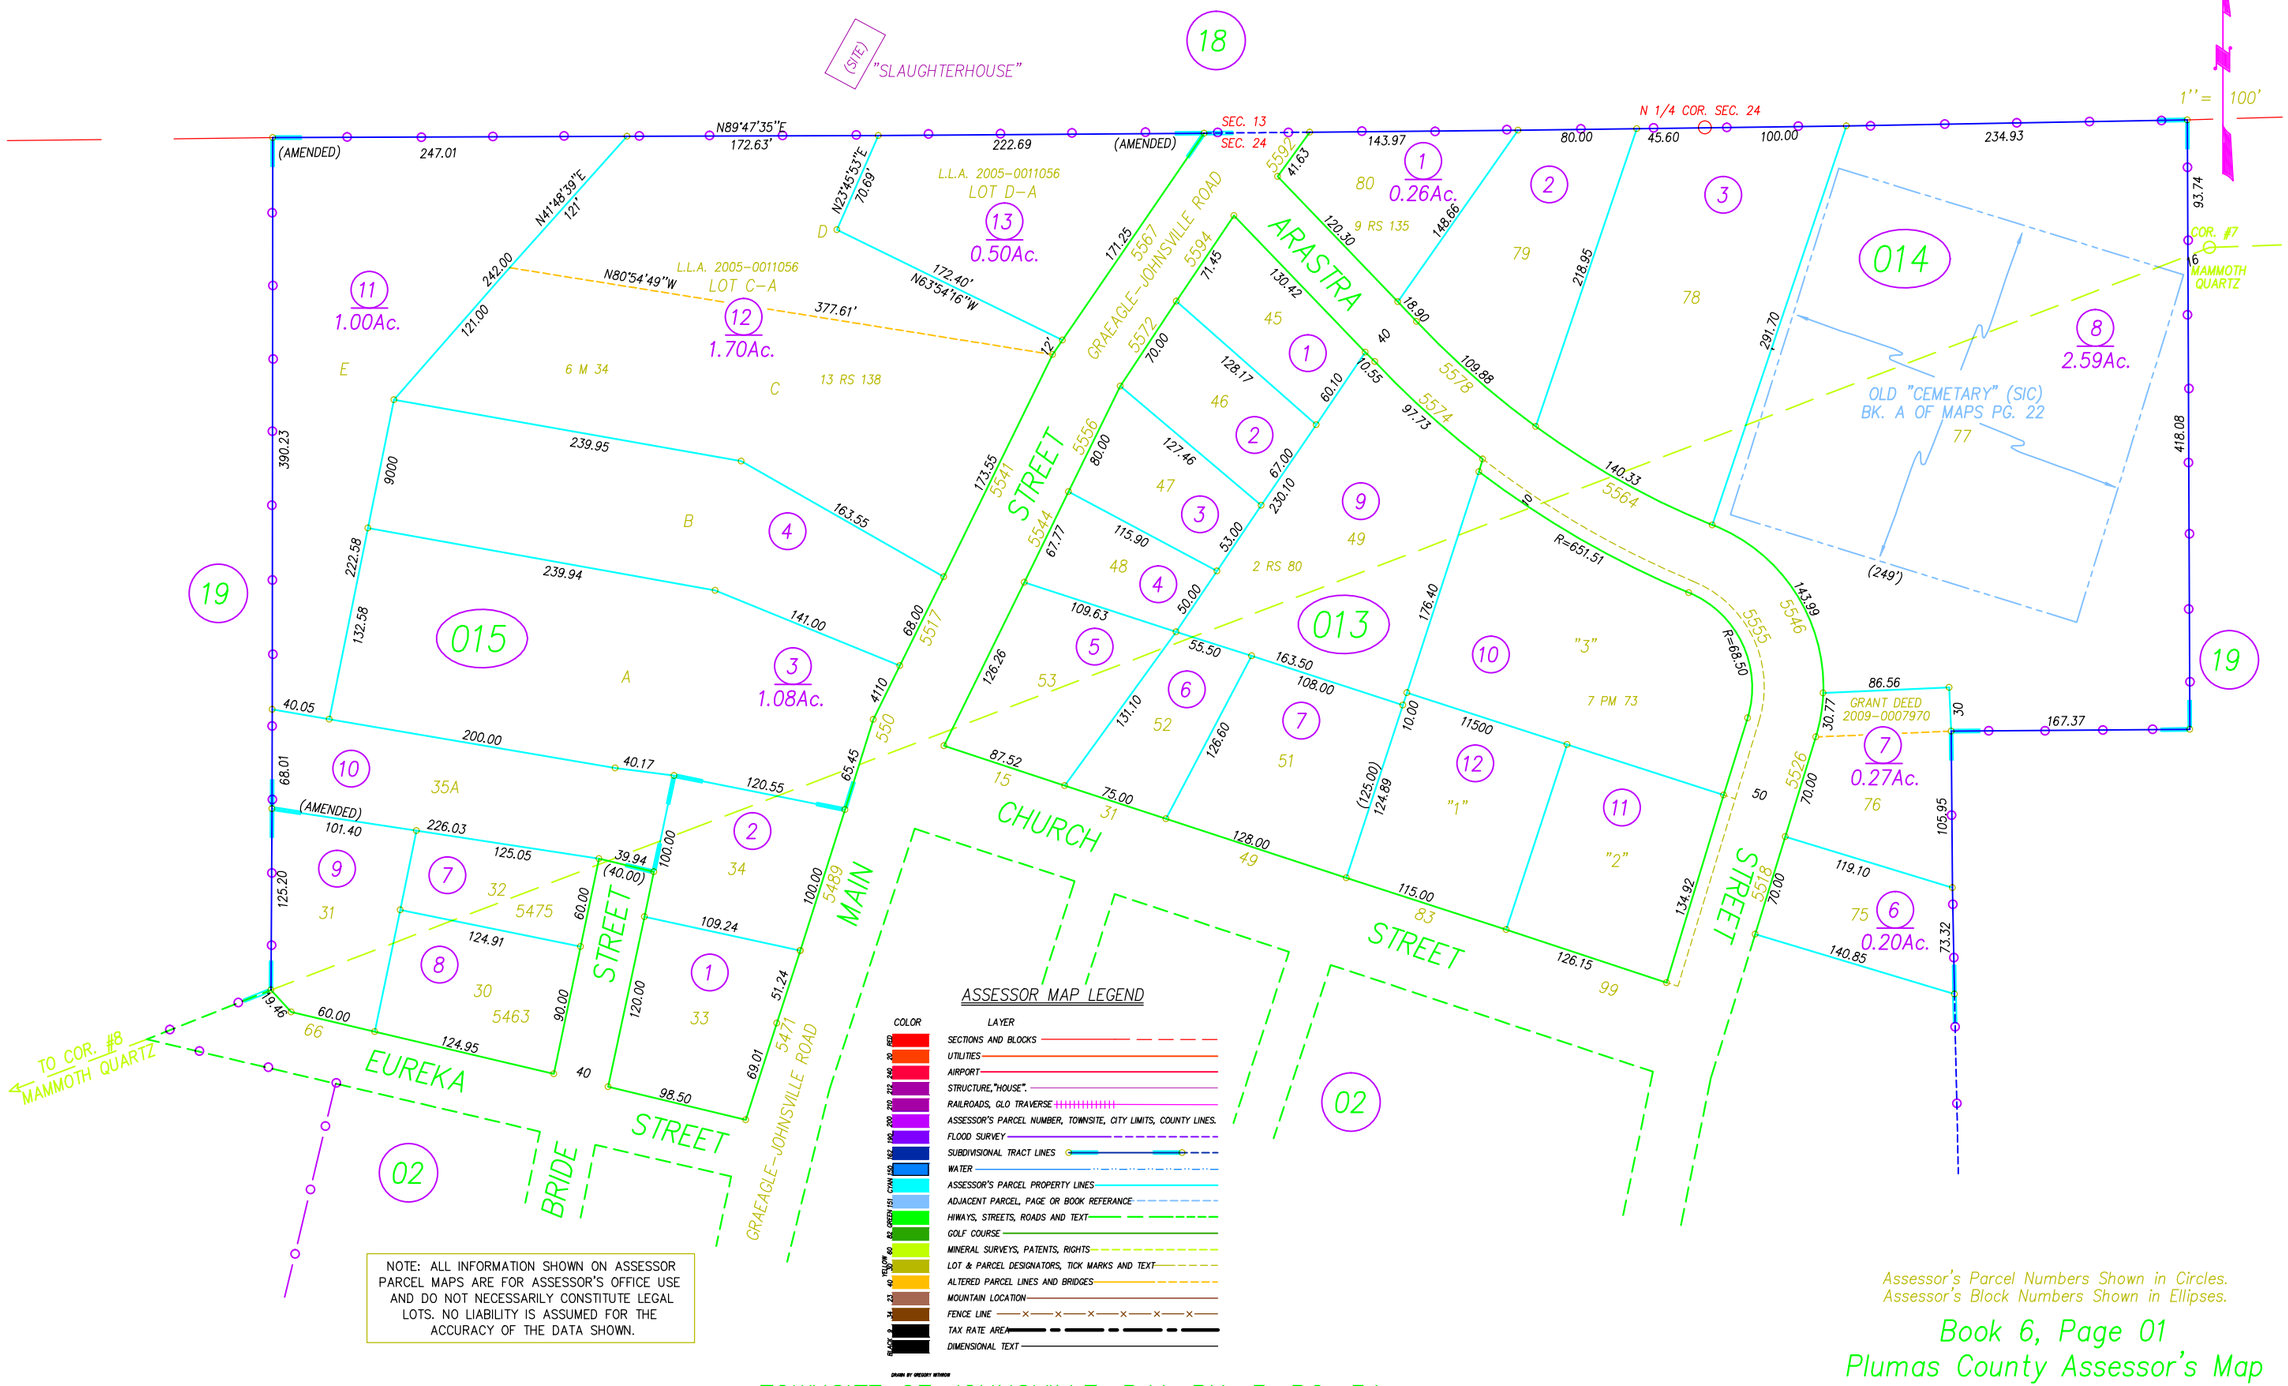

NOTE: ALL INFORMATION SHOWN ON ASSESSOR PARCEL MAPS ARE FOR ASSESSOR'S OFFICE USE AND DO NOT NECESSARILY CONSTITUTE LEGAL LOTS. NO LIABILITY IS ASSUMED FOR THE ACCURACY OF THE DATA SHOWN.

Assessor's Parcel Numbers Shown in Circles.
Assessor's Block Numbers Shown in Ellipses.

DRAWN BY GREGORY WITHROW
10/13/2005
11/02/2009

TOWNSITE OF JOHNSVILLE, R.M. BK. 3, PG. 34
AMENDED TOWNSITE OF JOHNSVILLE, R.M. BK. 6, PG. 34

Book 6, Page 01
Plumas County Assessor's Map

2001

©2001 CHARLES W. LEONHARDT