POR. SEC 33 T. 24 N., R. 11 E., M.D.B.&M.

Tax Rate Area
53-030

9-25

ASSESSOR MAP LEGEND

COLOR	LAYER
RED	SECTIONS AND BLOCKS
ORANGE	UTILITIES
RED	AIRPORT
PURPLE	STRUCTURE,"HOUSE".
MAGENTA	RAILROADS, GLO TRAVERSE
MAGENTA	ASSESSOR'S PARCEL NUMBER, TOWNSITE, CITY LIMITS, COUNTY LINES.
VIOLET	FLOOD SURVEY
BLUE	SUBDIVISIONAL TRACT LINES
BLUE	WATER
CYAN	ASSESSOR'S PARCEL PROPERTY LINES
LIGHT BLUE	ADJACENT PARCEL, PAGE OR BOOK REFERENCE
GREEN	HIWAYS, STREETS, ROADS AND TEXT
DARK GREEN	GOLF COURSE
YELLOW GREEN	MINERAL SURVEYS, PATENTS, RIGHTS
RED	LOT & PARCEL DESIGNATORS, TICK MARKS AND TEXT
YELLOW	ALTERED PARCEL LINES AND BRIDGES
BROWN	MOUNTAIN LOCATION
BROWN	FENCE LINE
BLACK	TAX RATE AREA
BLACK	DIMENSIONAL TEXT

DRAWN BY GREGORY WITHROW

NOTE: ALL INFORMATION SHOWN ON ASSESSOR PARCEL MAPS ARE FOR ASSESSOR'S OFFICE USE AND DO NOT NECESSARILY CONSTITUTE LEGAL LOTS. NO LIABILITY IS ASSUMED FOR THE ACCURACY OF THE DATA SHOWN.

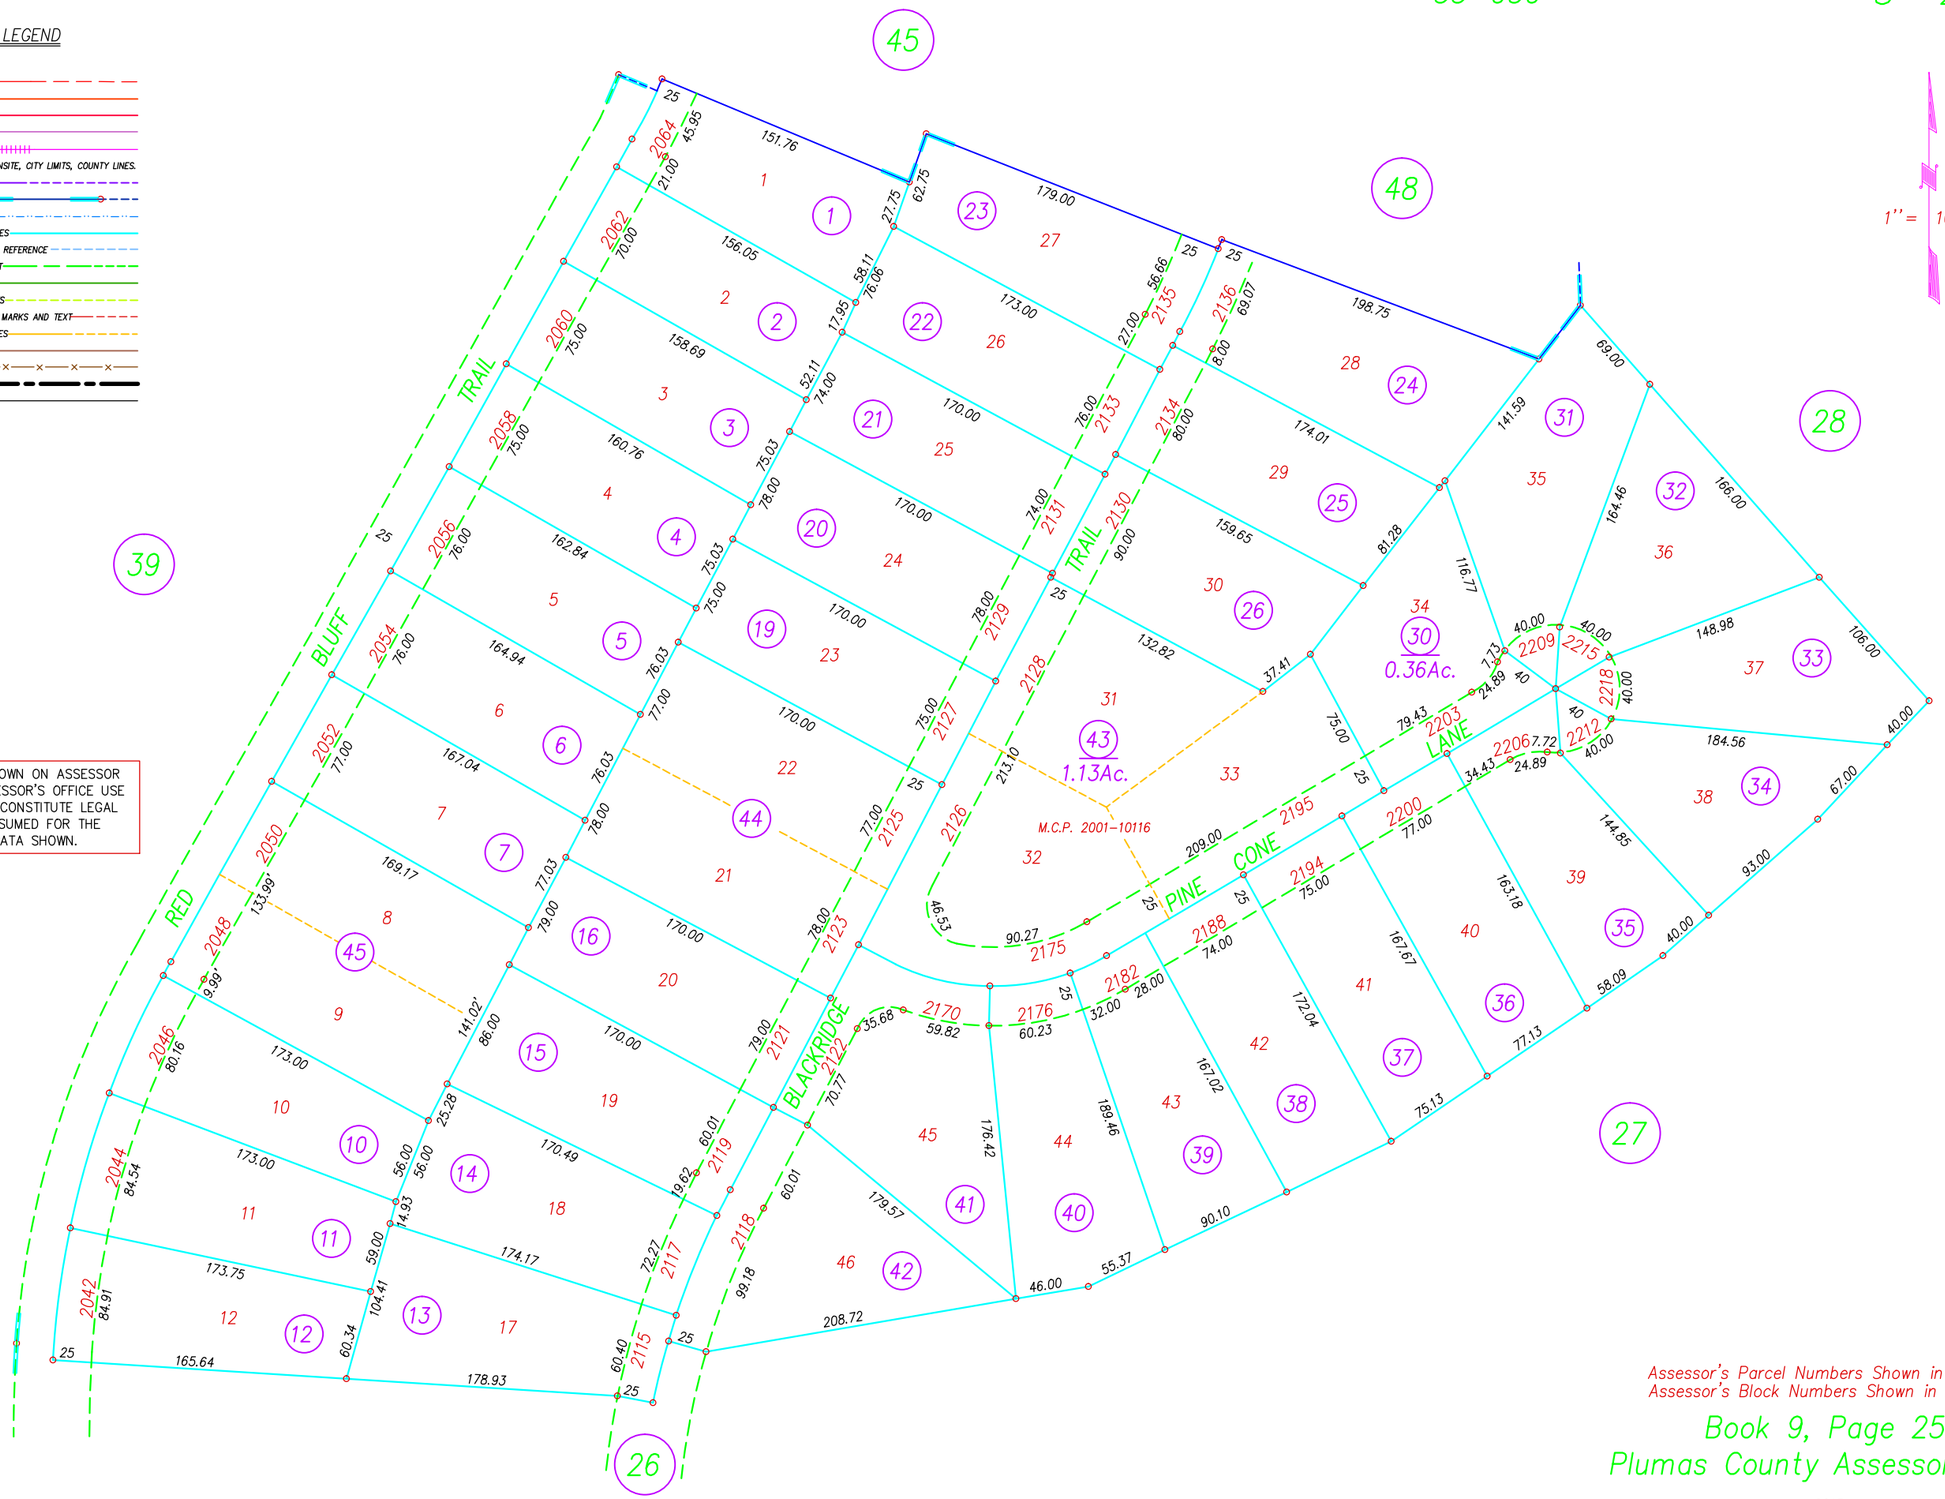

Assessor's Parcel Numbers Shown in Circles.
Assessor's Block Numbers Shown in Ellipses.

Book 9, Page 25
Plumas County Assessor's Map

2015

DRAWN BY GREGORY WITHROW
12/5/2001
UPDATED BY CORY BROMBY
6/4/2015

GREENHORN RANCH SUBDIVISION R.M. BK. 3, PG. 70