POR. SEC. 33 T. 24 N., R. 11 E., M.D.B.&M.

Tax Rate Area
53-176
53-030

9-28

1" = 100'

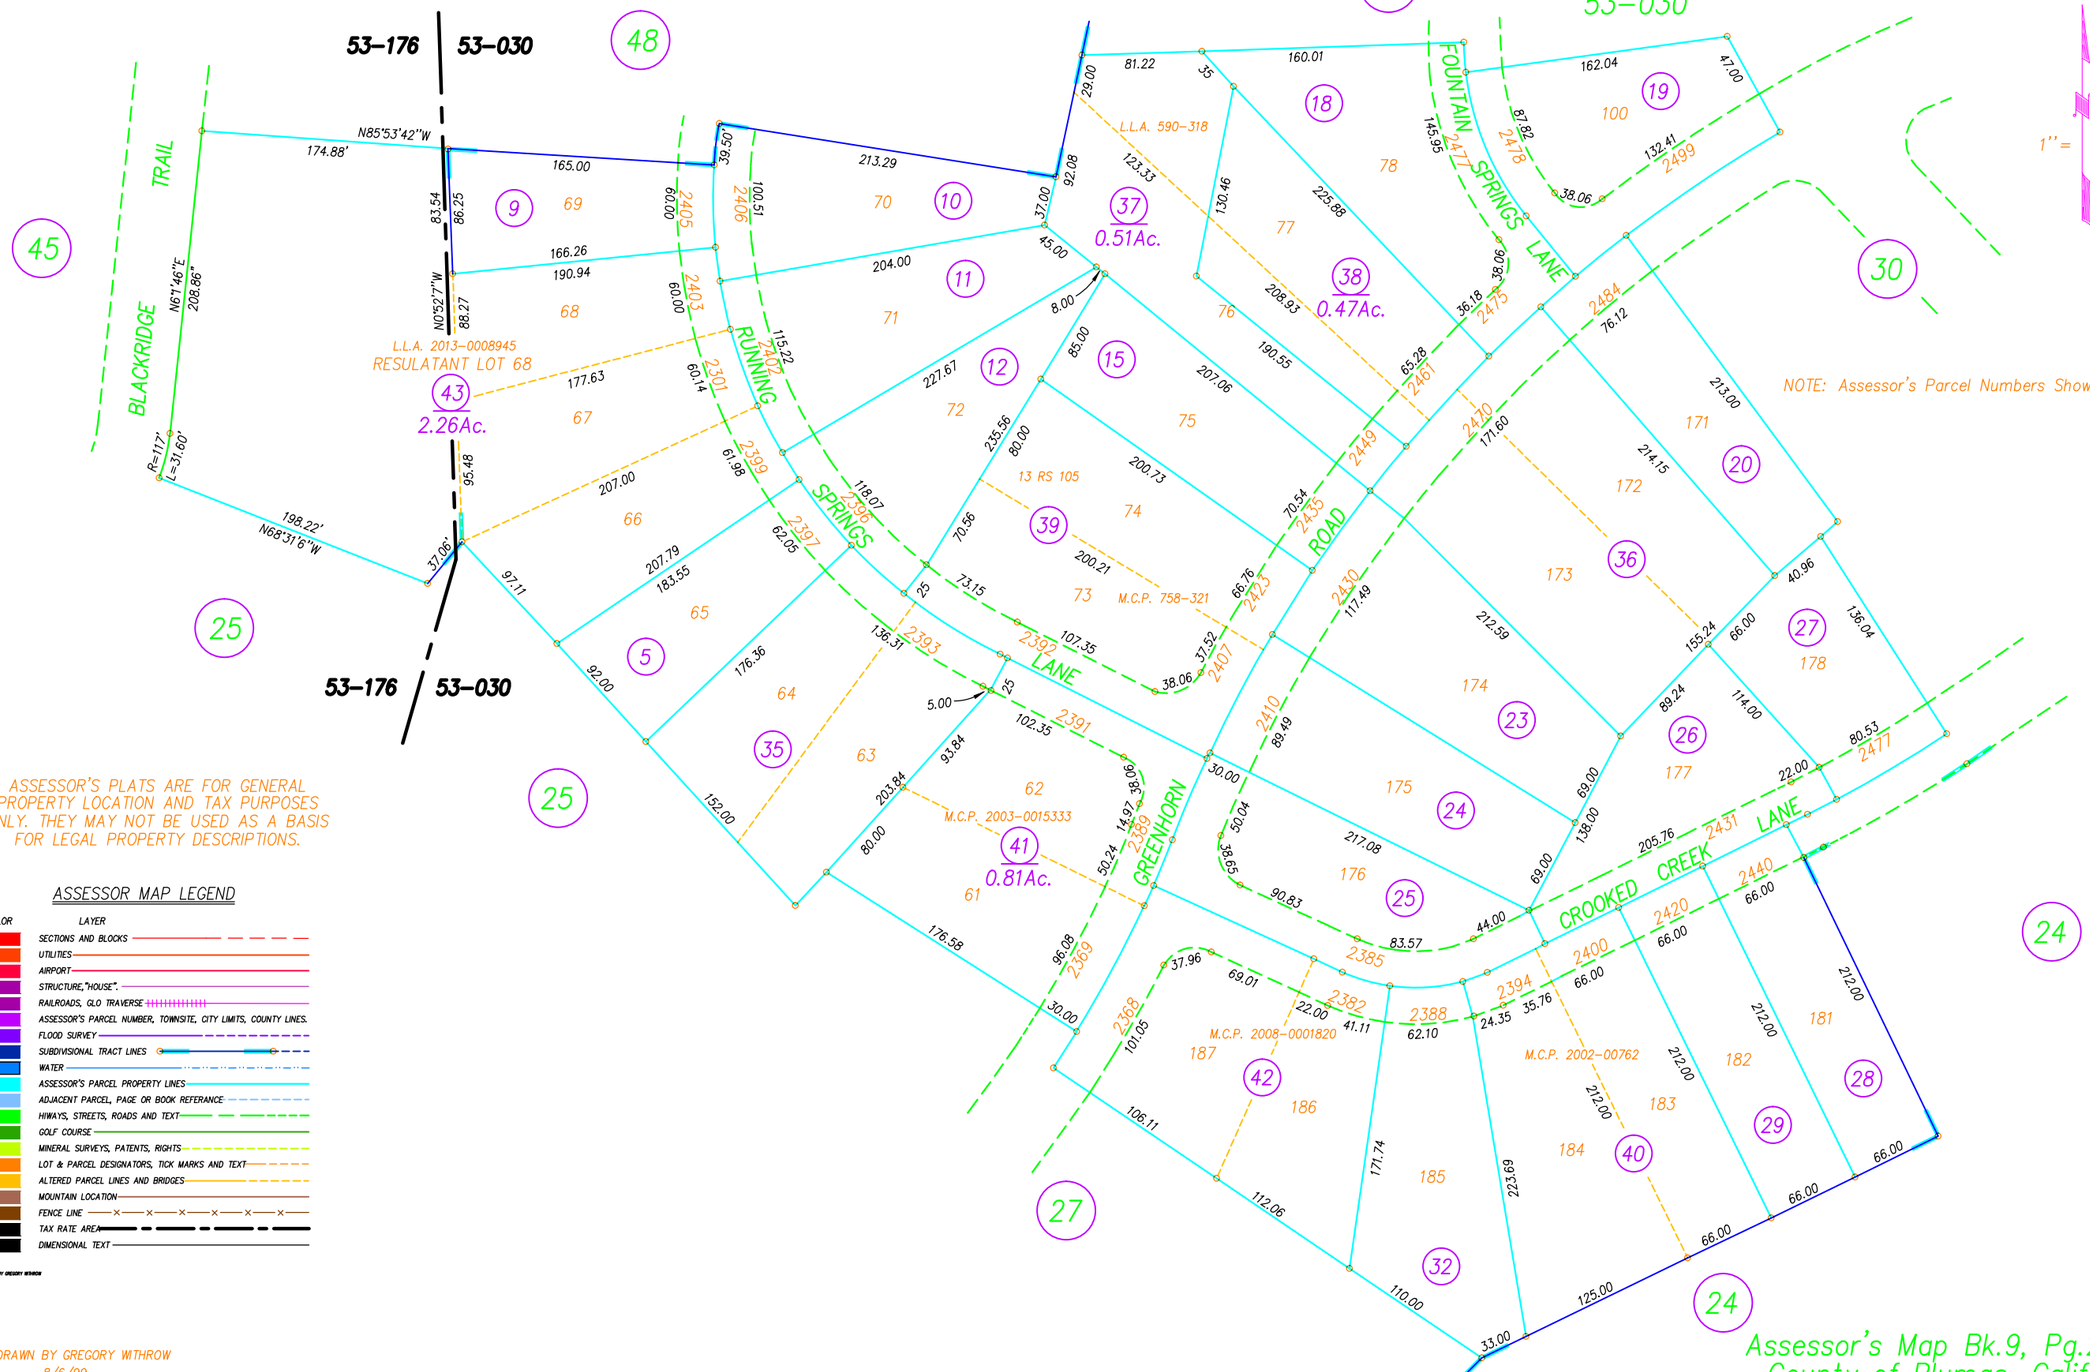

NOTE: Assessor's Parcel Numbers Shown in Circles.

ASSESSOR'S PLATS ARE FOR GENERAL PROPERTY LOCATION AND TAX PURPOSES ONLY. THEY MAY NOT BE USED AS A BASIS FOR LEGAL PROPERTY DESCRIPTIONS.

ASSESSOR MAP LEGEND

COLOR	LAYER
60	SECTIONS AND BLOCKS
20	UTILITIES
240	AIRPORT
212	STRUCTURE, "HOUSE".
210	RAILROADS, GLO TRAVERSE
200	ASSESSOR'S PARCEL NUMBER, TOWNSITE, CITY LIMITS, COUNTY LINES.
190	FLOOD SURVEY
170	SUBDIVISIONAL TRACT LINES
150	WATER
CYAN 131	ASSESSOR'S PARCEL PROPERTY LINES
151	ADJACENT PARCEL, PAGE OR BOOK REFERANCE
62 GREEN	HIWAYS, STREETS, ROADS AND TEXT
82	GOLF COURSE
60	MINERAL SURVEYS, PATENTS, RIGHTS
40 YELLOW	LOT & PARCEL DESIGNATORS, TICK MARKS AND TEXT
42	ALTERED PARCEL LINES AND BRIDGES
21	MOUNTAIN LOCATION
34	FENCE LINE
9	TAX RATE AREA
BLACK 7	DIMENSIONAL TEXT

DRAWN BY GREGORY WITHROW

DRAWN BY GREGORY WITHROW
8/6/99
2/13/2002
12/30/2003
3/12/2008
12/16/2013

GREENHORN RANCH SUBDIVISION 1 R.M. BK. 3, PG. 70

Assessor's Map Bk.9, Pg.28
County of Plumas, Calif.

Roll Year 99

©2001 CHARLES W. LEONHARDT