POR SECS. 28 & 33 T. 24 N., R. 11 E., M.D.B.&M.

Tax Rate Area
53-030

9-31

## ASSESSOR MAP LEGEND

| COLOR | LAYER |
|---|---|
| RED | SECTIONS AND BLOCKS |
| 10 | UTILITIES |
| 240 | AIRPORT |
| 220 | STRUCTURE,"HOUSE". |
| 202 | RAILROADS, GLO TRAVERSE |
| 200 | ASSESSOR'S PARCEL NUMBER, TOWNSITE, CITY LIMITS, COUNTY LINES. |
| 190 | FLOOD SURVEY |
| 170 | SUBDIVISIONAL TRACT LINES |
| 150 | WATER |
| CYAN 130 | ASSESSOR'S PARCEL PROPERTY LINES |
| 131 | ADJACENT PARCEL, PAGE OR BOOK REFERANCE |
| GREEN 90 | HIWAYS, STREETS, ROADS AND TEXT |
| 82 | GOLF COURSE |
| YELLOW 60 | MINERAL SURVEYS, PATENTS, RIGHTS |
| 50 | LOT & PARCEL DESIGNATORS, TICK MARKS AND TEXT |
| 40 | ALTERED PARCEL LINES AND BRIDGES |
| 21 | MOUNTAIN LOCATION |
| 34 | FENCE LINE |
| BLACK 9 | TAX RATE AREA |
| 8 | DIMENSIONAL TEXT |

DRAWN BY GREGORY WITHROW

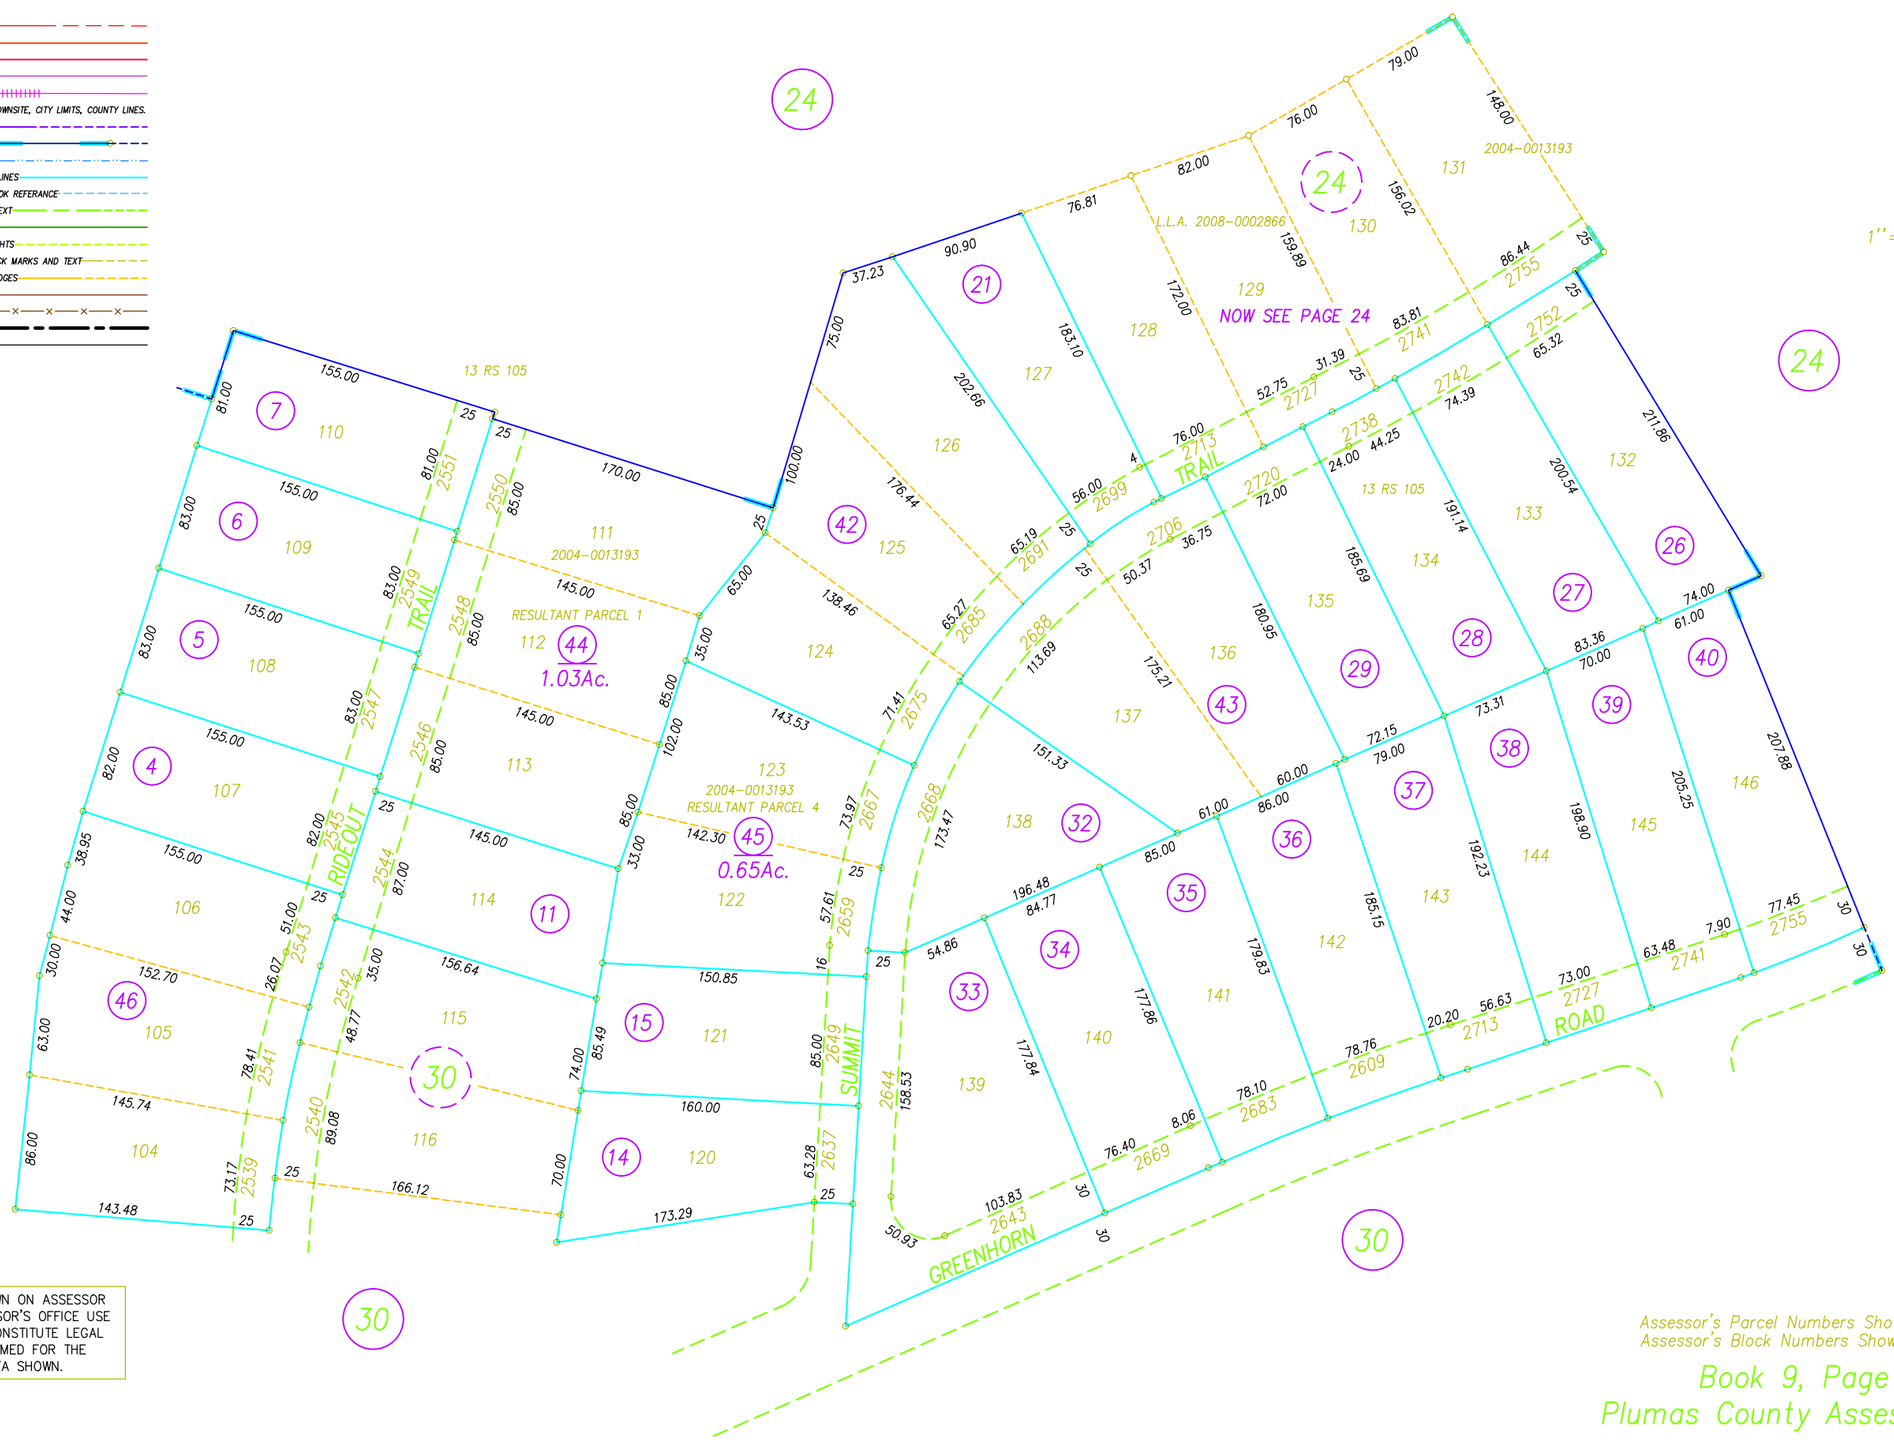


NOTE: ALL INFORMATION SHOWN ON ASSESSOR PARCEL MAPS ARE FOR ASSESSOR'S OFFICE USE AND DO NOT NECESSARILY CONSTITUTE LEGAL LOTS. NO LIABILITY IS ASSUMED FOR THE ACCURACY OF THE DATA SHOWN.

DRAWN BY GREGORY WITHROW
11/20/2003
12/7/2004
6/11/2007
4/22/2008

GREENHORN RANCH SUBDIVISION 1, R.M. BK. 3, PG. 70

Assessor's Parcel Numbers Shown in Circles.
Assessor's Block Numbers Shown in Ellipses.

Book 9, Page 31
Plumas County Assessor's Map

2003

©2001 CHARLES W. LEONHARDT