POR. SEC. 33, T. 24 (24) N., R. 11 E., M.D.B.&M.

Tax Rate Area 53-030

9-37

1" = 100'

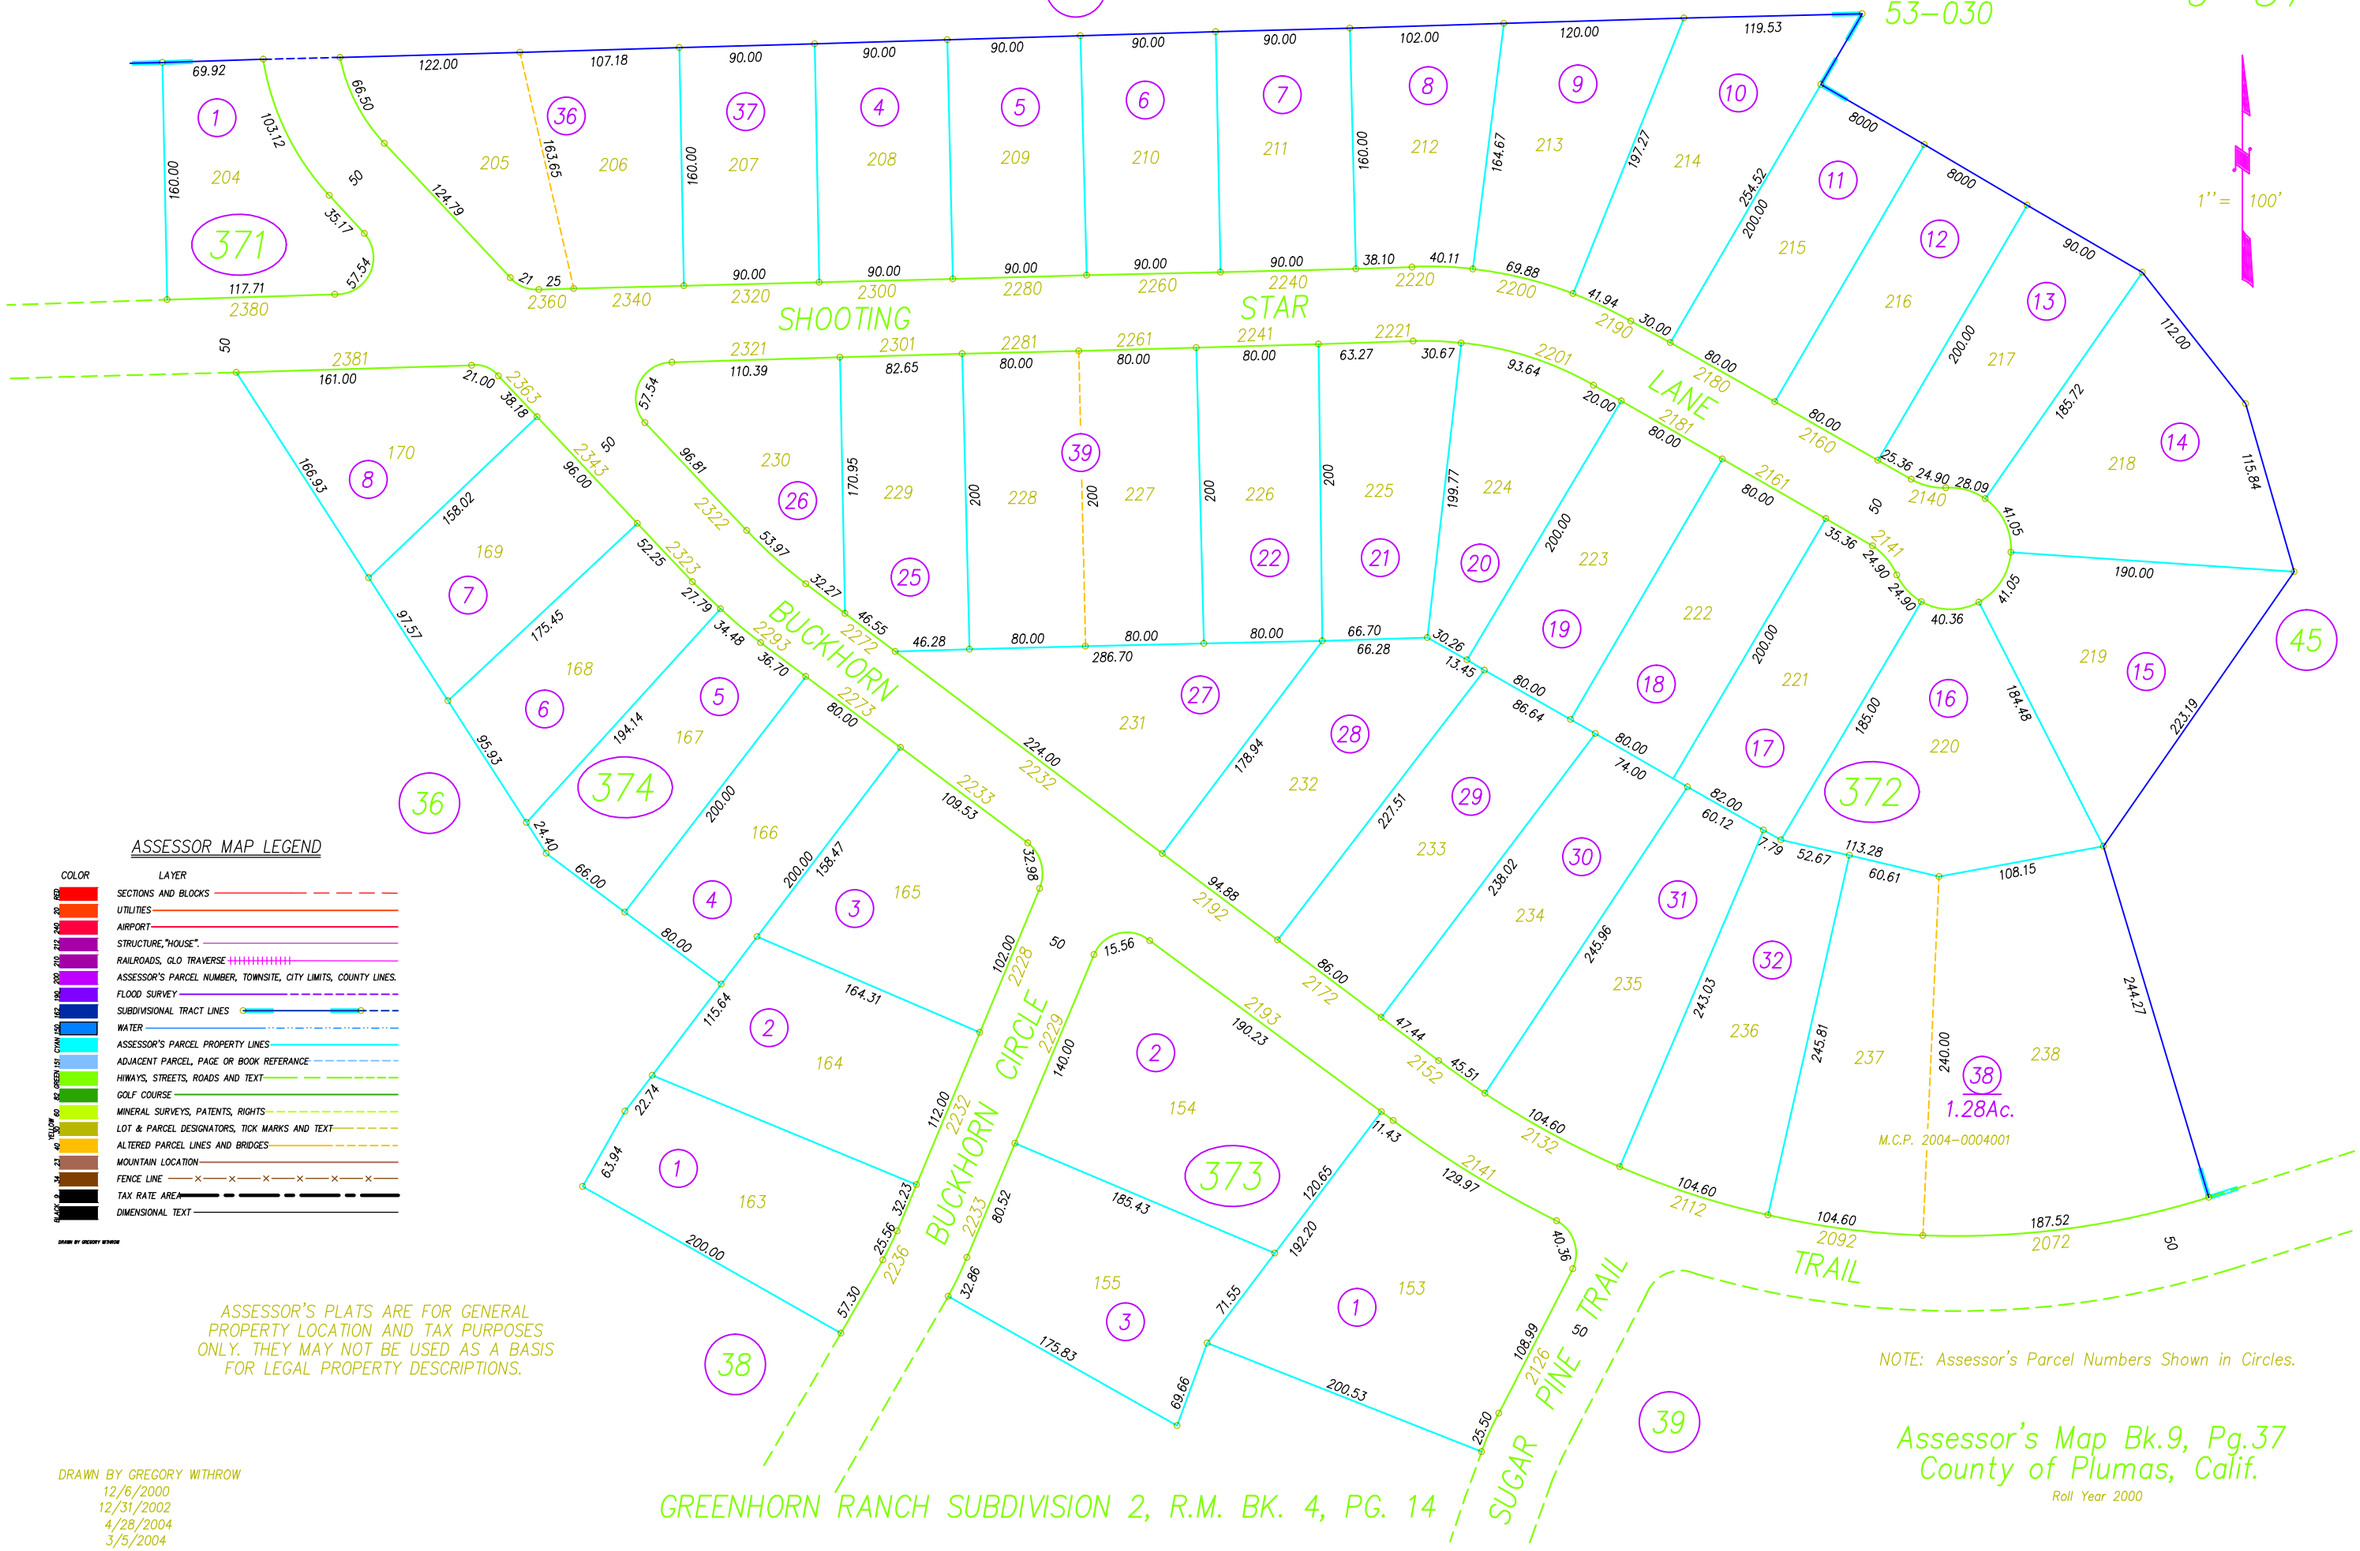

ASSESSOR MAP LEGEND

COLOR	LAYER
RED	SECTIONS AND BLOCKS
20	UTILITIES
240	AIRPORT
210	STRUCTURE,"HOUSE".
210	RAILROADS, GLO TRAVERSE
200	ASSESSOR'S PARCEL NUMBER, TOWNSITE, CITY LIMITS, COUNTY LINES.
190	FLOOD SURVEY
172	SUBDIVISIONAL TRACT LINES
150	WATER
CYAN	ASSESSOR'S PARCEL PROPERTY LINES
151	ADJACENT PARCEL, PAGE OR BOOK REFERANCE
82	HIWAYS, STREETS, ROADS AND TEXT
GREEN	GOLF COURSE
60	MINERAL SURVEYS, PATENTS, RIGHTS
YELLOW	LOT & PARCEL DESIGNATORS, TICK MARKS AND TEXT
40	ALTERED PARCEL LINES AND BRIDGES
21	MOUNTAIN LOCATION
34	FENCE LINE
9	TAX RATE AREA
BLACK	DIMENSIONAL TEXT

DRAWN BY GREGORY WITHROW

ASSESSOR'S PLATS ARE FOR GENERAL PROPERTY LOCATION AND TAX PURPOSES ONLY. THEY MAY NOT BE USED AS A BASIS FOR LEGAL PROPERTY DESCRIPTIONS.

NOTE: Assessor's Parcel Numbers Shown in Circles.

GREENHORN RANCH SUBDIVISION 2, R.M. BK. 4, PG. 14

Assessor's Map Bk.9, Pg.37
County of Plumas, Calif.

Roll Year 2000

DRAWN BY GREGORY WITHROW
12/6/2000
12/31/2002
4/28/2004
3/5/2004